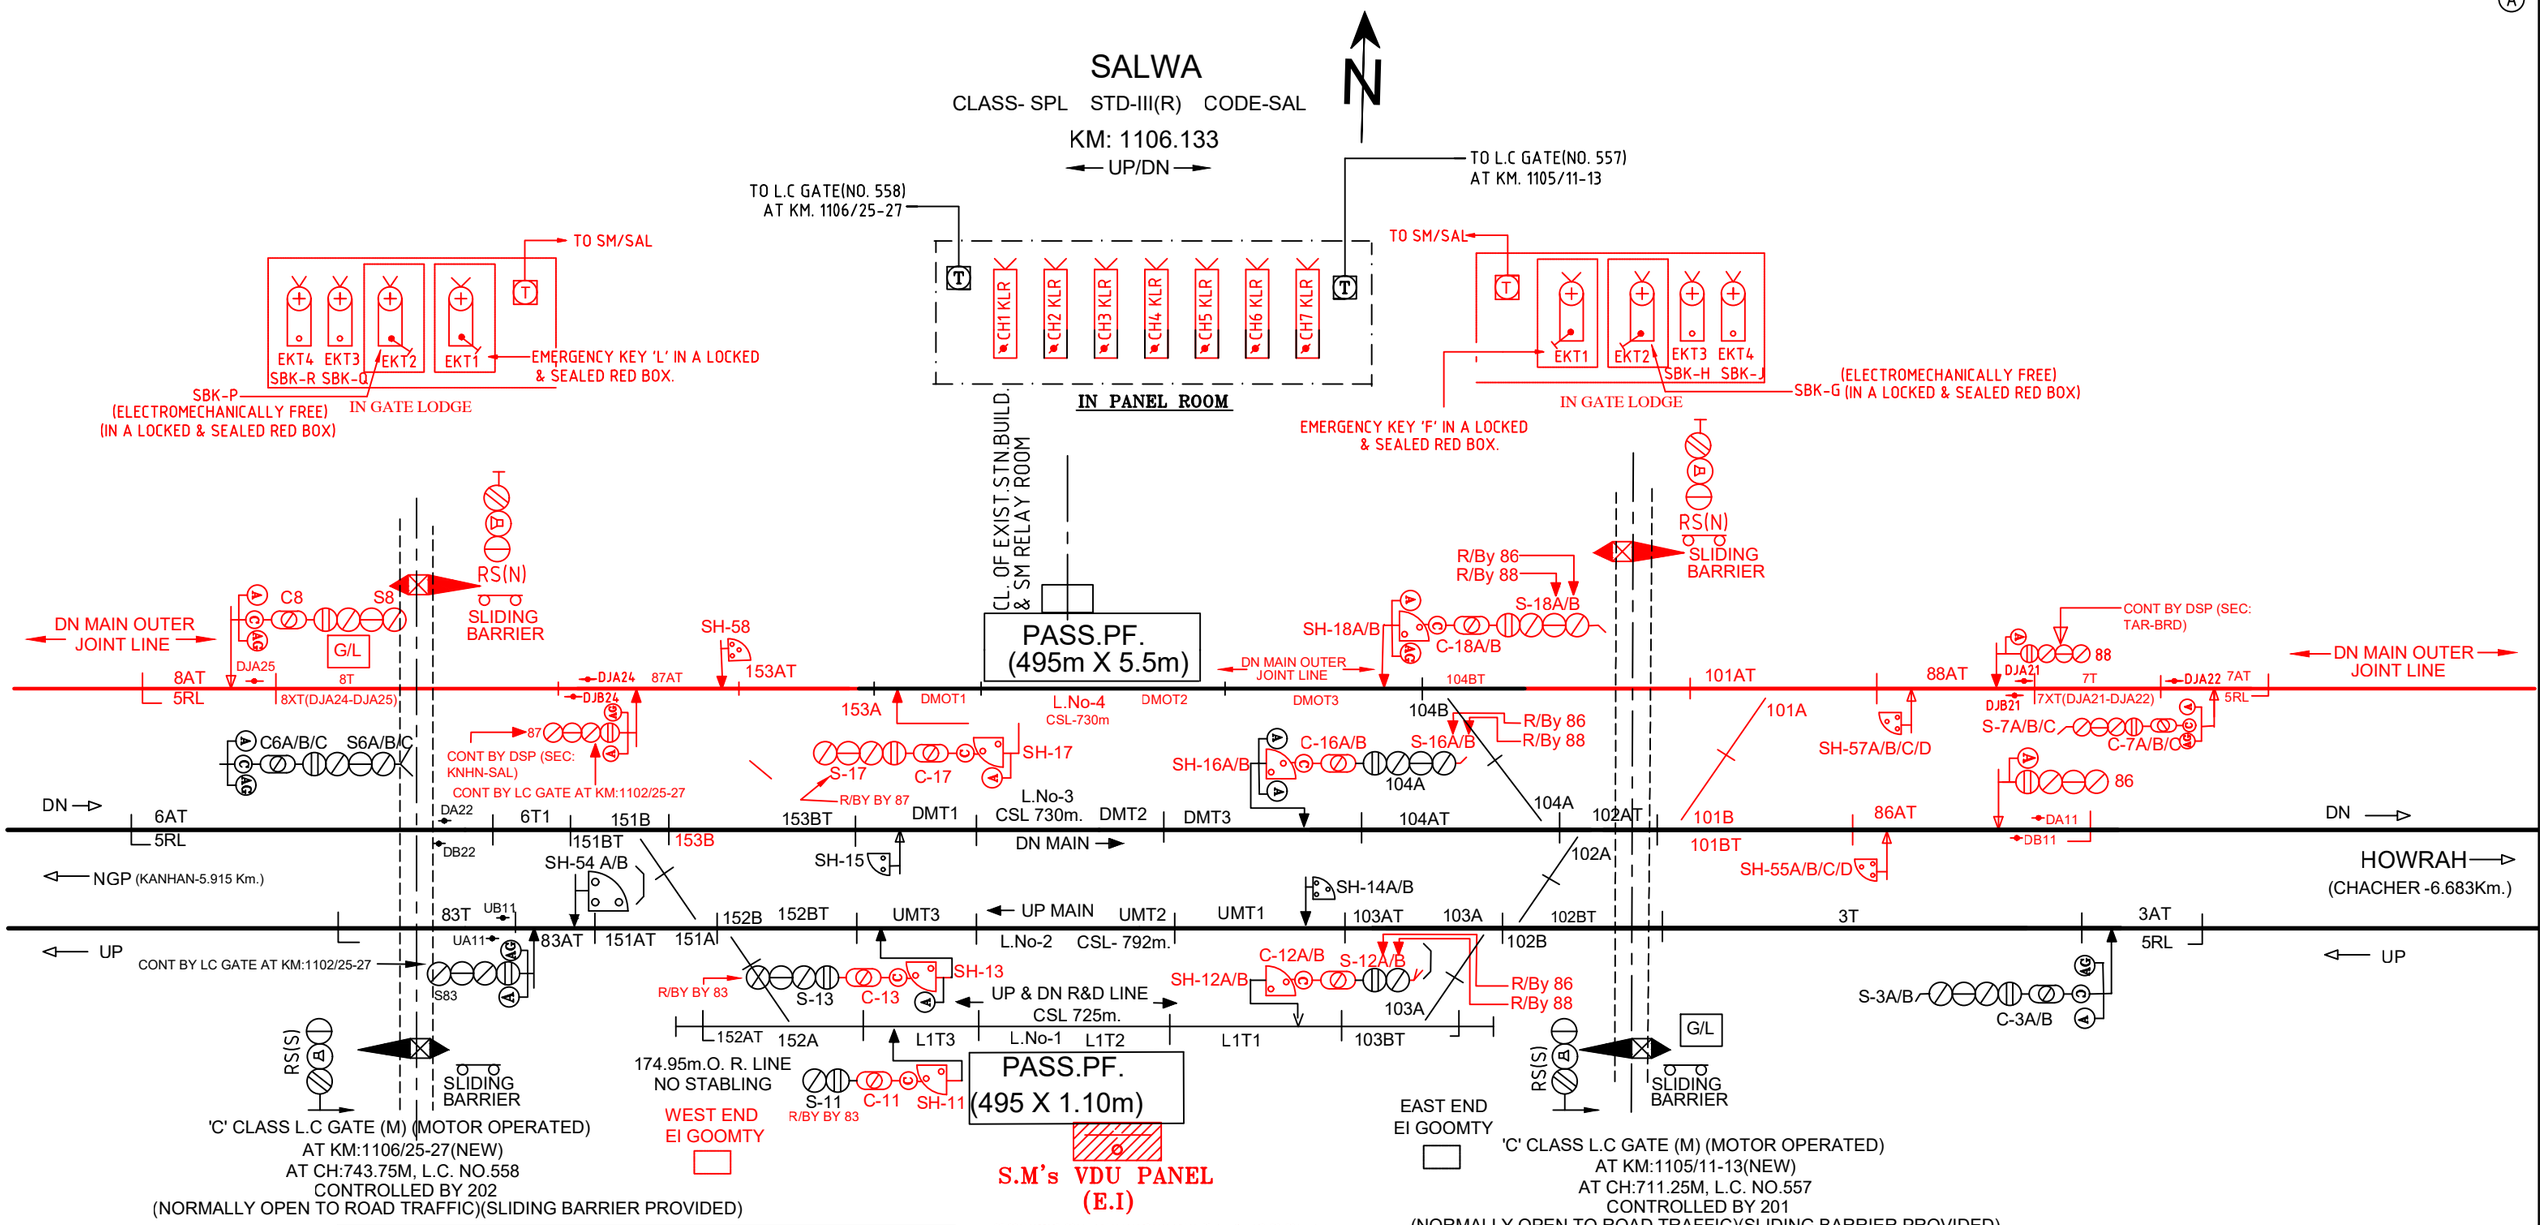

SYSTEM OF WORKING

SL.NO.	SYSTEM	SECTION	INSTRUMENT	LOCATION
1	AUTOMATIC BLOCK	SALWA-CHACHER (UP&DN).	-	-
2	AUTOMATIC BLOCK	SALWA-KANHAN (UP&DN).	-	-
3	AUTOMATIC BLOCK	SALWA-CHACHER (UP&DN).	-	-
4	AUTOMATIC BLOCK	SALWA-KANHAN (UP&DN).	-	-

CONTROL IN VDU IN S.M's ROOM

TOTAL NO. OF CONTROL-1 TO 205.
SIGNAL -1 TO 99.(SPACES- 1,2,4,5,9,10,19 TO 53,56,59 TO 82,84,85,89 TO 99)
POINT -100 TO 190. (SPACES- 100,105 TO 150,114 TO 154 TO 190)
CONTROL POINT-191 TO 200. (SPACES- 191-200)
CONTROL LC- 201 TO 205. (SPACES- 203 TO 205)

SI/NGP/SAL/21
WORK No.A