खात
KHAT

CLASS- SPL STD-III(R) CODE-KT

KM: 1078.594

UP/DN

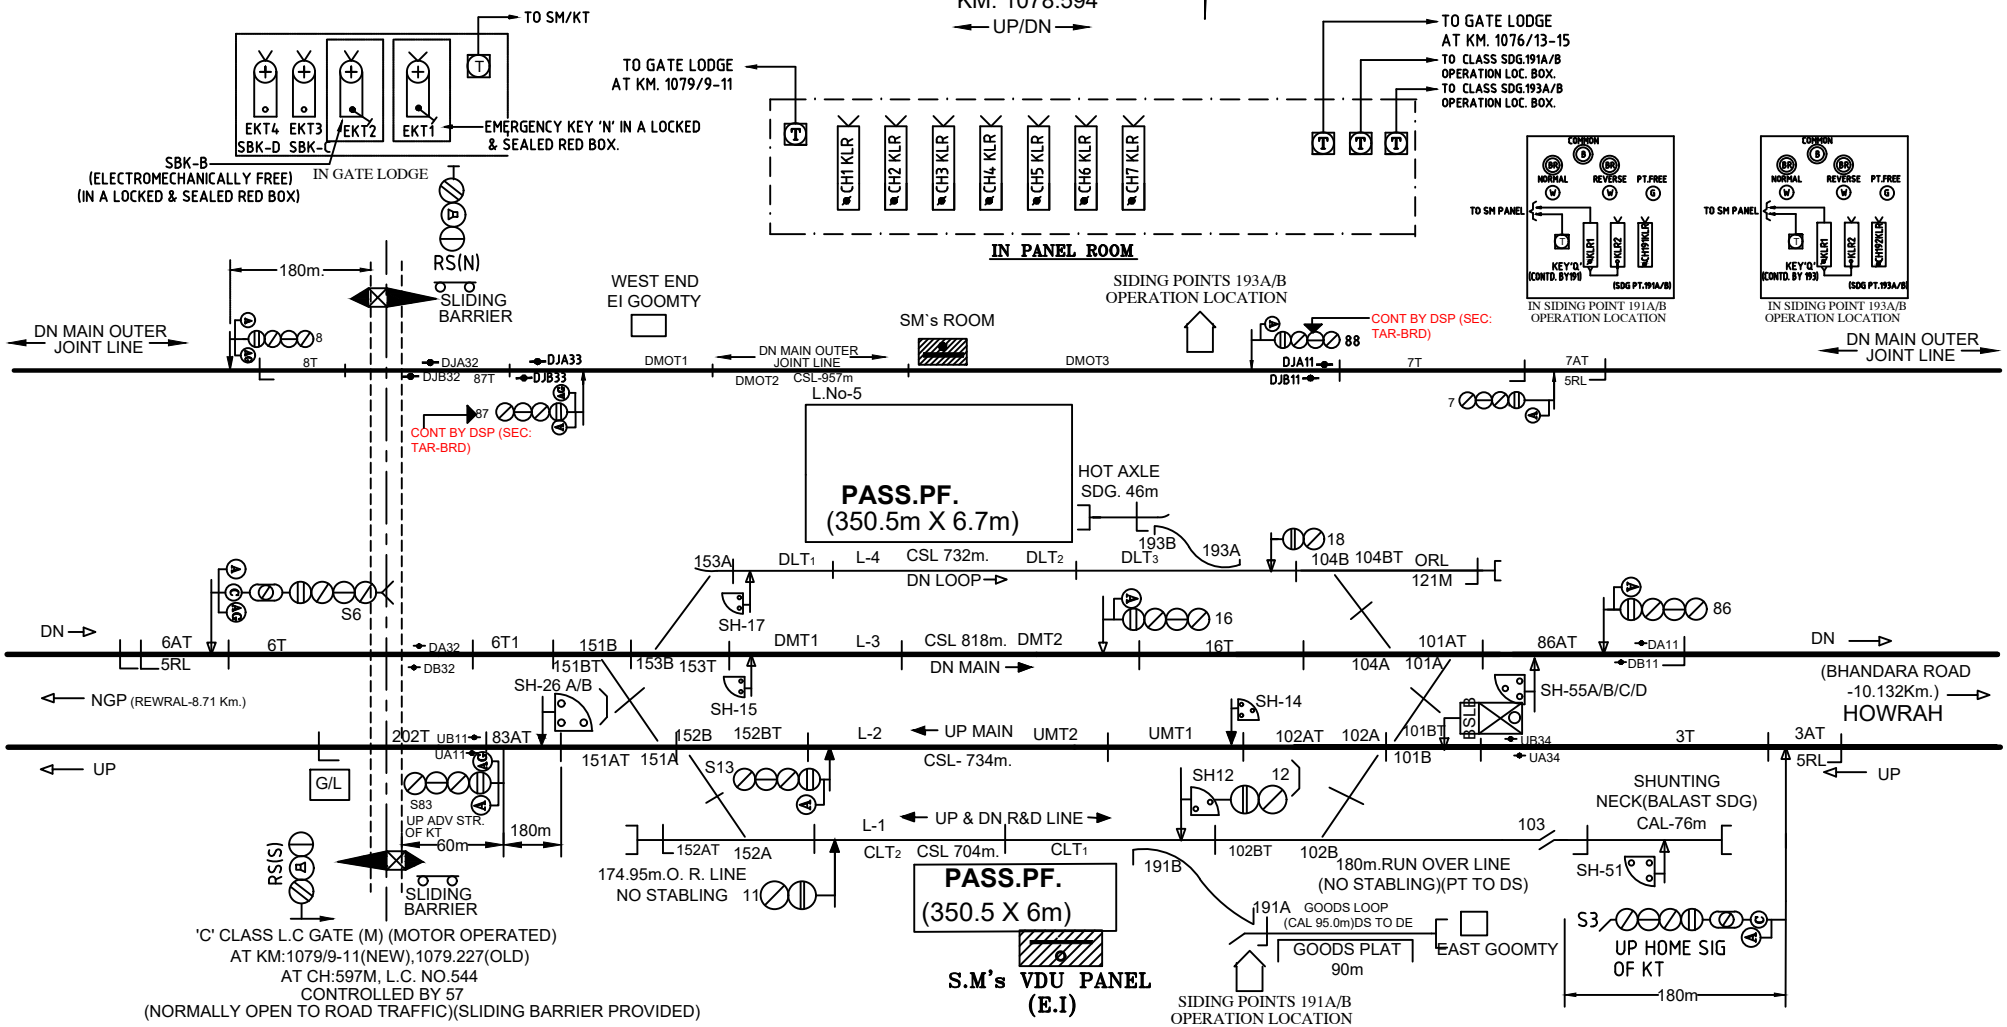

SYSTEM OF WORKING

SL.NO.	SYSTEM	SECTION	INSTRUMENT	LOCATION
1	AUTOMATIC BLOCK	KHAT-REWRAL (UP&DN).	-	-
2	AUTOMATIC BLOCK	KHAT-BHANDARA ROAD (UP&DN).	-	-
3	AUTOMATIC BLOCK	KHAT-REWRAL (DMOJL).	-	-
4	AUTOMATIC BLOCK	KHAT-BHANDARA ROAD (DMOJL).	-	-

CONTROL IN VDU IN S.M's ROOM

TOTAL NO. OF CONTROL-1 TO 205.
SIGNAL -1 TO 99.(SPACES- 1,2,4,5,9,10,19 TO 53,56 TO 82,84,85,89 TO 99)
POINT -100 TO 190. (SPACES- 105 TO 150,114 TO 154 TO 190)
CONTROL POINT-191 TO 200. (SPACES- 193-200)
CONTROL LC- 201 TO 205. (SPACES- 201,203 TO 205)

SI/NGP/KT/20
WORK No.A2