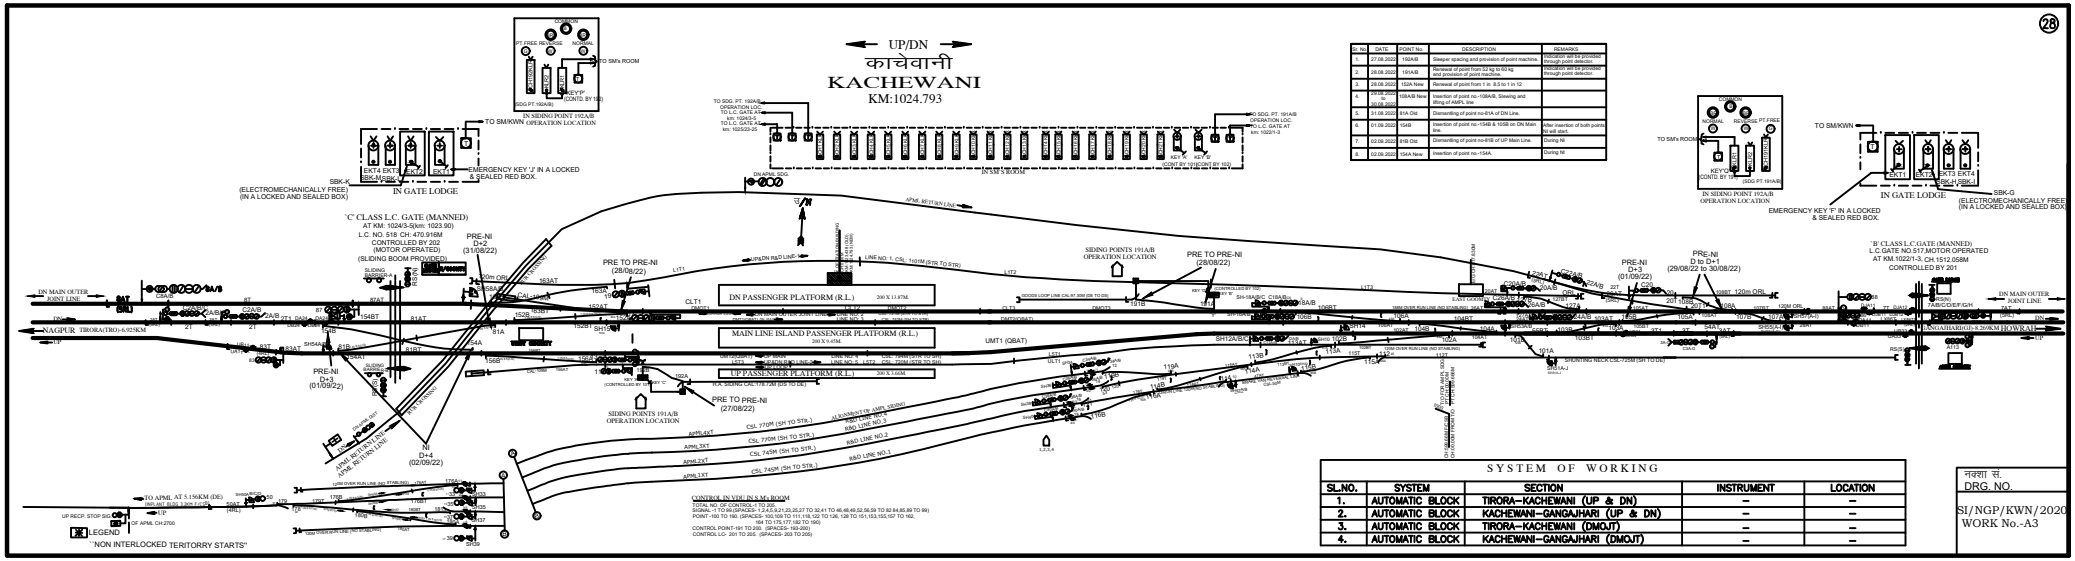

Sr. No.	DATE	POINT No.	DESCRIPTION	REMARKS
1.	27.08.2022	160A/B	Sleeper spacing and provision of point machine.	Incursion set by provision through point detector.
2.	28.08.2022	191A/B	Renewal of point from 52 kg to 60 kg and provision of point machine.	Incursion set by provision through point detector.
3.	29.08.2022	102A New	Renewal of point from 1 in 8.5 to 1 in 12	
4.	29.08.2022 to 30.08.2022	108A/B New	Insertion of point no.-108A/B, Sleeing and lifting of AMPL line.	
5.	01.08.2022	91A Old	Dismantling of point no-91A of DN Line.	
6.	01.08.2022	154B	Insertion of point no.-154B & 155B on DN Main line.	After insertion of both points fill will start.
7.	02.09.2022	91B Old	Dismantling of point no-91B of UP Main Line.	During NI
8.	02.09.2022	124A New	Insertion of point no.-124A.	During NI

SYSTEM OF WORKING

SL.NO.	SYSTEM	SECTION	INSTRUMENT	LOCATION
1.	AUTOMATIC BLOCK	TIRORA–KACHEWANI (UP & DN)	–	–
2.	AUTOMATIC BLOCK	KACHEWANI–GANGAJHARI (UP & DN)	–	–
3.	AUTOMATIC BLOCK	TIRORA–KACHEWANI (DMOJT)	–	–
4.	AUTOMATIC BLOCK	KACHEWANI–GANGAJHARI (DMOJT)	–	–

नक्शा सं.
DRG. NO.
SI/NGP/KWN/2020
WORK No.-A3