JATKANHAR

CLASS B STD-III(R) CODE-JTR

KM: 921.3 (OLD)

KM: 922.705 (NEW)

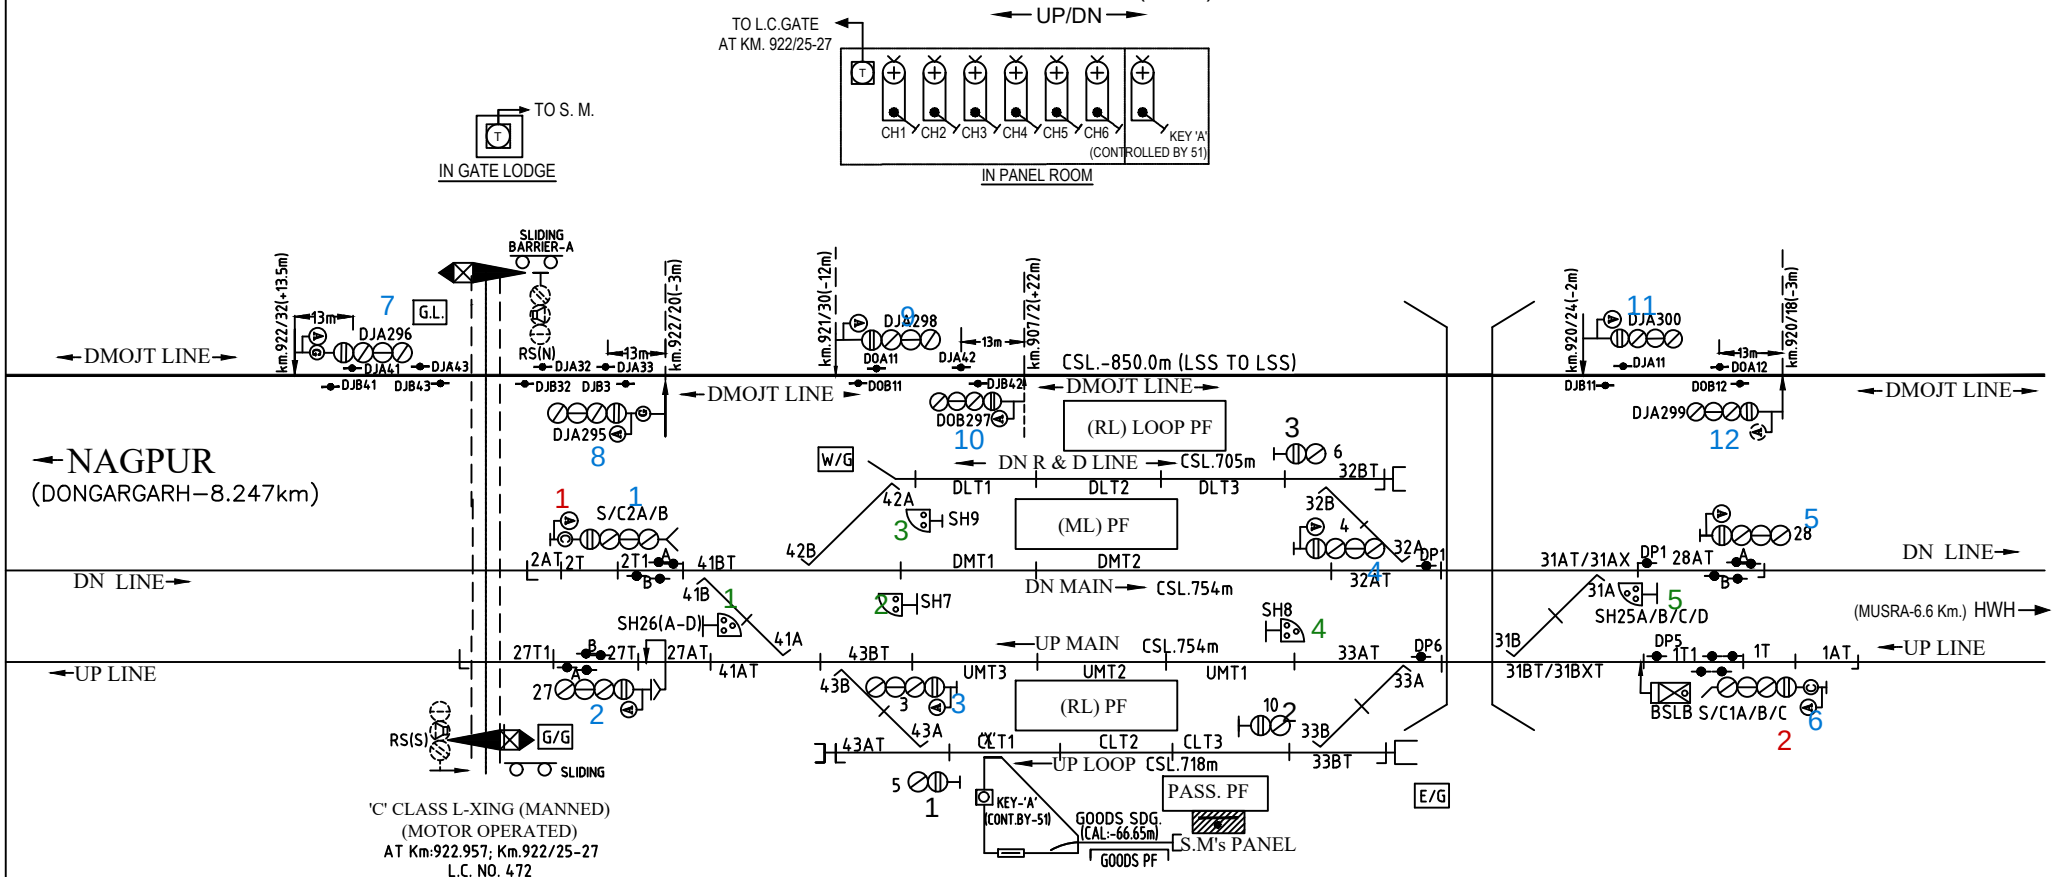

'C' CLASS L-XING (MANNED)
(MOTOR OPERATED)
AT Km:922.957; Km.922/25-27
L.C. NO. 472
CNL BY 57
(NORMALLY OPEN TO ROAD TRAFFIC)

CONTROL PANEL IN S.M's OFFICE.

TOTAL NO. OF CONTROLS	- 1 TO 60.
SIGNAL & SLOT CONTROLS	- 1 TO 30. (SPACES- 7,8,9,11 - 24,29,30)
POINT CONTROLS	- 31 TO 50 (SPACES- 34 - 40, & 44 - 50.)
SIDING POINT CONTROLS	- 51 TO 55. (SPACES- 53 - 55.)
L.C.GATE CONTROLS	- 56 TO 60. (SPACES- 56 - 60.)

JATKANHAR

IN CONNECTION WITH 3RD LINE BETWEEN RJN-KAV WITH AUTO SIGNALLING.

SIP NO. SI/NGP/JTR/19