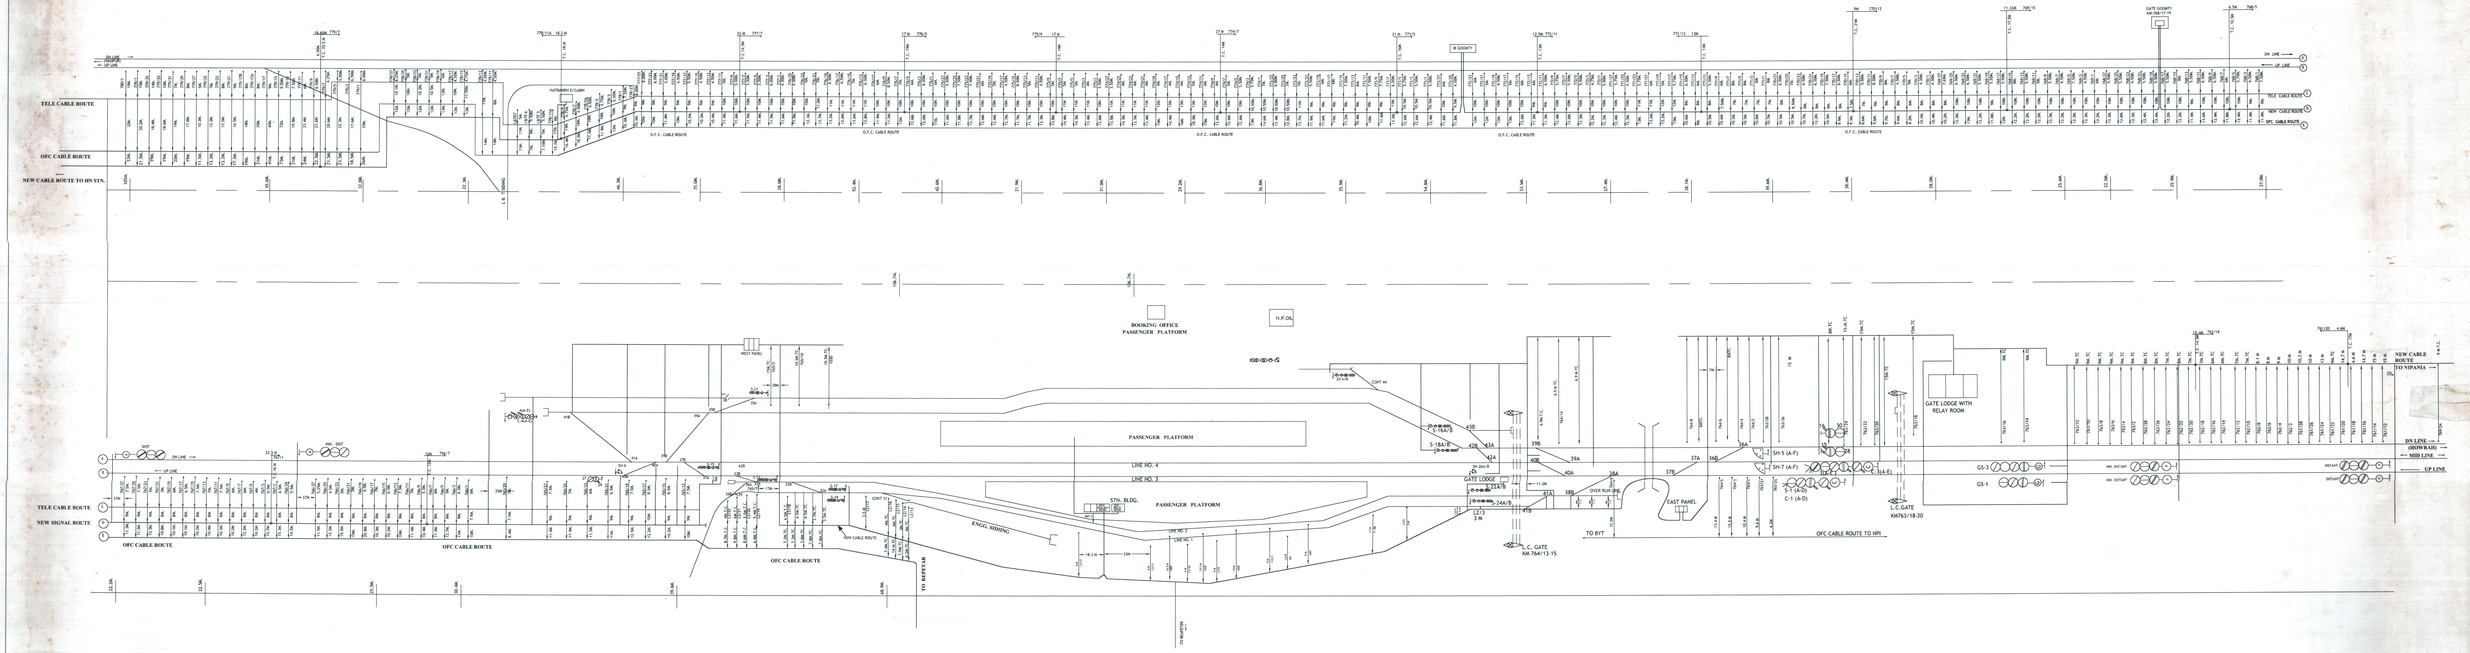

PREPARED BY-		SHT. NO- 1/1			CHECKED BY-			APPROVED BY-	SHT. NO- 1/1
INDIA GEECON	GEECON (INDIA) CORPORATION 7A CLIVE ROW, KOLKATA-700007.	S.I. -059/04 W	S.E.C.R. DIV- RAIPUR	BHATAPARA (END PANEL)	CABLE ROUTE PLAN FOR HATHBANDH EAST TO BHATAPARA IN CONNECTION WITH END PANEL AT BHATAPARA	JE-I/CON/BSP	JE/CON/DURG	SE/CON/BIA	DSTE/CON/BIA	for C.S.T.E. /CON /SECR /BSP	S.I. -059/04 W

CABLE ROUTE PLAN OF CHANGE PART