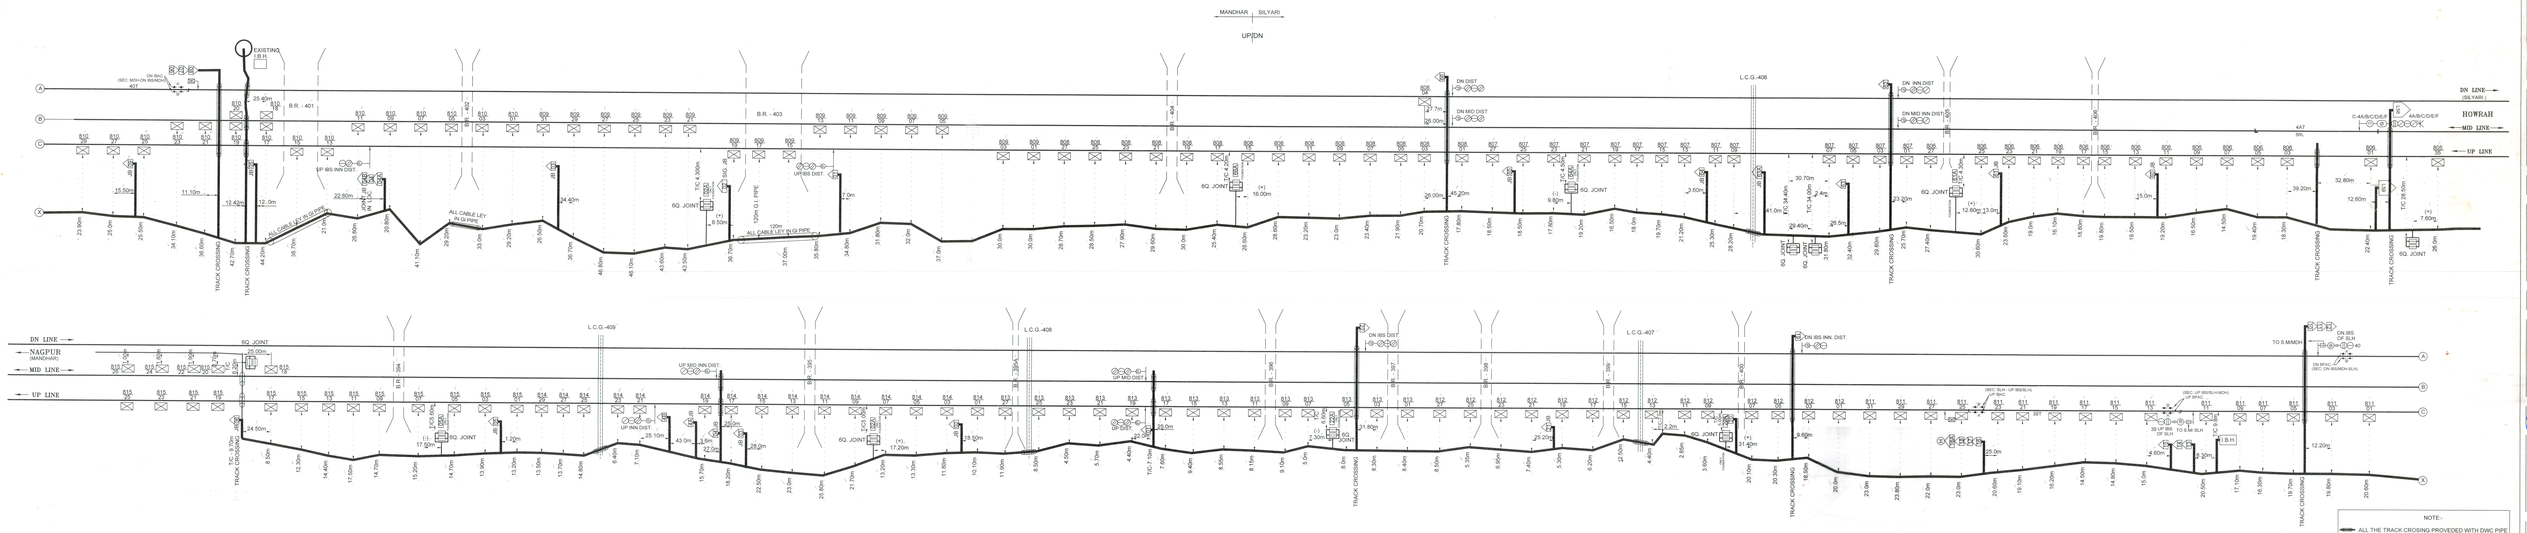

DIVN:RAIPUR			DESIGNED BY	CHECKED			APPROVED BY	CHECKED		APPROVED BY	SHEET NO.01/01
S.E.C.R	SECATION SILYARI–MANDHAR MID SECATION	CABLE ROUTE PLAN		VIVEK SINGH	P.K. SRIVASTAVA	O.K. VERMA	R.B. YADAV	P.K. PANDEY		S. MUKHARJEE	S.I.-330/12
			ENGINEERS PVT.LTD. NAGPUR	EIE(LIV)	(S&T Expert/PMC)	(SE/S&T/RVNL)	(DGM/S&T/RVNL)	(ADSTE/SEC/R)	(Sr DSTE/SEC/R)		