




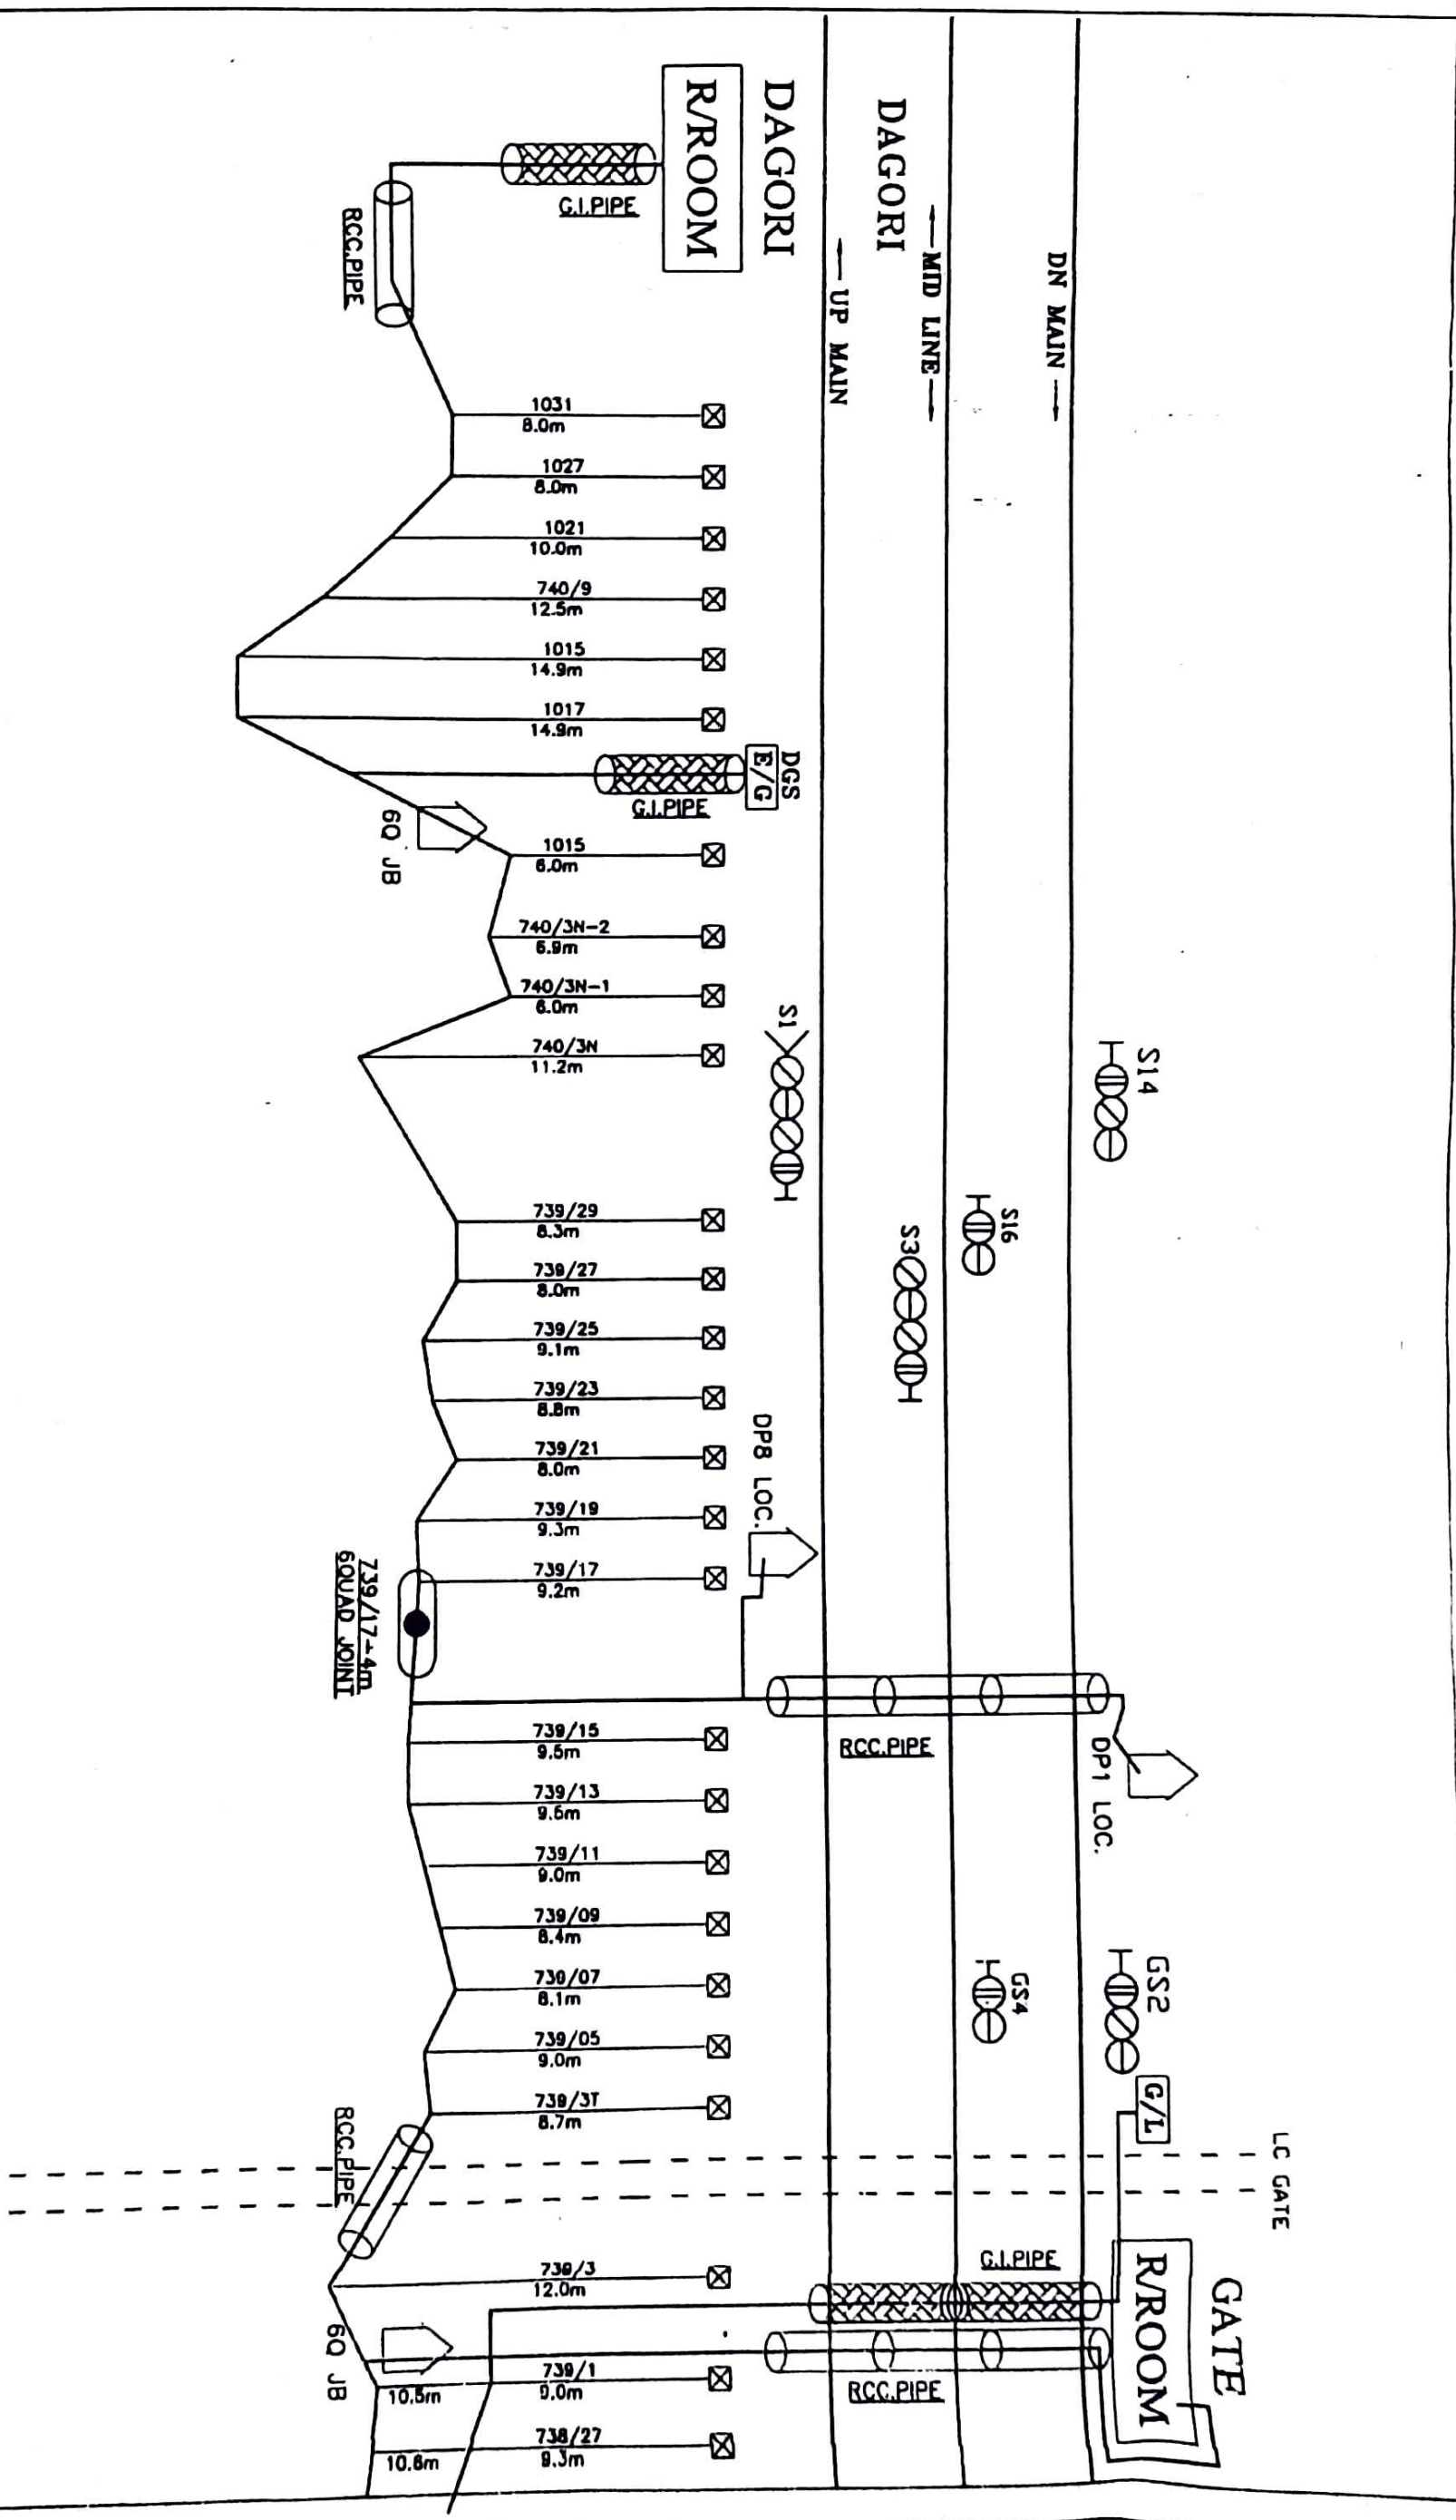

PREPARED BY		CHECKED	SH.NO.CRO1		BYL-DGS (IHS)		CABLE ROUTE PLAN		FIELD UNIT			APPROVED	SHINO CRO1		
M/S TIRUPATI ENTERPRISES BILASPUR			S.I.-031/04 WD ALTH	S.E.C.R.					SSE/S/C/USP		ASTE/PROJ/BSF		OSTE/PROJ/BSF		S.I.-031/04 WD ALTH

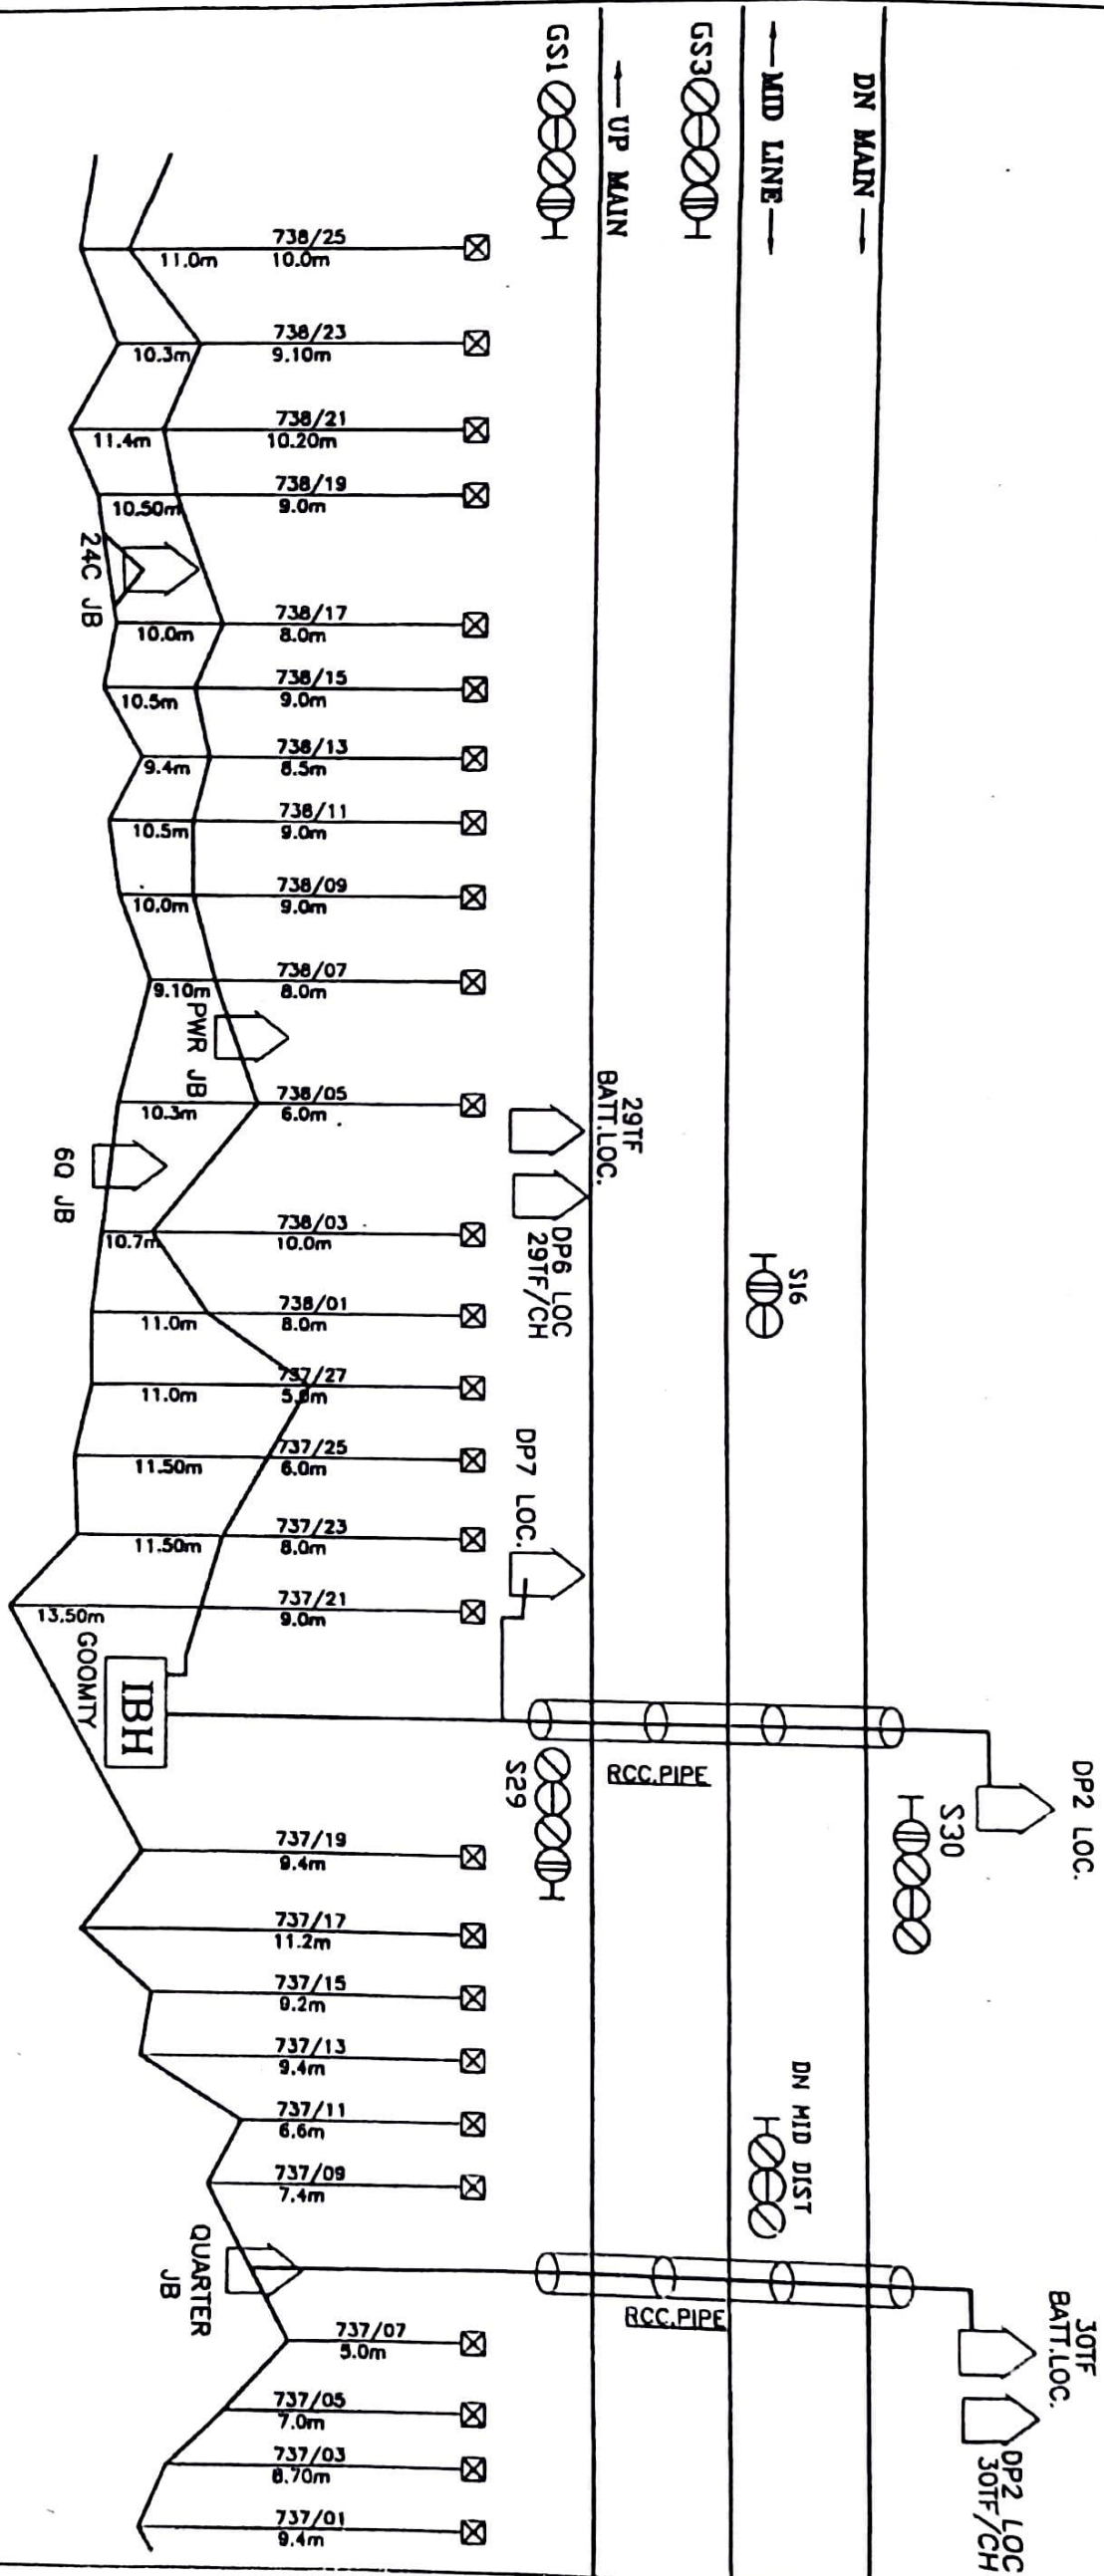

PREPARED BY	CHECKED	SHNO CR02		BYL-DCS (INS)	CABLE ROUTE PLAN	FIELD UNIT			APPROVED	SHNO CR02
M/S TIRUPATI ENTERPRISES BILASPUR		S.I.-031/04, WD ALTH'	S.E.C.R.			SSC/S/C/BSP	AS/TE/PROJ/DSF	DS/TE/PROJ/8SP		

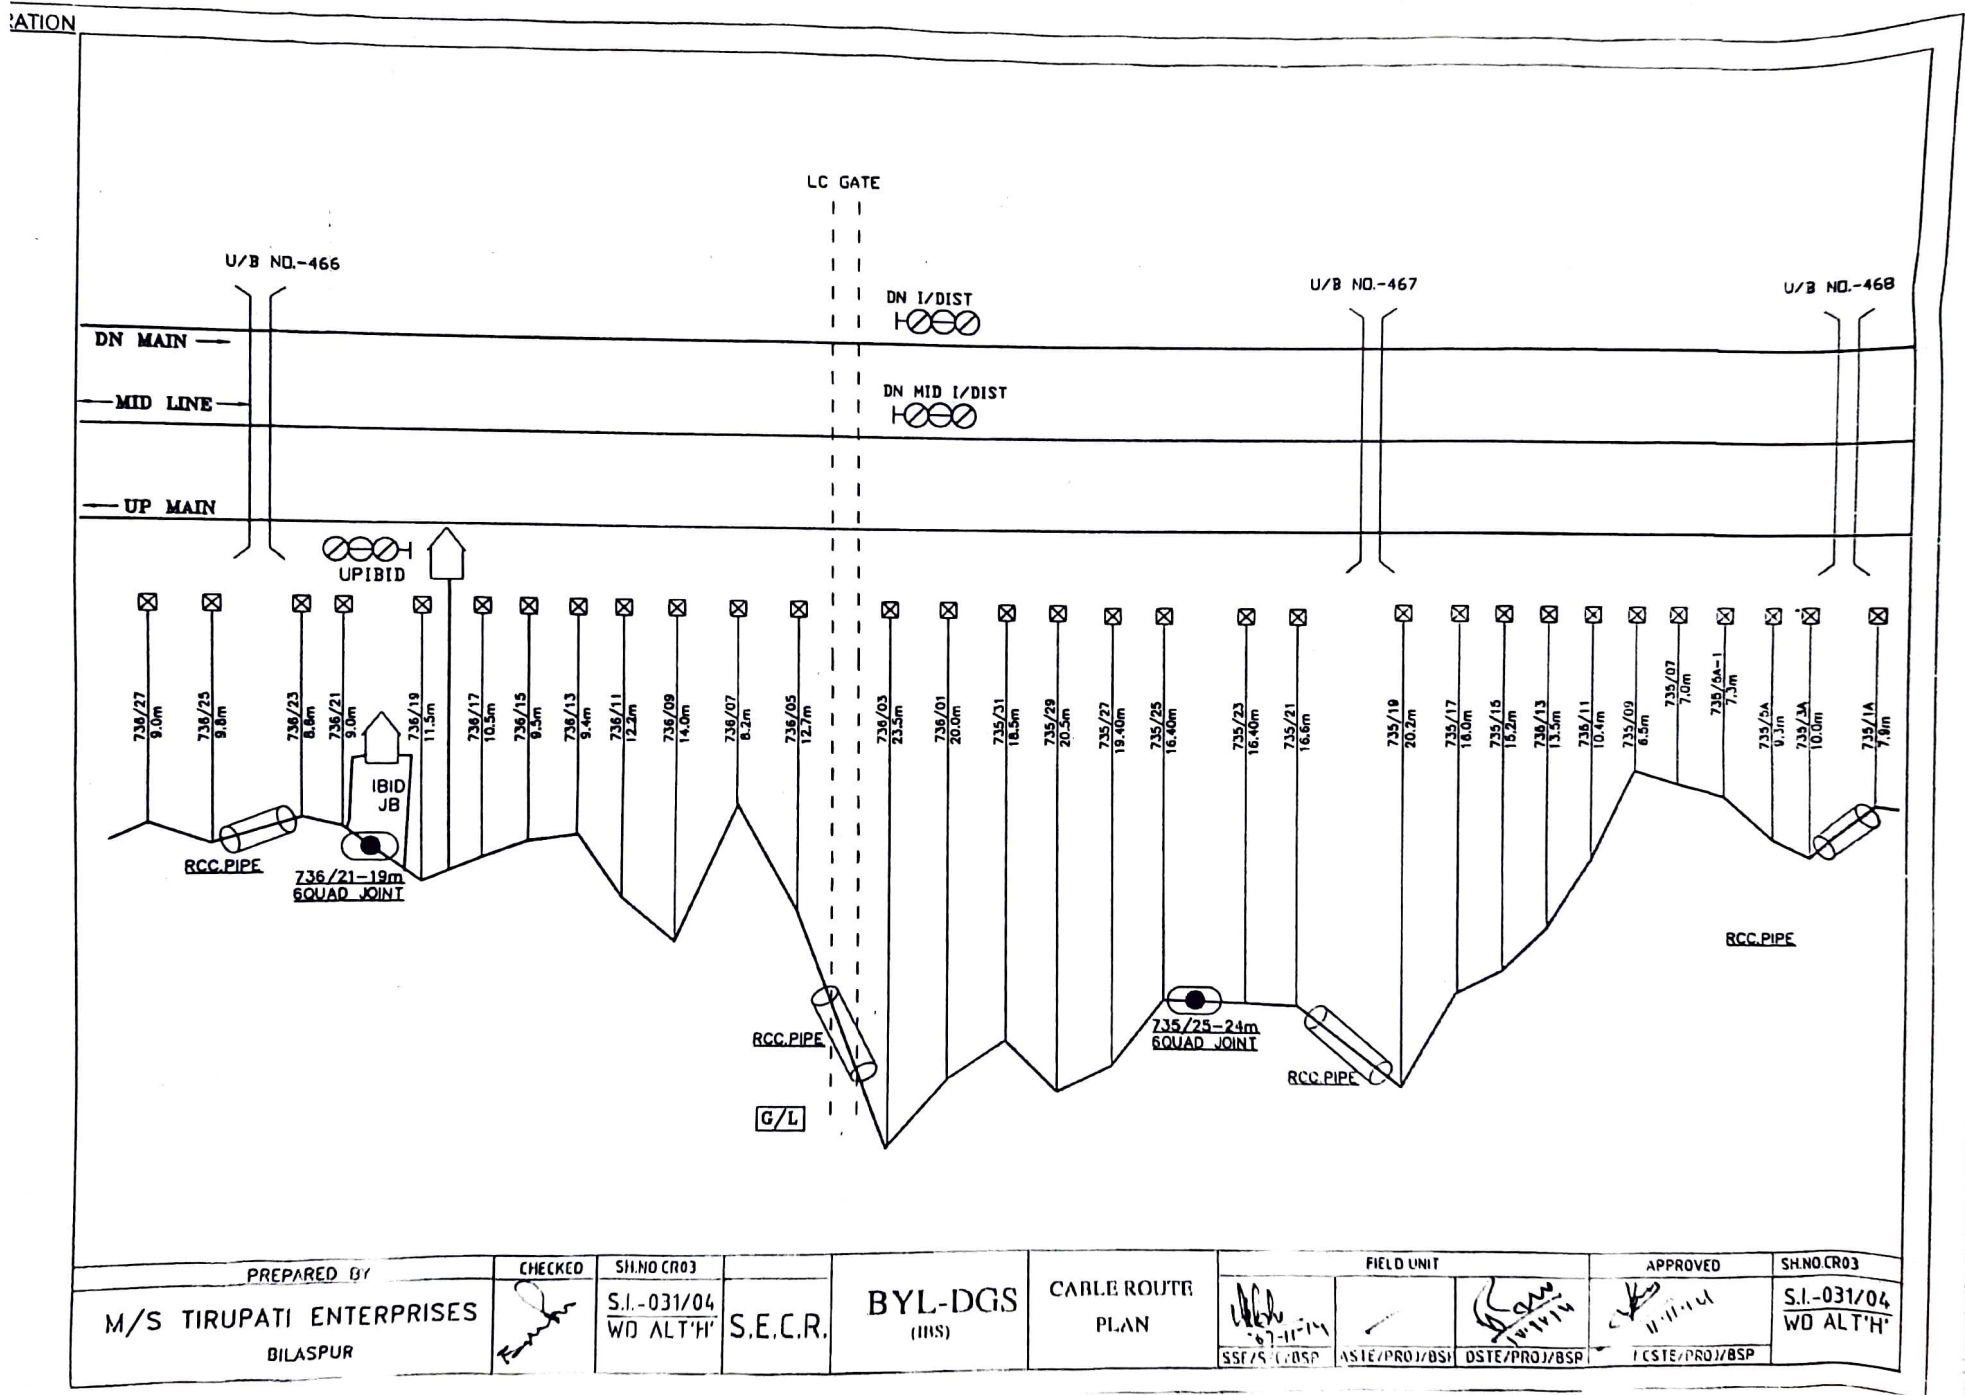

BILASPUR

PREPARED BY

CHECKED

SH.NO.CR04

S.I.-031/04
WD ALTH'

S.E.C.R

BYL-DGS
(IRS)

CABLE ROUTE PLAN

SSE/S/C/BSP

FIELD UNIT

APPROVED

SH.NO.CRO4

S.I.-031/04
WD ALT'H'