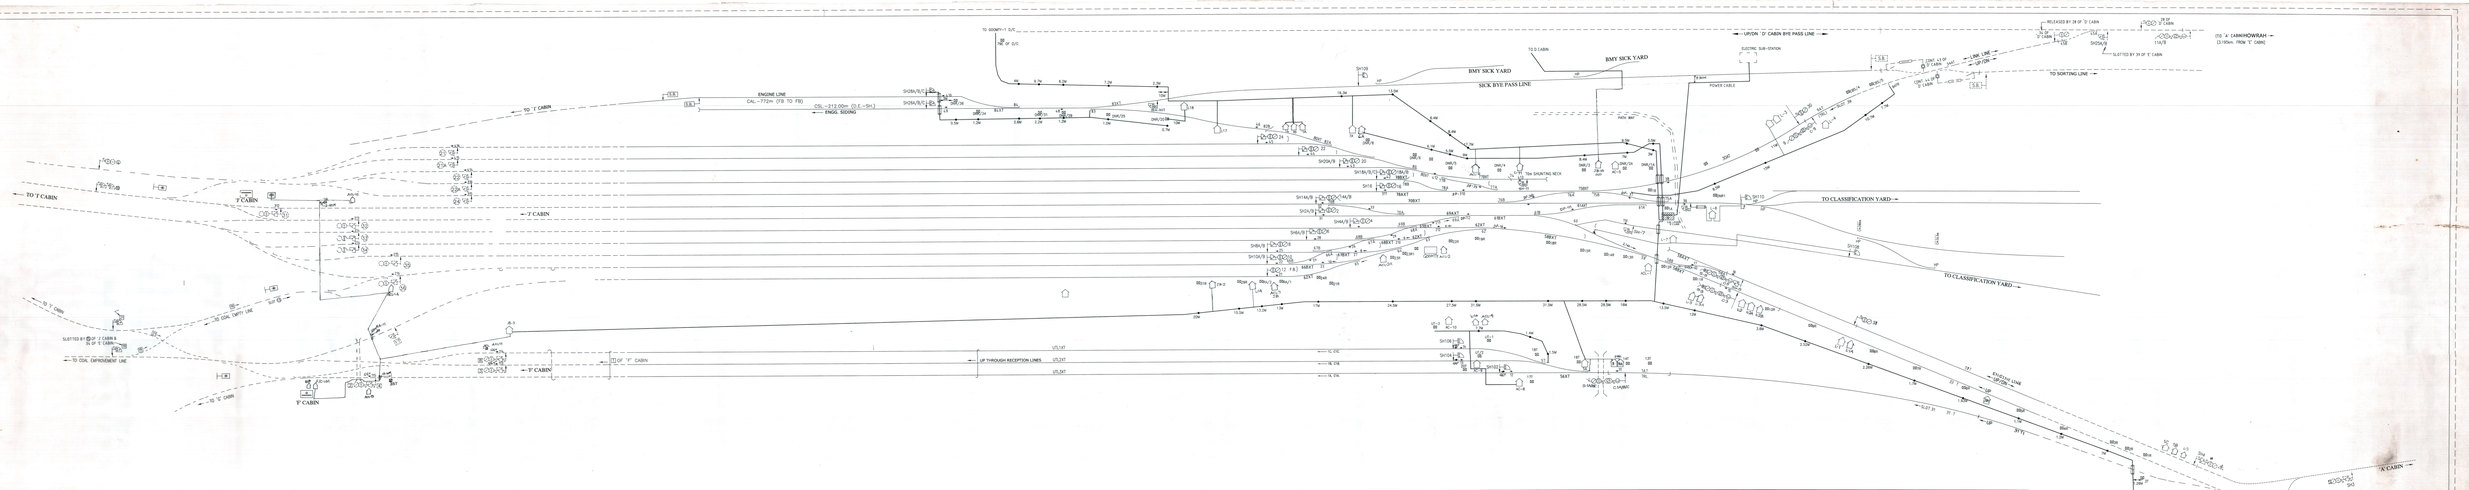

E/CABIN CABLE ROUTE

(TO 'A' CABIN) HOWRAH
(3.195km. FROM 'E' CABIN)
RELEASED BY 28 OF 'D' CABIN
34 OF 'D' CABIN
28 OF 'D' CABIN
SH25A/B
11A/B
SLOTTED BY 39 OF 'E' CABIN
TO SORTING LINE
LINK LINE
UP/DN
CONT. 43 OF 'D' CABIN
CONT. 44 OF 'D' CABIN
S.B.
UP/DN 'D' CABIN BYE PASS LINE
ELECTRIC SUB-STATION
POWER CABLE
BMY SICK YARD
SICK BYE PASS LINE
TO D CABIN
TO GOOMTY-1 D/C
79E OF D/C
PATH WAY
70m SHUNTING NECK
S.M.'s PANEL 'E' CABIN
TO CLASSIFICATION YARD
SH109
SH110
SH108
ENGINE LINE
CAL.-772m (FB TO FB)
CSL.-212.00m (D.E.-SH.)
ENGG. SIDING
TO 'I' CABIN
'J' CABIN
'I' CABIN
TO 'I' CABIN
TO 'J' CABIN
TO COAL EMPTY LINE
TO COAL EMPROVEMENT LINE
SLOTTED BY 15 OF 'J' CABIN & 34 OF 'E' CABIN
SLOT 15
TO 'G' CABIN
'F' CABIN
'F' CABIN
1 OF 'F' CABIN
UP THROUGH RECEPTION LINES
UTL1XT
UTL2XT
UTL3XT
1C, C1C
1B, C1B
1A, C1A
SH102
SH104
SH106
S-1A/B/C
C-1A/B/C
ENGINE LINE UP/DN
UP
SLOT 31
'A' CABIN
KUMHARI
SH3
SH4
BMY 'C' CABIN
SHED
S-1 A/B/C
C-1A/B/C
JB-3
ACL-14
ACL-13
ACL-15
F/C LOC

PREPARED BY

DURGA SIGNAL INFRA PVT.LTD.
KOLKATA

CHECKED BY

DIVN–RAIPUR

S.E.C.R.

C H E C K E D

11.02.11

SSE/SIG/C/BIA | ASTE/CON/BIA | DSTE/CON/BIA

A P P R O V E D

23/2/11

DY.CHIEF SIGNAL & TELECOM ENGINEER/CON/R

CABLE ROUTE PLAN

BHILAI 'E' CABIN
km-847.960
CODE:BMY 'E' CABIN
CLASS:'SPL'

DRG. NO.
S.I. 257/10
C.R.