

SOUTH EAST CENTRAL RAILWAY

NAGPUR


OFC/6QUAD CABLE ROUTE PLAN

SAMNAPUR-BALAGHAT

EXECUTED BY


M/S T.K. CONSTRUCTION

INDEX

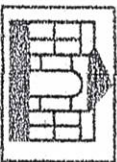1.	6 QUAD CABLE	_____	7.	HUT	
2.	DUCT & OFC	_____	8.	KILOMETRE	
3.	PIUF CABLE	_____	9.	STATION BUILDING	
4.	CABLE JOINT		10.	OFC JOINT	
5.	EMERGENCY POST & SOCKET		11.	L.C. GATE	
6.	BRIDGE & CULVERT		12.	RAILWAY BOUNDARY	_____
SOUTH EAST CENTRAL RAILWAY NAGPUR		CONTRACTOR	CHECKED BY		APPROVED BY
ROUTE PLAN OF OFC/QUAD CABLE					
SECTION :- NAINPUR - BALAGHAT		M/S. T.K. CONSTRUCTION, JABALPUR	SSET/CMR		Dy. JCTEC/NGP
M/S. T.K. CONSTRUCTION, JABALPUR					

NAINPUR


BALAGHAT

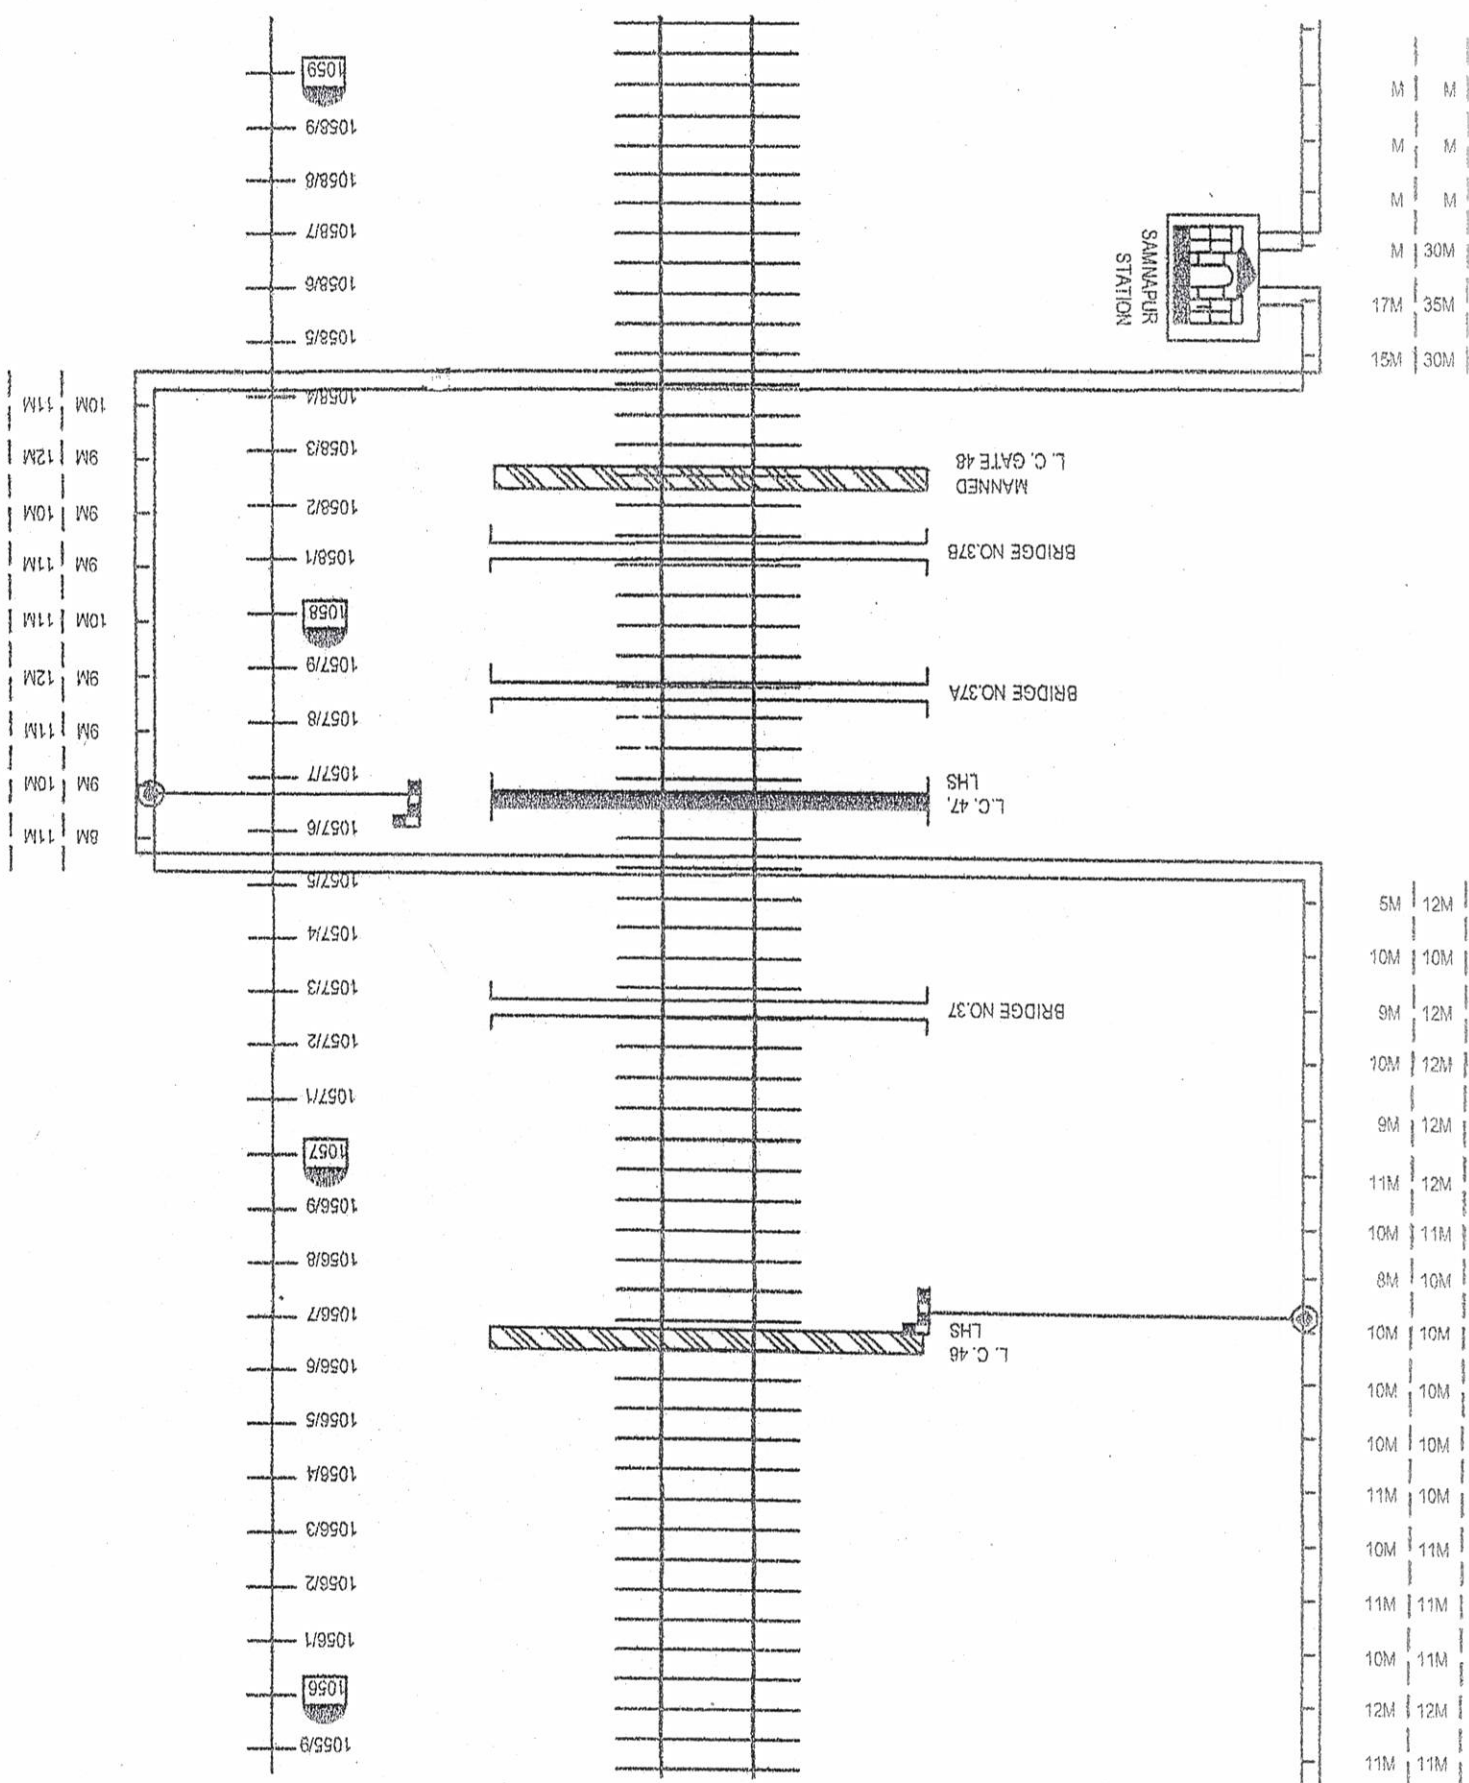

SOUTH EAST CENTRAL RAILWAY NAGPUR		CONTRACTOR		CHECKED BY		APPROVED BY	
ROUTE PLAN OF OFC/QUAD CABLE							
SECTION - NAINPUR - BALAGHAT							
SUB SECTION - SAMANPUR - BALAGHAT							
M/S. T.K. CONSTRUCTION, JABALPUR		M/S. T.K. CONSTRUCTION, JABALPUR		SSET/CNIR		BY SSET/CNIR	

← NAINPUR

BALAGHAT →

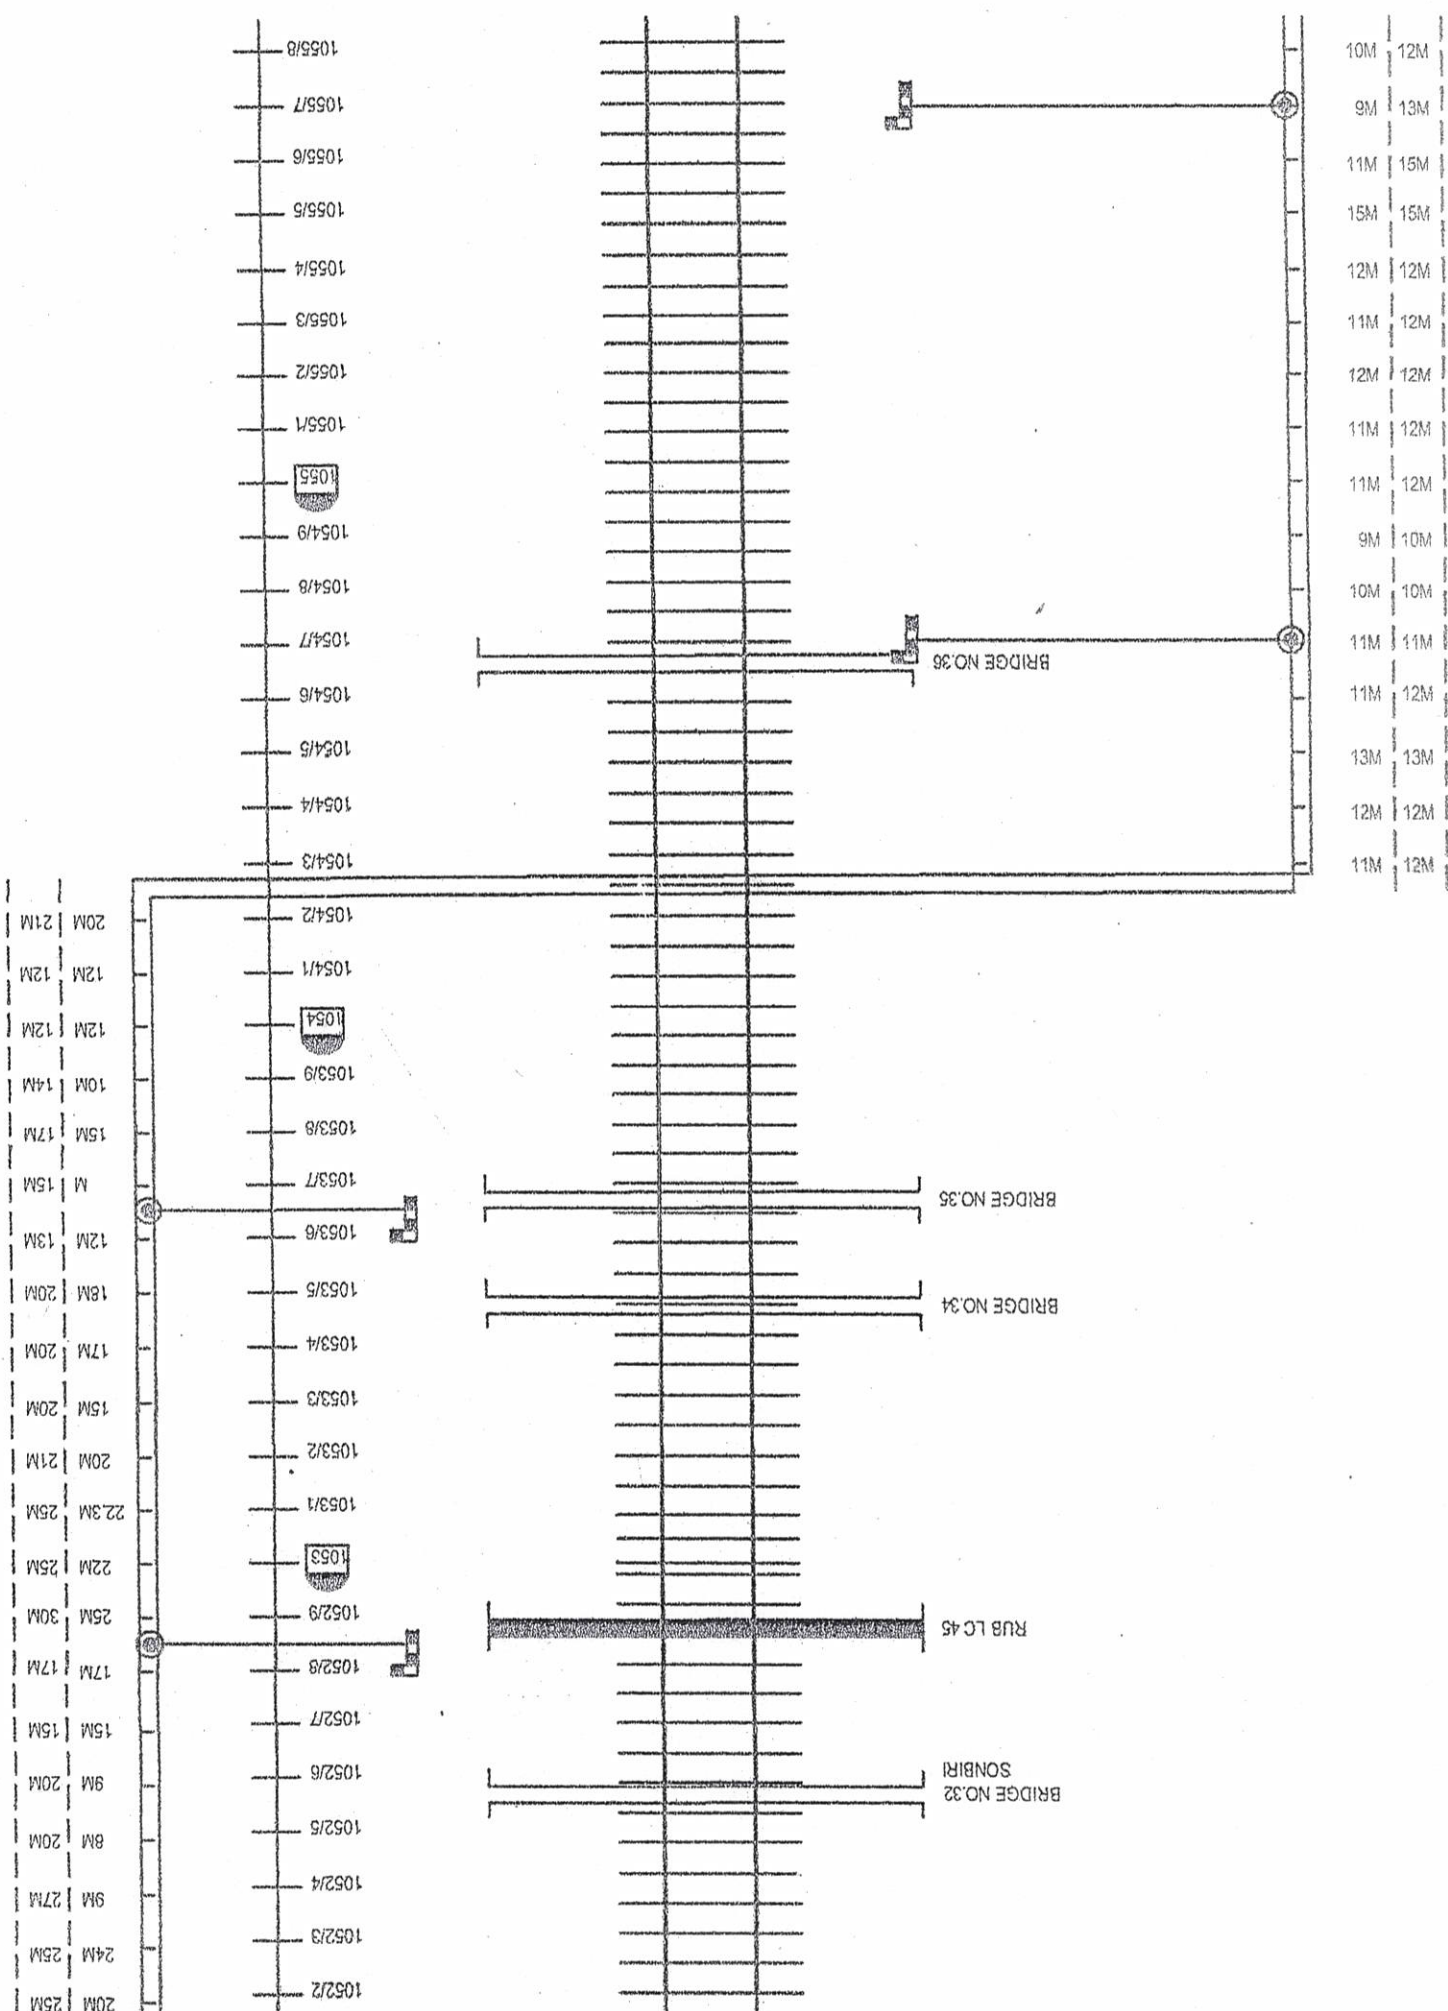

SOUTH EAST CENTRAL RAILWAY NAGPUR
ROUTE PLAN OF OFCIQUAD CABLE
SECTION :- NAINPUR - BALAGHAT
SUB SECTION :- SAMNAPUR - BALAGHAT
M/S. T.K. CONSTRUCTION, JABALPUR

CONTRACTOR

Shiva Patel

M/S. T.K. CONSTRUCTION, JABALPUR

CHECKED BY

Hee

SSE/TC/NIR


APPROVED BY

Dr. C. S. Singh


DI. CSTE/CNGP

MAINPUR

BALAGHAT

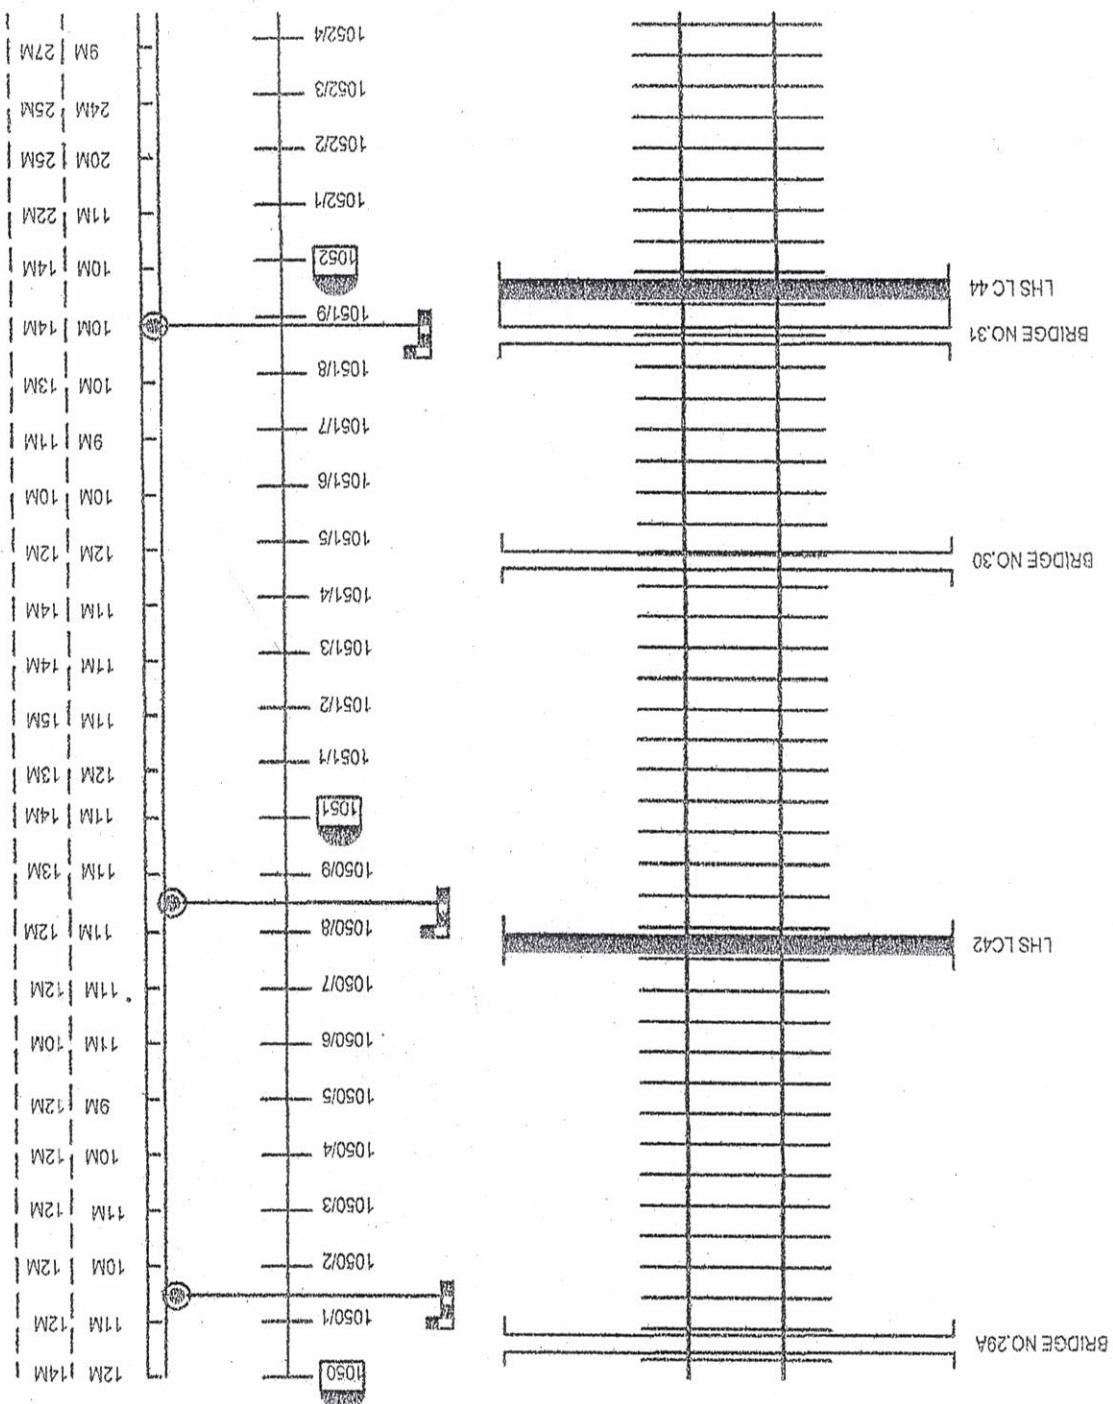


SOUTH EAST CENTRAL RAILWAY NAGPUR		CONTRACTOR		CHECKED BY		APPROVED BY	
ROUTE PLAN OF OFCIQUAD CABLE		M/S. T.K. CONSTRUCTION, JABALPUR		SSE/IC/NIR		DY. CSTE/C/NGP	
SECTION :- NAINPUR - BALAGHAT		M/S. T.K. CONSTRUCTION, JABALPUR		SSE/IC/NGP		9/11/18	
SUB SECTION :- SAMNAPUR - BALAGHAT							
M/S. T.K. CONSTRUCTION, JABALPUR							

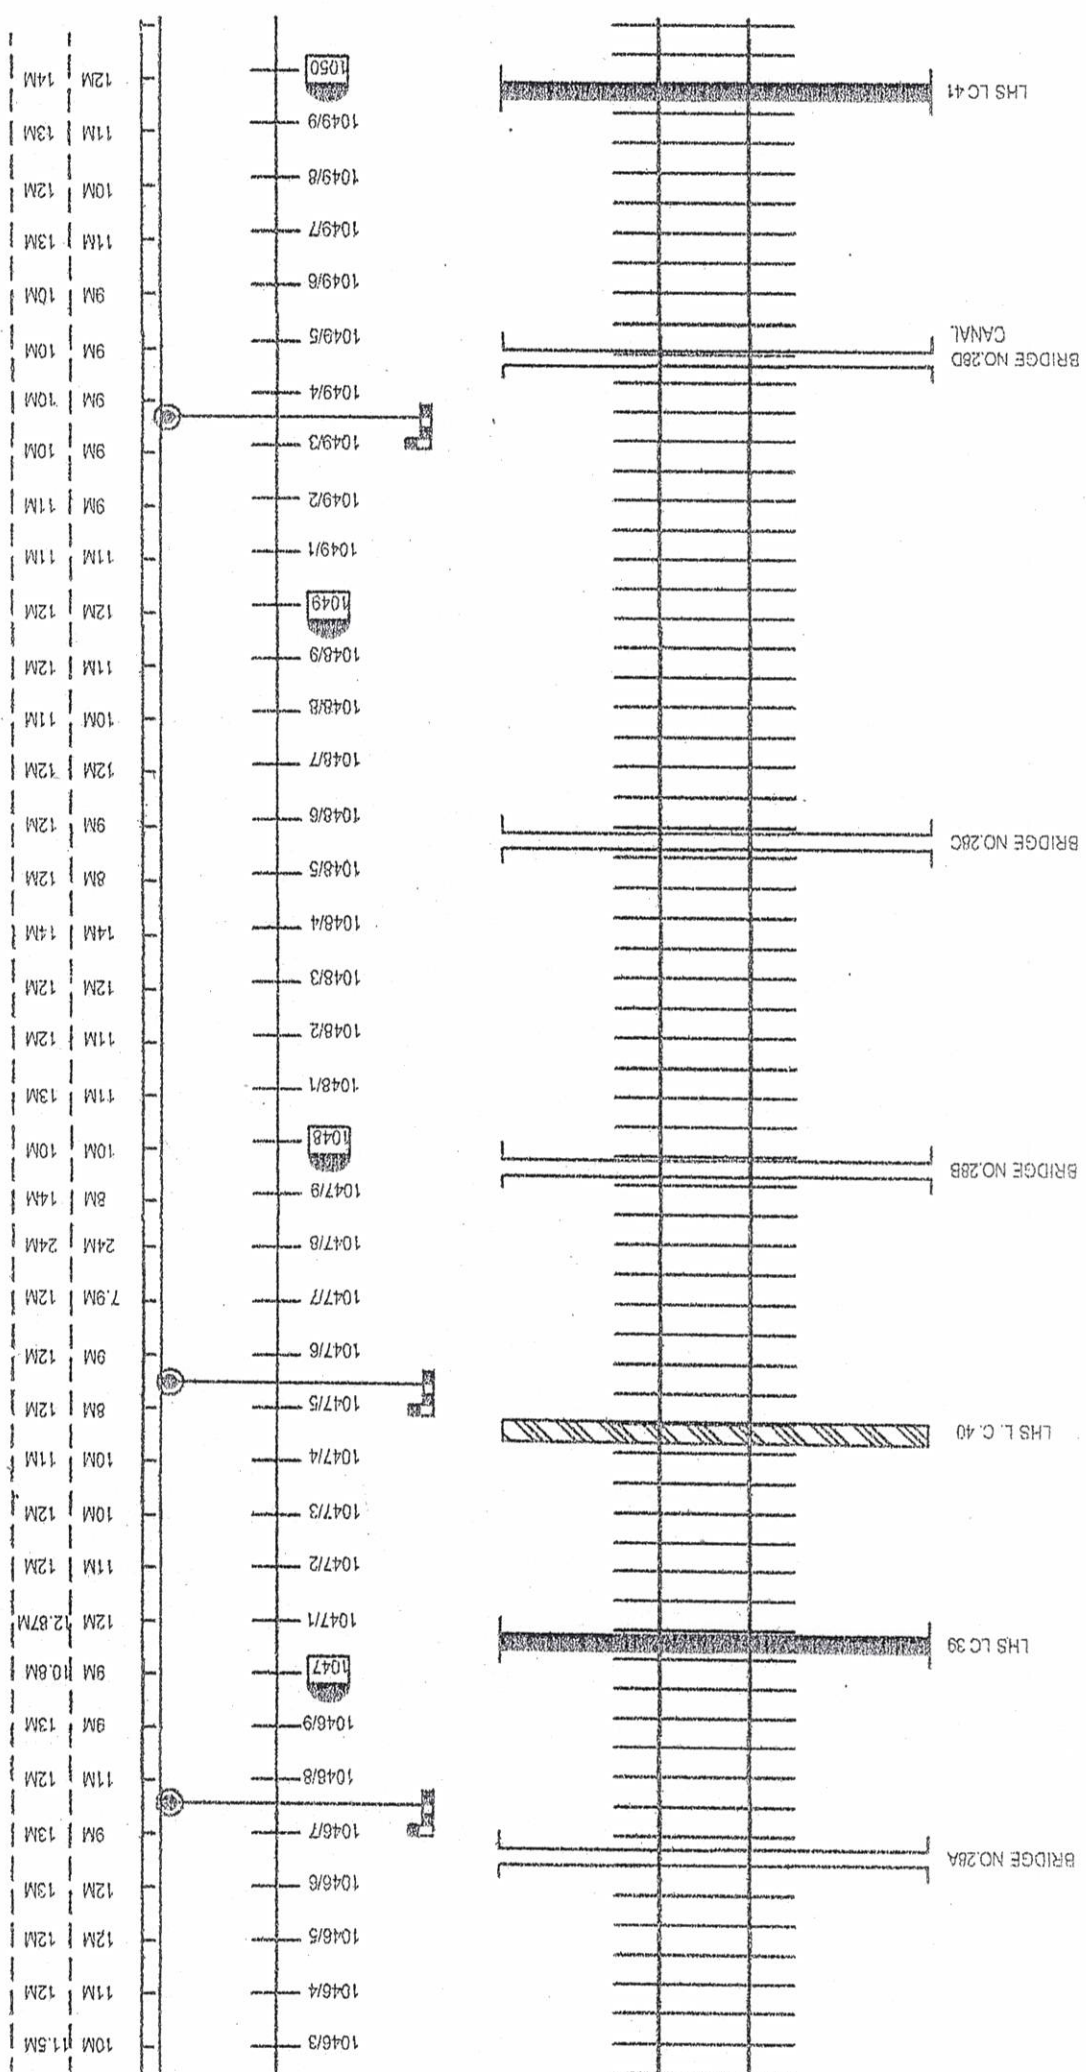DAUGHTER 

APPROVED BY *[Signature]*
BY: CST/CMG/P

← NAINPUR

BALAGHAT →

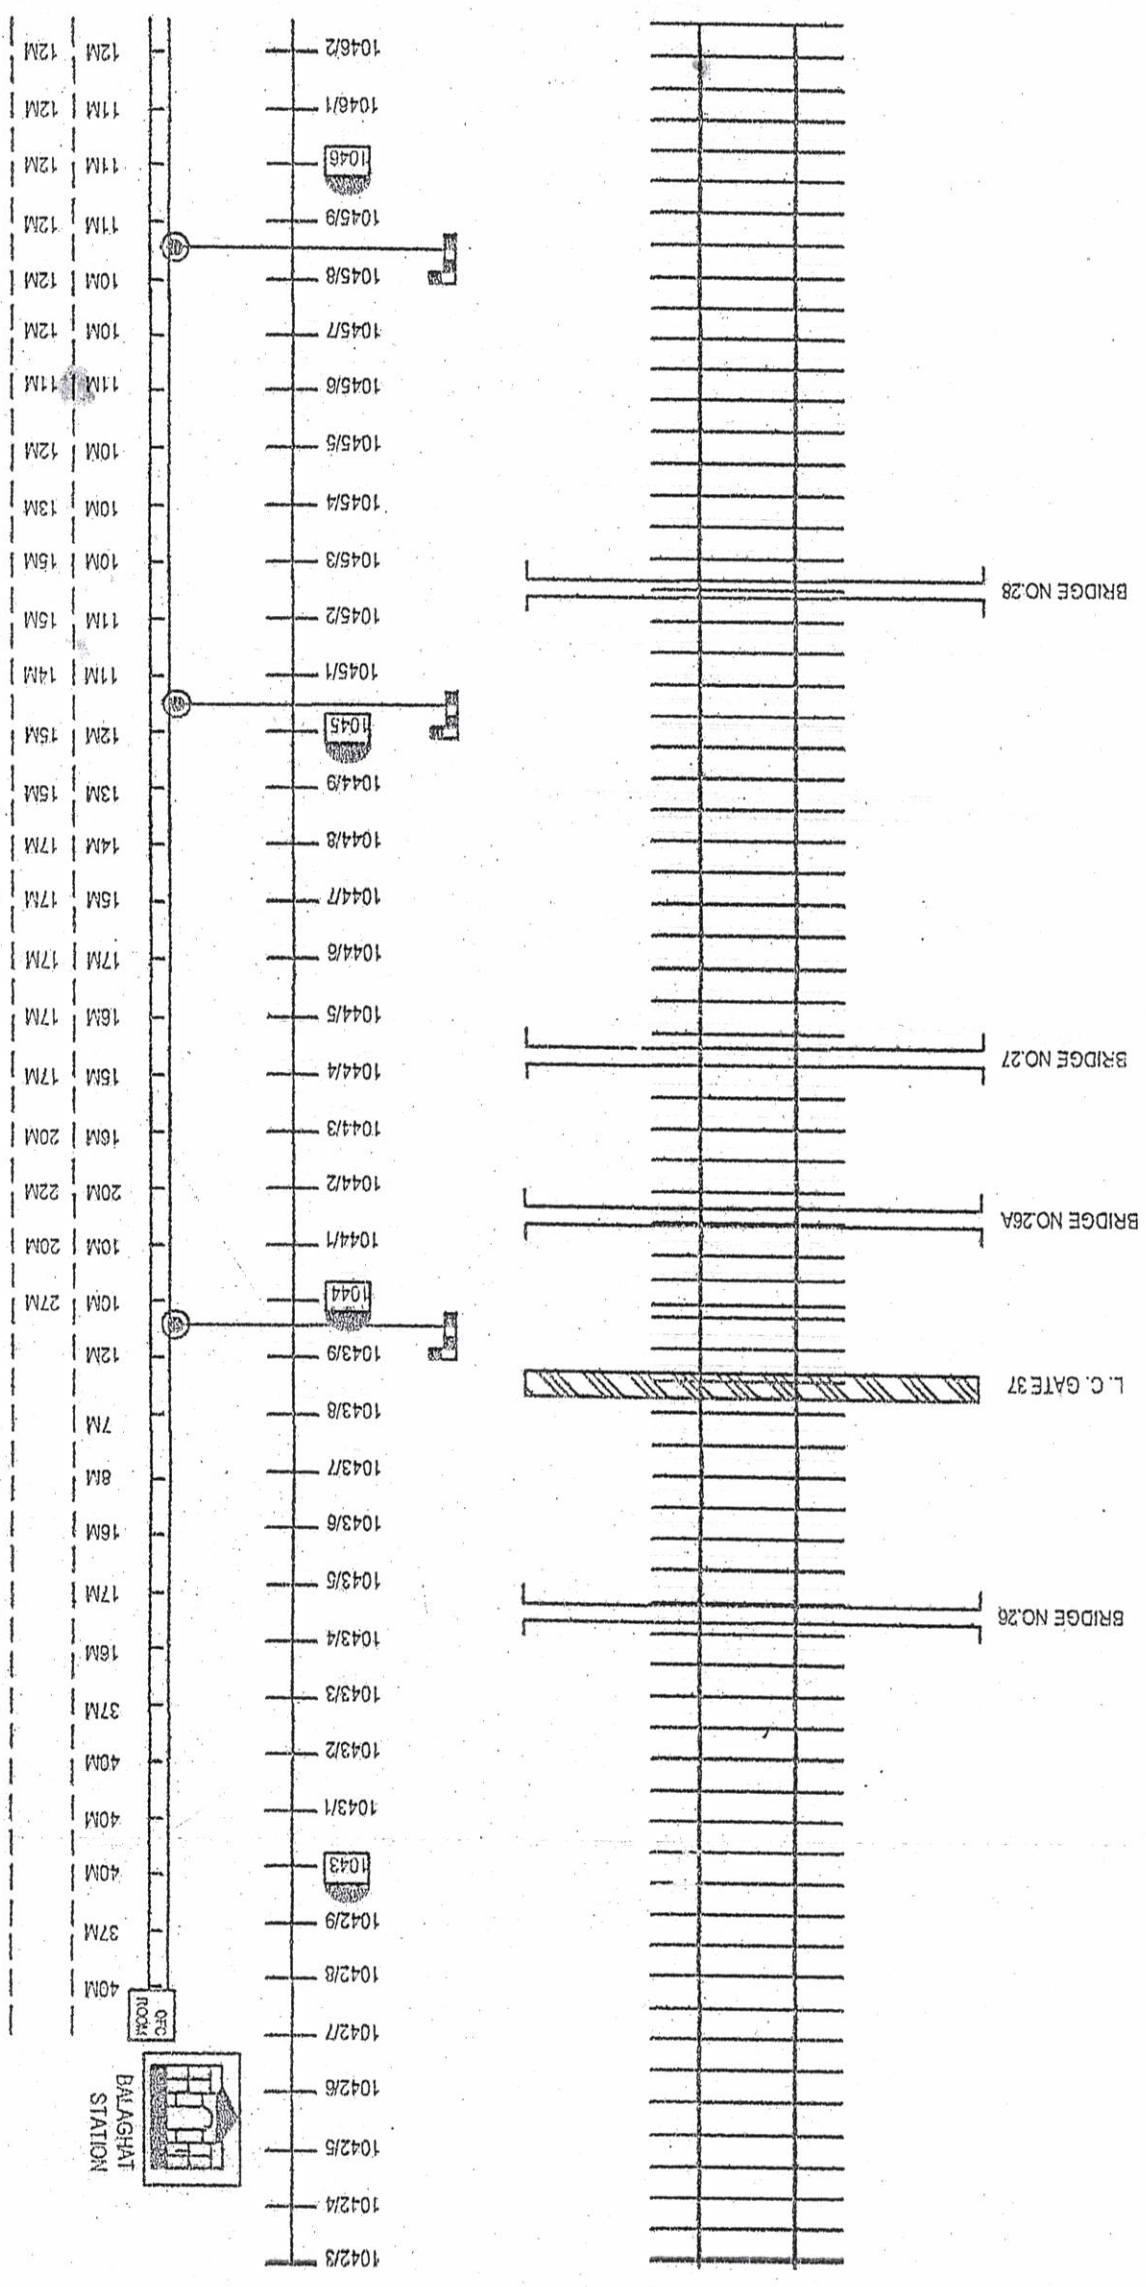

SOUTH EAST CENTRAL RAILWAY NAGPUR		CONTRACTOR		CHECKED BY		APPROVED BY	
ROUTE PLAN OF OFC/QUAD CABLE							
SECTION :- NAINPUR - BALAGHAT		M/S. T.K. CONSTRUCTION, JABALPUR		SSE/ICNIR		DY. CSTE/CNGP	
SUB SECTION :- SAMNAPUR - BALAGHAT							
M/S. T.K. CONSTRUCTION, JABALPUR							