


SOUTH EAST CENTRAL RAILWAY

(KHANHAN-RAMTEK)

C.A. NO: 255-ST-P-NGP-15-16-CA-T-09-OFC-RTK-KNHN & TMR-TRDI DATED: 24.03.2017

OFC CABLE ROUTE PLAN


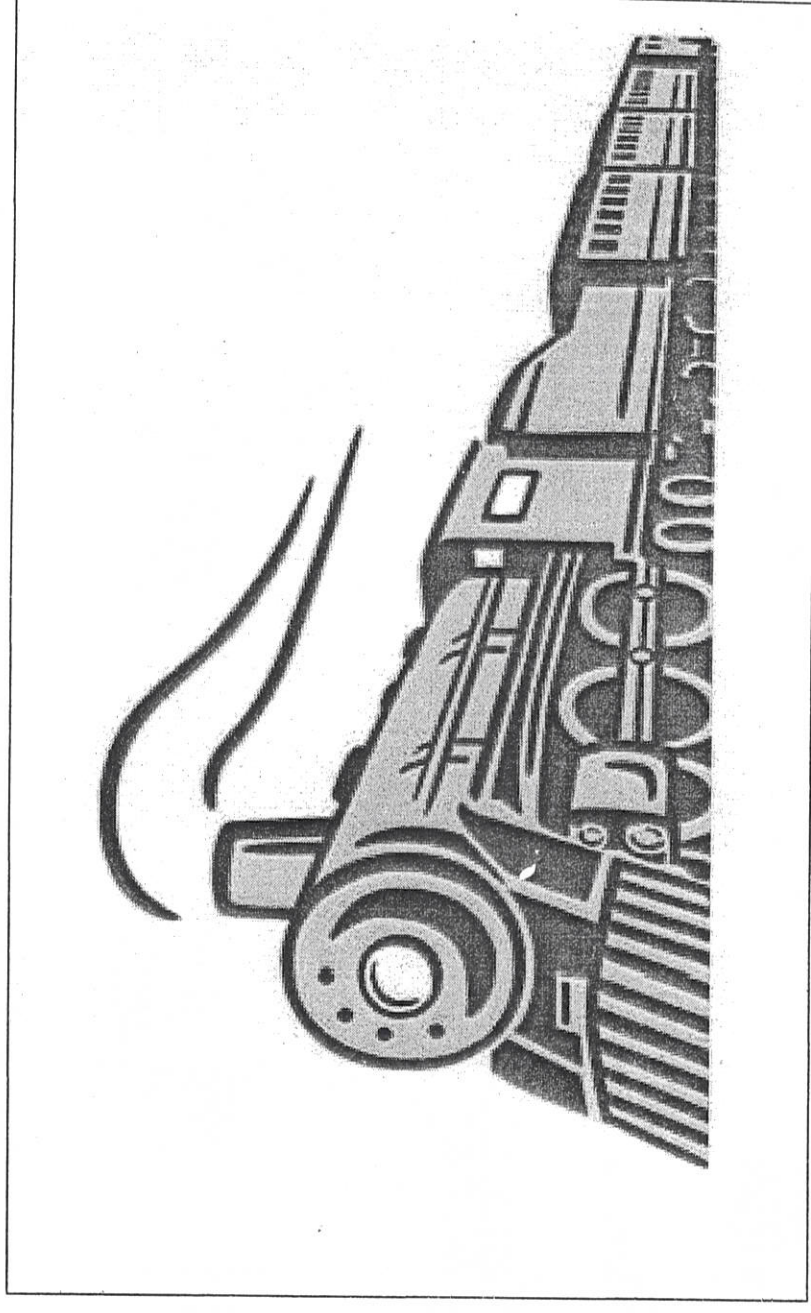


RAMA TELECOM PVT. LTD.

156A, Lenin Sarani
KAMALALAYA CENTRE
ROOM NO: F-81
KOLKATA- 700013

01

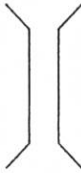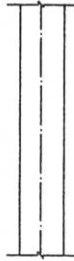


NOTE : ALL DISTANCE FROM CENTRE OF TRACK			
LEGEND :- RAILWAY TRACK : + + + + + + + + + + OFC CABLE : ————— BRIDGE(BR) L.H.S/ ROB :  ELECTRIC OVERHEAD POLE : 		LEVEL  OFC CLOSURE/SPlicing : 	
		Project-in-charge :	SSE/TELE/P/NGP
		 Rama Telecom Pvt Ltd.	 DSTE/P/NGP
		PREPARED BY : RAMA TELECOM PVT LTD.	

OFC ROUTE PLAN OF KANHAN-RAMTEK SECTION

02

RTK

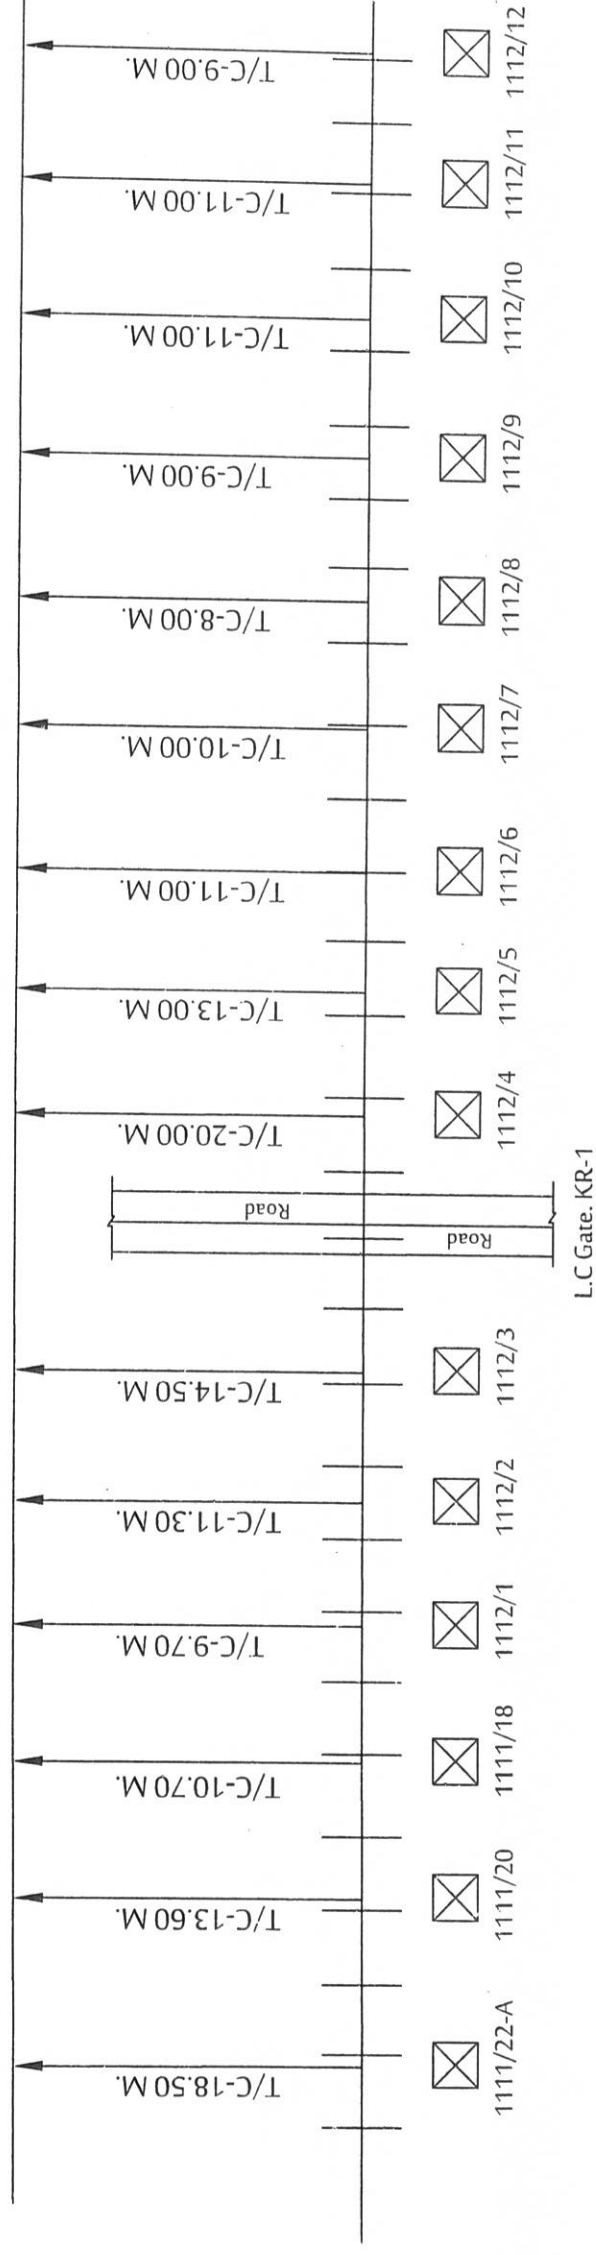

NOTE : ALL DISTANCE FROM CENTRE OF TRACK

LEGEND :-

- RAILWAY TRACK :
- OFC CABLE :
- BRIDGE(BR) L.H.S/ROB :
- ELECTRIC OVERHEAD POLE :

LEVEL CROSSING :

OFC CLOSURE/SPLICING :

Project-in-charge :	SSE/TELE/P/NGP	DSTE/P/NGP
Rama Telecom Pvt Ltd.		
PREPARED BY : RAMA TELECOM PVT LTD.		

03

RTK



RAILWAY TRACK : —+—+—+—+—+—+—+—

OFC CABLE : _____

BRIDGE(BR)
L.H.S/ ROB :

ELECTRIC OVERHEAD POLE : □_X

OFC CLOSURE/SPlicing :

DSTE/P/NGP


PREPARED BY : RAMA TELECOM PVT LTD.

OFC ROUTE PLAN OF KANHAN-RAMTEK SECTION

04

KNHN

RTK

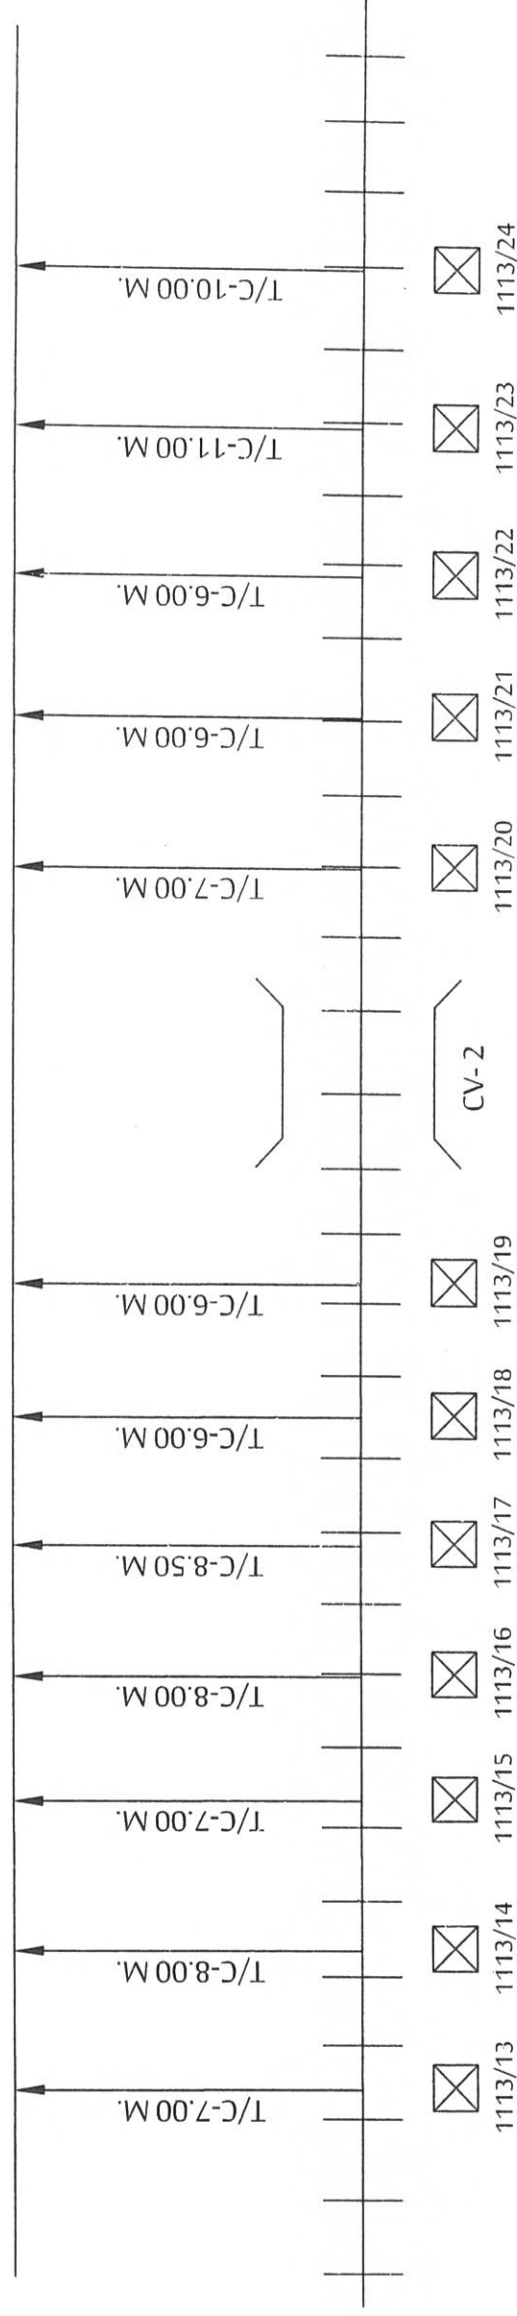

NOTE: ALL DISTANCE FROM CENTRE OF TRACK

LEGEND :-

RAILWAY TRACK: + + + + +

OFC CABLE: —

BRIDGE(BR)
L.H.S/ROB:

ELECTRIC OVERHEAD POLE:

LEVEL
CROSSING:

OFC CLOSURE/SPLICING:


Project-in-charge:	SSE/TELE/P/NGP	DSTE/P/NGP
Rama Telecom Pvt Ltd.		
PREPARED BY : RAMA TELECOM PVT LTD.		

OFC ROUTE PLAN OF KANHAN-RAMTEK SECTION

05

KNHN

RTK

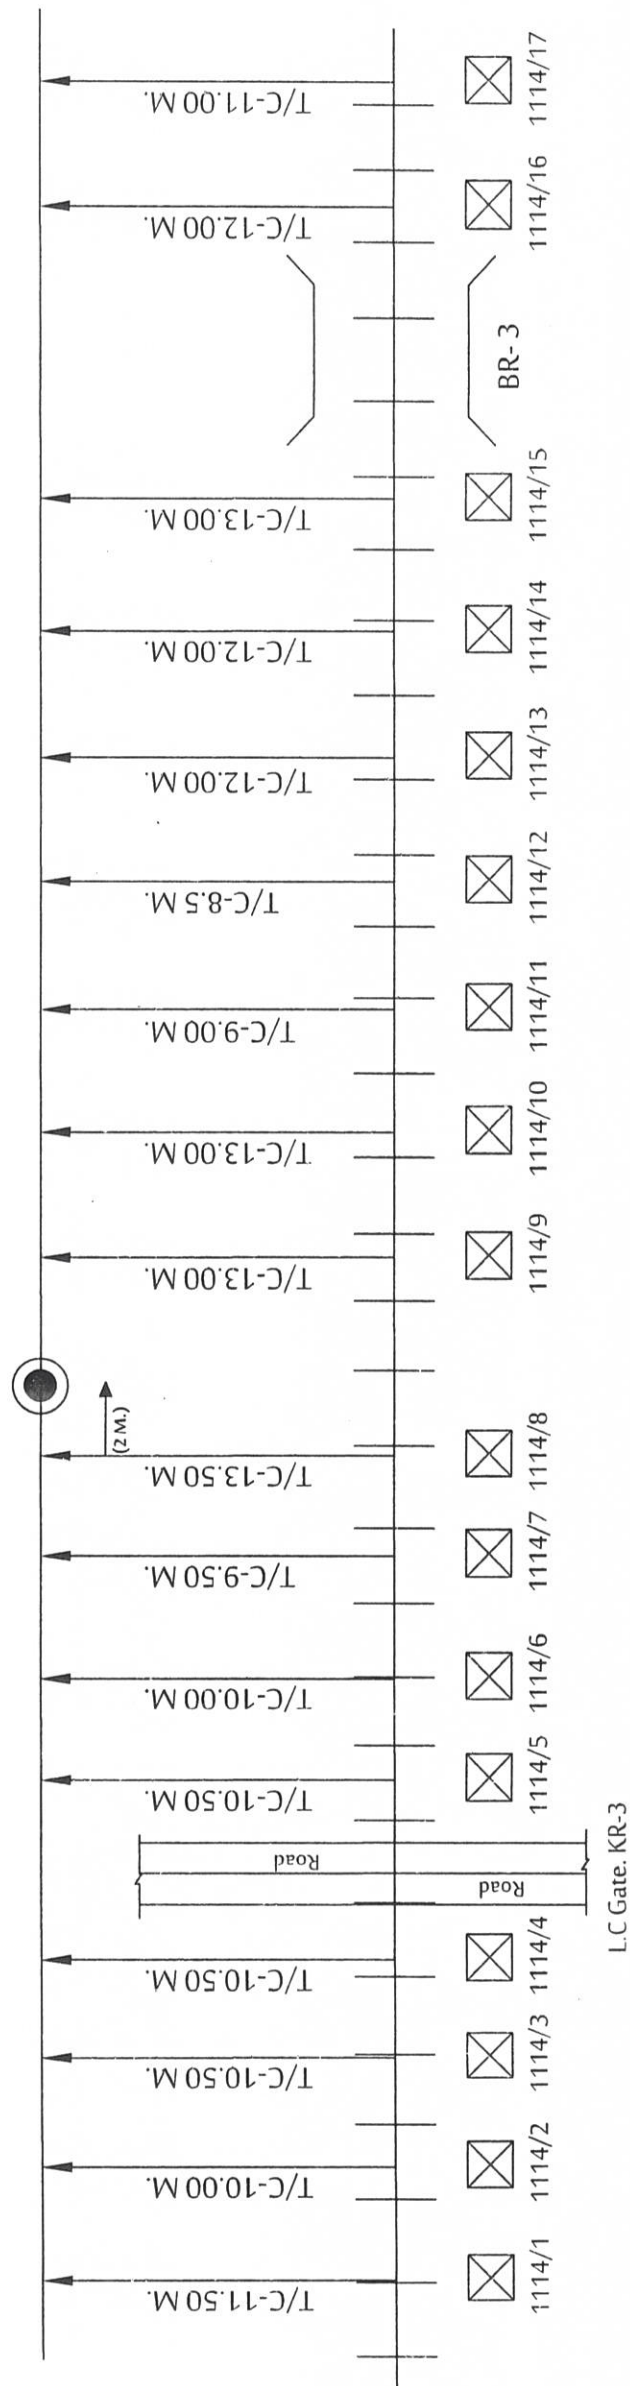

NOTE : ALL DISTANCE FROM CENTRE OF TRACK

LEGEND :-

- RAILWAY TRACK:
- OFC CABLE:
- BRIDGE(BR) L.H.S/ ROB:
- ELECTRIC OVERHEAD POLE:

- LEVEL CROSSING:
- OFC CLOSURE/SPLICING:


Project-in-charge :	SSE/TELE/P/NGP	DSTE/P/NGP
Rama Telecom Pvt Ltd.		
PREPARED BY : RAMA TELECOM PVT LTD.		

OFC ROUTE PLAN OF KANHAN-RAMTEK SECTION

06

KNHN
→

RTK
→

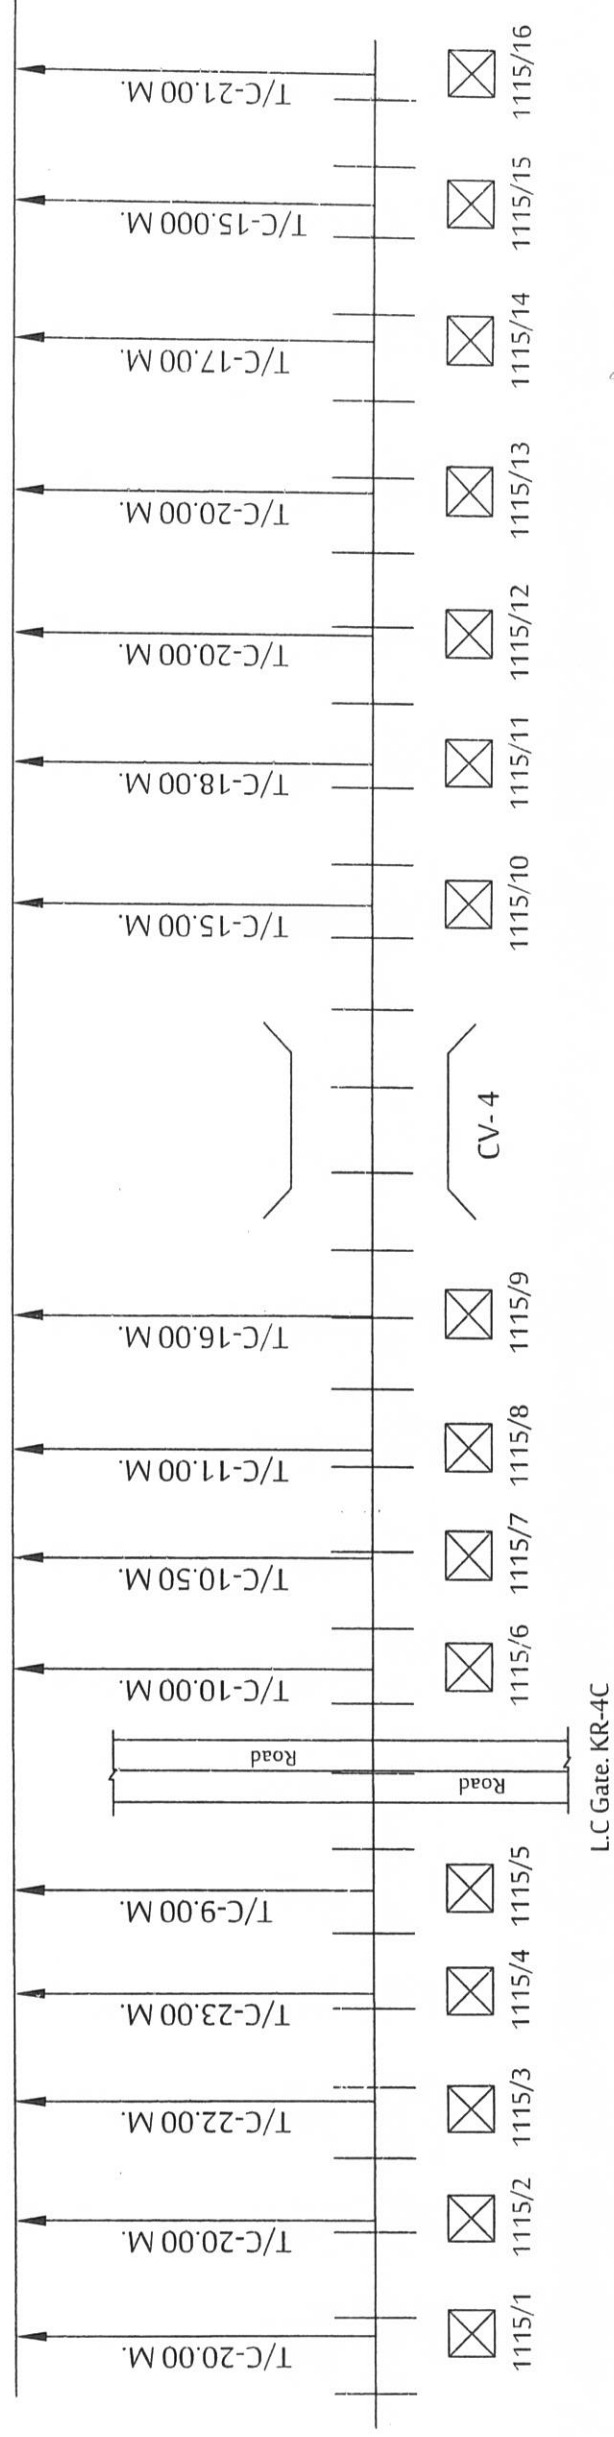

NOTE : ALL DISTANCE FROM CENTRE OF TRACK

LEGEND :-


- RAILWAY TRACK : ++++++
- OFC CABLE : ————
- BRIDGE(BR) L.H.S/ROB :
- ELECTRIC OVERHEAD POLE :

- LEVEL CROSSING :
- OFC CLOSURE/SPLICING :

Project-in-charge :	SSE/TELE/P/NGP	DSTE/P/NGP
Rama Telecom Pvt Ltd.	PREPARED BY : RAMA TELECOM PVT LTD.	

07

RTK

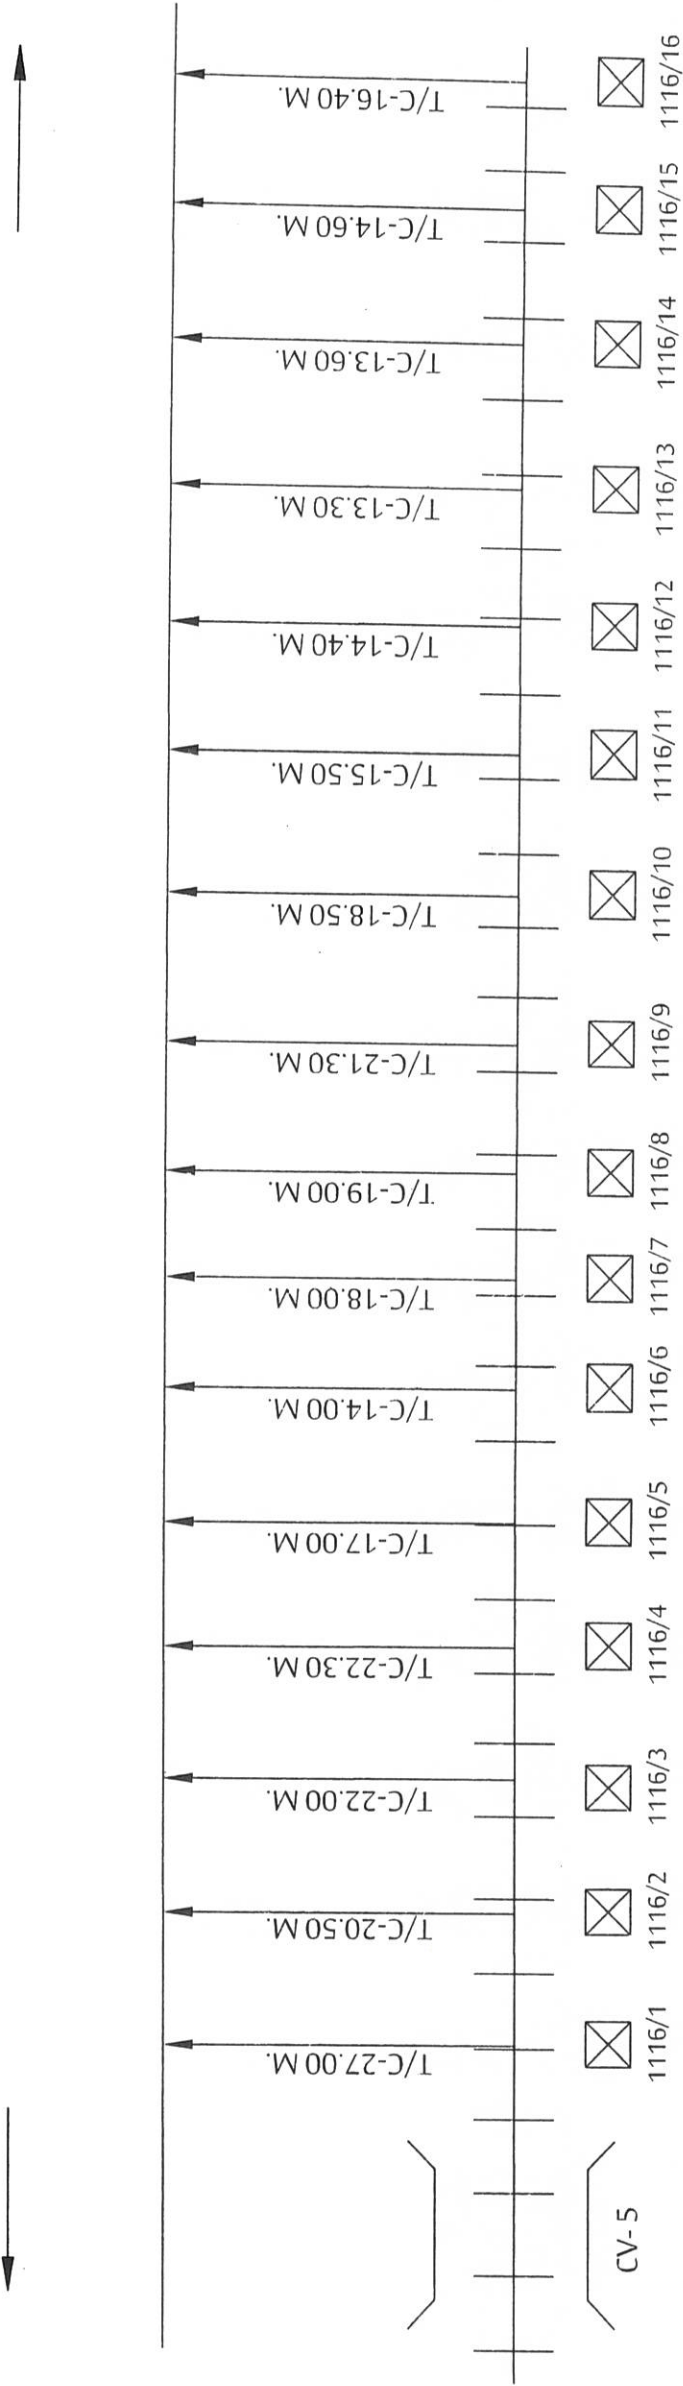

LEGEND :-

OFC CABLE:

ELECTRIC OVERHEAD POLE:

OFC CLOSURE/SPLICING :

SSE/TELE/P/NGP

DSTE/P/NGP

Rama Telecom Pvt Ltd.


PREPARED BY : RAMA TELECOM PVT LTD.

OFC ROUTE PLAN OF KANHAN-RAMTEK SECTION

08

KNHN

RTK

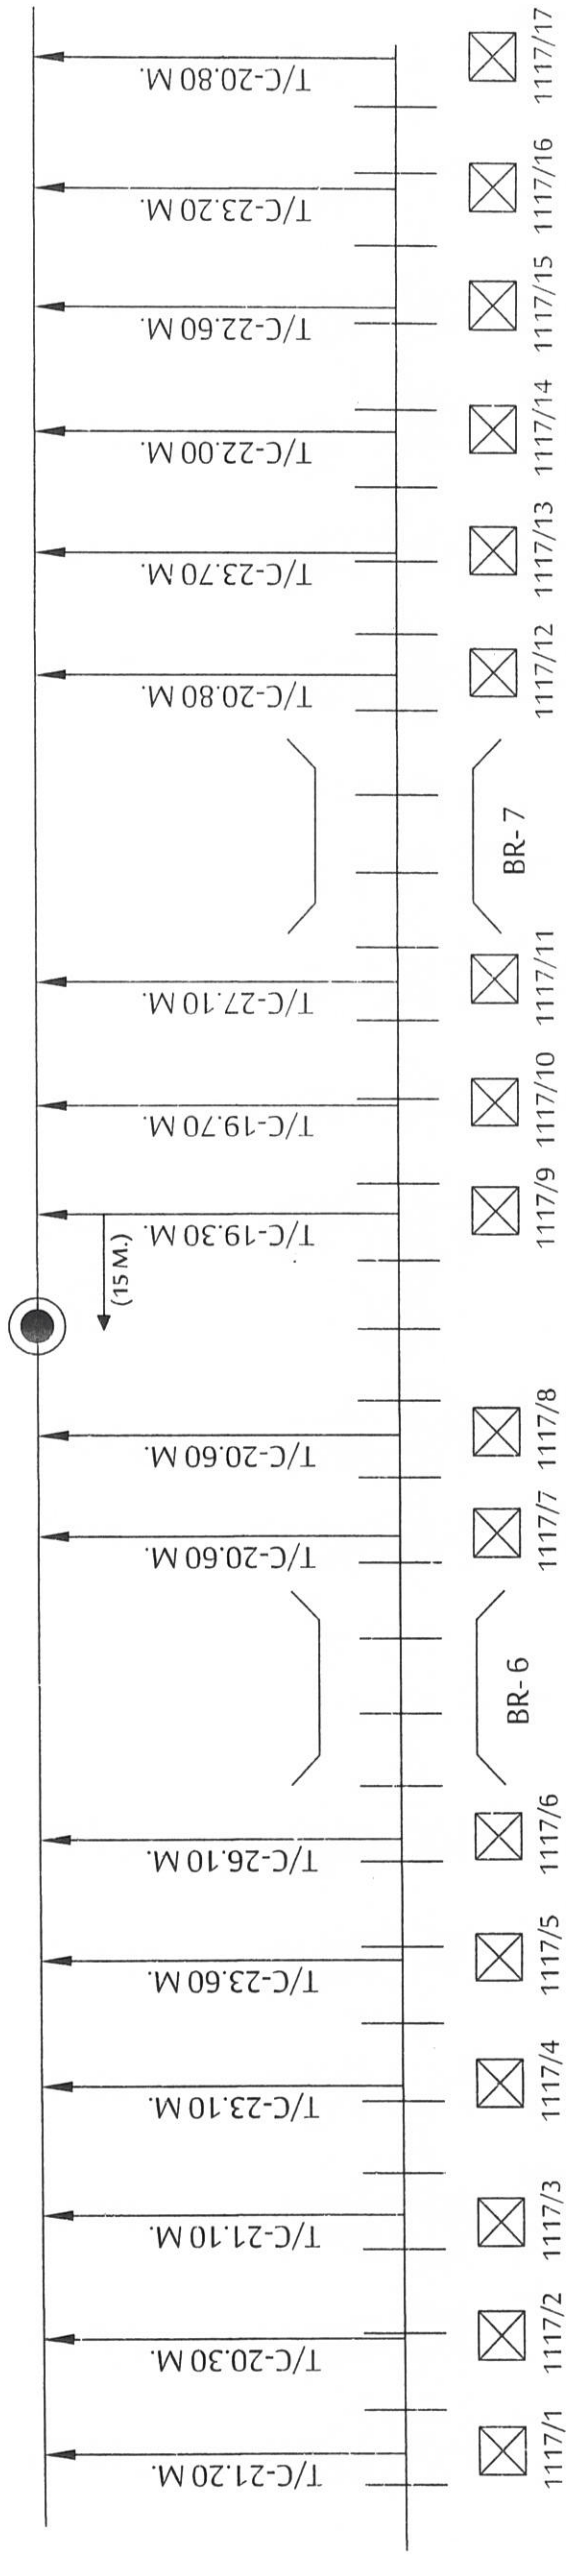

NOTE : ALL DISTANCE FROM CENTRE OF TRACK

LEGEND :-

RAILWAY TRACK : ++++++

OFC CABLE : ————

BRIDGE(BR)
L.H.S/ROB :

ELECTRIC OVERHEAD POLE : ☒

LEVEL
CROSSING :

OFC CLOSURE/SPLICING :

Project-in-charge :

SSE/TELE/P/NGP

DSTE/P/NGP

[Signature]

[Signature]

[Signature]

Rama Telecom Pvt Ltd.


PREPARED BY : RAMA TELECOM PVT LTD.

OFC ROUTE PLAN OF KANHAN-RAMTEK SECTION

09

KNHN

RTK

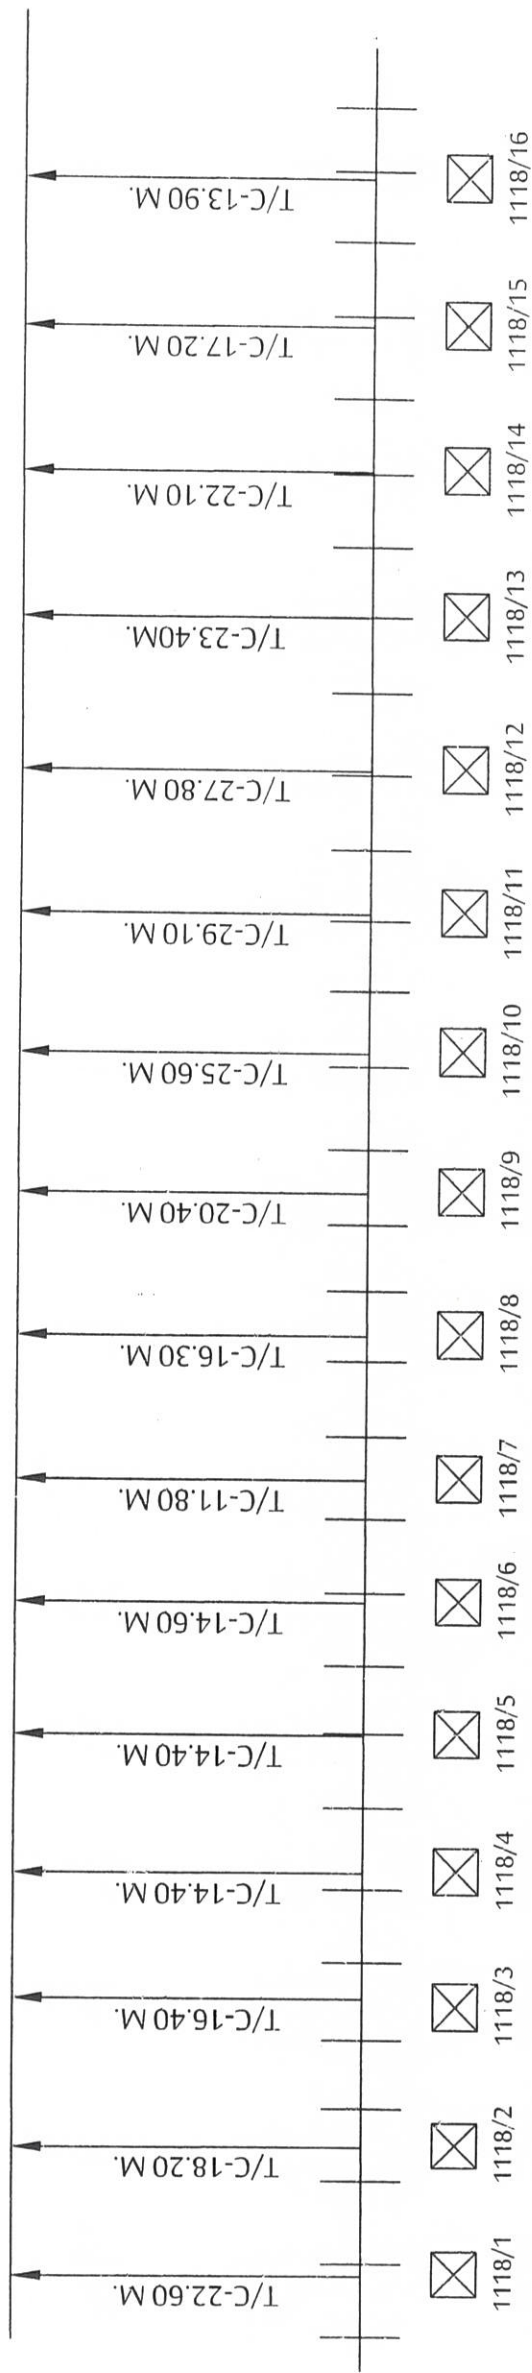

NOTE : ALL DISTANCE FROM CENTRE OF TRACK

LEGEND :-

- RAILWAY TRACK : ++++++
- OFC CABLE : ———
- BRIDGE(BR) L.H.S/ ROB :
- ELECTRIC OVERHEAD POLE :

- LEVEL CROSSING :
- OFC CLOSURE/SPLICING :


Project-in-charge :	SSE/TELE/P/NGP	DSTE/P/NGP
Rama Telecom Pvt Ltd.		
PREPARED BY : RAMA TELECOM PVT LTD.		

OFC ROUTE PLAN OF KANHAN-RAMTEK SECTION

10

KNHN

RTK

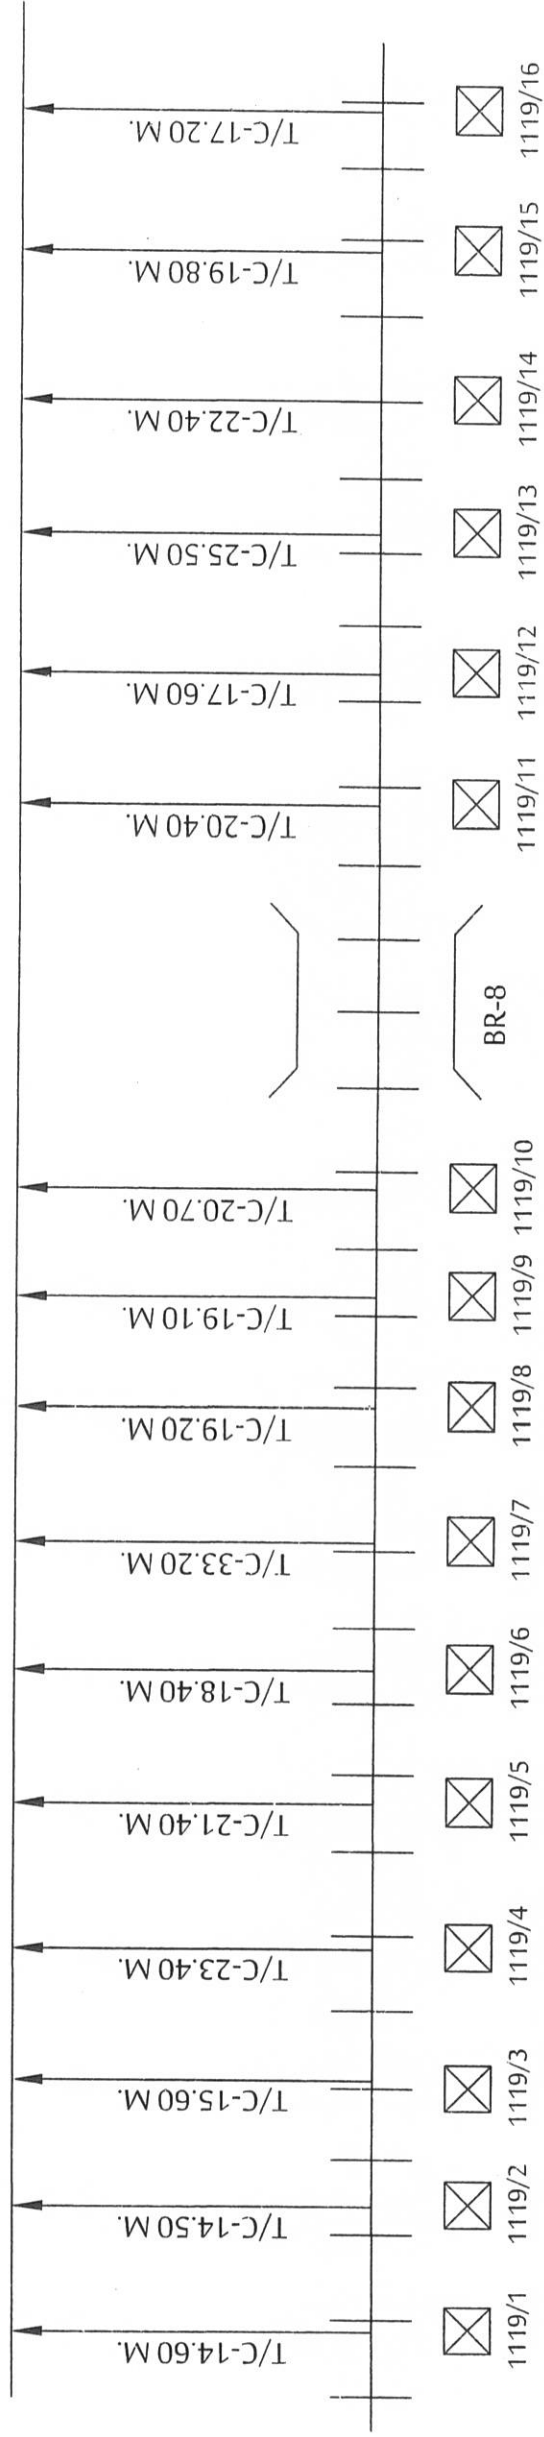

NOTE : ALL DISTANCE FROM CENTRE OF TRACK

LEGEND :-

RAILWAY TRACK : + + + + + + + + + +

OFC CABLE : —————

BRIDGE(BR)
L.H.S/ ROB :

ELECTRIC OVERHEAD POLE :

LEVEL
CROSSING :

OFC CLOSURE/SPLICING :

Project-in-charge :

Vijay Kumar

SSE/TELE/P/NGP

S. S. S. S.

DSTE/P/NGP

P. J. J.

Rama Telecom Pvt Ltd.


PREPARED BY : RAMA TELECOM PVT LTD.

OFC ROUTE PLAN OF KANHAN-RAMTEK SECTION

11

KNHN

RTK

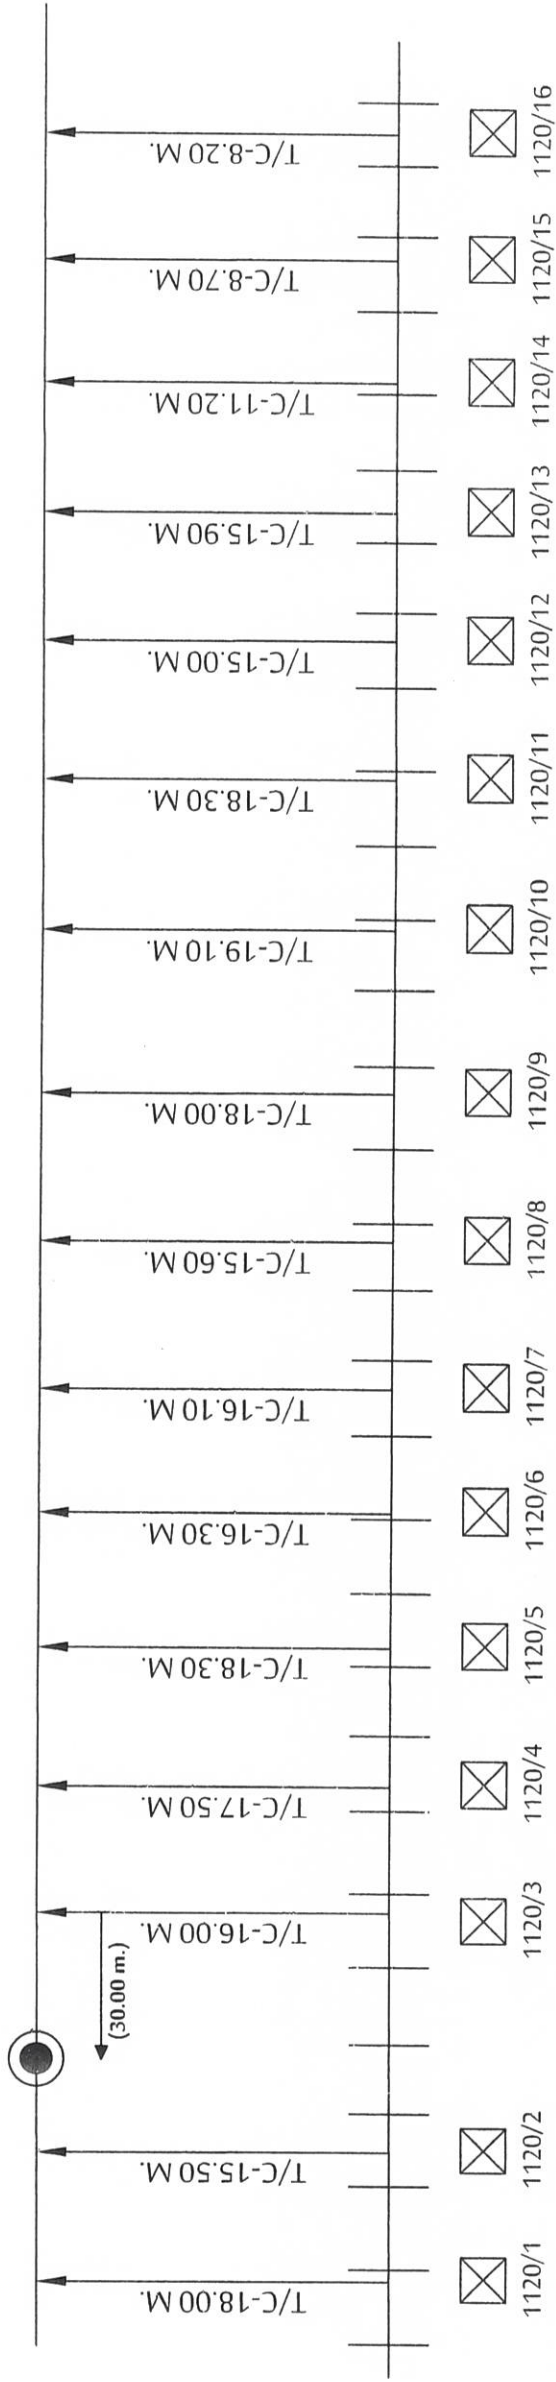

NOTE : ALL DISTANCE FROM CENTRE OF TRACK

LEGEND :-

RAILWAY TRACK : ++++++

OFC CABLE : ————

BRIDGE(BR)
L.H.S/ROB :

ELECTRIC OVERHEAD POLE : ☒

LEVEL
CROSSING :

OFC CLOSURE/SPLICING : ●

Project-in-charge :

SSE/TELE/P/NGP

DSTE/P/NGP

Vulcan

Shankar

Pandey

Rama Telecom Pvt Ltd.

PREPARED BY : RAMA TELECOM PVT LTD.

12

RTK



LEGEND :-

[illegible]

OFC CABLE:

BRIDGE(BR)
L.H.S./ROB:

ELECTRIC OVERHEAD POLE:

LEVEL


CROSSING:

OFC CLOSURE/SPlicing :

Project-in-charge :	SSE/TELE/P/NGP	DSTE/P/NGP
 Rama Telecom Pvt Ltd.		
PREPARED BY : RAMA TELECOM PVT LTD.		

PREPARED BY : RAMA TELECOM PVT LTD.

KNHN
RTK

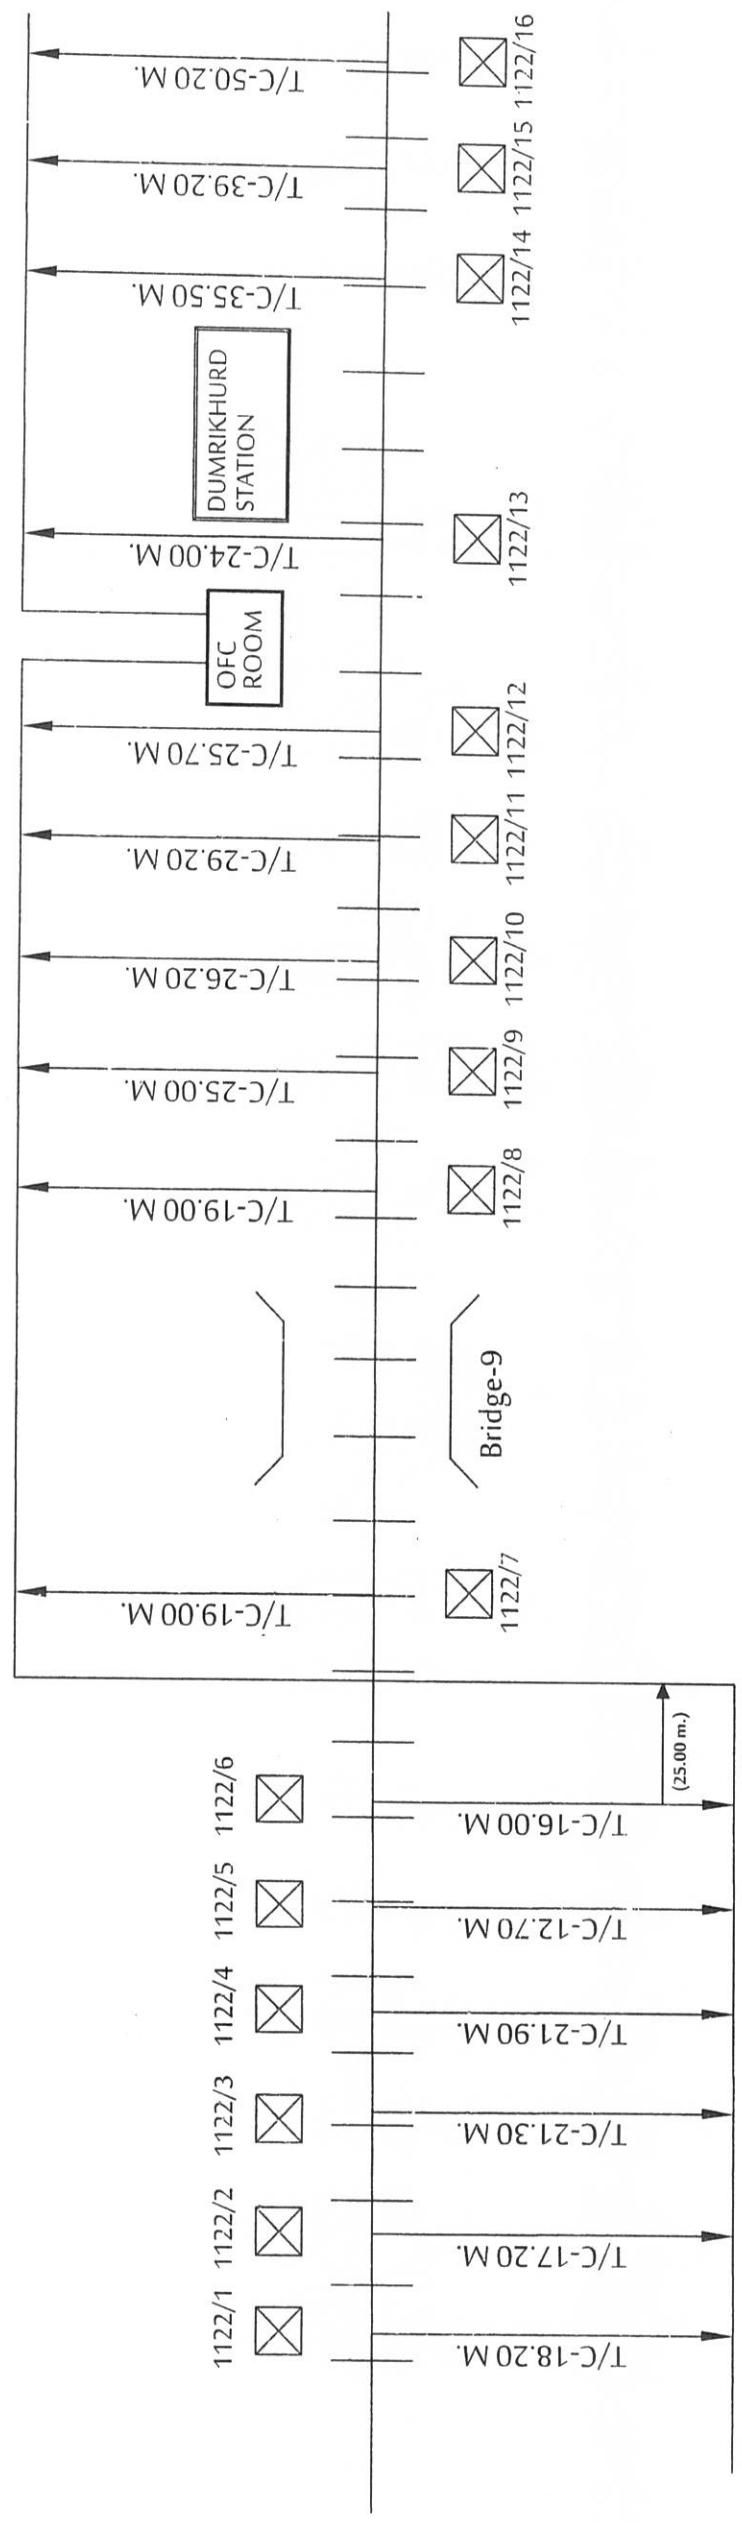

NOTE : ALL DISTANCE FROM CENTRE OF TRACK

LEGEND :-

- RAILWAY TRACK : ++++++
- OFC CABLE : ————
- BRIDGE(BR) L.H.S/ ROB :
- ELECTRIC OVERHEAD POLE :

LEVEL CROSSING :

OFC CLOSURE/SPLICING :


Project-in-charge :	SSE/TELE/P/NGP	DSTE/P/NGP
Rama Telecom Pvt Ltd.		
PREPARED BY : RAMA TELECOM PVT LTD.		

OFC ROUTE PLAN OF KANHAN-RAMTEK SECTION

14

KNHN

RTK

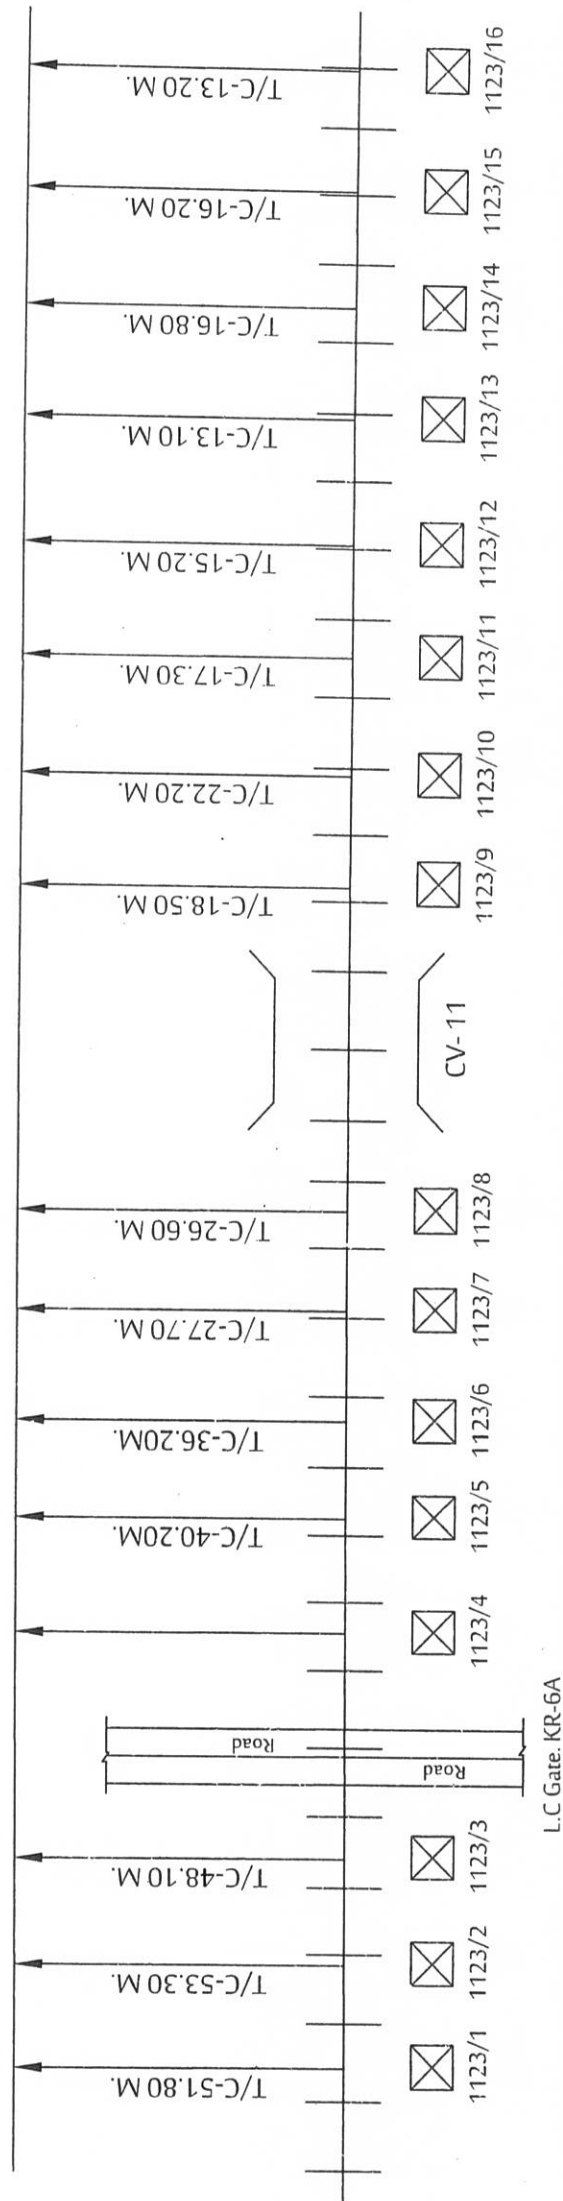

NOTE : ALL DISTANCE FROM CENTRE OF TRACK

LEGEND :-

RAILWAY TRACK : ++++++

OFC CABLE : ————

BRIDGE(BR)
L.H.S/ROB :

ELECTRIC OVERHEAD POLE : ☒

LEVEL
CROSSING :

OFC CLOSURE/SPLICING : ●

Project-in-charge :

SSE/TELE/P/NGP

DSTE/P/NGP

LEVEL
CROSSING :

OFC CLOSURE/SPLICING : ●

Rama Telecom Pvt Ltd.


PREPARED BY : RAMA TELECOM PVT LTD.

OFC ROUTE PLAN OF KANHAN-RAMTEK SECTION

15

KNHN

RTK

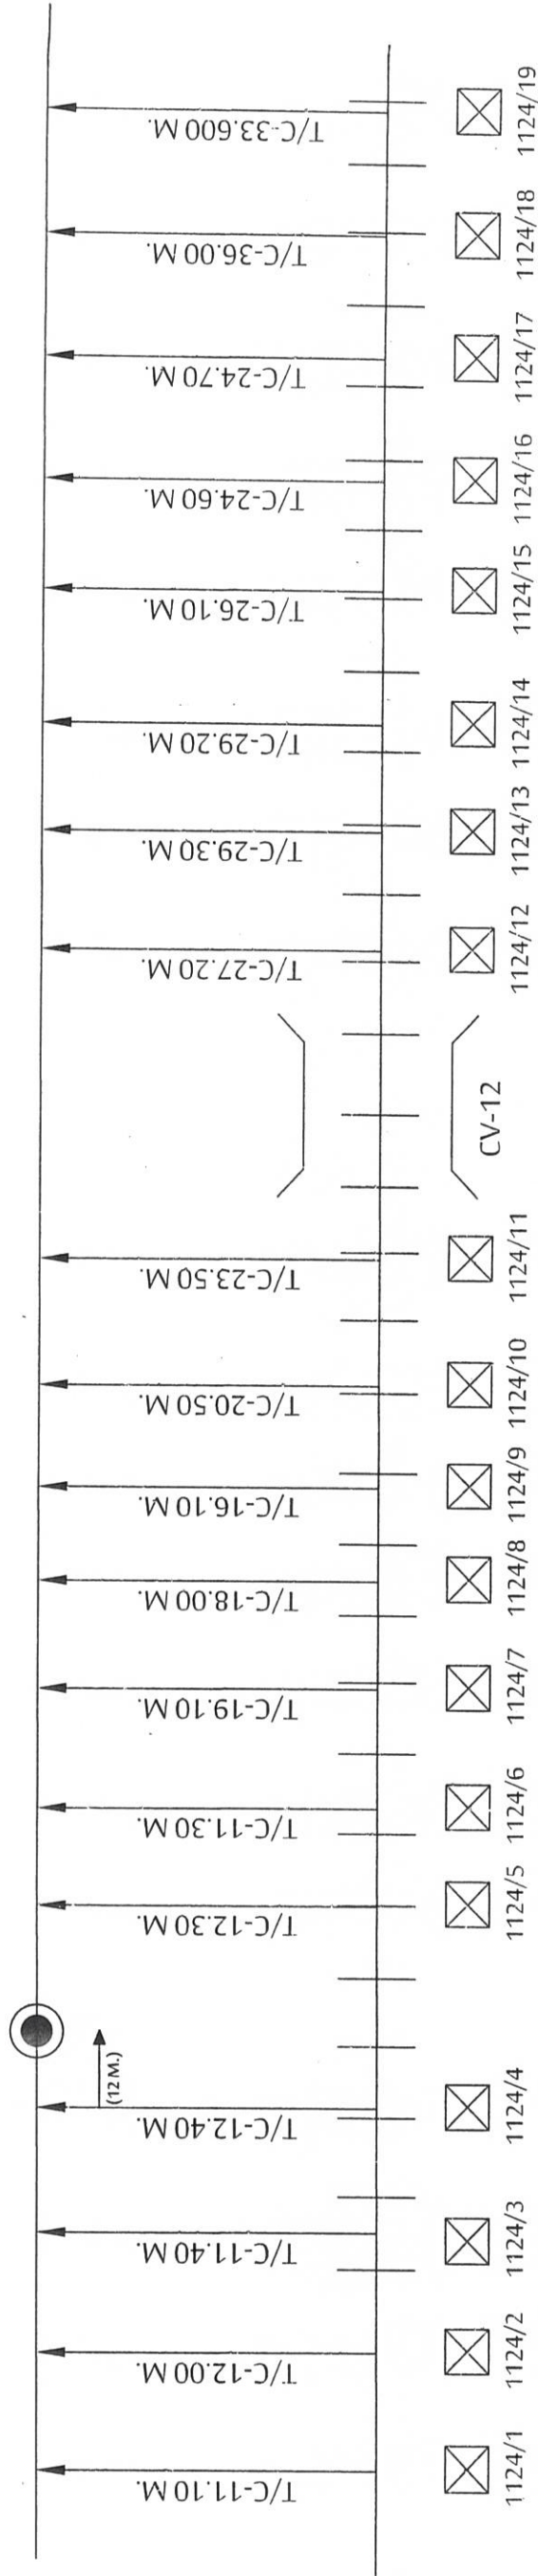

NOTE: ALL DISTANCE FROM CENTRE OF TRACK

LEGEND :-

RAILWAY TRACK : + + + + + + + + + +

OFC CABLE : —————

BRIDGE(BR)
L.H.S/ ROB :

ELECTRIC OVERHEAD POLE : ☒

LEVEL
CROSSING :

OFC CLOSURE/SPlicing : ●

Project-in-charge :

SSE/TELE/P/NGP

DSTE/P/NGP

[Signature]

[Signature]

[Signature]

Rama Telecom Pvt Ltd.


PREPARED BY : RAMA TELECOM PVT LTD.

OFC ROUTE PLAN OF KANHAN-RAMTEK SECTION

16

KNHN

RTK

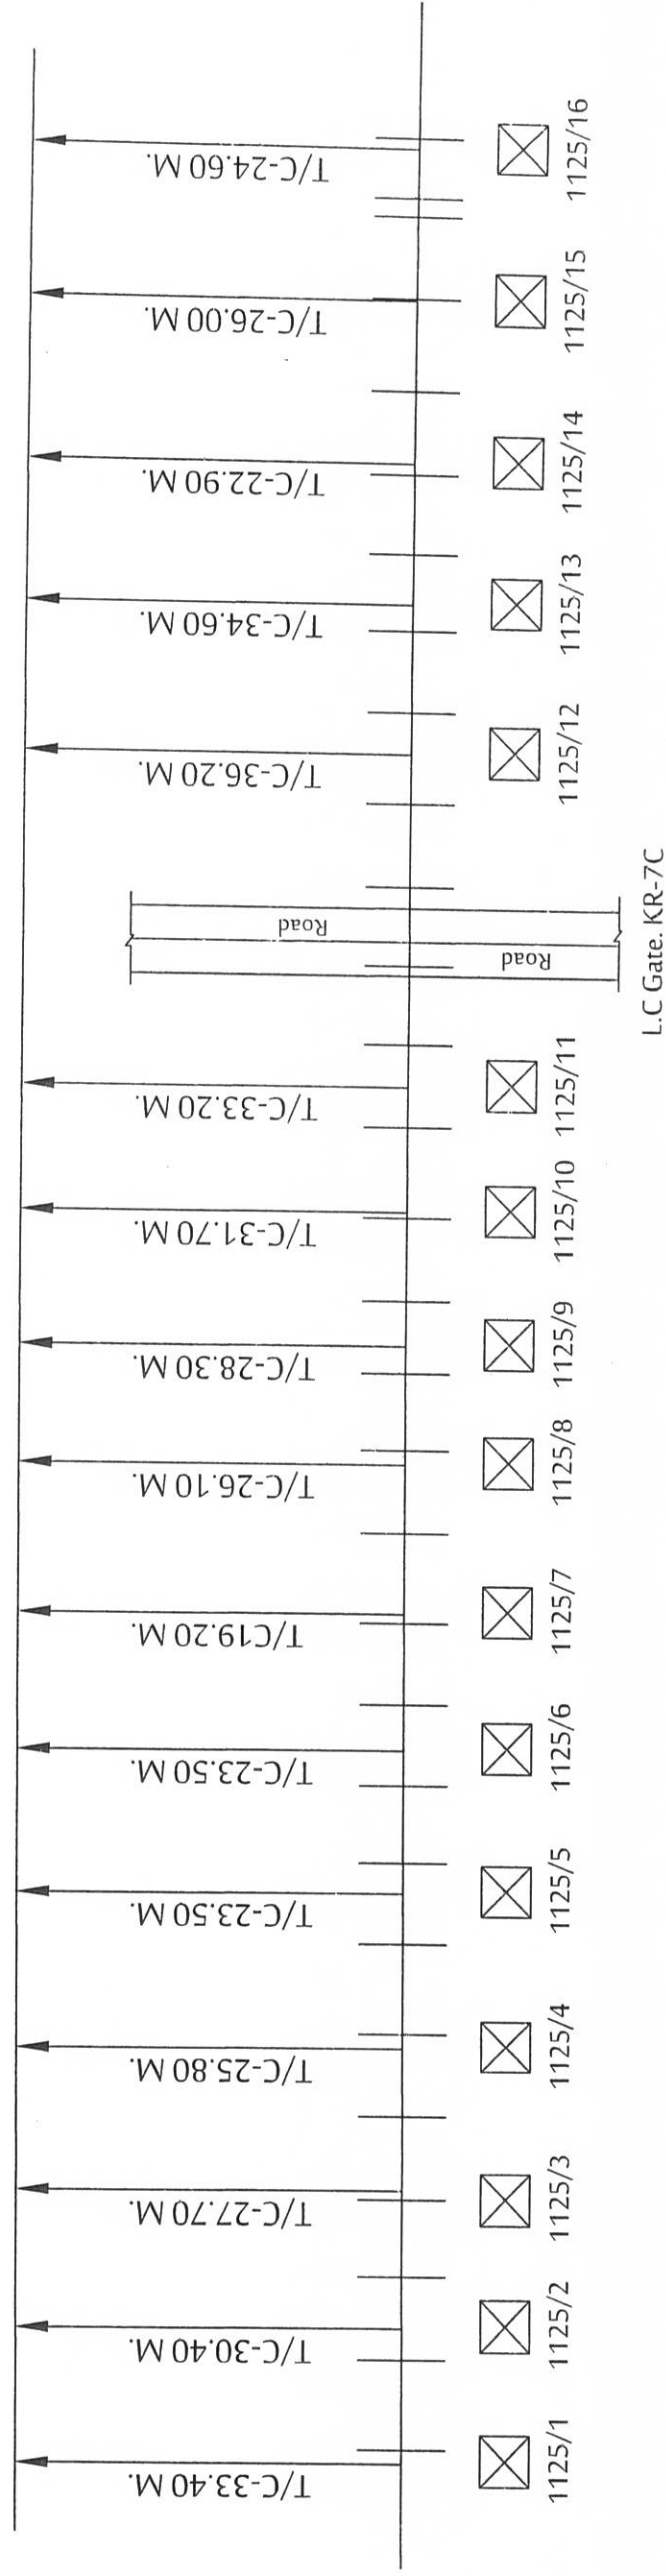

NOTE: ALL DISTANCE FROM CENTRE OF TRACK

LEGEND :-

RAILWAY TRACK: ++++++

OFC CABLE: ————

BRIDGE(BR)
L.H.S/ ROB:

ELECTRIC OVERHEAD POLE: ☒

LEVEL
CROSSING: ————

OFC CLOSURE/SPLICING: ●

Project-in-charge:

SSE/TELE/P/NGP

DSTE/P/NGP

Signature

Signature

Signature

Rama Telecom Pvt Ltd.


PREPARED BY : RAMA TELECOM PVT LTD.

OFC ROUTE PLAN OF KANHAN-RAMTEK SECTION

17

KNHN

RTK

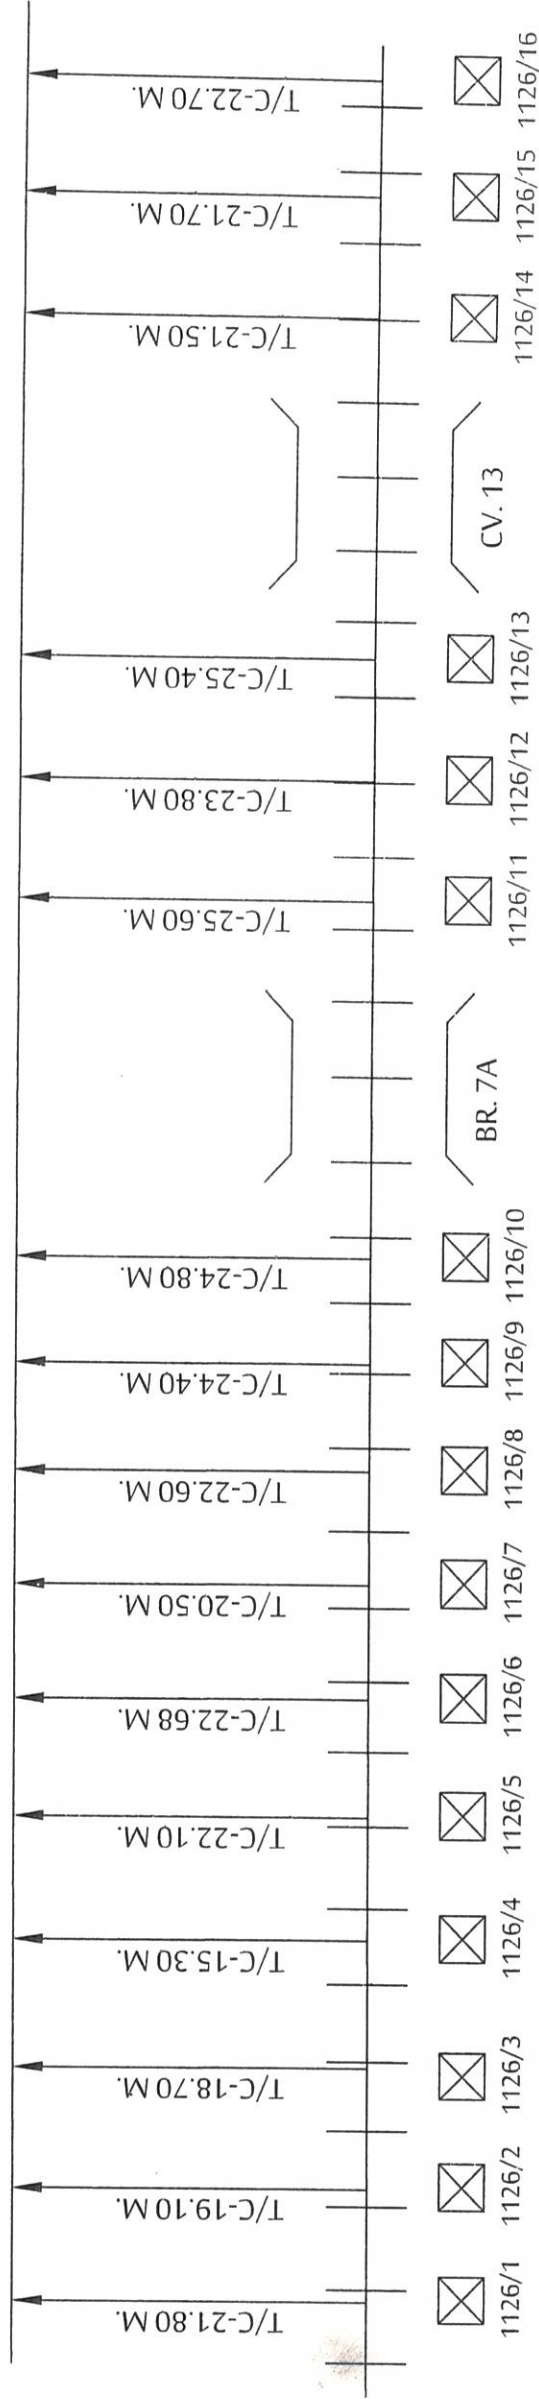

NOTE : ALL DISTANCE FROM CENTRE OF TRACK

LEGEND :-

- RAILWAY TRACK : ++++++
- OFC CABLE : ————
- BRIDGE(BR) L.H.S/ROB :
- ELECTRIC OVERHEAD POLE :

LEVEL CROSSING :

OFC CLOSURE/SPlicing :


Project-in-charge :	SSE/TELE/P/NGP	DSTE/P/NGP
Rama Telecom Pvt Ltd.		
PREPARED BY : RAMA TELECOM PVT LTD.		

OFC ROUTE PLAN OF KANHAN-RAMTEK SECTION

18

KNHN

RTK

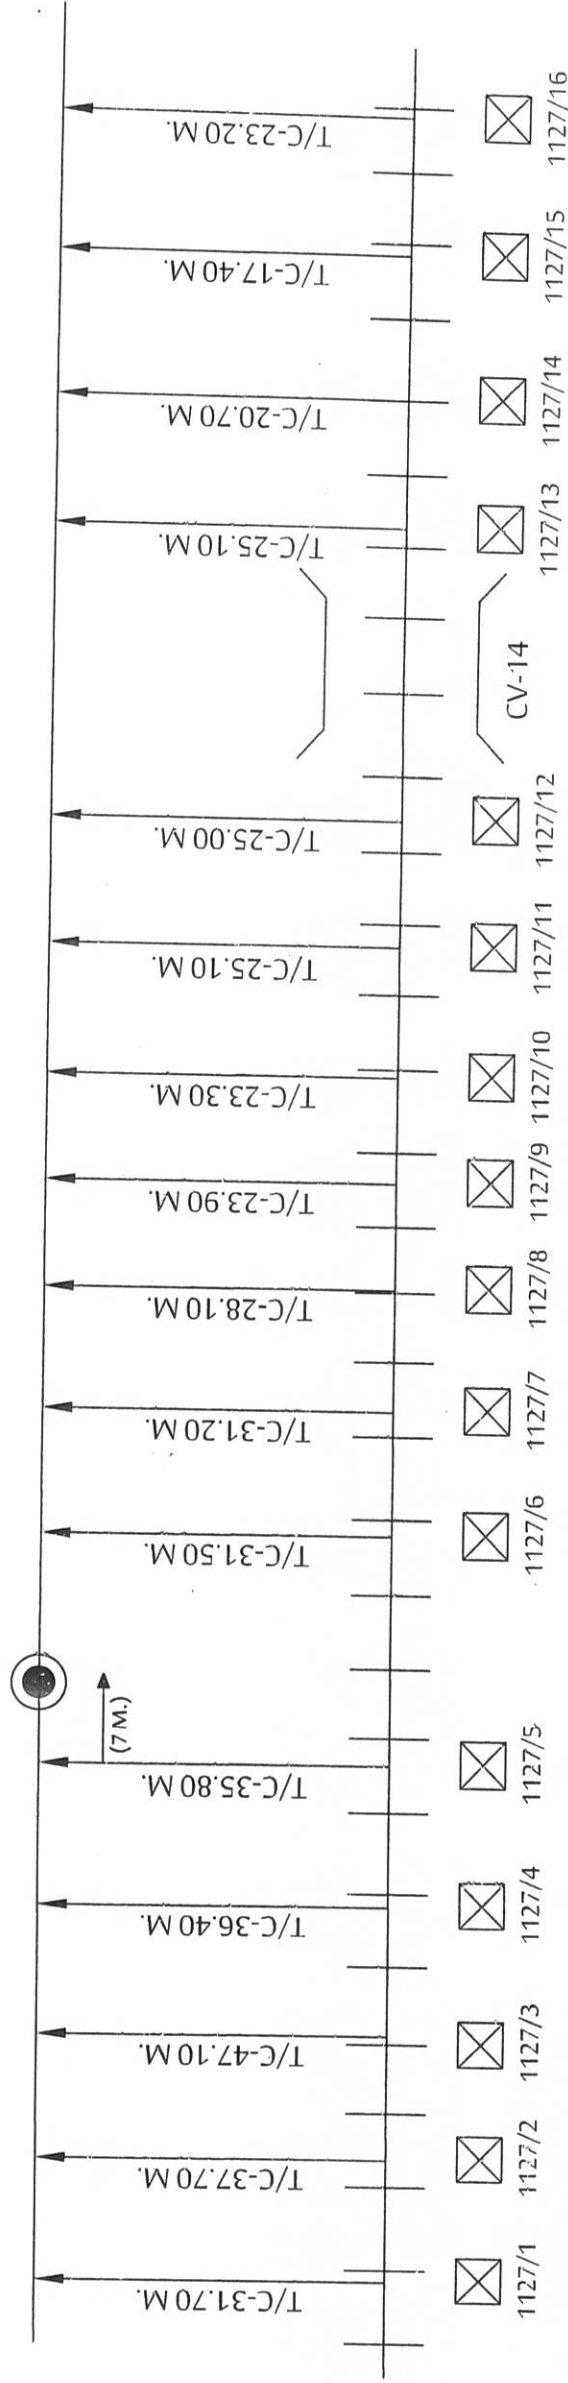

NOTE : ALL DISTANCE FROM CENTRE OF TRACK

LEGEND :-

RAILWAY TRACK : ++++++

OFC CABLE : ————

BRIDGE(BR)
L.H.S./ROB :

ELECTRIC OVERHEAD POLE : ☒

LEVEL
CROSSING :

OFC CLOSURE/SPLICING : ●

Project-in-charge :

SSE/TELE/P/NGP

DSTE/P/NGP

V. Gaudli

V. Gaudli

V. Gaudli

Rama Telecom Pvt Ltd.


PREPARED BY : RAMA TELECOM PVT LTD.

OFC ROUTE PLAN OF KANHAN-RAMTEK SECTION

19

KNHN

RTK

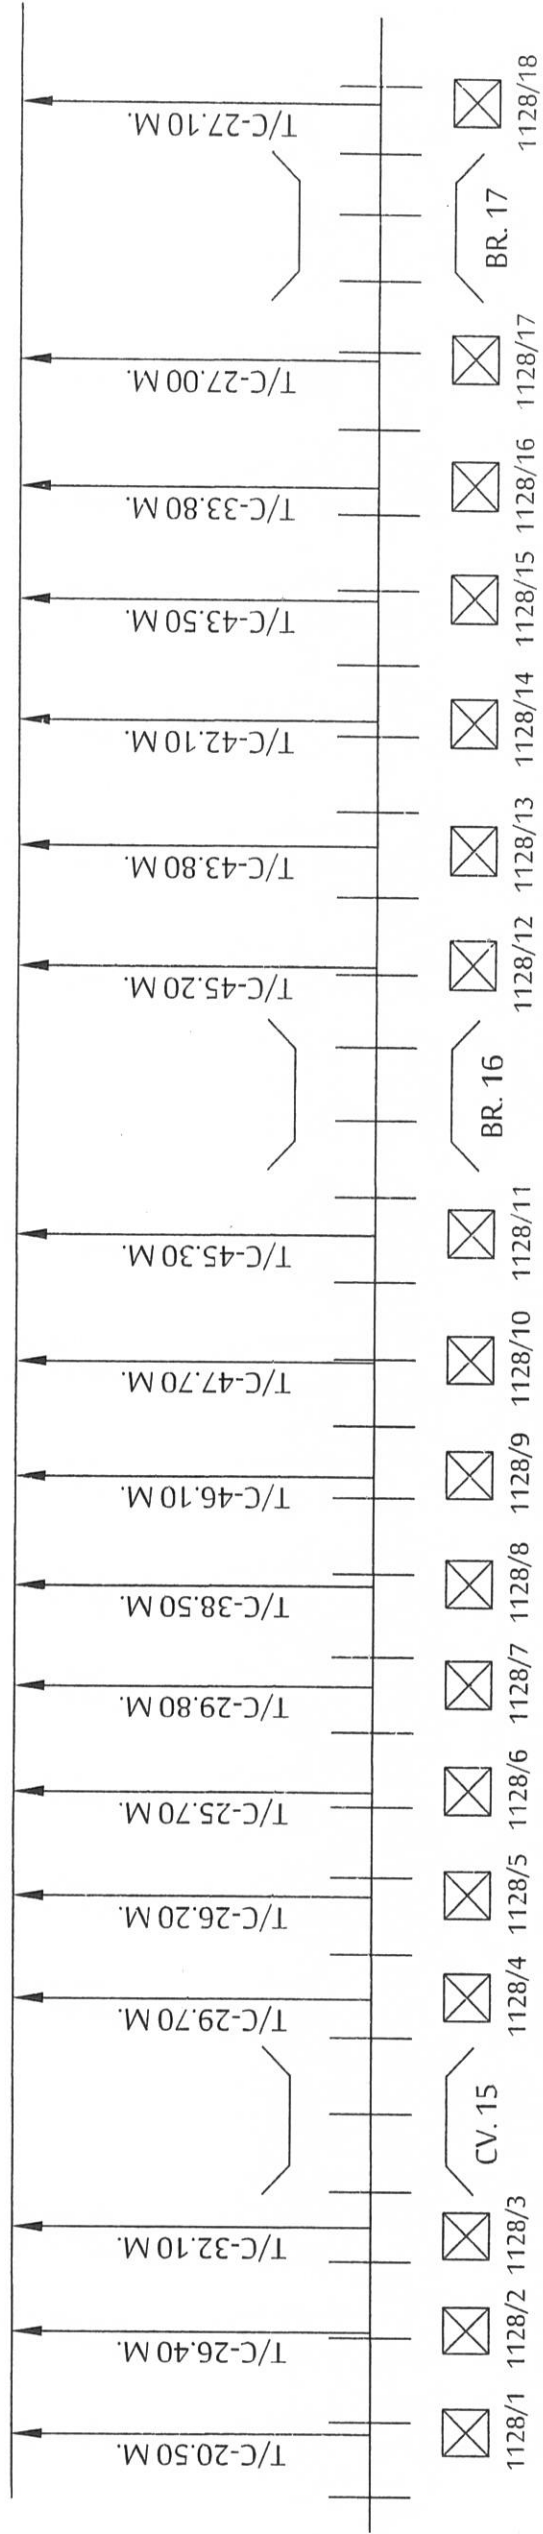

NOTE : ALL DISTANCE FROM CENTRE OF TRACK

LEGEND :-

RAILWAY TRACK : + + + + + + + + + +

OFC CABLE :

BRIDGE(BR)
L.H.S/ ROB :

ELECTRIC OVERHEAD POLE : ☒

LEVEL
CROSSING :

OFC CLOSURE/SPLICING : ●

Project-in-charge :

V. C. ...

Rama Telecom Pvt Ltd.

PREPARED BY : RAMA TELECOM PVT LTD.

SSE/TELE/P/NGP

[Signature]

DSTE/P/NGP


[Signature]

OFC ROUTE PLAN OF KANHAN-RAMTEK SECTION

20

KNHN

RTK

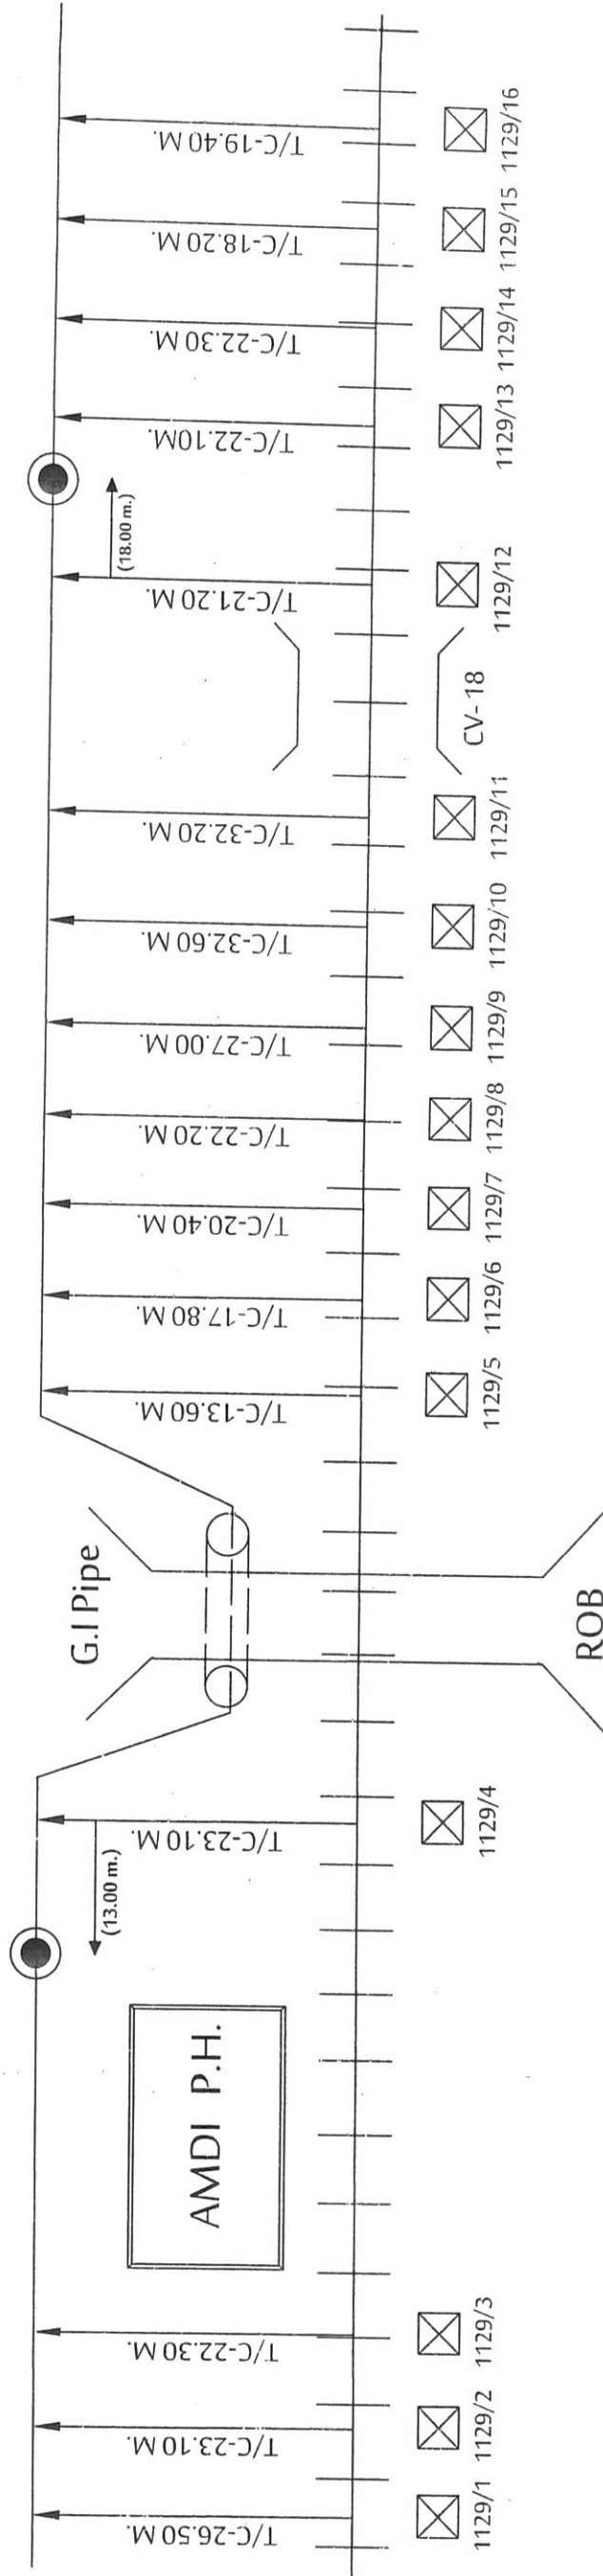

NOTE : ALL DISTANCE FROM CENTRE OF TRACK

LEGEND :-

RAILWAY TRACK : + + + + + + + + + +

OFC CABLE :

BRIDGE(BR)
L.H.S./ROB :

ELECTRIC OVERHEAD POLE : ☒

LEVEL
CROSSING :

OFC CLOSURE/SPLICING :

Project-in-charge :

SSE/TELE/P/NGP

DSTE/P/NGP

LEVEL
CROSSING :

●

Vulcan

Rama Telecom Pvt Ltd.

PREPARED BY : RAMA TELECOM PVT LTD.


Gandhi

OFC ROUTE PLAN OF KANHAN-RAMTEK SECTION

21

KNHN

RTK

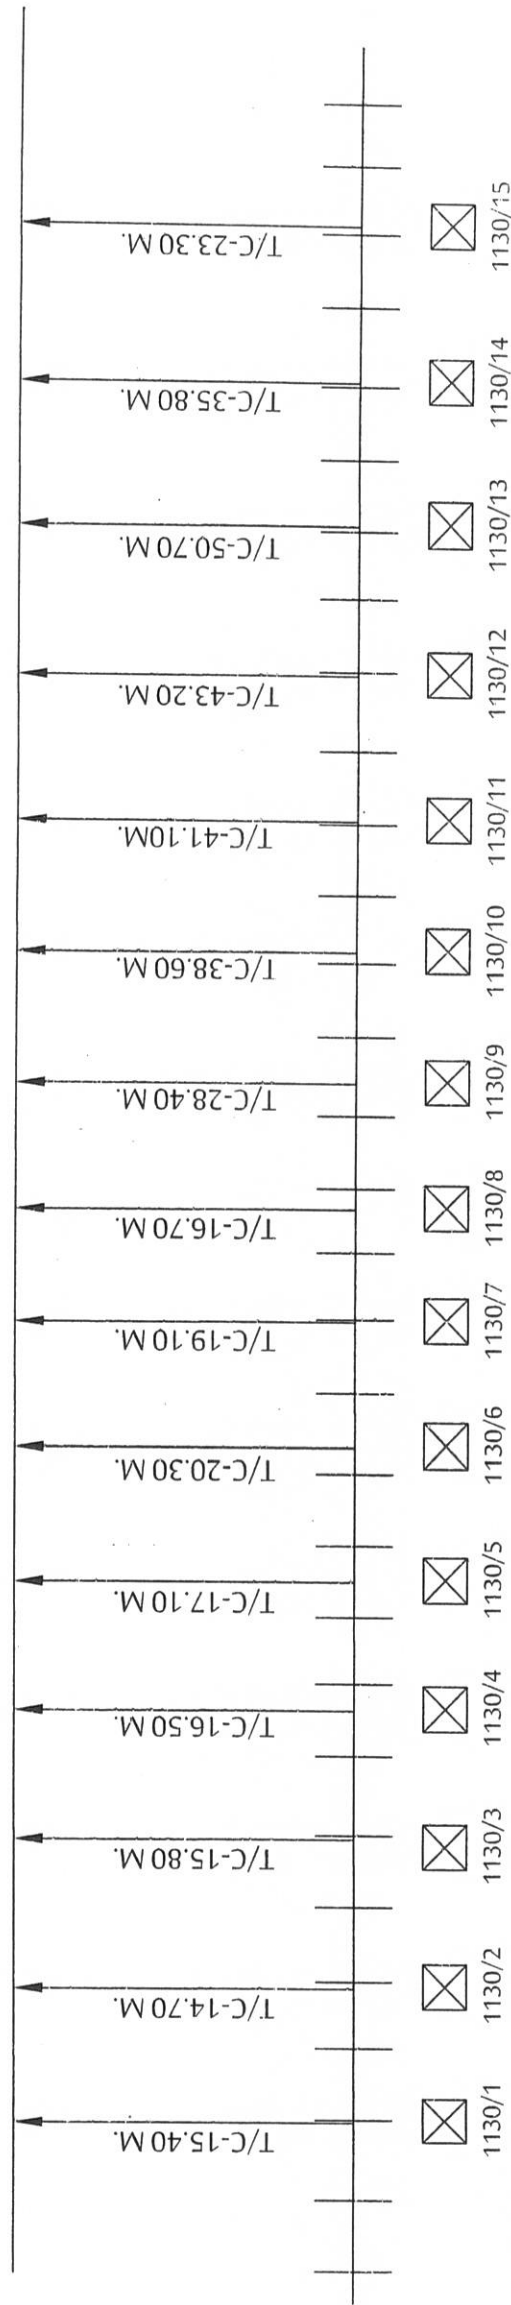

NOTE : ALL DISTANCE FROM CENTRE OF TRACK

LEGEND :-

- RAILWAY TRACK: ++++++
- OFC CABLE: —
- BRIDGE(BR) L.H.S/ ROB:
- ELECTRIC OVERHEAD POLE:

LEVEL CROSSING:

OFC CLOSURE/SPLICING:


Project-in-charge :	SSE/TELE/P/NGP	DSTE/P/NGP
Rama Telecom Pvt Ltd.		
PREPARED BY : RAMA TELECOM PVT LTD.		

OFC ROUTE PLAN OF KANHAN-RAMTEK SECTION

22

KNHN

RTK

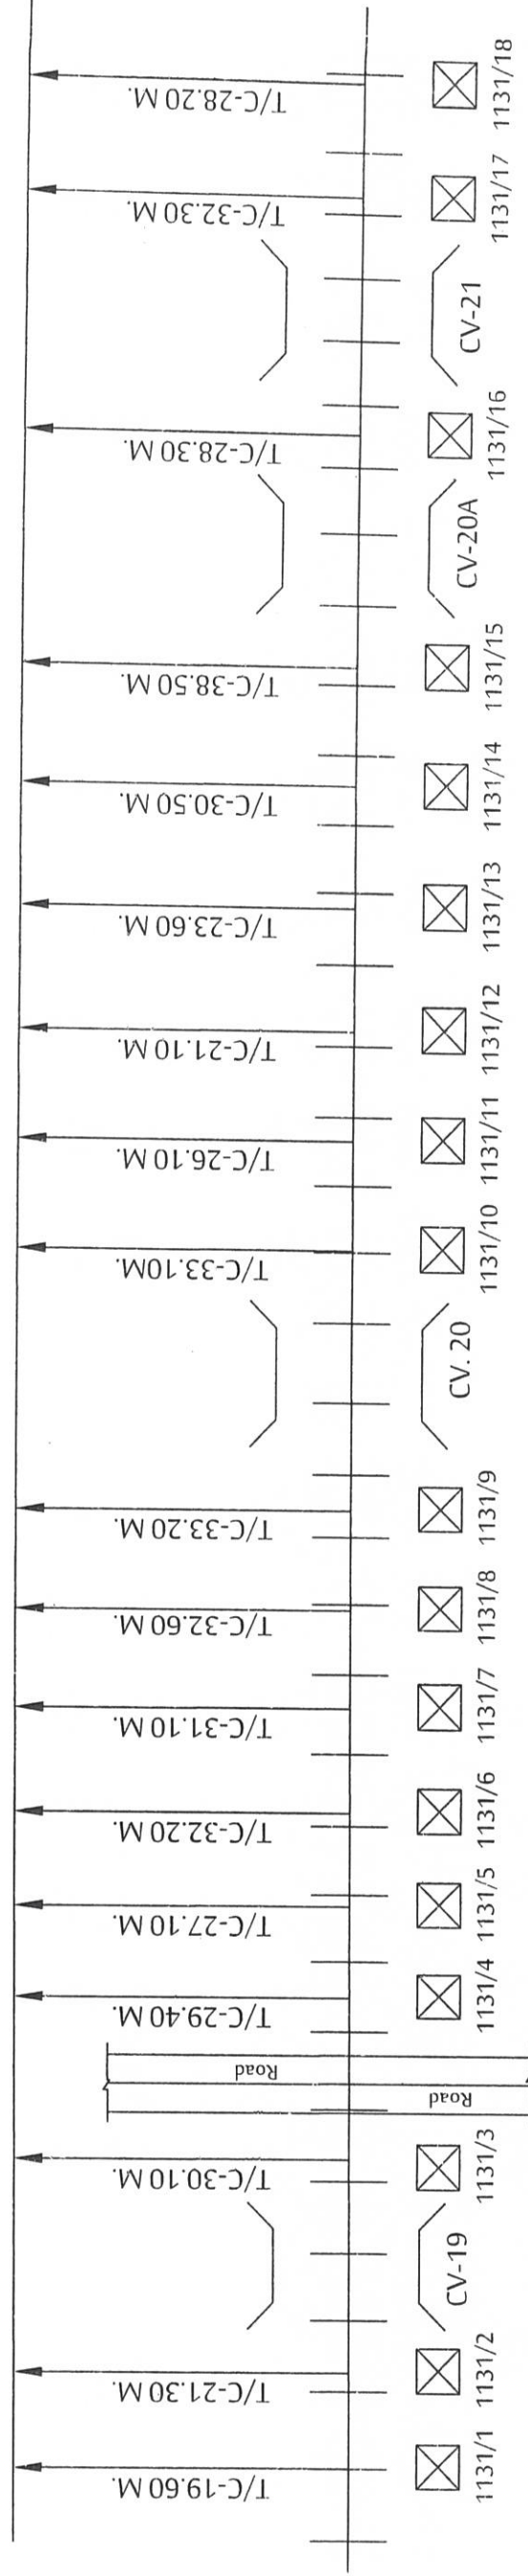

NOTE : ALL DISTANCE FROM CENTRE OF TRACK

LEGEND :-

- RAILWAY TRACK : ++++++
- OFC CABLE : ————
- BRIDGE(BR) L.H.S/ ROB :
- ELECTRIC OVERHEAD POLE :

LEVEL CROSSING :

OFC CLOSURE/SPLICING :

Project-in-charge :

SSE/TELE/P/NGP

DSTE/P/NGP

V. Komarpant
Rama Telecom Pvt Ltd.

(Signature)

(Signature)


PREPARED BY : RAMA TELECOM PVT LTD.

OFC ROUTE PLAN OF KANHAN-RAMTEK SECTION

23

KNHN

RTK

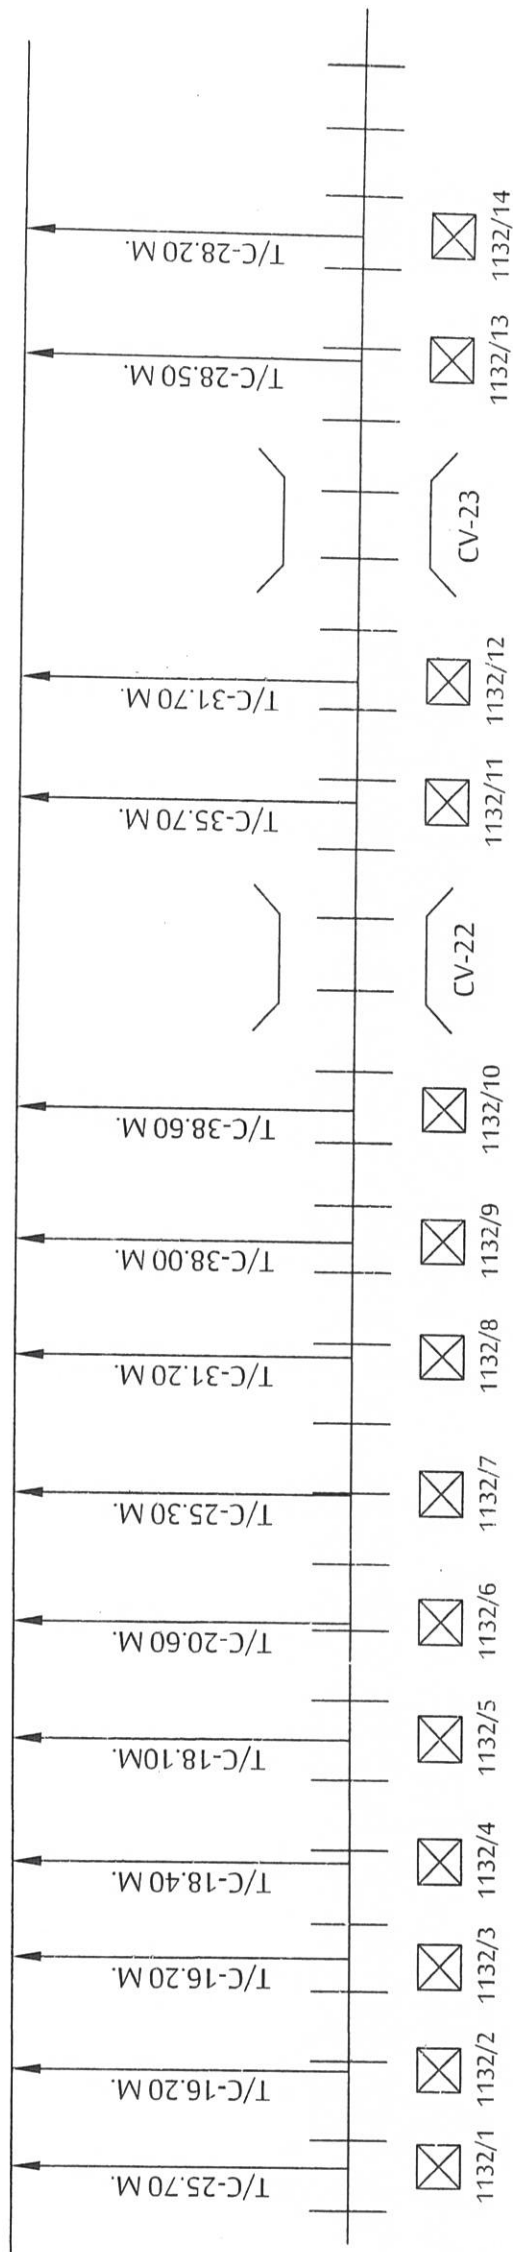

NOTE: ALL DISTANCE FROM CENTRE OF TRACK

LEGEND :-

- RAILWAY TRACK : ————
- OFC CABLE : ————
- BRIDGE(BR) L.H.S/ROB : ————
- ELECTRIC OVERHEAD POLE : ☒

LEVEL CROSSING : ————

OFC CLOSURE/SPLICING : ●


Project-in-charge :	SSE/TELE/P/NGP	DSTE/P/NGP
<i>Vulcan</i>	<i>Rama Telecom Pvt Ltd.</i>	<i>Gandhi</i>
PREPARED BY : RAMA TELECOM PVT LTD.		

OFC ROUTE PLAN OF KANHAN-RAMTEK SECTION

24

KNHN

RTK

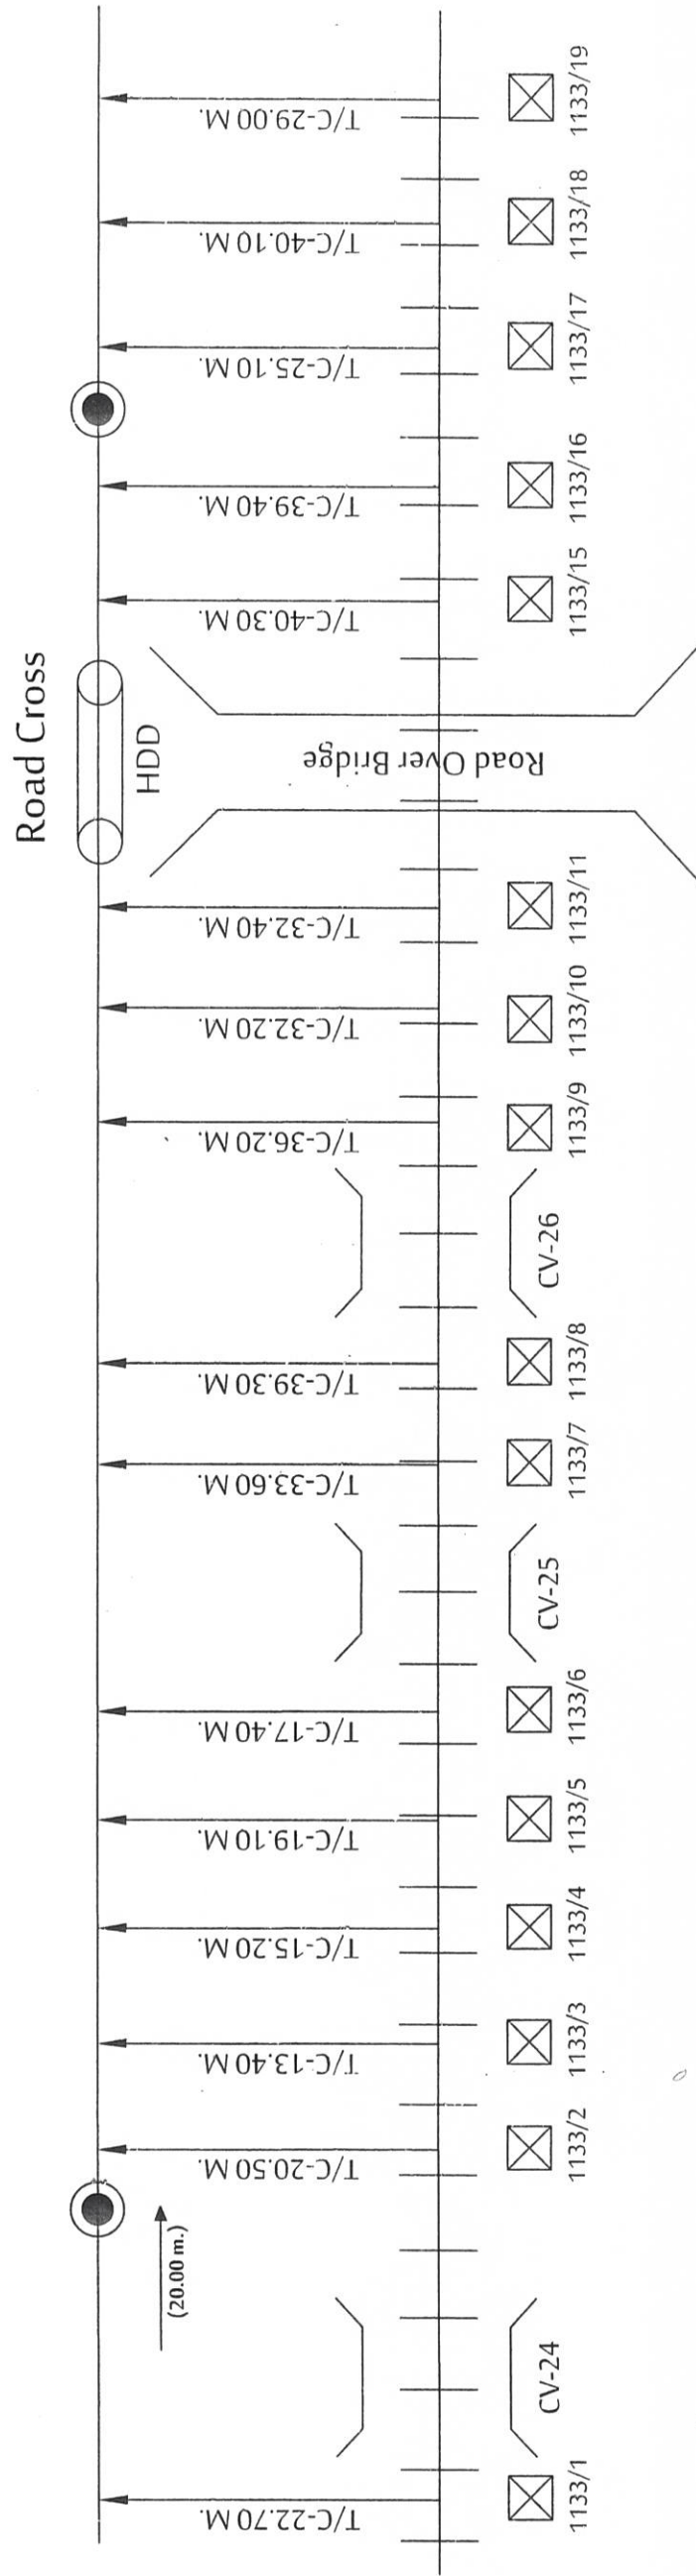

NOTE : ALL DISTANCE FROM CENTRE OF TRACK

LEGEND :-

- RAILWAY TRACK : ++++++
- OFC CABLE : ————
- BRIDGE(BR) L.H.S/ ROB :
- ELECTRIC OVERHEAD POLE :

LEVEL CROSSING :

OFC CLOSURE/SPLICING :


Project-in-charge :	SSE/TELE/P/NGP	DSTE/P/NGP
Rama Telecom Pvt Ltd.		
PREPARED BY : RAMA TELECOM PVT LTD.		

OFC ROUTE PLAN OF KANHAN-RAMTEK SECTION

25

KNHN

RTK

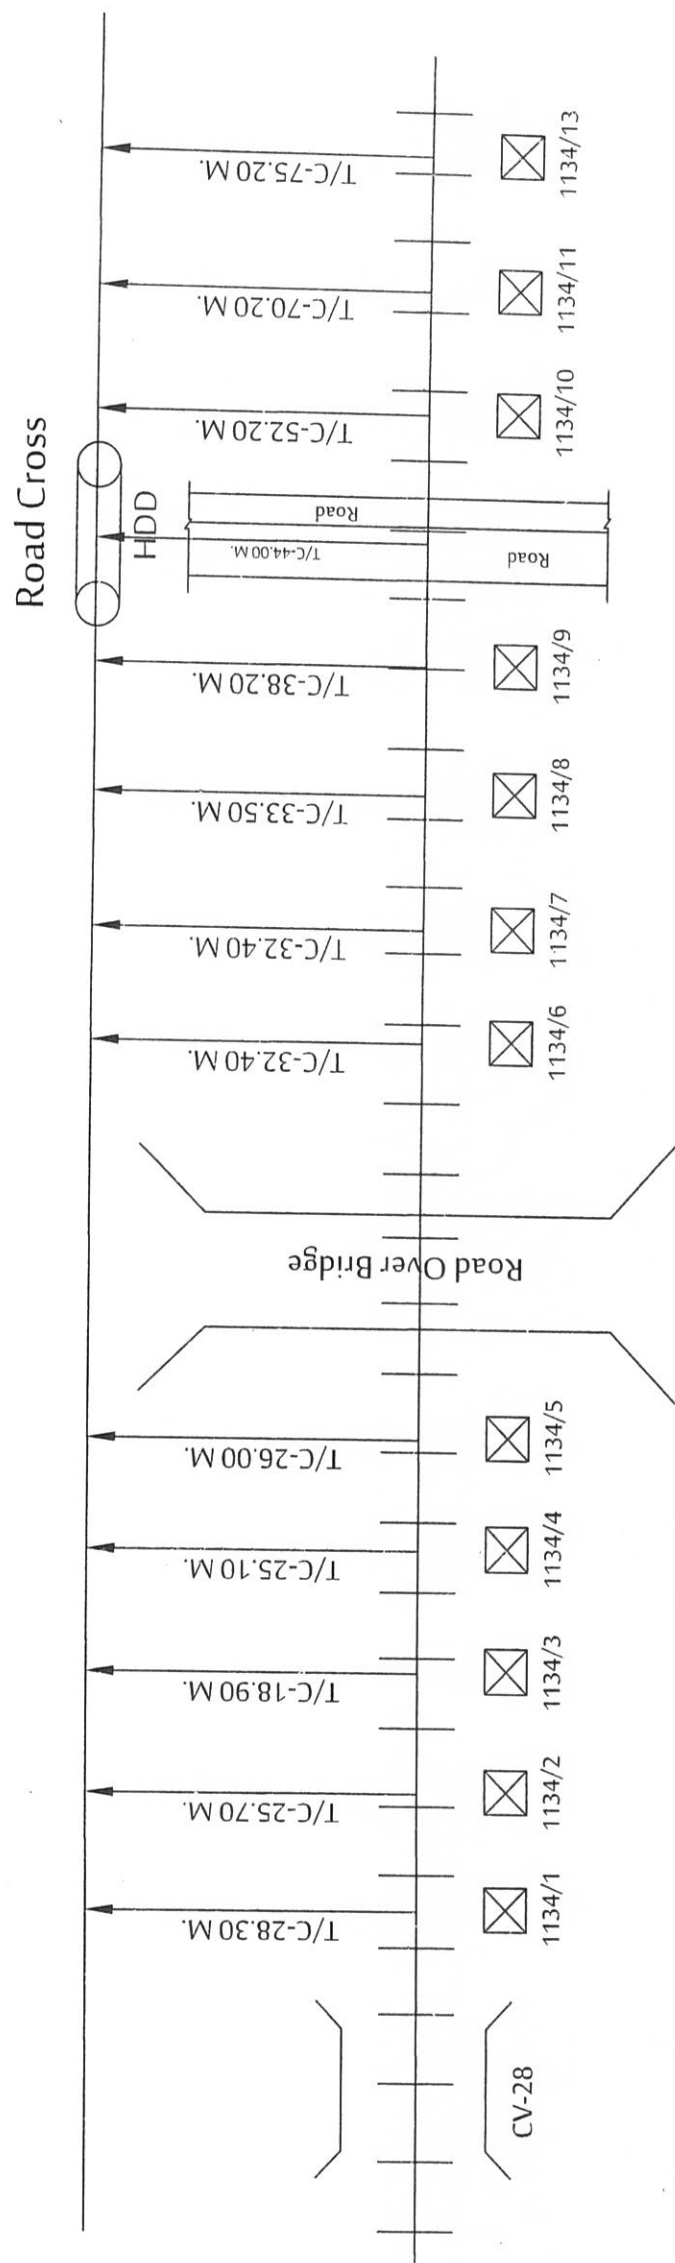

NOTE : ALL DISTANCE FROM CENTRE OF TRACK

LEGEND :-

- RAILWAY TRACK : ++++++
- OFC CABLE : ————
- BRIDGE(BR) L.H.S/ ROB :
- ELECTRIC OVERHEAD POLE :


LEVEL CROSSING :
OFC CLOSURE/SPLICING :

Project-in-charge :	SSE/TELE/P/NGP	DSTE/P/NGP
Rama Telecom Pvt Ltd.		
PREPARED BY : RAMA TELECOM PVT LTD.		

OFC ROUTE PLAN OF KANHAN-RAMTEK SECTION

26

KNHN
→

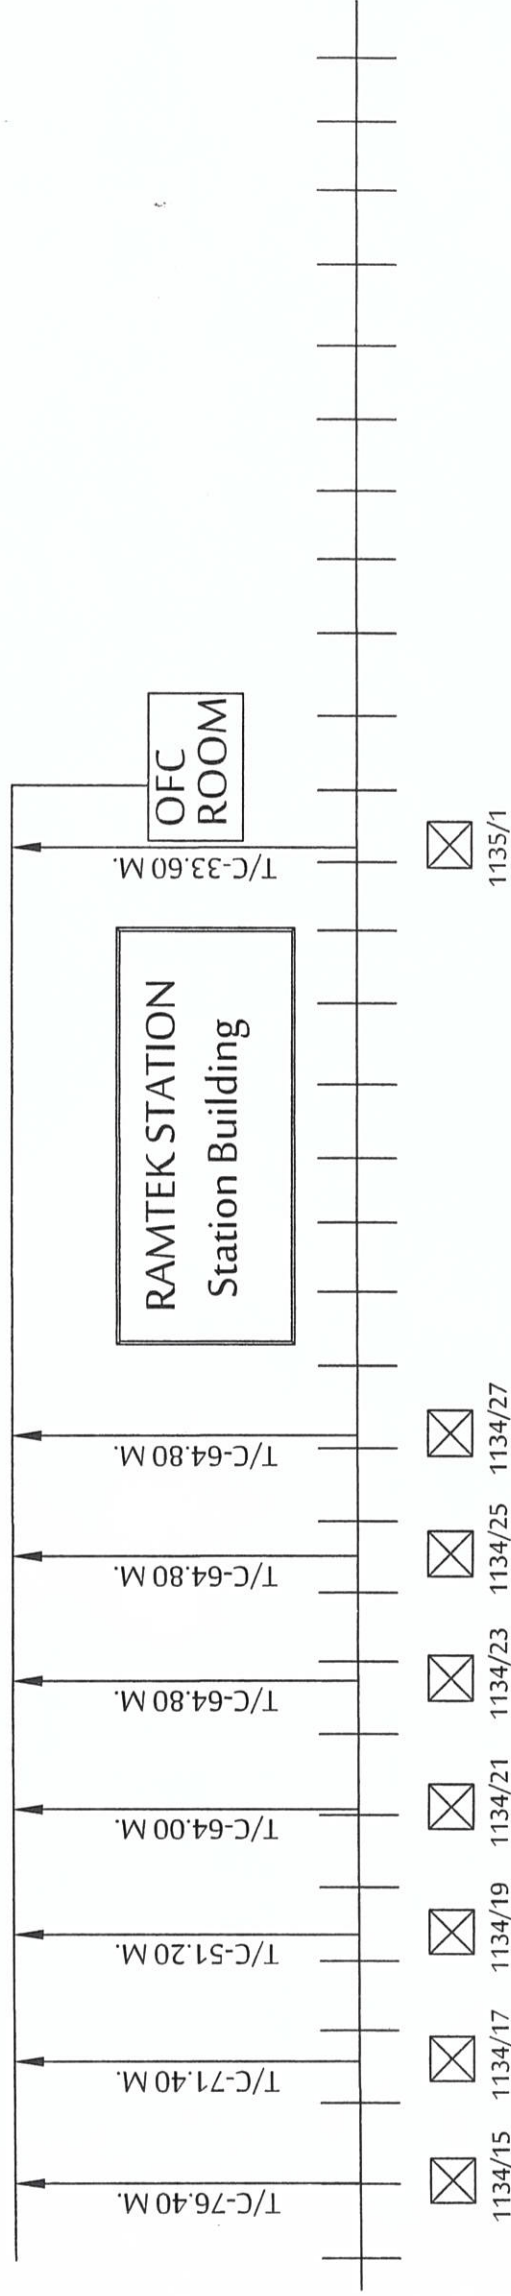

NOTE : ALL DISTANCE FROM CENTRE OF TRACK

LEGEND :-

RAILWAY TRACK : ++++++

OFC CABLE : ————

BRIDGE(BR)
L.H.S./ROB :

ELECTRIC OVERHEAD POLE : ☒

LEVEL
CROSSING :

OFC CLOSURE/SPLICING : ●

Project-in-charge :	SSE/TELE/P/NGP	DSTE/P/NGP
<i>[Signature]</i> Rama Telecom Pvt Ltd.	<i>[Signature]</i>	<i>[Signature]</i>
PREPARED BY : RAMA TELECOM PVT LTD.		