




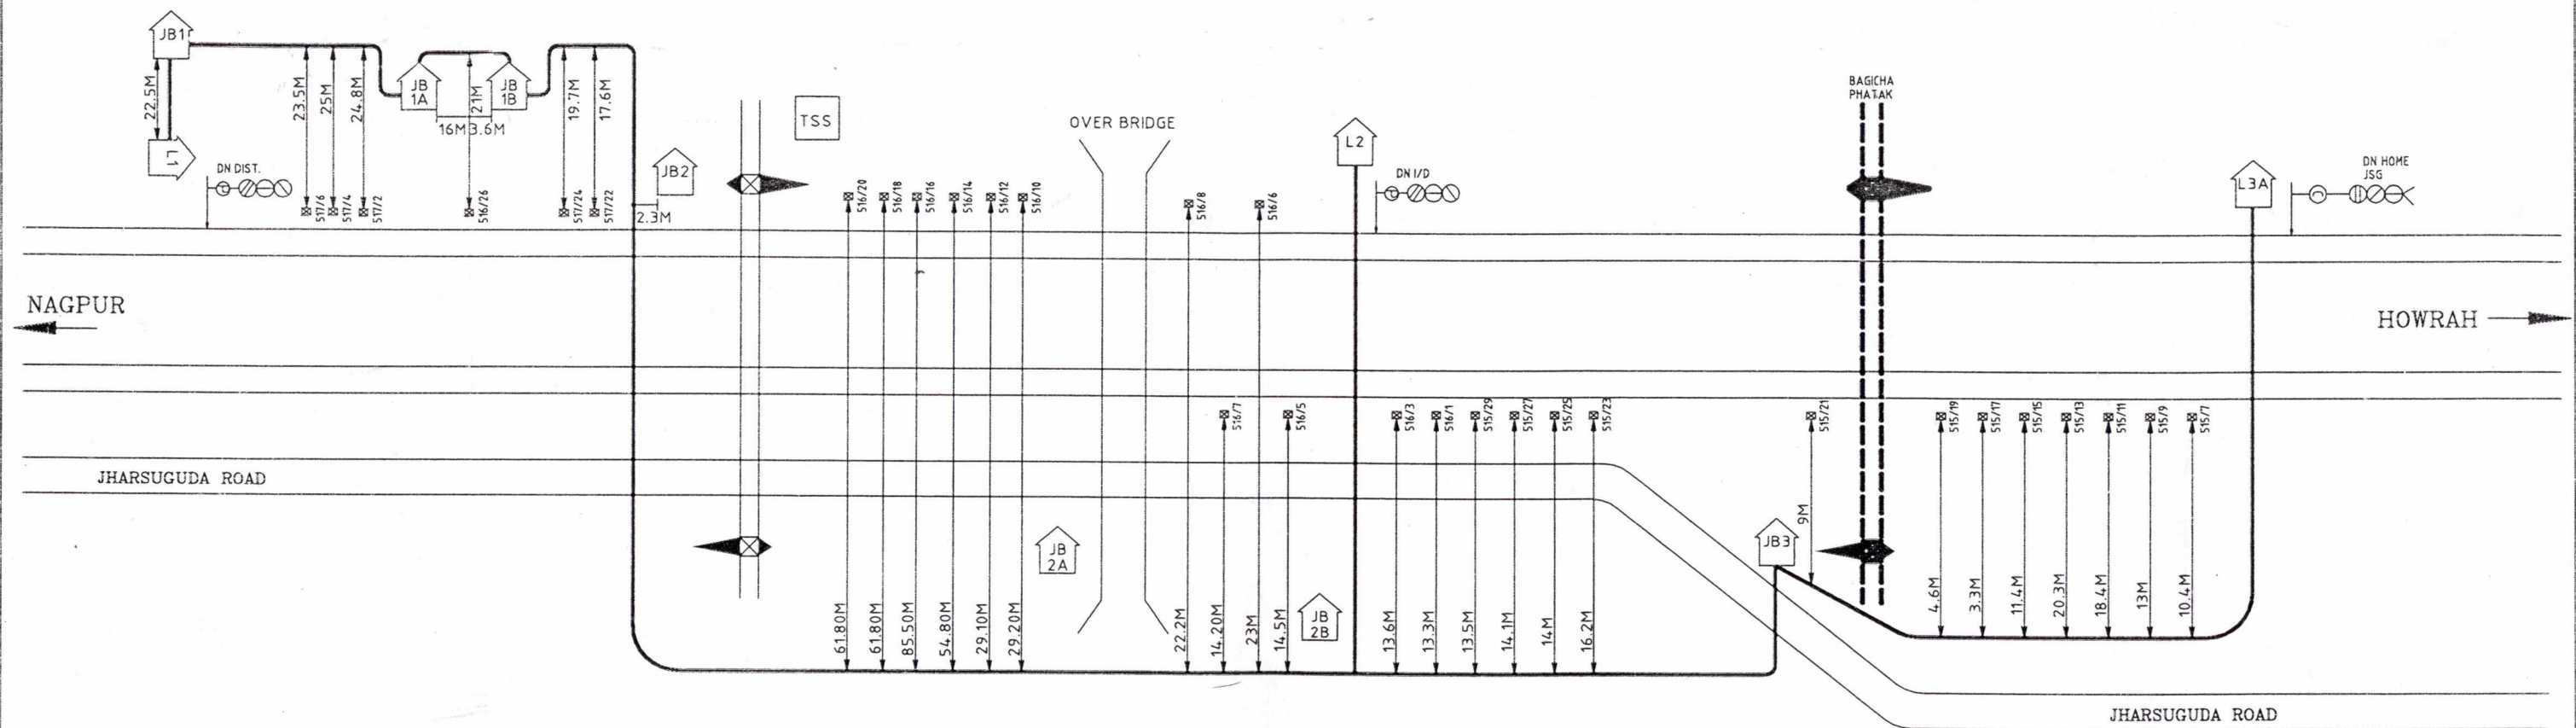


			C H E C K E D			A P P R O V E D		SH. NO. 1/1
S.E.C.R BILASPUR DIVISION	JHARSUGUDA	CABLE SHIFTED ROUTE PLAN	<i>Rajan</i>	<i>/</i>	<i>10/03/14</i>	<i>11/3/14</i>		
			JE(SIG)/C/RIG.	ASTE/C/RIG.	DSTE/C/BSP	DY. CSTE/C/BSP		

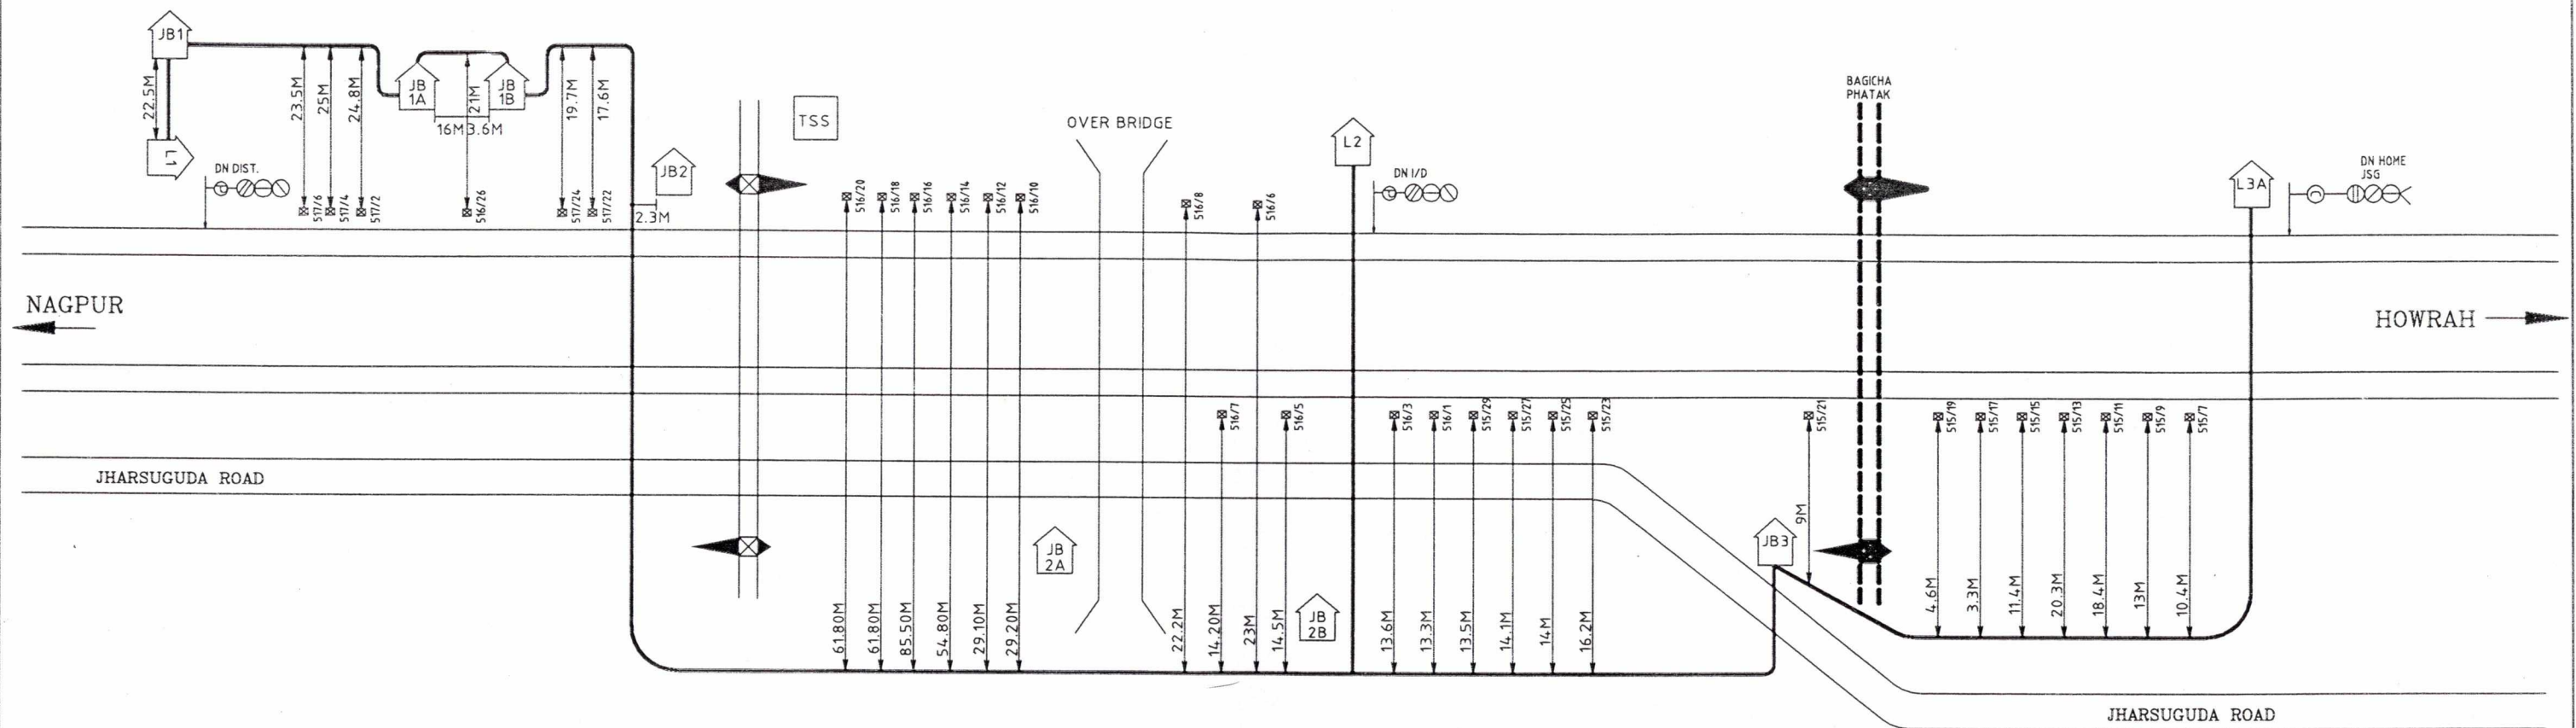


S.E.C.R BILASPUR DIVISION	JHARSUGUDA	CABLE SHIFTED ROUTE PLAN	C H E C K E D			A P P R O V E D		SH. NO. 1/1
			<i>Rajan</i>	<i>/</i>	<i>10/03/14</i>	<i>11/3/14</i>		
			JE(SIG)/C/RIG.	ASTE/C/RIG.	DSTE/C/BSP	DY. CSTE/C/BSP		

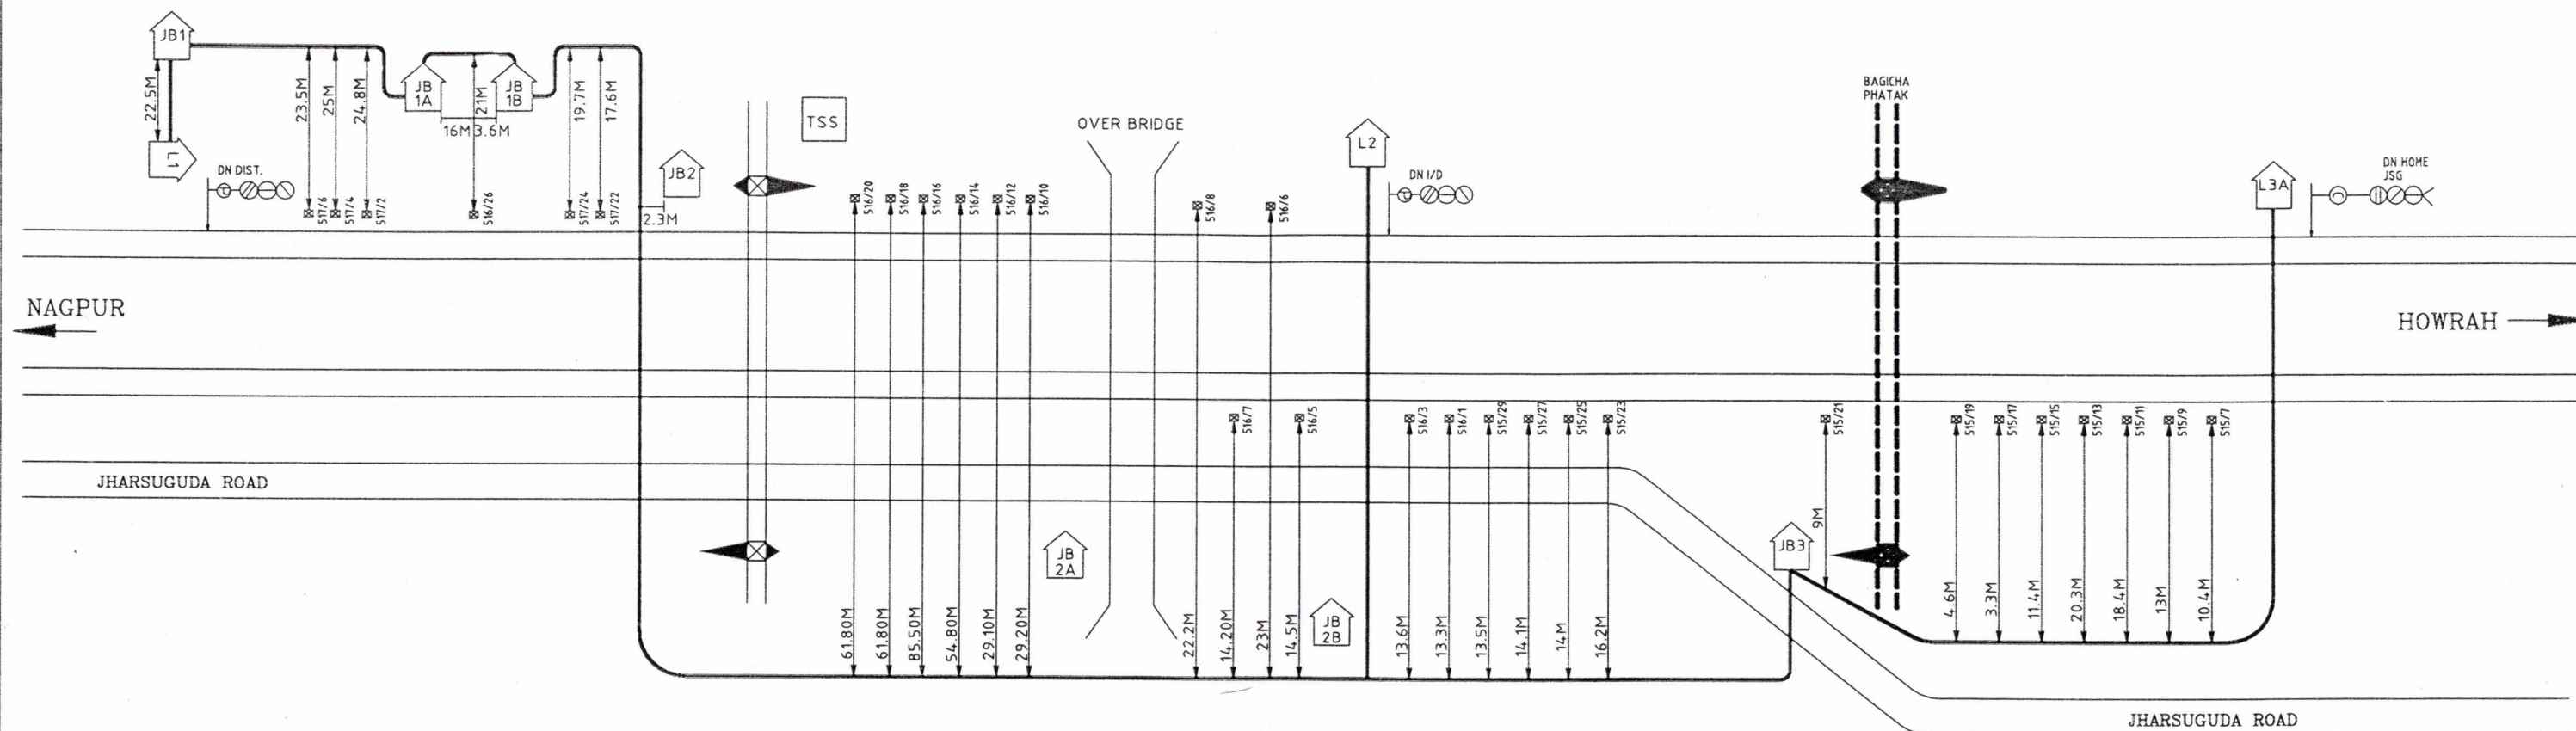


S.E.C.R BILASPUR DIVISION	JHARSUGUDA	CABLE SHIFTED ROUTE PLAN	C H E C K E D			APPROVED	SH. NO. 1/1
			Rigam 10/03/14	—	10/03/14	11/3/14	
			JE(SIG)/C/RIG.	ASTE/C/RIG.	DSTE/C/BSP	DY. CSTE/C/BSP	

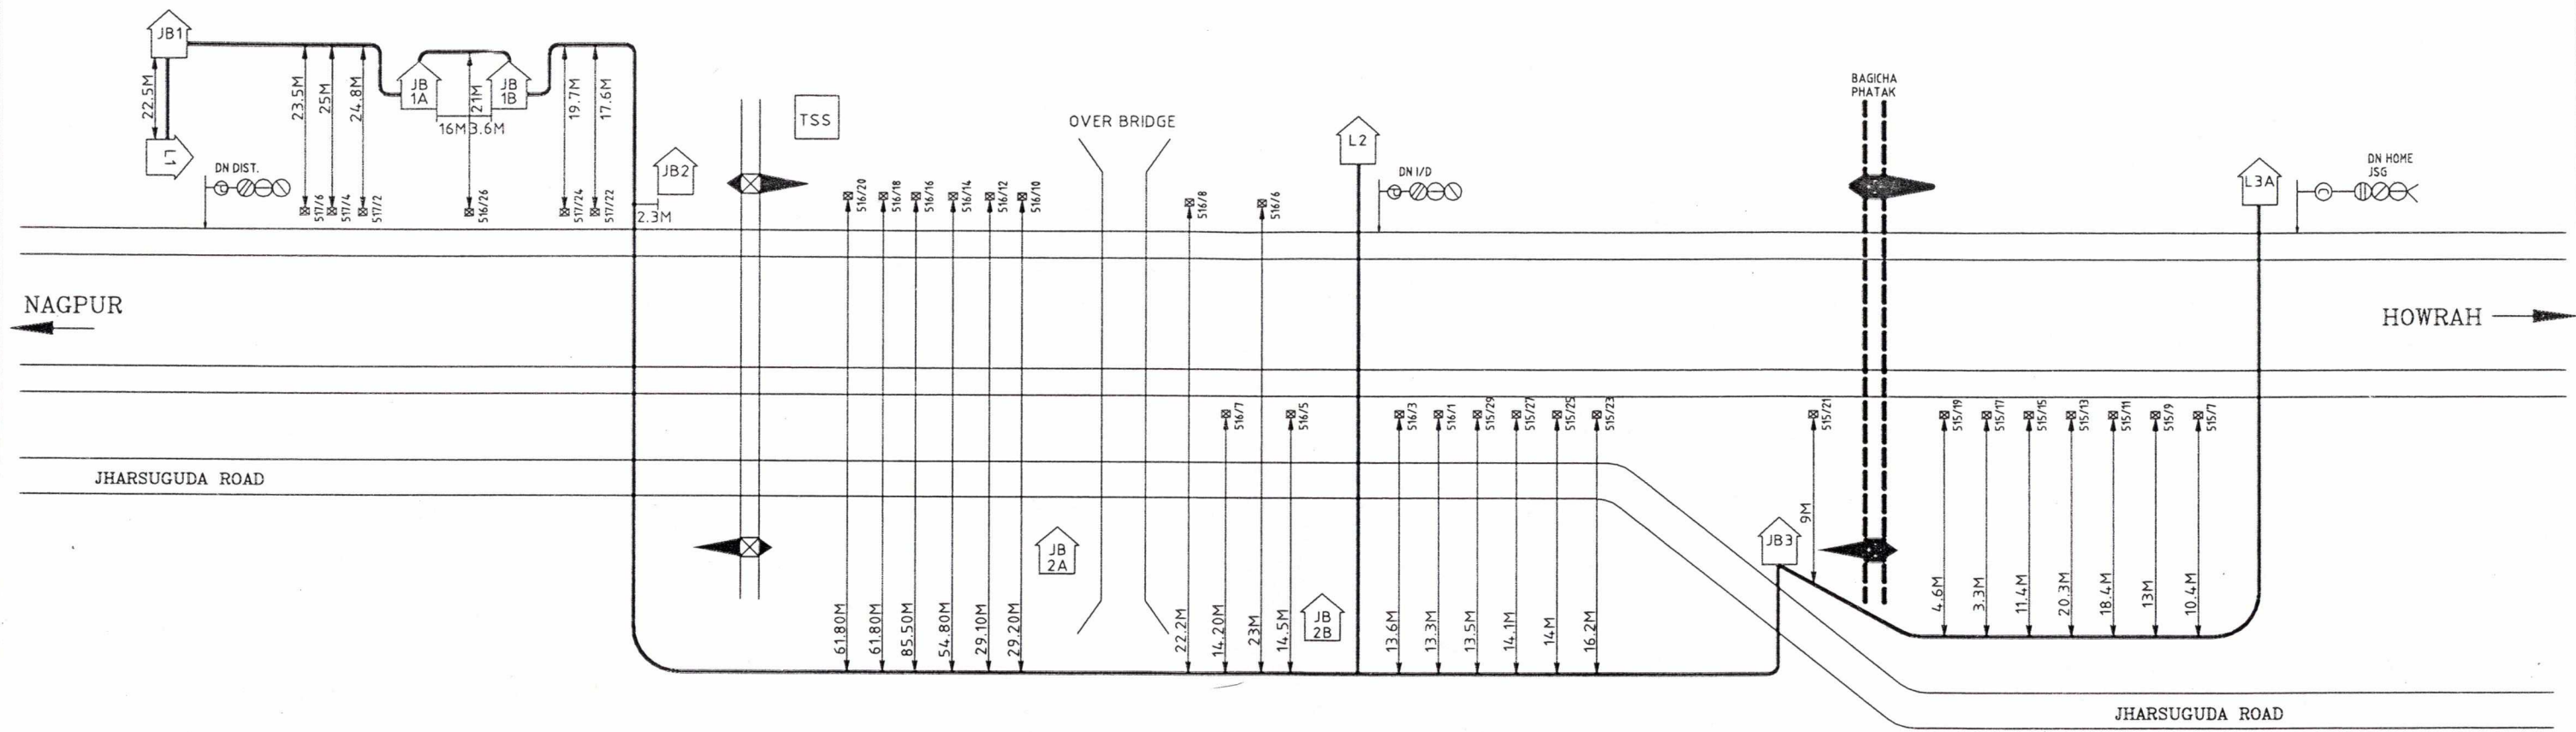


S.E.C.R BILASPUR DIVISION	JHARSUGUDA	CABLE SHIFTED ROUTE PLAN	C H E C K E D			A P P R O V E D		SH. NO. 1/1
			Rajan. 10/03/14	/	10/03/14	11/3/14		
			JE(SIG)/C/RIG.	ASTE/C/RIG.	DSTE/C/BSP	DY. CSTE/C/BSP		

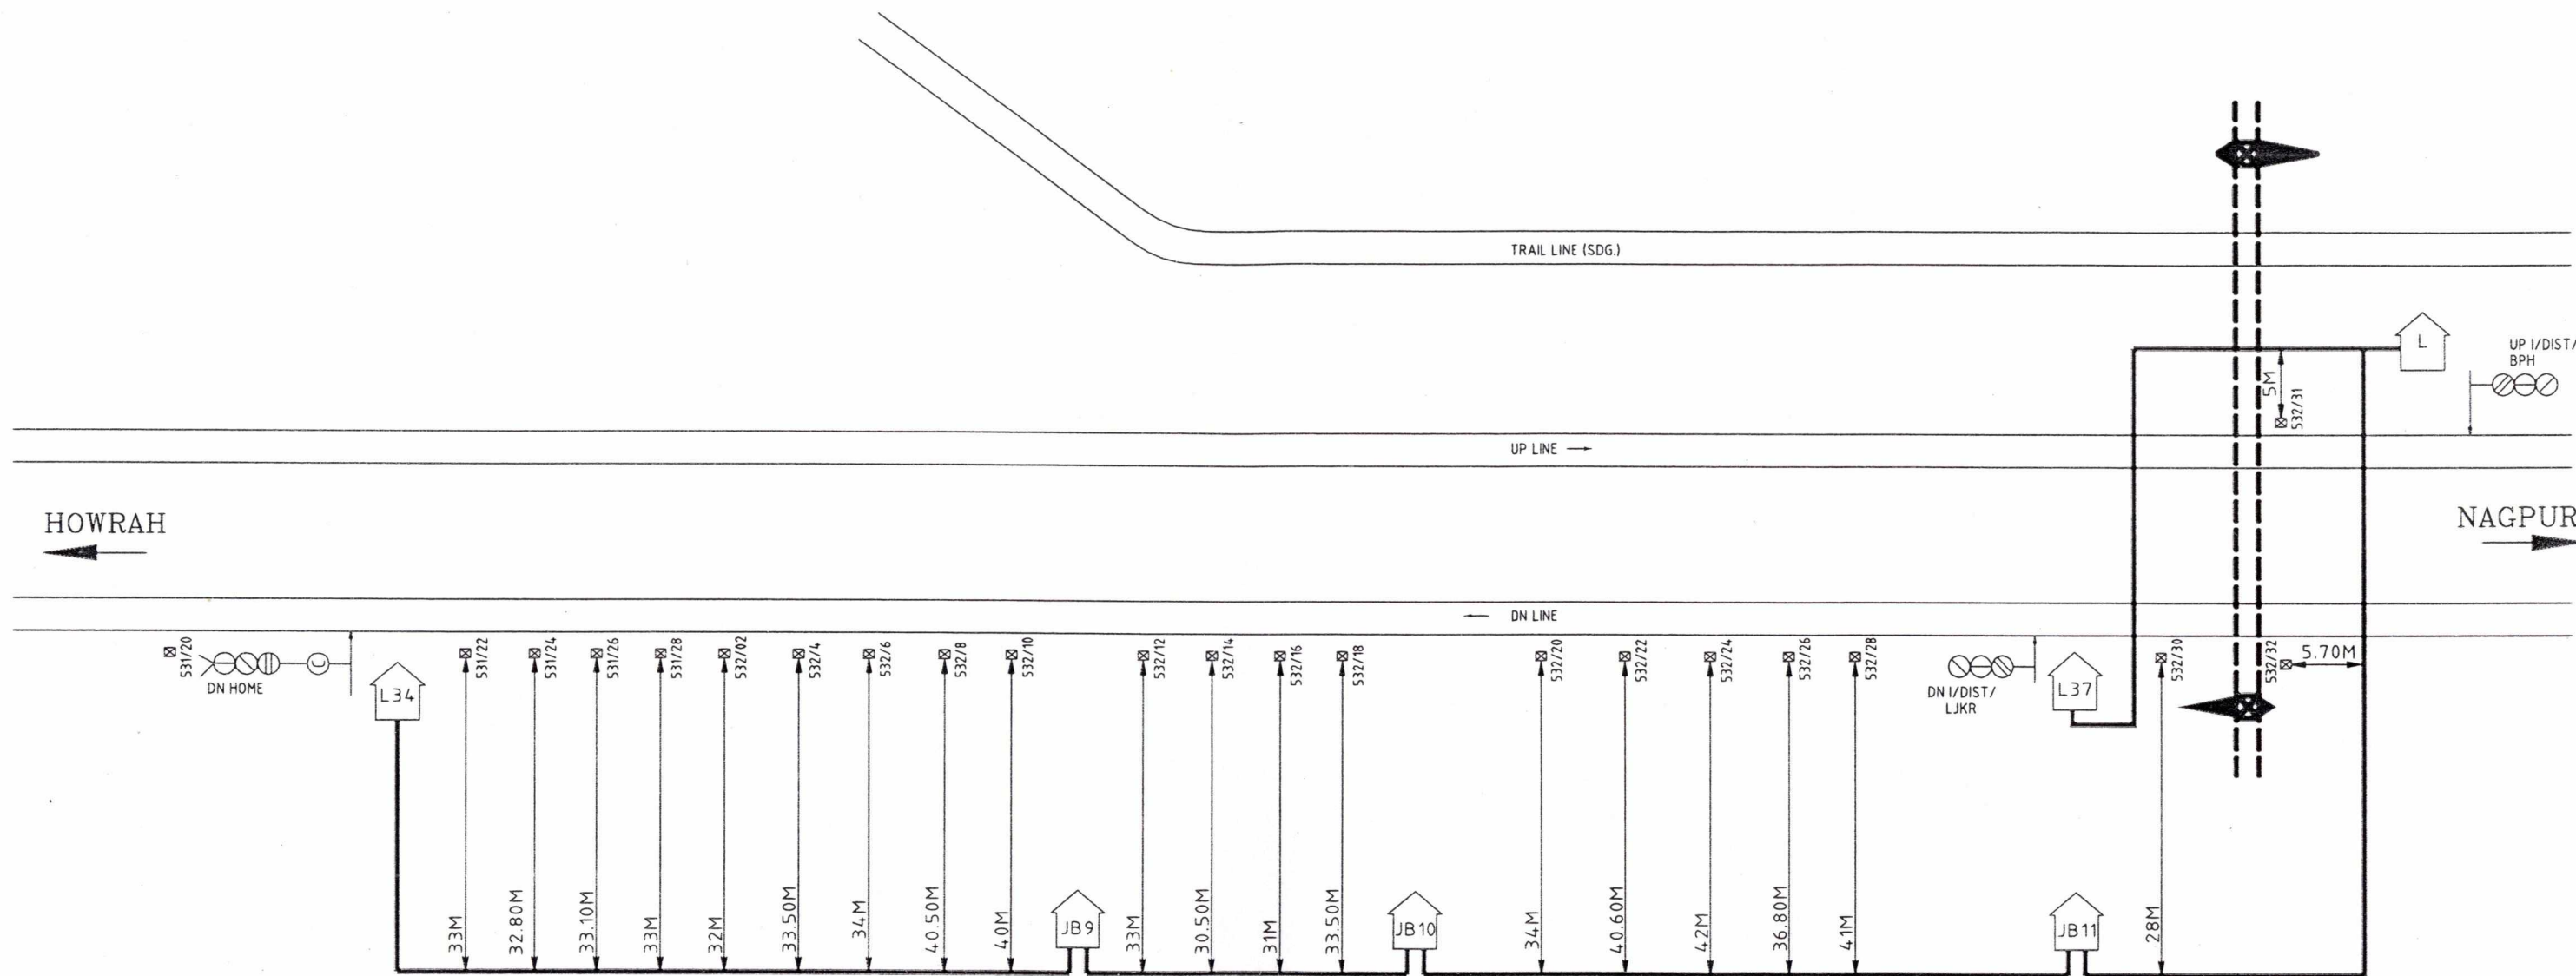



S.E.C.R BILASPUR DIVISION	BPH-LJKR	CABLE SHIFTED ROUTE PLAN OF SIGNAL	C H E C K E D A P P R O V E D			SH. NO. 1/1
			<i>Rajesh KB</i>	<i>10/03/14</i>	<i>11/5/14</i>	
			JE(SIG)/C/RIG.	DSTE/C/BSP	DY. CSTE/C/BSP	

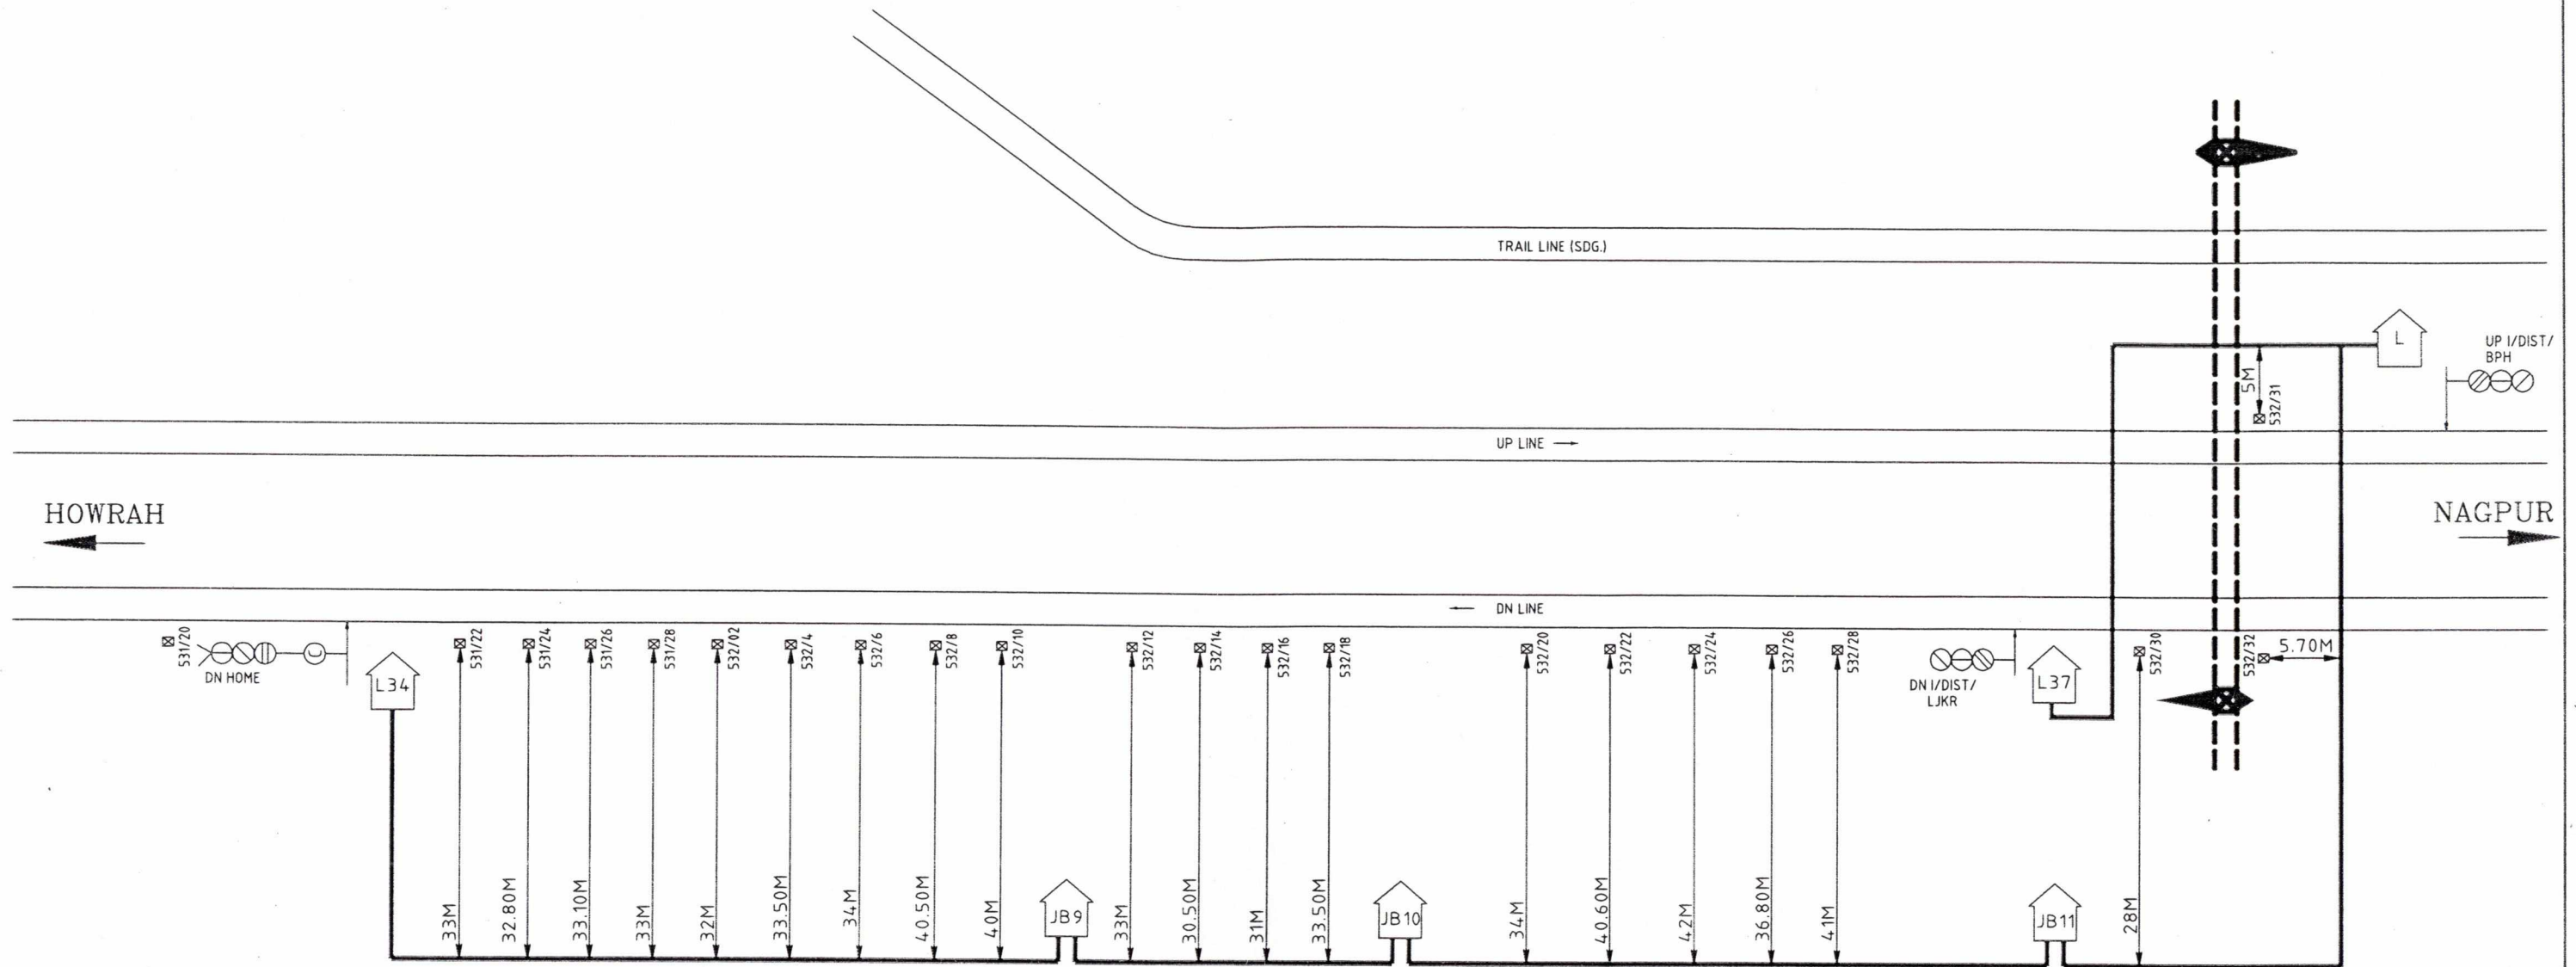


S.E.C.R BILASPUR DIVISION	BPH-LJKR	CABLE SHIFTED ROUTE PLAN OF SIGNAL	C	H	E	C	K	E	D	A	P	P	R	O	V	E	D	SH. NO. 1/1
			Rajesh K R					10/03/14					11/5/14					
			JE(SIG)/C/RIG.					DSTE/C/BSP					DY. CSTE/C/BSP					

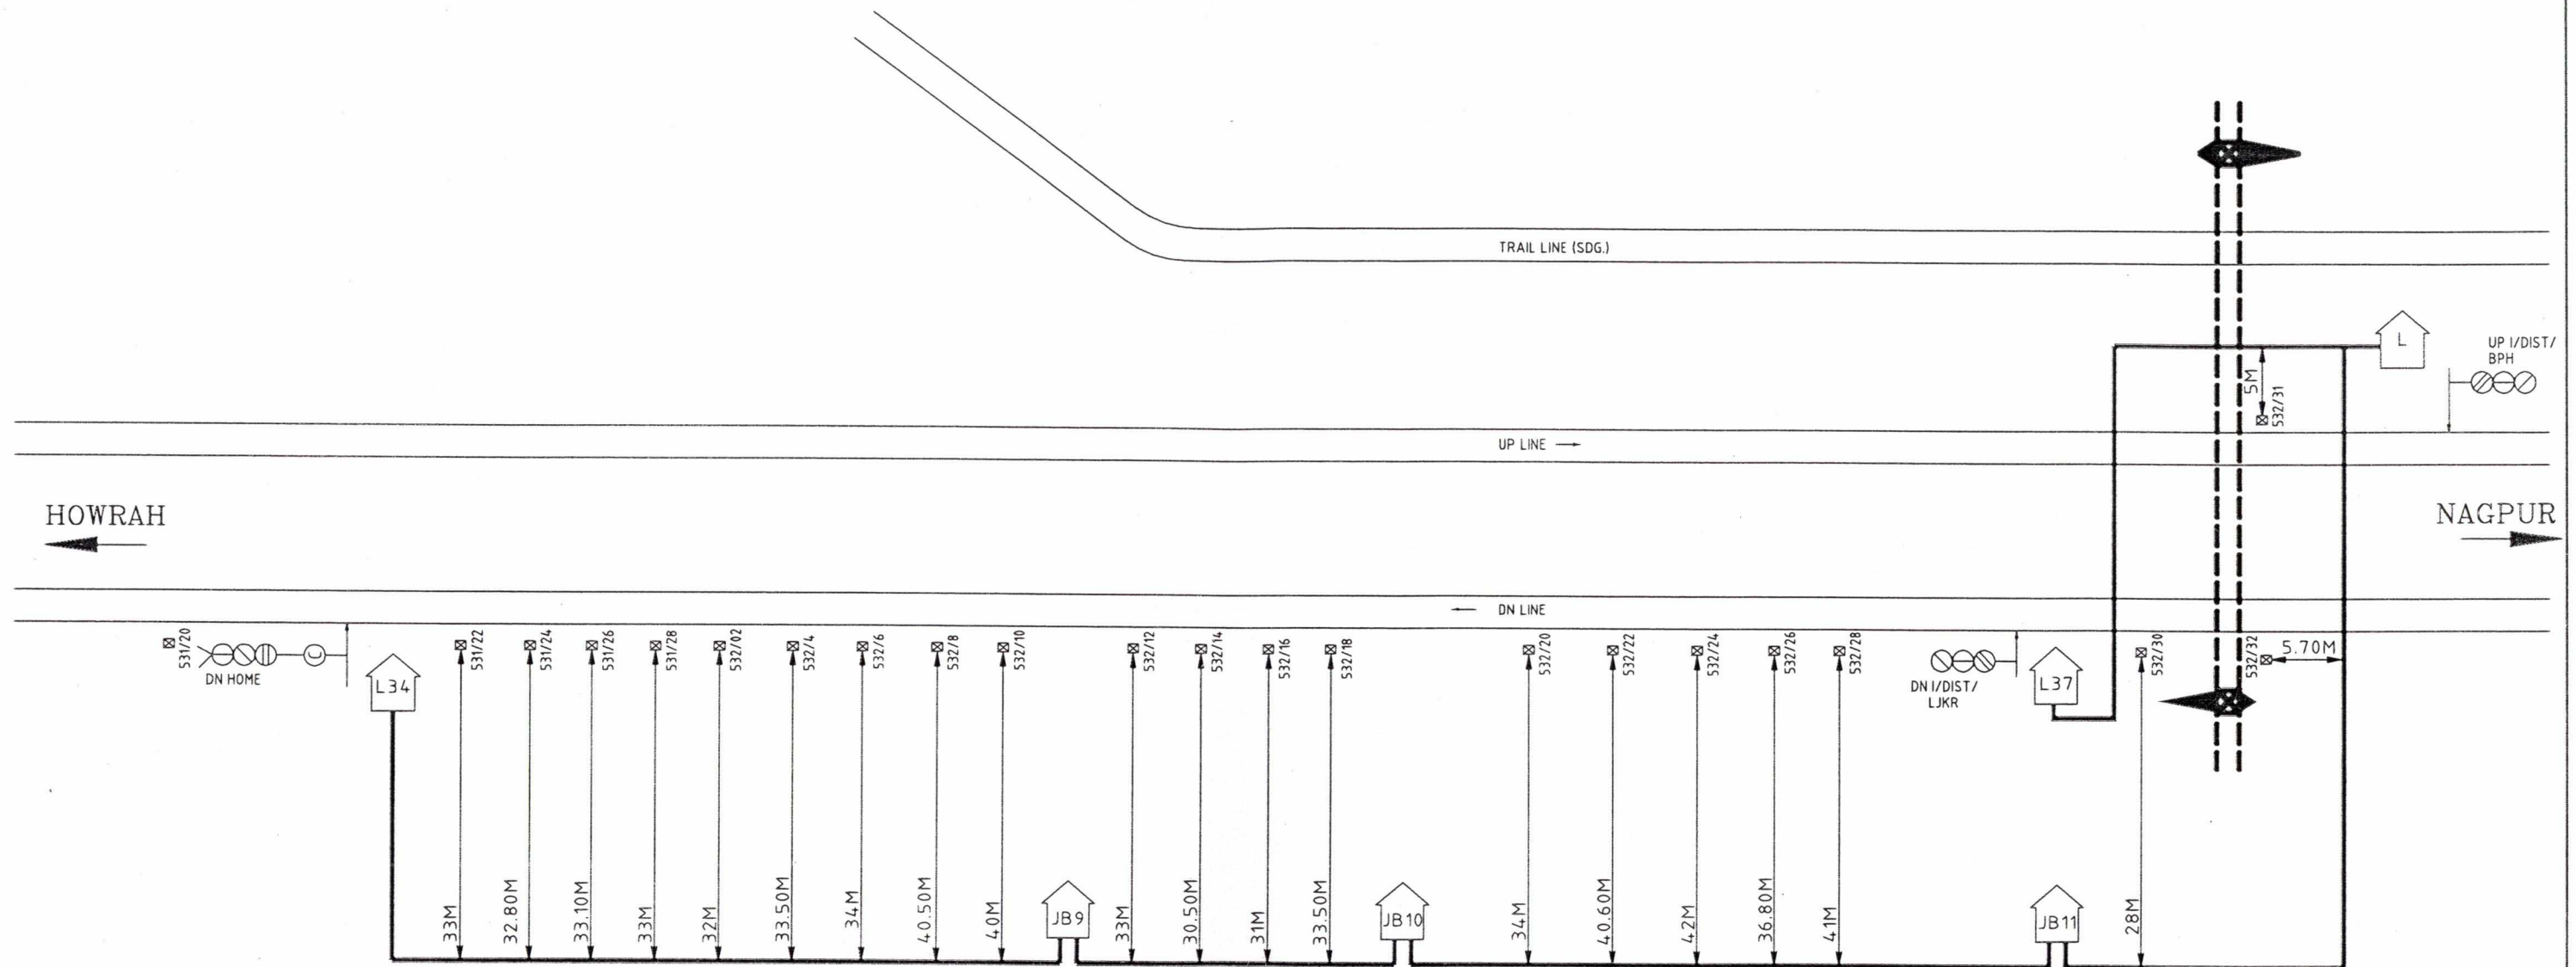

 
S.E.C.R BILASPUR DIVISION	BPH-LJKR	CABLE SHIFTED ROUTE PLAN OF SIGNAL	C H E C K E D				A P P R O V E D				SH. NO. 1/1					
							 10/03/14				 11/5/14					
			JE(SIG)/C/RIG.				DSTE/C/BSP				DY. CSTE/C/BSP					

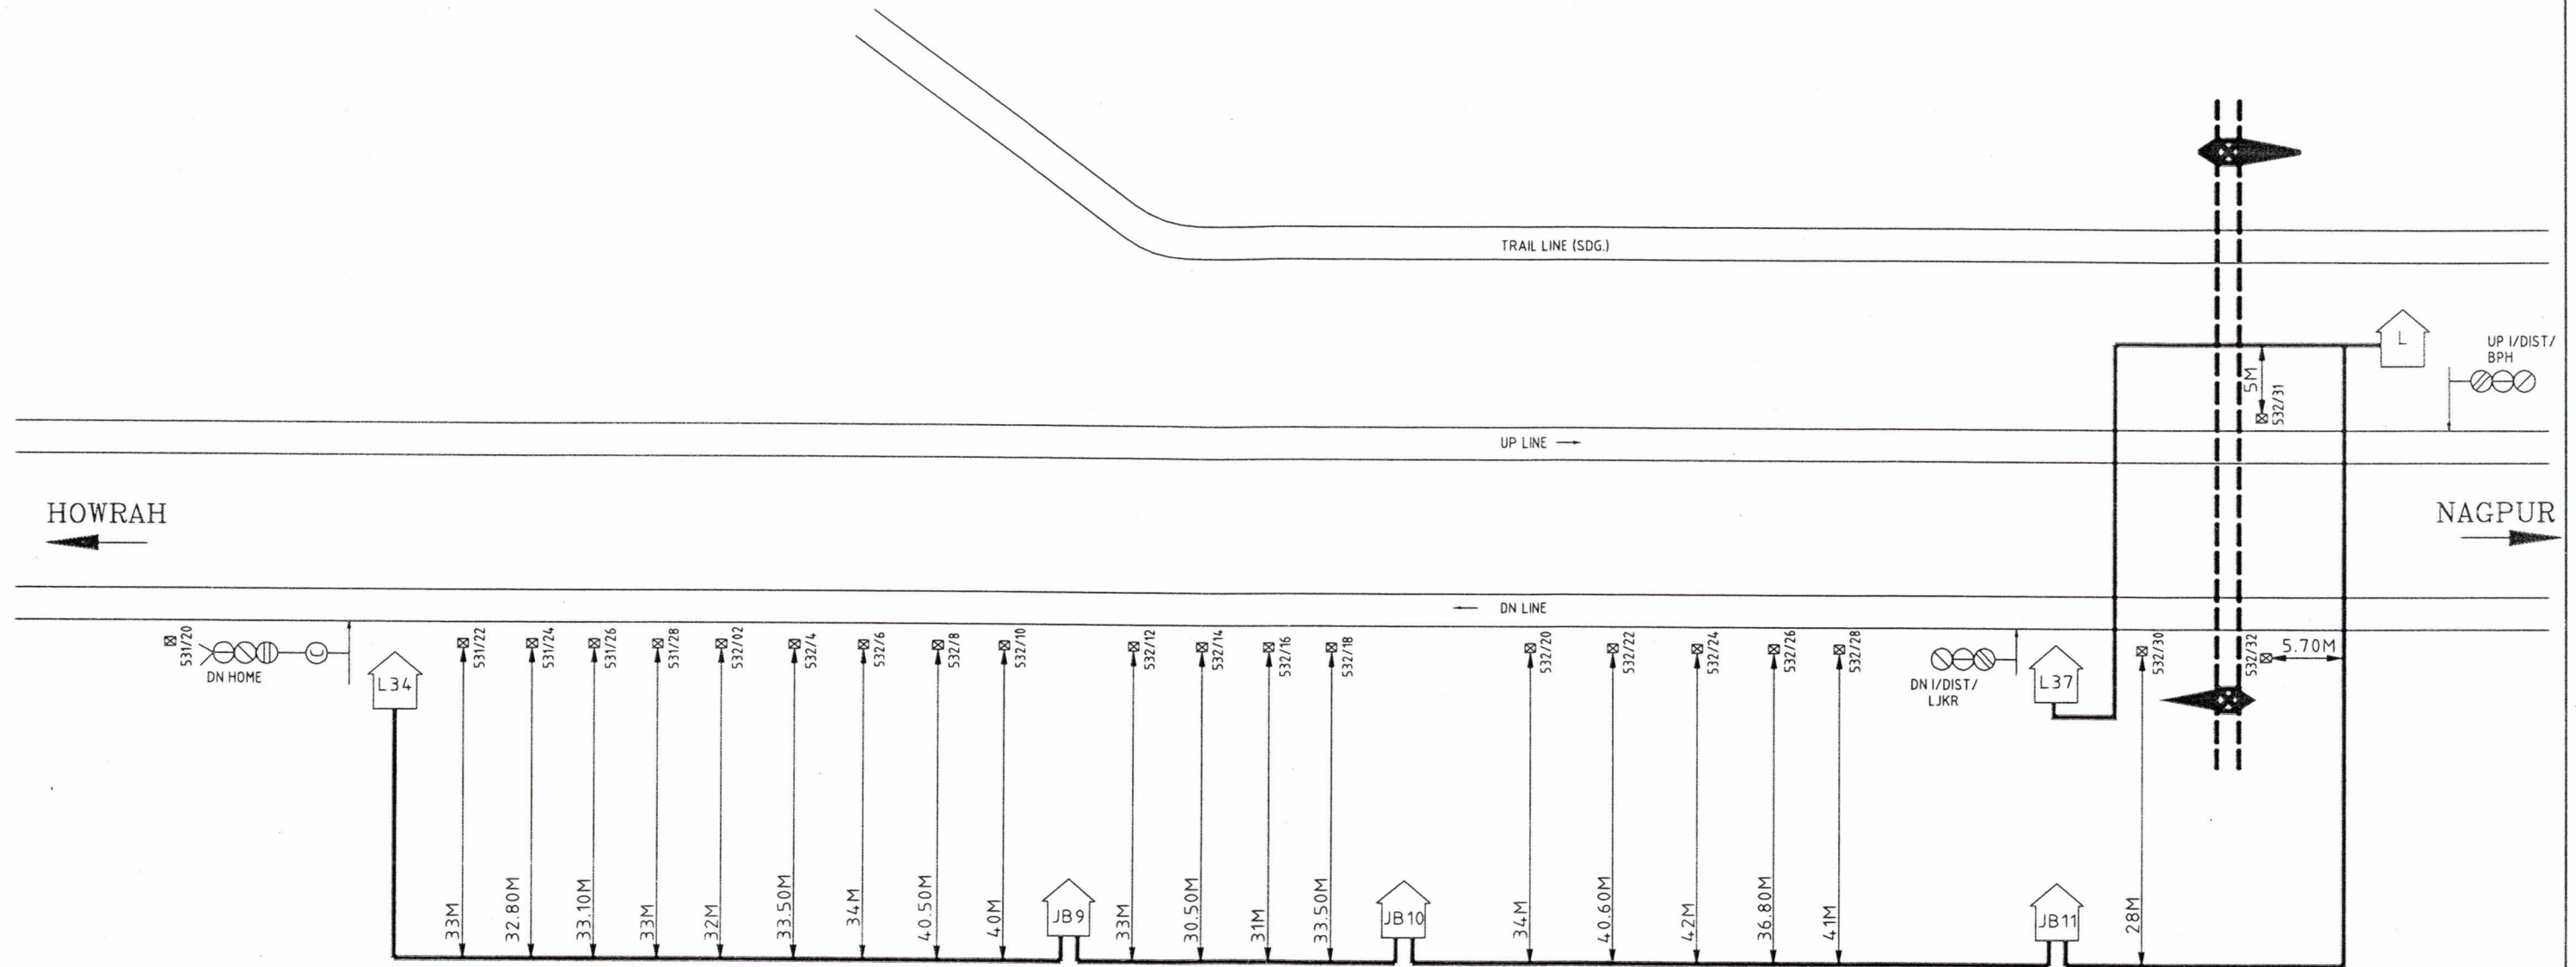


S.E.C.R BILASPUR DIVISION	BPH-LJKR	CABLE SHIFTED ROUTE PLAN OF SIGNAL	C H E C K E D A P P R O V E D			SH. NO. 1/1
			<i>Rejeet K</i>	<i>10/03/14</i>	<i>11/3/14</i>	
			JE(SIG)/C/RIG.	DSTE/C/BSP	DY. CSTE/C/BSP	

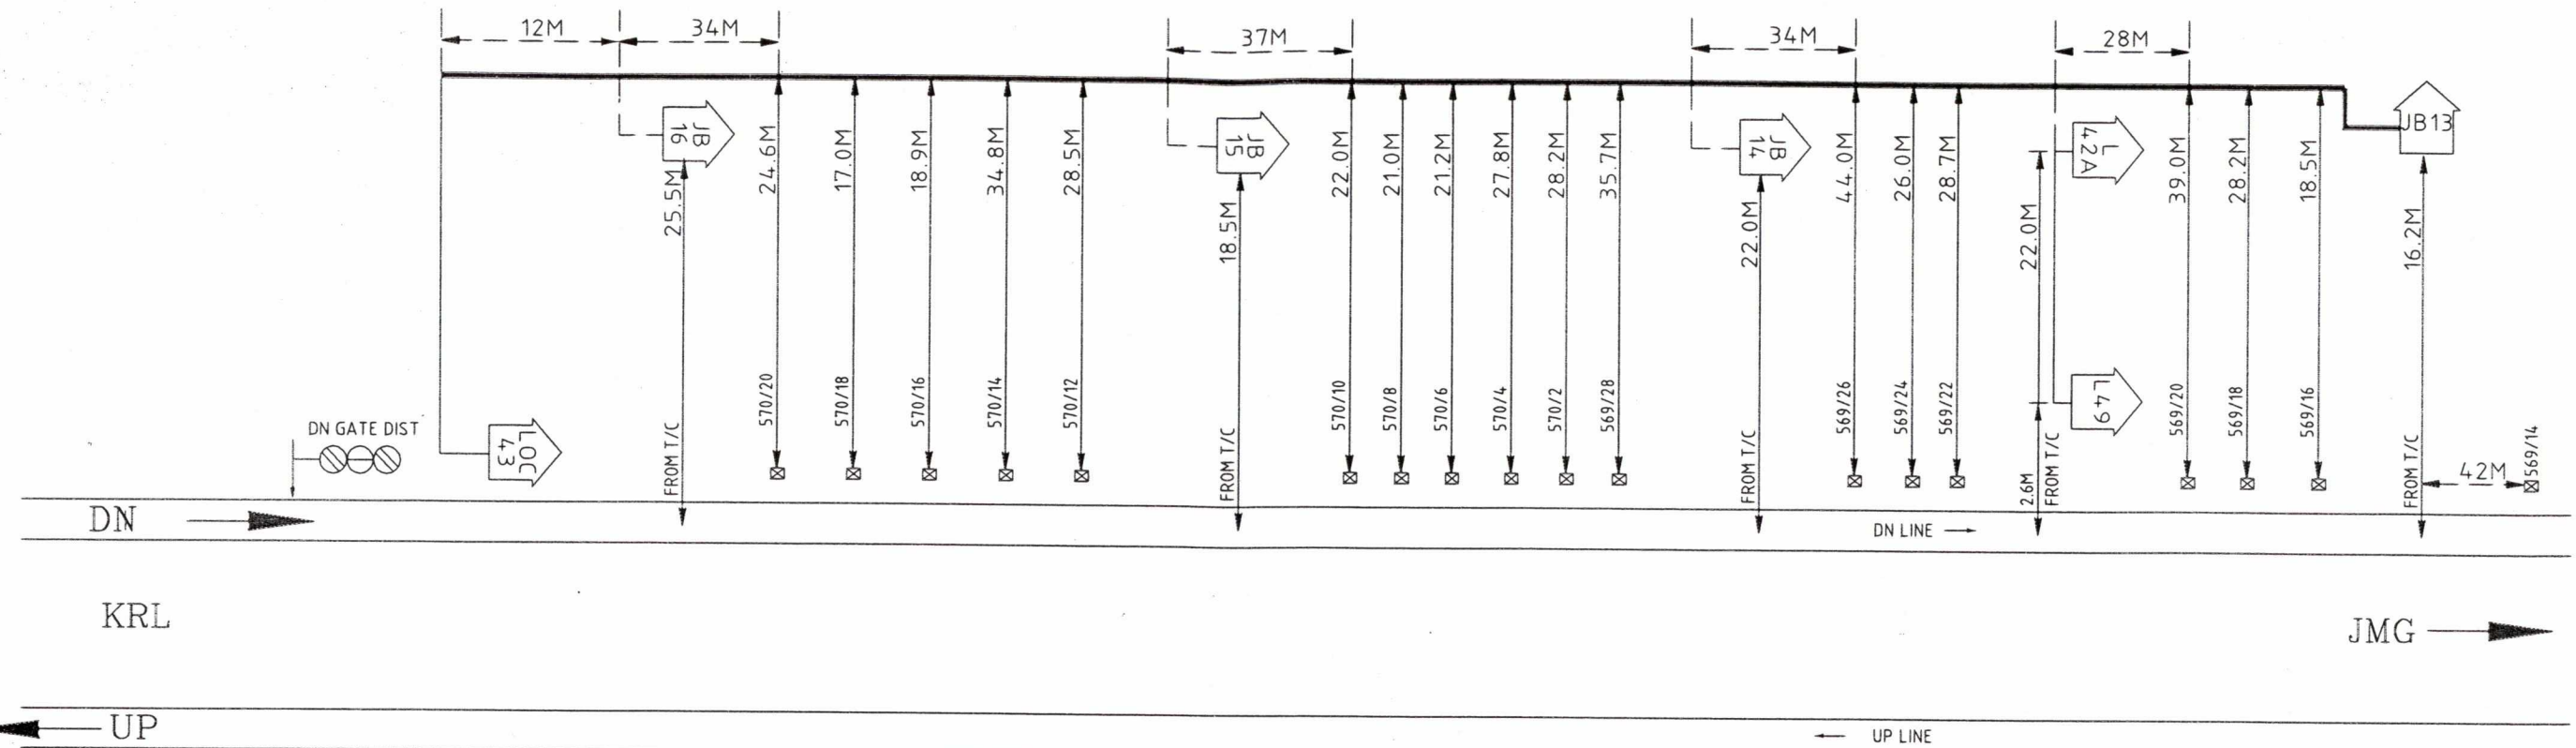


S.E.C.R BILASPUR DIVISION	KRL-JMG KM:569/14 -570/20	CABLE SHIFTED ROUTE PLAN OF SIGNAL	C H E C K E D A P P R O V E D SH. NO. 1/1			
			Rajan K	Narad 18/03/14	18/03/14	
			JE(SIG)/C/RIG.	DSTE/C/BSP	DY. CSTE/C/BSP	

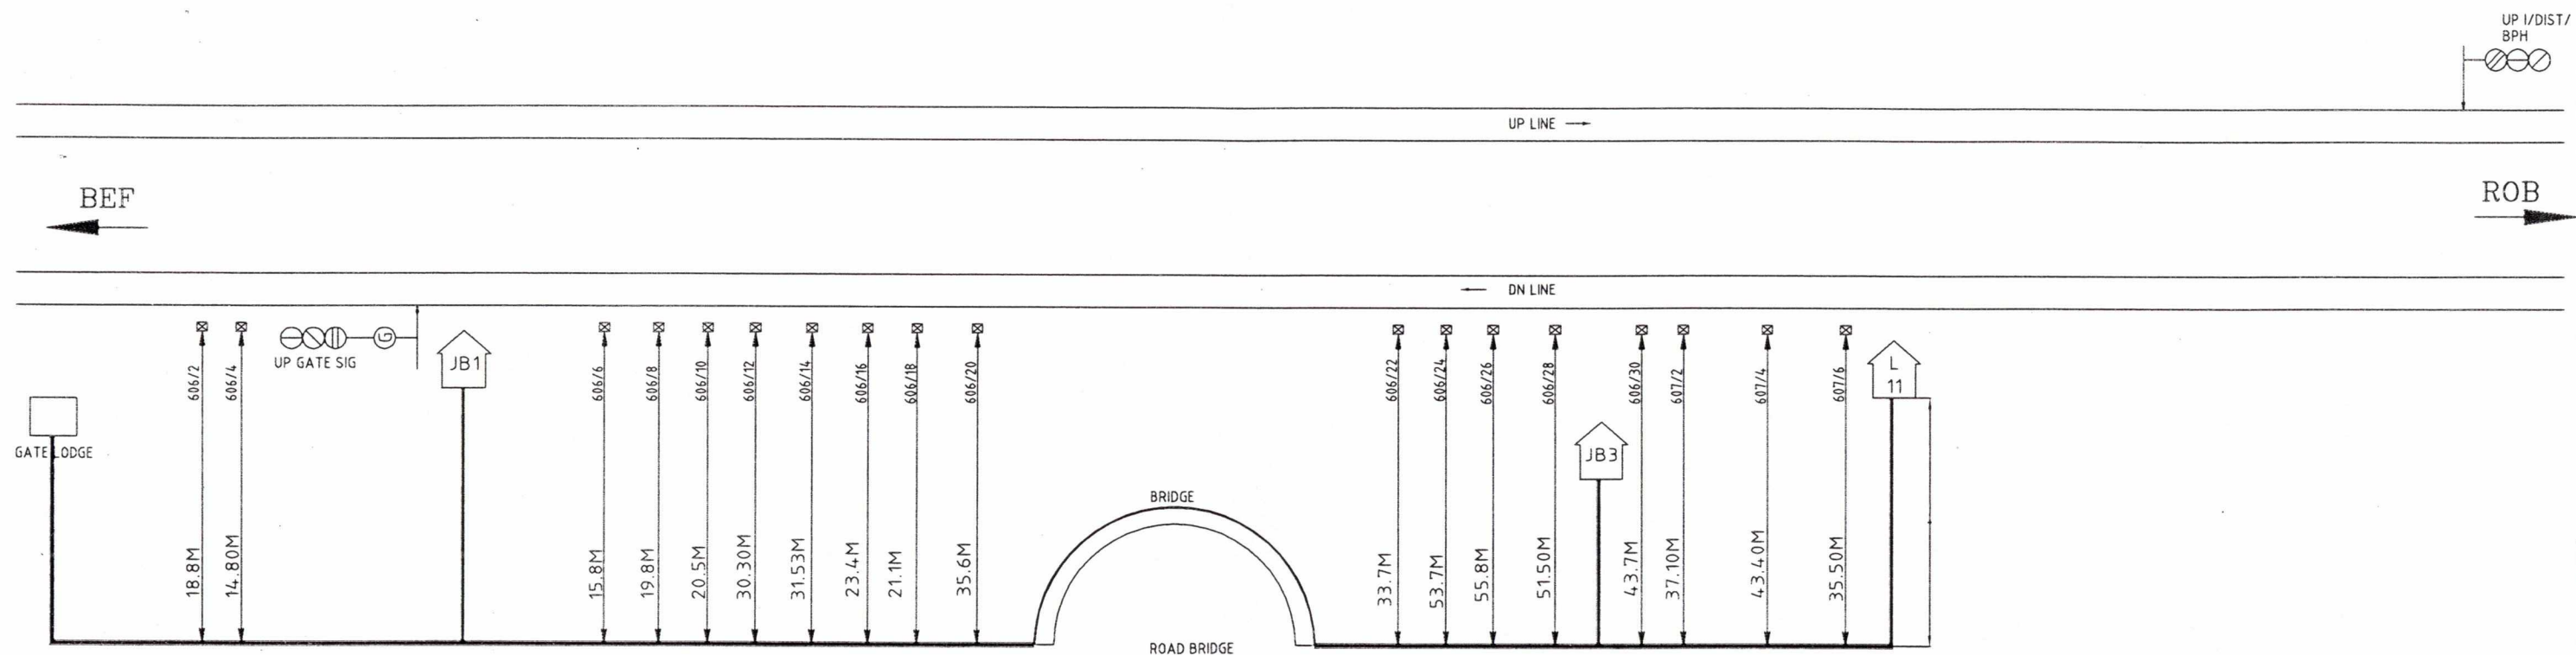


S.E.C.R		C H E C K E D		A P P R O V E D		SH. NO. 1/1
BILASPUR DIVISION	BEF-ROB KM:606/2- KM:607/6	CABLE SHIFTED ROUTE PLAN OF SIGNAL		18/02/14	11/3	
				JE(SIG)/C/RIG.	DSTE/C/BSP	DY. CSTE/C/BSP

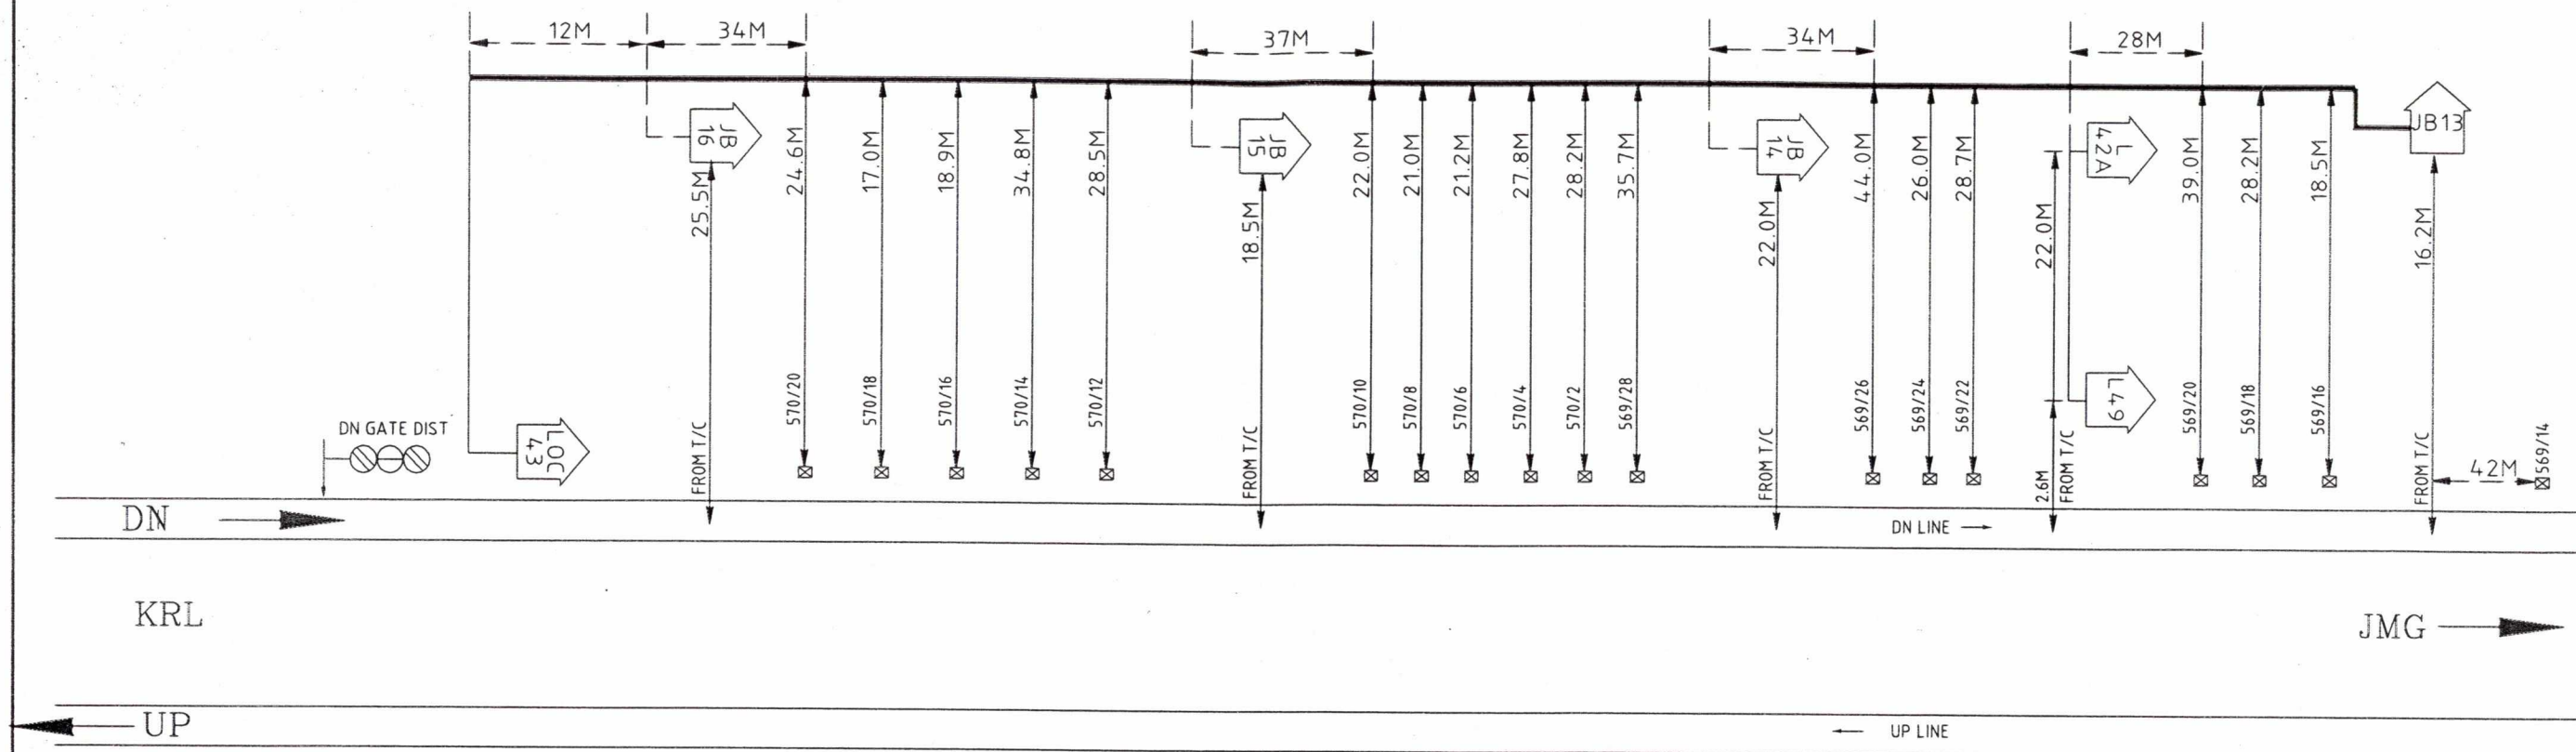


S.E.C.R BILASPUR DIVISION	KRL-JMG KM:569/14 -570/20	CABLE SHIFTED ROUTE PLAN OF SIGNAL	C	H	E	C	K	E	D	A	P	P	R	O	V	E	D	SH. NO. 1/1
			Rigee R			Rigee R			Rigee R			Rigee R			Rigee R			
			JE(SIG)/C/RIG.			DSTE/C/BSP			DY. CSTE/C/BSP									

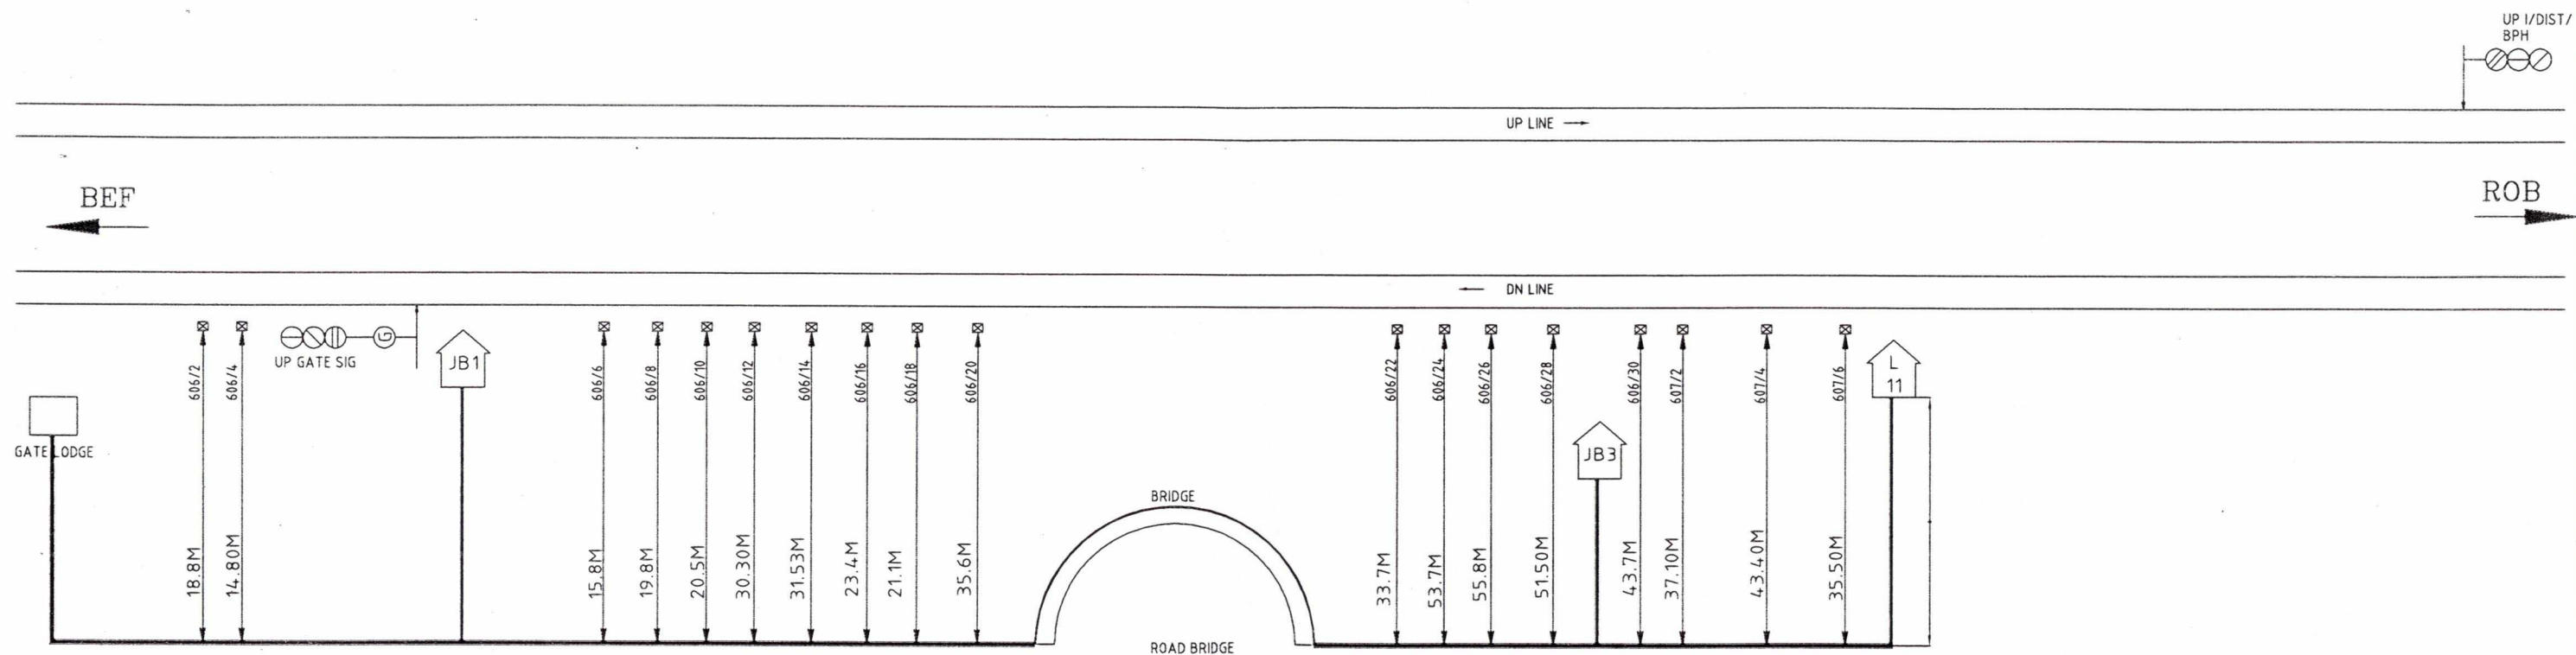


S.E.C.R BILASPUR DIVISION	BEF-ROB KM:606/2- KM:607/6	CABLE SHIFTED ROUTE PLAN OF SIGNAL	C	H	E	C	K	E	D	A	P	P	R	O	V	E	D	SH. NO. 1/1
			Rigam re			18/02/14			11/3									
			JE(SIG)/C/RIG.			DSTE/C/BSP			DY. CSTE/C/BSP									

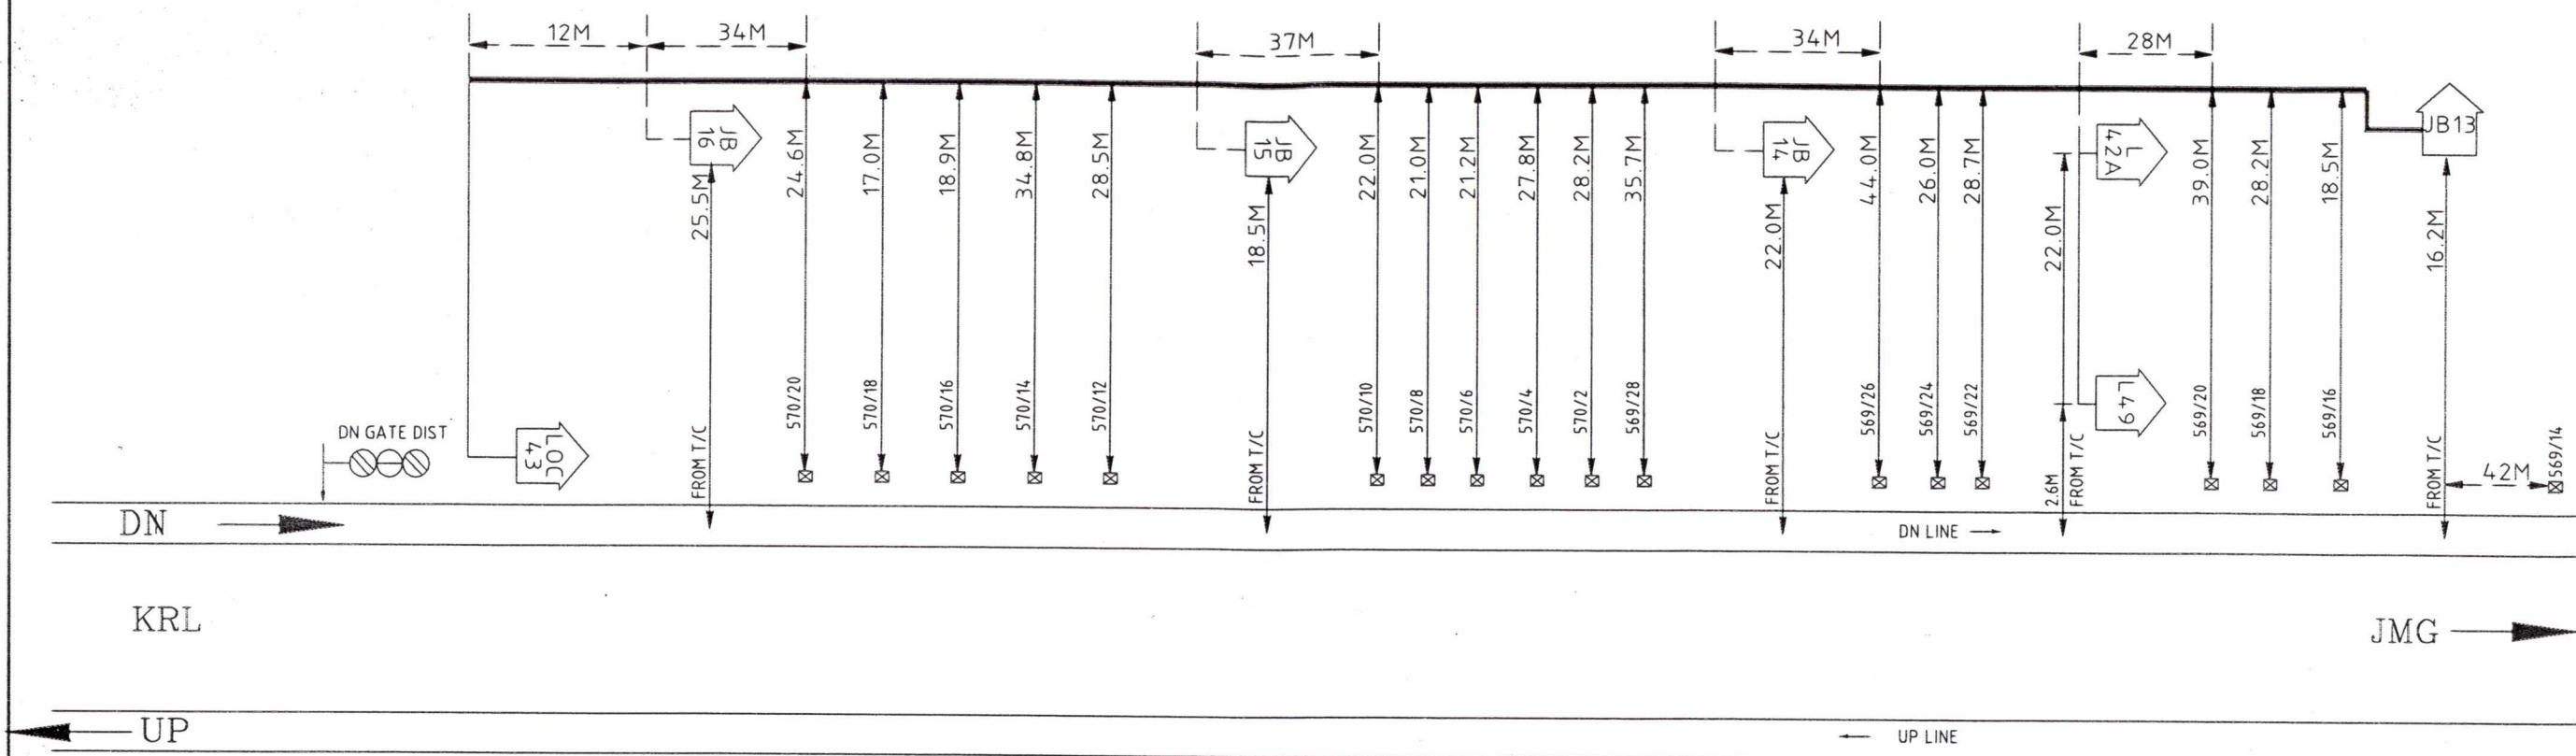


S.E.C.R BILASPUR DIVISION	KRL-JMG KM:569/14 -570/20	CABLE SHIFTED ROUTE PLAN OF SIGNAL	C H E C K E D A P P R O V E D			SH. NO. 1/1
			<i>Rajan K</i> JE(SIG)/C/RIG.	<i>Narad</i> 18/03/14 DSTE/C/BSP	<i>19/3</i> DY. CSTE/C/BSP	

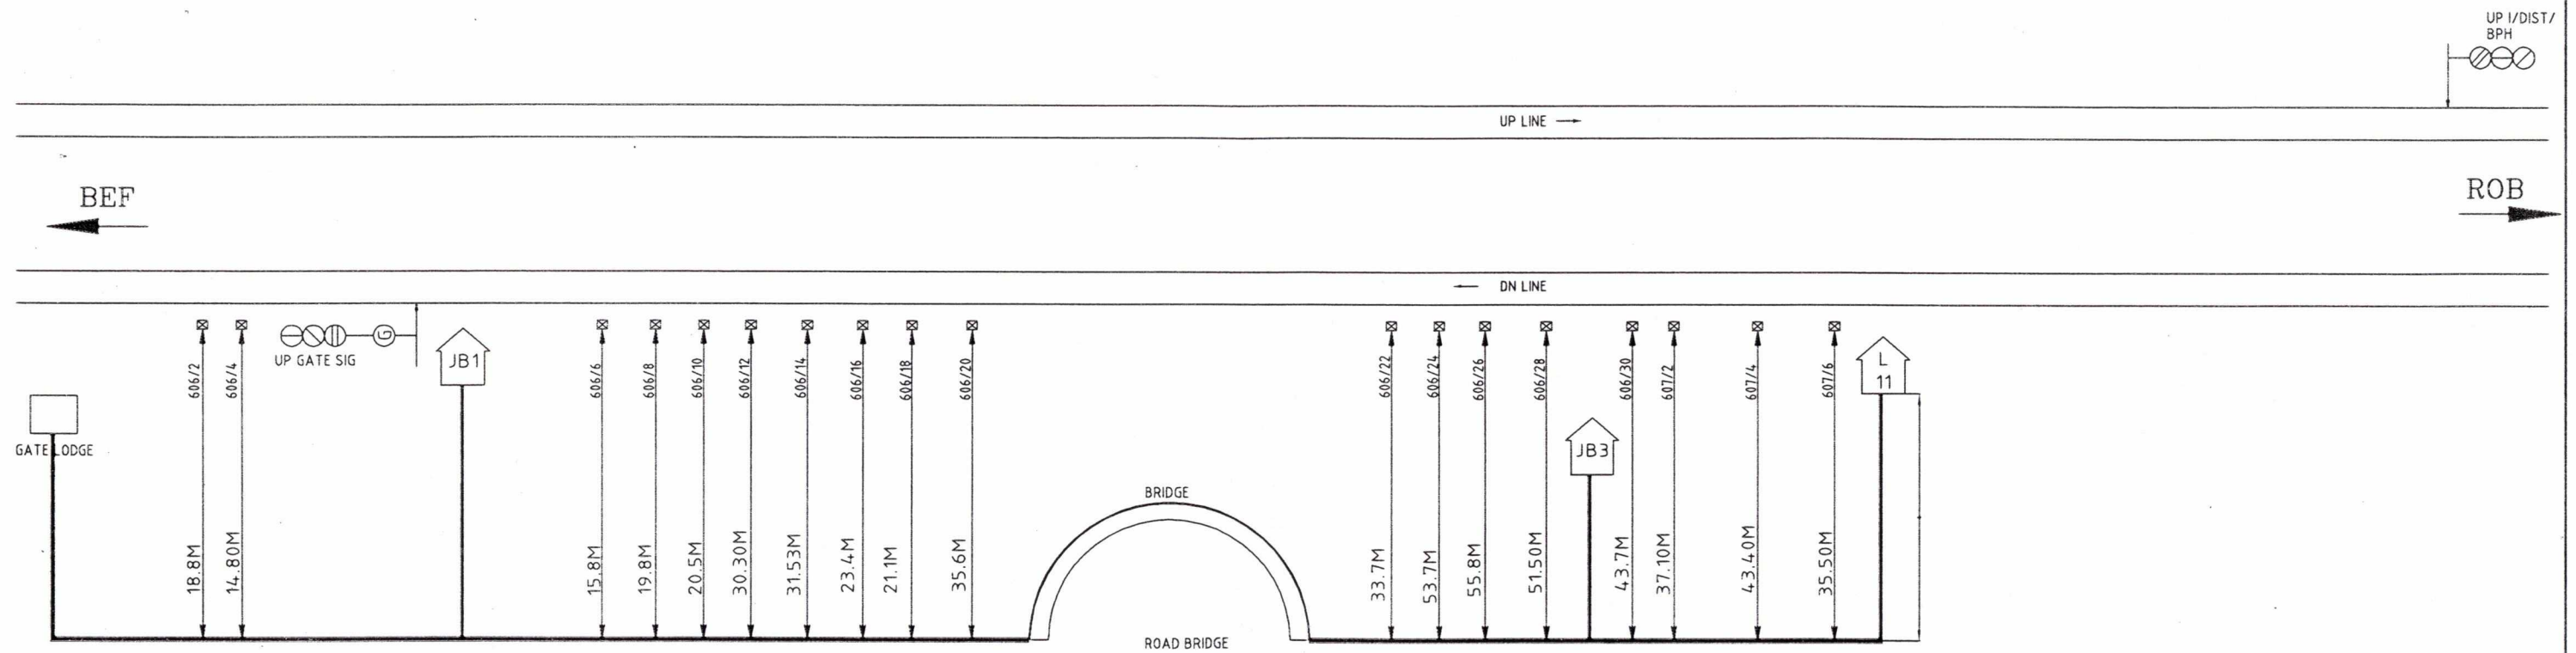


S.E.C.R BILASPUR DIVISION	BEF-ROB KM:606/2- KM:607/6	CABLE SHIFTED ROUTE PLAN OF SIGNAL	C H E C K E D A P P R O V E D			SH. NO. 1/1
			JE(SIG)/C/RIG.	DSTE/C/BSP	DY. CSTE/C/BSP	

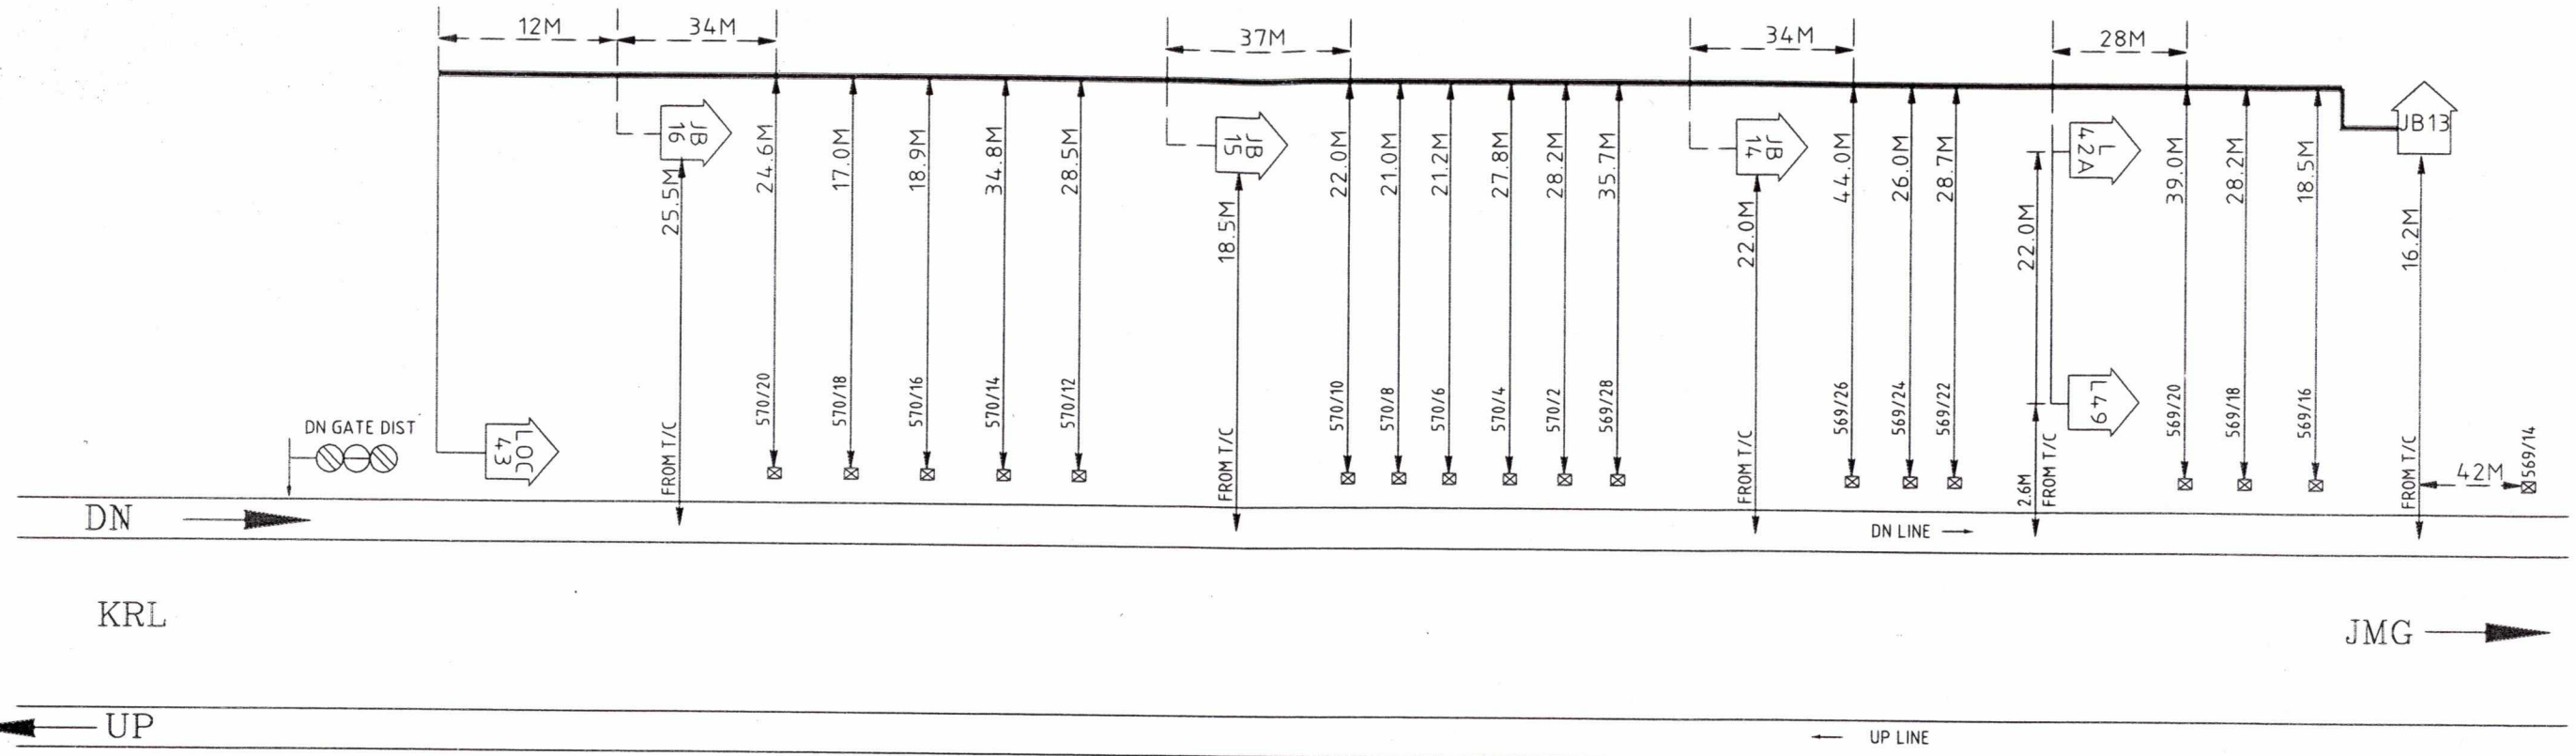

S.E.C.R BILASPUR DIVISION	KRL-JMG KM:569/14 -570/20	CABLE SHIFTED ROUTE PLAN OF SIGNAL	C	H	E	C	K	E	D	A	P	P	R	O	V	E	D	SH. NO. 1/1
			Rigdon RL					Narad. 18/03/14			19/3							
			JE(SIG)/C/RIG.					DSTE/C/BSP			DY. CSTE/C/BSP							

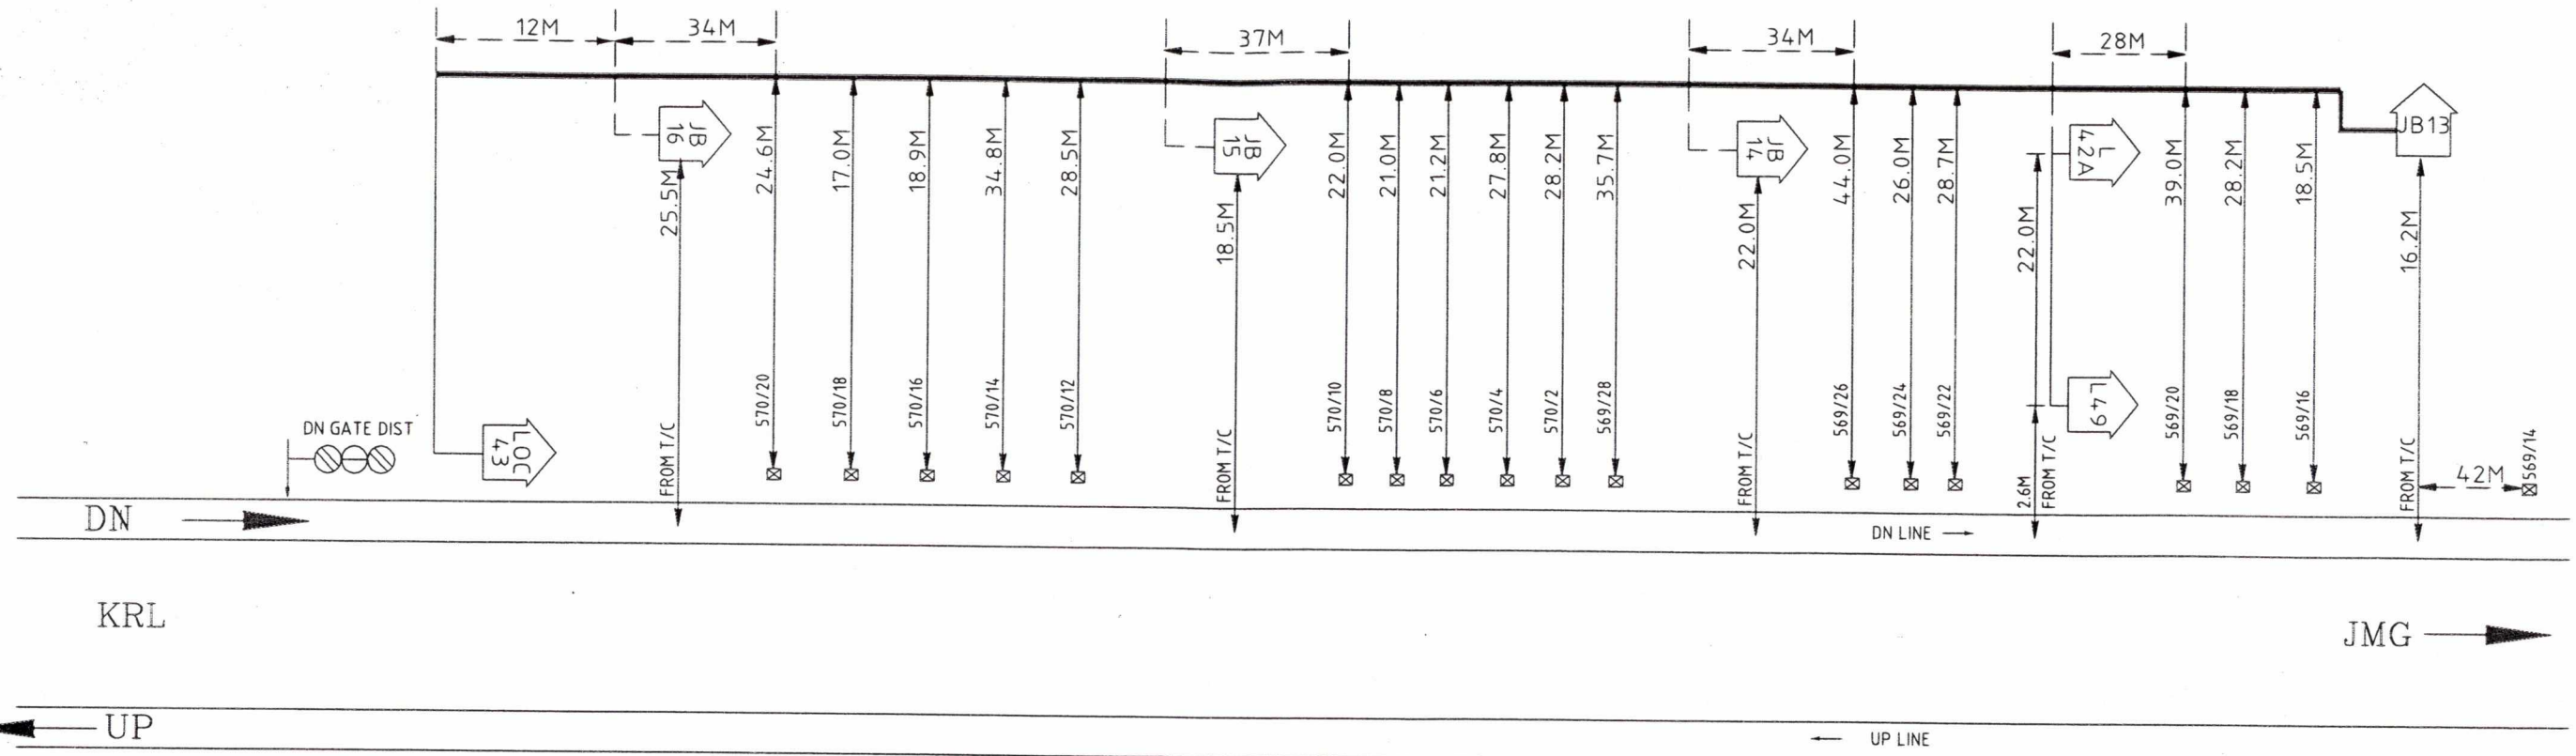

S.E.C.R BILASPUR DIVISION	KRL-JMG KM:569/14 -570/20	CABLE SHIFTED ROUTE PLAN OF SIGNAL	C	H	E	C	K	E	D	A	P	P	R	O	V	E	D	SH. NO. 1/1
			Rigdon RL					Narad. 18/03/14			10/03/13							
			JE(SIG)/C/RIG.					DSTE/C/BSP			DY. CSTE/C/BSP							

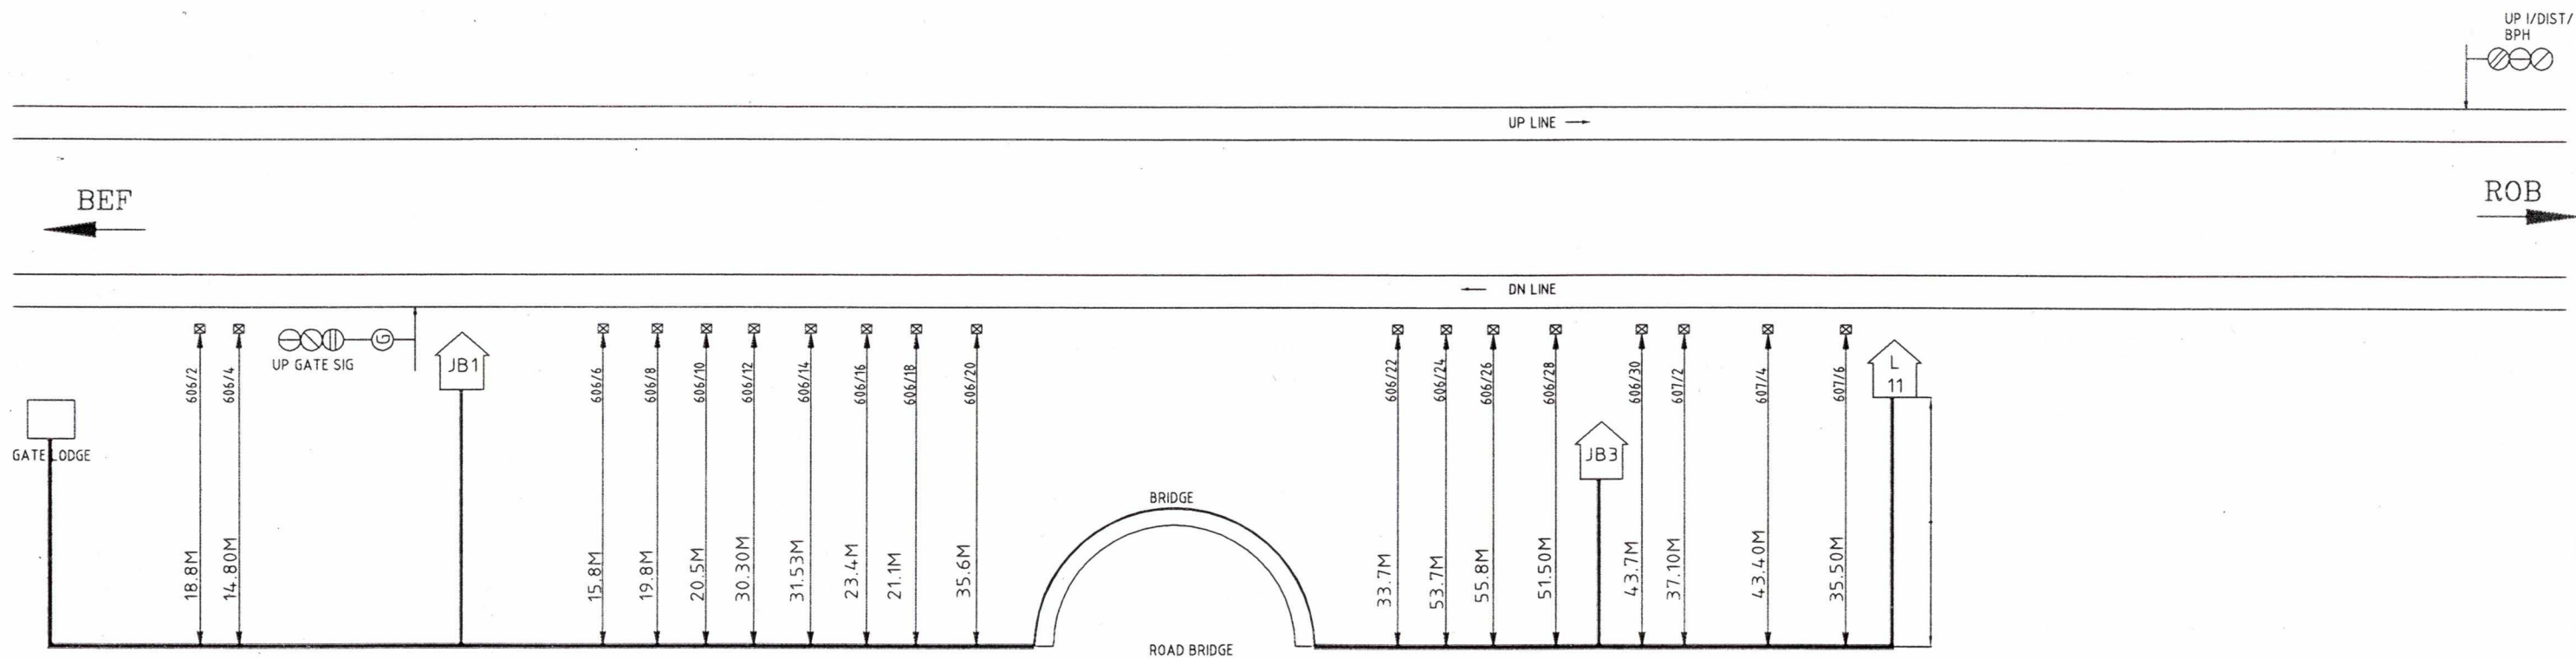

S.E.C.R BILASPUR DIVISION	BEF-ROB KM:606/2- KM:607/6	CABLE SHIFTED ROUTE PLAN OF SIGNAL	C H E C K E D A P P R O V E D			SH. NO. 1/1
			JE(SIG)/C/RIG.	DSTE/C/BSP	DY. CSTE/C/BSP	

