



Ch




आपकी प्रगति मे सहयोगी
BILASPUR DIVISION


APR-SDL

CABLE ROUTE PLAN



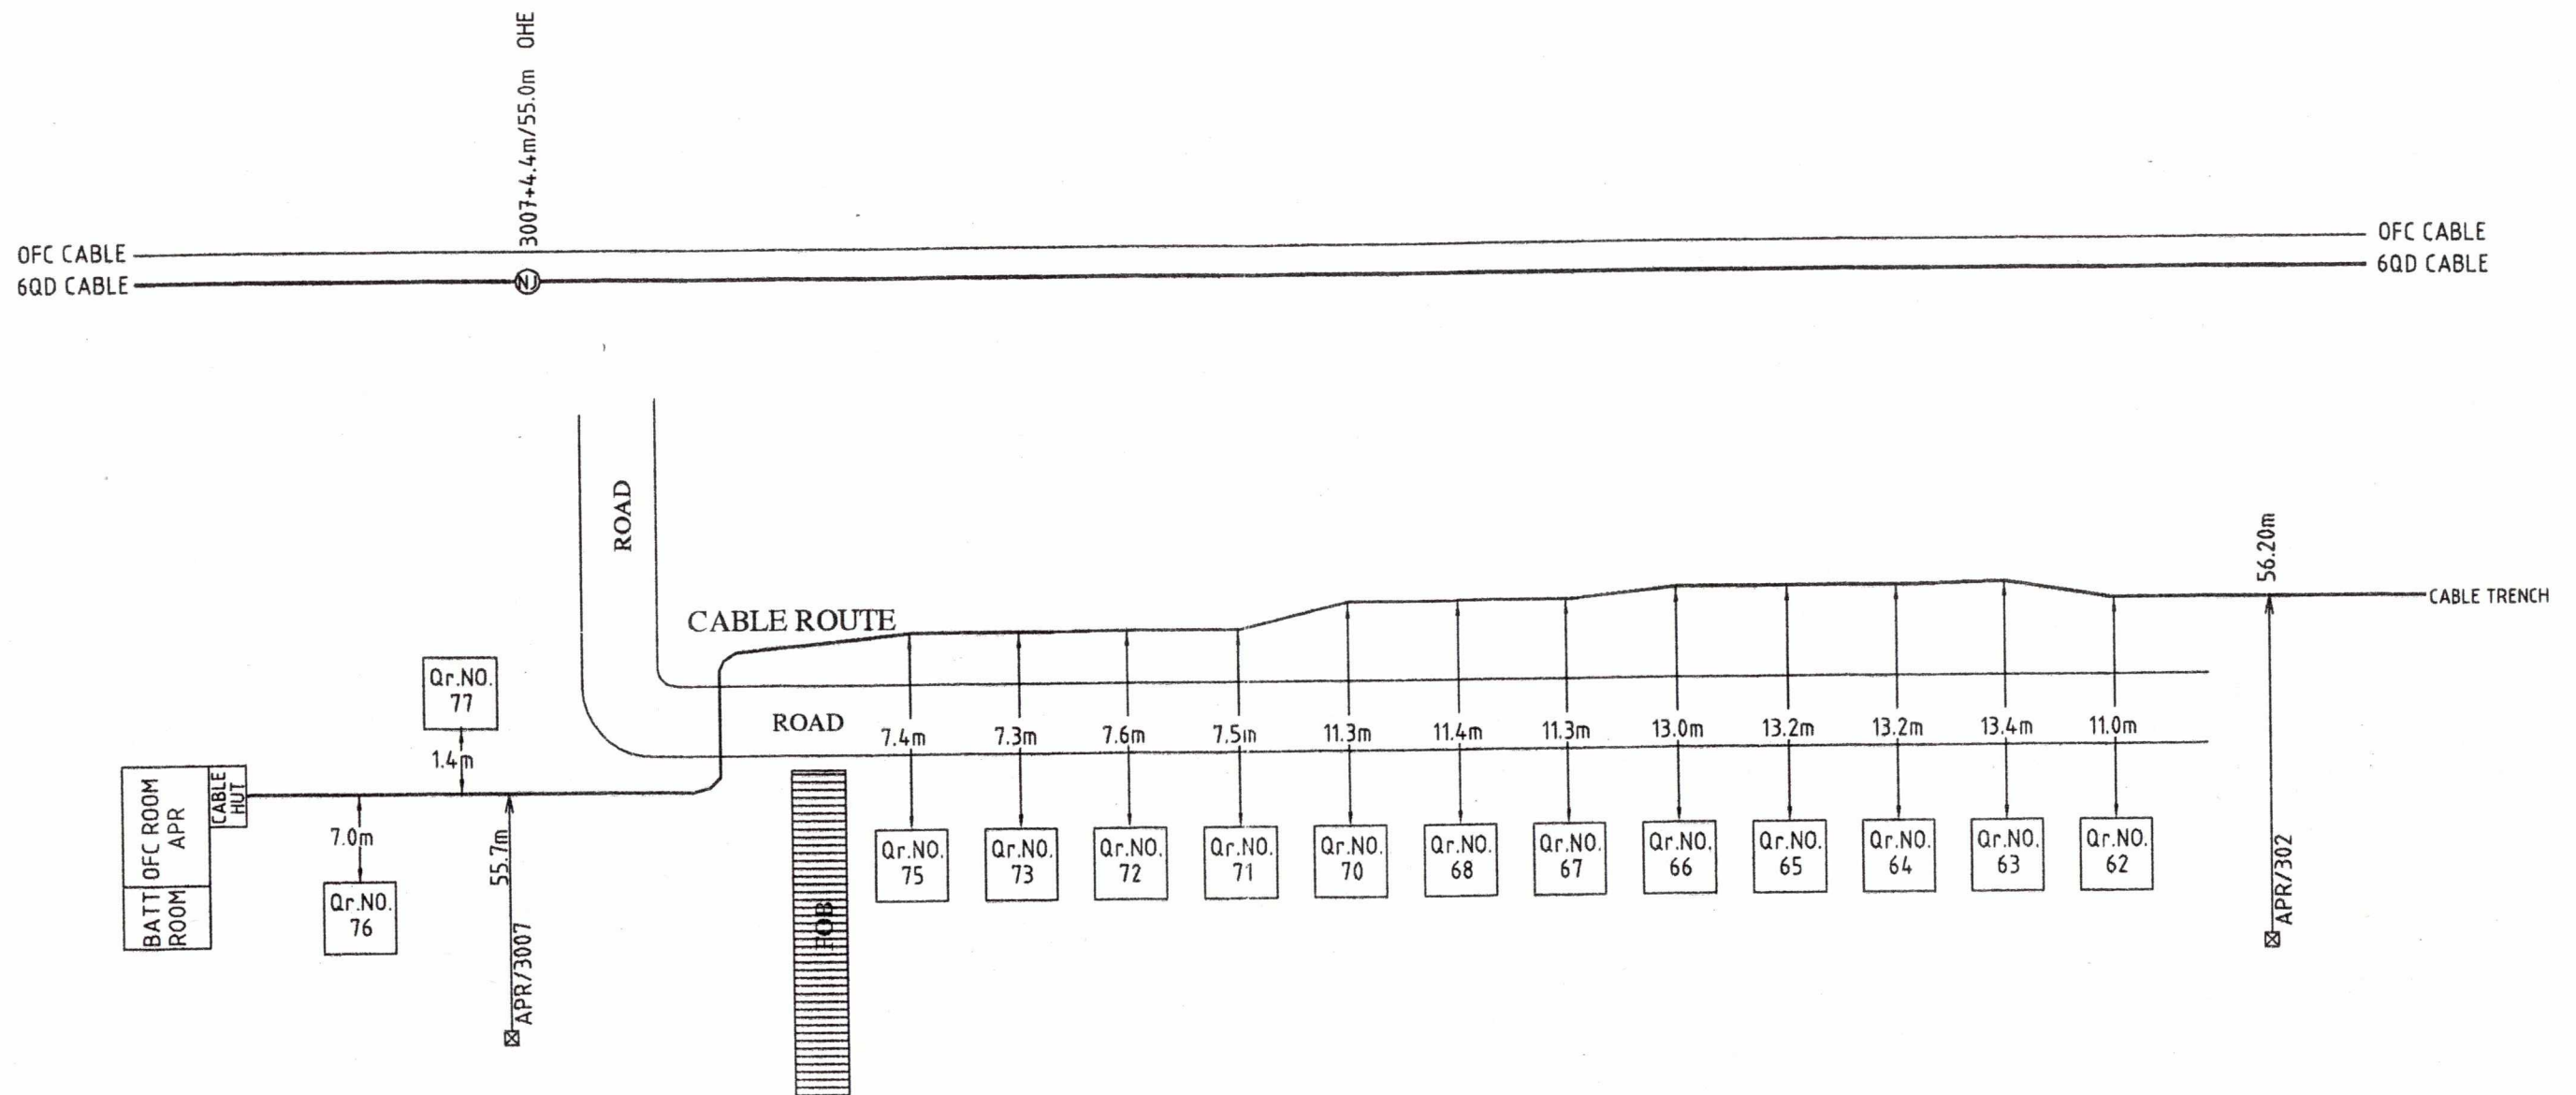


PREPARED BY	SSE/TW/UMR	ASTE/TW/CON/BSP	DyCSTE/CON/BSP	CABLE ROUTE PLAN SEC.APR-KTE APR CH TO APR/302	SHEET NO 1/22
M/s T. K. CONS. JABALPUR	<i>[Signature]</i>	<i>[Signature]</i>	<i>[Signature]</i> 21/12		DRG. NO

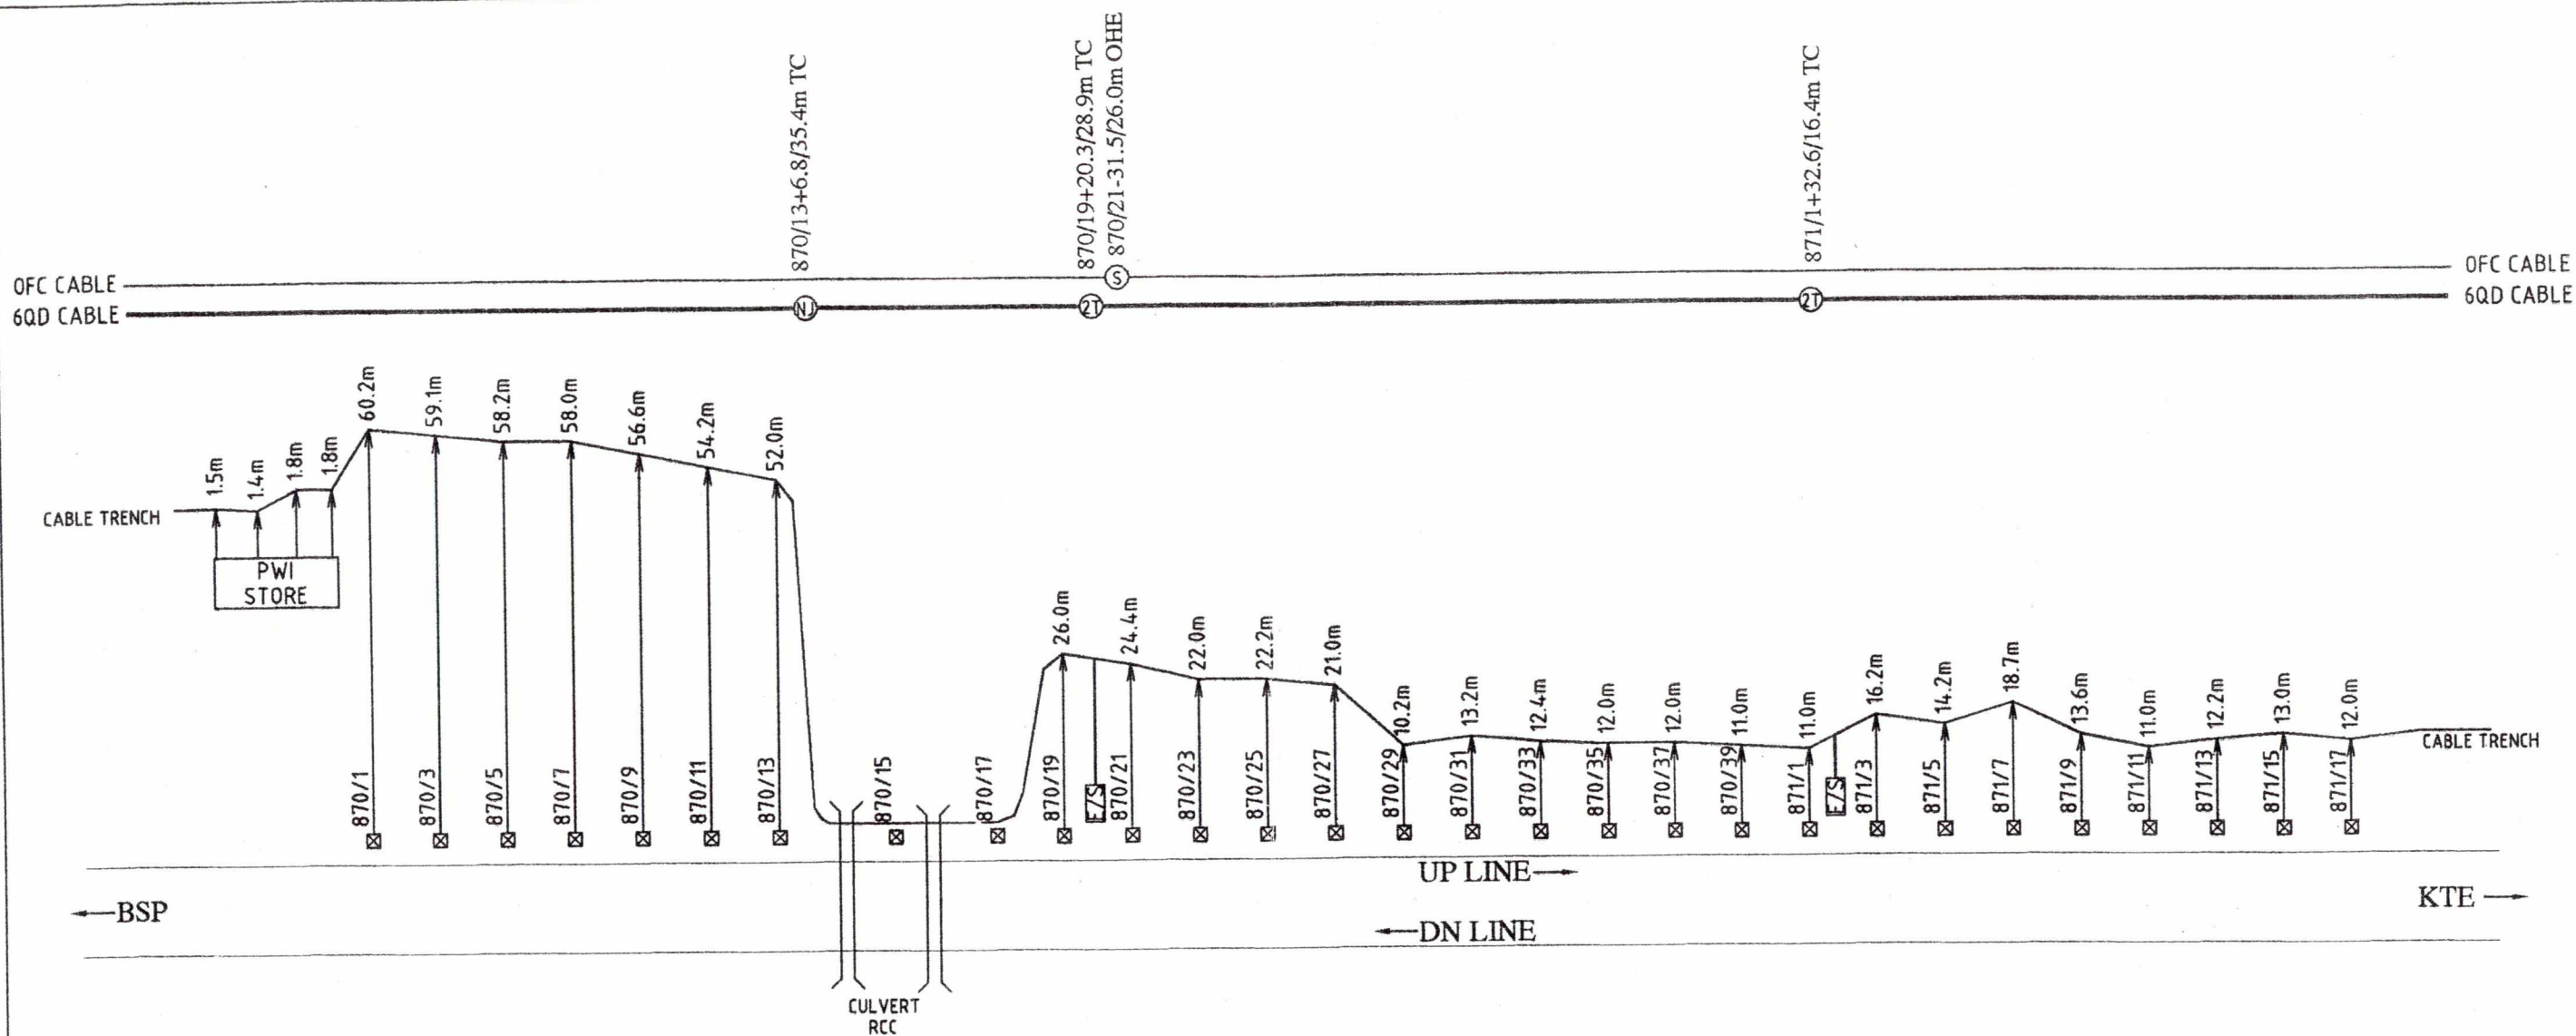


LEGENDS

- E/S EMERGENCY POST
- ② TRANSFORMER JOINT
- ① NORMAL JOINT
- ① DERIVATION JOINT
- ① OFC SPLISING PIT
- 6QUAD CABLE
- OFC CABLE
- CABLE ROUTE
- RAILWAY TRACK
- LEVEL CROSSING GATE
- CULVERT


PREPARED BY	SSE/TW/UMR	ASTE/TW/CON/ BSP	DyCSTE/CON/BSP	CABLE ROUTE PLAN SEC. APR-KTE 870/1 TO 871/17	SHEET NO. 2/22 DRG. NO.
M/s T. K. CONS. JABALPUR	<i>[Signature]</i>	<i>[Signature]</i>	<i>[Signature]</i>		

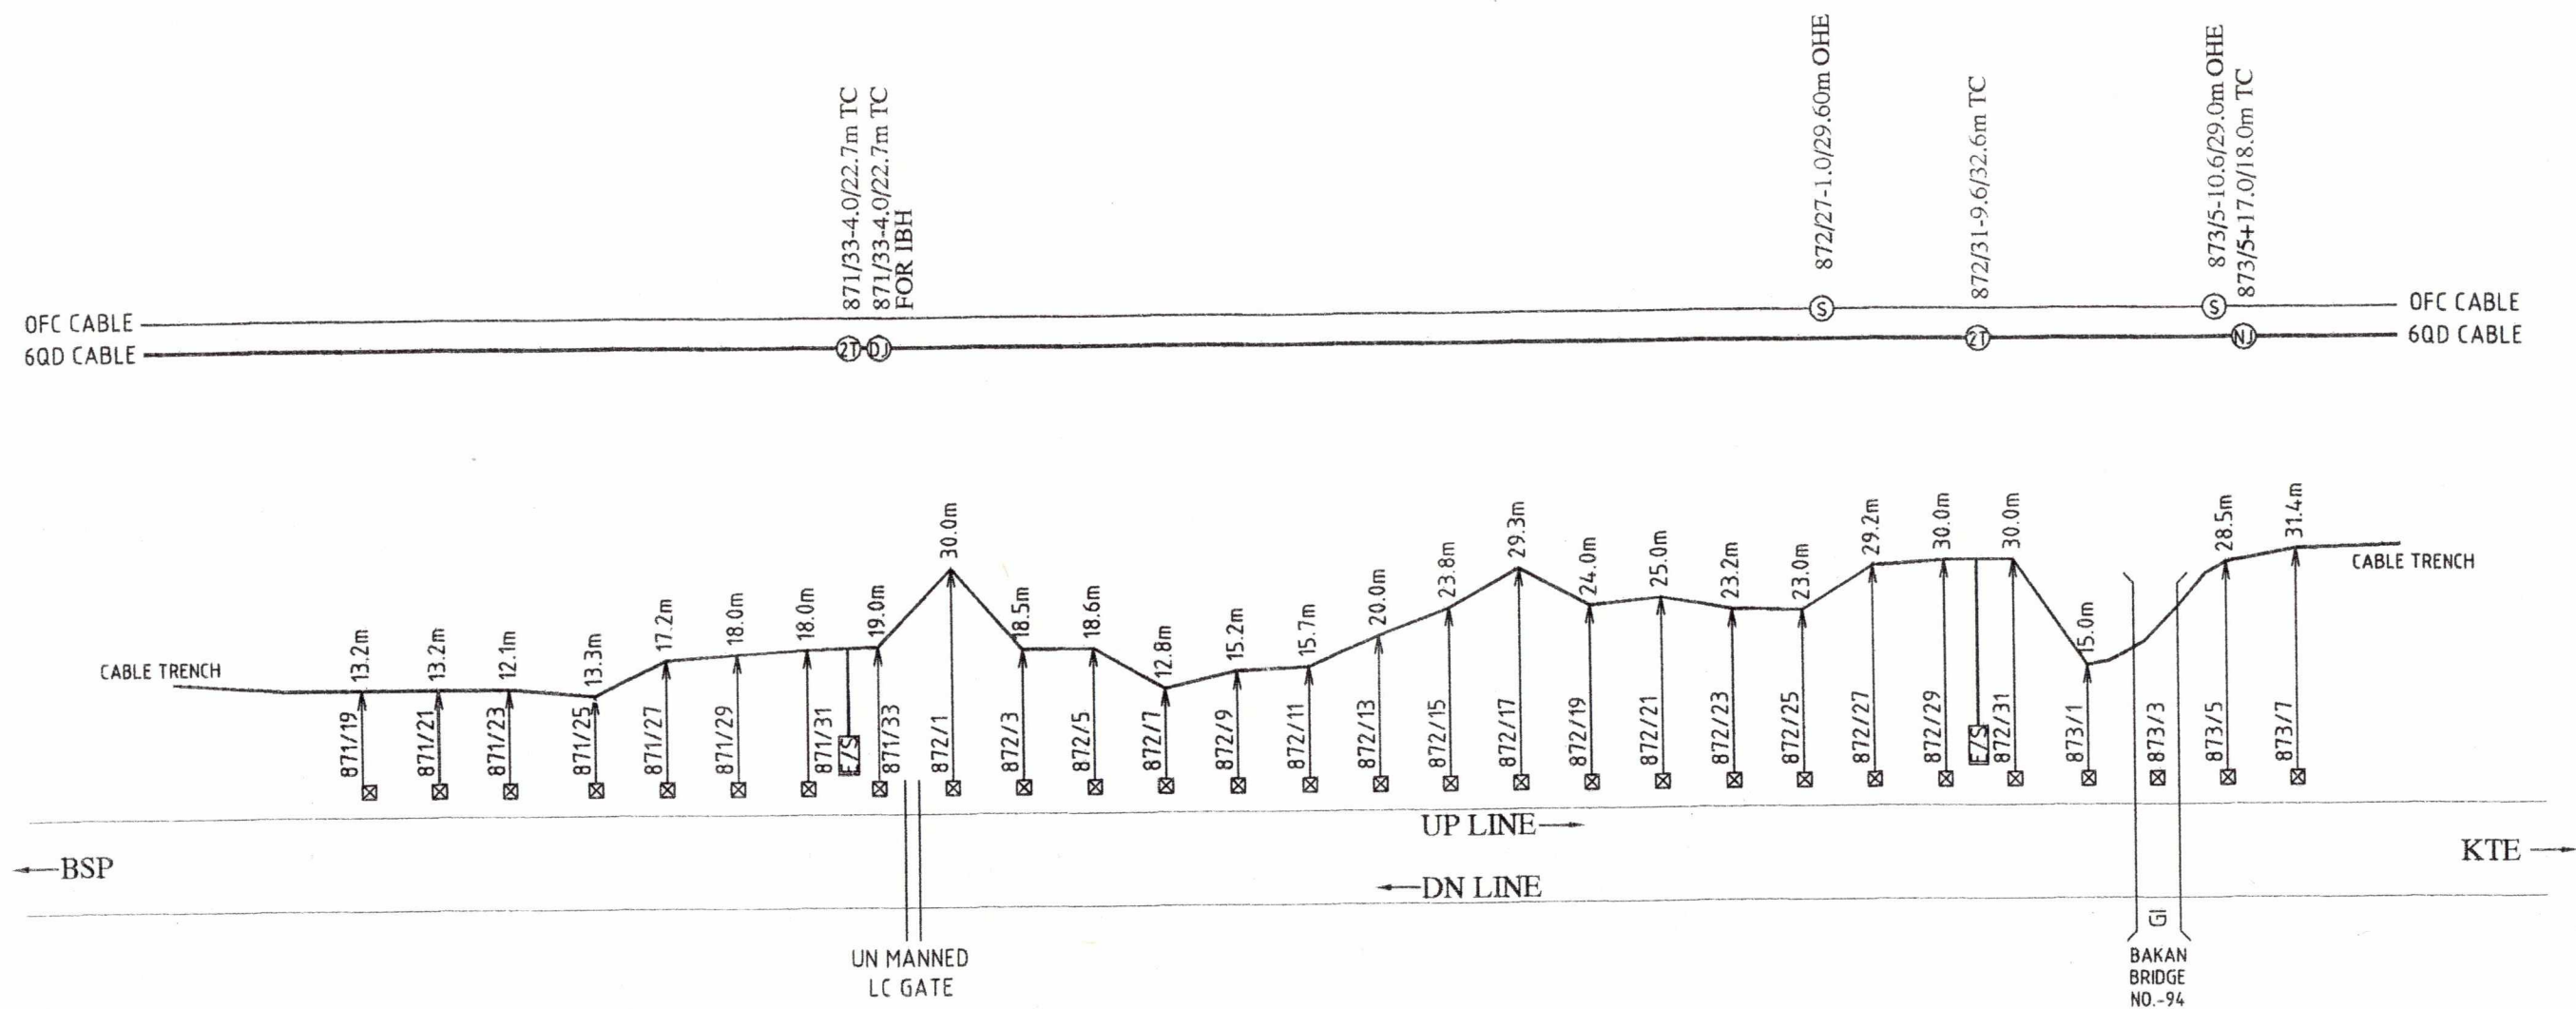


PREPARED BY	SSE/TW/UMR	ASTE/TW/CON/ BSP	DyCSTE/CON/BSP	CABLE ROUTE PLAN SEC.APR-KTE 871/19 TO 873/7	SHEET NO. 3/22 DRG. NO.
M/s T. K. CONS. JABALPUR	<i>[Signature]</i>	<i>[Signature]</i>	<i>[Signature]</i>		

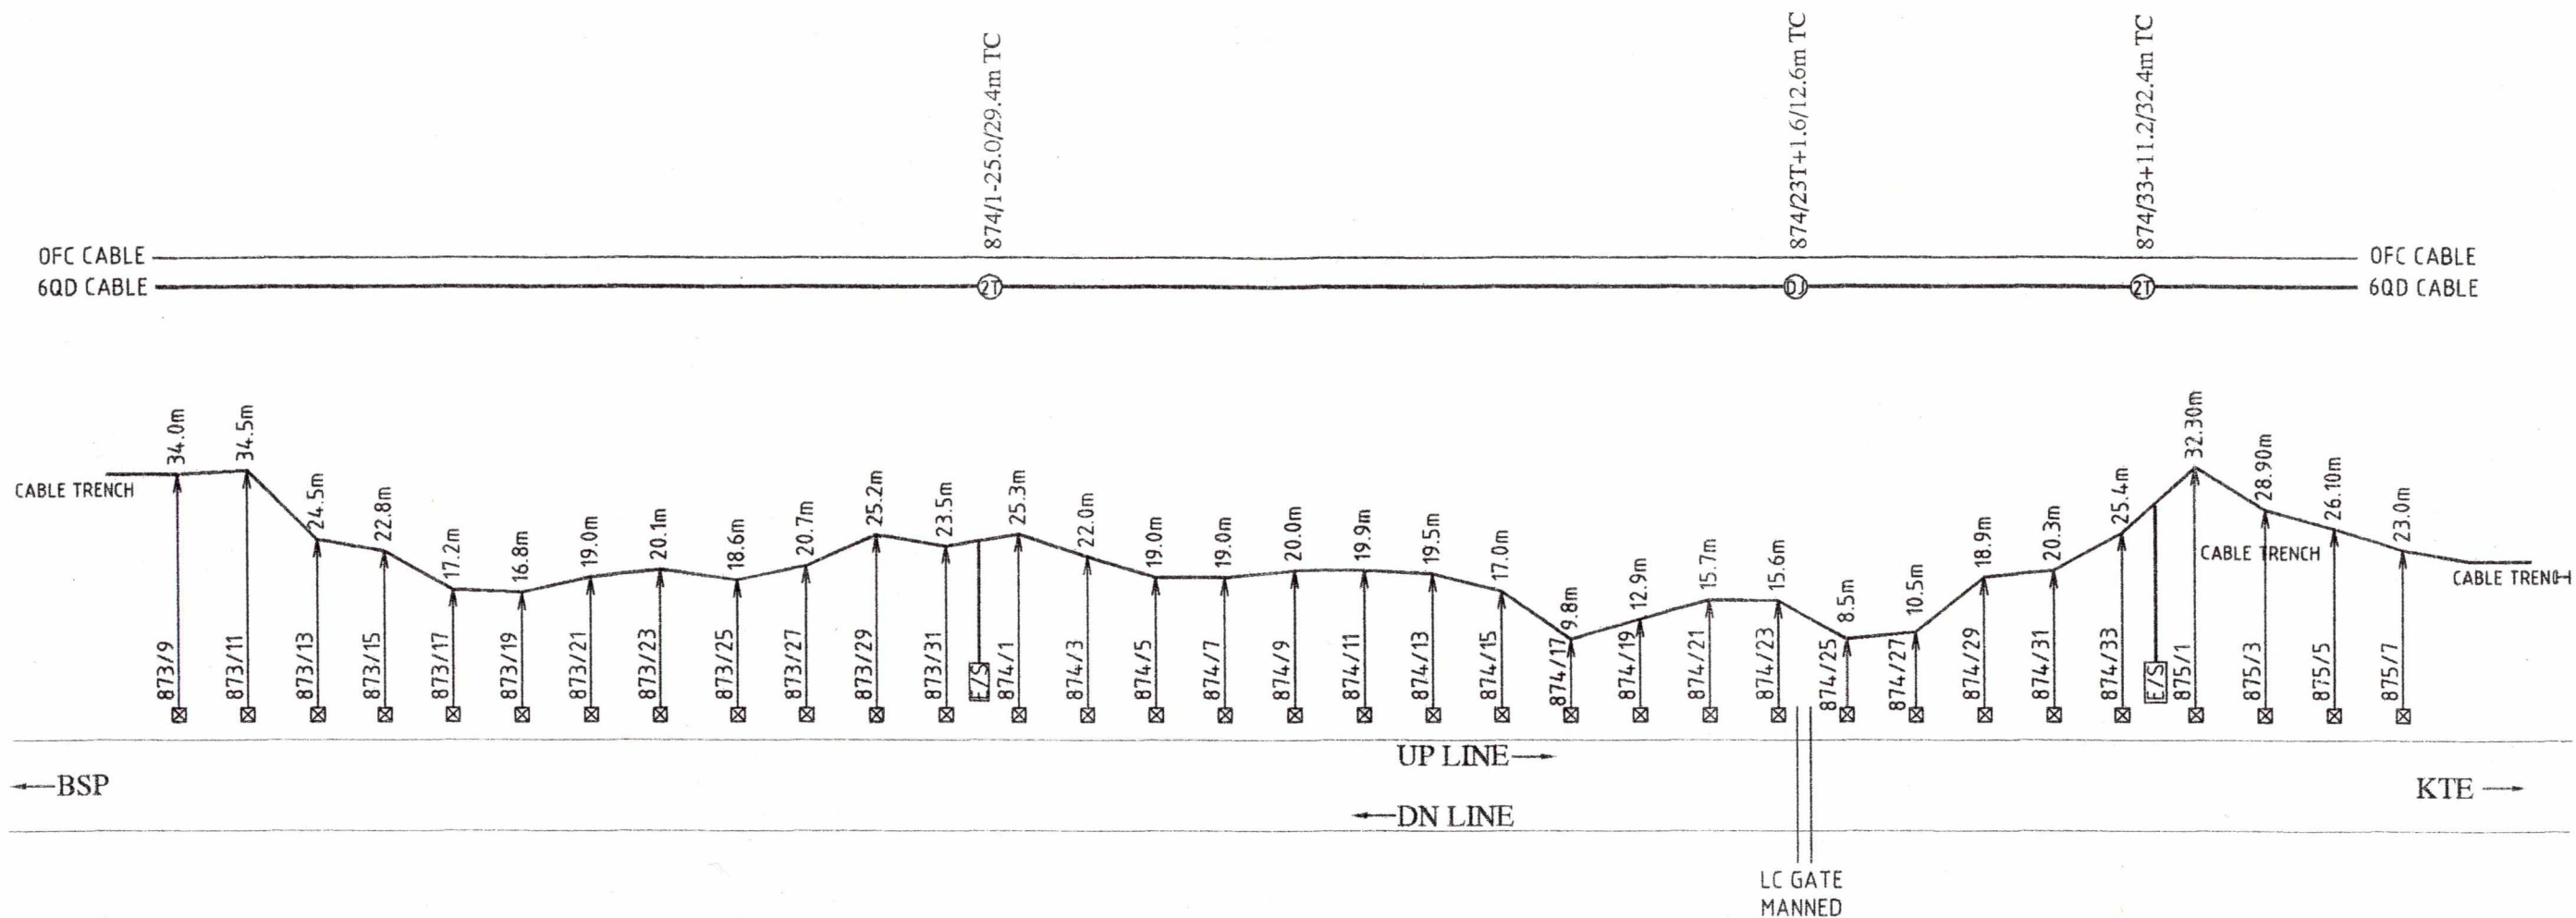


PREPARED BY	SSE/TW/UMR	ASTE/TW/CON/BSP	DyCSTE/CON/BSP	CABLE ROUTE PLAN SEC. APR-KTE	SHEET NO. 4/22 DRG. NO.
M/s T. K. CONS. JABALPUR	<i>[Signature]</i>	<i>[Signature]</i>	<i>[Signature]</i>		
				873/9 TO 875/7	

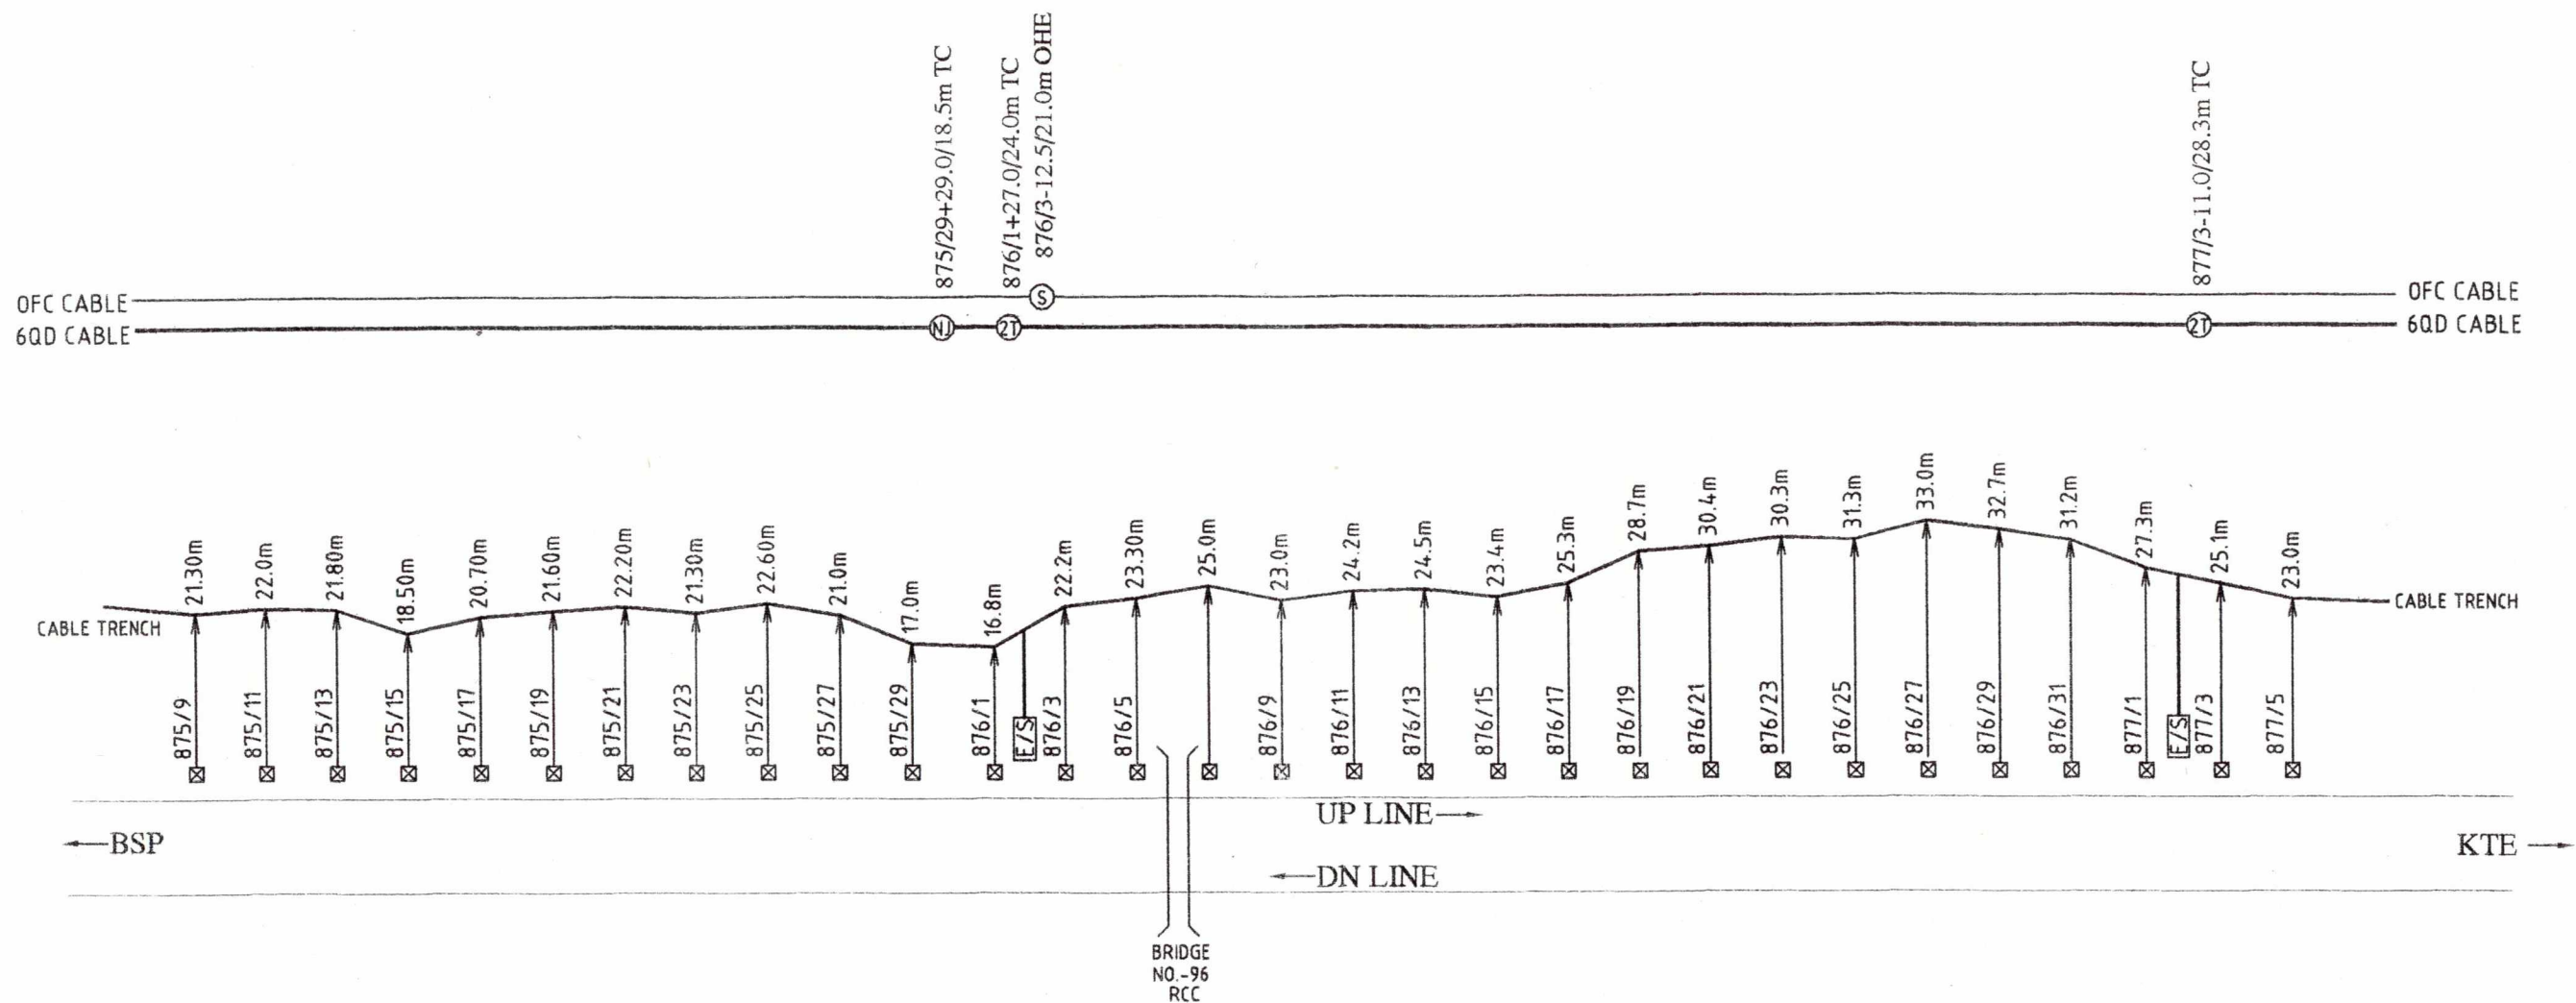


PREPARED BY	SSE/TW/UMR	ASTE/TW/CON/BSP	DyCSTE/CON/BSP	CABLE ROUTE PLAN SEC. APR-KTE 875/9 TO 877/5	SHEET NO. 5/22
M/s T. K. CONS. JABALPUR	<i>[Signature]</i>	<i>[Signature]</i>	<i>[Signature]</i>		DRG. NO.

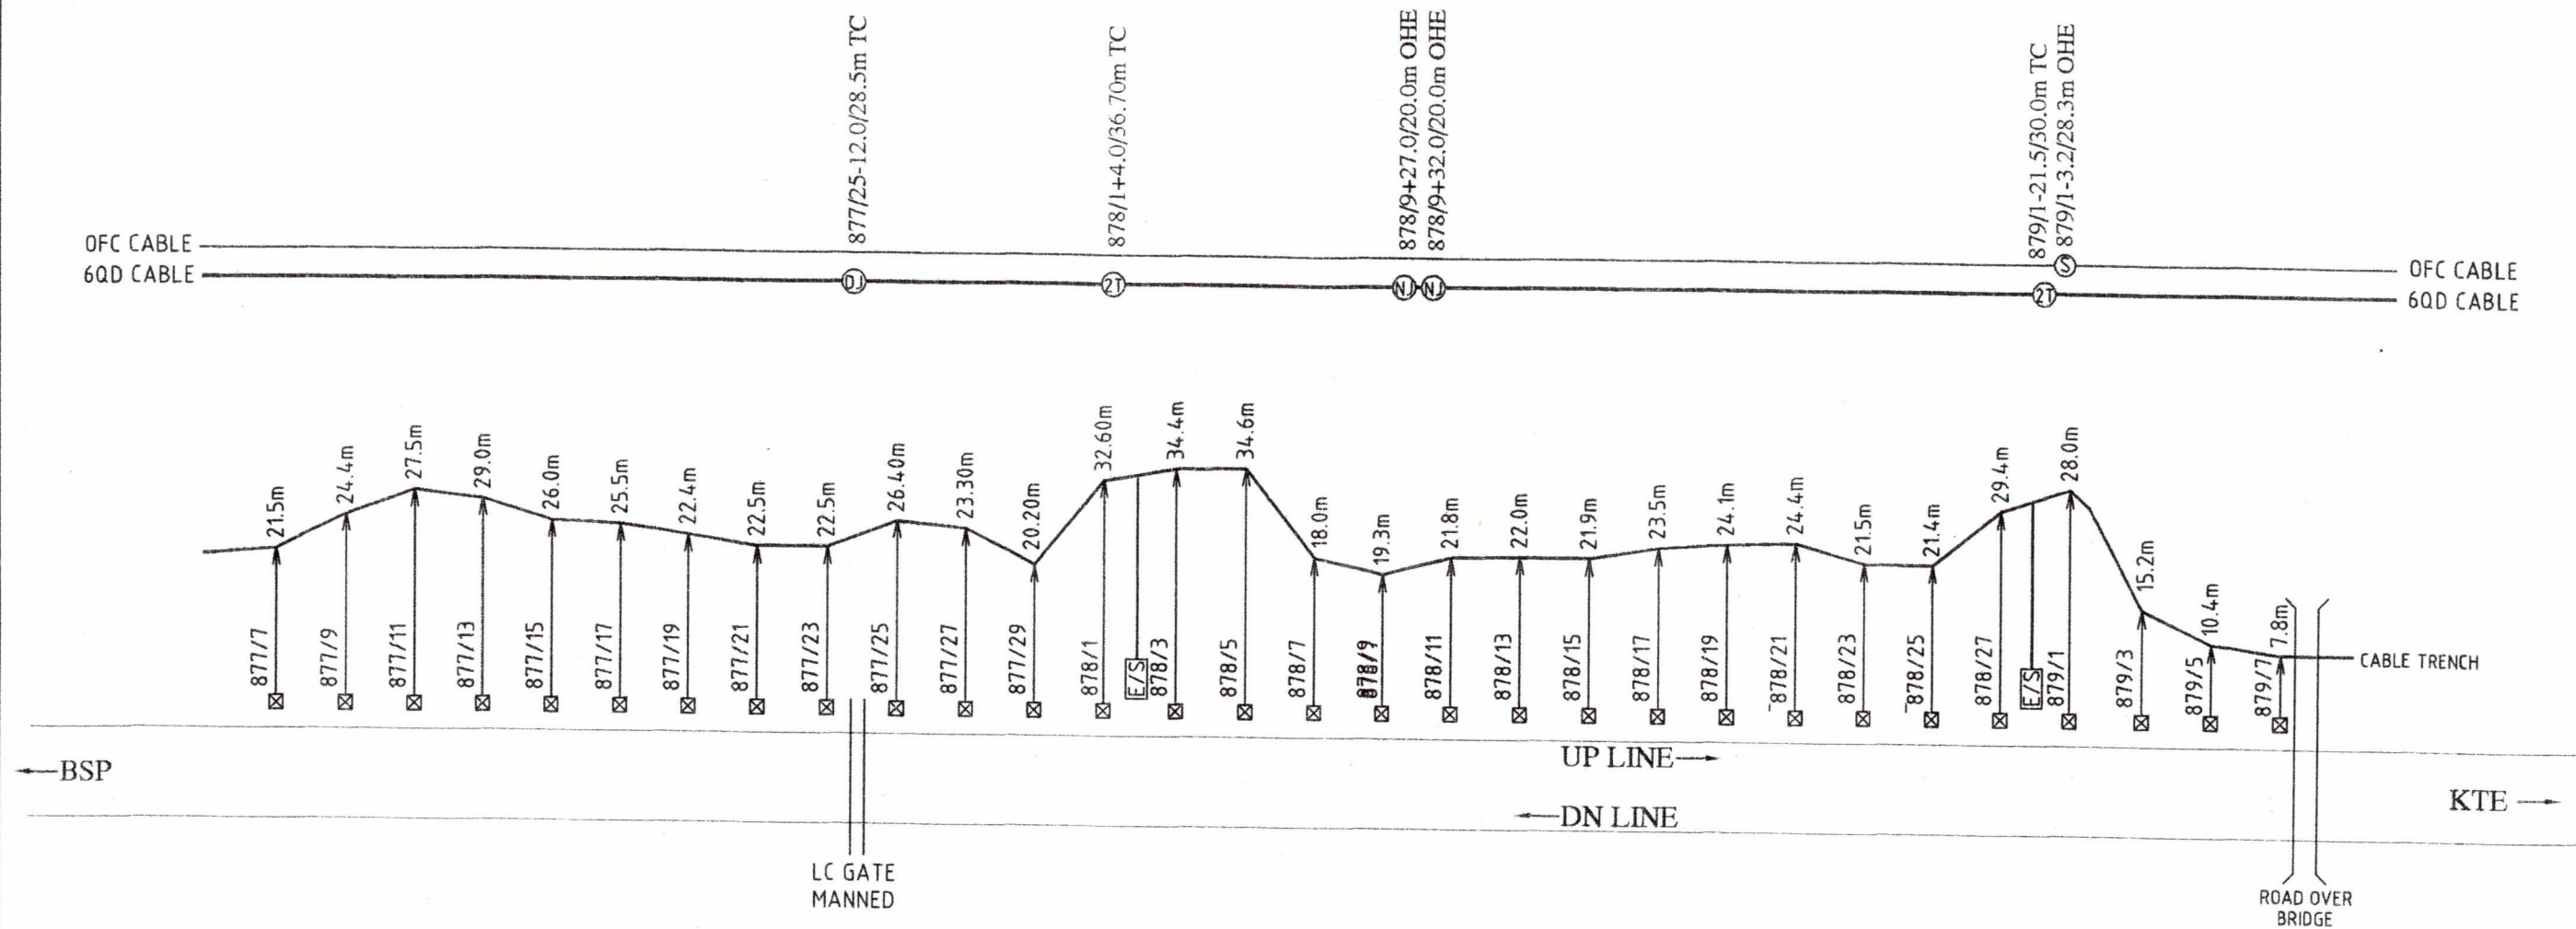

PREPARED BY	SSE/TW/UMR	ASTE/TW/CON/BSP	DyCSTE/CON/BSP	CABLE ROUTE PLAN SEC. APR-KTE 877/7 TO 879/7	SHEET NO. 6/22
M/s T. K. CONS. JABALPUR	<i>[Signature]</i>	<i>[Signature]</i>	<i>[Signature]</i>		DRG. NO.

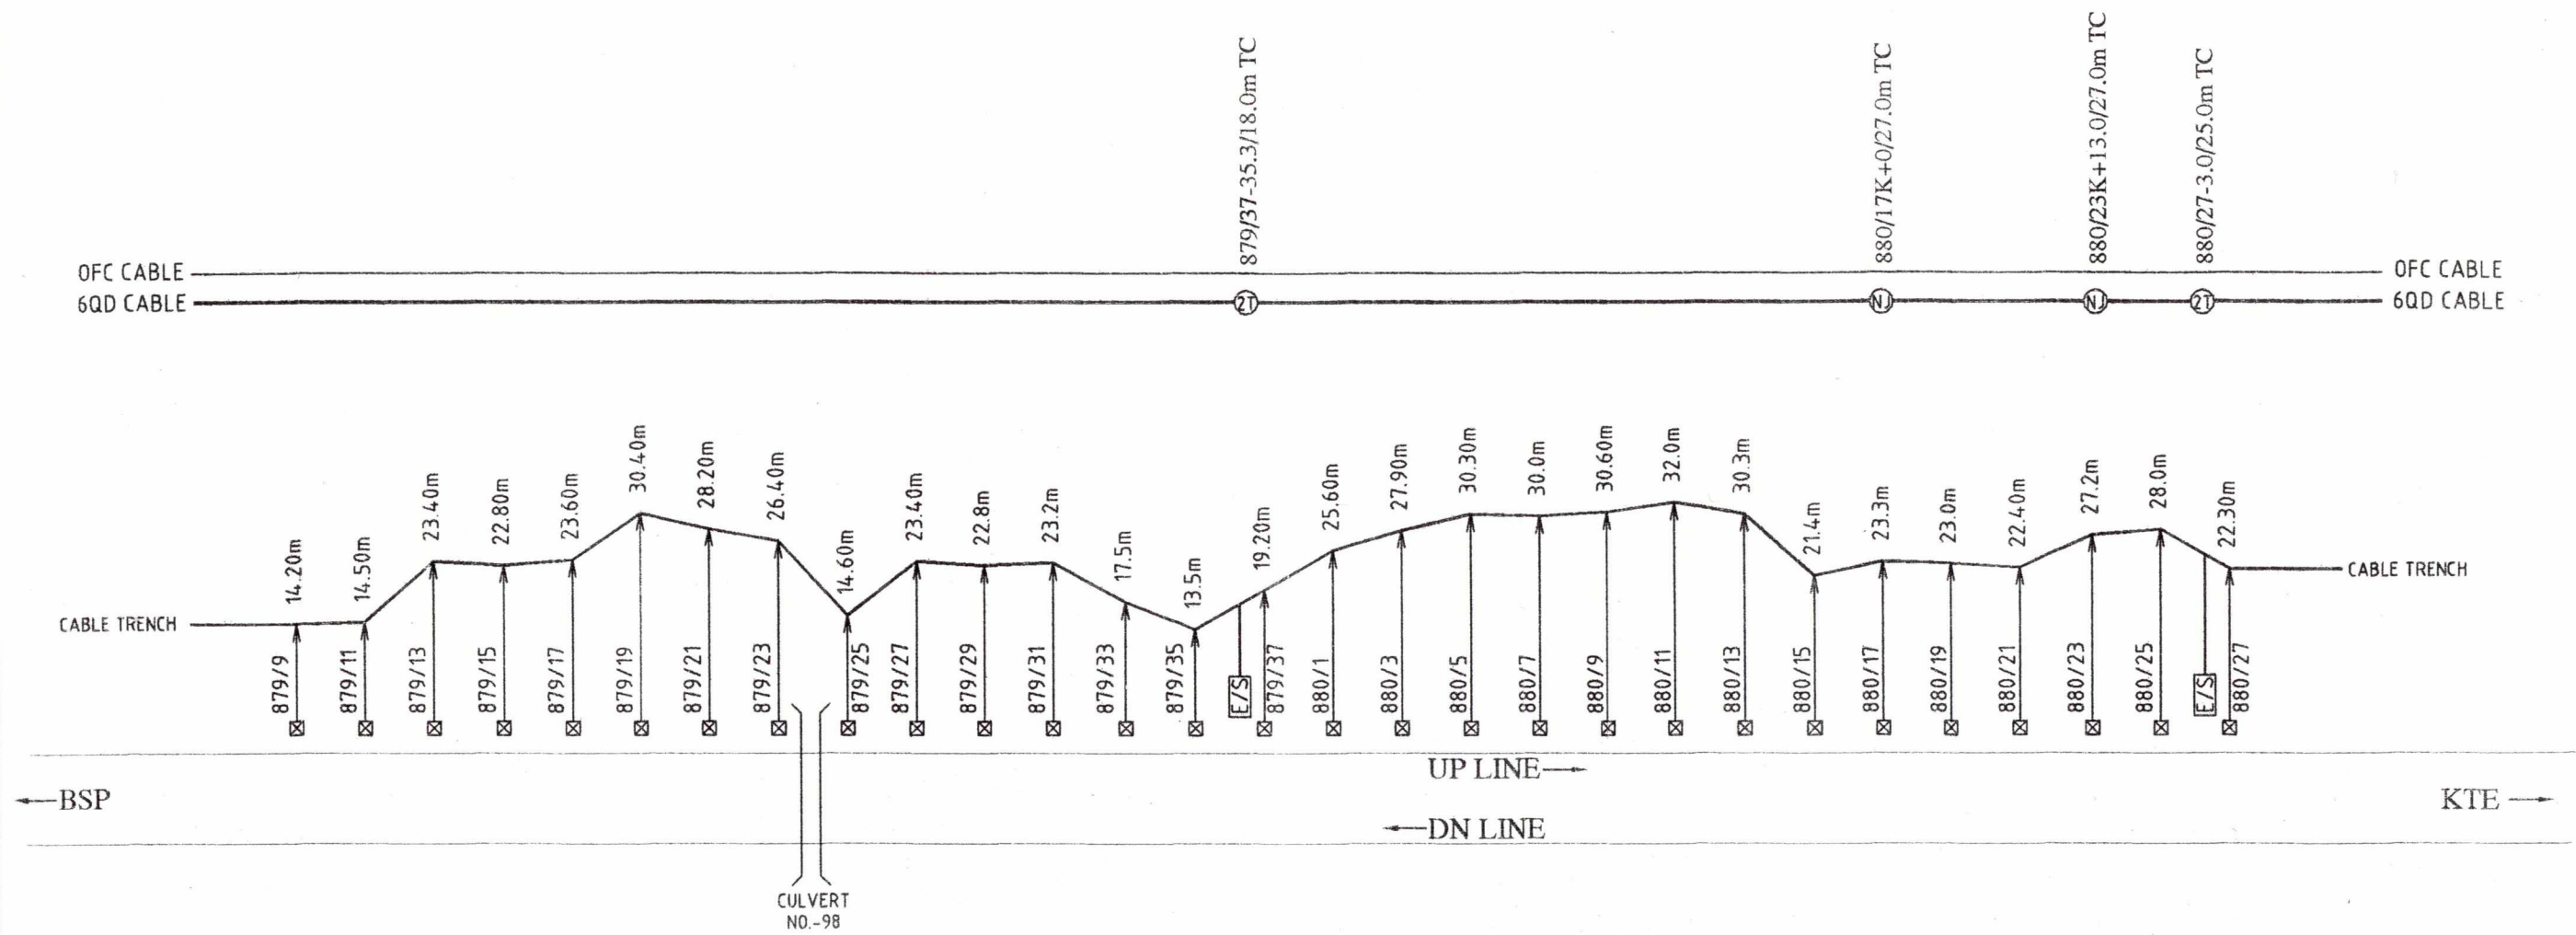


PREPARED BY	SSE/TW/UMR	ASTE/TW/CON/BSP	DyCSTE/CON/BSP	CABLE ROUTE PLAN SEC. APR-KTE	SHEET NO. 7/22
M/s T. K. CONS. JABALPUR	<i>[Signature]</i>	<i>[Signature]</i>	<i>[Signature]</i>		DRG. NO.
				879/9 TO 880/27	

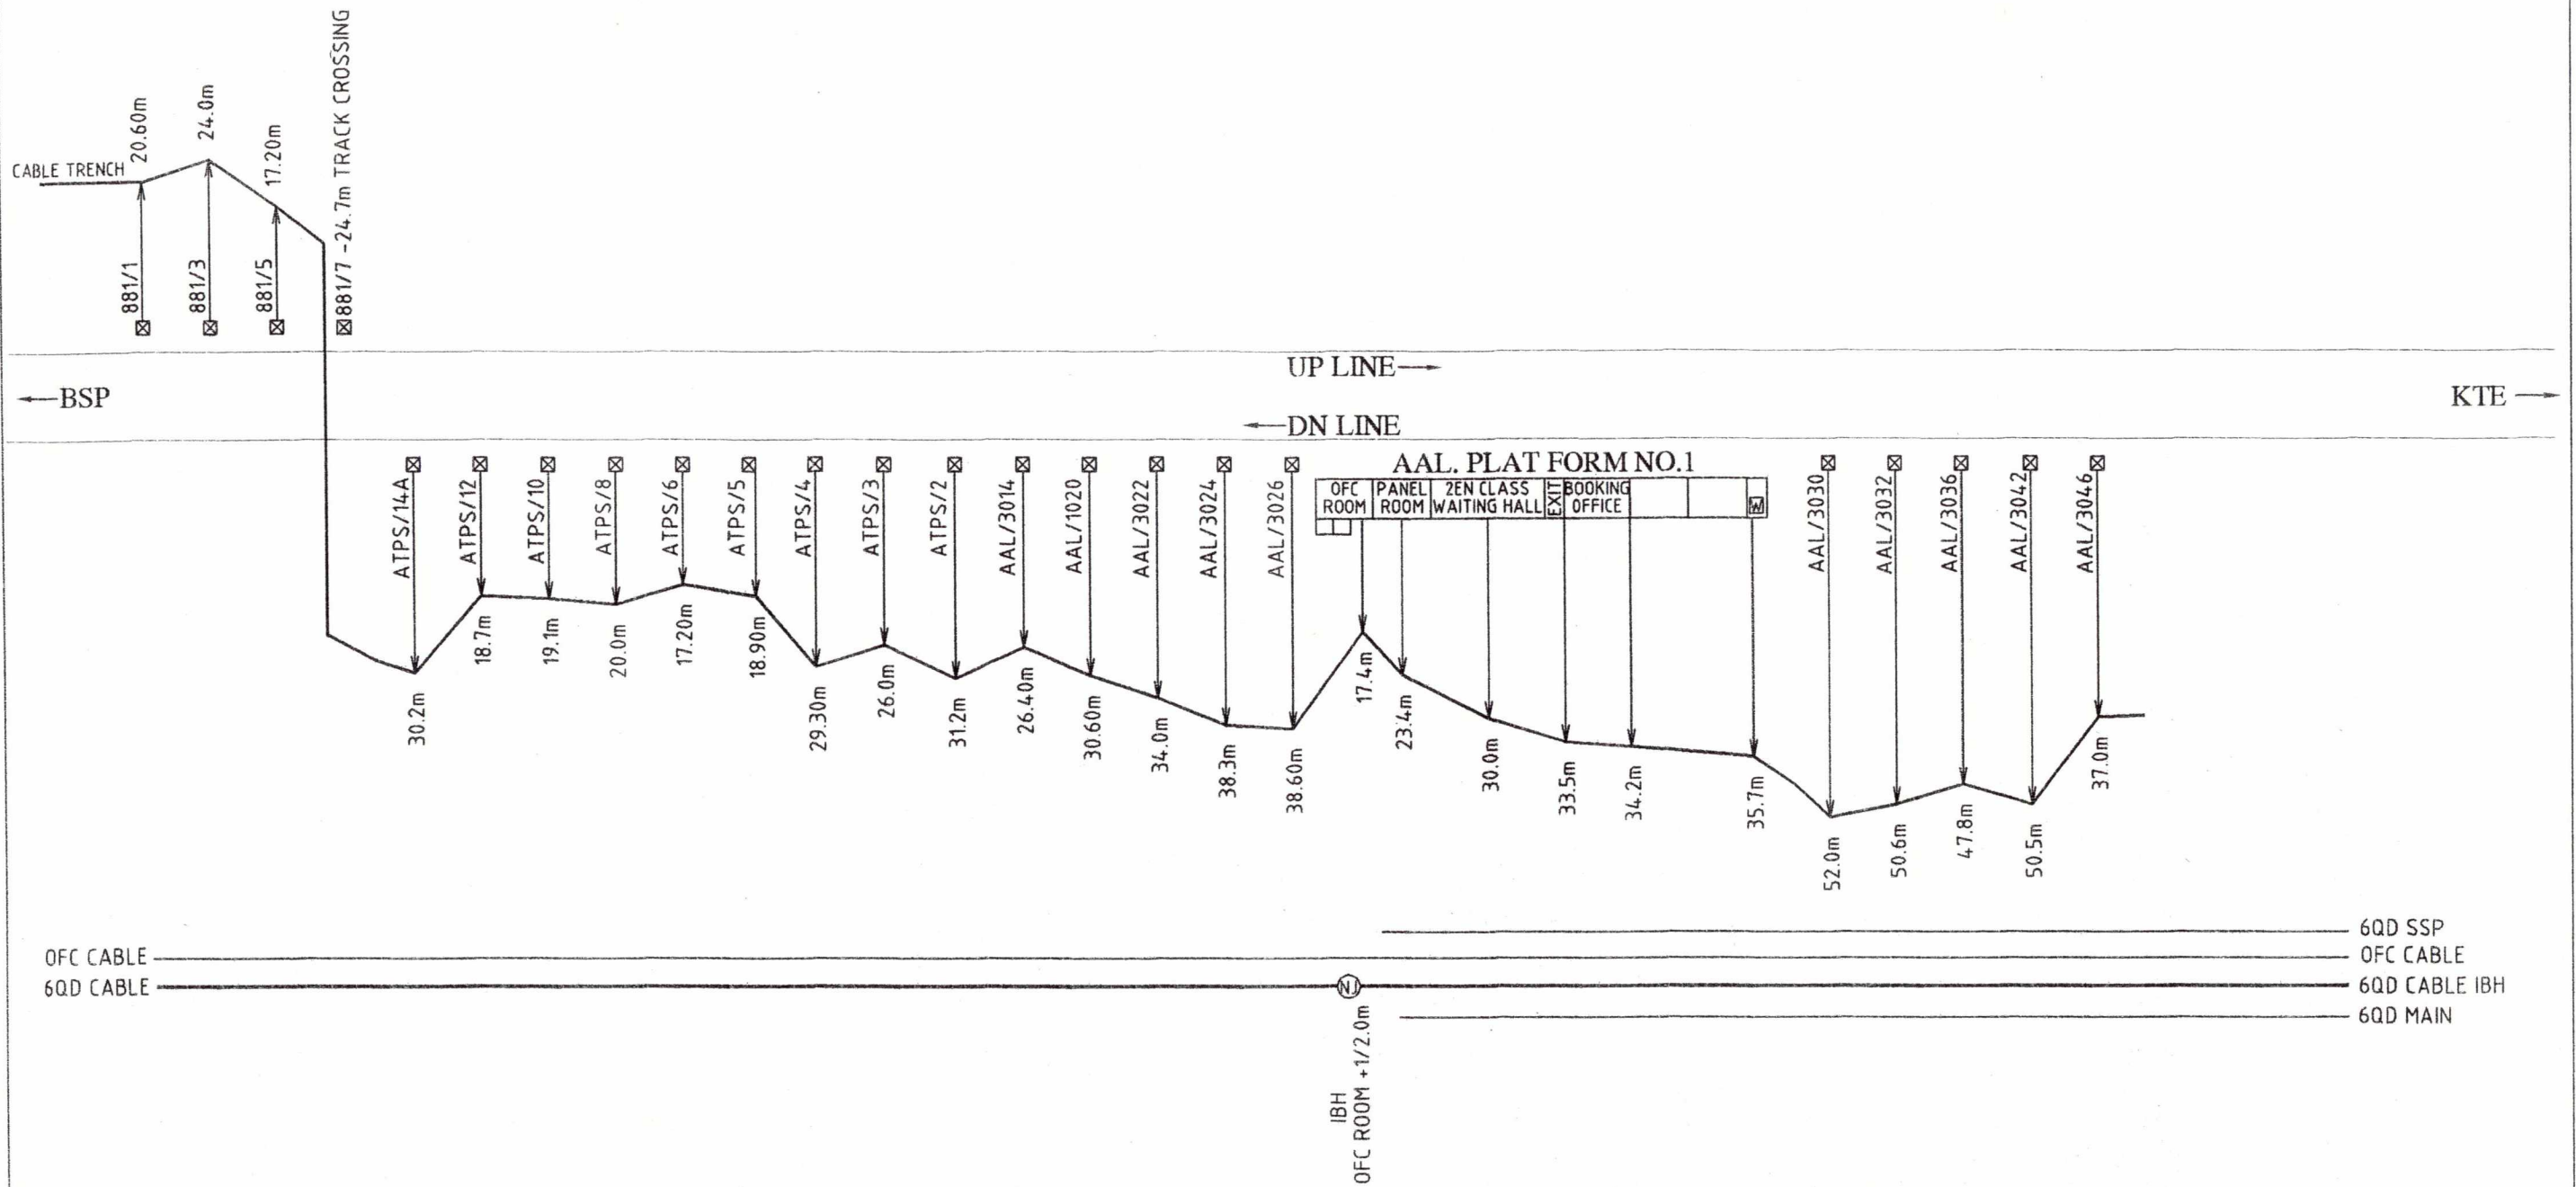

PREPARED BY	SSE/TW/UMR	ASTE/TW/CON/ BSP	DyCSTE/CON/BSP	CABLE ROUTE PLAN SEC.APR-KTE	SHEET NO. 8/22
M/s T. K. CONS. JABALPUR	<i>[Signature]</i>	<i>[Signature]</i>	<i>[Signature]</i> -06/11/22	881/1 TO AAL. STN	DRG. NO.


←BSP

KTE →

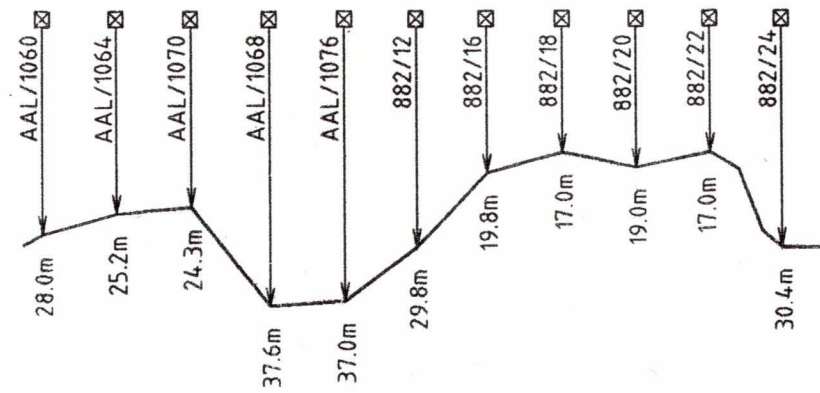


6QD SSP
 OFC CABLE
 6QD CABLE IBH
 6QD MAIN


PREPARED BY	SSE/TW/UMR	ASTE/TW/CON/ BSP	DyCSTE/CON/BSP	CABLE ROUTE PLAN SEC.APR-KTE	SHEET NO. 9/22
M/s T. K. CONS. JABALPUR	<i>[Signature]</i>	<i>[Signature]</i>	<i>[Signature]</i> 06/21	881/1 TO AAL. STN	DRG. NO.

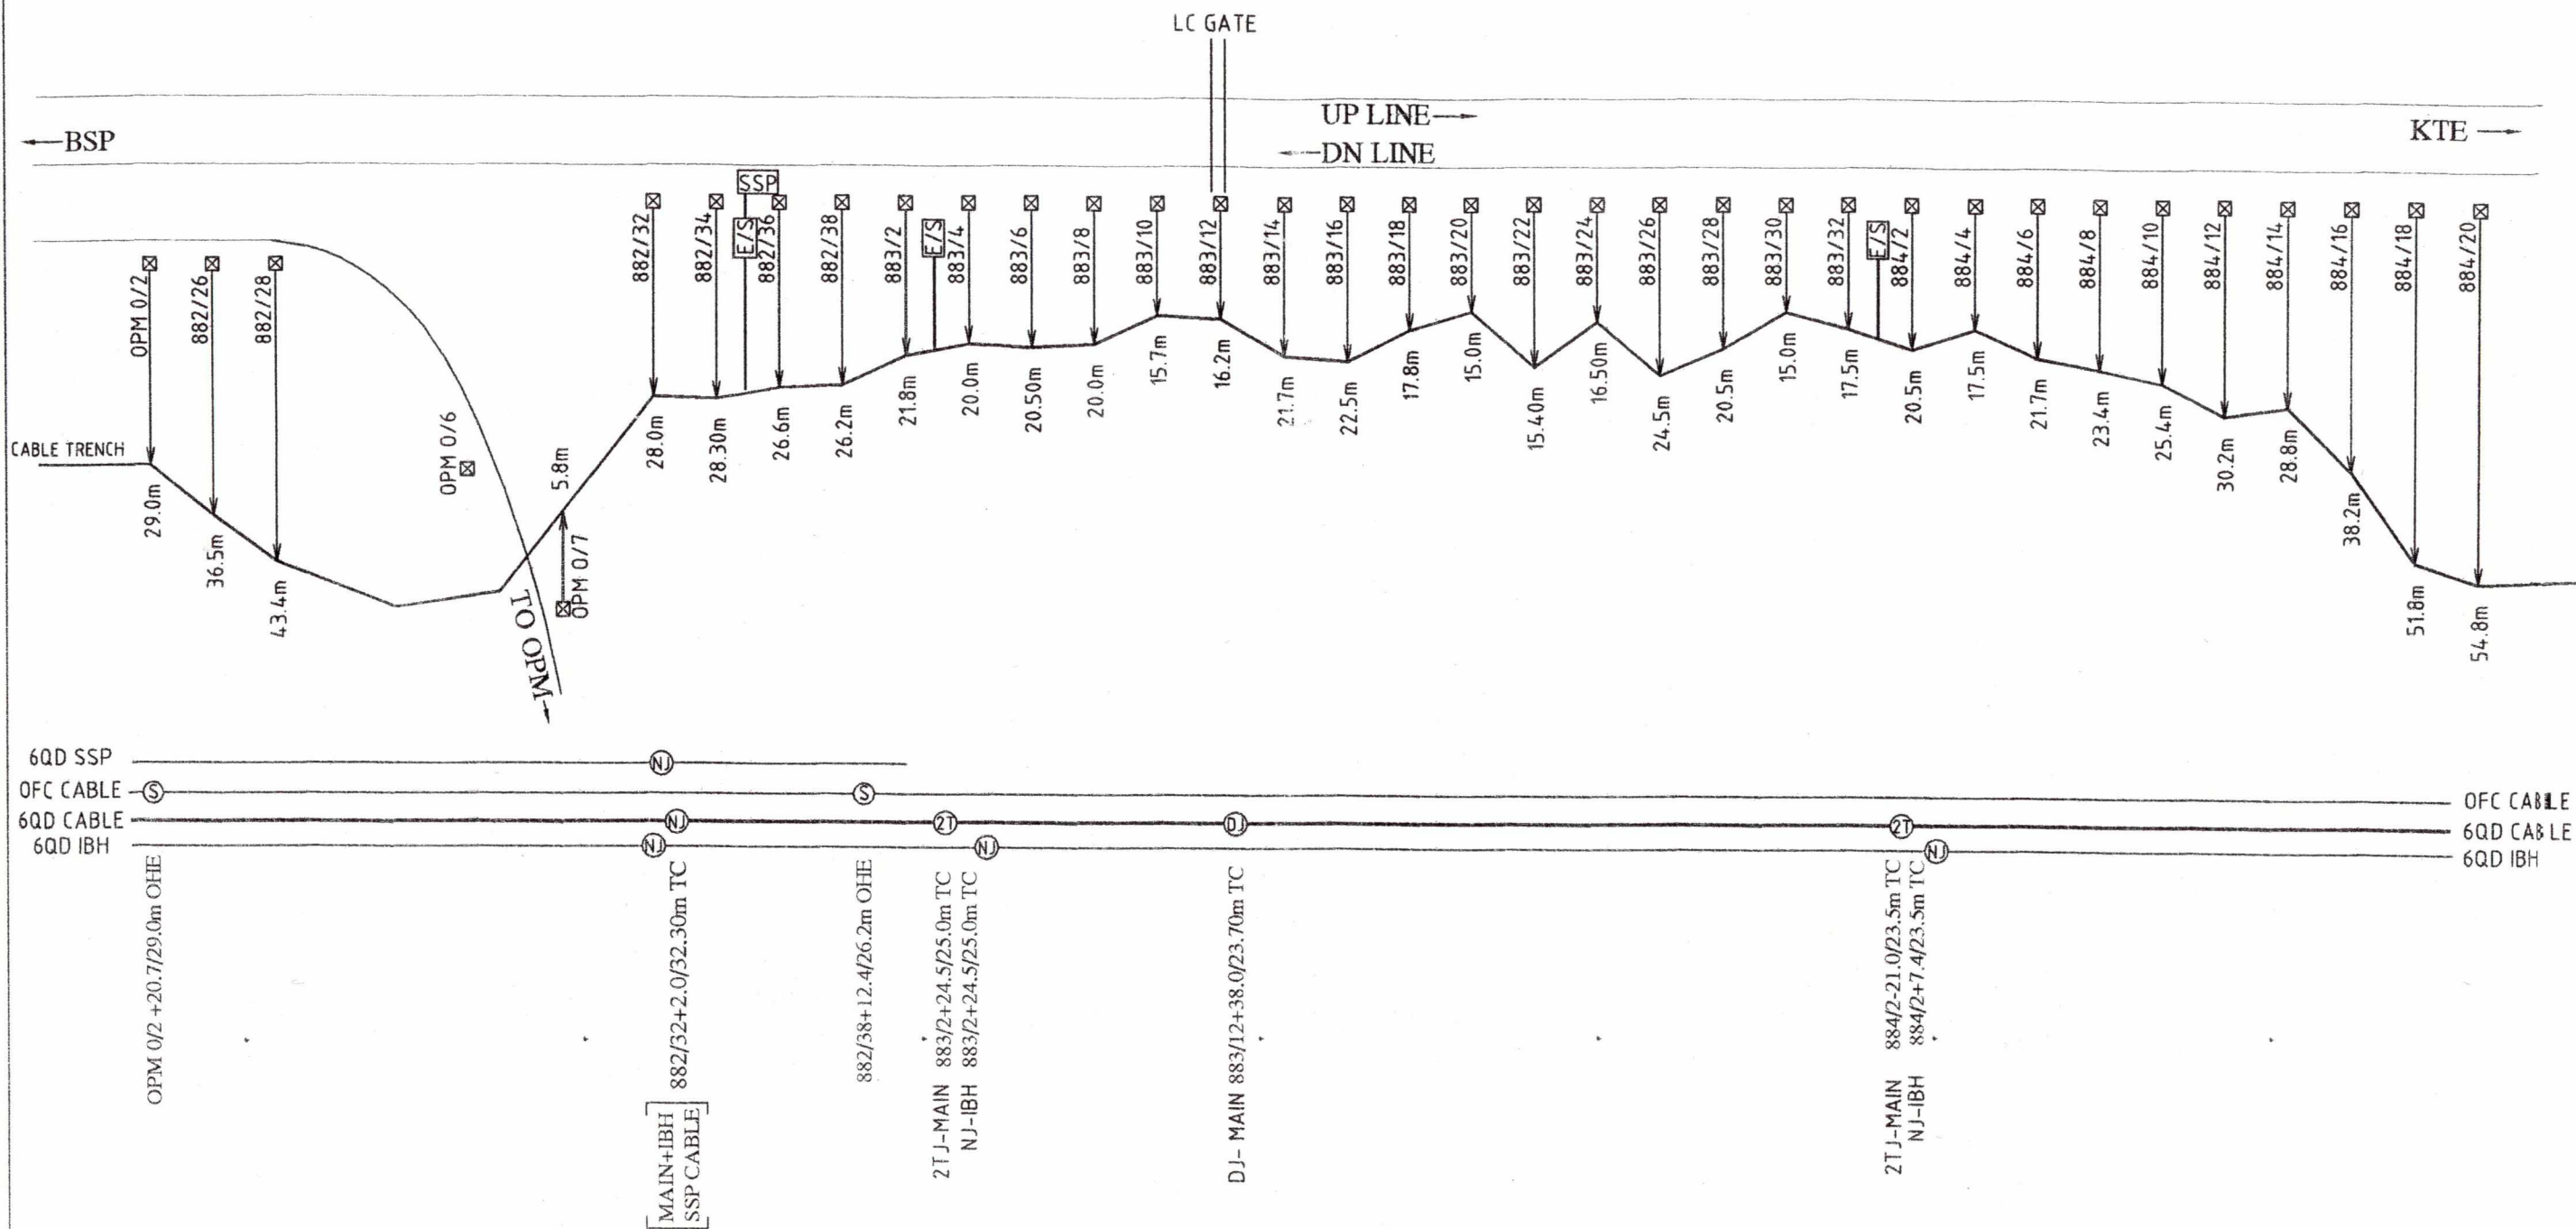


PREPARED BY	SSE/TW/UMR	ASTE/TW/CON/ BSP	DyCSTE/CON/BSP	CABLE ROUTE PLAN SEC. APR-KTE AAL. STN TO 884/20	SHEET NO. 10/22 DRG. NO.
M/s T. K. CONS. JABALPUR	<i>[Signature]</i>	<i>[Signature]</i>	<i>[Signature]</i>		

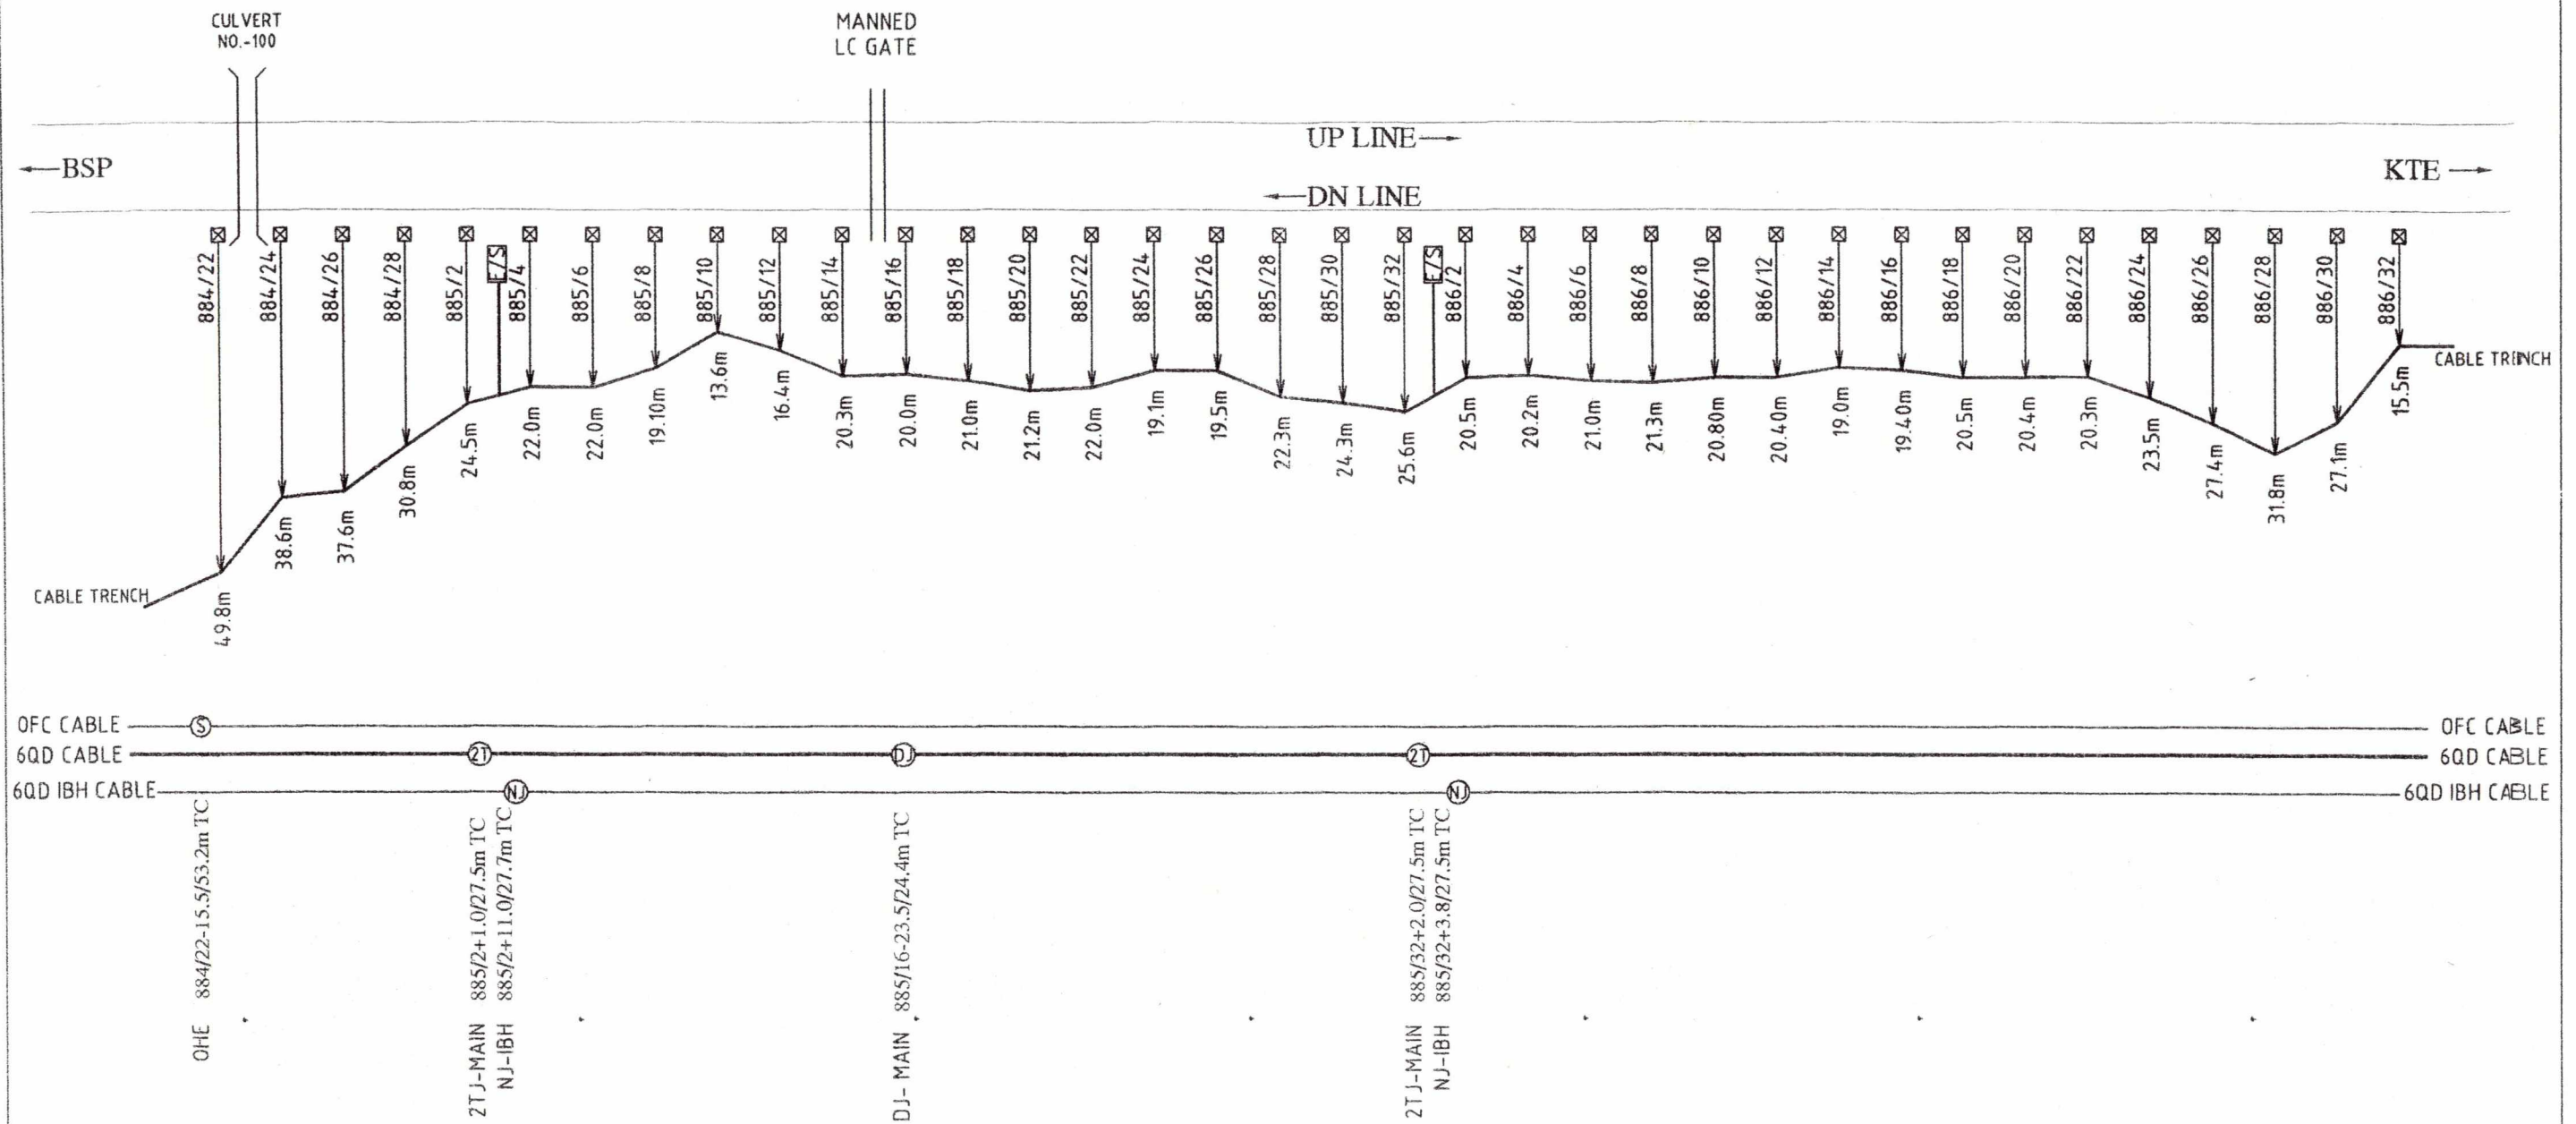


PREPARED BY	SSE/TW/UMR	ASTE/TW/CON/BSP	DyCSTE/CON/BSP	CABLE ROUTE PLAN SEC.APR-KTE	SHEET NO. 11/22
M/s T. K. CONS. JABALPUR	<i>[Signature]</i>	<i>[Signature]</i>	<i>[Signature]</i>	884/22 TO 886/32	DRG. NO.

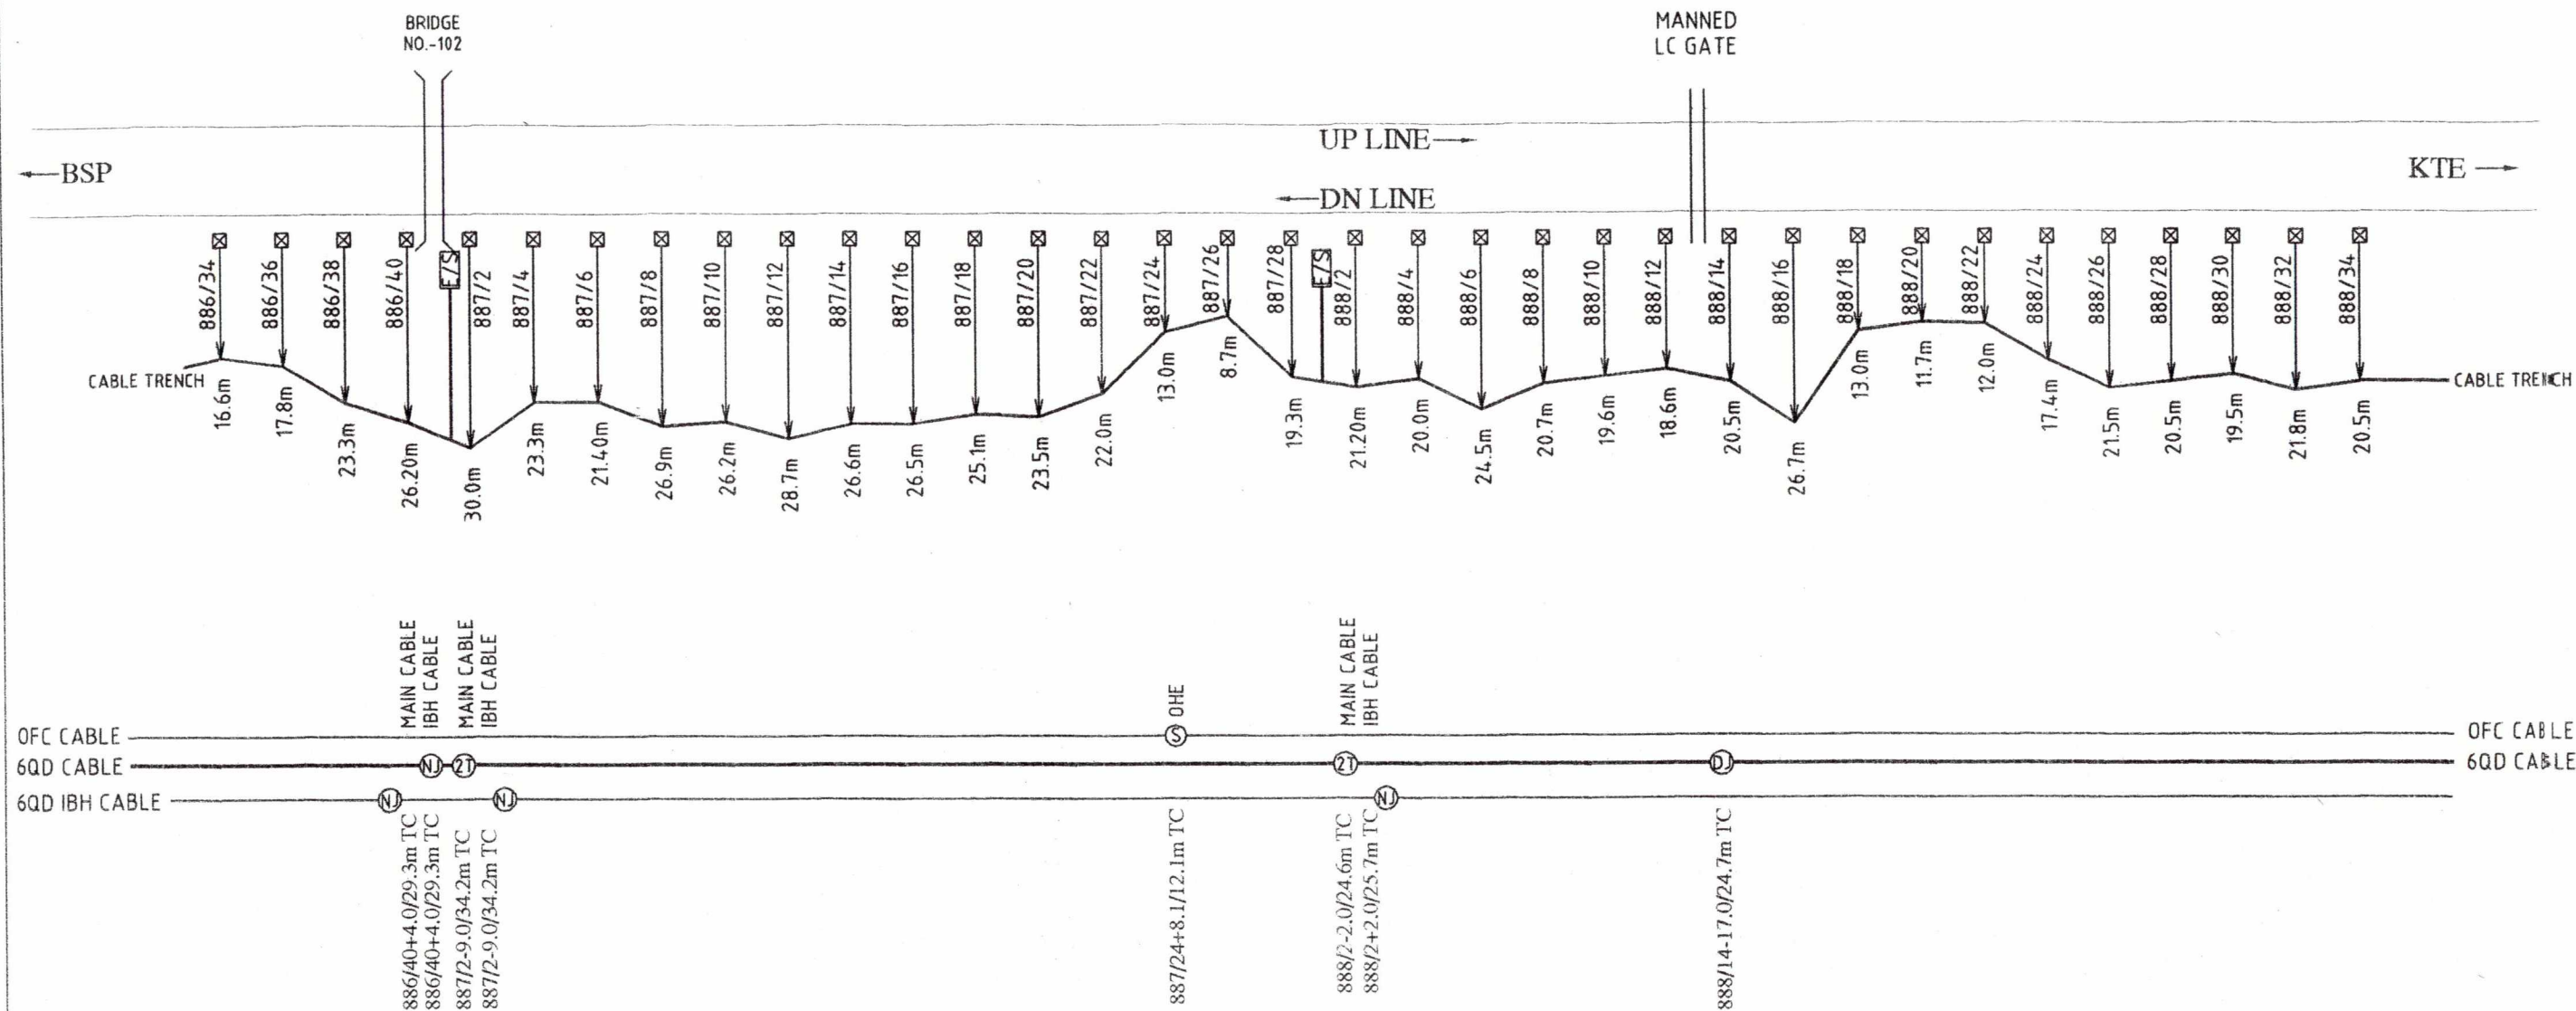


PREPARED BY	SSE/TW/UMR	ASTE/TW/CON/BSP	DyCSTE/CON/BSP	CABLE ROUTE PLAN SEC. APR-KTE	SHEET NO. 12/22
M/s T. K. CONS. JABALPUR	<i>[Signature]</i>	<i>[Signature]</i>	<i>[Signature]</i>	886/34 TO 888/34	DRG. NO.

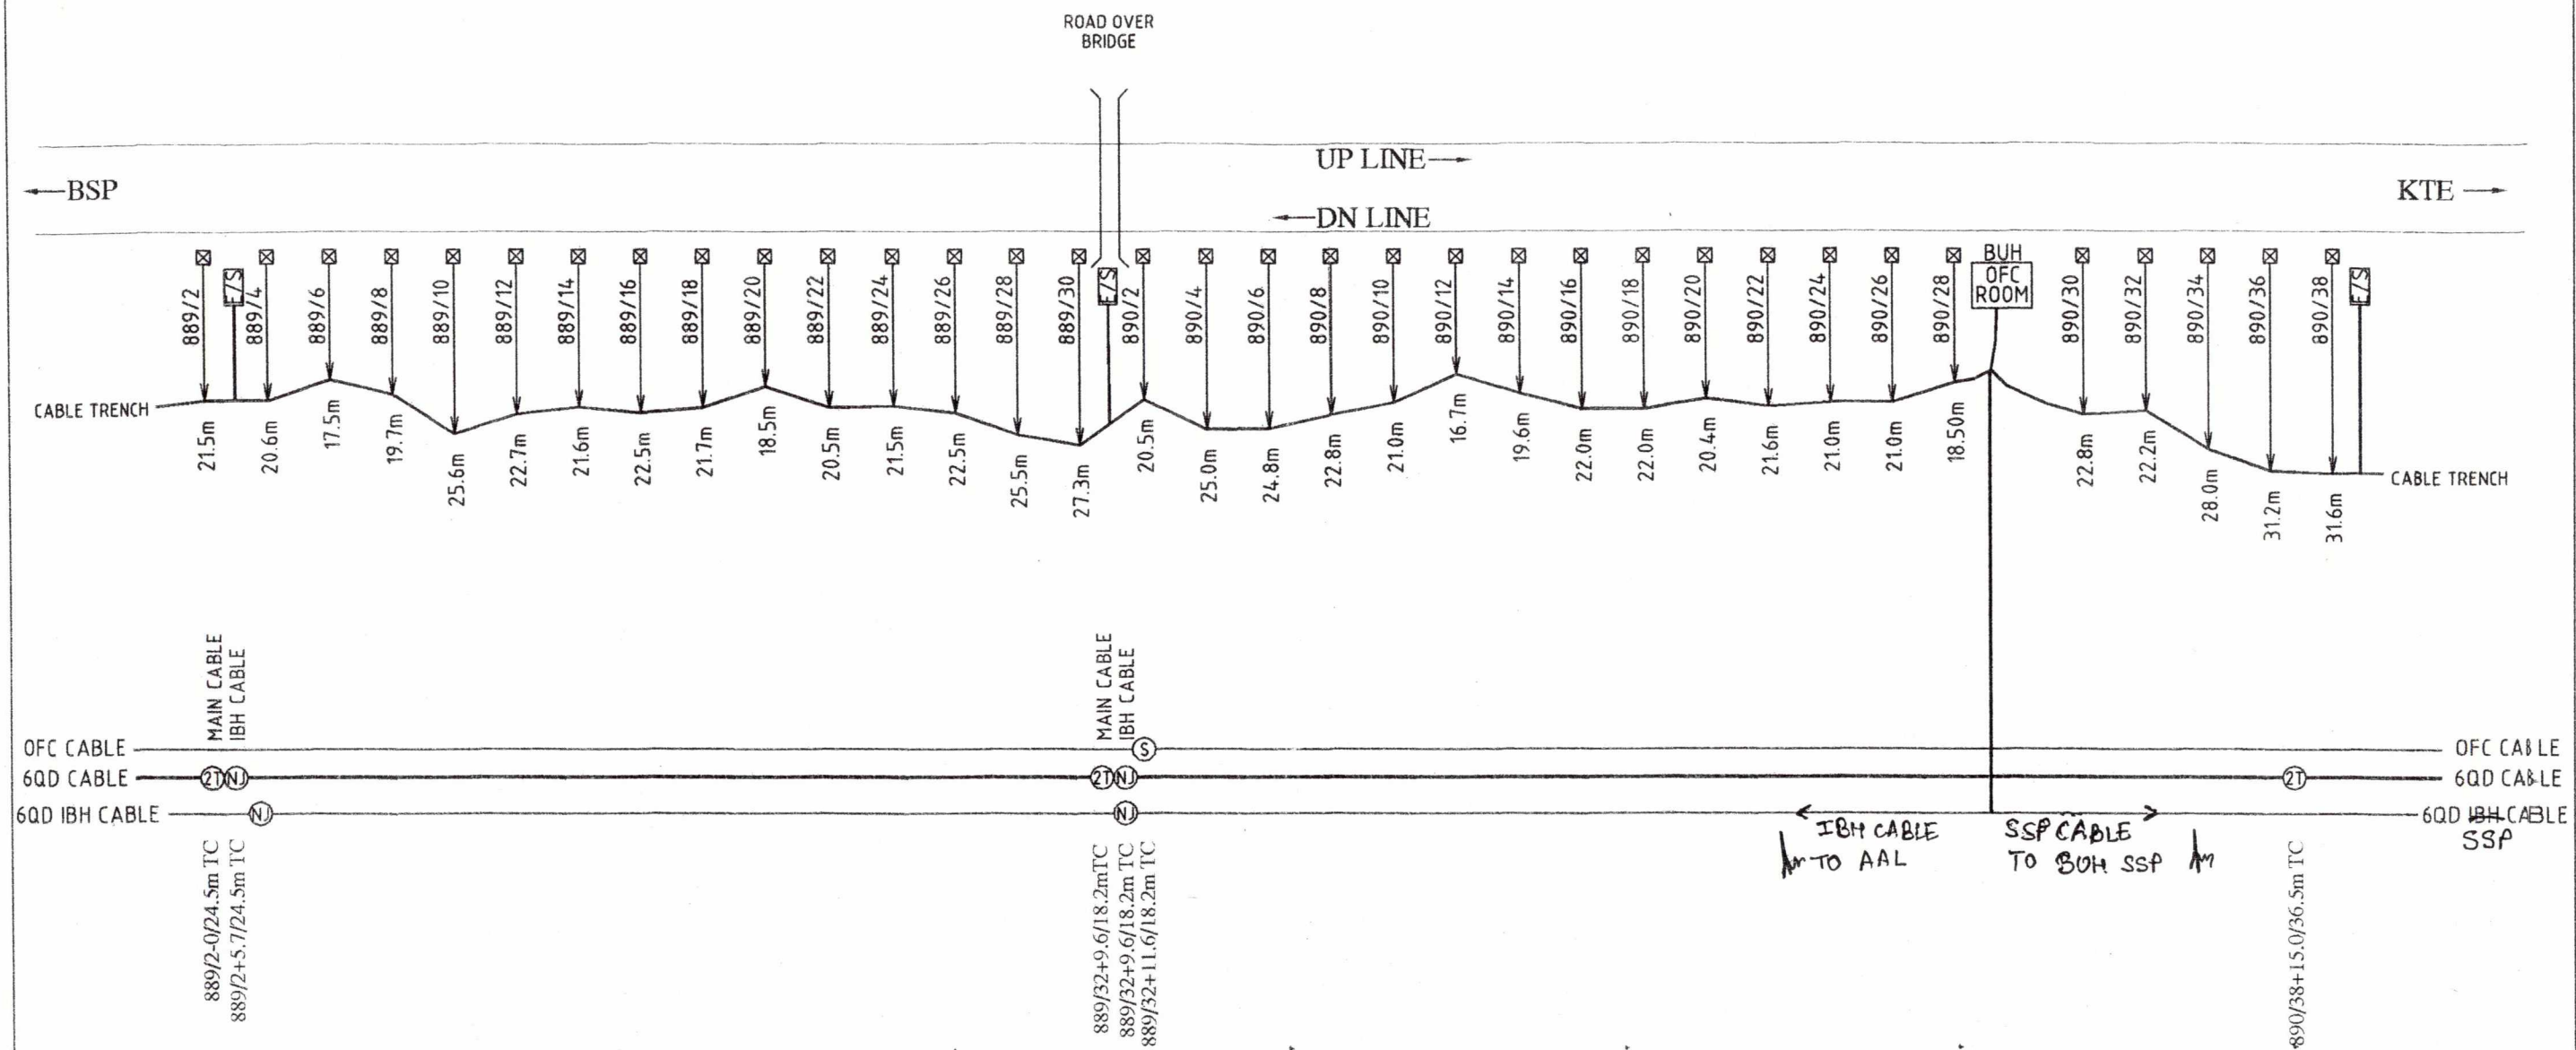


PREPARED BY	SSE/TW/UMR	ASTE/TW/CON/BSP	DyCSTE/CON/BSP	CABLE ROUTE PLAN SEC. APR-KTE 889/2 TO 890/38	SHEET NO. 13/22
M/s T. K. CONS. JABALPUR	<i>[Signature]</i>	<i>[Signature]</i>	<i>[Signature]</i>		DRG. NO.

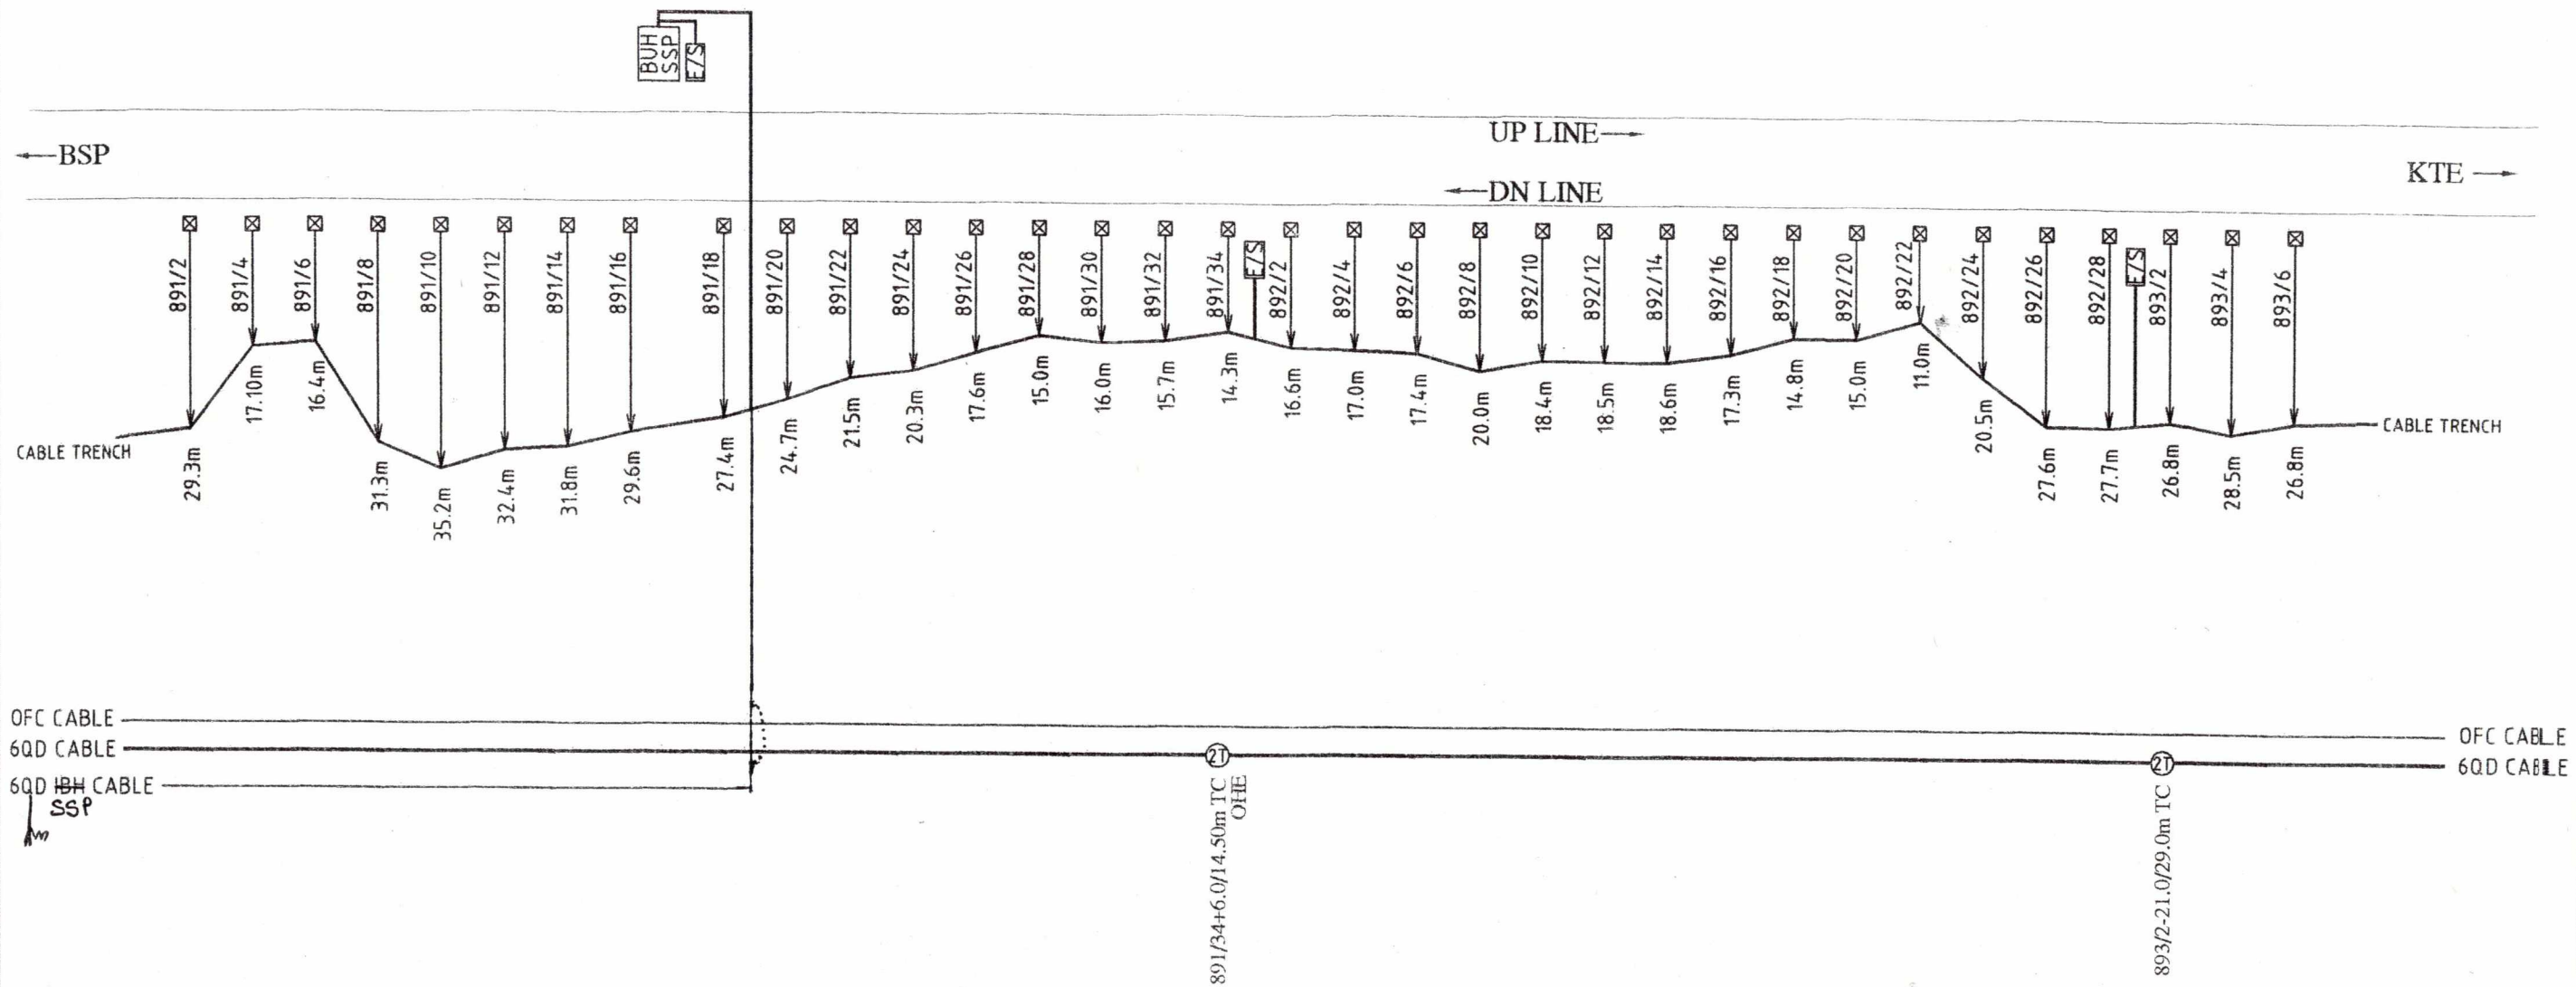


PREPARED BY	SSE/TW/UMR	ASTE/TW/CON/BSP	DyCSTE/CON/BSP	CABLE ROUTE PLAN SEC. APR-KTE 891/2 TO 893/6	SHEET NO. 14/22
M/s T. K. CONS. JABALPUR	<i>[Signature]</i>	<i>[Signature]</i>	<i>[Signature]</i>		DRG. NO.

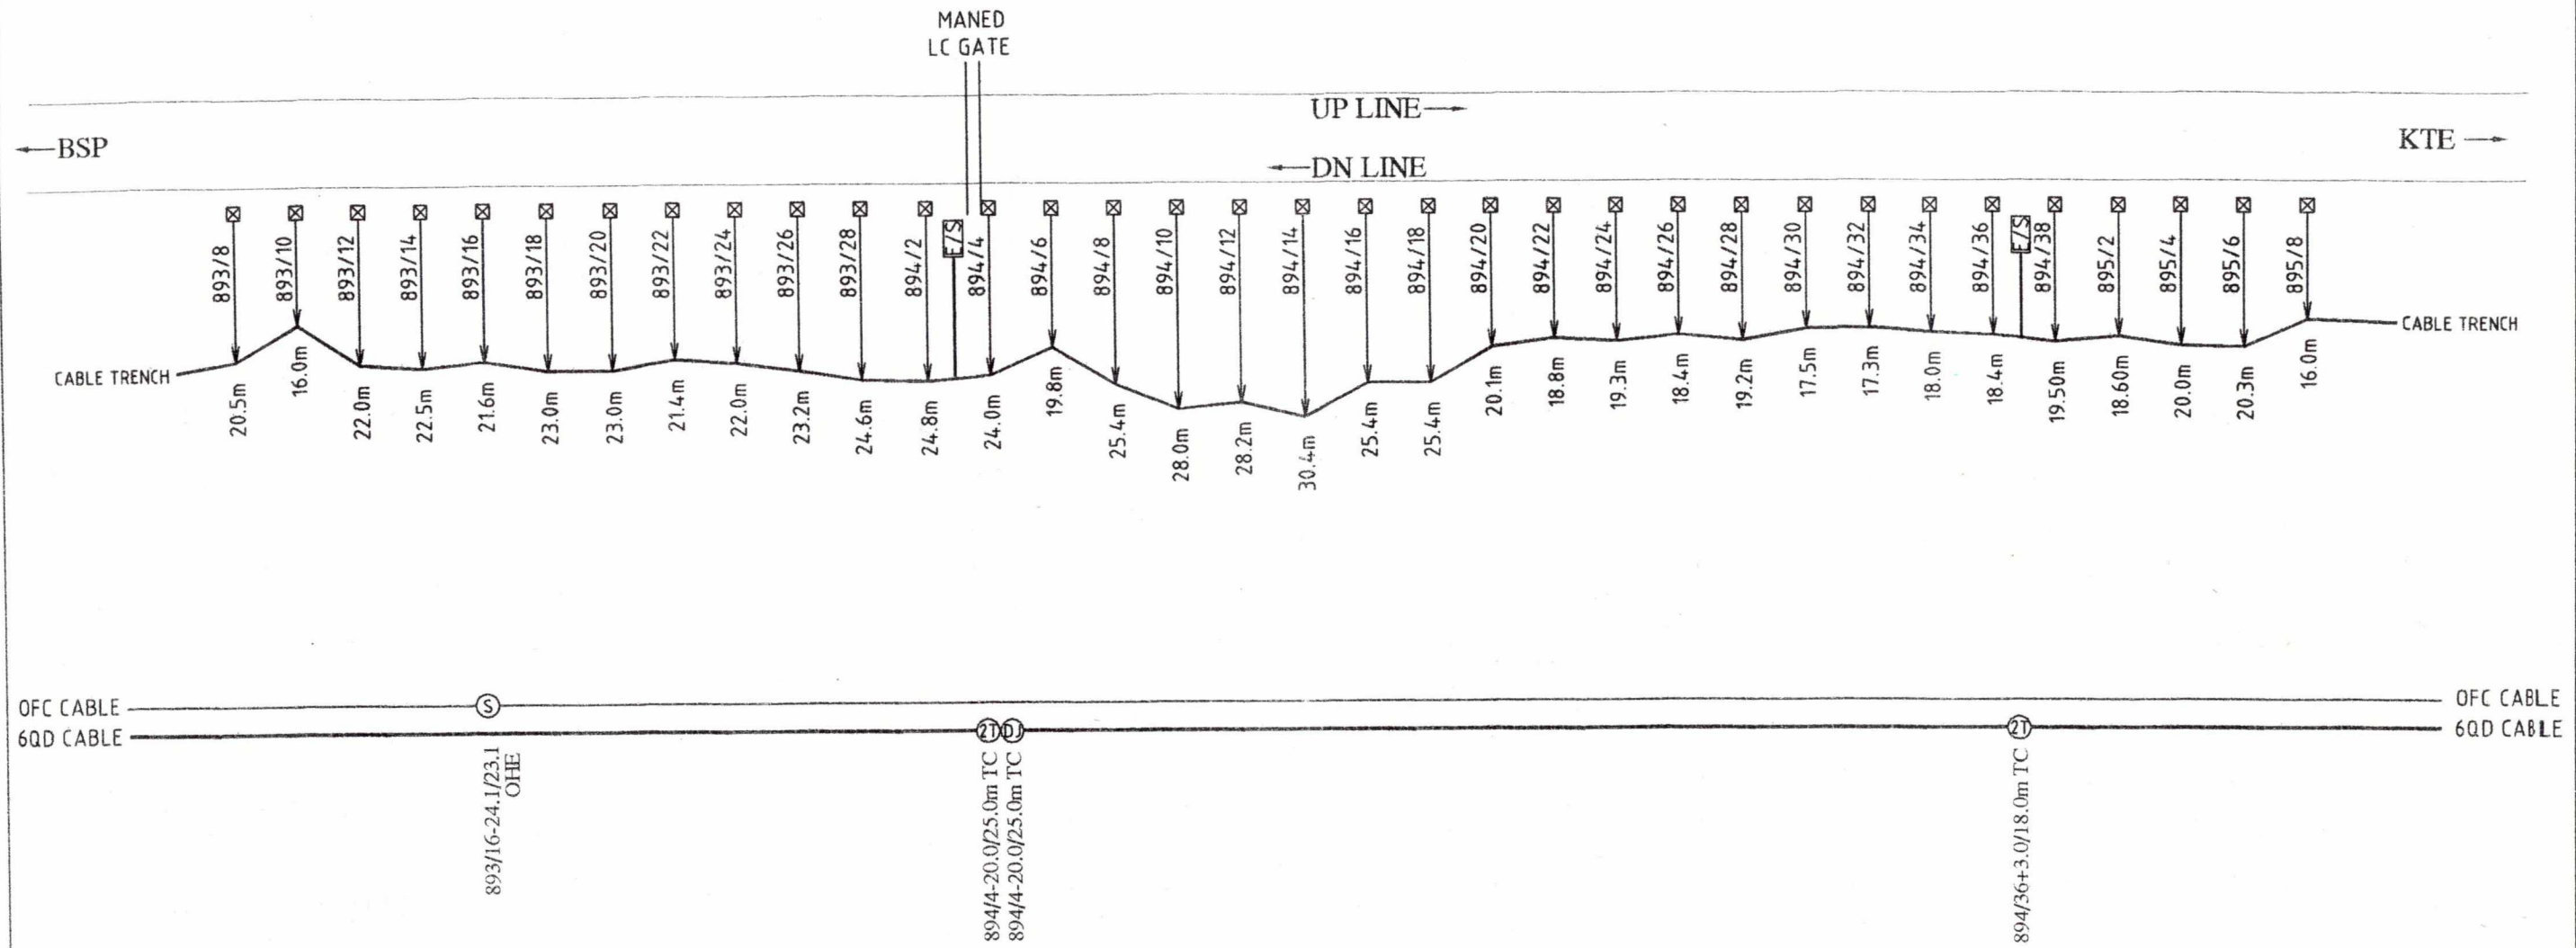


PREPARED BY	SSE/TW/UMR	ASTE/TW/CON/BSP	DyCSTE/CON/BSP	CABLE ROUTE PLAN SEC. APR-KTE 893/8 TO 895/8	SHEET NO. 15/22
M/s T. K. CONS. JABALPUR	<i>[Signature]</i>	<i>[Signature]</i>	<i>[Signature]</i> 06/11/11		DRG. NO.

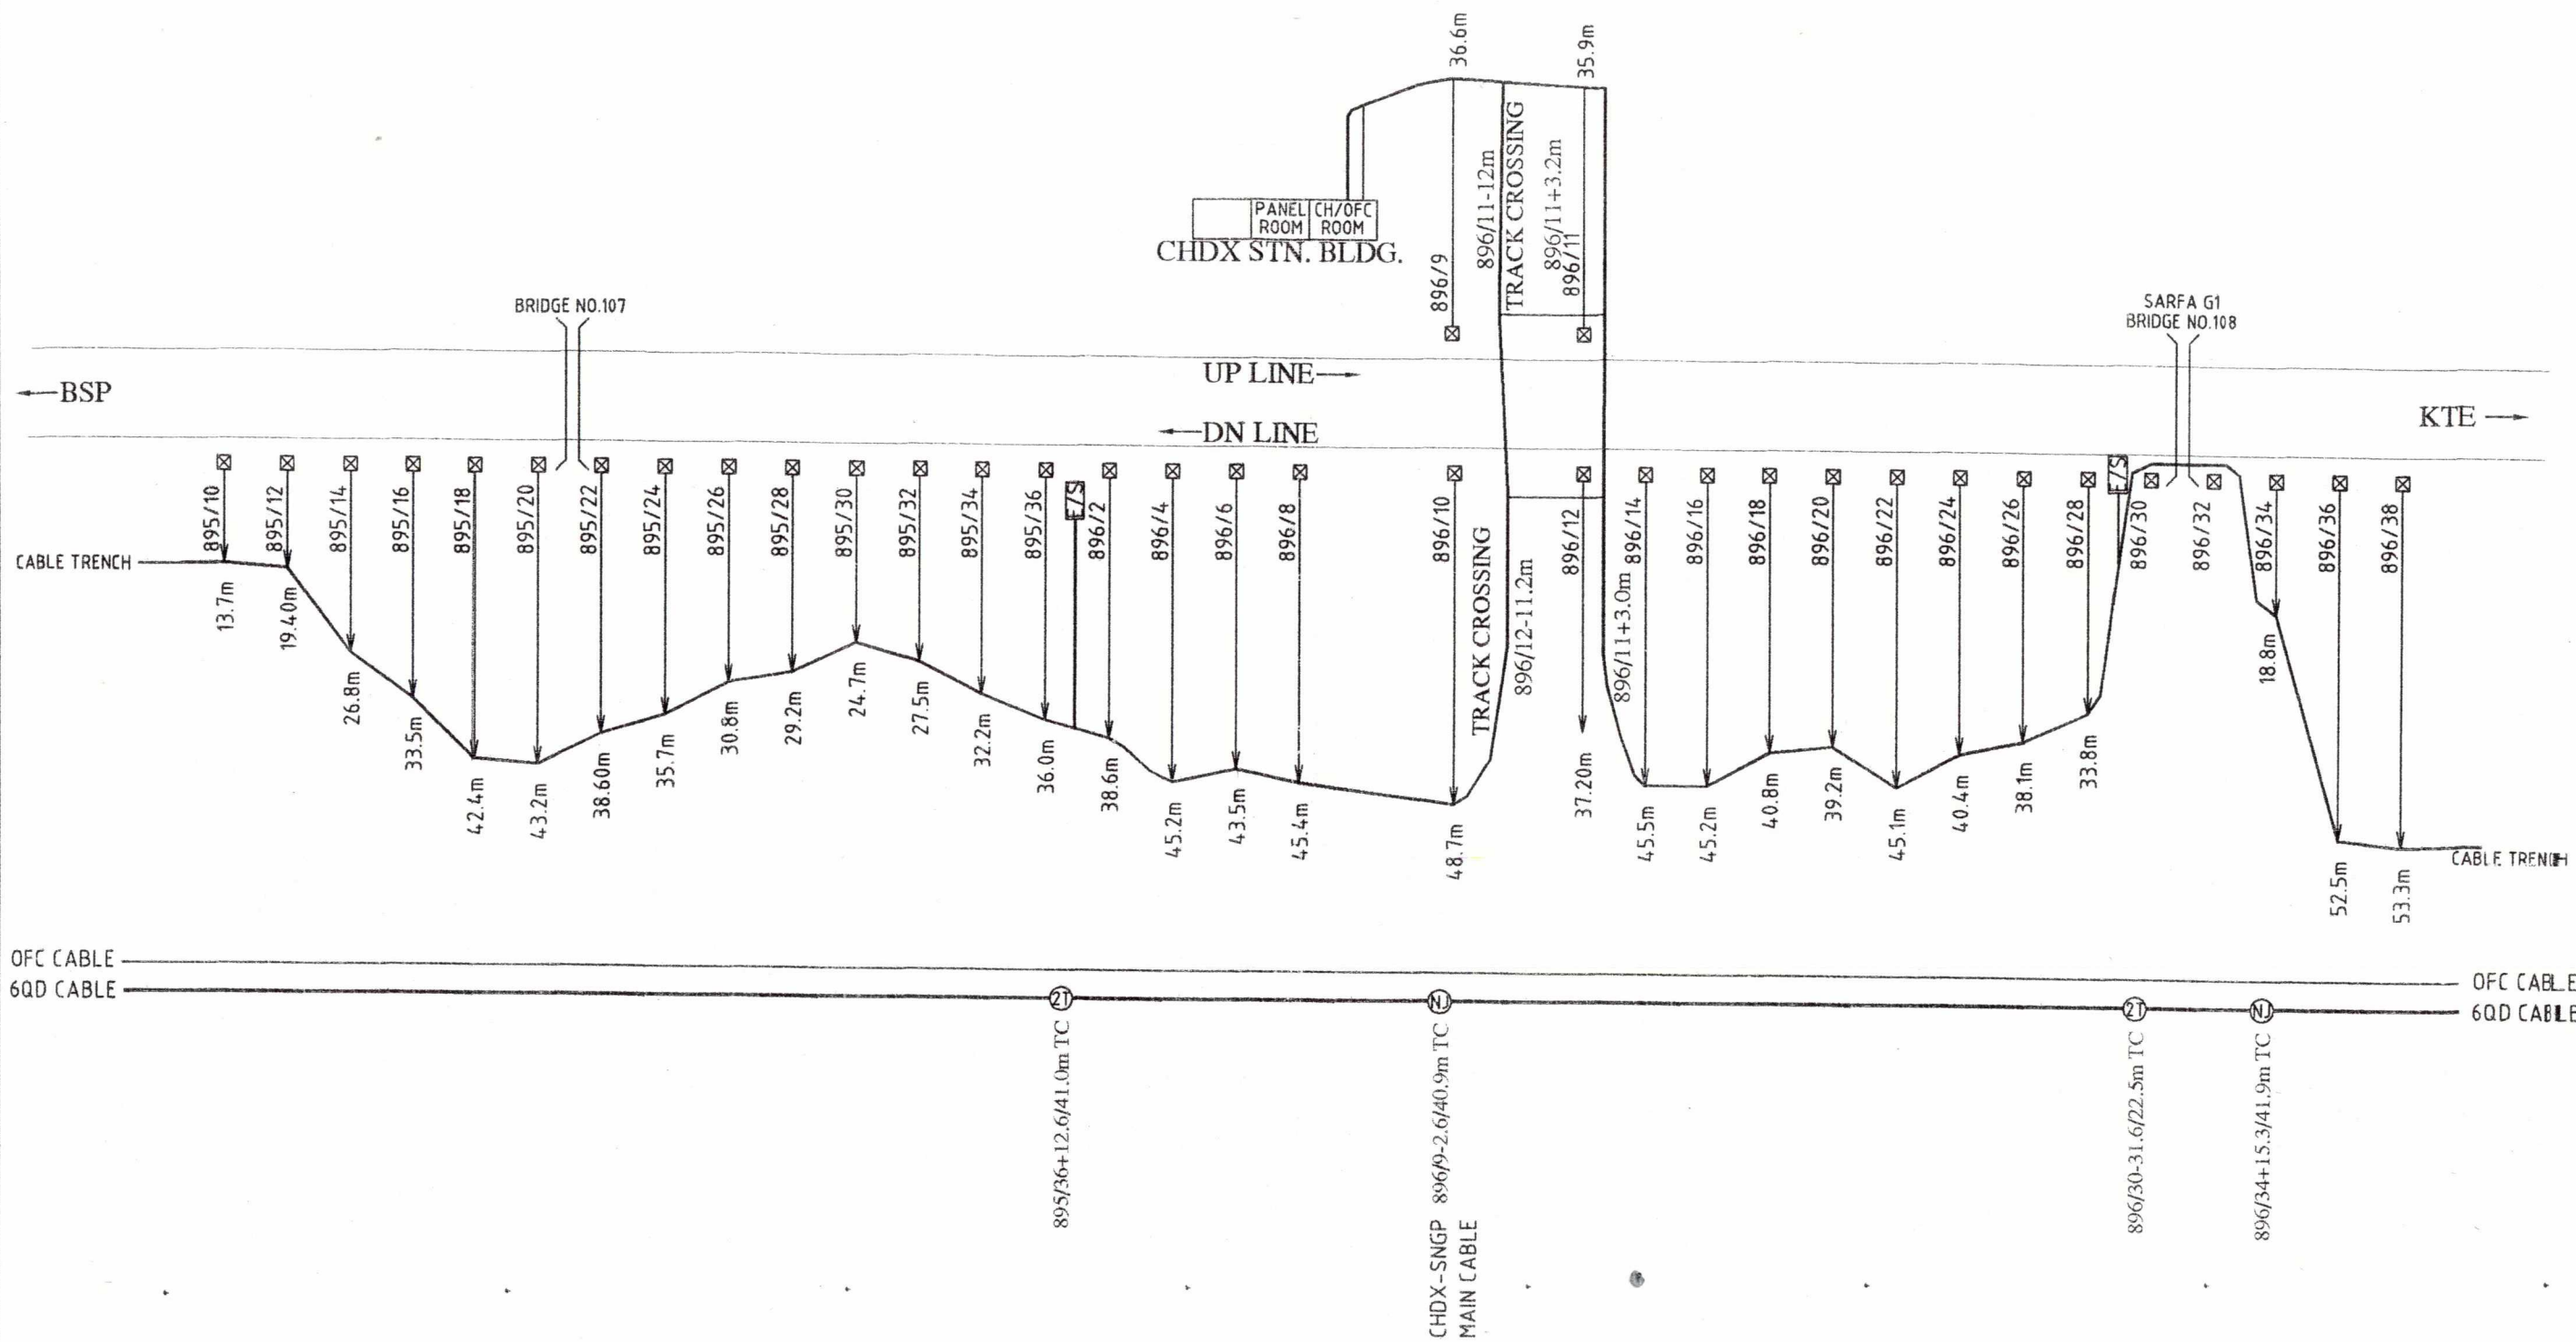


PREPARED BY	SSE/TW/UMR	ASTE/TW/CON/BSP	DyCSTE/CON/BSP	CABLE ROUTE PLAN SEC. APR-KTE	SHEET NO. 16/22
M/s T. K. CONS. JABALPUR	<i>[Signature]</i>	<i>[Signature]</i>	<i>[Signature]</i>	895/10 TO 896/38	DRG. NO.

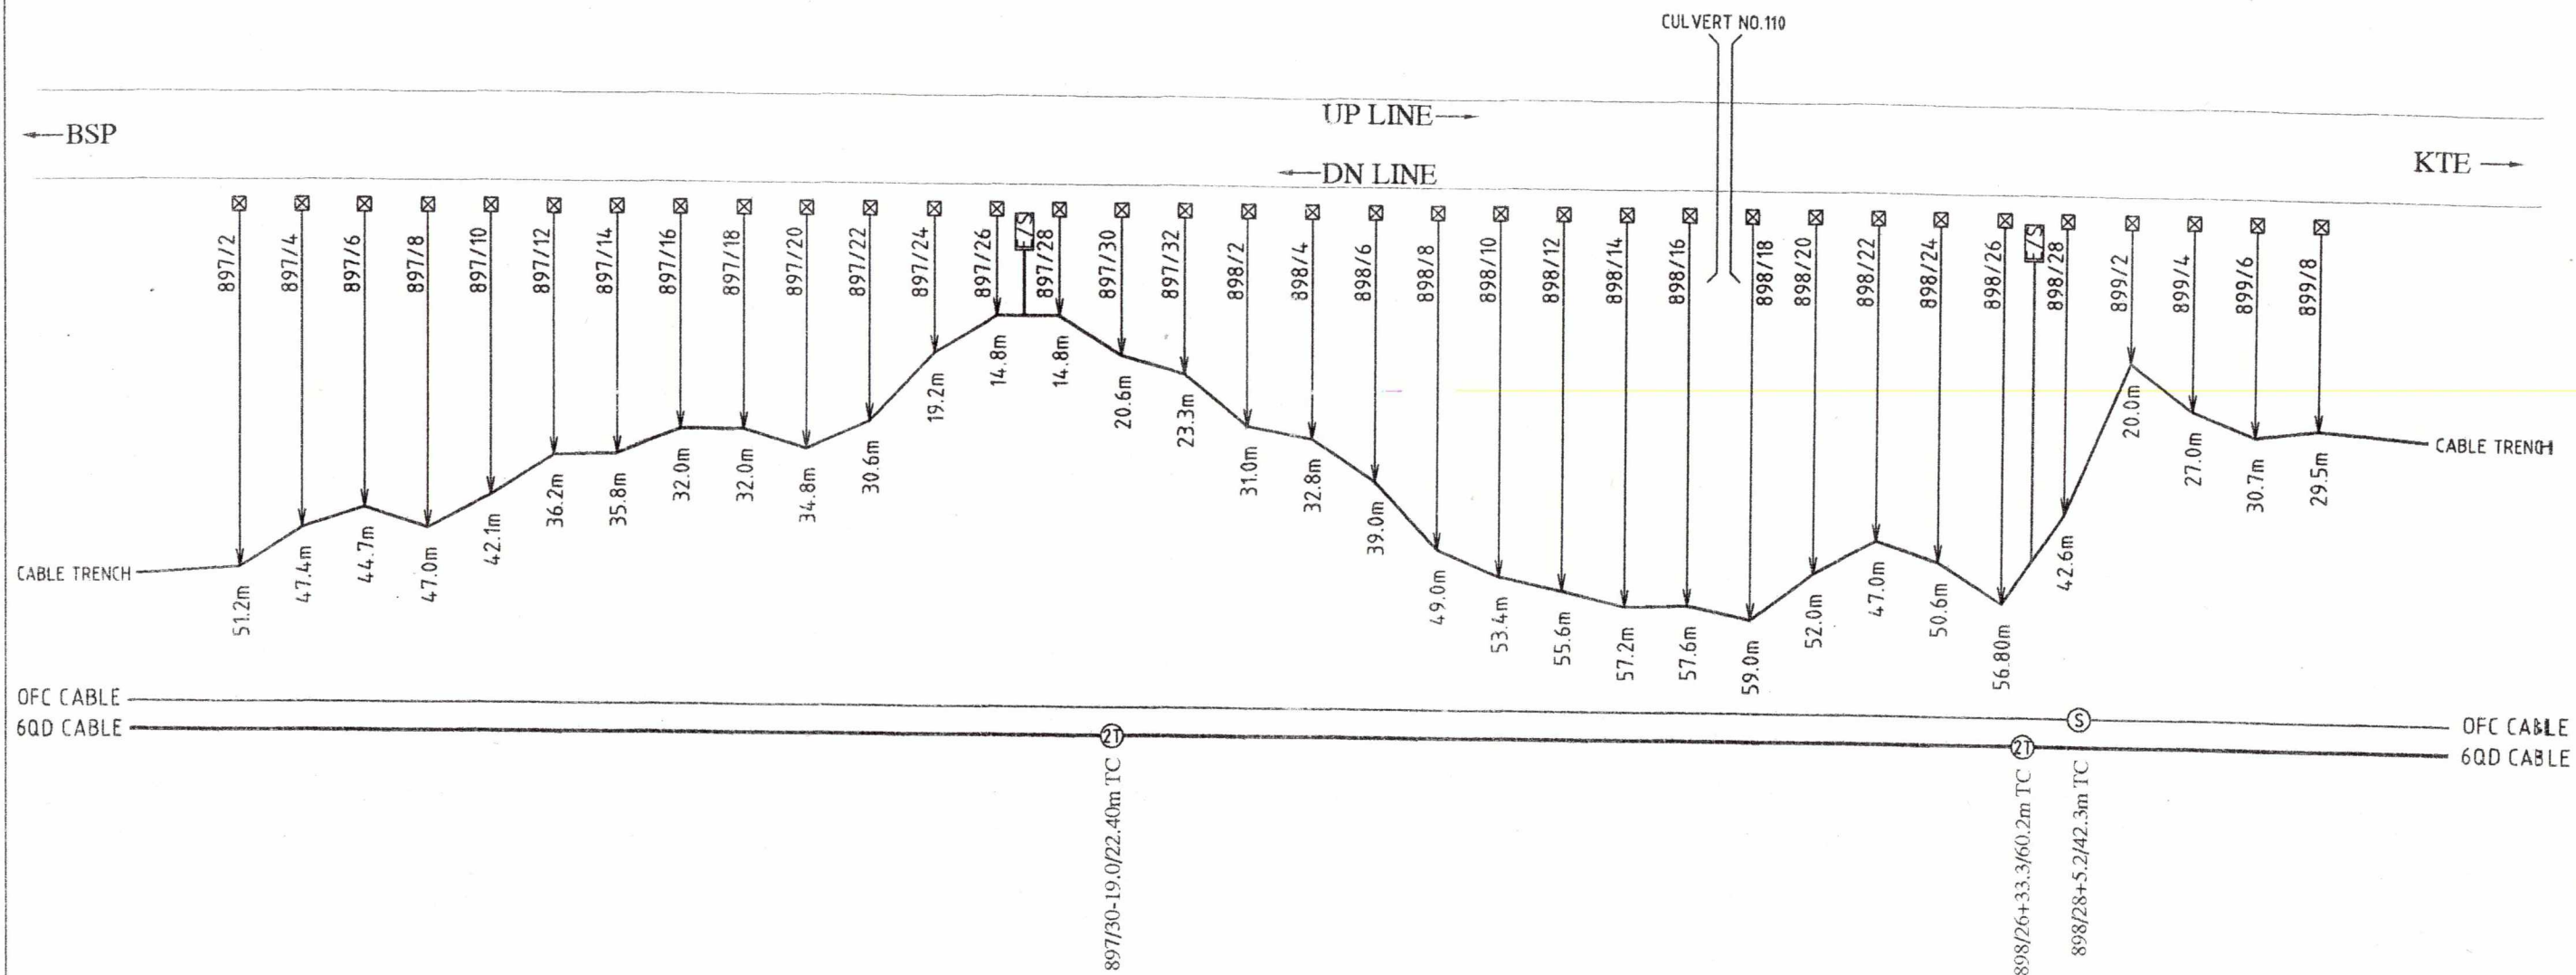


PREPARED BY	SSE/TW/UMR	ASTE/TW/CON/BSP	DyCSTE/CON/BSP	CABLE ROUTE PLAN SEC. APR-KTE	SHEET NO. 17/22
M/s T. K. CONS. JABALPUR	<i>[Signature]</i>	<i>[Signature]</i>	<i>[Signature]</i>		DRG. NO.
				897/2 TO 899/8	

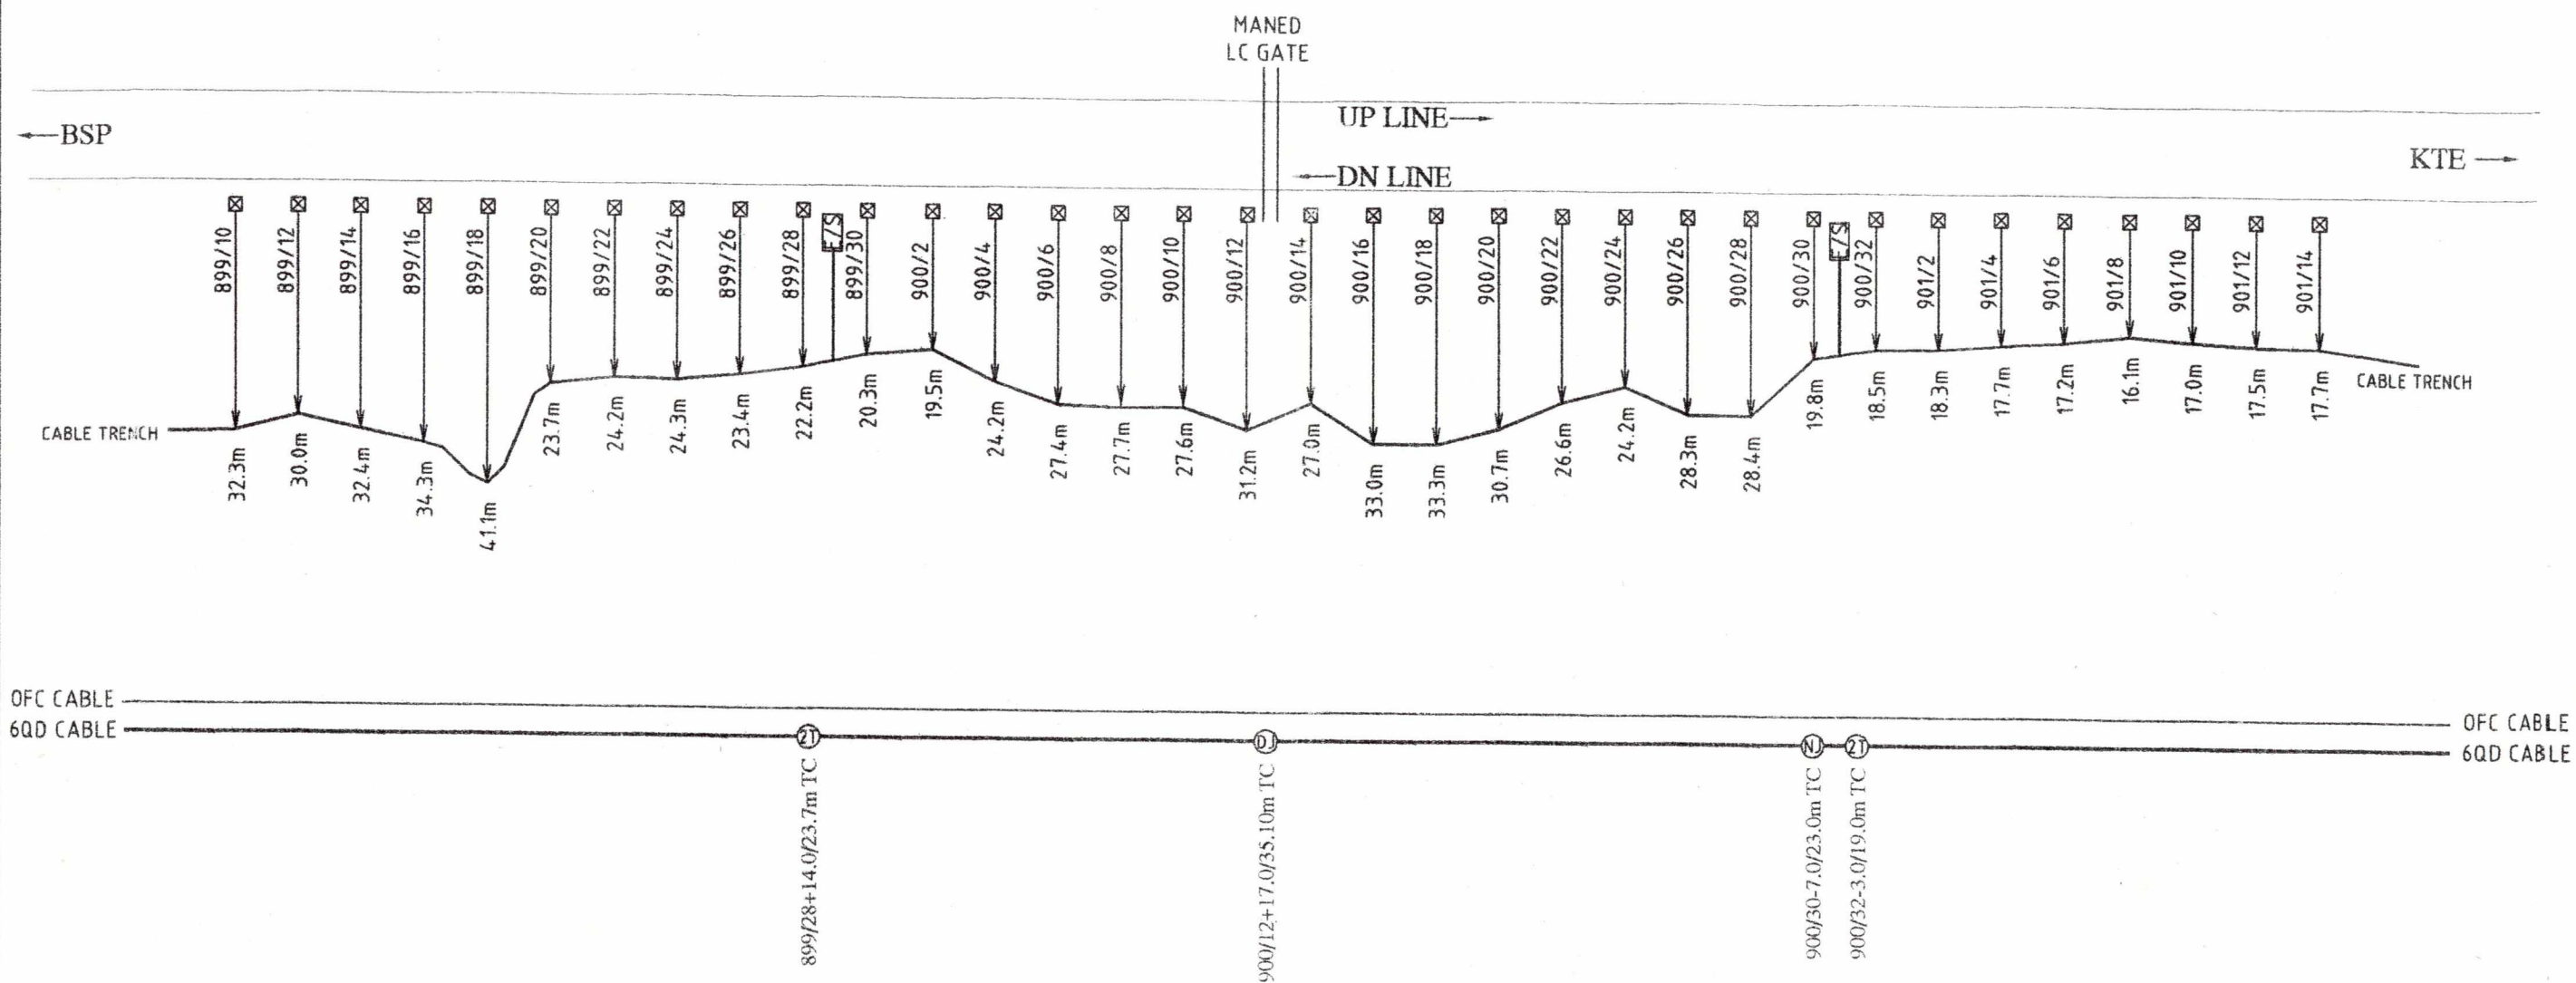



PREPARED BY	SSE/TW/UMR	ASTE/TW/CON/ BSP	DyCSTE/CON/BSP	CABLE ROUTE PLAN SEC. APR-KTE 899/10 TO 901/14	SHEET NO. 18/22
M/s T. K. CONS. JABALPUR	<i>[Signature]</i>	<i>[Signature]</i>	<i>[Signature]</i> 06/11/22		DRG. NO.

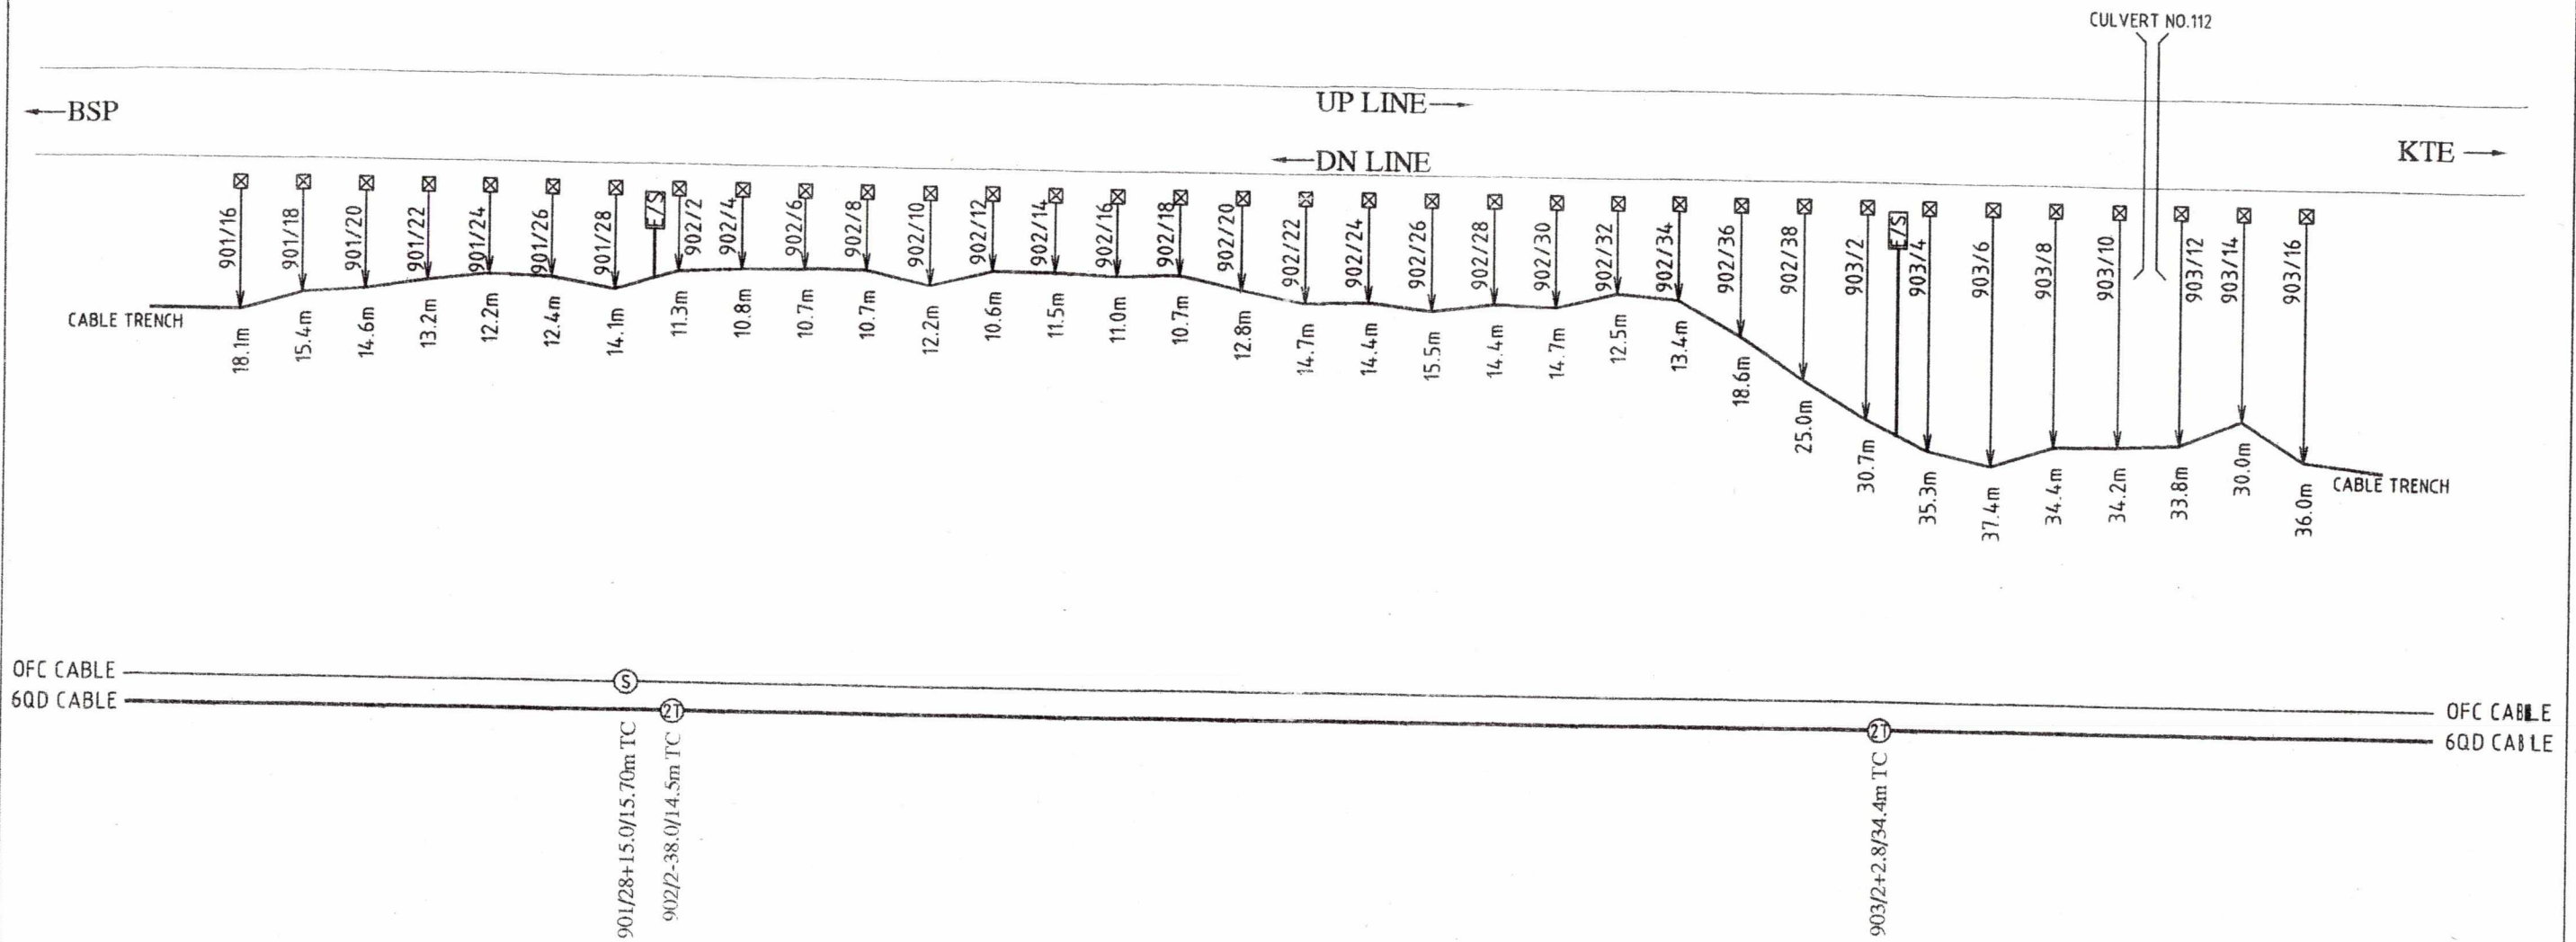


PREPARED BY	SSE/TW/UMR	ASTE/TW/CON/ BSP	DyCSTE/CON/BSP	CABLE ROUTE PLAN SEC.APR-KTE 901/16 TO 903/16	SHEET NO. 19/22 DRG. NO.
M/s T. K. CONS. JABALPUR	<i>[Signature]</i>	<i>[Signature]</i>	<i>[Signature]</i>		

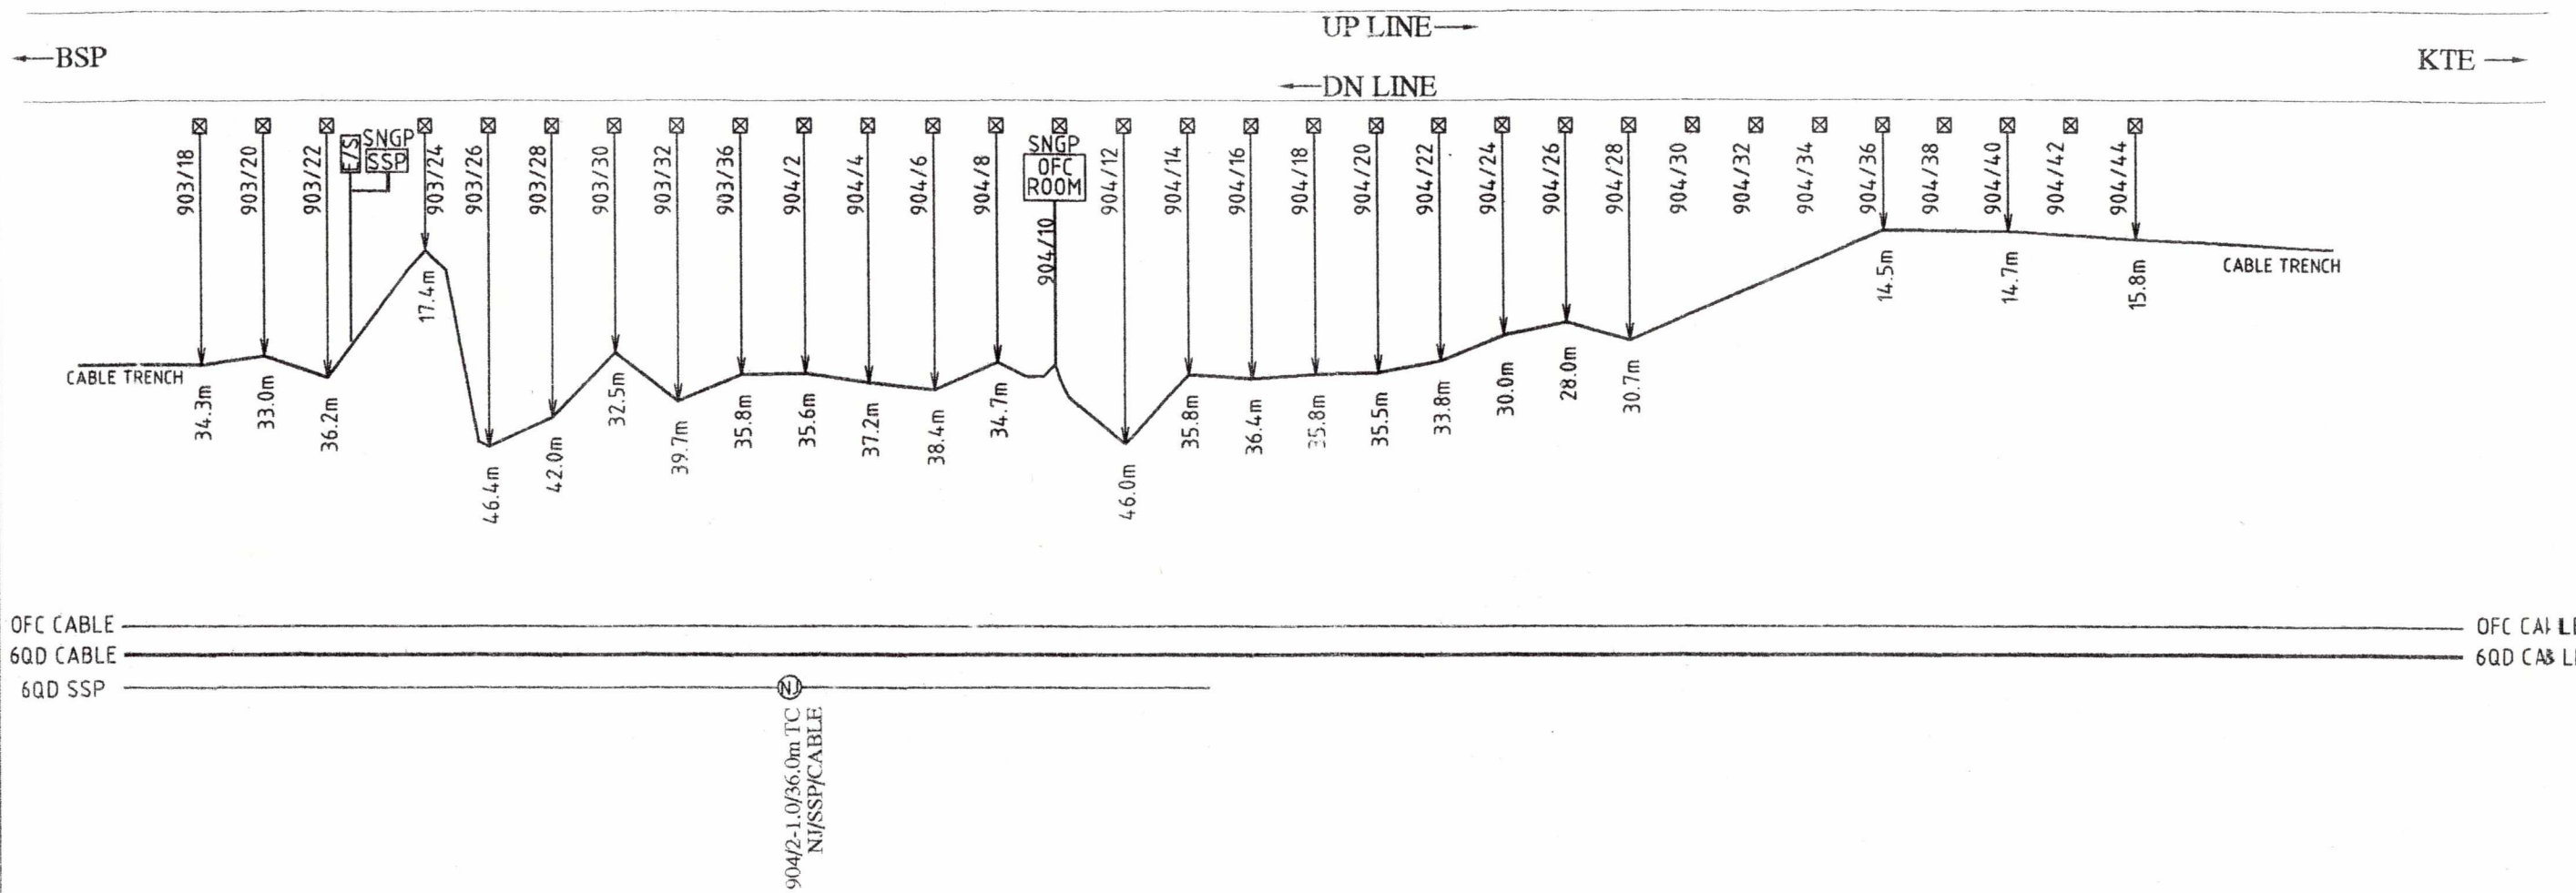

PREPARED BY	SSE/TW/UMR	ASTE/TW/CON/BSP	DyCSTE/CON/BSP	CABLE ROUTE PLAN SEC. APR-KTE	SHEET NO. 20/22
M/s T. K. CONS. JABALPUR	<i>[Signature]</i>	<i>[Signature]</i>	<i>[Signature]</i>	903/18 TO 904/44	DRG. NO.

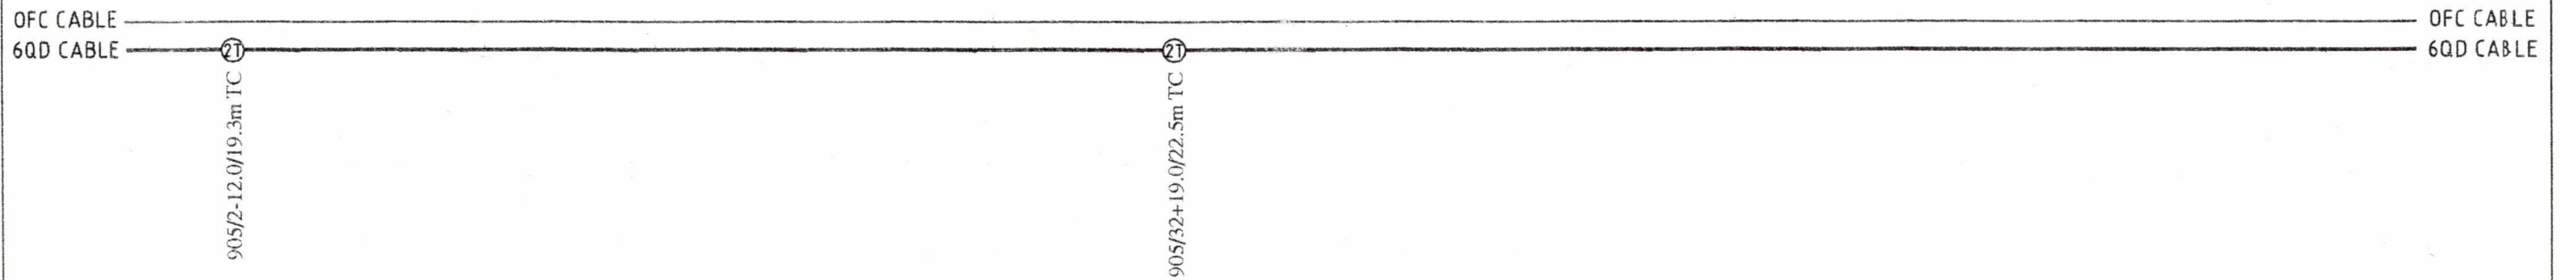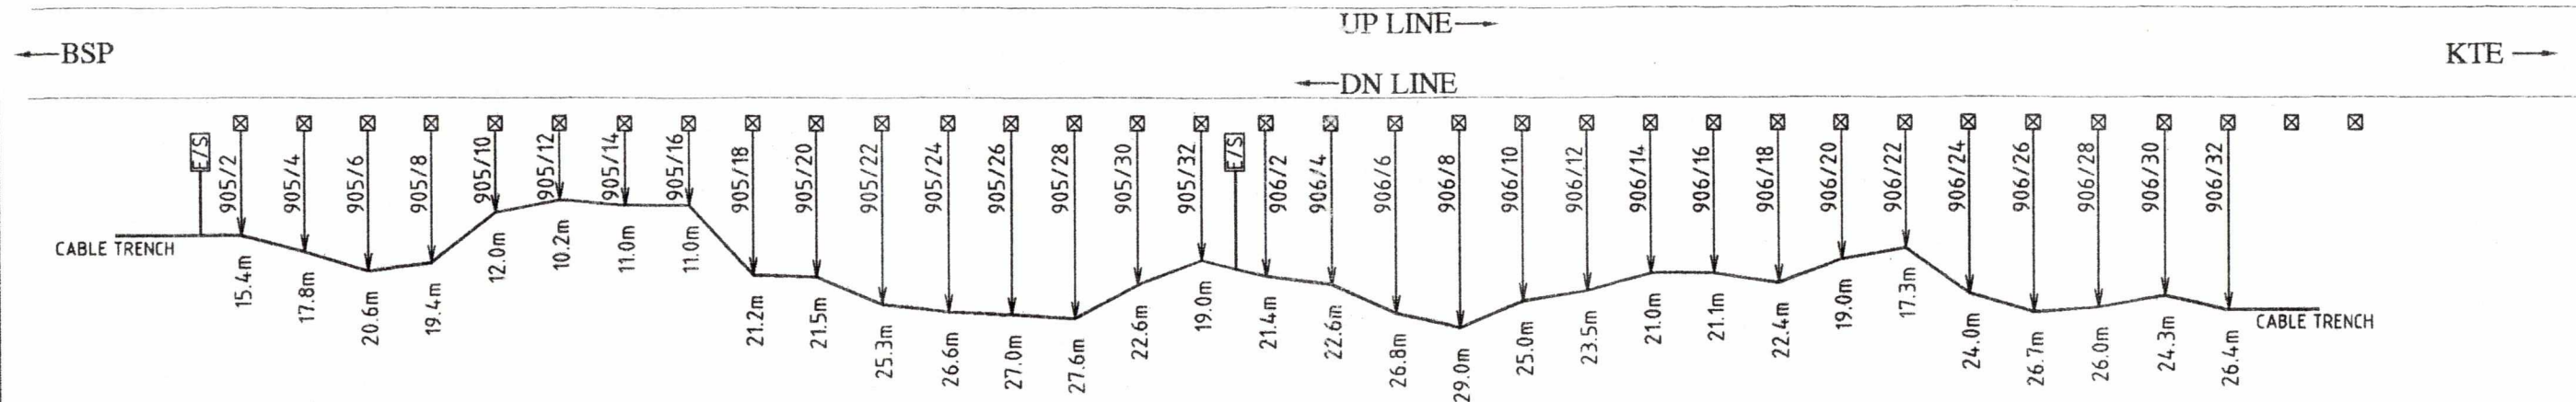

PREPARED BY	SSE/TW/UMR	ASTE/TW/CON/BSP	DyCSTE/CON/BSP	CABLE ROUTE PLAN SEC. APR-KTE	SHEET NO. 21/22
M/s T. K. CONS. JABALPUR	<i>[Signature]</i>	<i>[Signature]</i>	<i>[Signature]</i>	905/2 TO 906/32	DRG. NO.

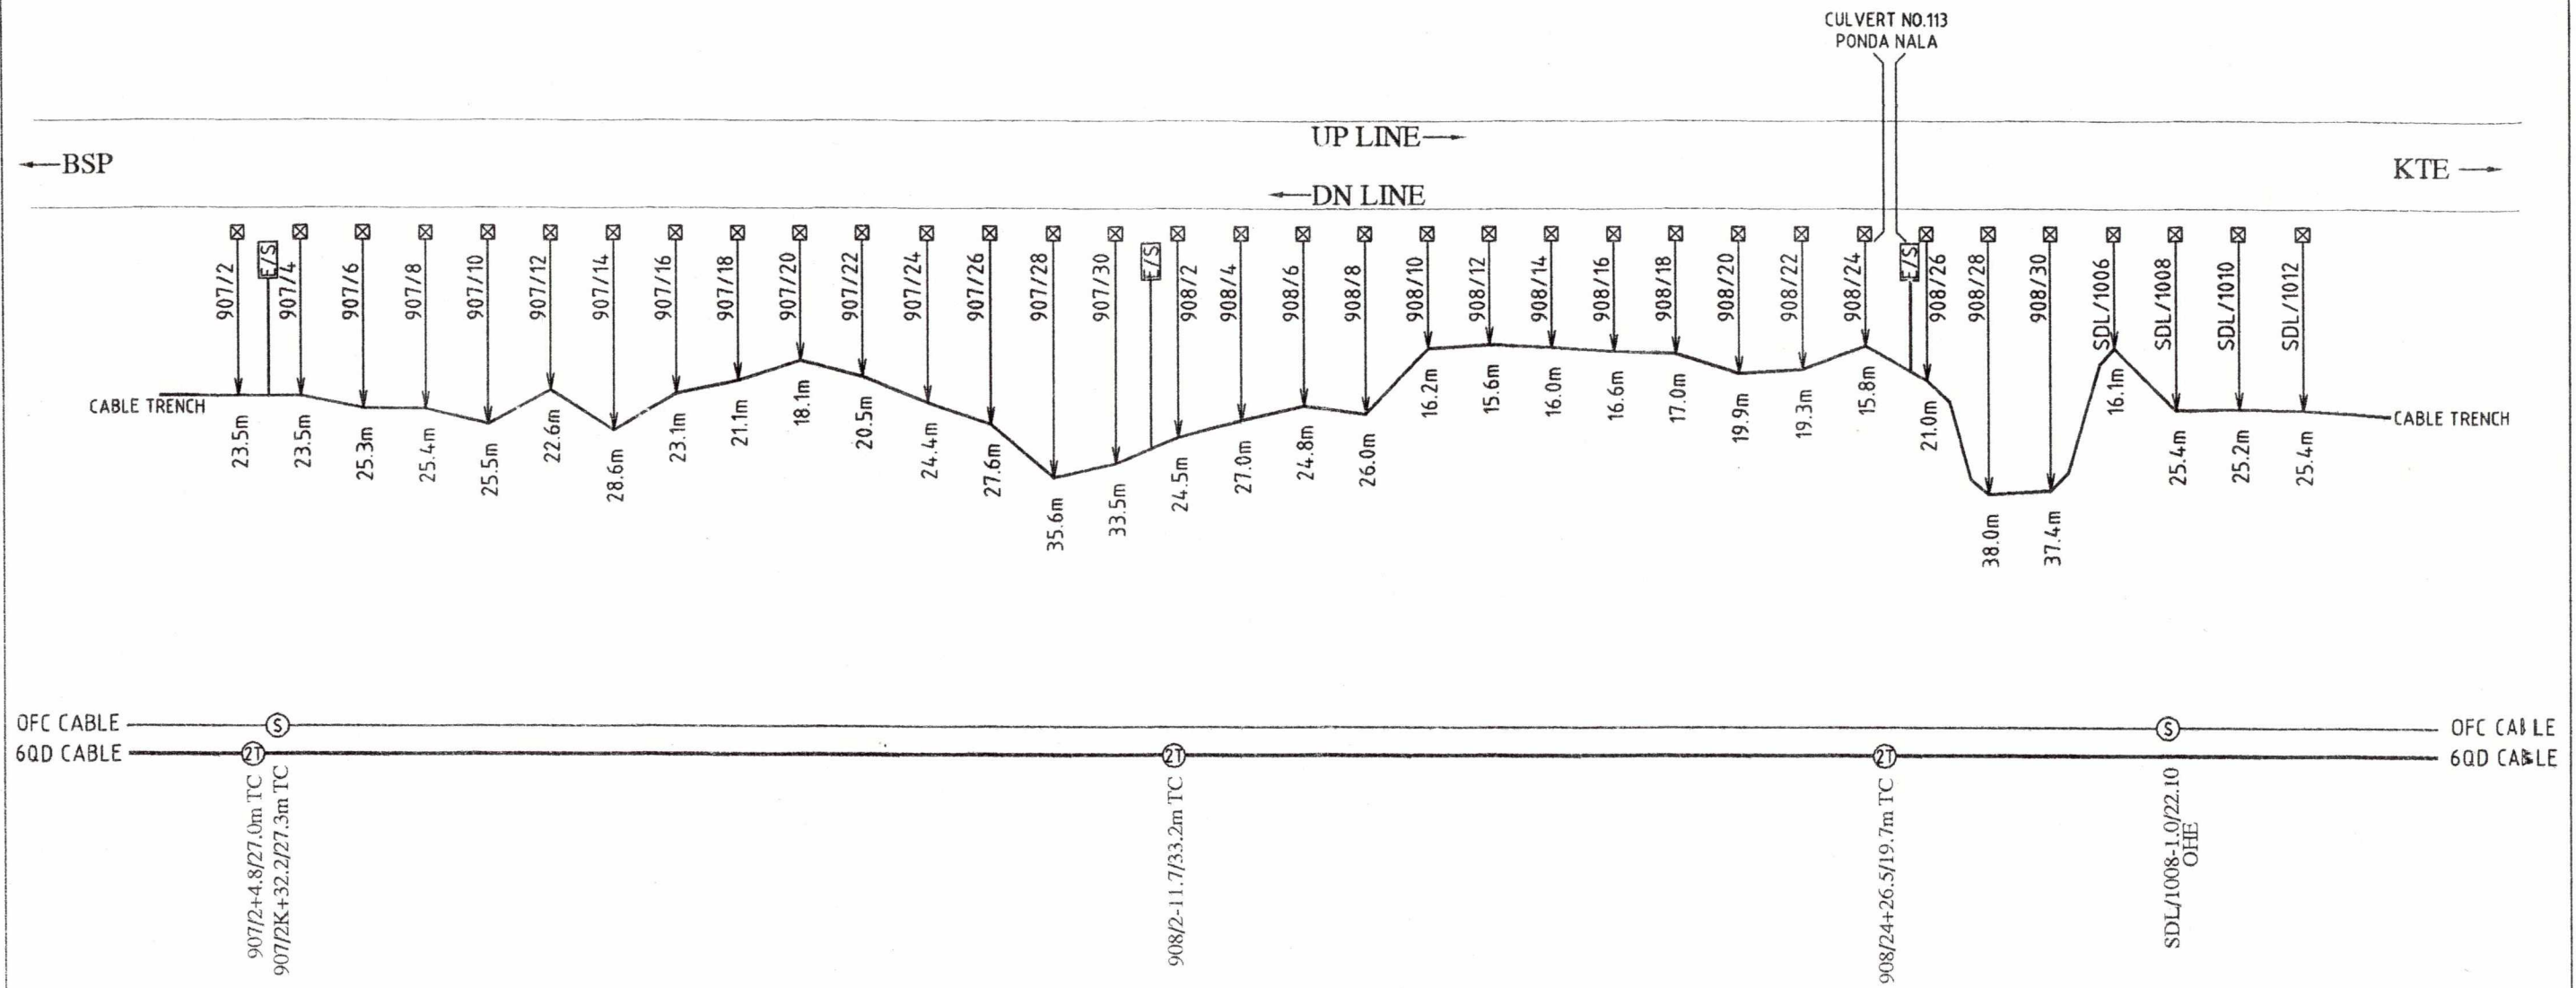

PREPARED BY	SSE/TW/UMR	ASTE/TW/CON/BSP	DyCSTE/CON/BSP	CABLE ROUTE PLAN SEC.APR-KTE	SHEET NO. 22/22
M/s T. K. CONS. JABALPUR	<i>[Signature]</i>	<i>[Signature]</i>	<i>[Signature]</i> 06/14	907/12 TO SDL/1012	DRG. NO.

