


CABLE ROUTE PLAN

APR-BRI

OFC CABLE
6QD CABLE


OFC CABLE
6QD CABLE

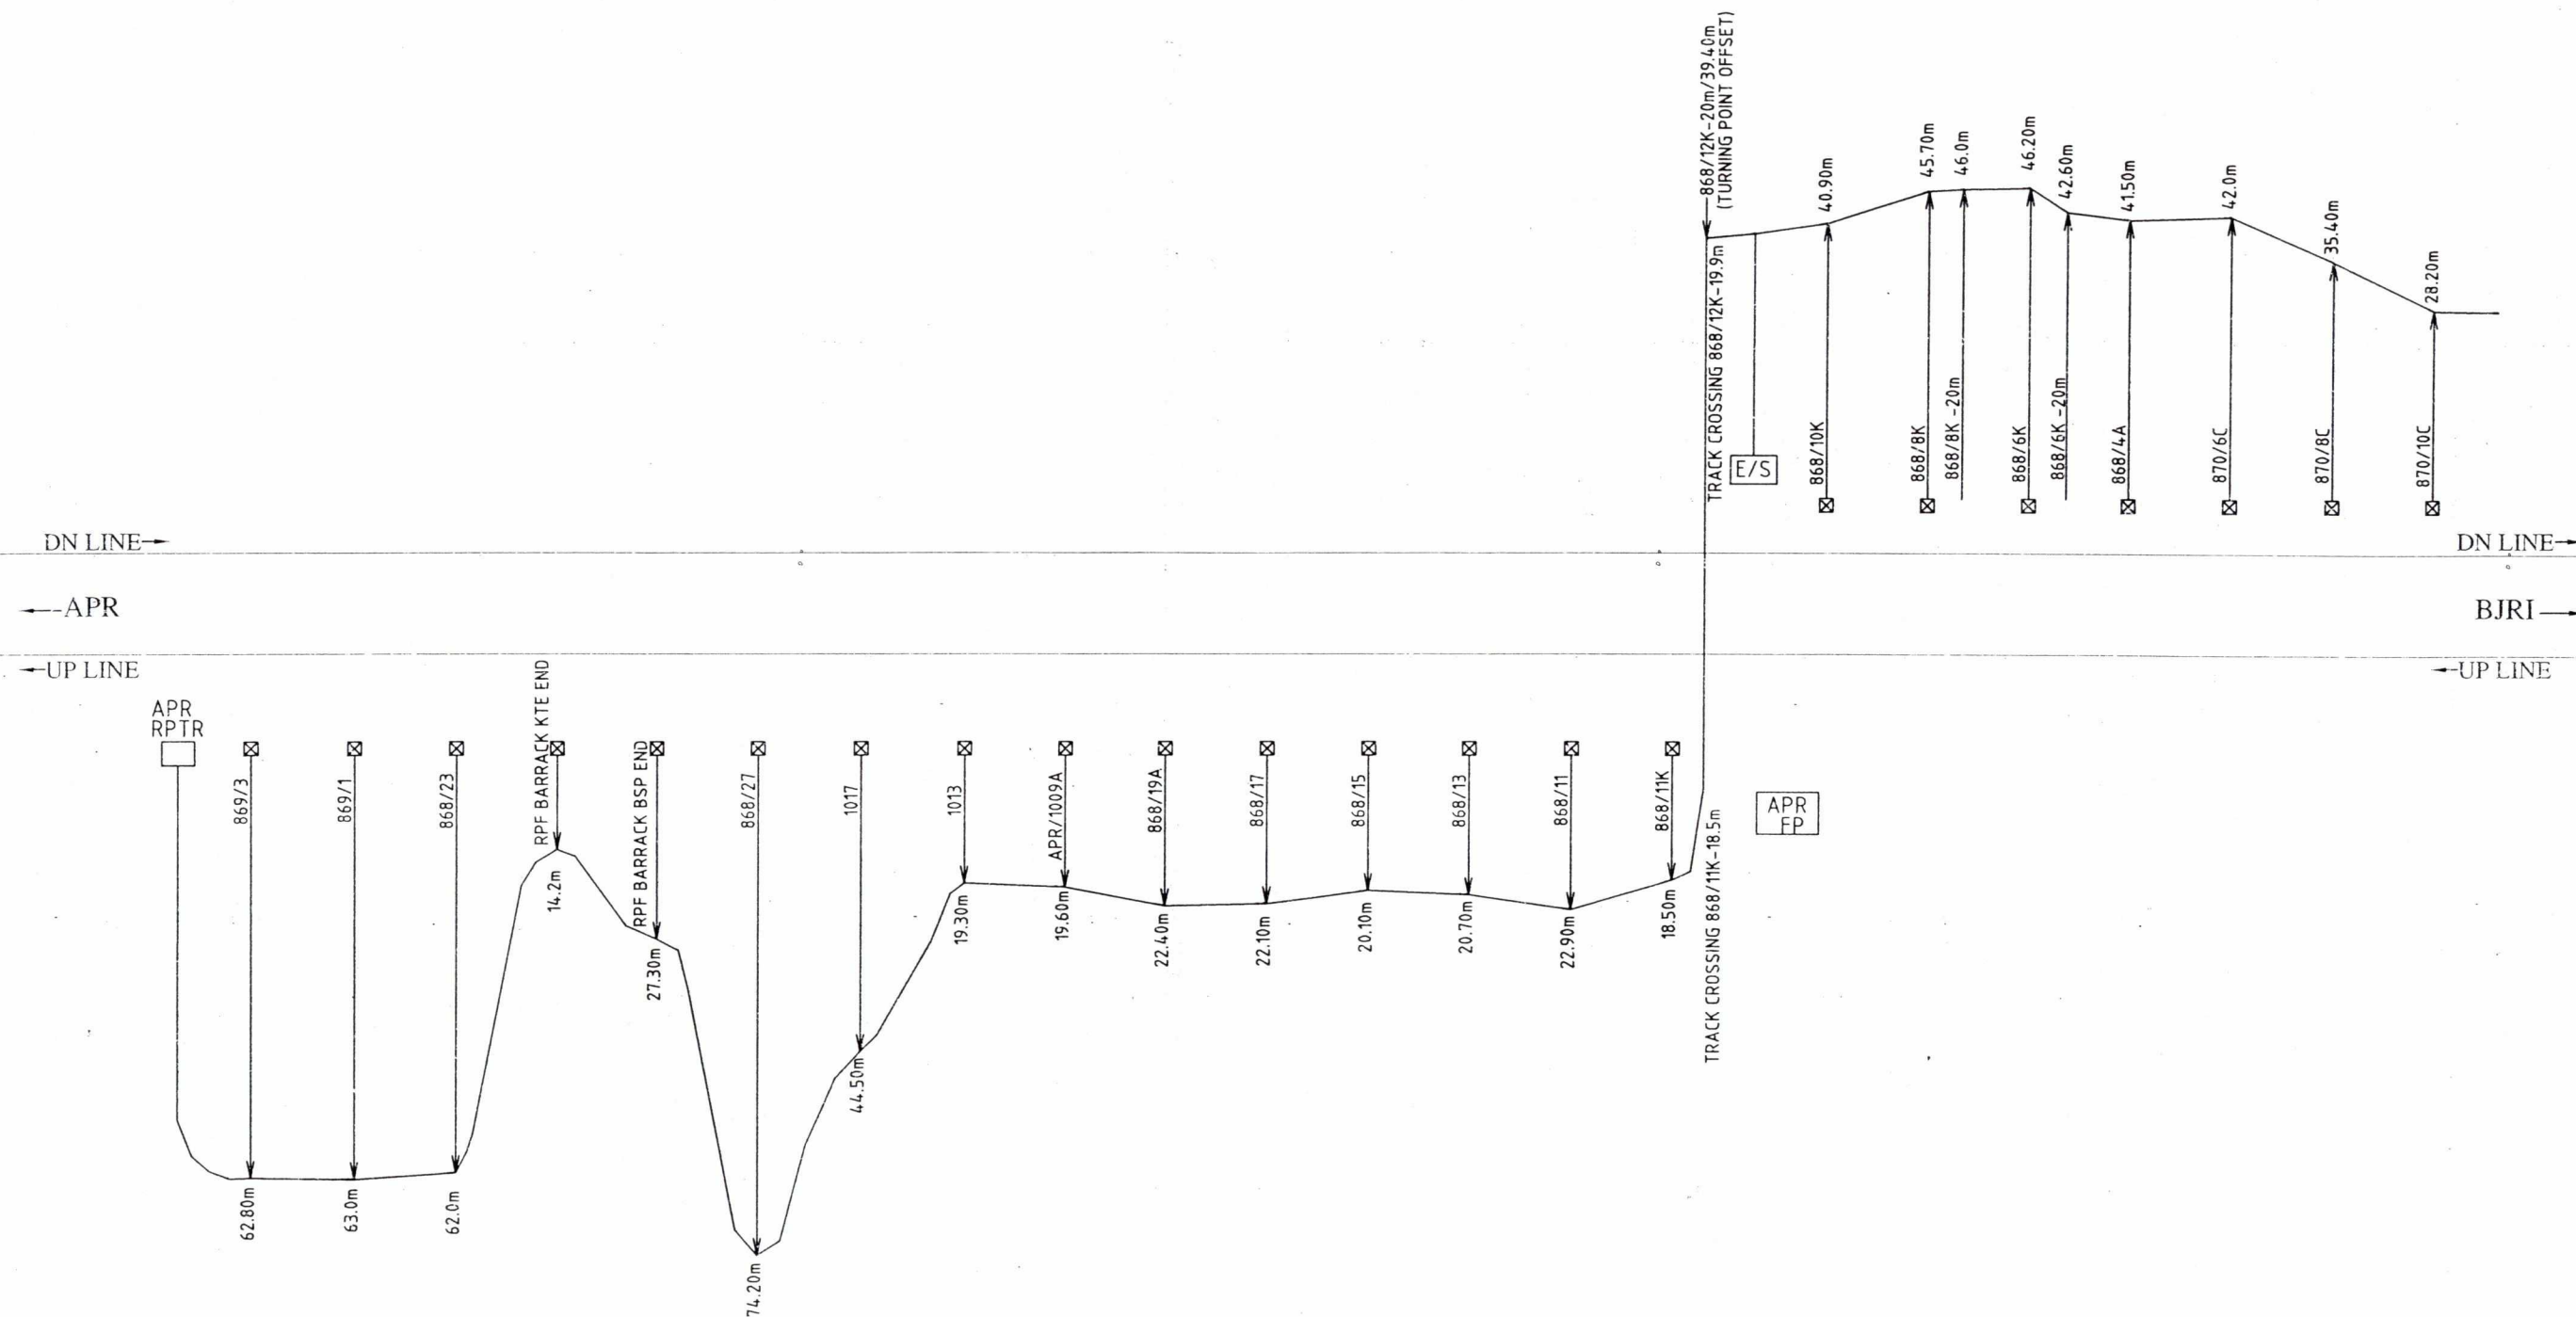

LEGENDS

- CABLE ROUTE
- RAILWAY TRACK
- LEVEL CROSSING GATE
- CULVERT
- ⊠ OHE MAST


PREPARED BY	SSE/TW/BSP	DSTE/PROJ-II/SDL	DyESTE/PROJ-I/BSP	CABLE ROUTE PLAN SEC.-APR TO BJRI km..869/3 TO km.870/10C	SHEET NO. 1/28
M/s VIKRAM TELEMATICS PUNE					DRG. NO.

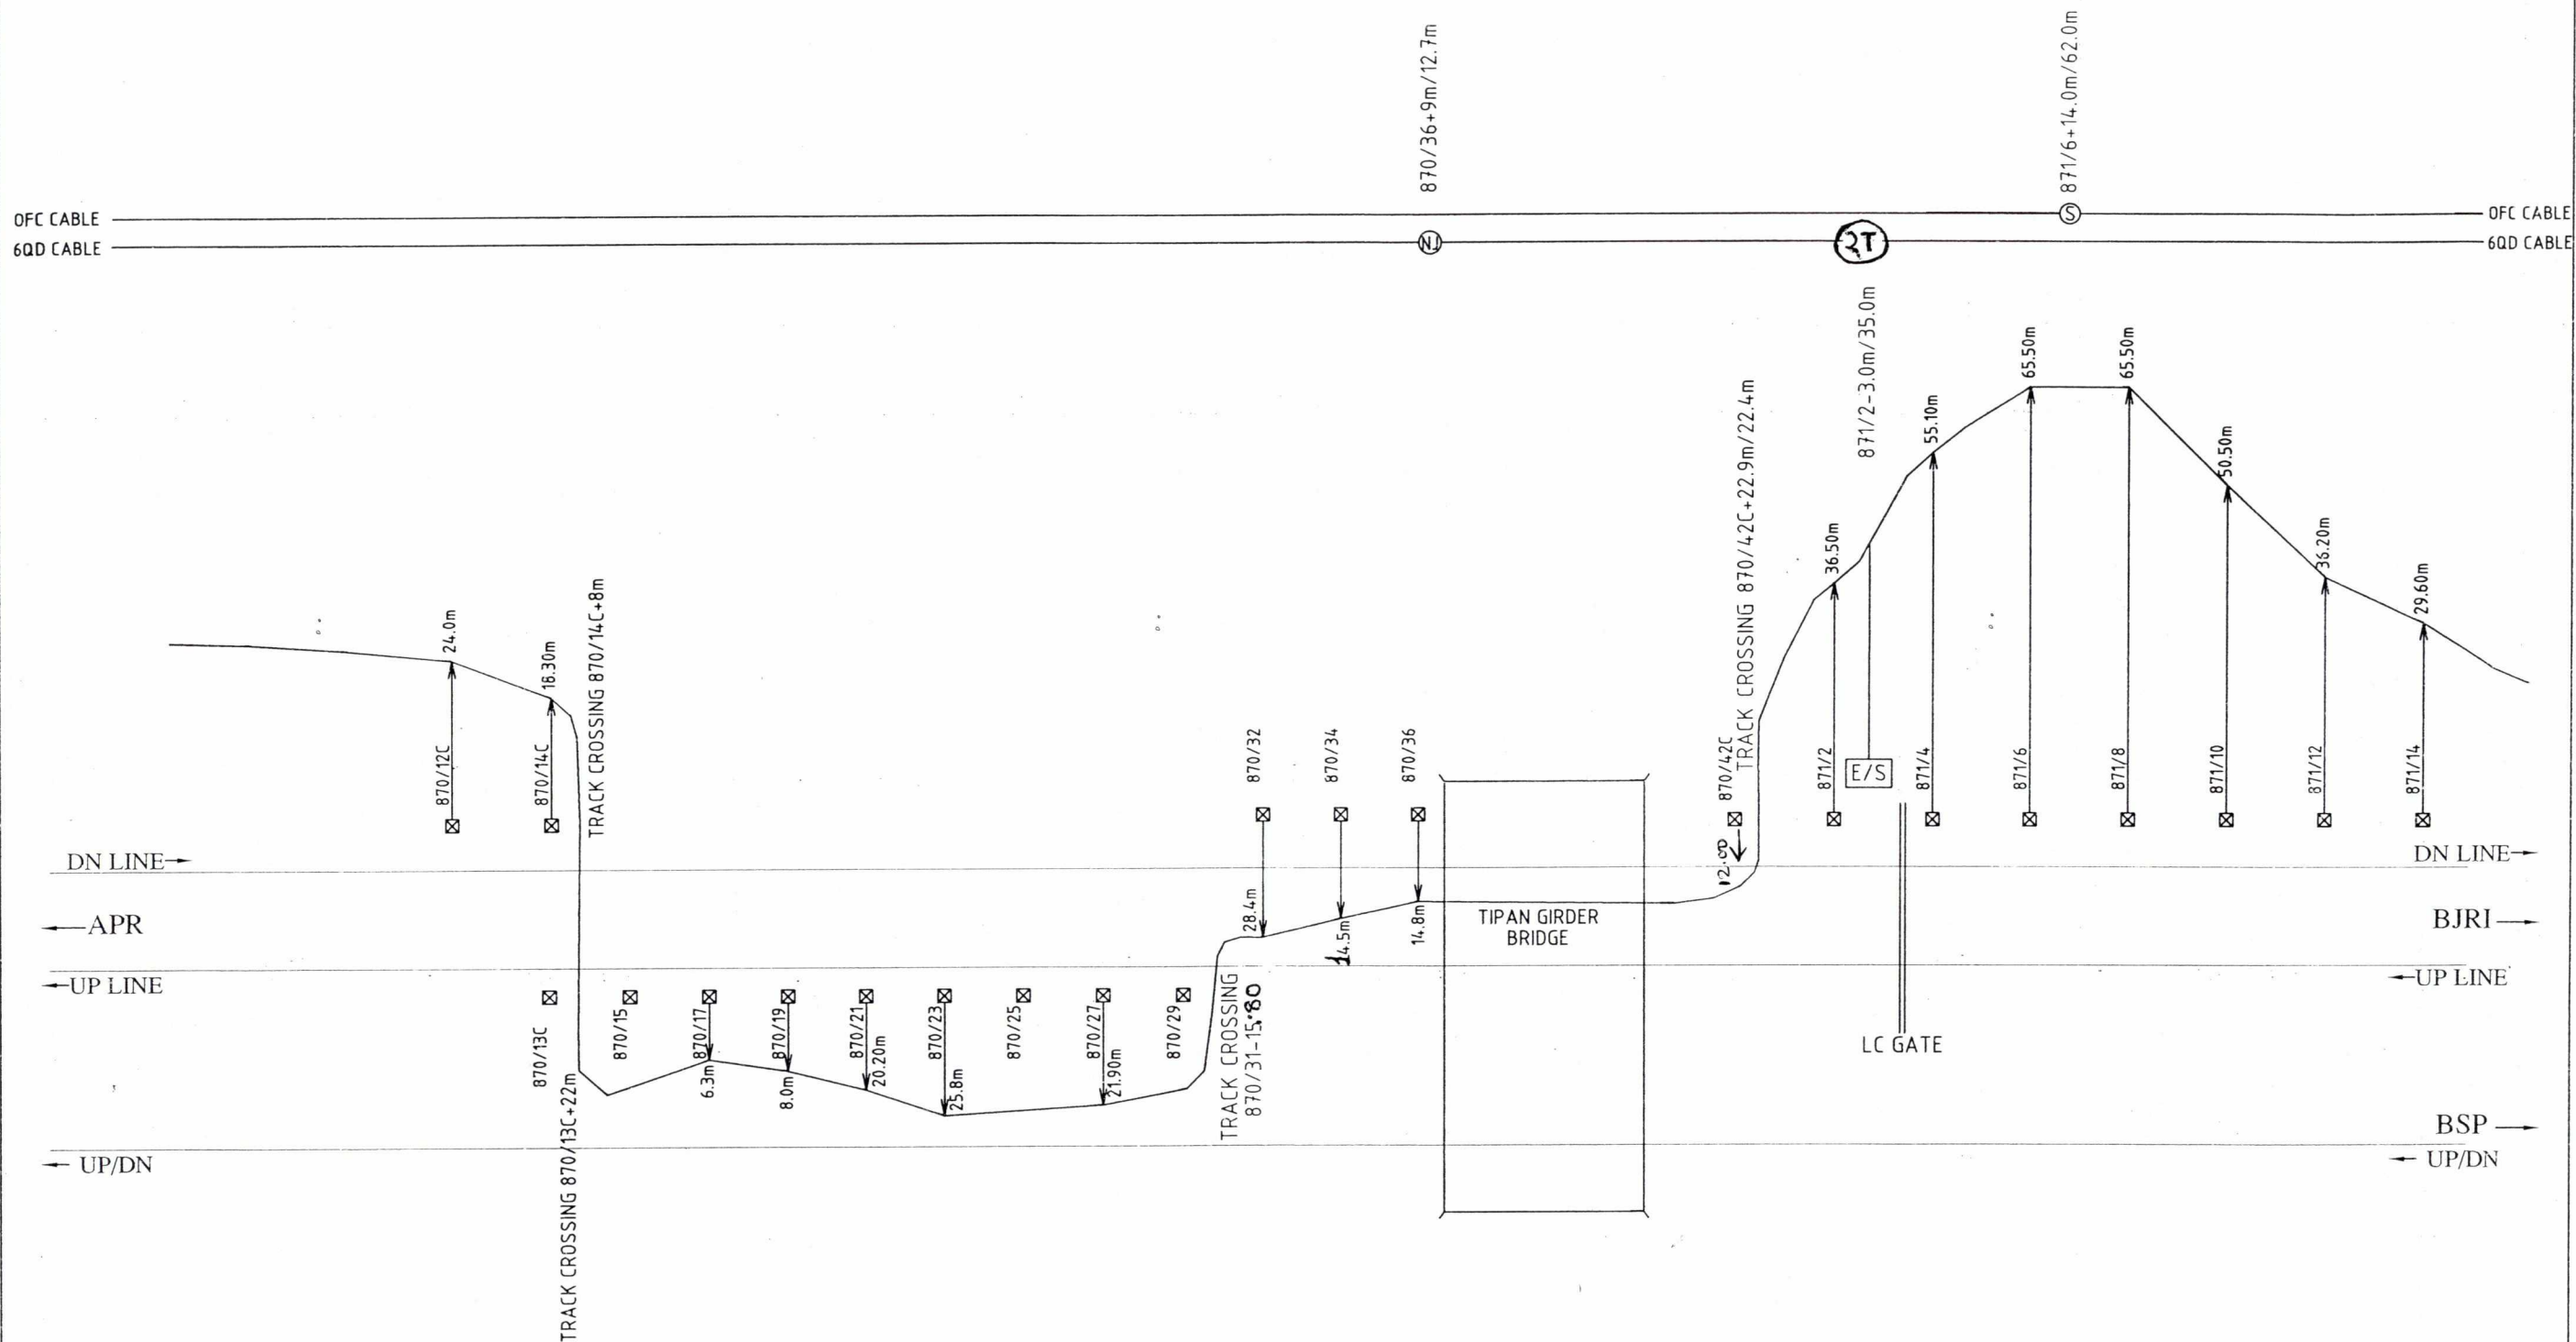

LEGENDS

- CABLE ROUTE
- RAILWAY TRACK
- LEVEL CROSSING GATE
- CULVERT
- ☒ OHE MAST


PREPARED BY	SSE/TW/BSP	DSTE/PROJ-II/SDL	DyCSTE/PROJ-I/BSP	CABLE ROUTE PLAN SEC.-APR TO BJRI km.870/12C TO km.871/14	SHEET NO. 2/28
M/s VIKRAM TELEMATICS PUNE	<i>[Signature]</i>	<i>[Signature]</i>	<i>[Signature]</i> 15-10-13		DRG. NO.

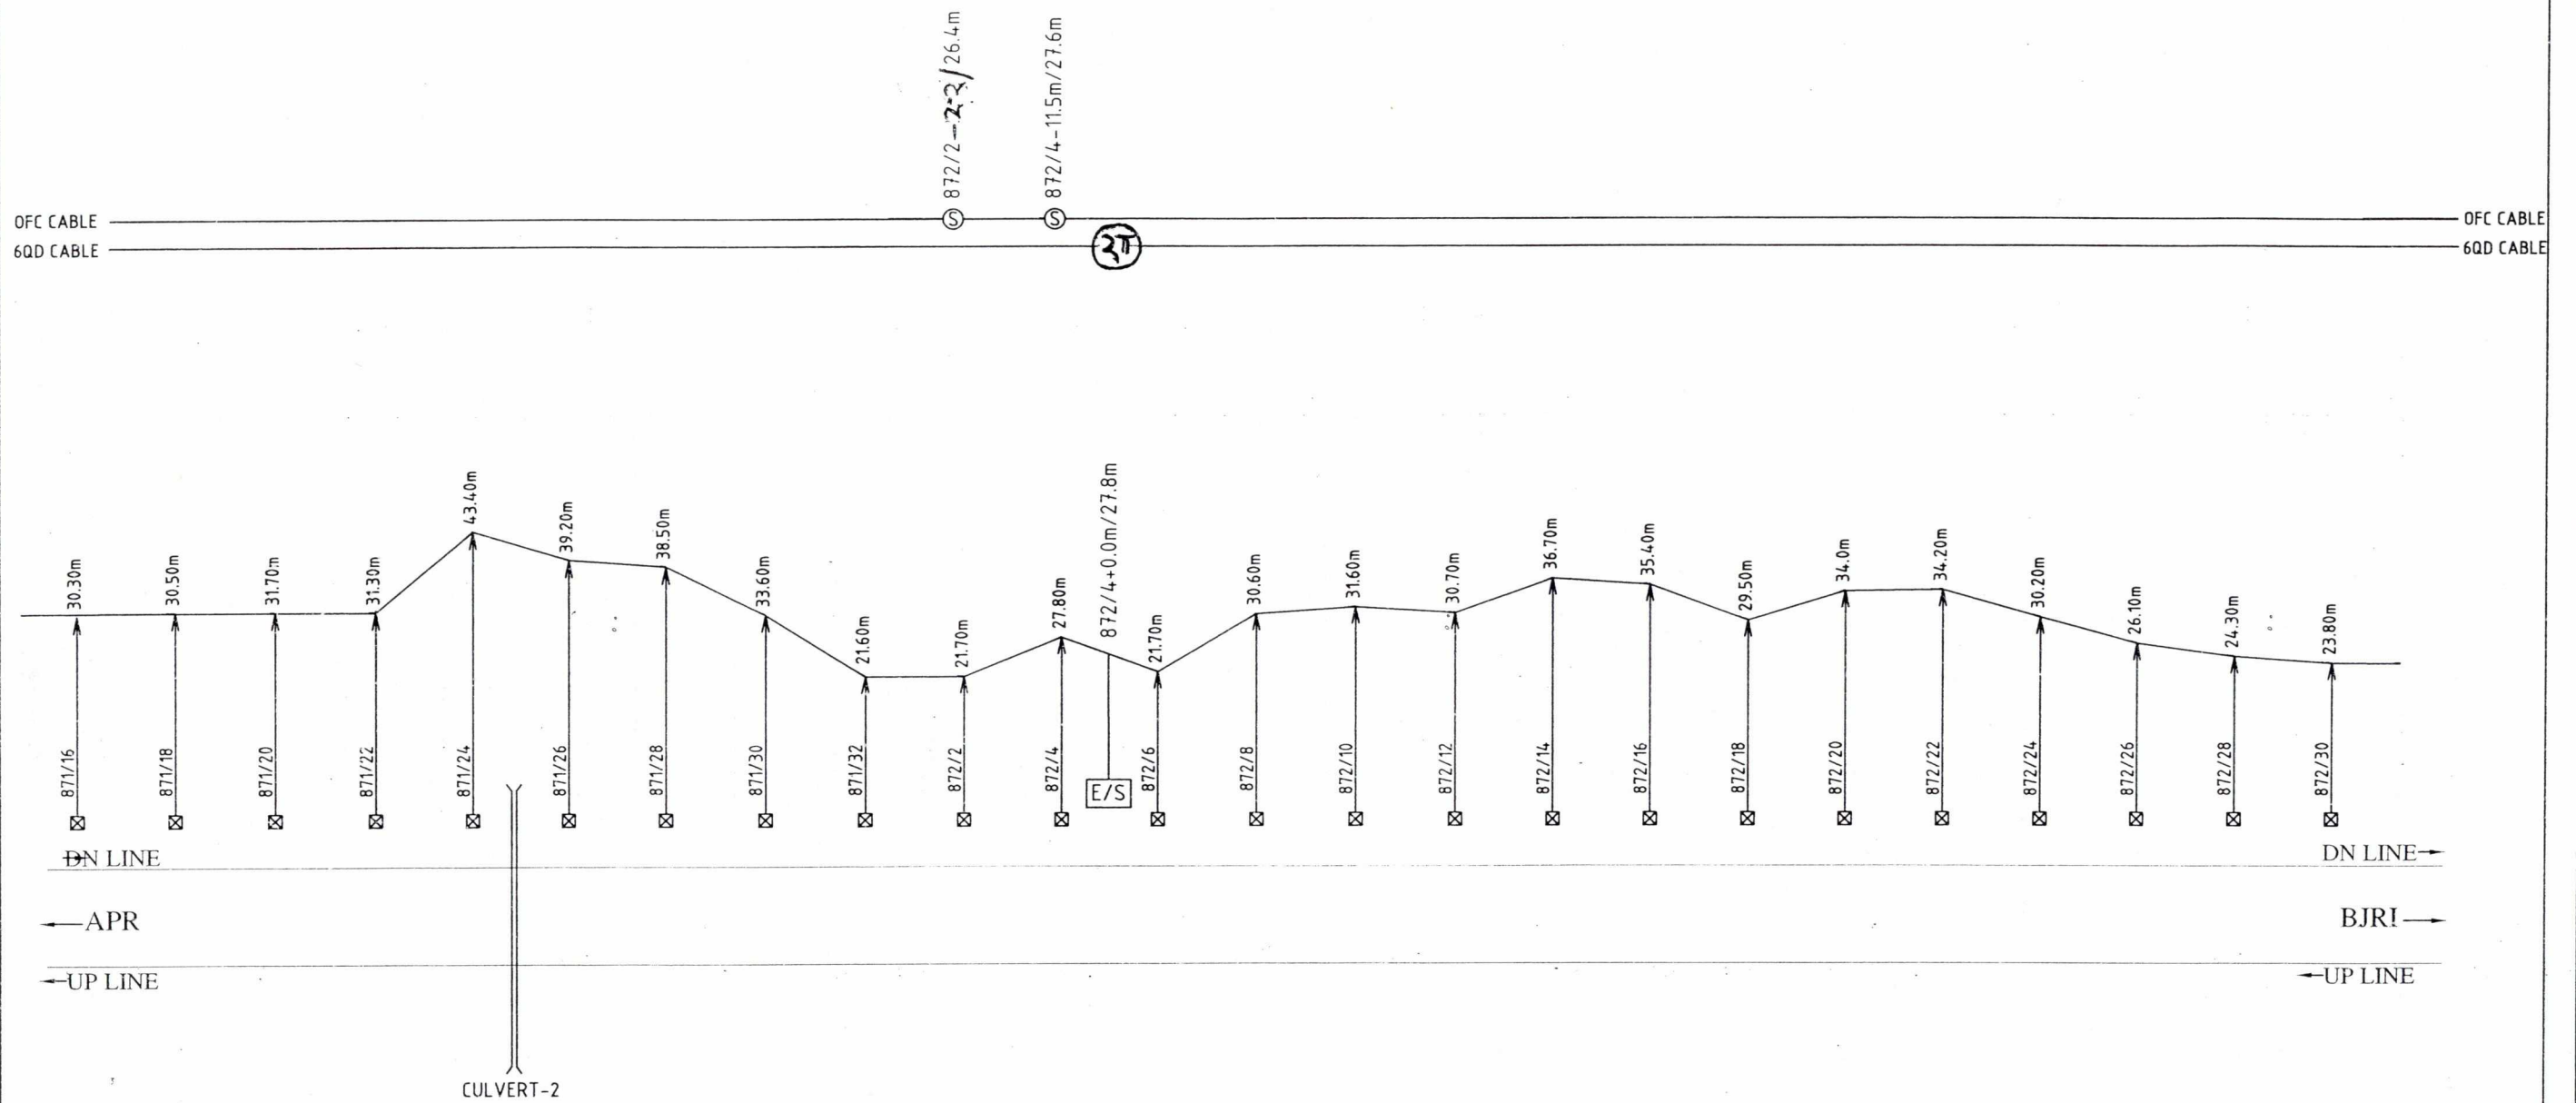

LEGENDS


- CABLE ROUTE
- RAILWAY TRACK
- || LEVEL CROSSING GATE
- CULVERT
- ☒ OHE MAST

PREPARED BY	SSE/TW/BSP	DSTE/PROJ-II/SDL	DyCSTE/PROJ-I/BSP	CABLE ROUTE PLAN SEC.-APR TO BJRI km.871/16 TO km.872/30	SHEET NO. 3/28
M/s VIKRAM TELEMATICS PUNE	<i>[Signature]</i>	<i>[Signature]</i>	<i>[Signature]</i> 15/11/23		DRG. NO.

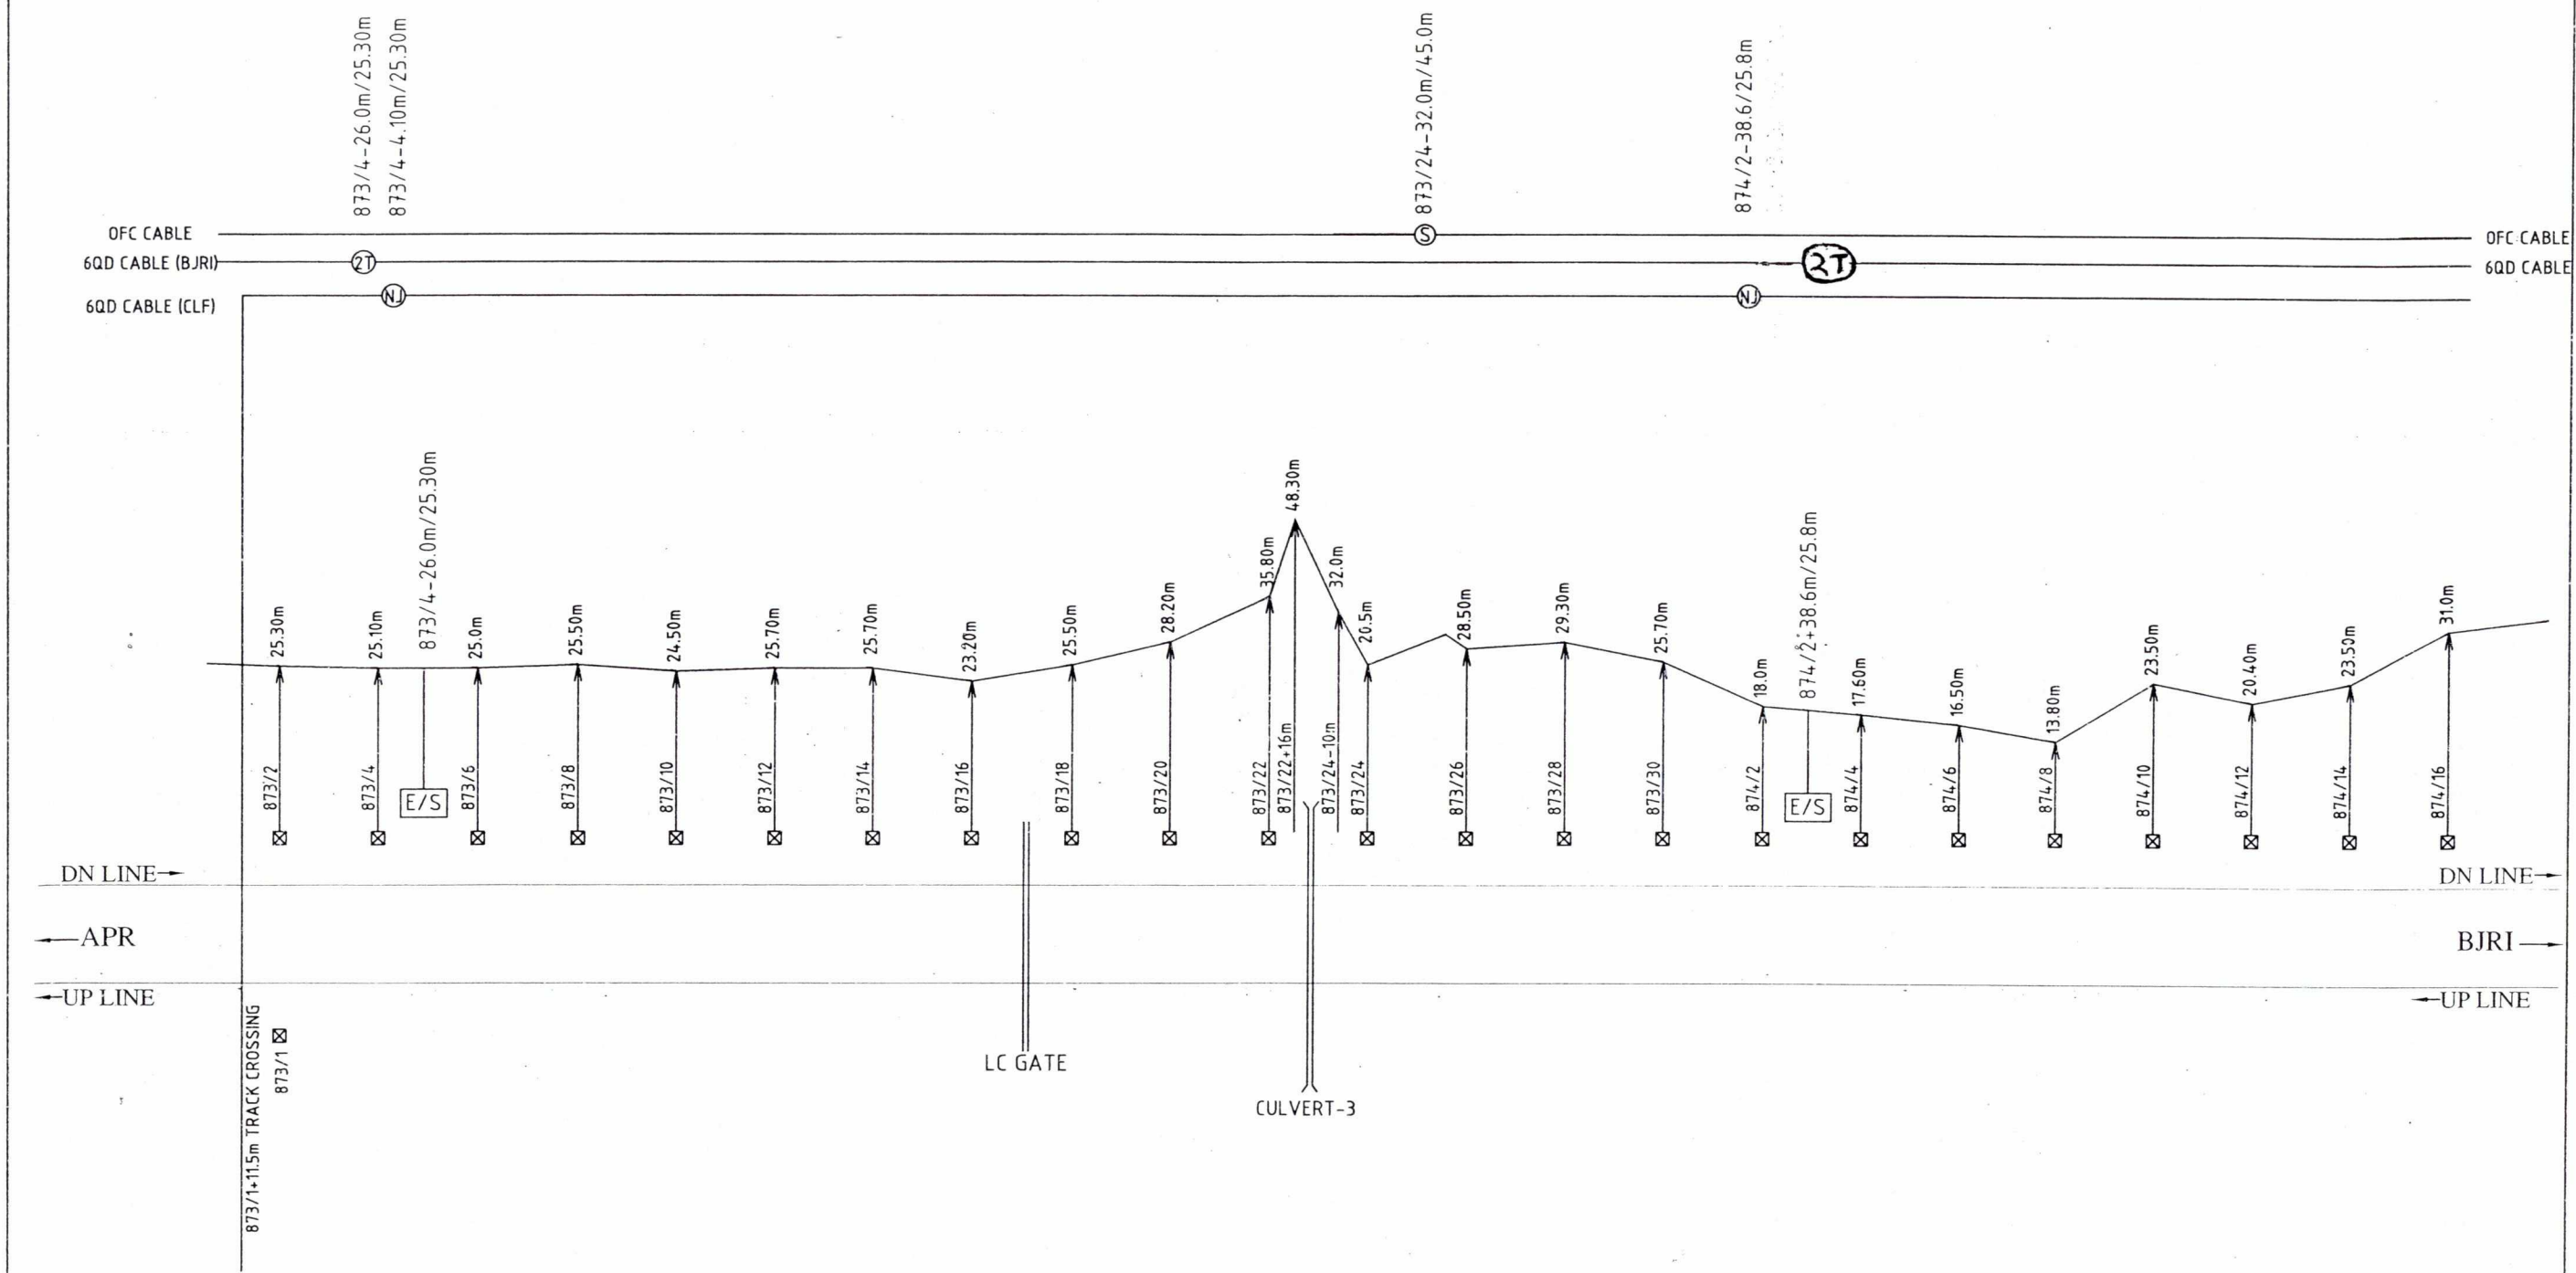


- LEGENDS**
- CABLE ROUTE
 - RAILWAY TRACK
 - LEVEL CROSSING GATE
 - CULVERT
 - ⊗ OHE MAST

PREPARED BY	SSE/TW/BSP	DSTE/PROJ-II/SDL	DyCSTE/PROJ-I/BSP	CABLE ROUTE PLAN SEC.-APR TO BJRI km.873/2 TO km.874/16	SHEET NO. 4/28 DRG. NO.
M/s VIKRAM TELEMATICS PUNE					

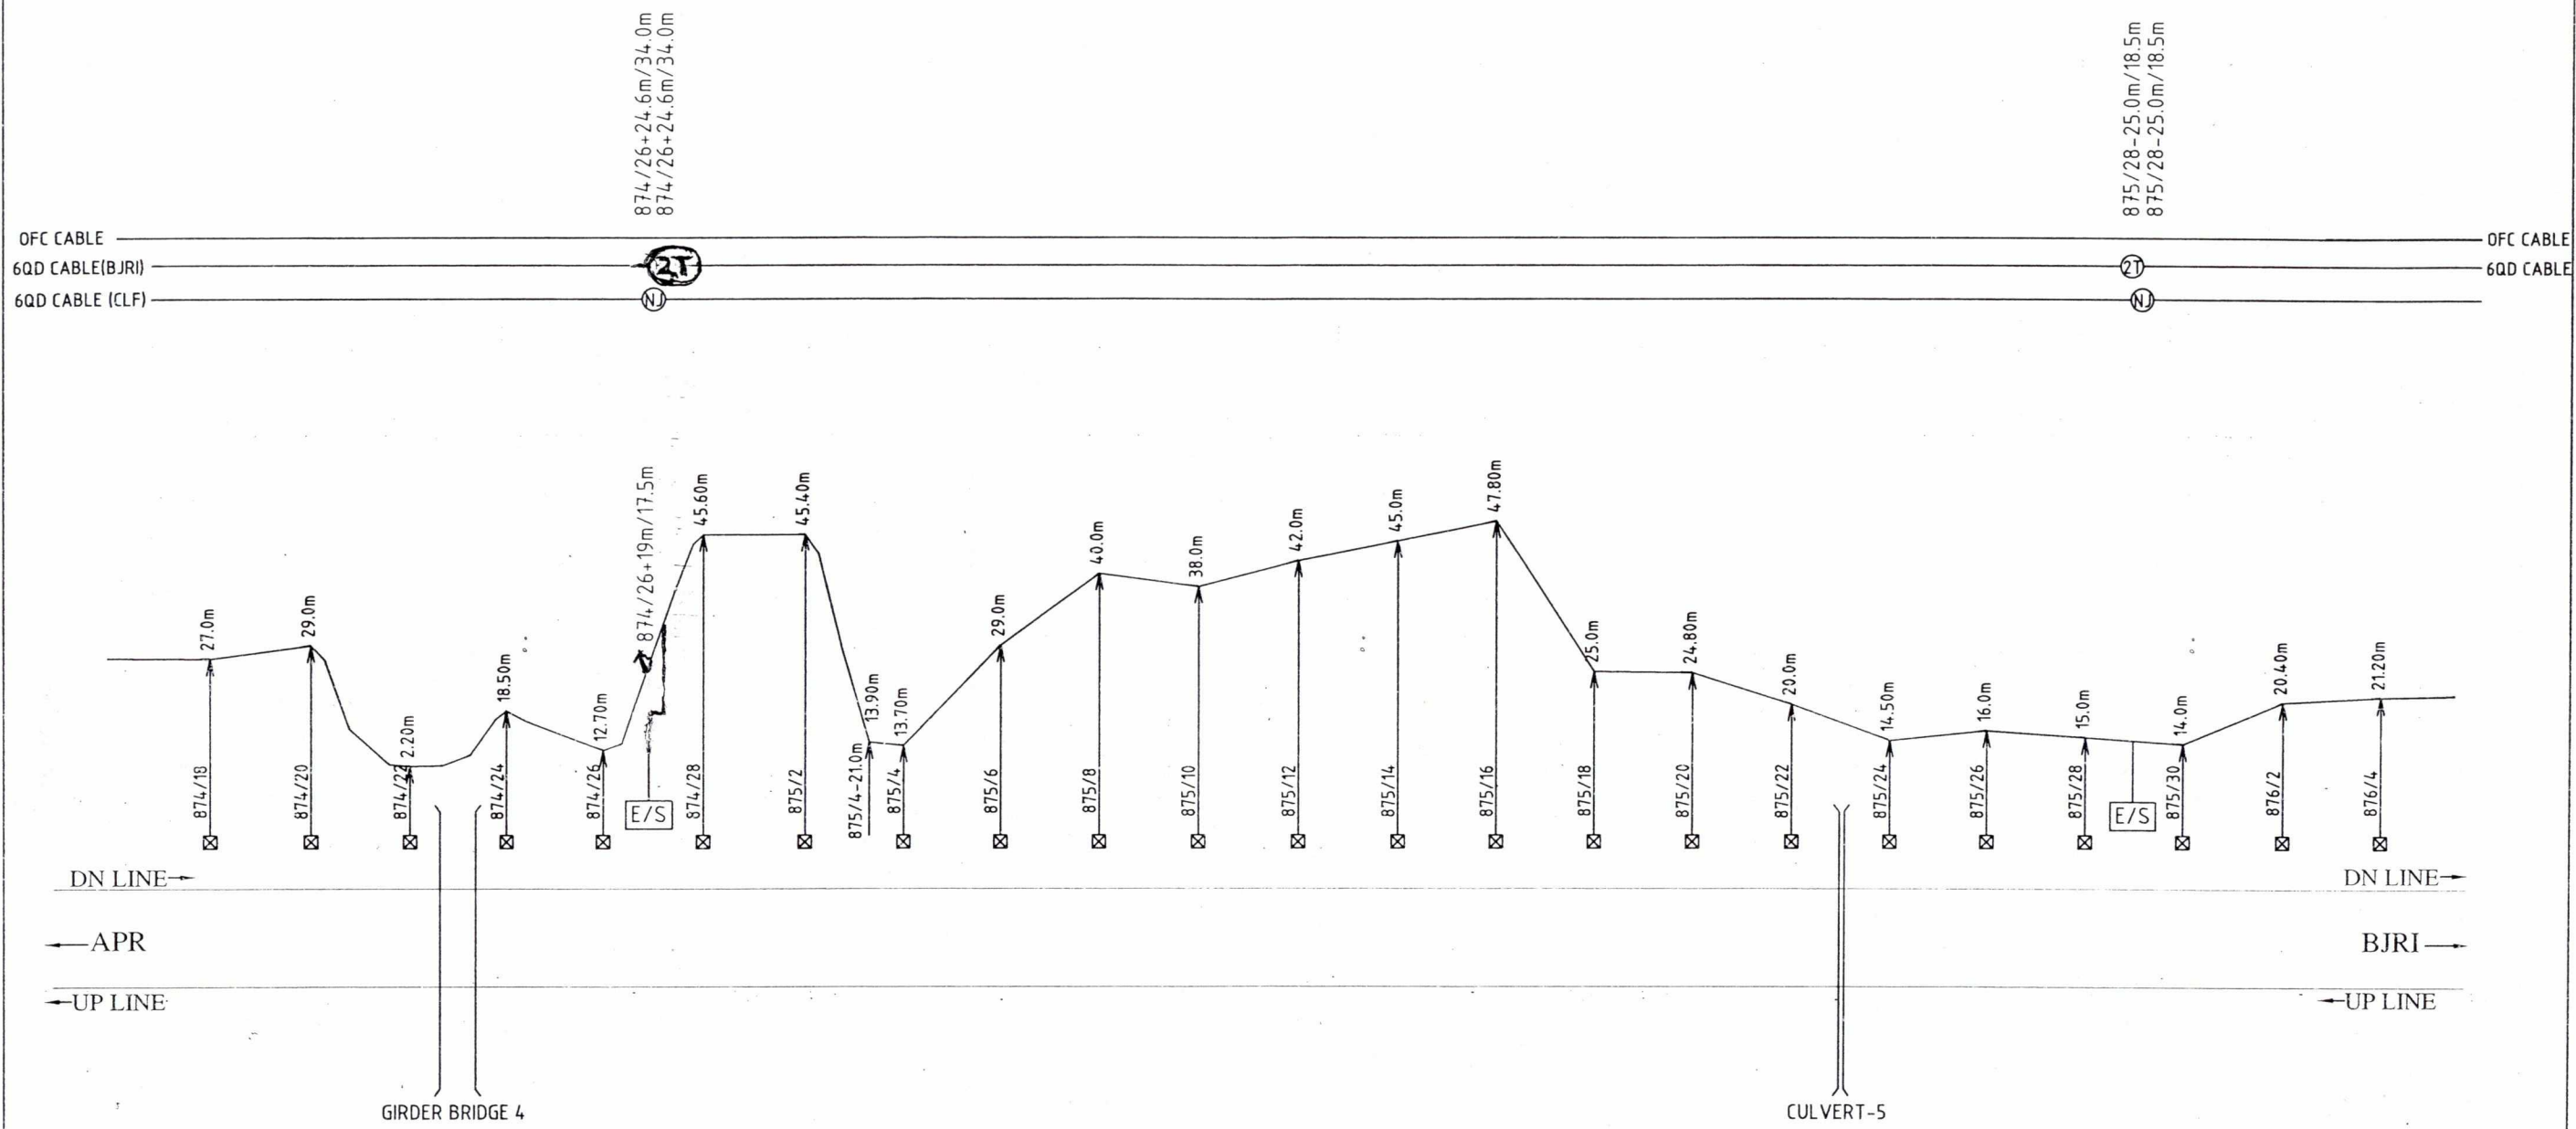

- LEGENDS**
- CABLE ROUTE
 - RAILWAY TRACK
 - LEVEL CROSSING GATE
 - CULVERT
 - ☒ OHE MAST


PREPARED BY	SSE/TW/BSP	DSTE/PROJ-II/SDL	DyCSTE/PROJ-I/BSP	CABLE ROUTE PLAN SEC.-APR TO BJRI km.874/18 TO km.876/4	SHEET NO. 5/28 DRG. NO.
M/s VIKRAM TELEMATICS PUNE	<i>[Signature]</i>	<i>[Signature]</i>	<i>[Signature]</i>		

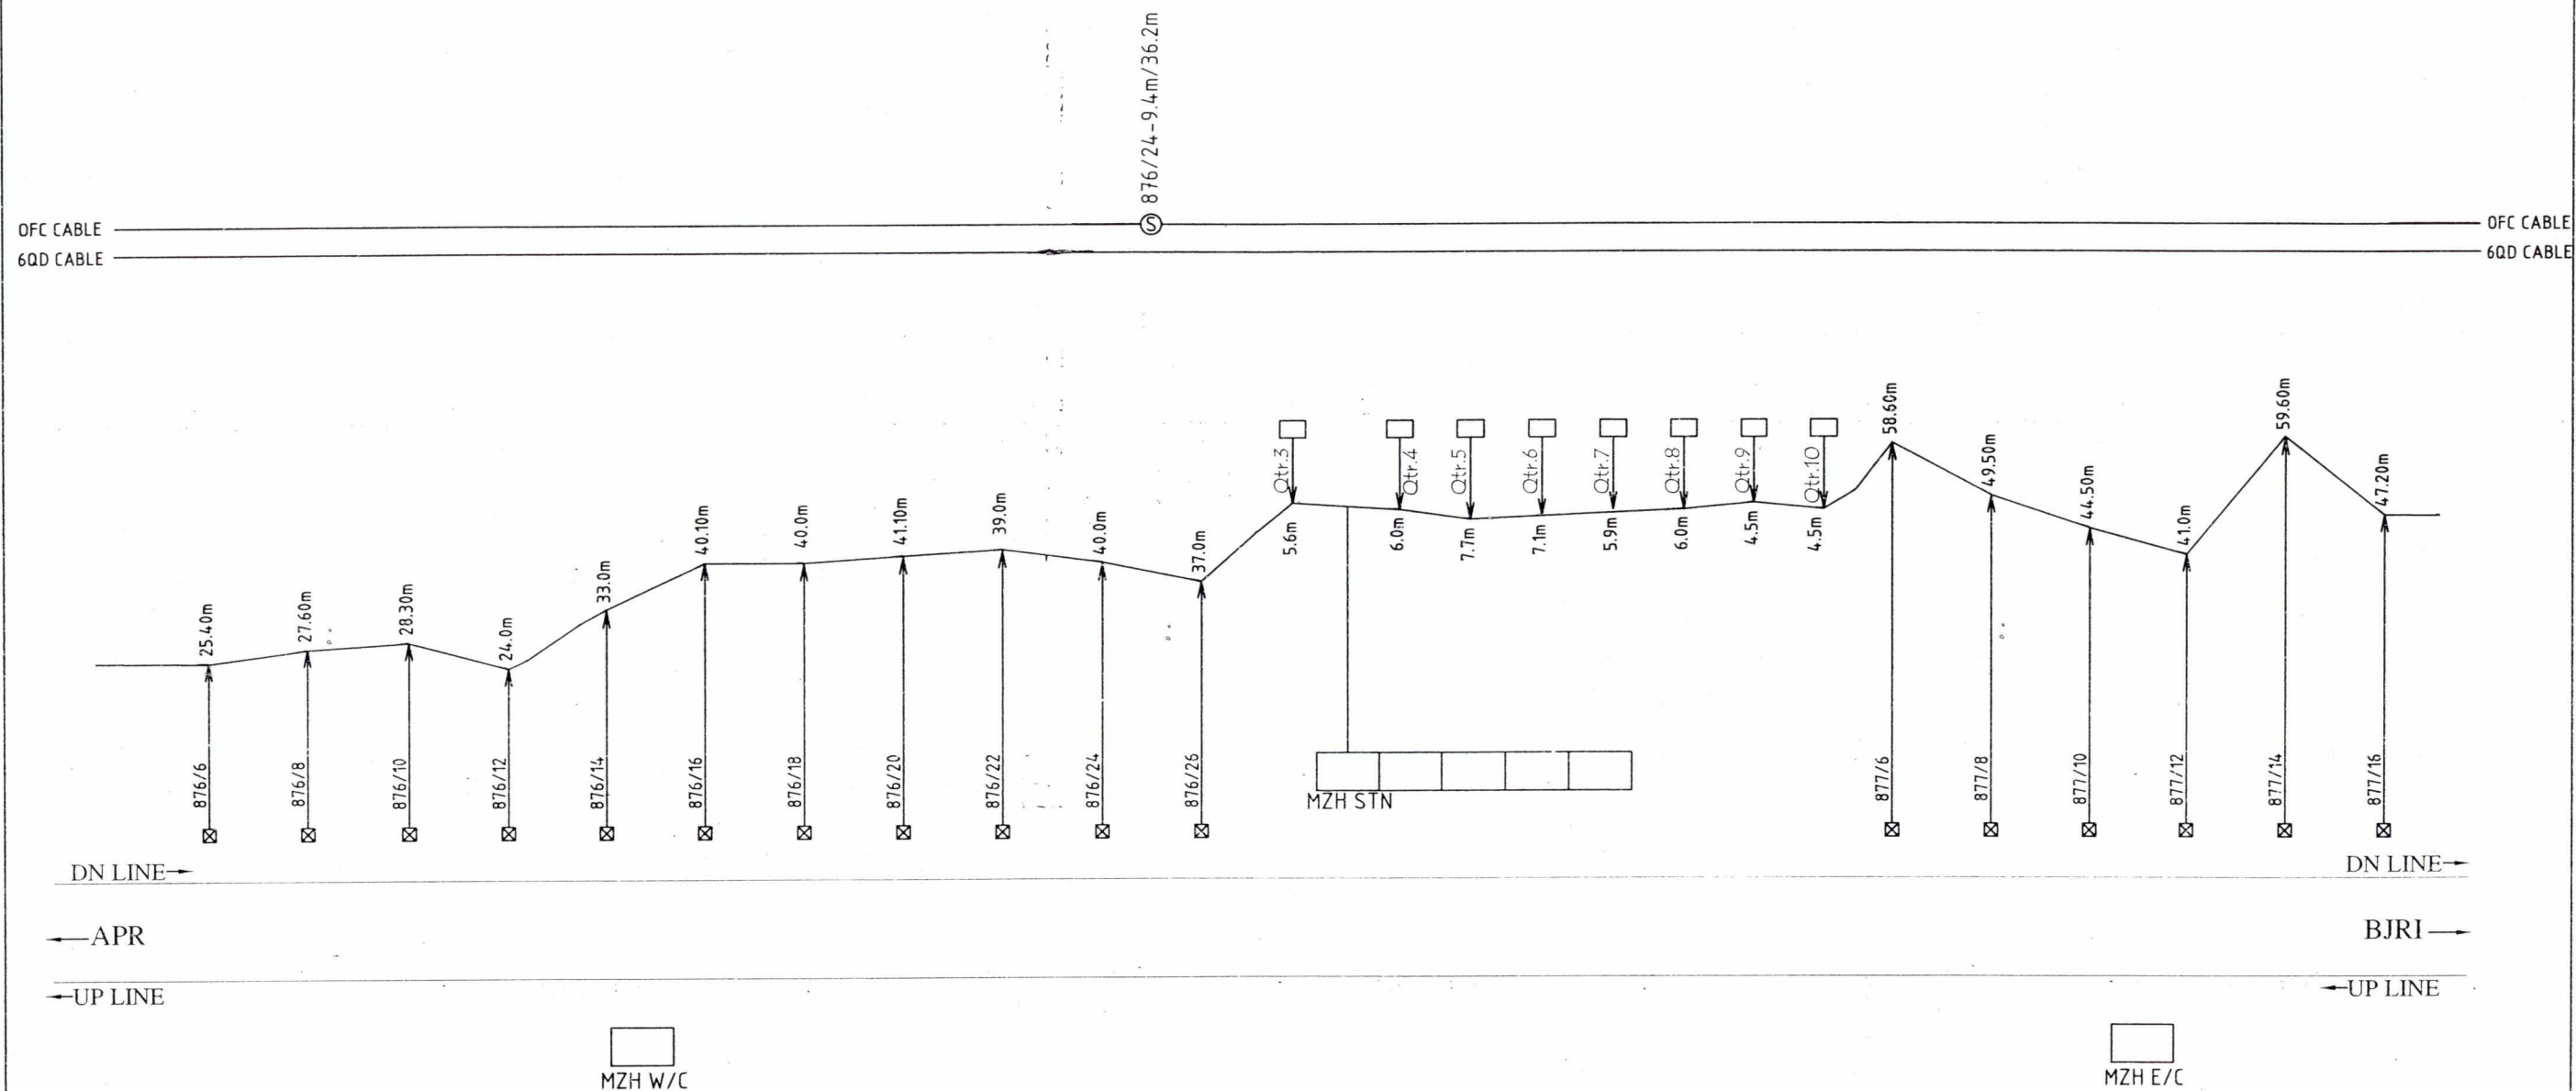

LEGENDS

- CABLE ROUTE
- RAILWAY TRACK
- LEVEL CROSSING GATE
- CULVERT
- ☒ OHE MAST


PREPARED BY	SSE/TW/BSP	DSTE/PROJ-II/SDL	DyCSTE/PROJ-I/BSP	CABLE ROUTE PLAN SEC.-APR TO BJRI km.876/6 TO km.877/16	SHEET NO. 6/28
M/s VIKRAM TELEMATICS PUNE	<i>[Signature]</i>	<i>[Signature]</i>	<i>[Signature]</i> 15-11-13		DRG. NO.

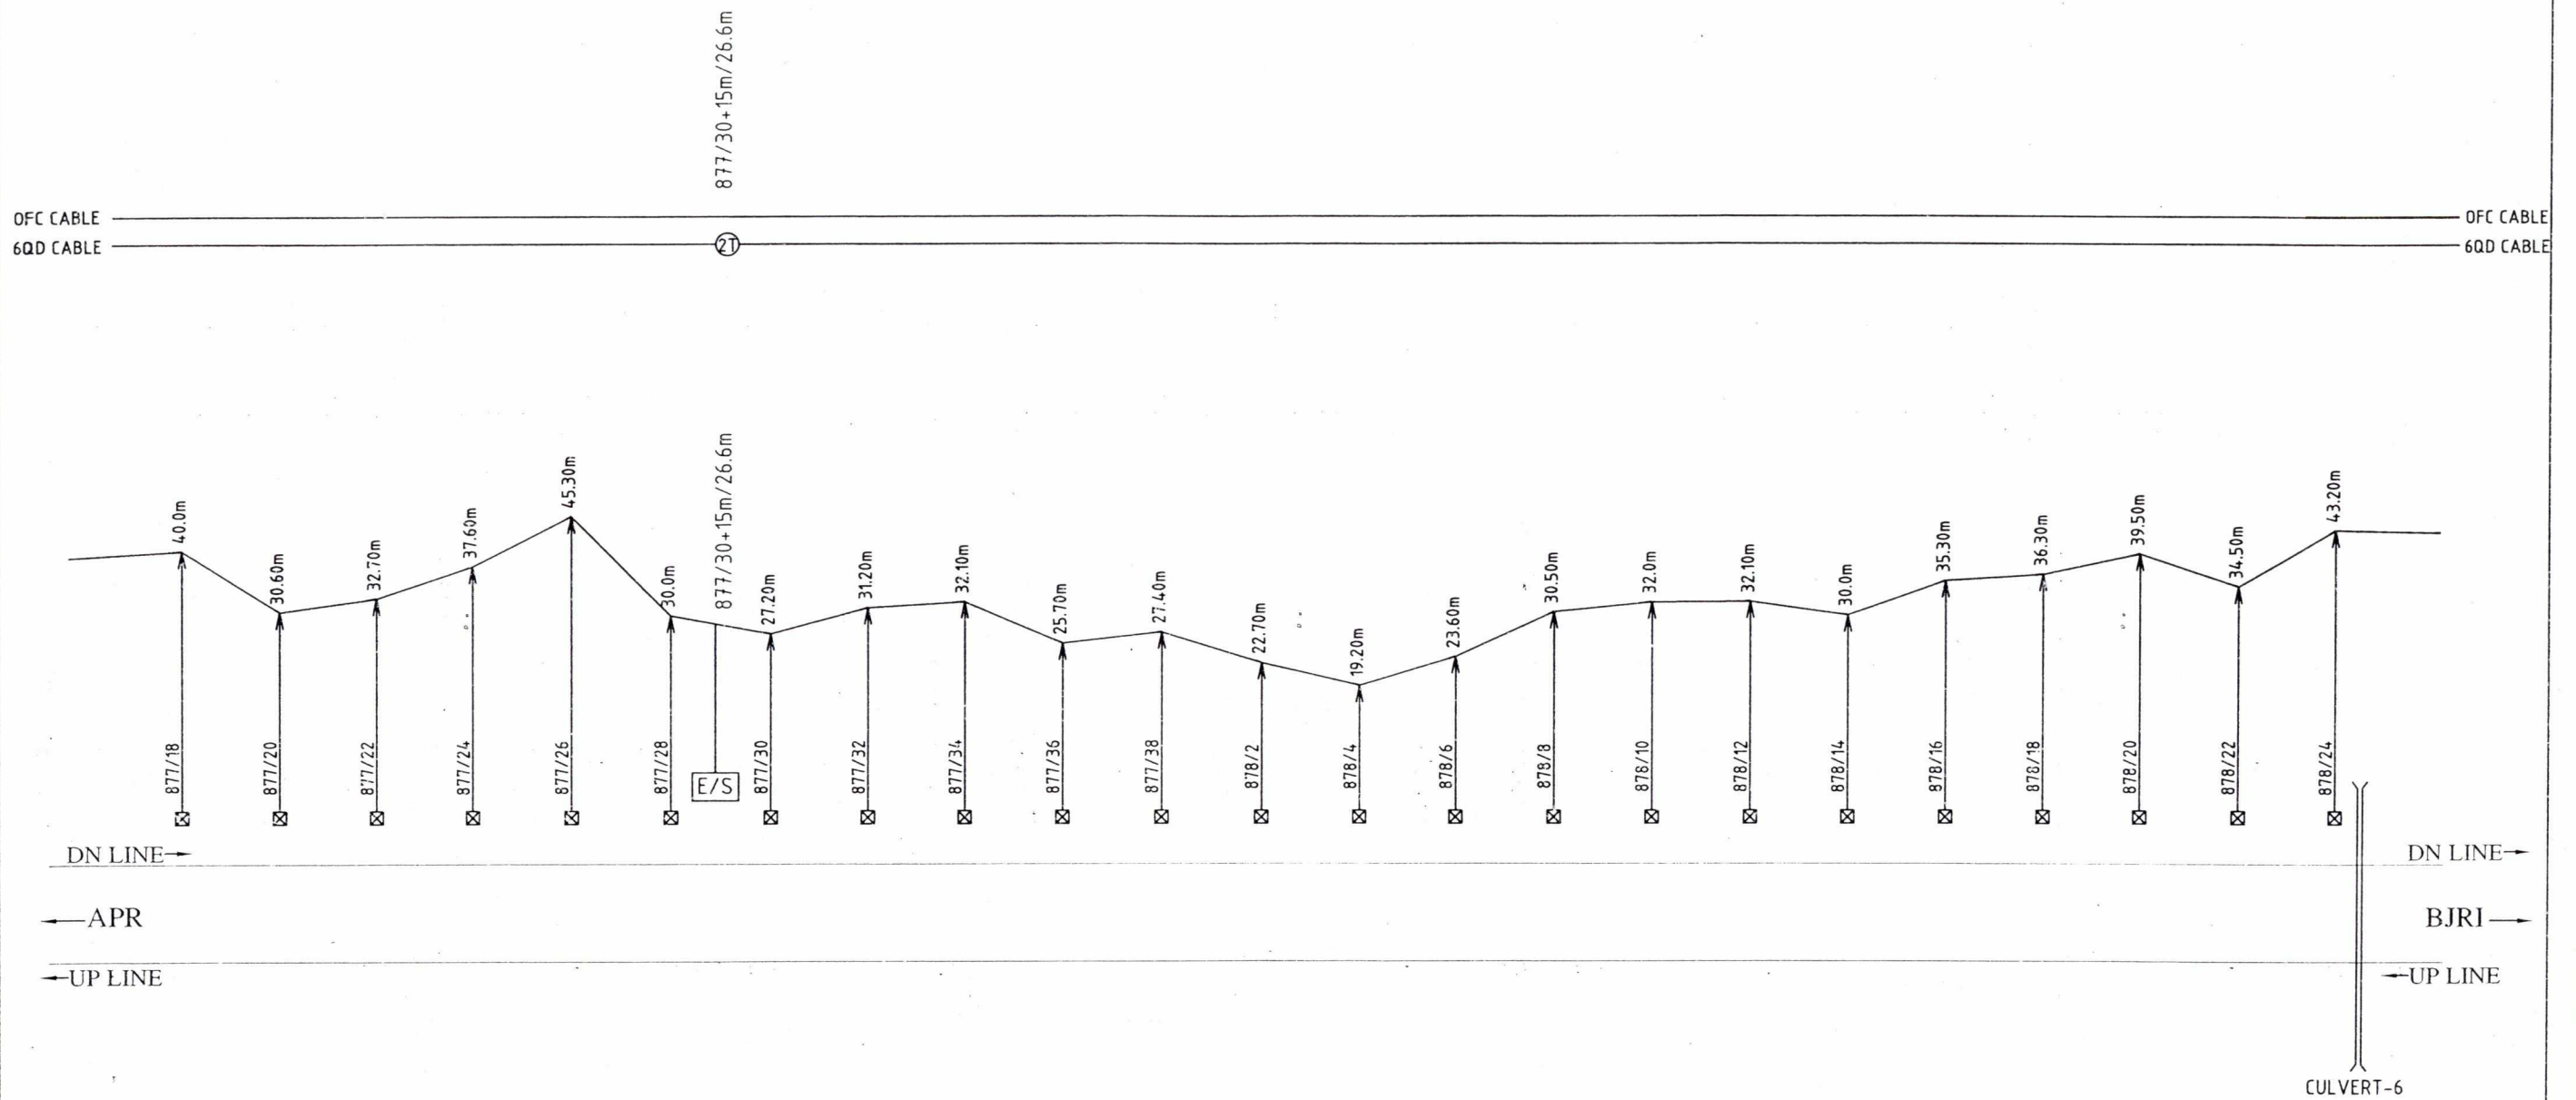

LEGENDS

- CABLE ROUTE
- RAILWAY TRACK
- LEVEL CROSSING GATE
- CULVERT
- ☒ OHE MAST


PREPARED BY	SSE/TW/BSP	DSTE/PROJ-II/SDL	DyCSTE/PROJ-I/BSP	CABLE ROUTE PLAN SEC.-APR TO BJRI km.877/18 TO km.878/24	SHEET NO. 7/28
M/s VIKRAM TELEMATICS PUNE	<i>[Signature]</i>	<i>[Signature]</i>	<i>[Signature]</i> 15/11/13		DRG. NO.

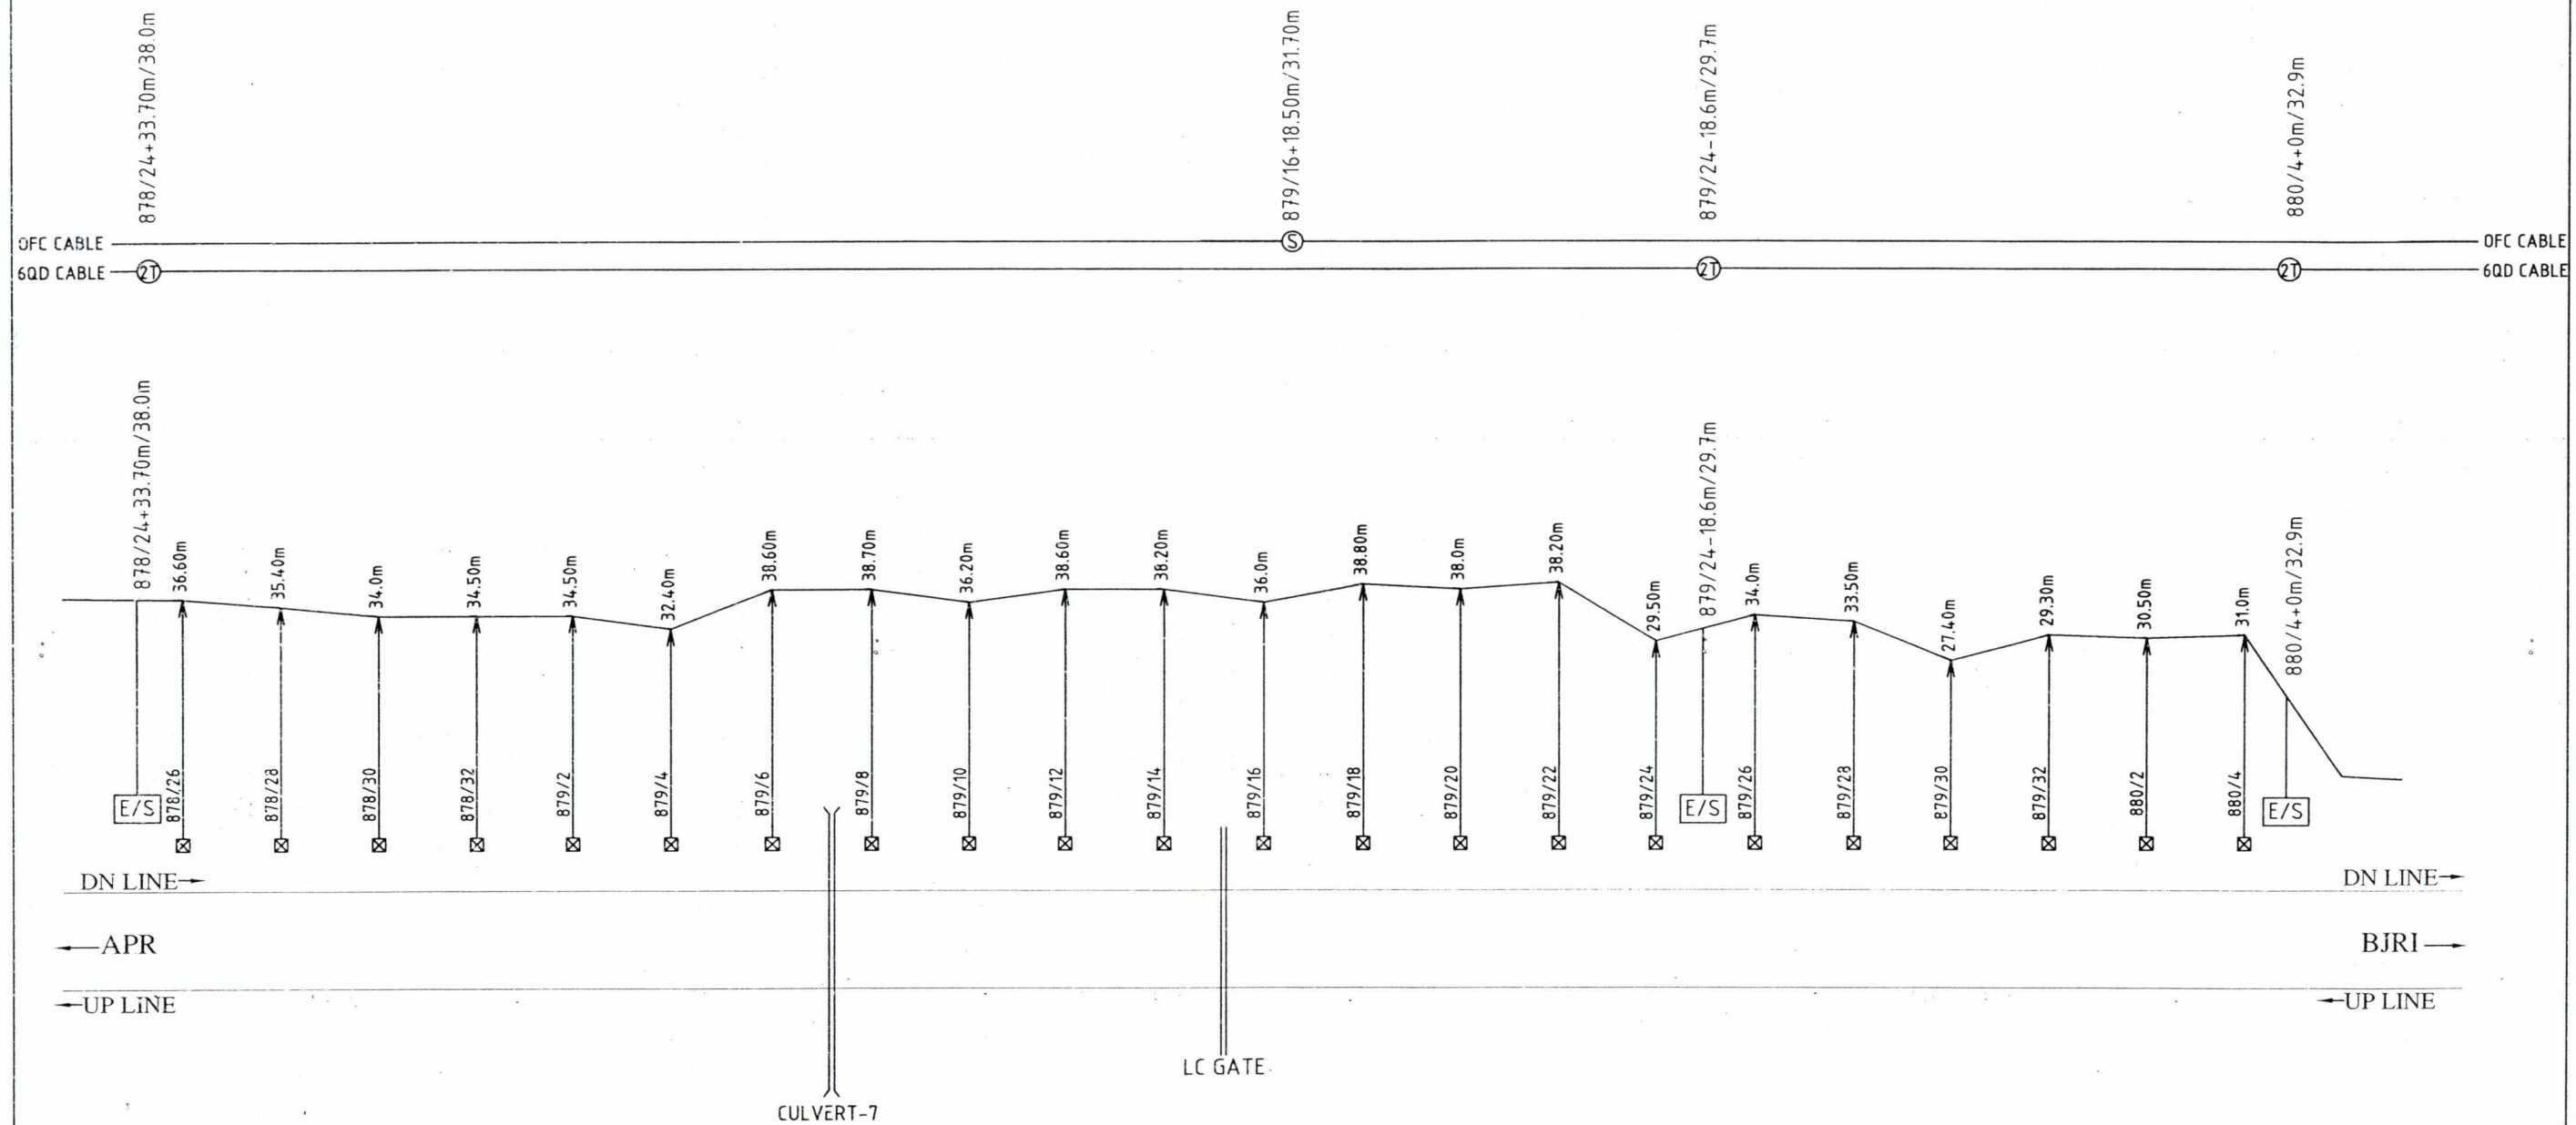

LEGENDS

- CABLE ROUTE
- RAILWAY TRACK
- LEVEL CROSSING GATE
- CULVERT
- ☒ OHE MAST


PREPARED BY	SSE/TW/BSP	DSTE/PROJ-II/SDL	DyCSTE/PROJ-I/BSP	CABLE ROUTE PLAN SEC.-APR TO BJRI km.878/26 TO km.880/4	SHEET NO. 8/28
M/s VIKRAM TELEMATICS PUNE					DRG. NO.

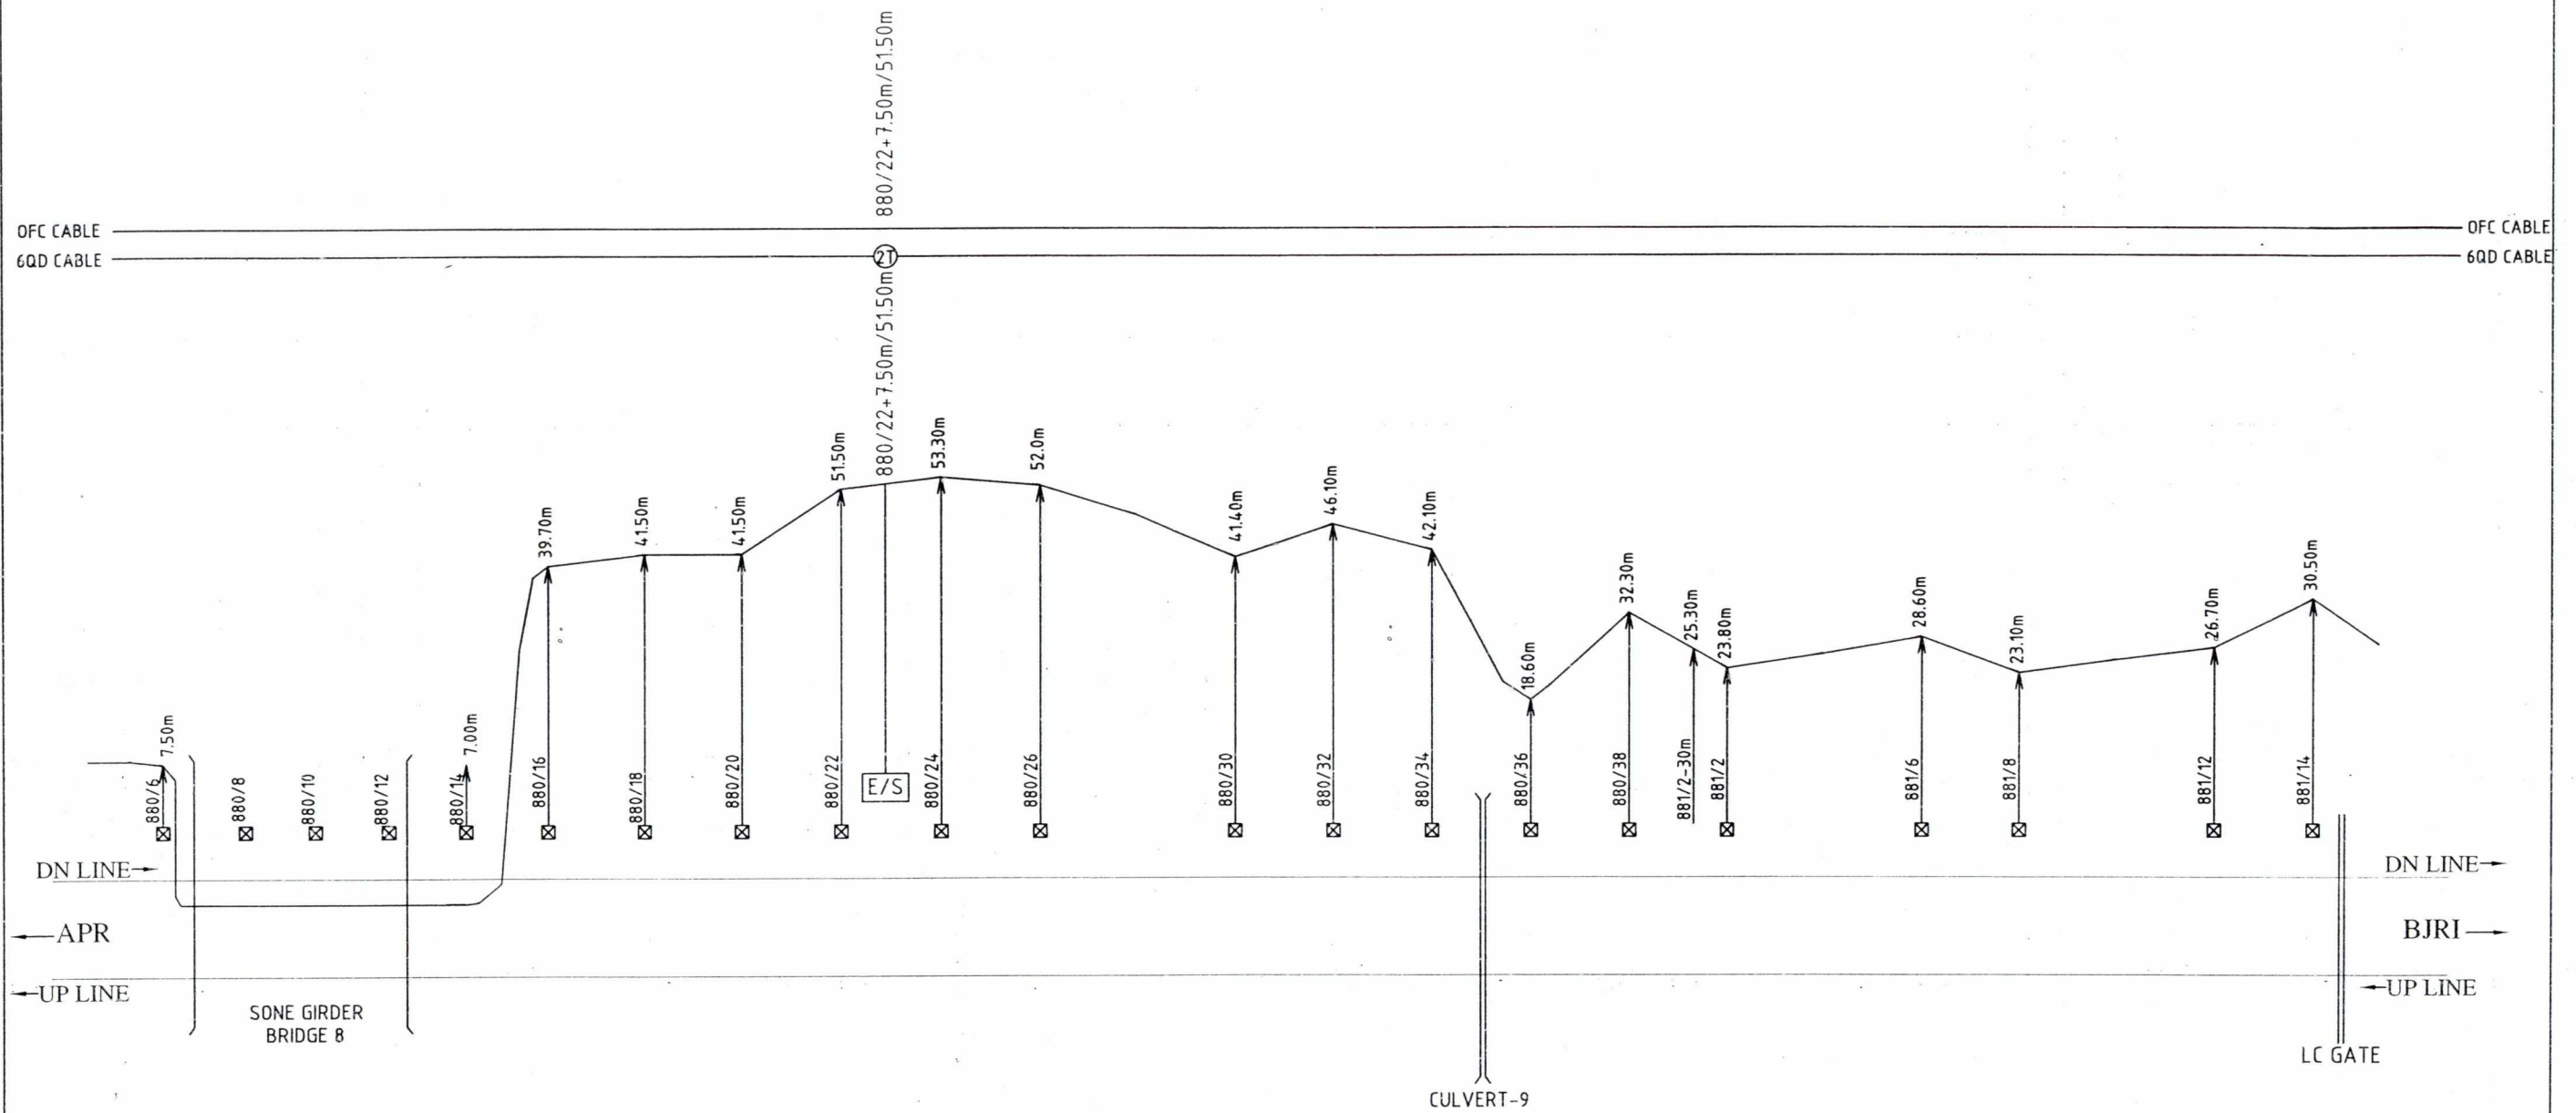

LEGENDS

- CABLE ROUTE
- RAILWAY TRACK
- LEVEL CROSSING GATE
- CULVERT
- ☒ OHE MAST


PREPARED BY	SSE/TW/BSP	DSTE/PROJ-II/SDL	DyCSTE/PROJ-I/BSP	CABLE ROUTE PLAN SEC.-APR TO BJRI km.880/6 TO km.881/14	SHEET NO. 9/28
M/s VIKRAM TELEMATICS PUNE	<i>[Signature]</i>	<i>[Signature]</i>	<i>[Signature]</i>		DRG. NO.

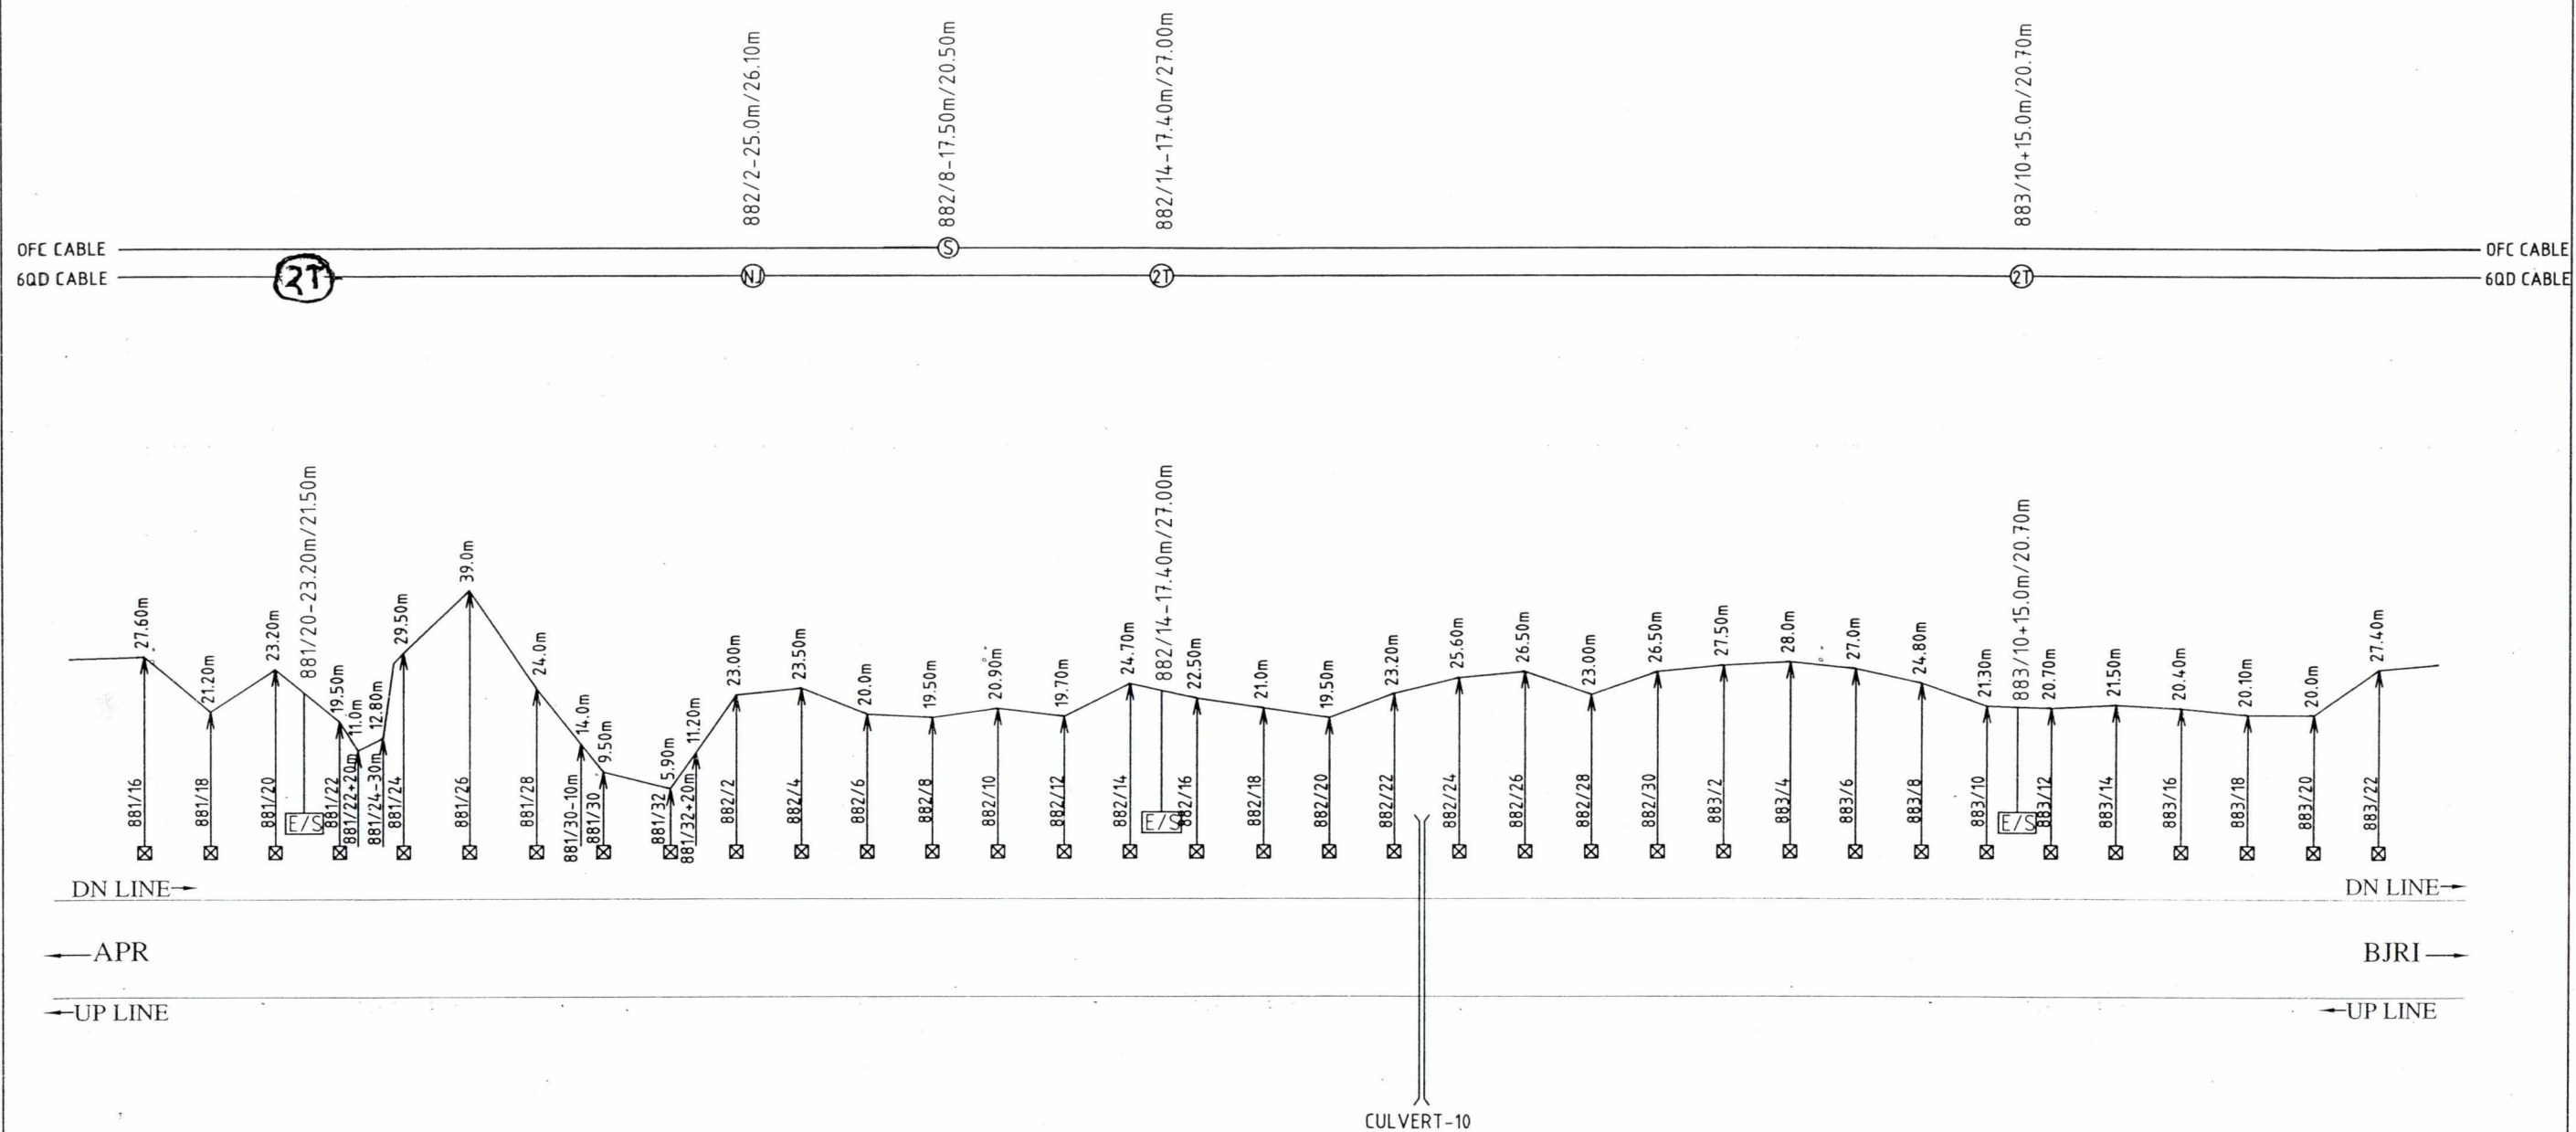

LEGENDS


- CABLE ROUTE
- RAILWAY TRACK
- LEVEL CROSSING GATE
- CULVERT
- ☒ OHE MAST

PREPARED BY	SSE/TW/BSP	DSTE/PROJ-II/SDL	DyCSTE/PROJ-I/BSP	CABLE ROUTE PLAN SEC.-APR TO BJRI km.881/16 TO km.883/22	SHEET NO. 10/28 DRG. NO.
M/s VIKRAM TELEMATICS PUNE					

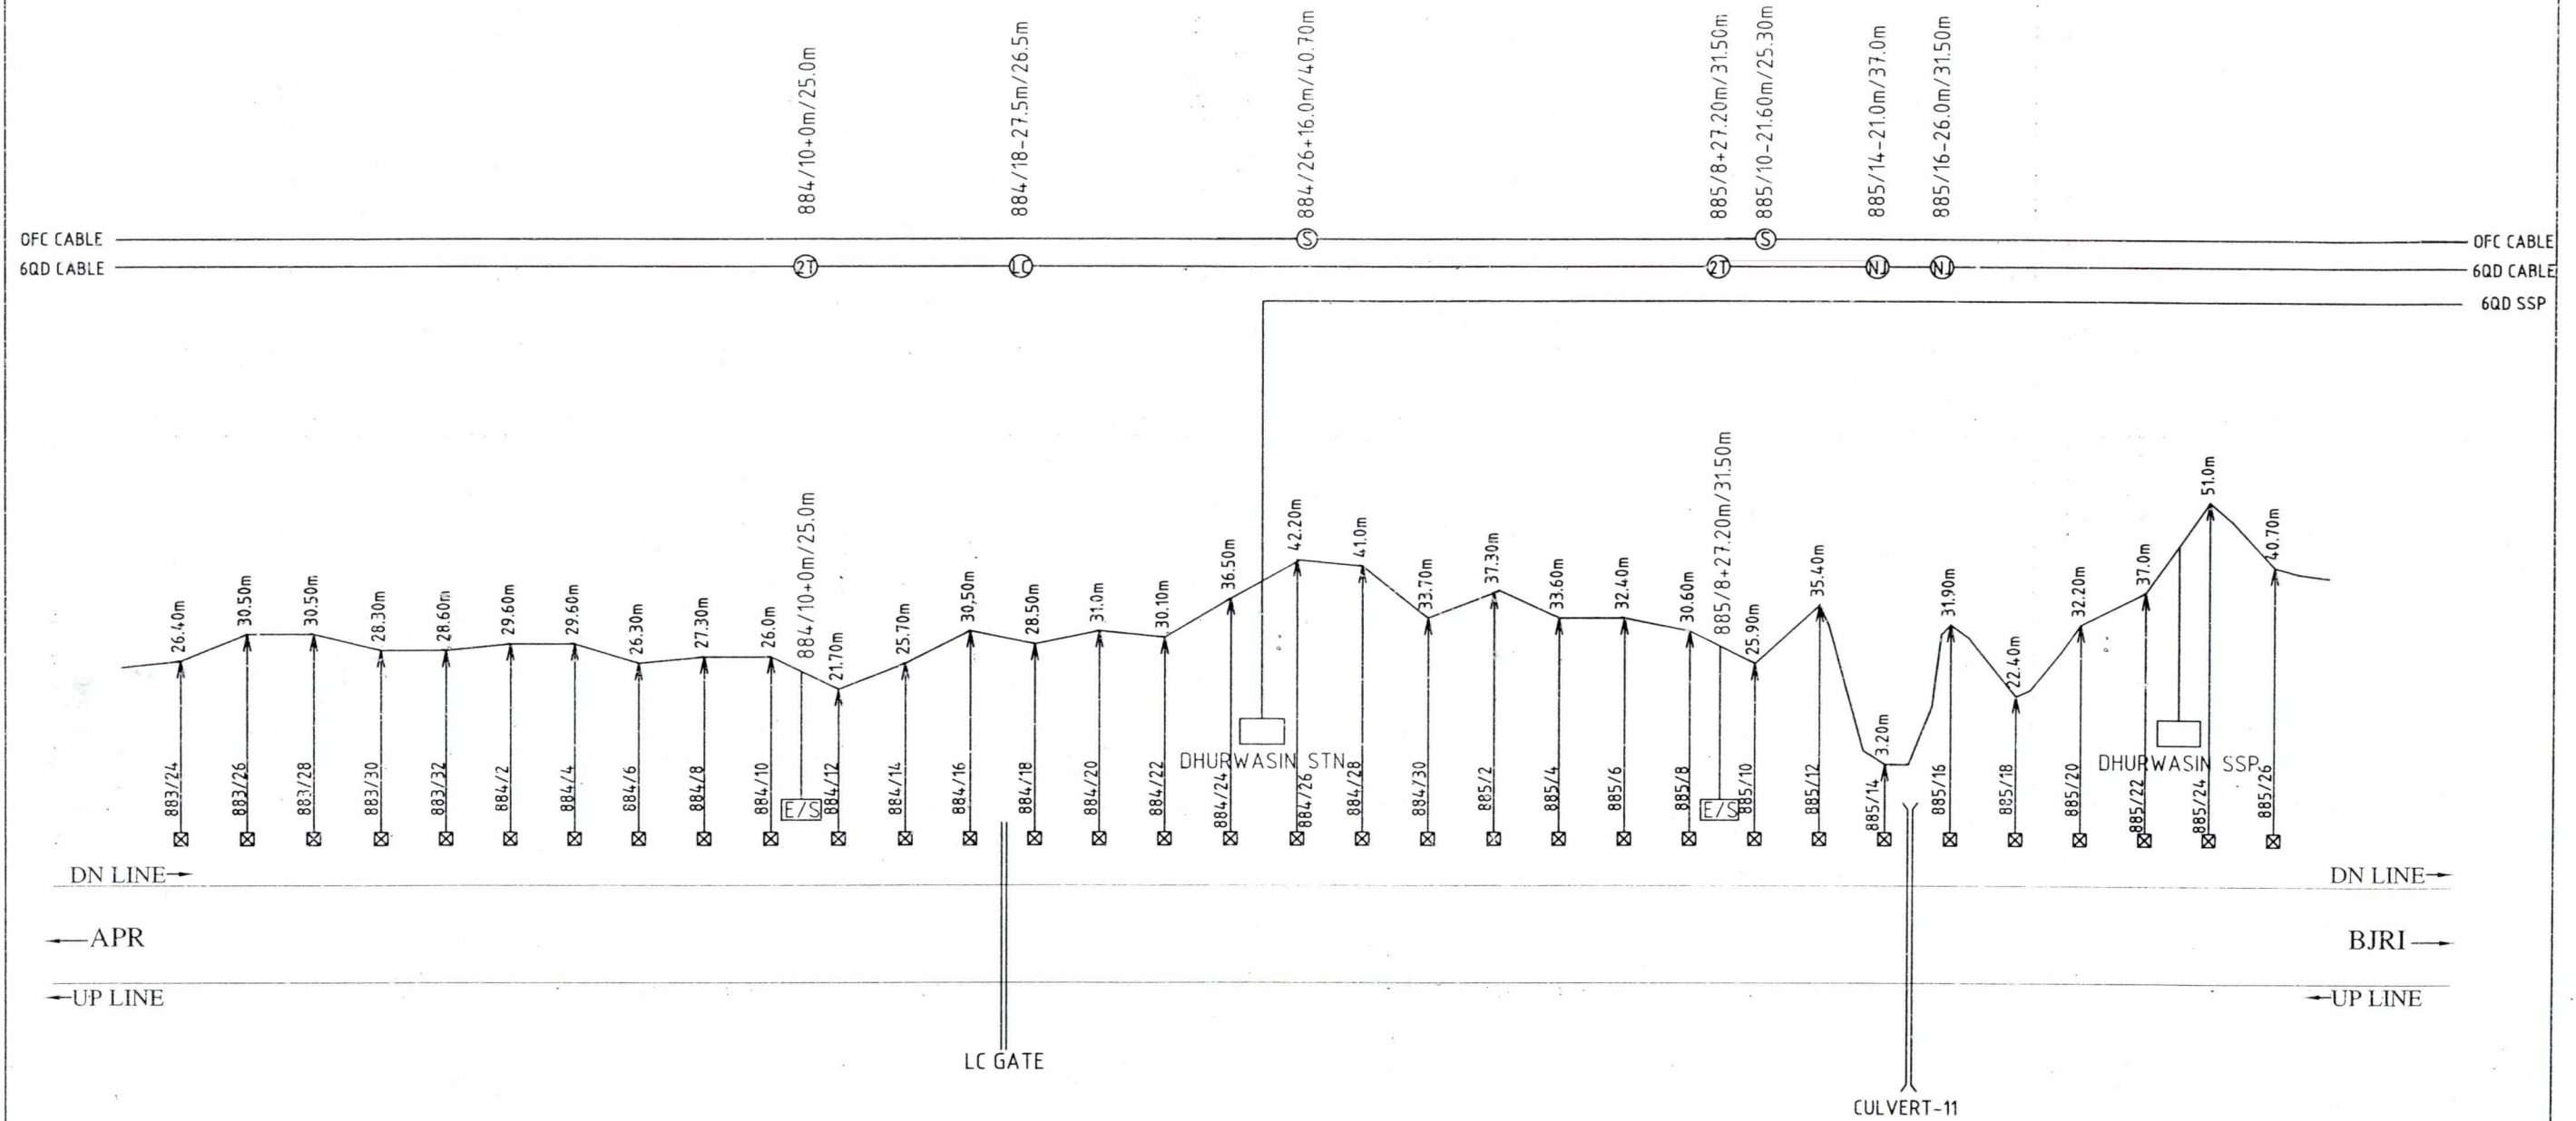

- LEGENDS**
- CABLE ROUTE
 - RAILWAY TRACK
 - LEVEL CROSSING GATE
 - CULVERT
 - ☒ OHE MAST


PREPARED BY	SSE/TW/BSP	DSTE/PROJ-II/SDL	DyCSTE/PROJ-I/BSP	CABLE ROUTE PLAN SEC.-APR TO BJRI km.883/24 TO km.885/26	SHEET NO. 11/28 DRG. NO.
M/s VIKRAM TELEMATICS PUNE					

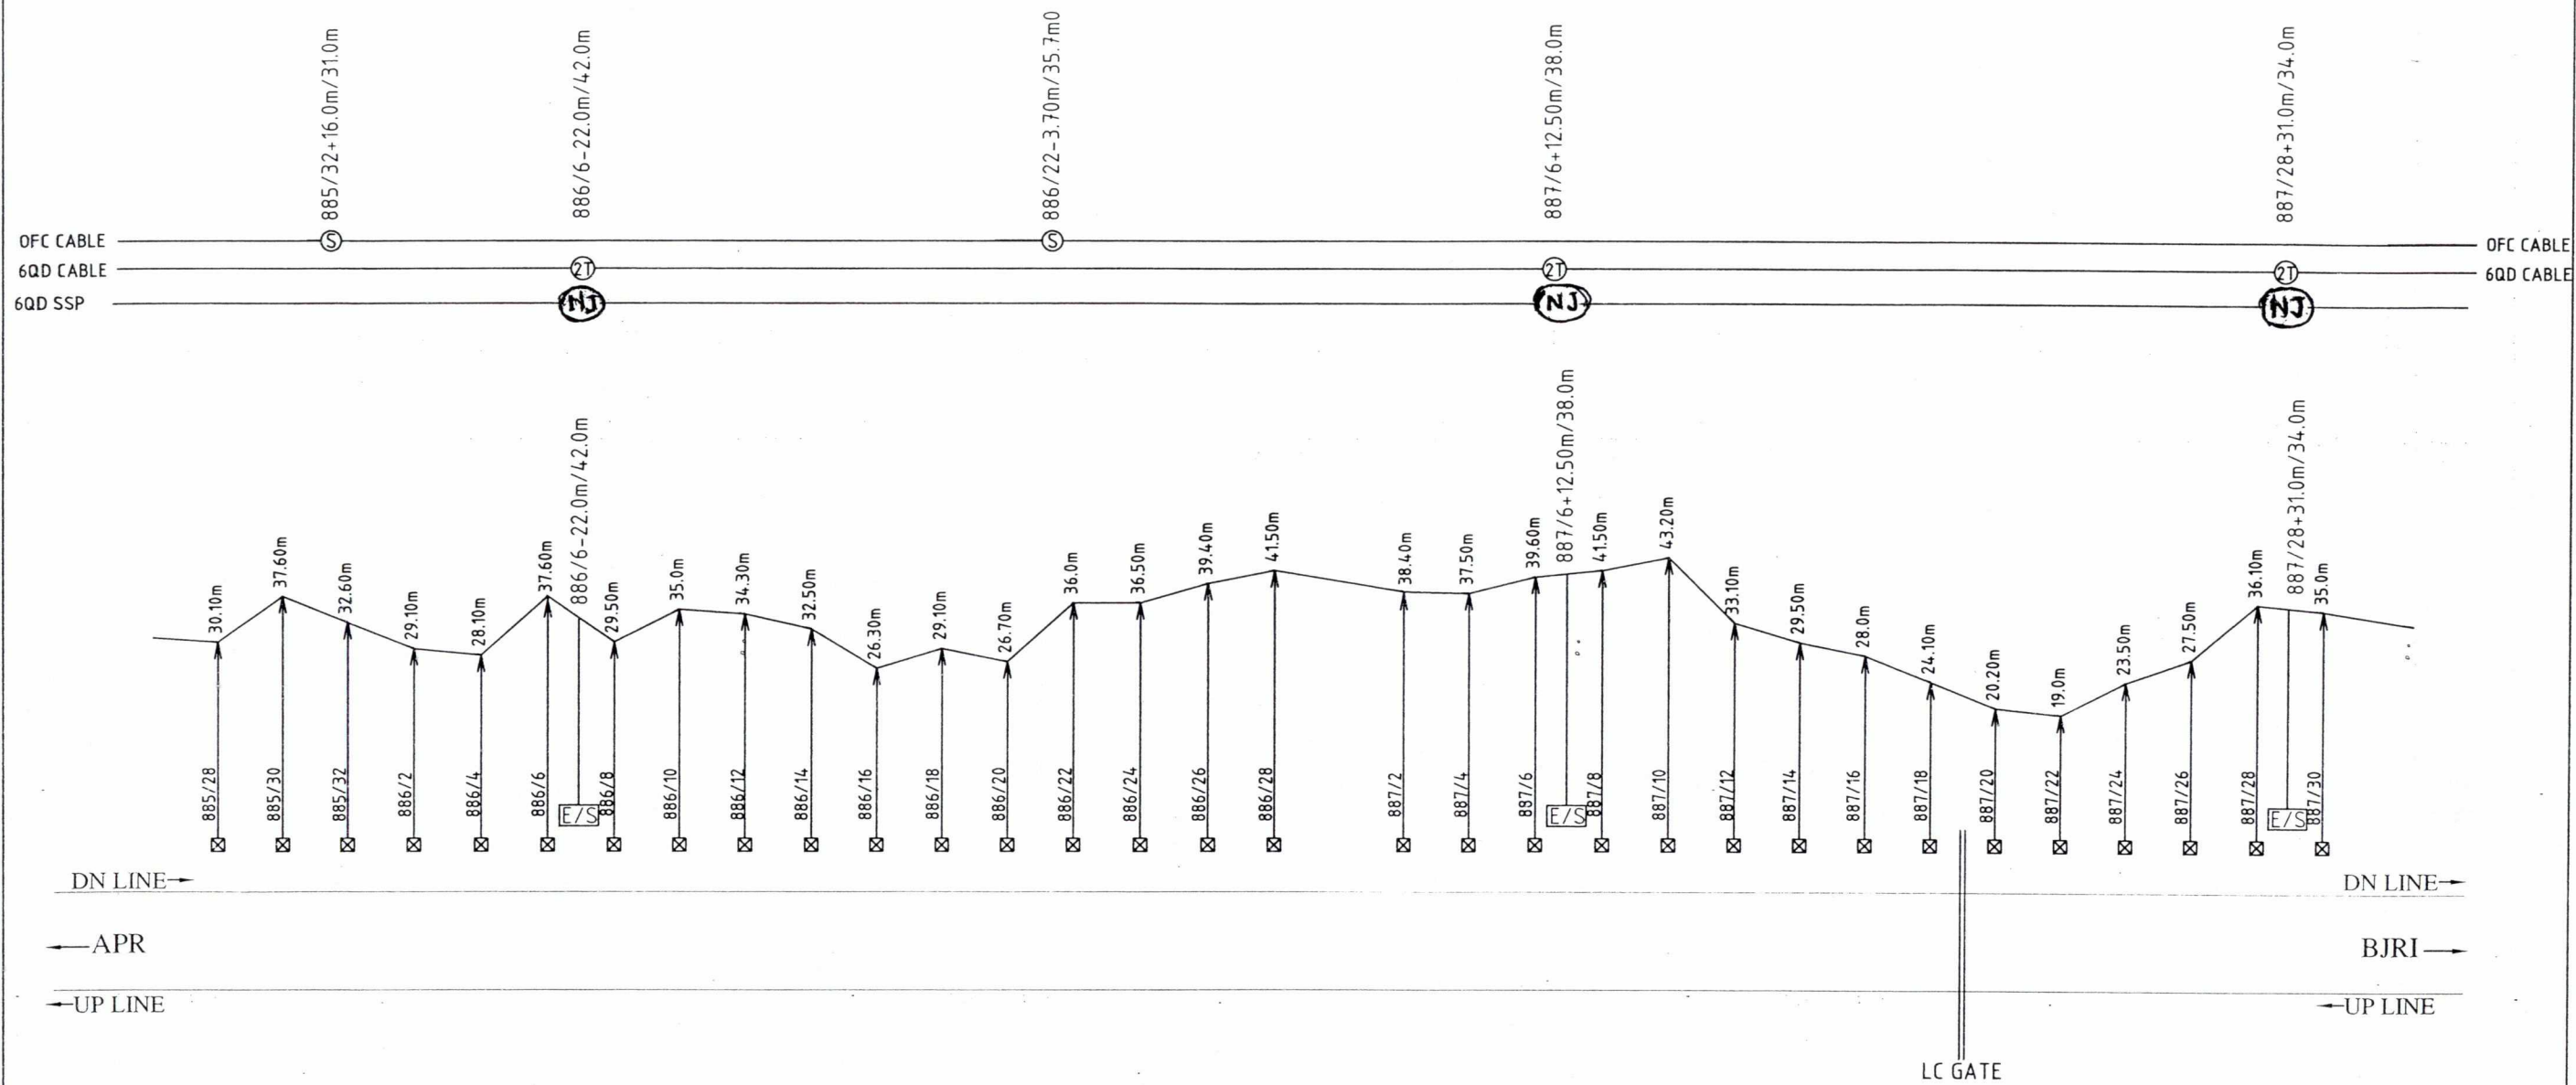

LEGENDS

- CABLE ROUTE
- RAILWAY TRACK
- LEVEL CROSSING GATE
- CULVERT
- ☒ OHE MAST


PREPARED BY	SSE/TW/BSP	DSTE/PROJ-II/SDL	DyCSTE/PROJ-I/BSP	CABLE ROUTE PLAN SEC.-APR TO BJRI km.885/28 TO km.887/30	SHEET NO. 12/28
M/s VIKRAM TELEMATICS PUNE					DRG. NO.

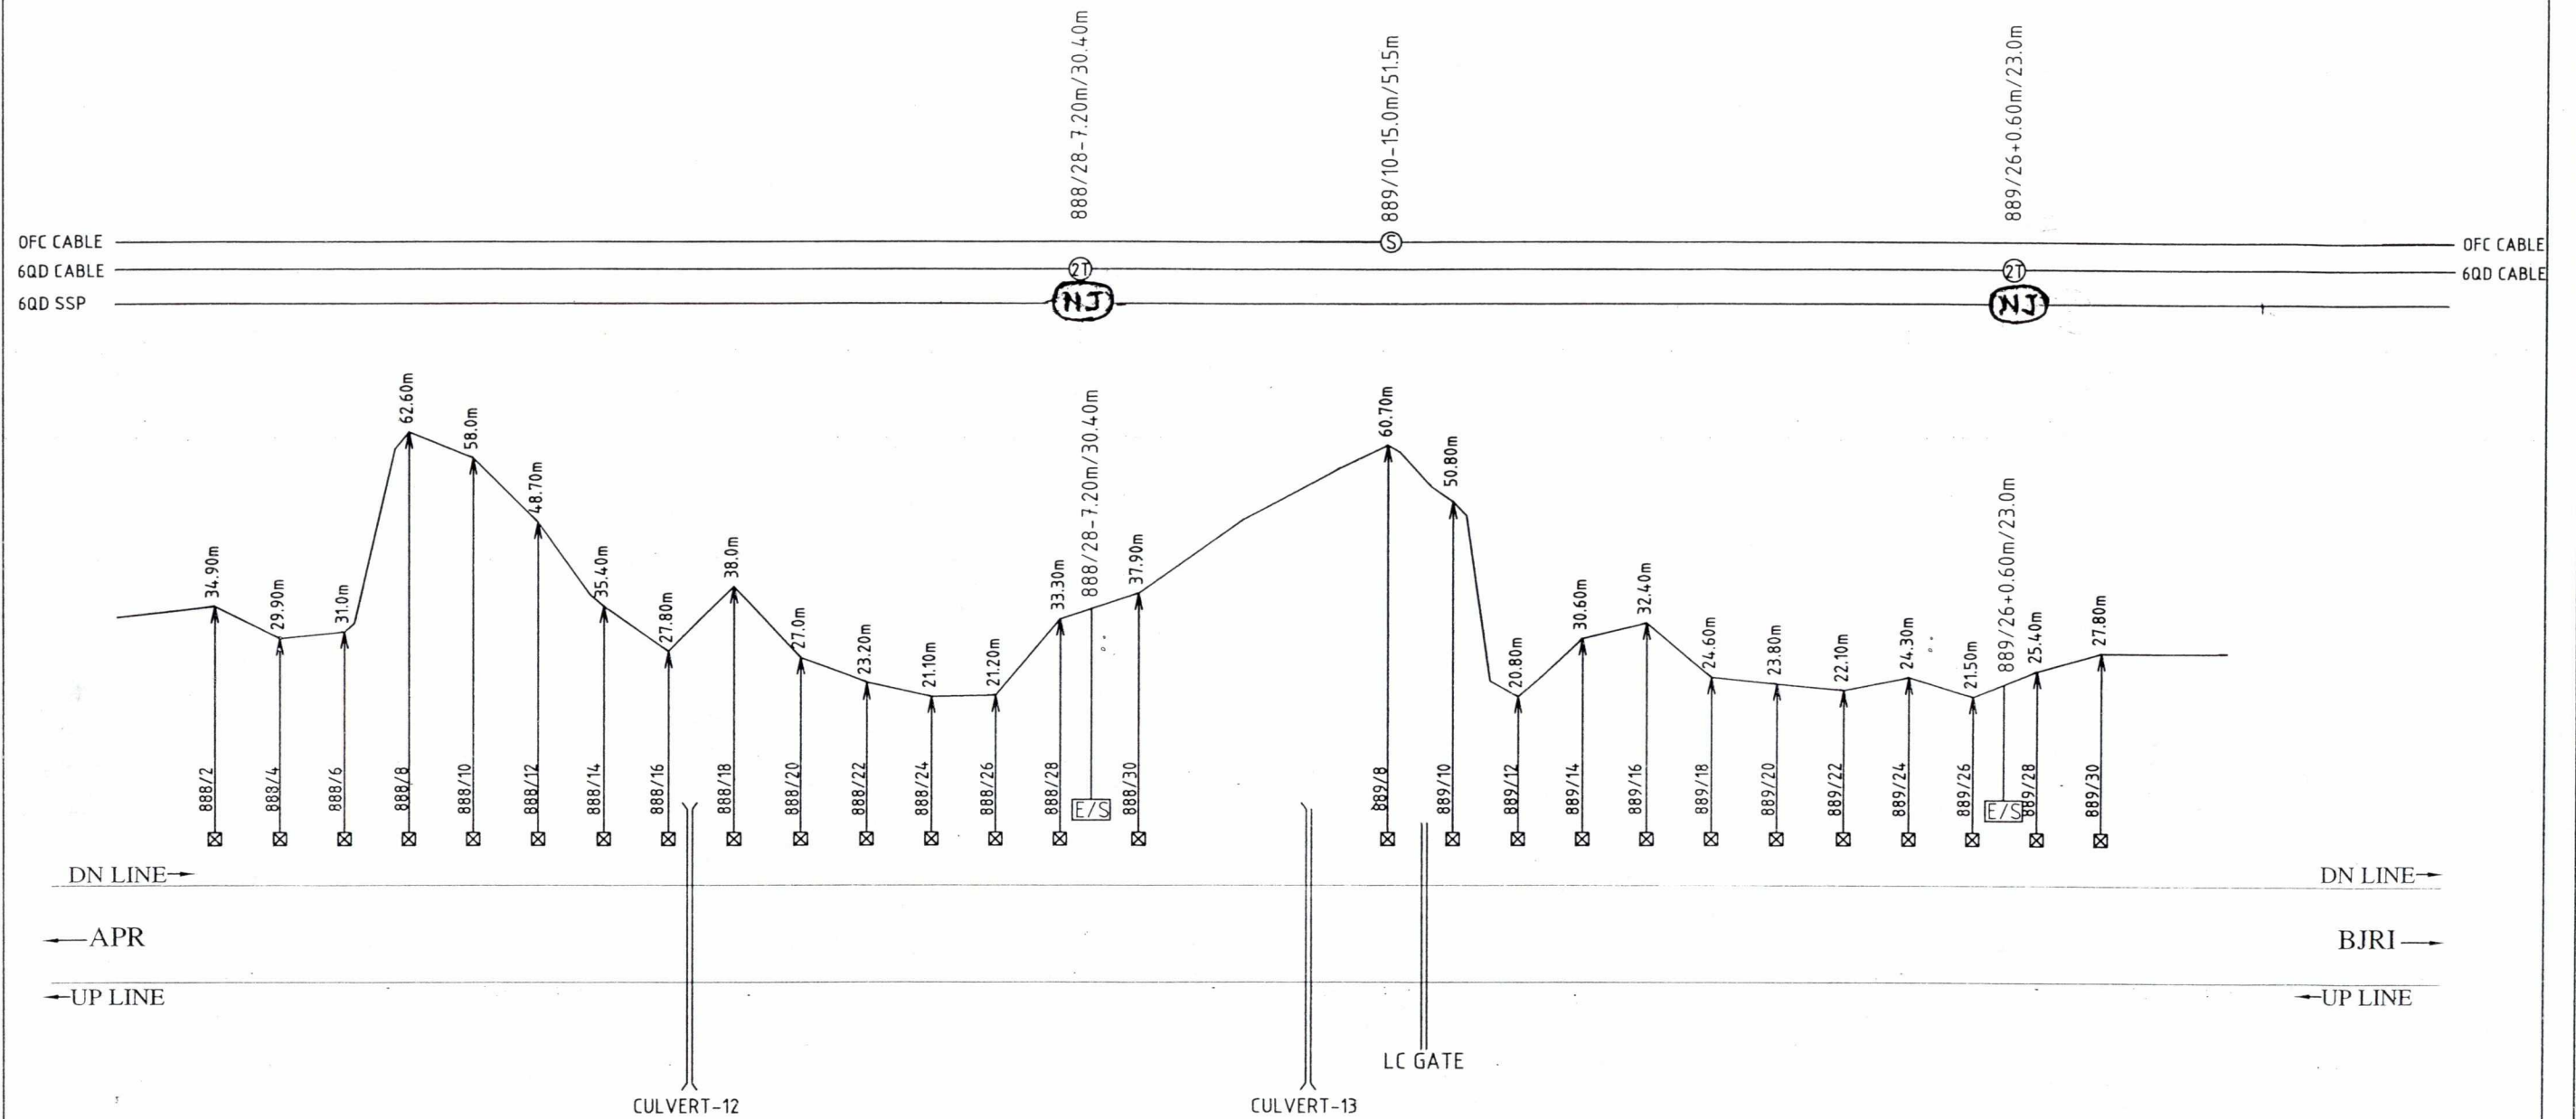

LEGENDS

- CABLE ROUTE
- RAILWAY TRACK
- LEVEL CROSSING GATE
- CULVERT
- ☒ OHE MAST


PREPARED BY	SSE/TW/BSP	DSTE/PROJ-II/SDL	DyCSTE/PROJ-I/BSP	SEC.-APR TO BJRI	SHEET NO. 13/28
M/s VIKRAM TELEMATICS PUNE	<i>[Signature]</i>	<i>[Signature]</i>	<i>[Signature]</i> 15-11-13		DRG. NO.
				km.888/2 TO km.889/30	

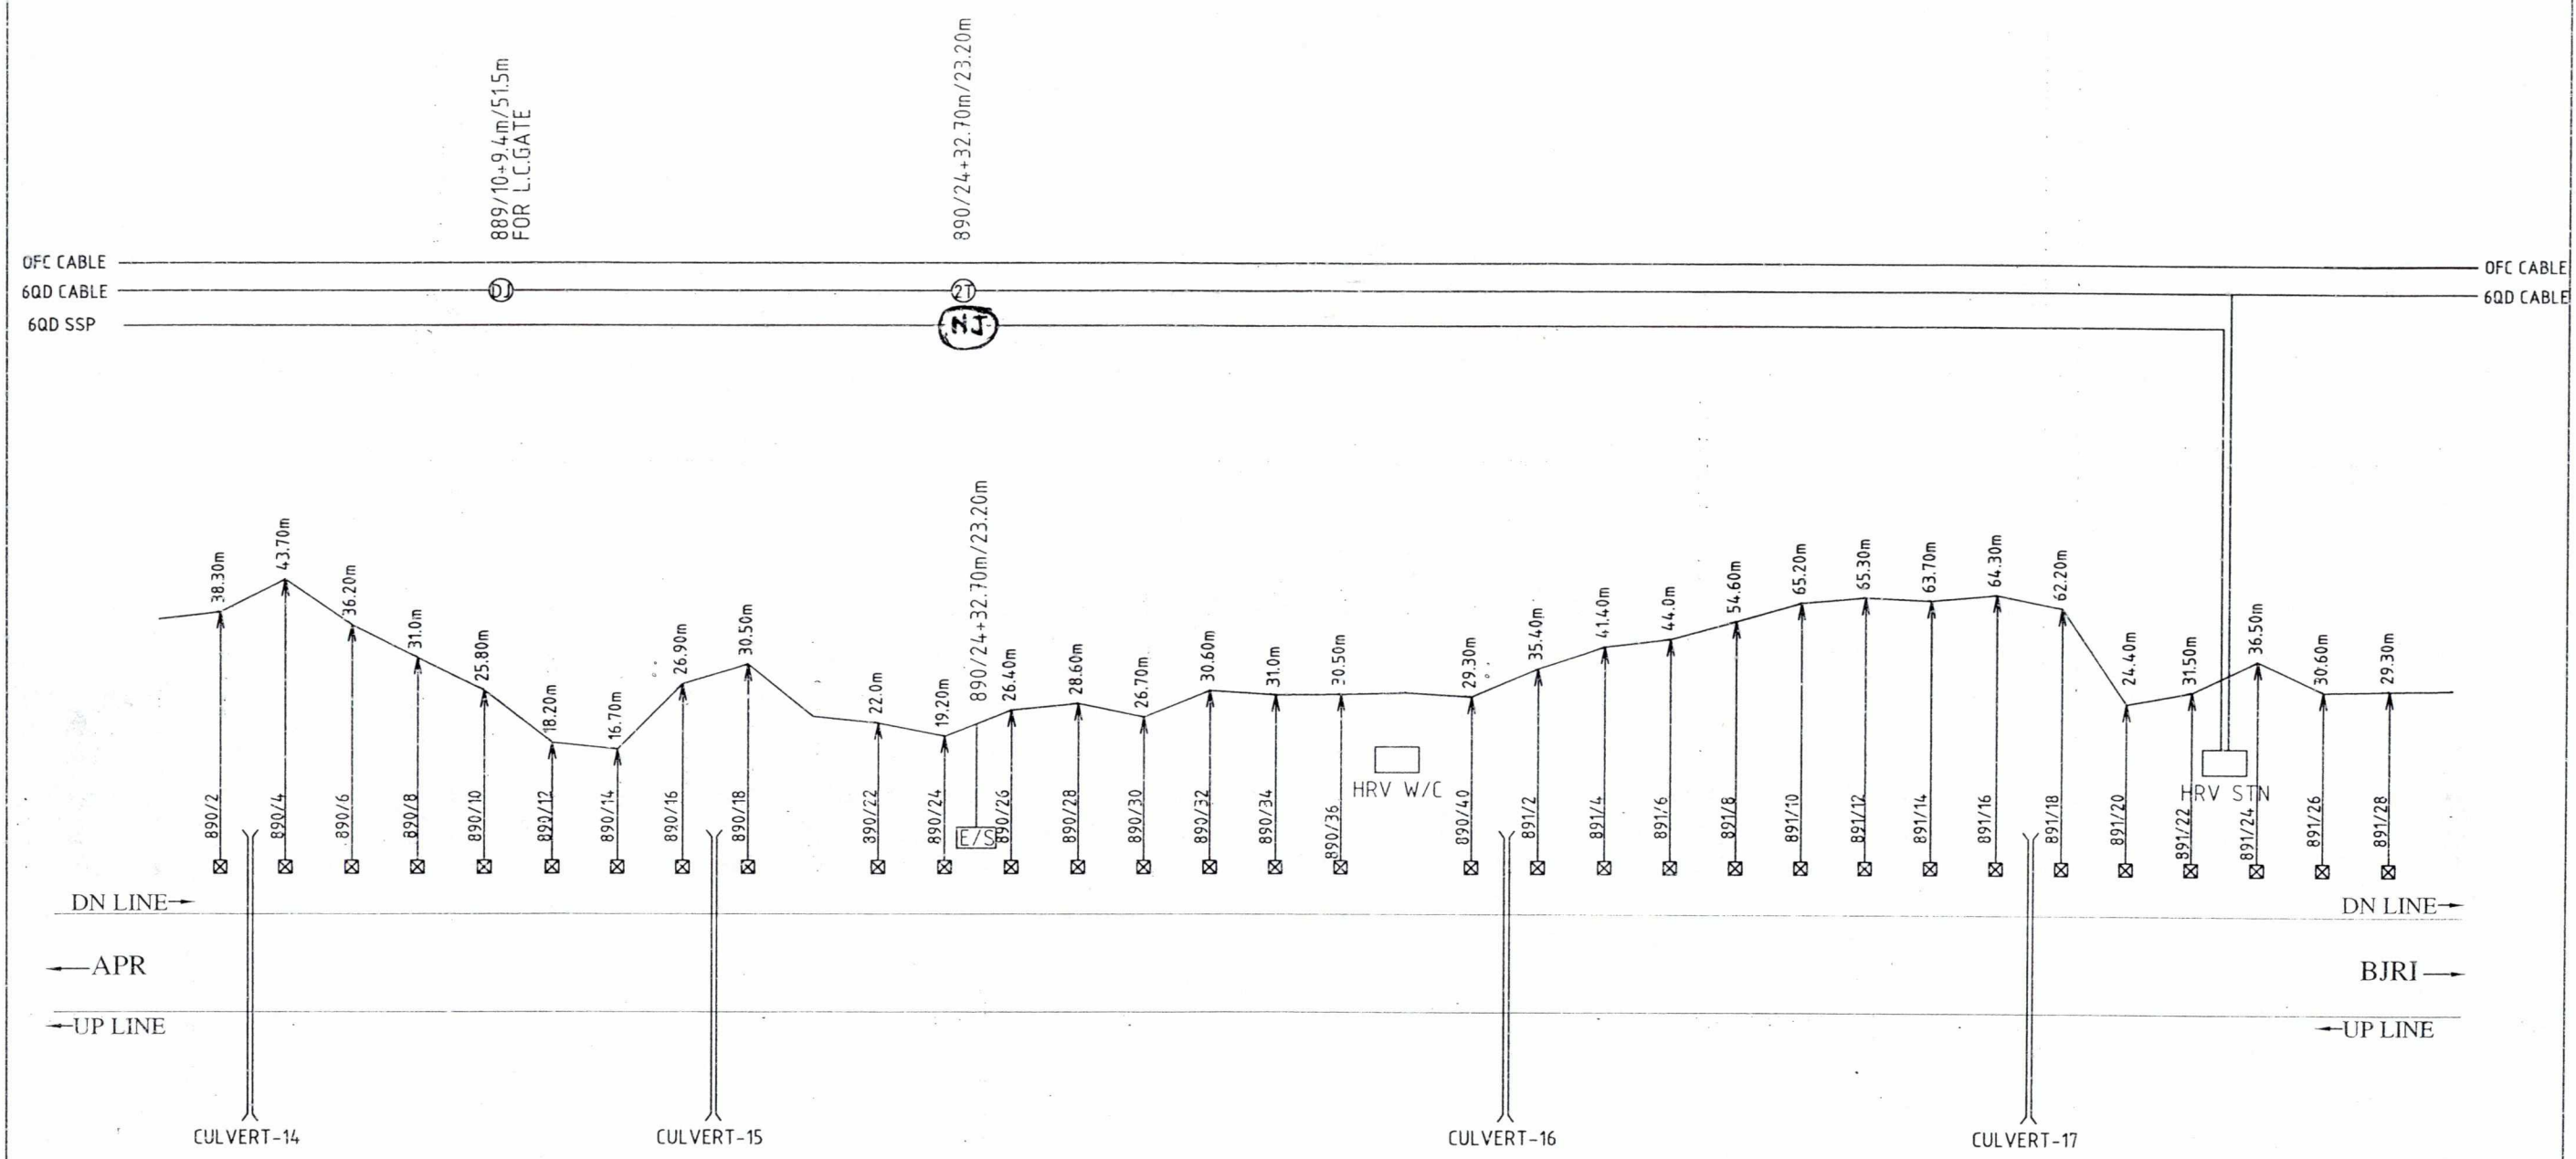

LEGENDS


- CABLE ROUTE
- RAILWAY TRACK
- LEVEL CROSSING GATE
- CULVERT
- ☒ OHE MAST

PREPARED BY	SSE/TW/BSP	DSTE/PROJ-II/SDL	DyCSTE/PROJ-I/BSP	CABLE ROUTE PLAN SEC.-APR TO BJRI km.890/2 TO km.891/28	SHEET NO. 14/28
M/s VIKRAM TELEMATICS PUNE					DRG. NO.
			15-11-23		

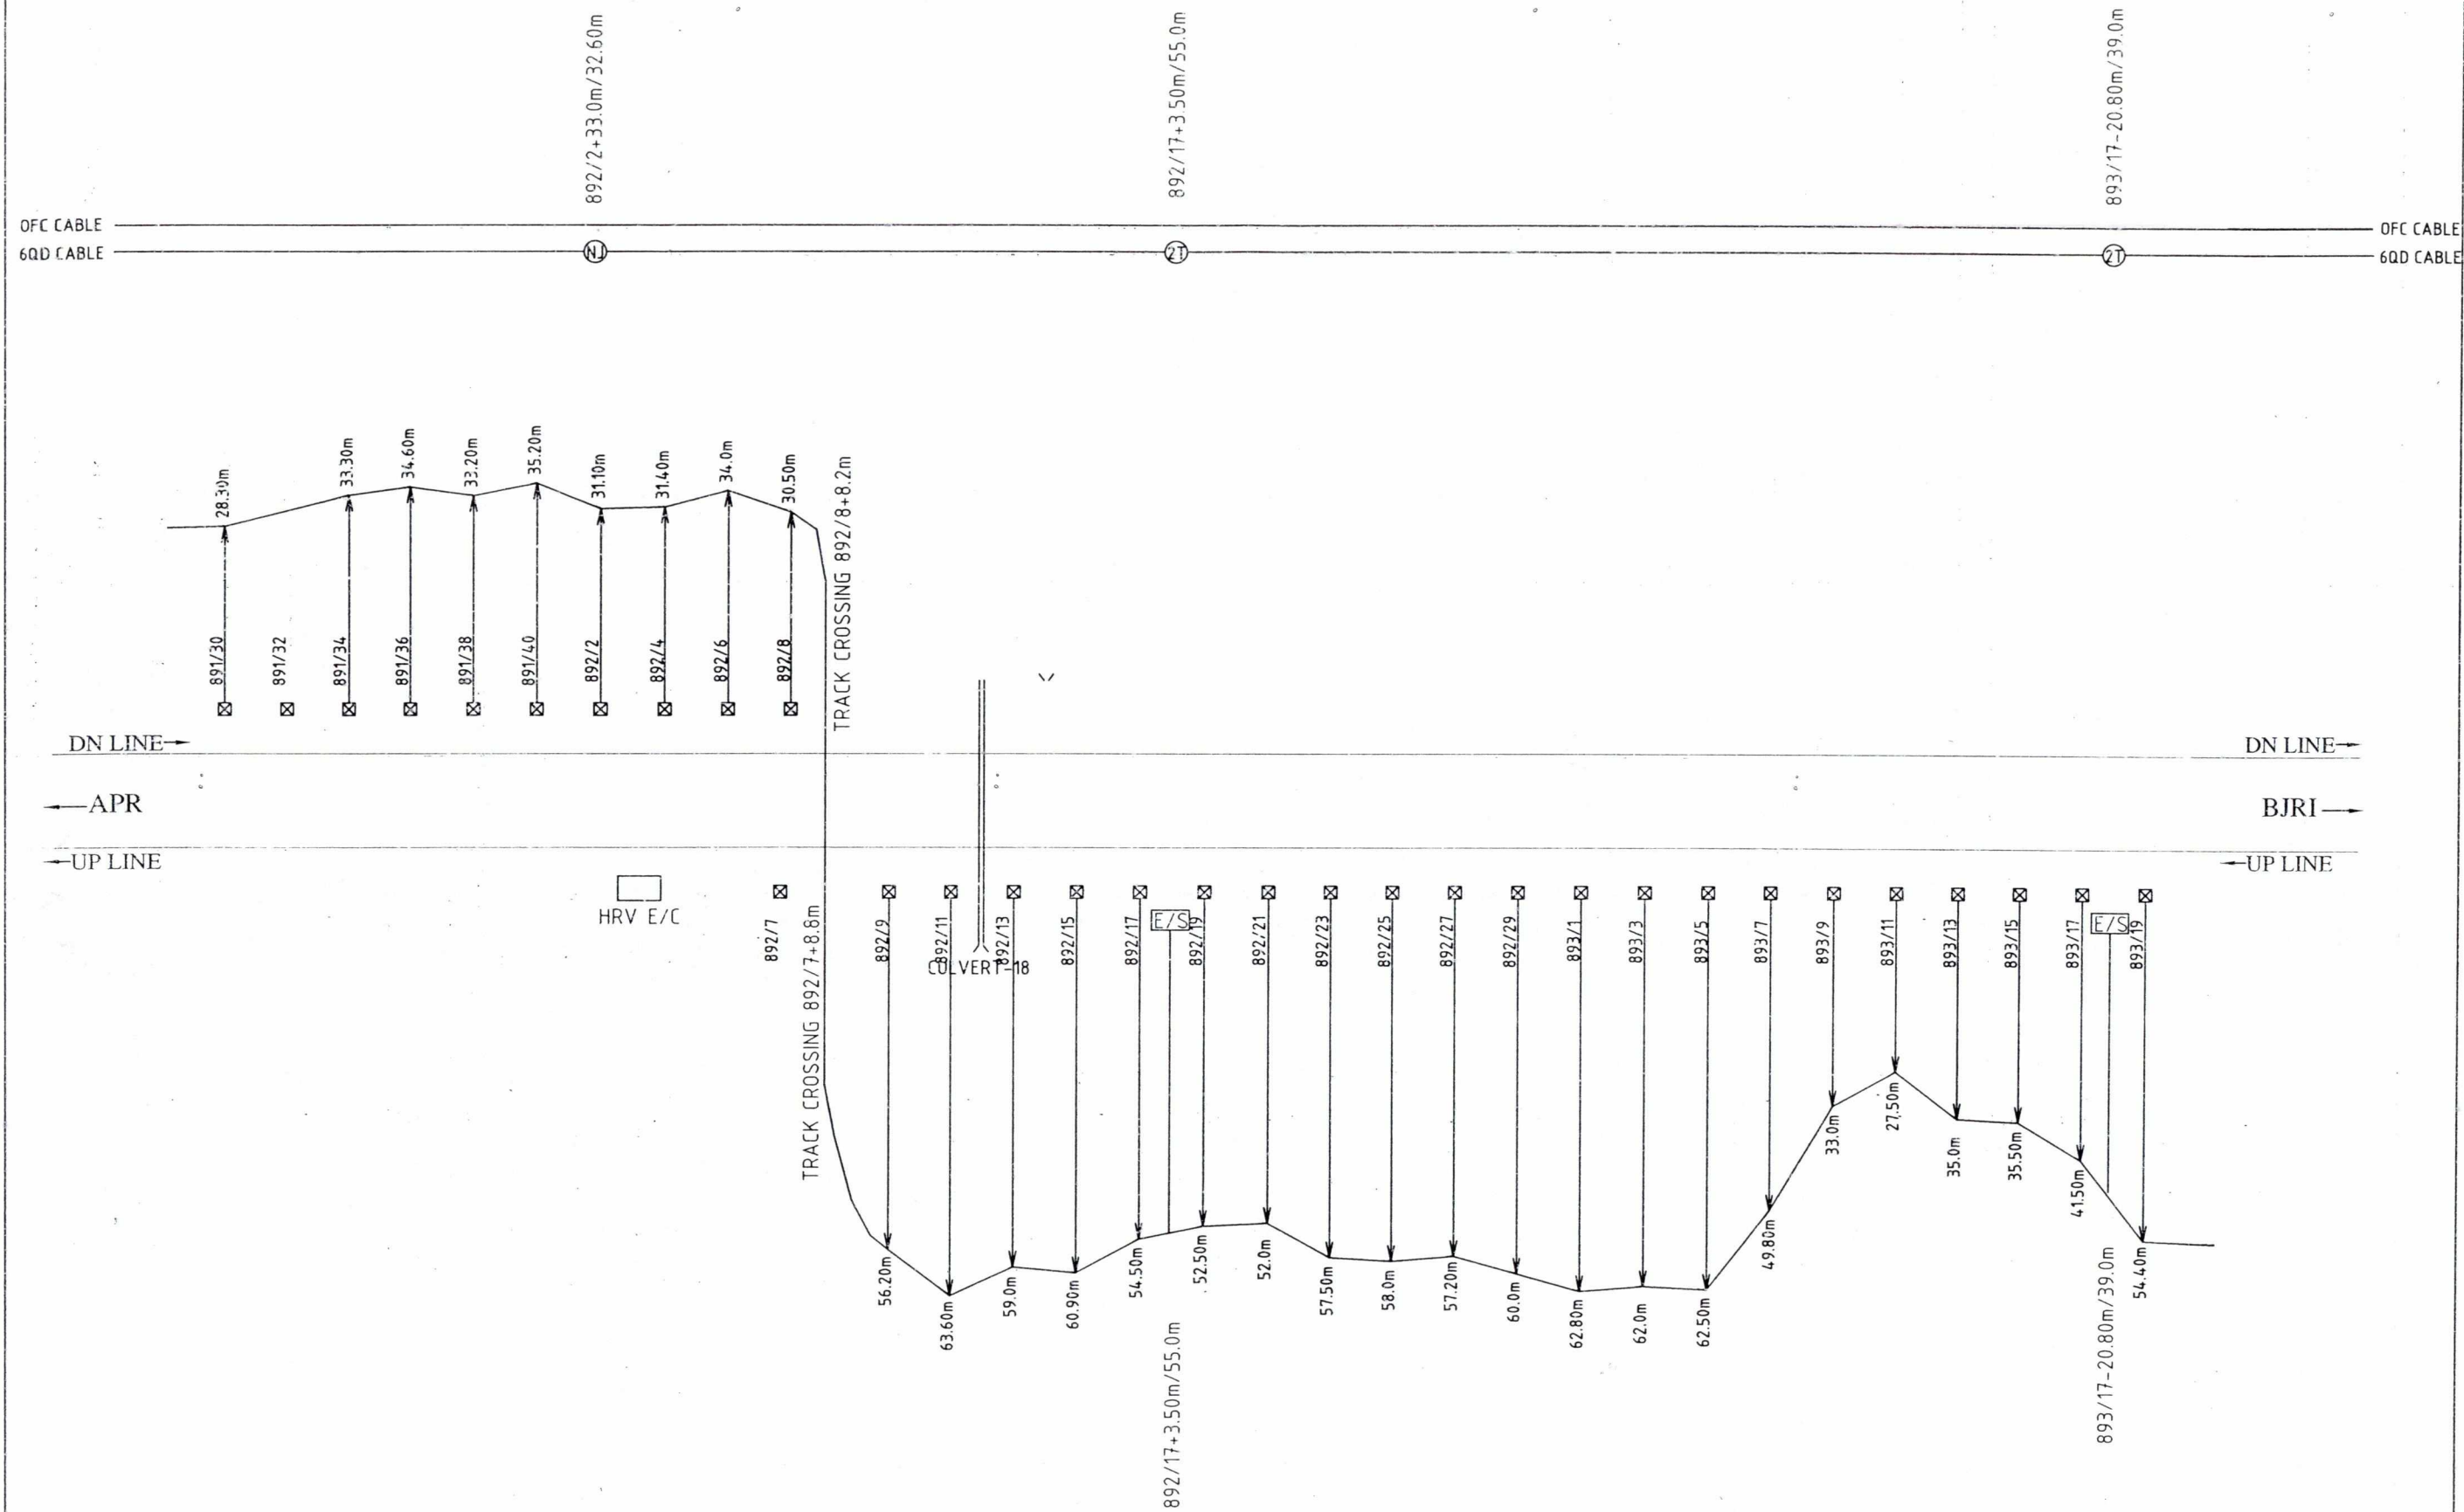


- LEGENDS**
- CABLE ROUTE
 - RAILWAY TRACK
 - LEVEL CROSSING GATE
 - CULVERT
 - ☒ OHE MAST

PREPARED BY	SSE/TW/BSP	DSTE/PROJ-II/SDL	DyCSTE/PROJ-I/BSP	CABLE ROUTE PLAN SEC.-APR TO BJRI km.891/30 TO km.893/19	SHEET NO. 15/28
M/s VIKRAM TELEMATICS PUNE					DRG. NO.

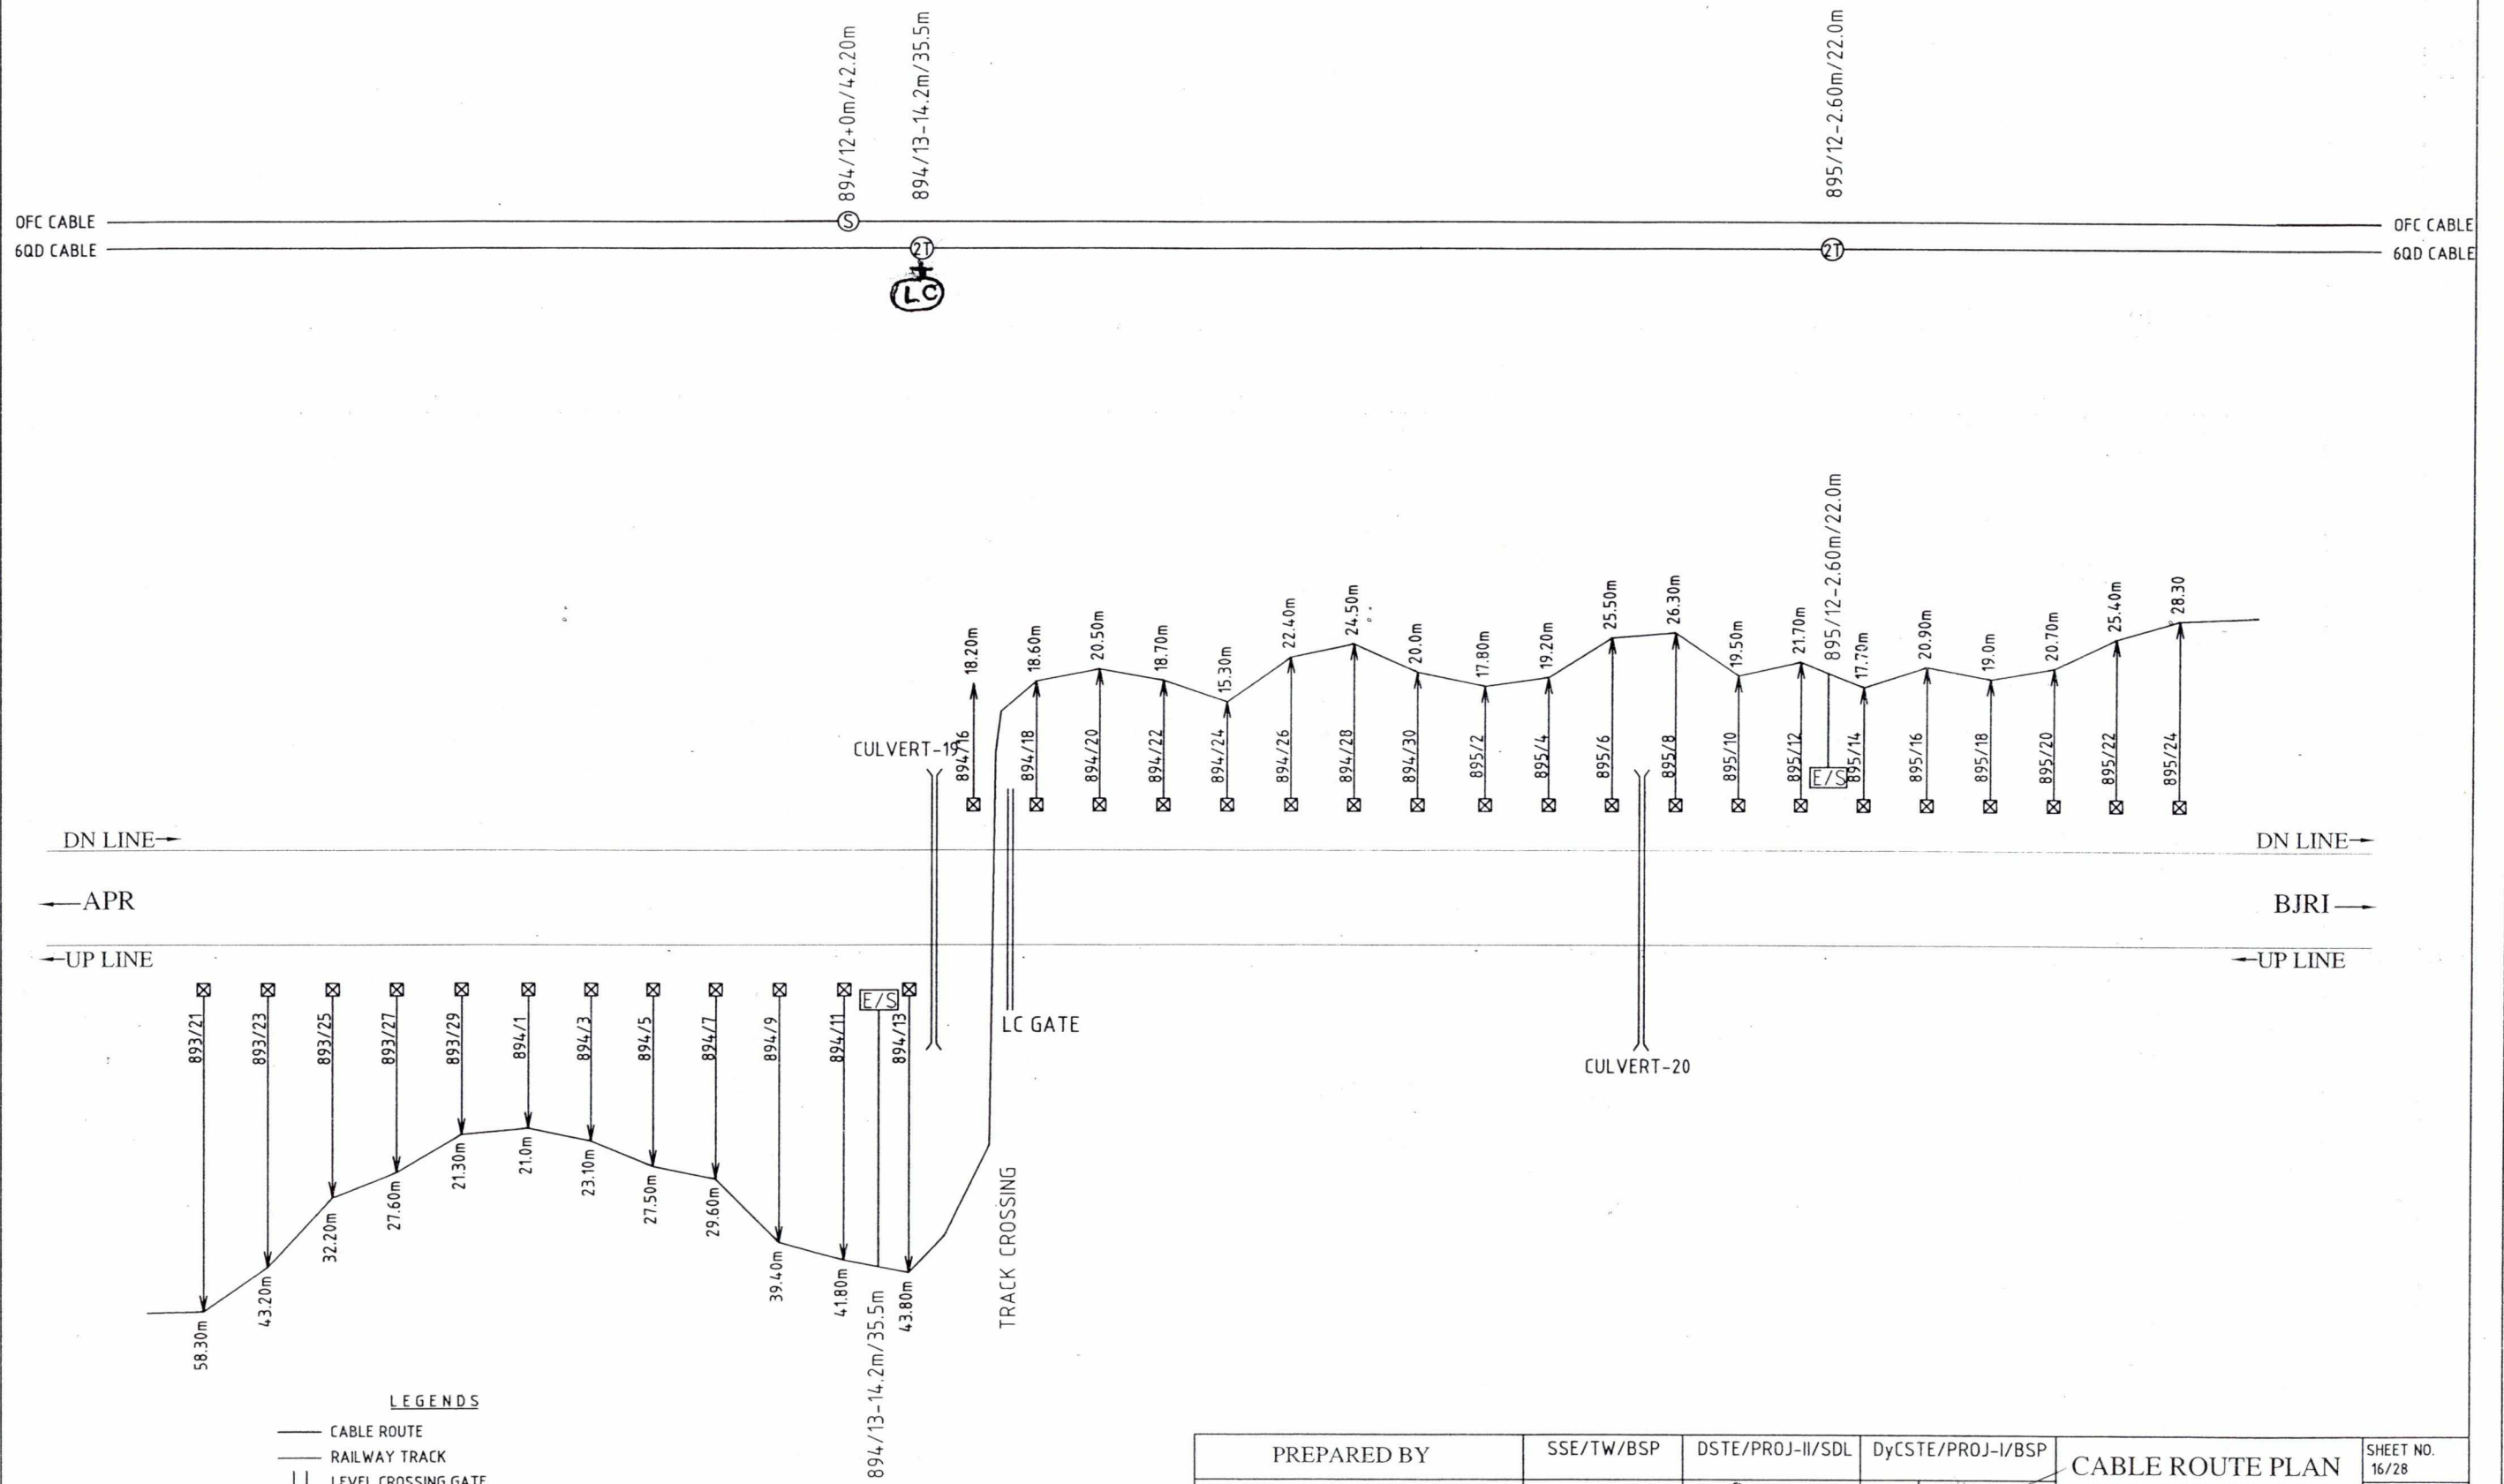


PREPARED BY	SSE/TW/BSP	DSTE/PROJ-II/SDL	DyCSTE/PROJ-I/BSP	CABLE ROUTE PLAN SEC.-APR TO BJRI km.893/21 TO km.895/24	SHEET NO. 16/28
M/s VIKRAM TELEMATICS PUNE					DRG. NO.

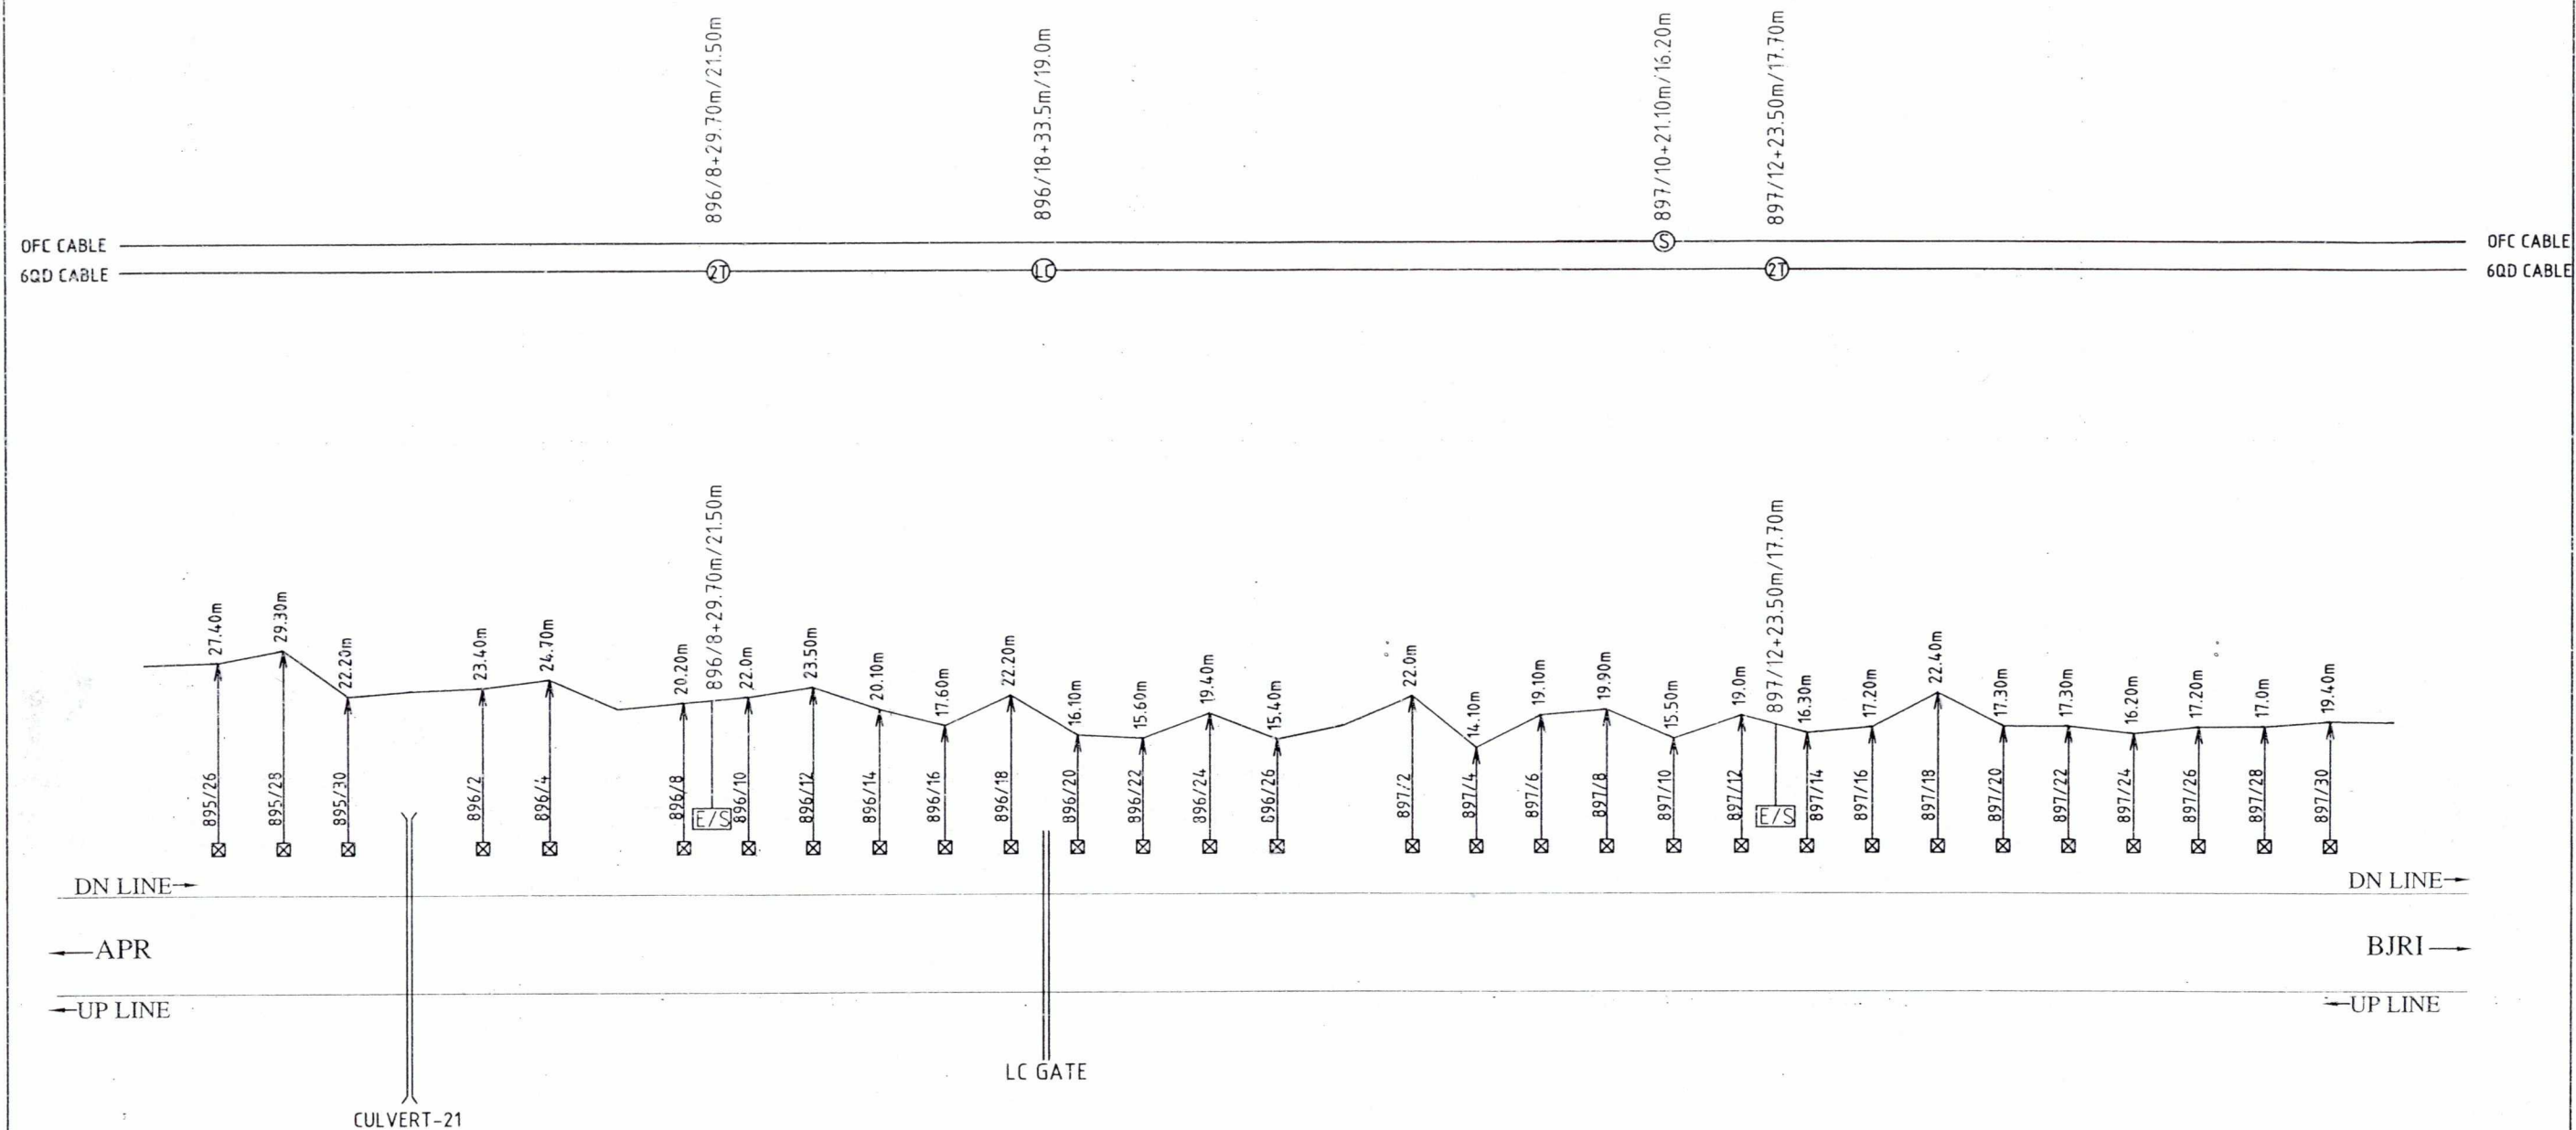

- LEGENDS**
- CABLE ROUTE
 - RAILWAY TRACK
 - LEVEL CROSSING GATE
 - CULVERT
 - ☒ OHE MAST


PREPARED BY	SSE/TW/BSP	DSTE/PROJ-II/SDL	DyCSTE/PROJ-I/BSP	CABLE ROUTE PLAN SEC.-APR TO BJRI km.895/26 TO km.897/30	SHEET NO. 17/28 DRG. NO.
M/s VIKRAM TELEMATICS PUNE					

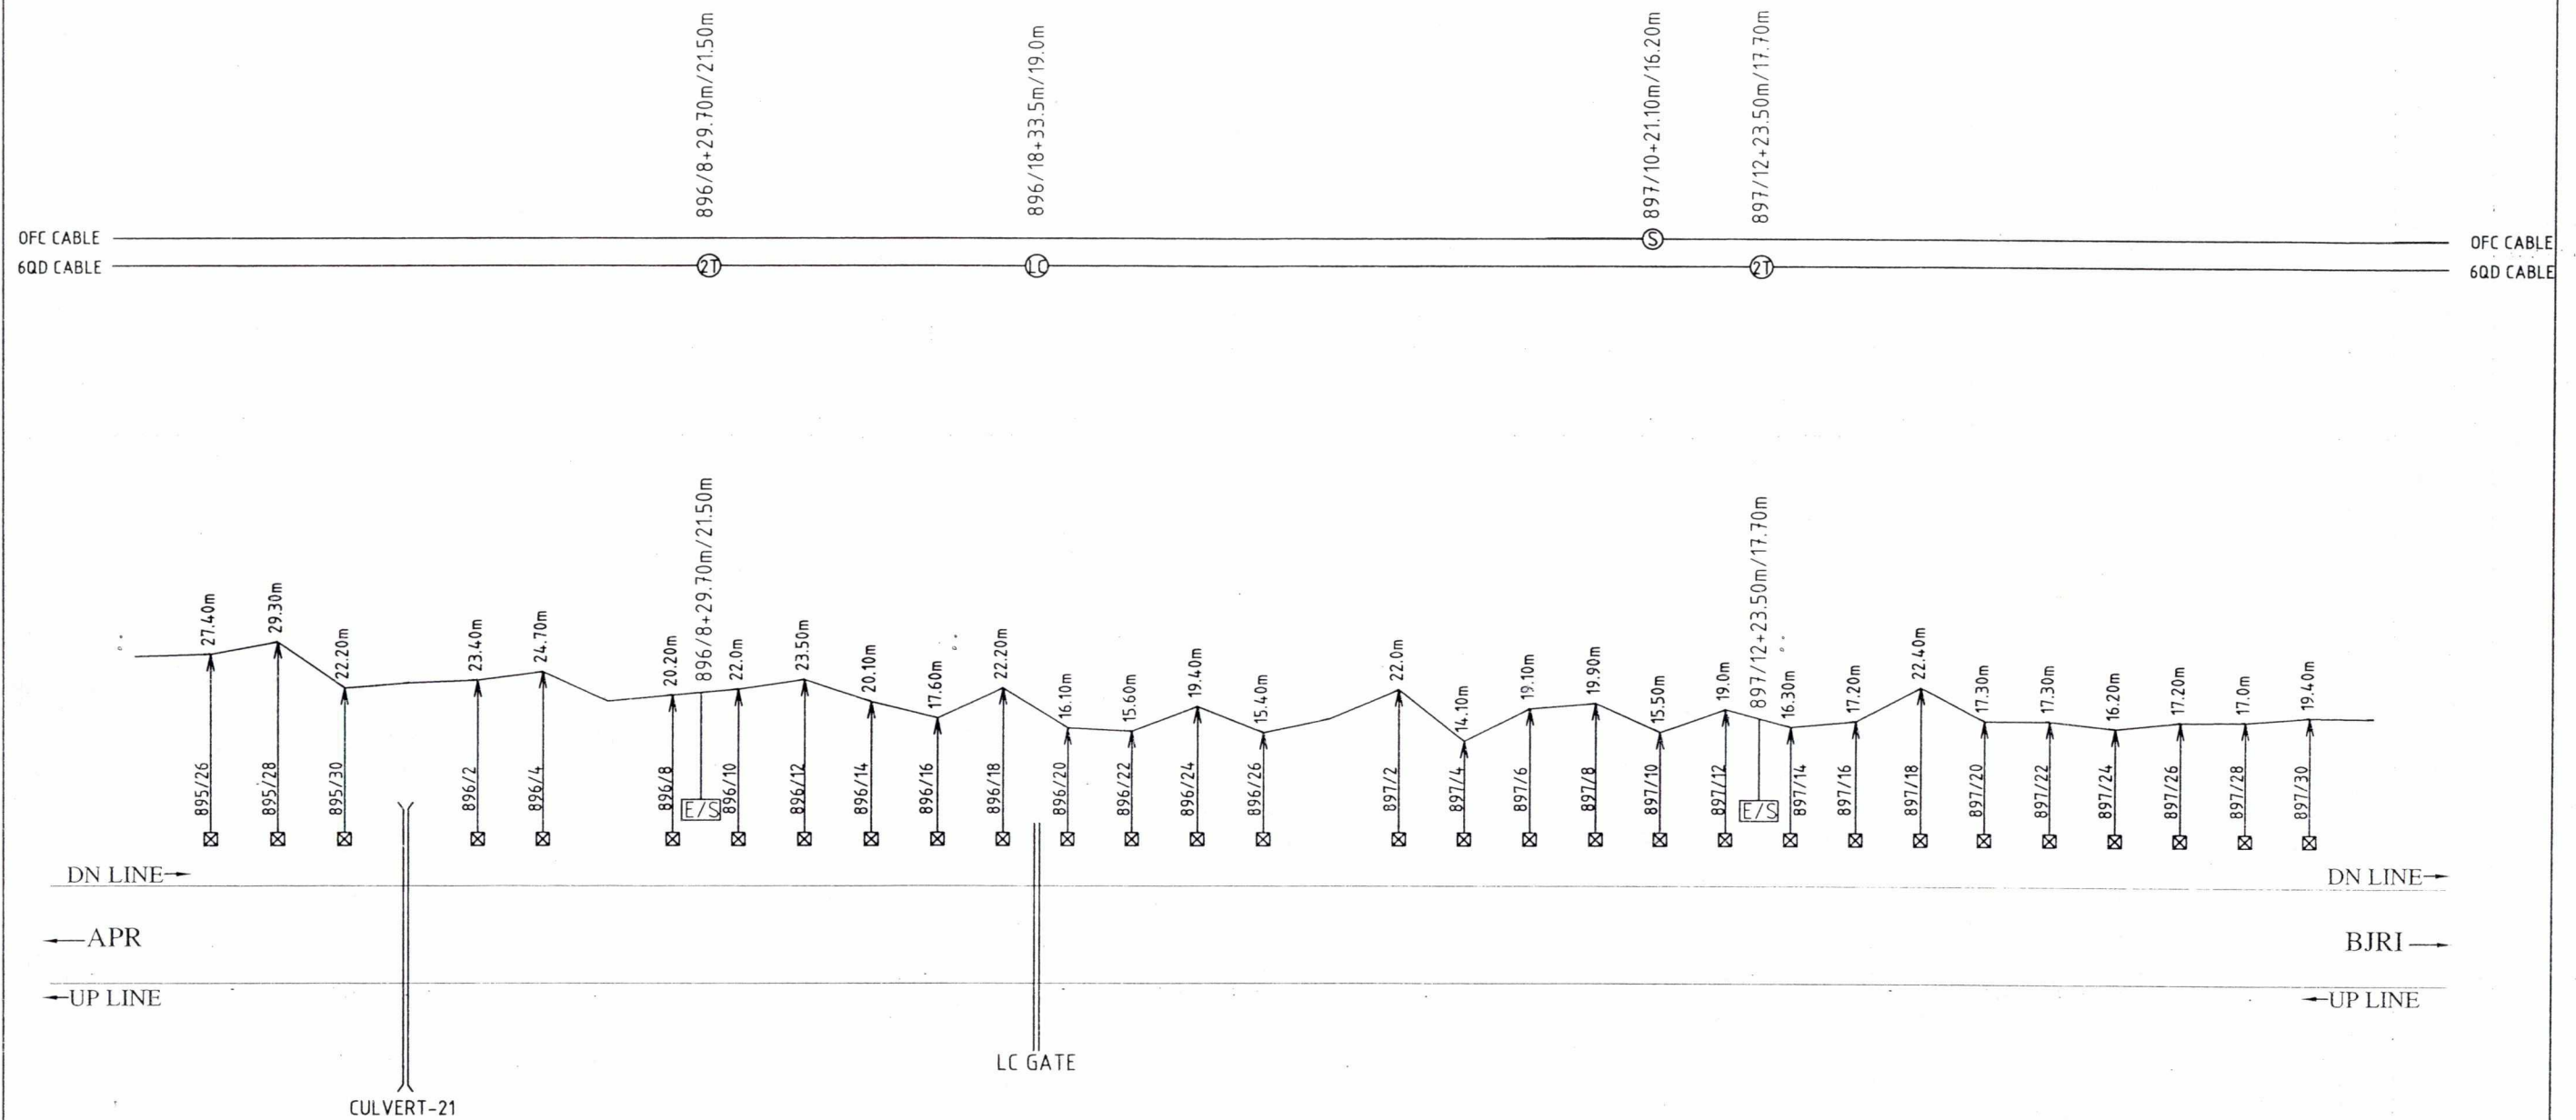


LEGENDS

- CABLE ROUTE
- RAILWAY TRACK
- LEVEL CROSSING GATE
- CULVERT
- ☒ OHE MAST

PREPARED BY	SSE/TW/BSP	DSTE/PROJ-II/SDL	DyCSTE/PROJ-I/BSP	CABLE ROUTE PLAN SEC.-APR TO BJRI km.895/26 TO km.897/30	SHEET NO. 17/28
M/s VIKRAM TELEMATICS PUNE					DRG. NO.

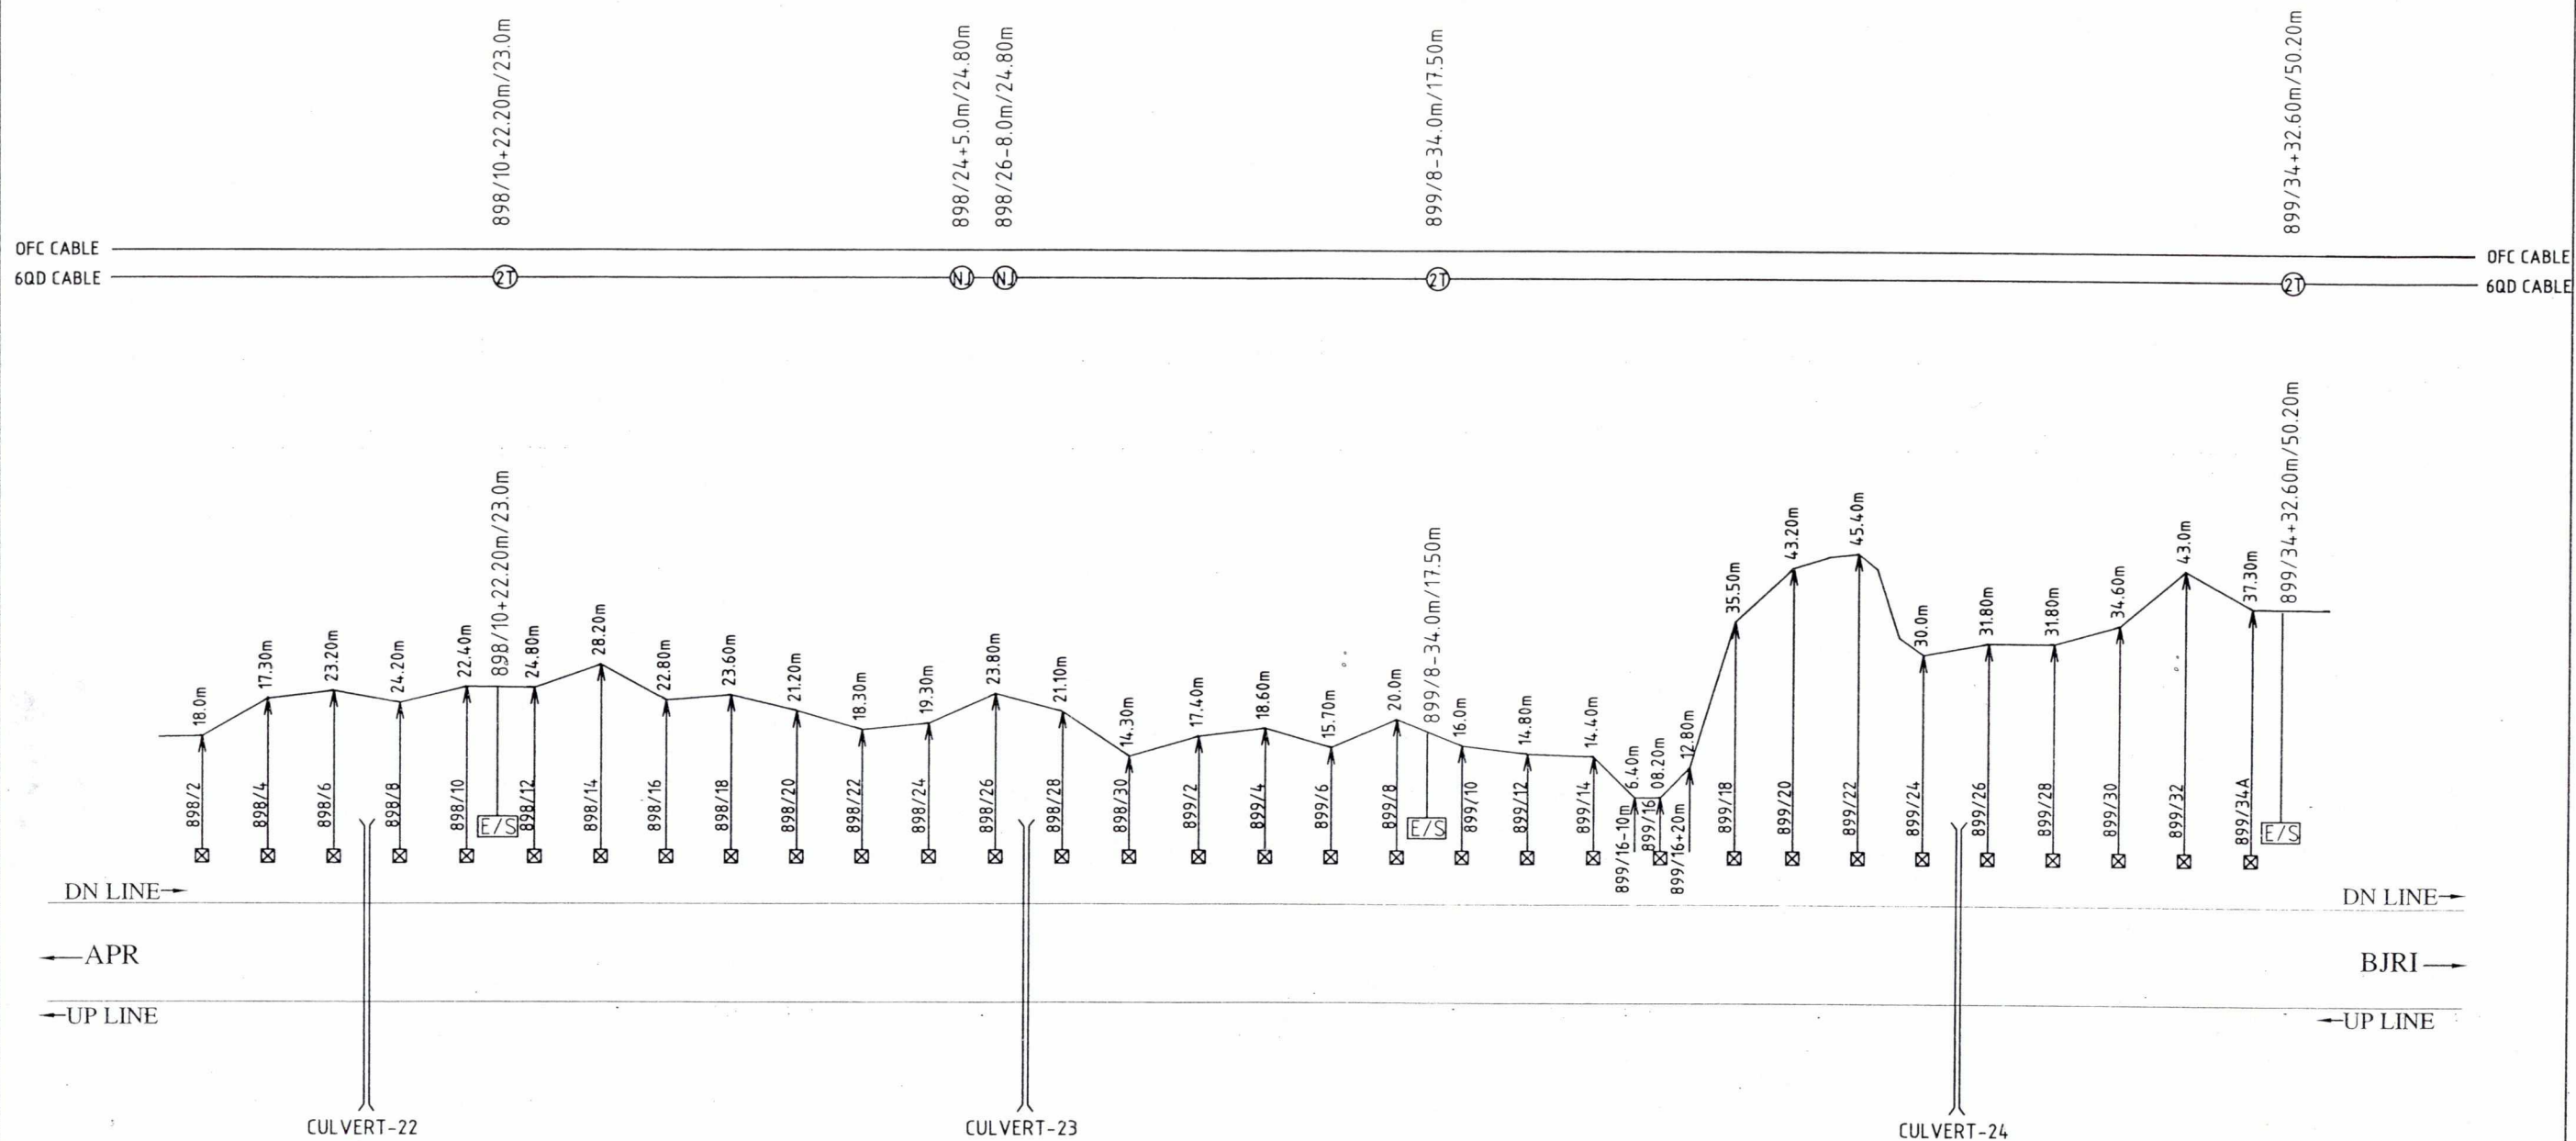

PREPARED BY	SSE/TW/BSP	DSTE/PROJ-II/SDL	DyCSTE/PROJ-I/BSP	CABLE ROUTE PLAN SEC.-APR TO BJRI km.898/2 TO km.899/34A	SHEET NO. 18/28
M/s VIKRAM TELEMATICS PUNE					DRG. NO.

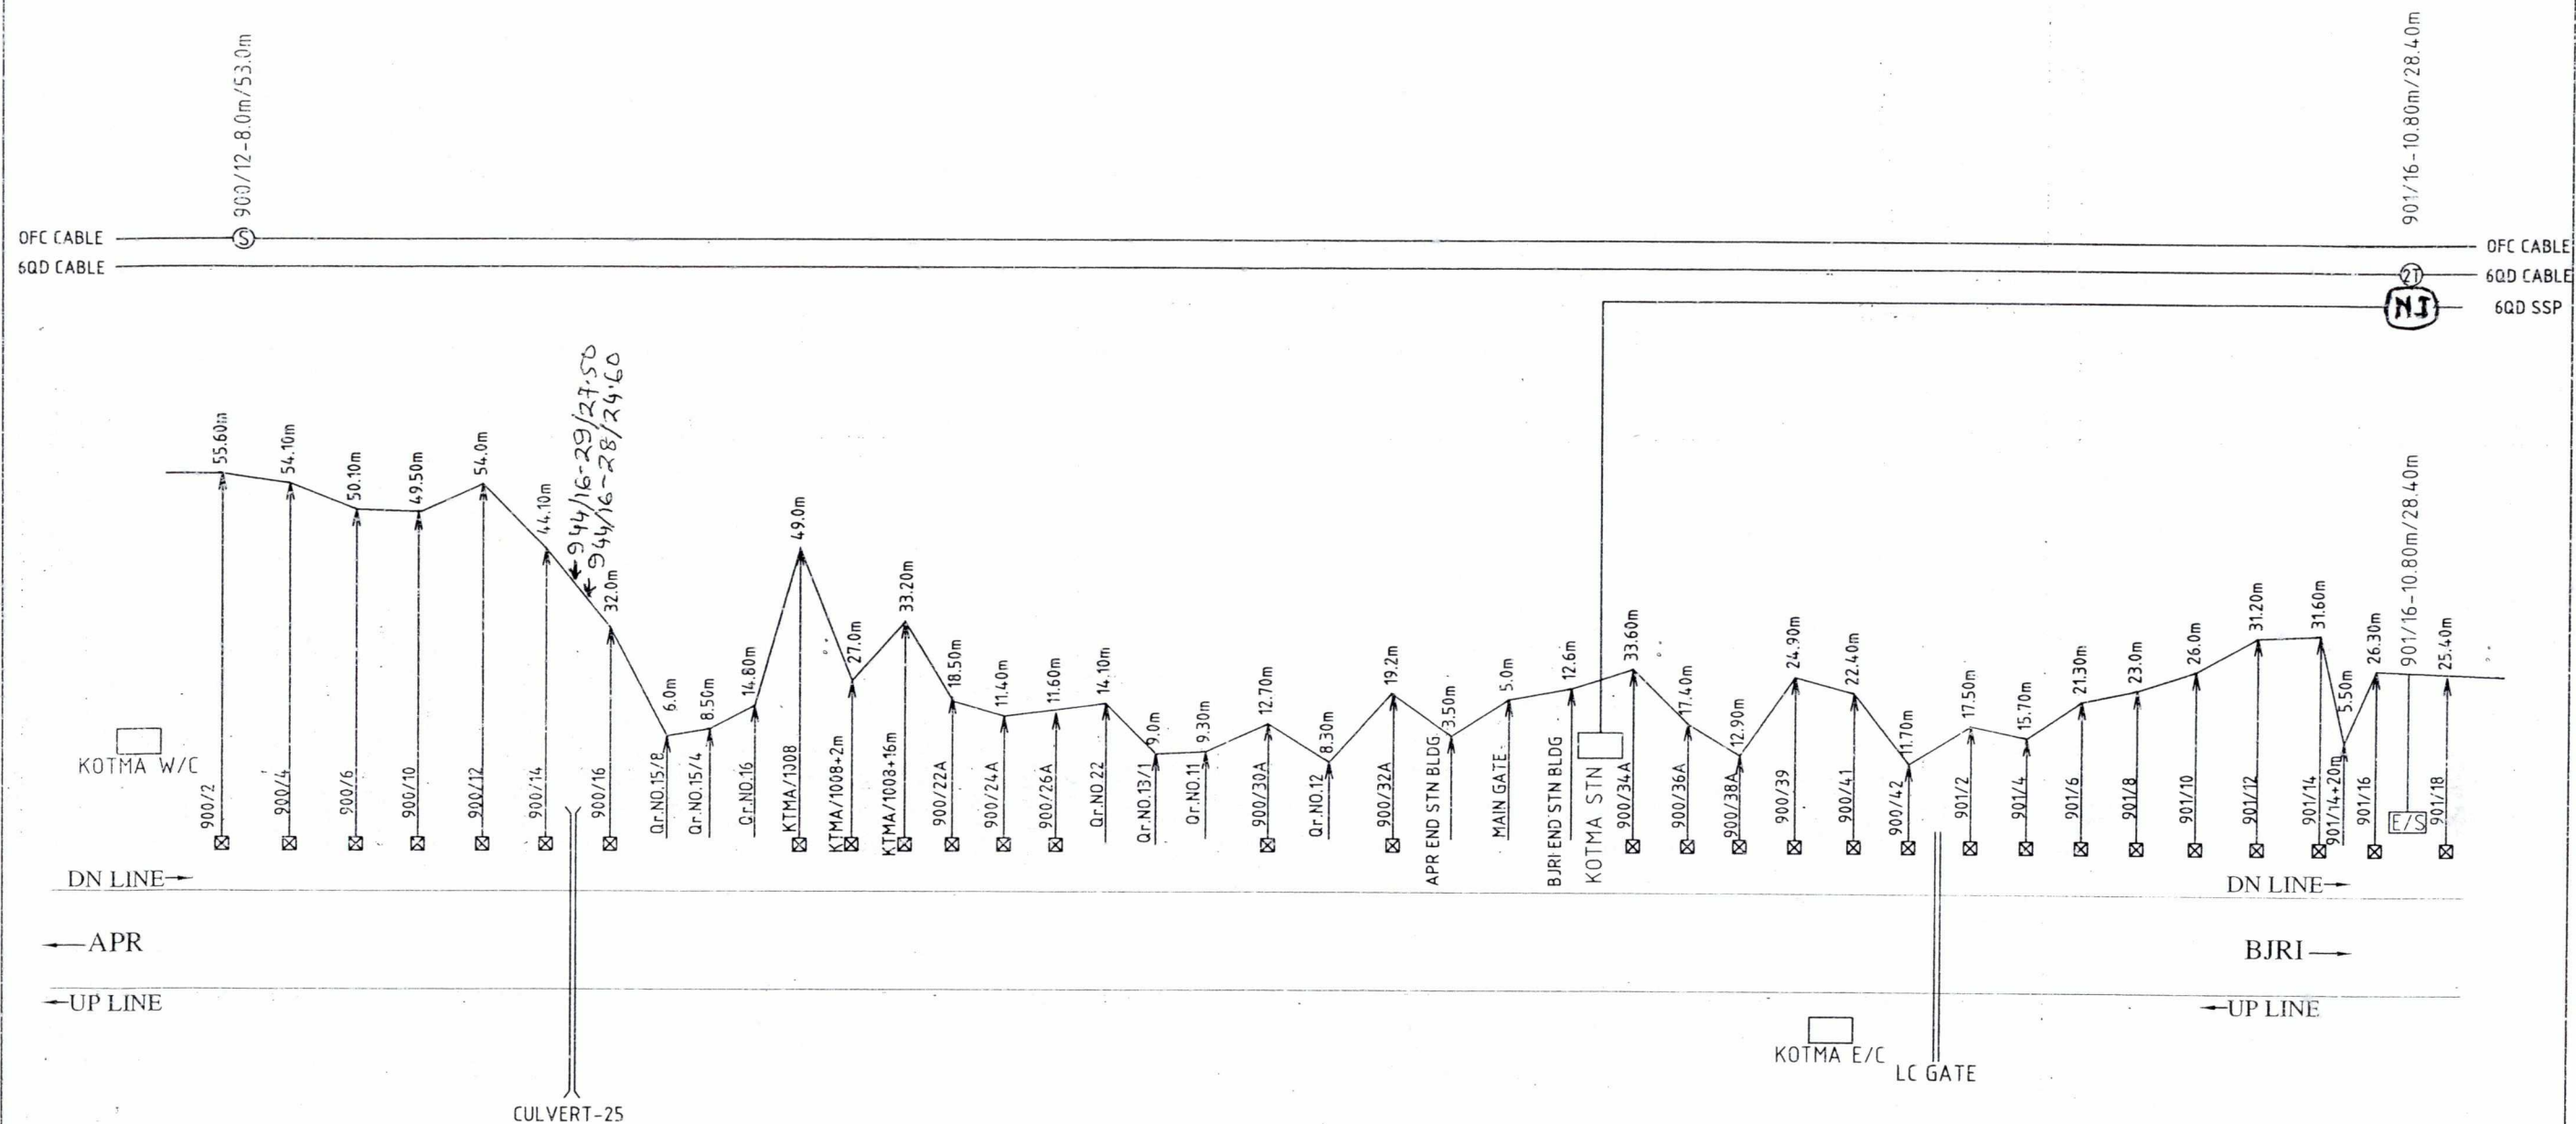


LEGENDS

- CABLE ROUTE
- RAILWAY TRACK
- LEVEL CROSSING GATE
- CULVERT
- ☒ OHE MAST

PREPARED BY	SSE/TW/BSP	DSTE/PROJ-II/SDL	DyCSTE/PROJ-I/BSP	CABLE ROUTE PLAN SEC.-APR TO BJRI km.900/2 TO km.901/18	SHEET NO. 19/28
M/s VIKRAM TELEMATICS PUNE					DRG. NO.

OFC CABLE
6QD CABLE
6QD SSP


OFC CABLE
6QD CABLE

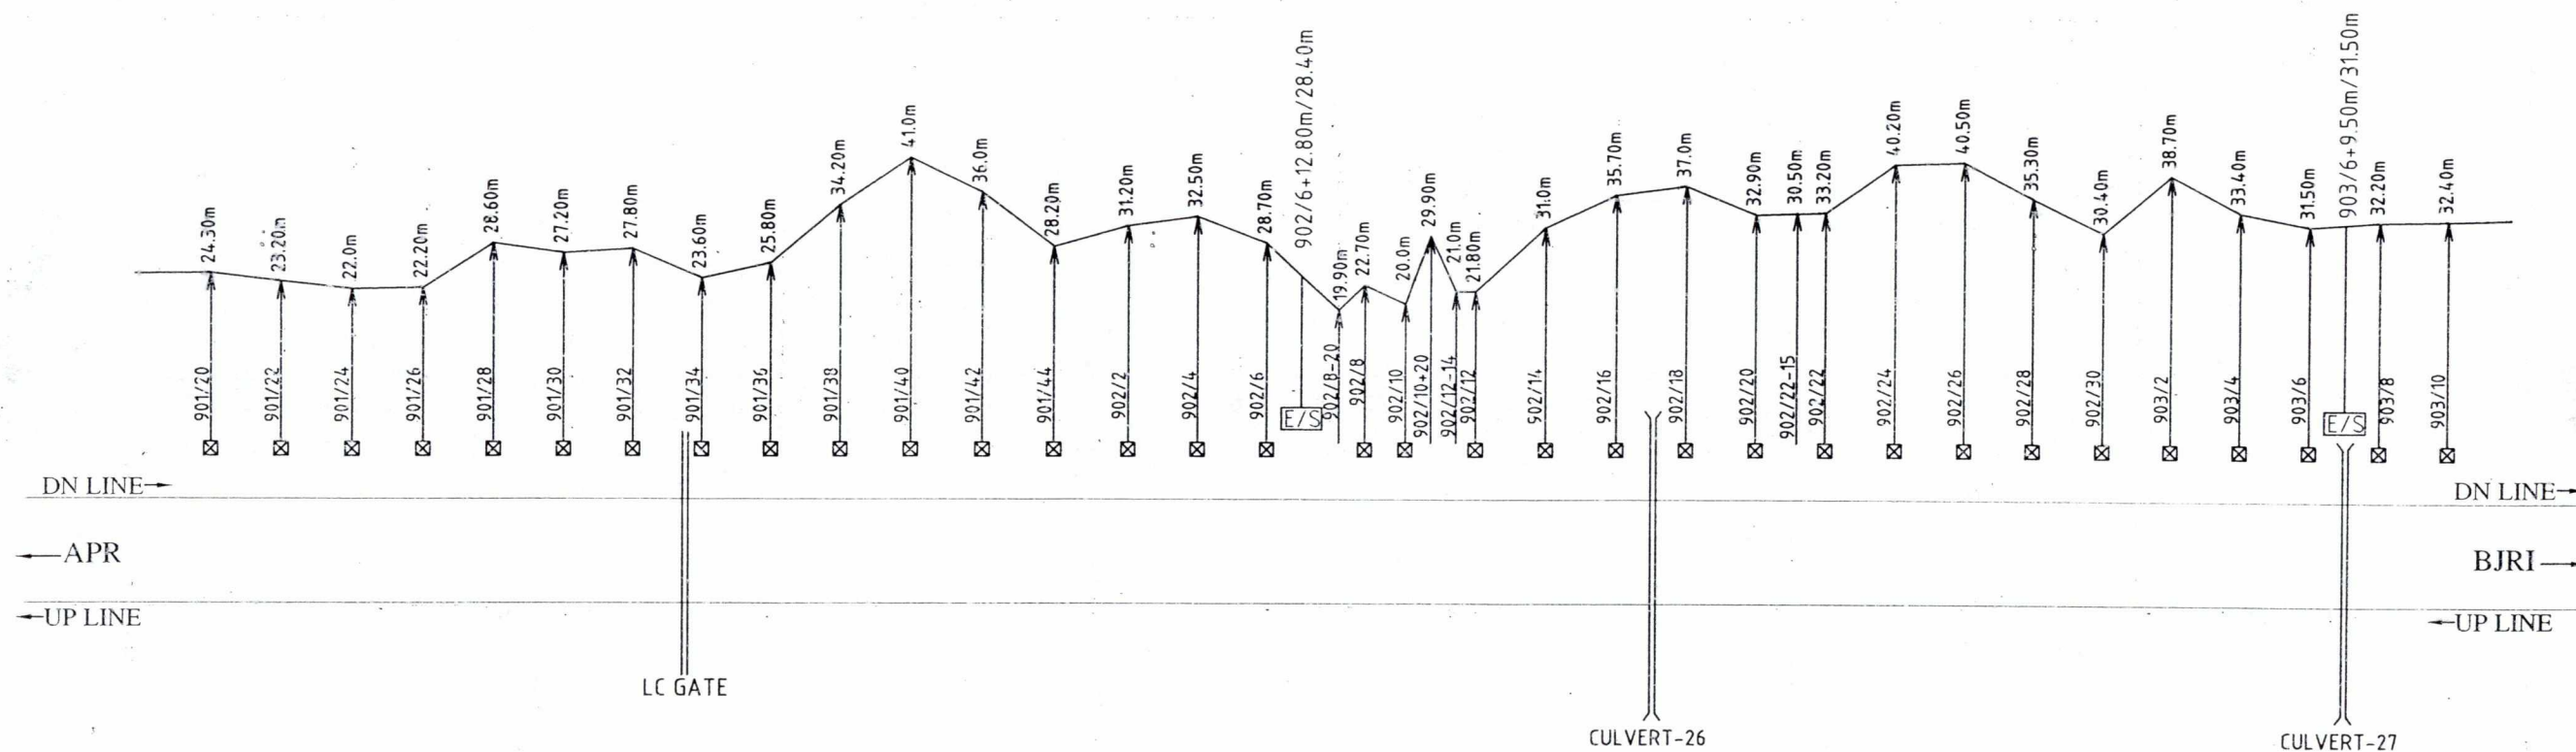

LEGENDS

- CABLE ROUTE
- RAILWAY TRACK
- LEVEL CROSSING GATE
- CULVERT
- ⊗ OHE MAST


PREPARED BY	SSE/TW/BSP	DSTE/PROJ-II/SDL	DyCSTE/PROJ-I/BSP	CABLE ROUTE PLAN SEC.-APR TO BJRI	SHEET NO. 20/28
M/s VIKRAM TELEMATICS PUNE				km.901/20 TO km.903/10	DRG. NO.

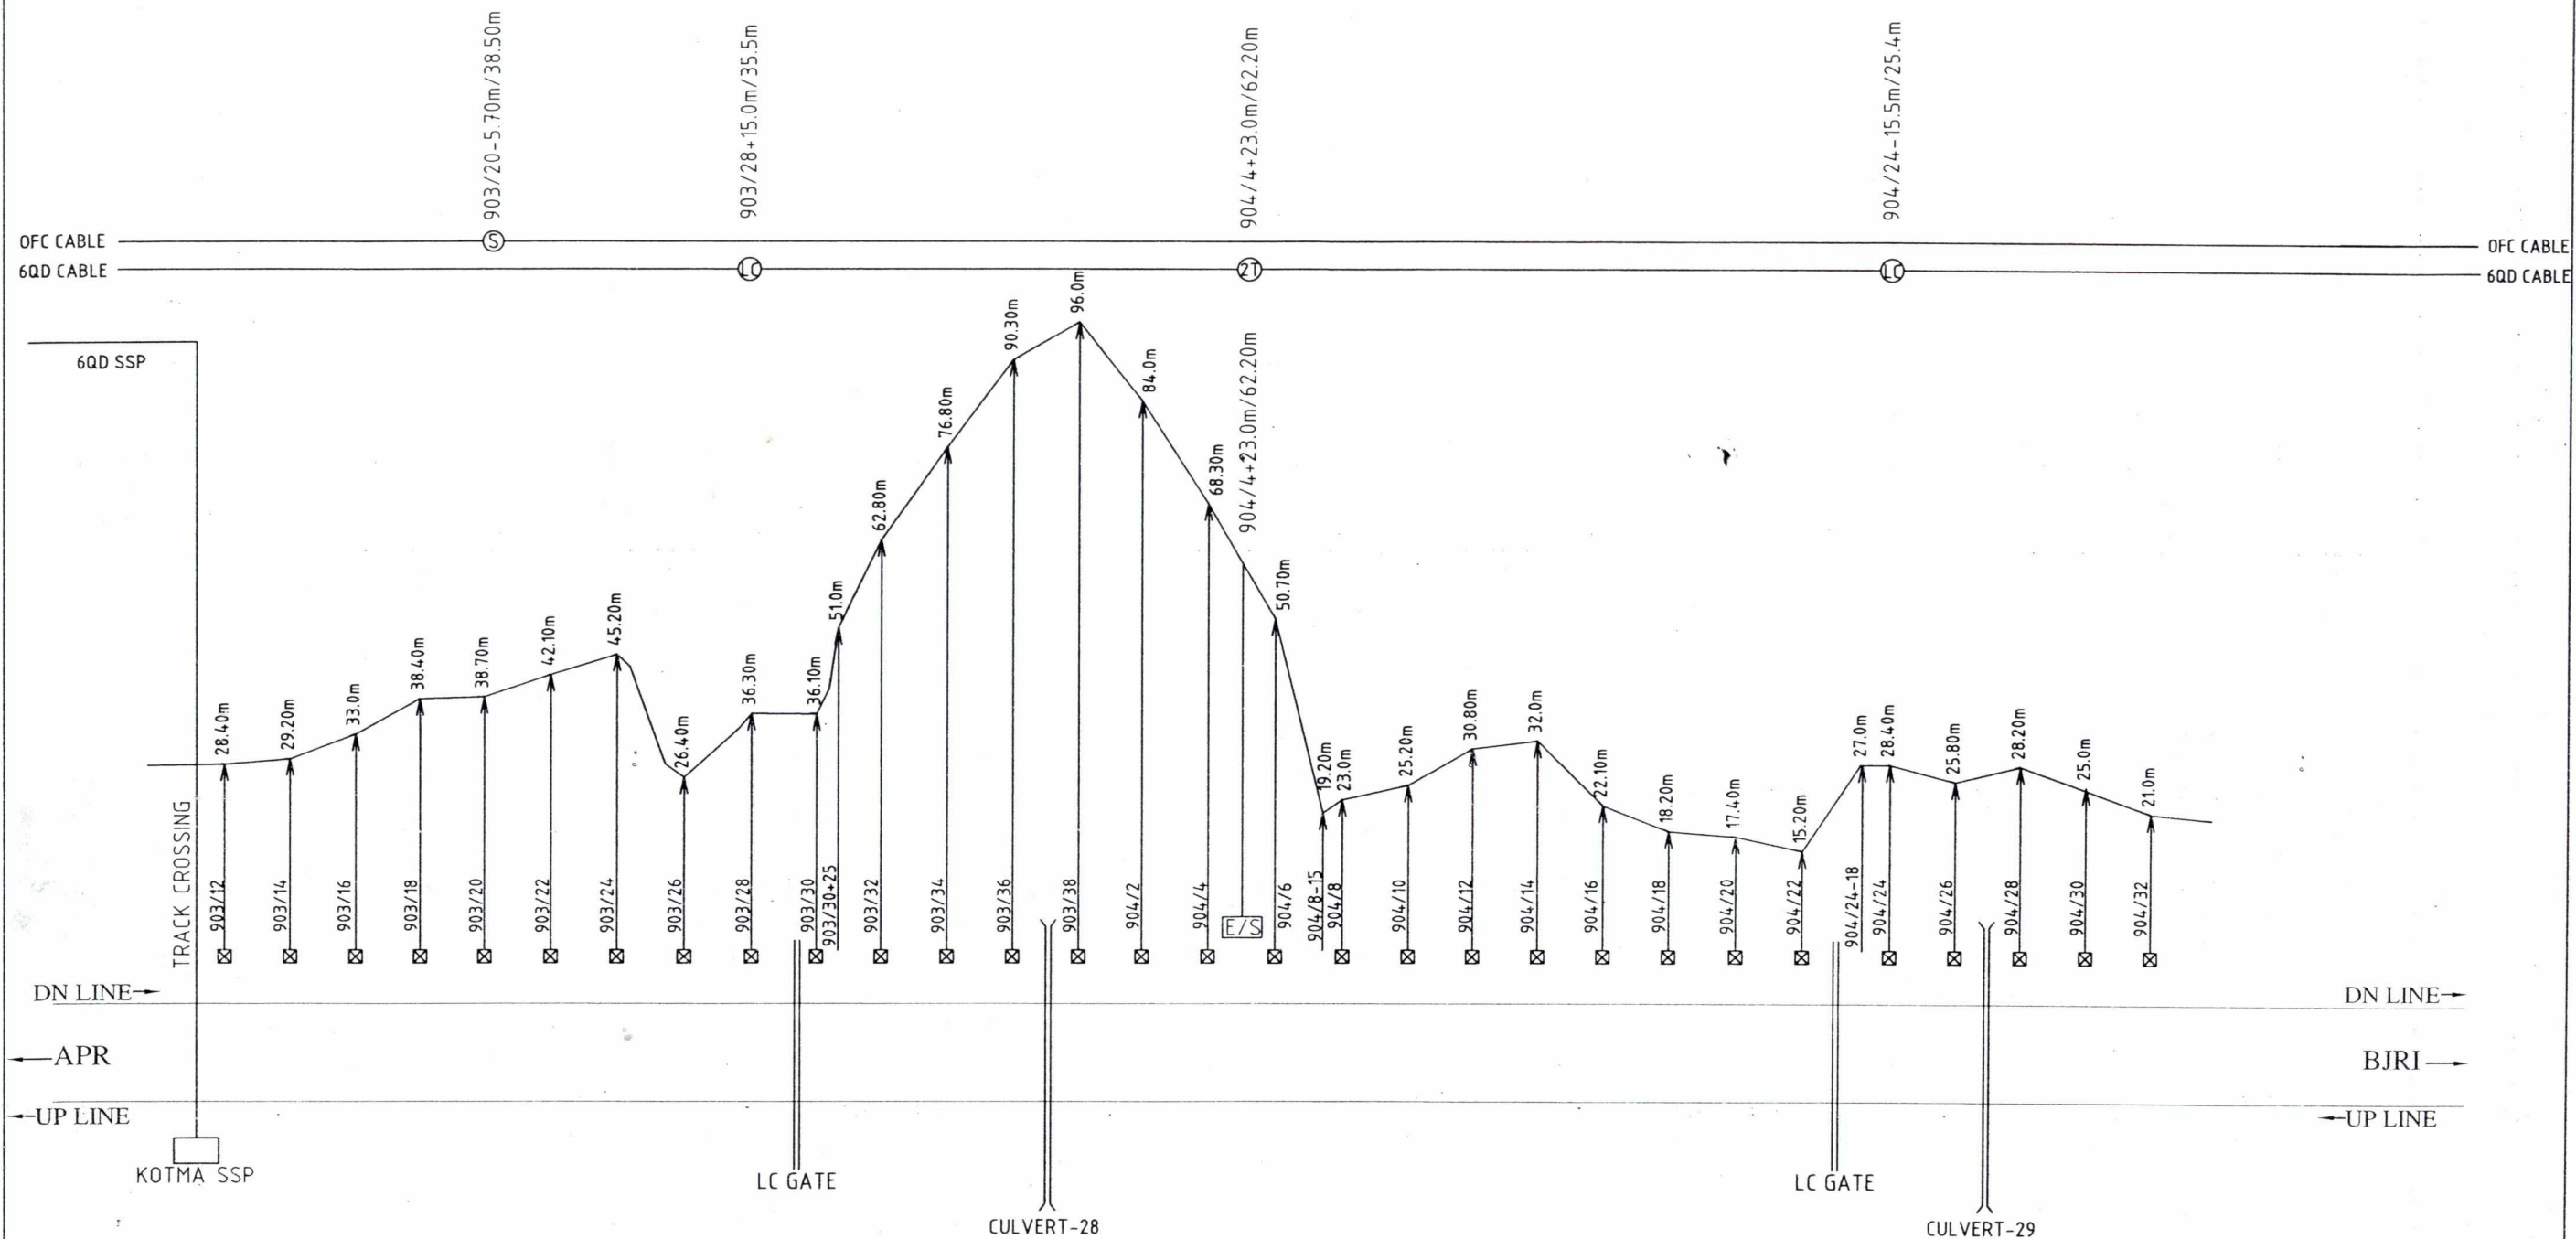

LEGENDS

- CABLE ROUTE
- RAILWAY TRACK
- LEVEL CROSSING GATE
- CULVERT
- ☒ OHE MAST


PREPARED BY	SSE/TW/BSP	DSTE/PROJ-II/SDL	DyCSTE/PROJ-I/BSP	CABLE ROUTE PLAN SEC.-APR TO BJRI km.903/12 TO km.904/32	SHEET NO. 21/28
M/s VIKRAM TELEMATICS PUNE					DRG. NO.

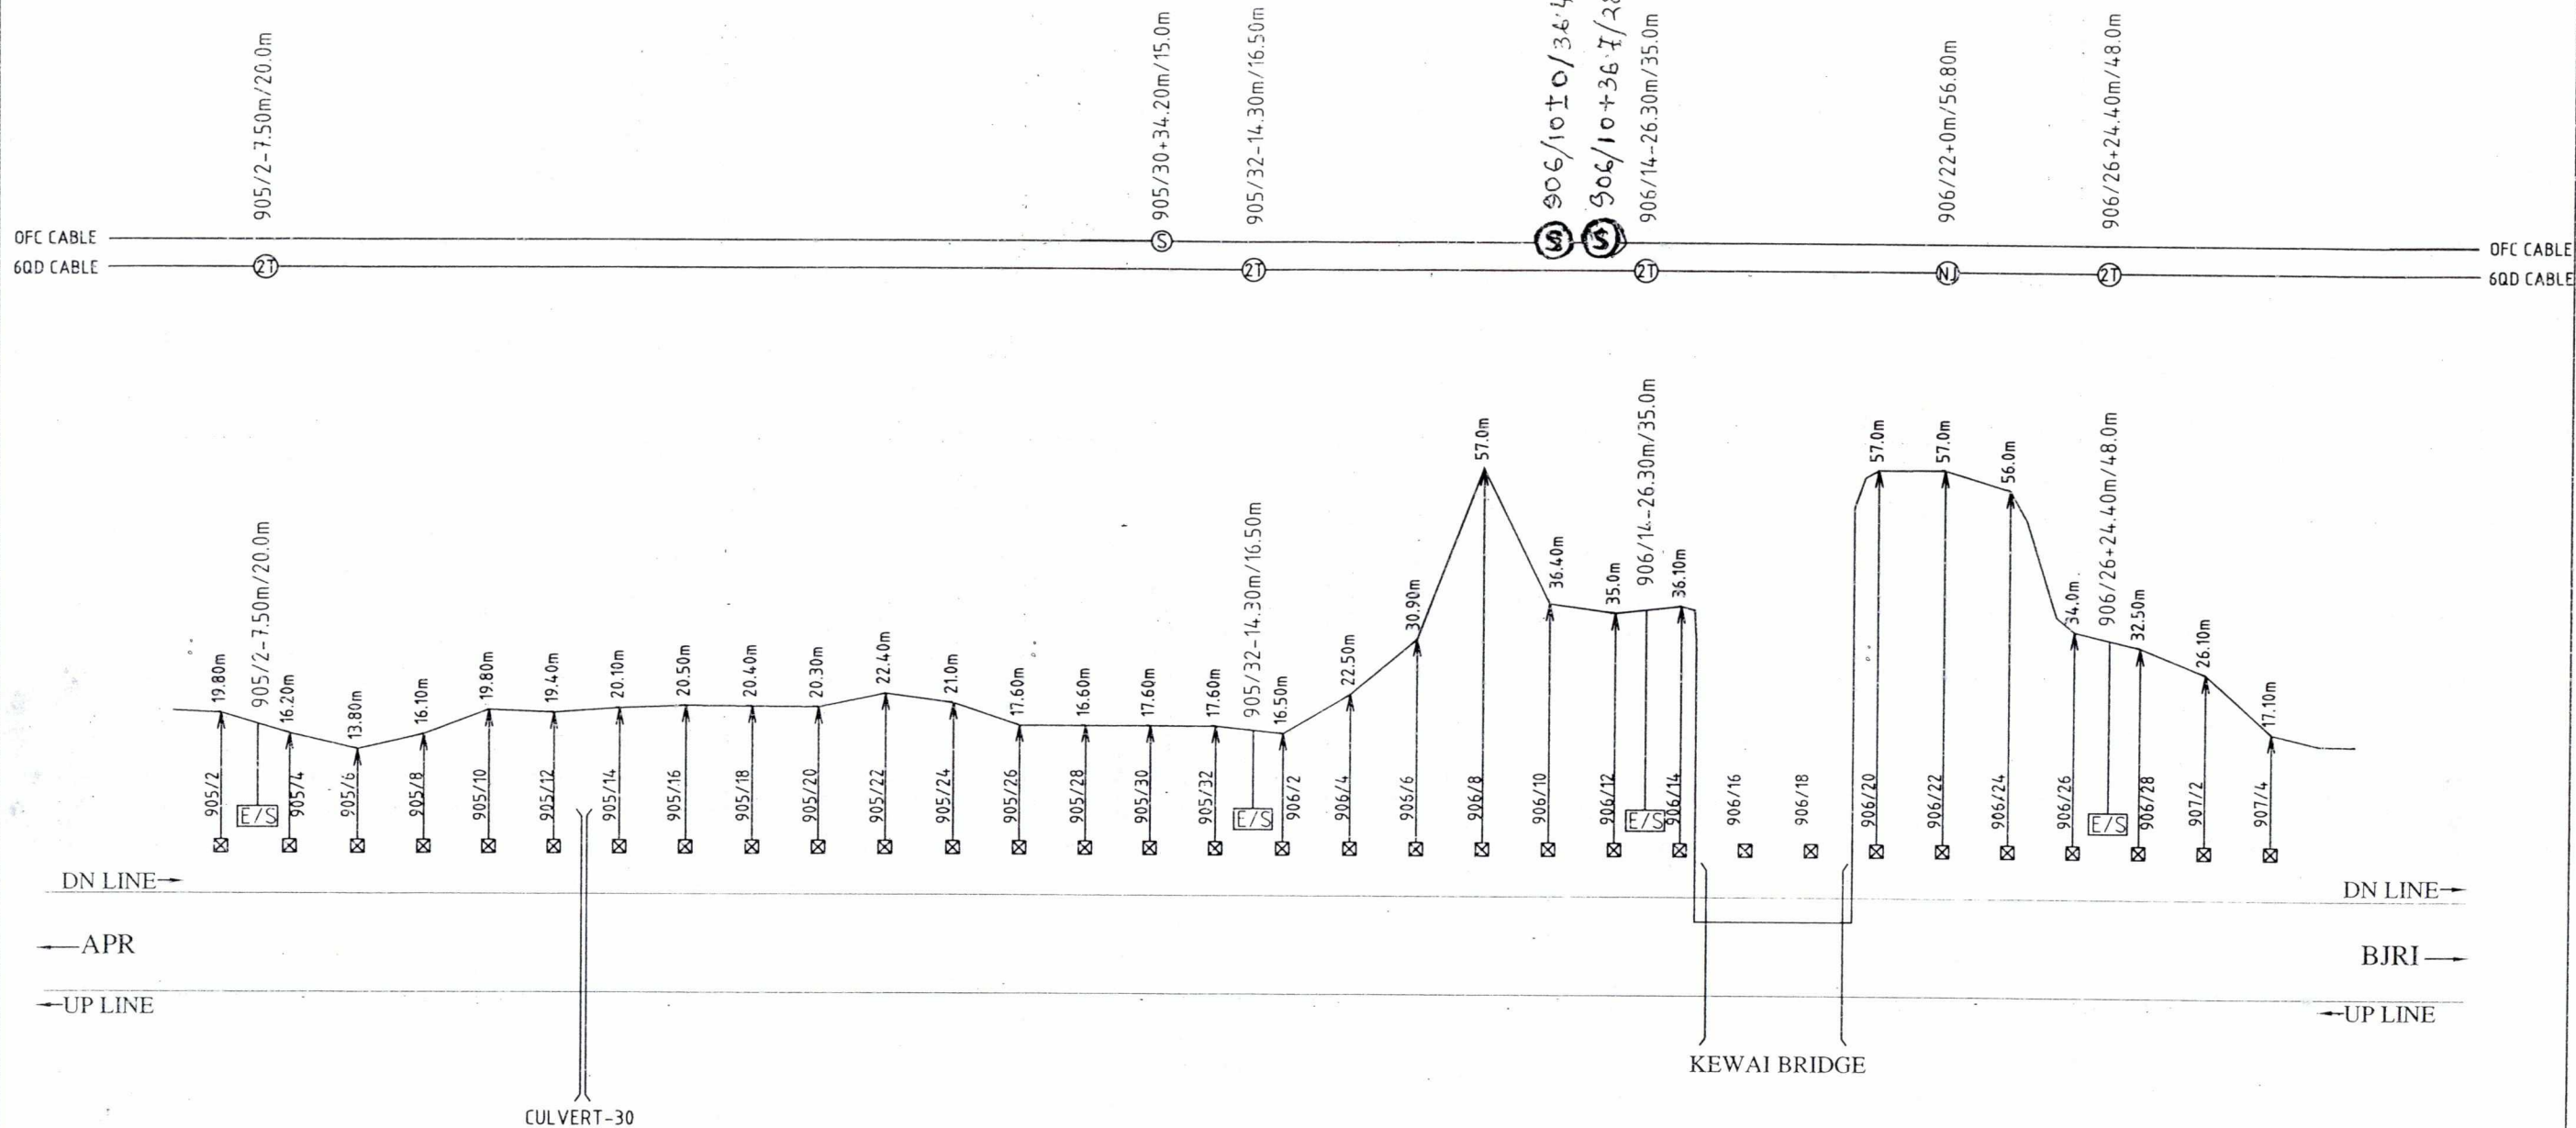

LEGENDS


- CABLE ROUTE
- RAILWAY TRACK
- LEVEL CROSSING GATE
- CULVERT
- ☒ OHE MAST

PREPARED BY	SSE/TW/BSP	DSTE/PROJ-II/SDL	DyCSTE/PROJ-I/BSP	CABLE ROUTE PLAN SEC.-APR TO BJRI km.905/2 TO km.907/4	SHEET NO. 22/28 DRG. NO.
M/s VIKRAM TELEMATICS PUNE					

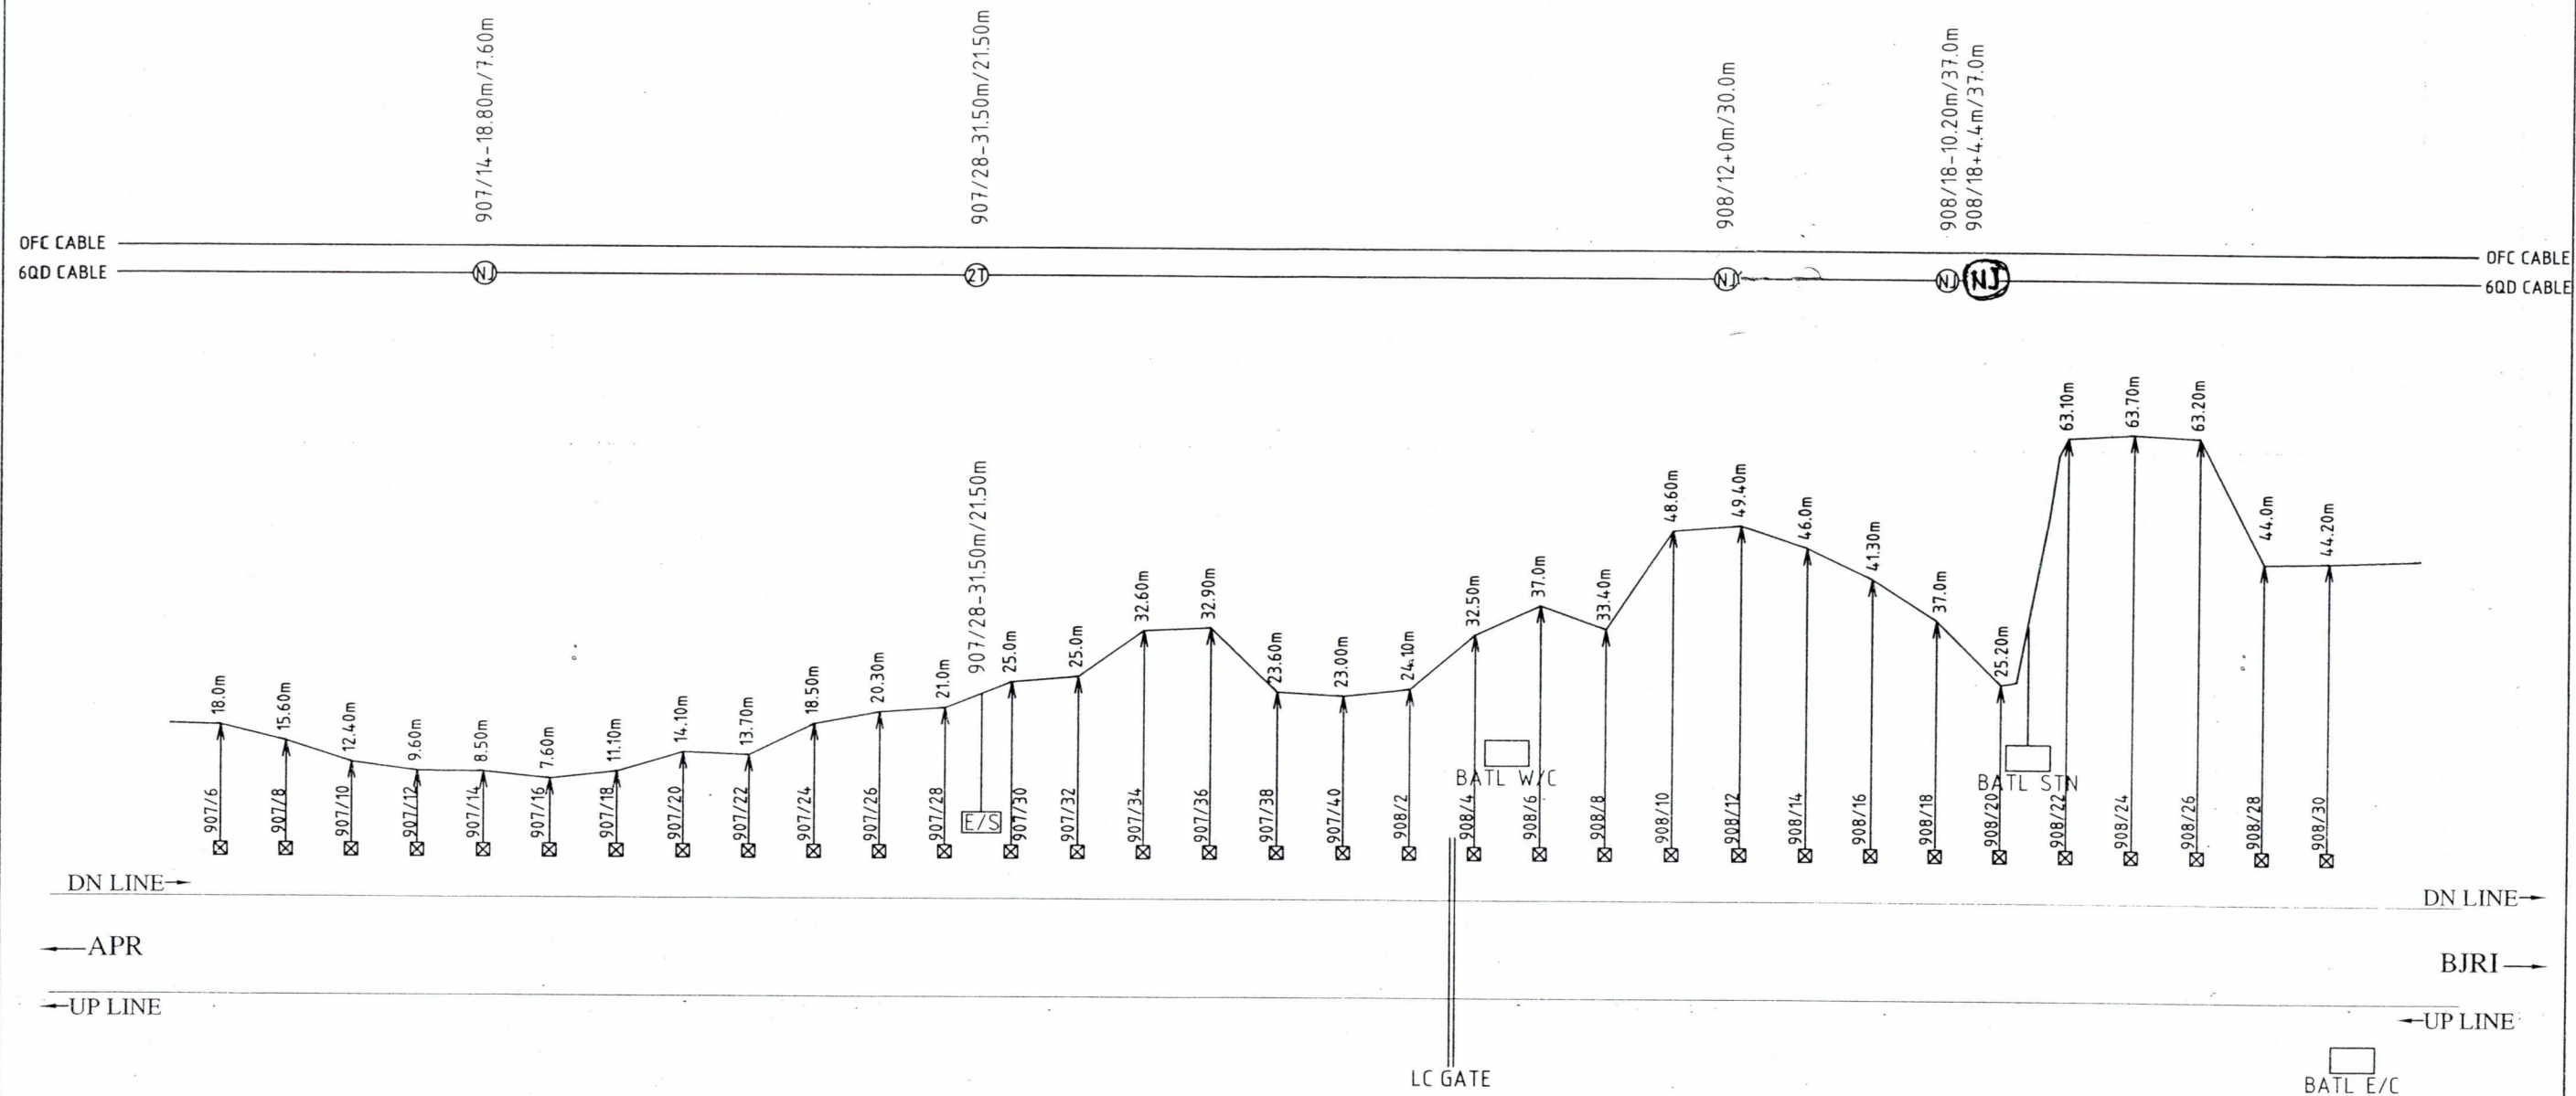

- LEGENDS**
- CABLE ROUTE
 - - - RAILWAY TRACK
 - || LEVEL CROSSING GATE
 - ⊕ CULVERT
 - ⊗ OHE MAST


PREPARED BY	SSE/TW/BSP	DSTE/PROJ-II/SDL	DyCSTE/PROJ-I/BSP	CABLE ROUTE PLAN SEC.-APR TO BJRI km.907/68 TO km.908/30	SHEET NO. 23/28 DRG. NO.
M/s VIKRAM TELEMATICS PUNE					

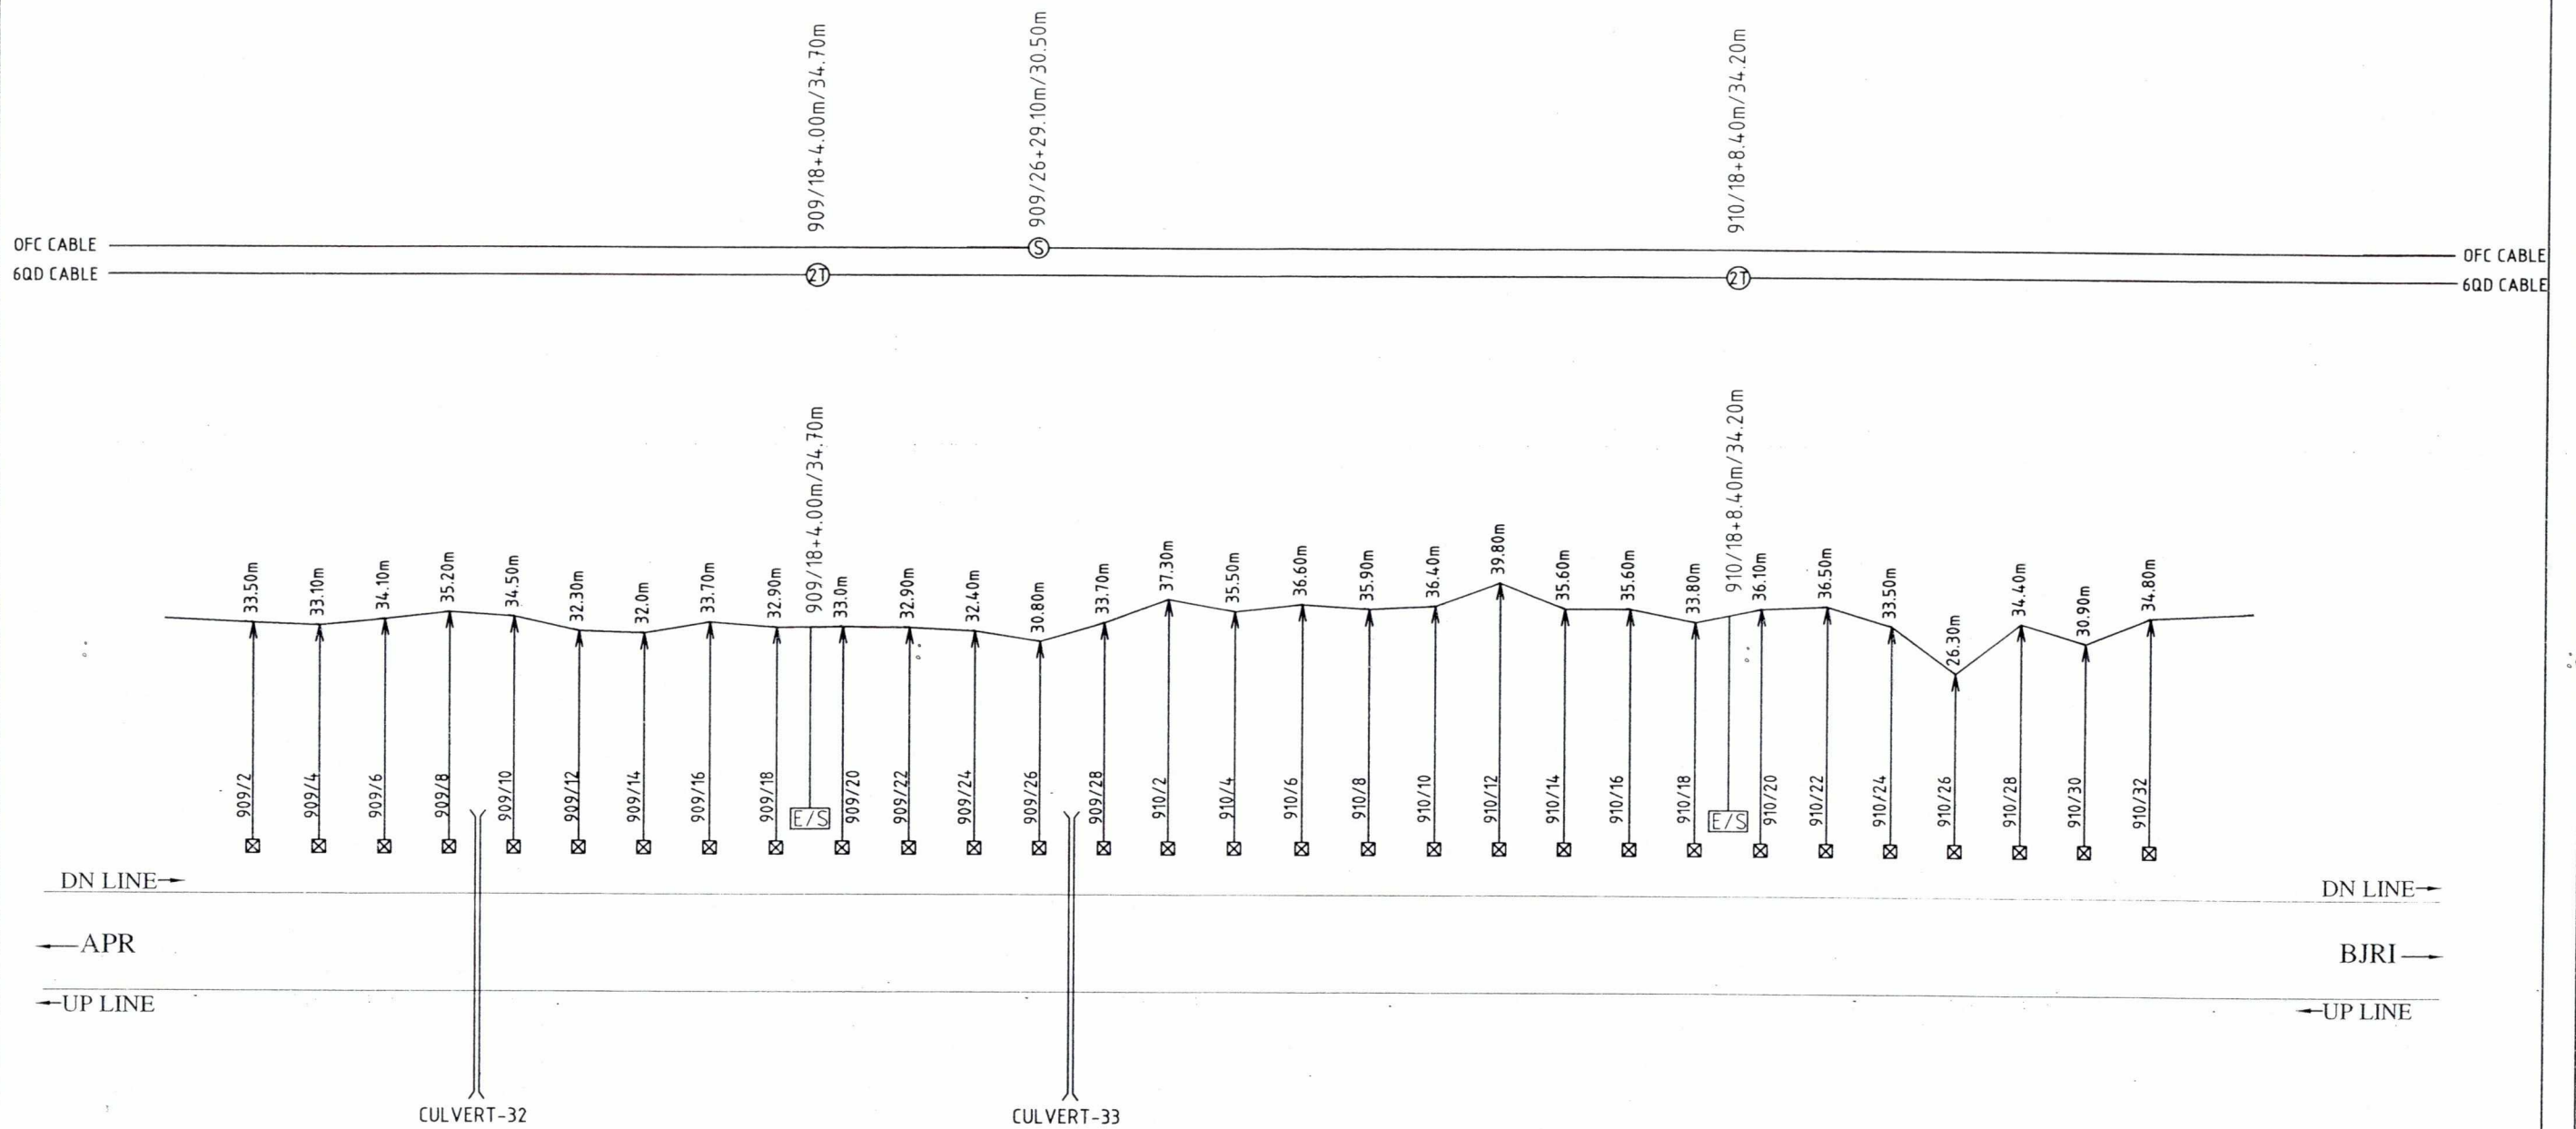

LEGENDS


- CABLE ROUTE
- RAILWAY TRACK
- LEVEL CROSSING GATE
- CULVERT
- ☒ OHE MAST

PREPARED BY	SSE/TW/BSP	DSTE/PROJ-II/SDL	DyCSTE/PROJ-I/BSP	CABLE ROUTE PLAN SEC.-APR TO BJRI km.909/2 TO km.910/32	SHEET NO. 24/28
M/s VIKRAM TELEMATICS PUNE					DRG. NO.

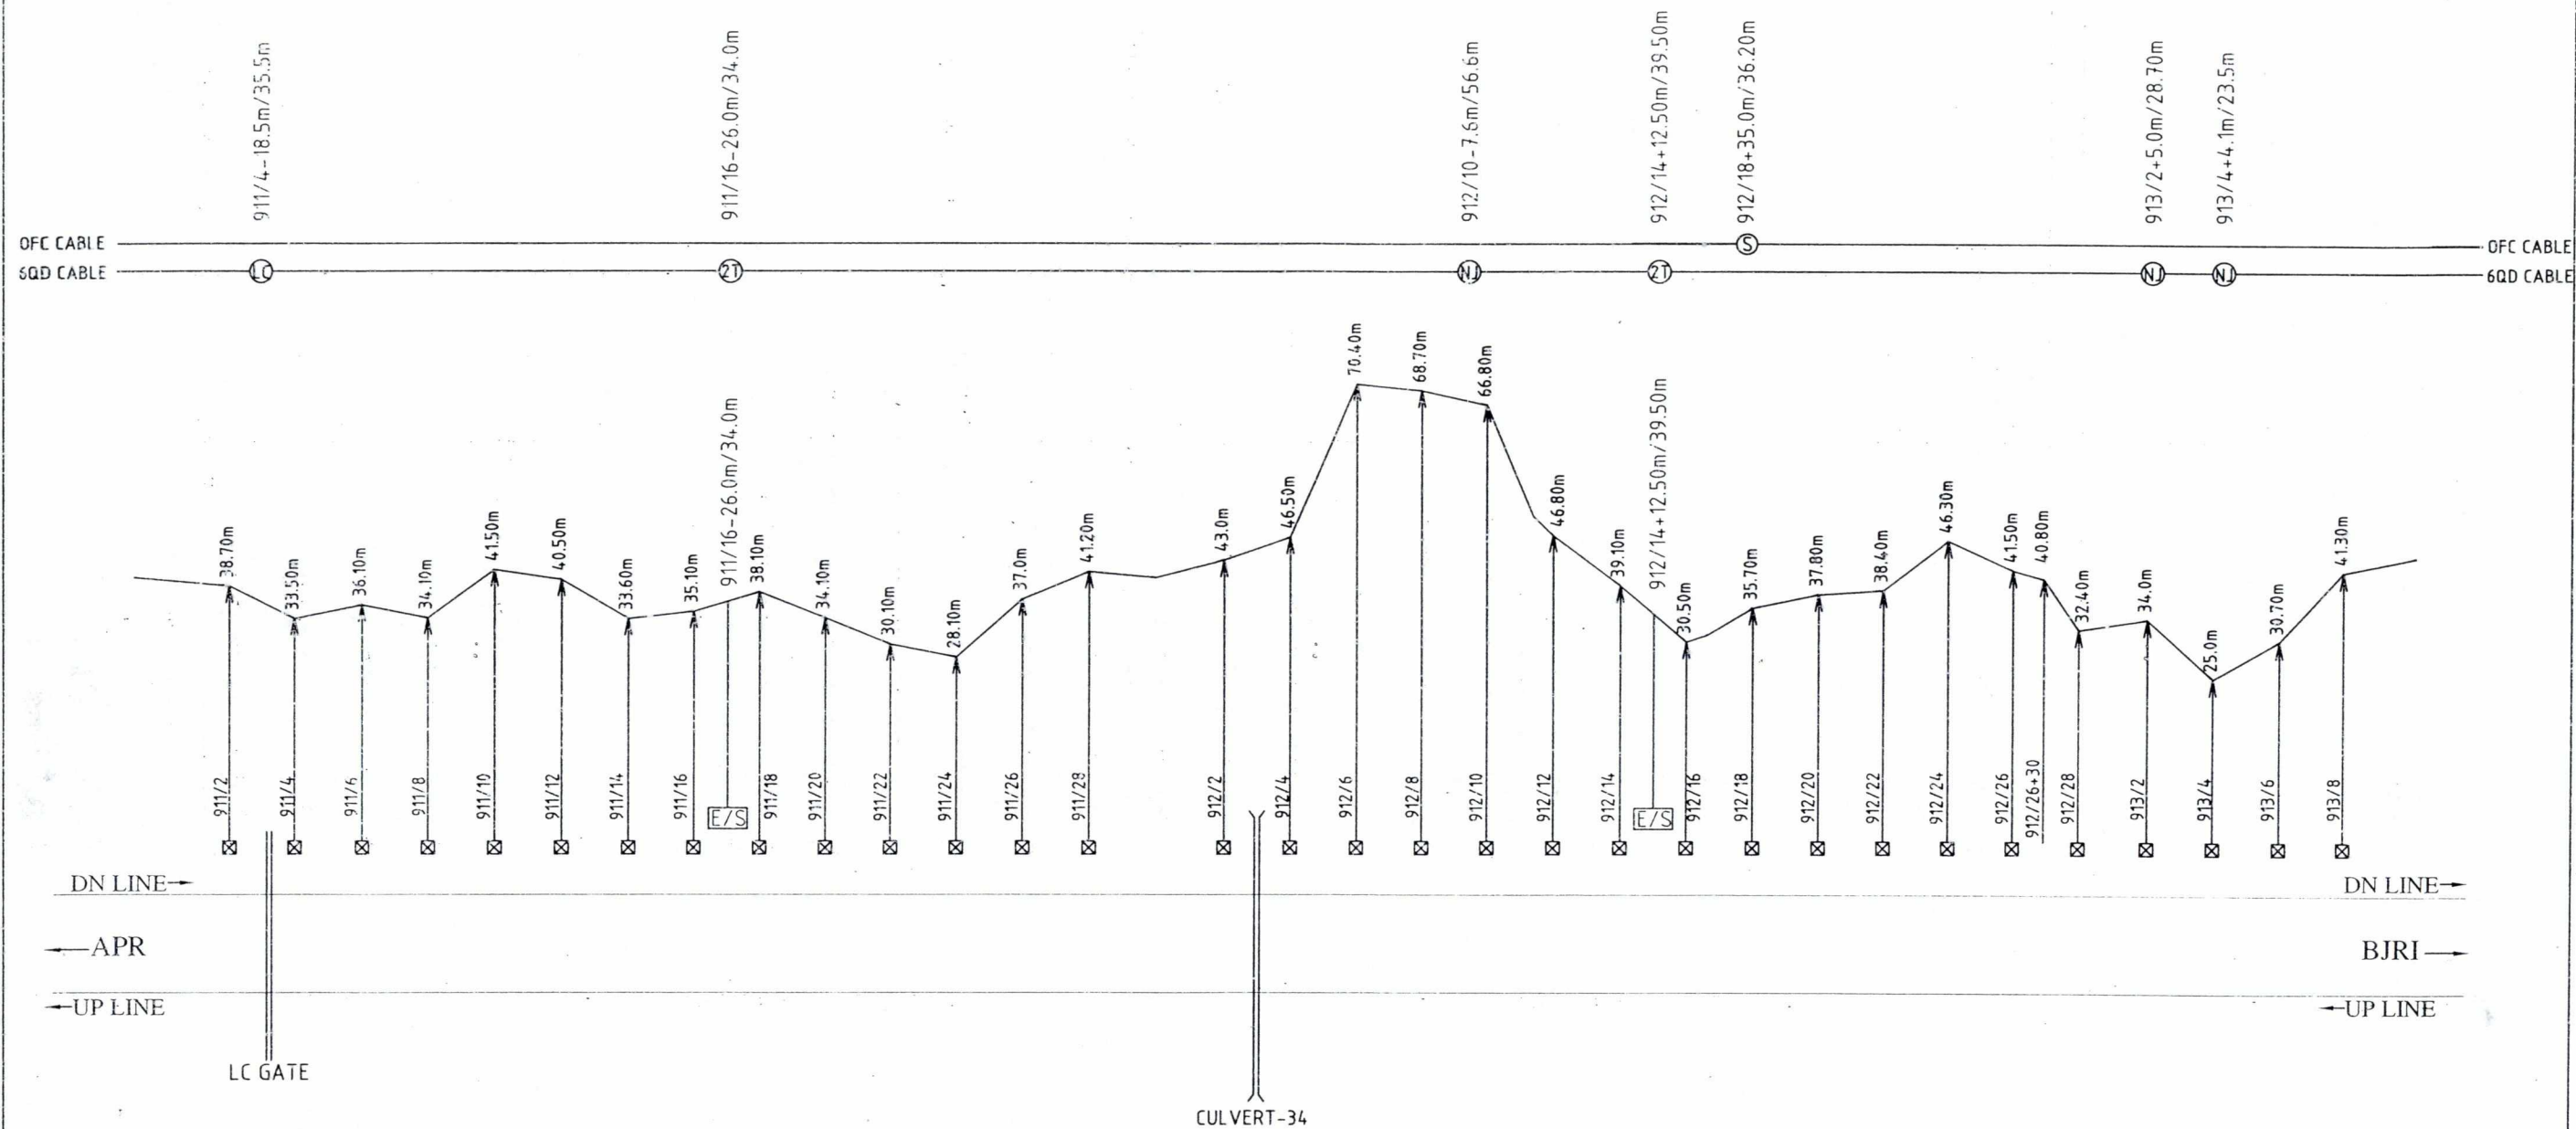


- LEGENDS**
- CABLE ROUTE
 - RAILWAY TRACK
 - LEVEL CROSSING GATE
 - CULVERT
 - ☒ OHE MAST

PREPARED BY	SSE/TW/BSP	DSTE/PROJ-II/SDL	DyCSTE/PROJ-I/BSP	CABLE ROUTE PLAN SEC.-APR TO BJRI km.911/2 TO km.913/8	SHEET NO. 25/28
M/s VIKRAM TELEMATICS PUNE					DRG. NO.

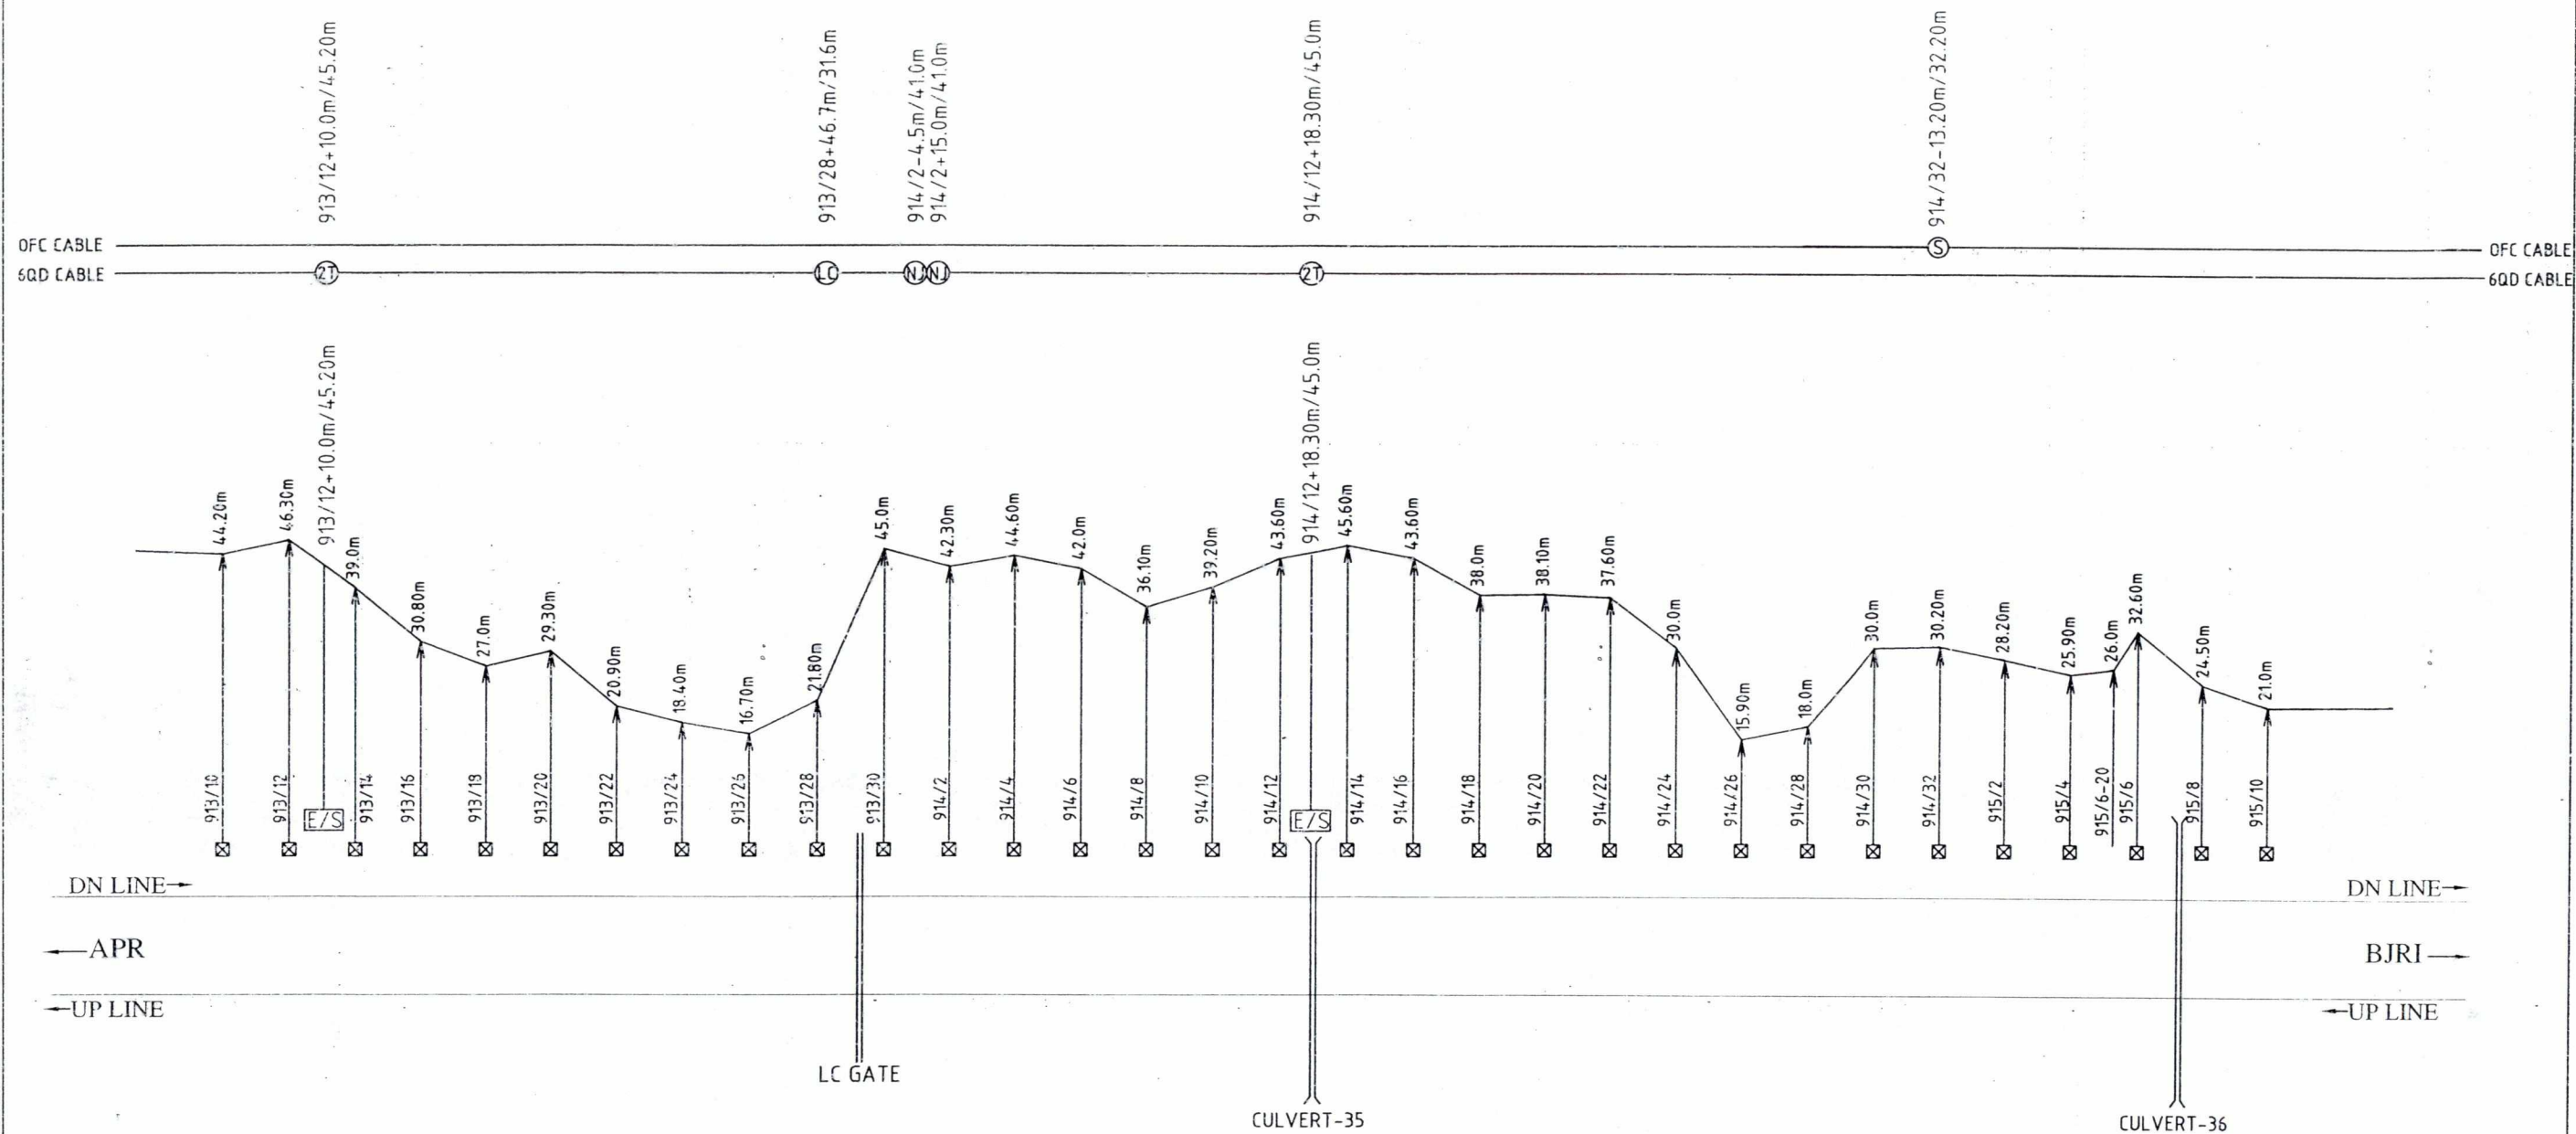

- LEGENDS**
- CABLE ROUTE
 - RAILWAY TRACK
 - LEVEL CROSSING GATE
 - CULVERT
 - ☒ OHE MAST

PREPARED BY	SSE/TW/BSP	DSTE/PROJ-II/SDL	DyCSTE/PROJ-I/BSP	CABLE ROUTE PLAN SEC.-APR TO BJRI km..913/10 TO km.915/10	SHEET NO. 26/28 DRG. NO.
M/s VIKRAM TELEMATICS PUNE					

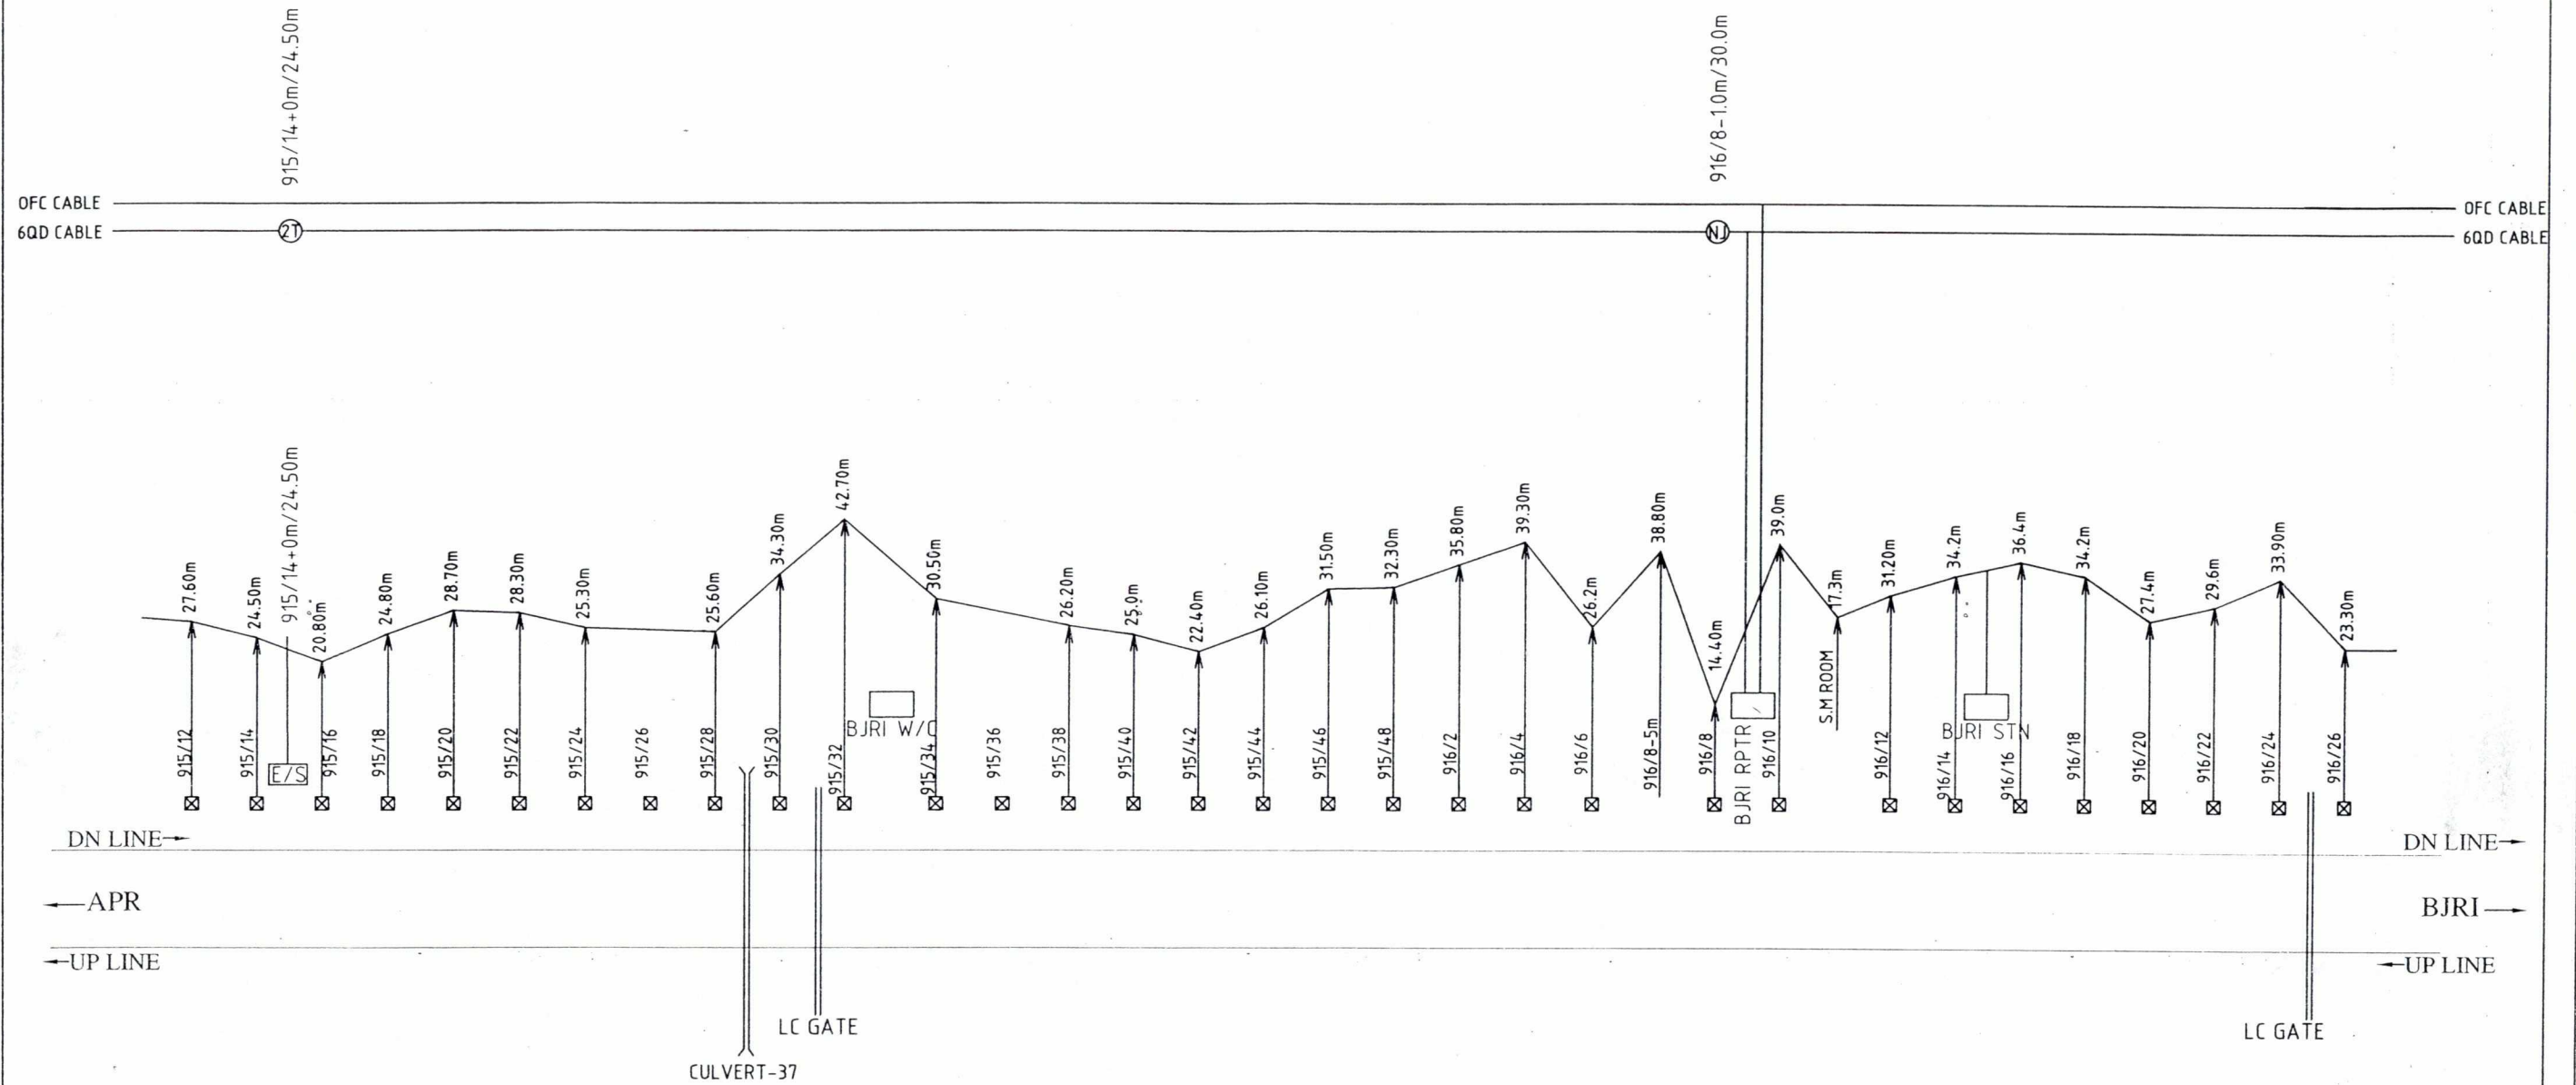

LEGENDS

- CABLE ROUTE
- RAILWAY TRACK
- LEVEL CROSSING GATE
- CULVERT
- ☒ OHE MAST

PREPARED BY	SSE/TW/BSP	DSTE/PROJ-II/SDL	DyCSTE/PROJ-I/BSP	CABLE ROUTE PLAN SEC.-APR TO BJRI km..915/12 TO km.916/26	SHEET NO. 27/28 DRG. NO.
M/s VIKRAM TELEMATICS PUNE					