


C5



आपकी प्रगति मे सहयोगी
BILASPUR DIVISION

SDL-UMR

CABLE ROUTE PLAN

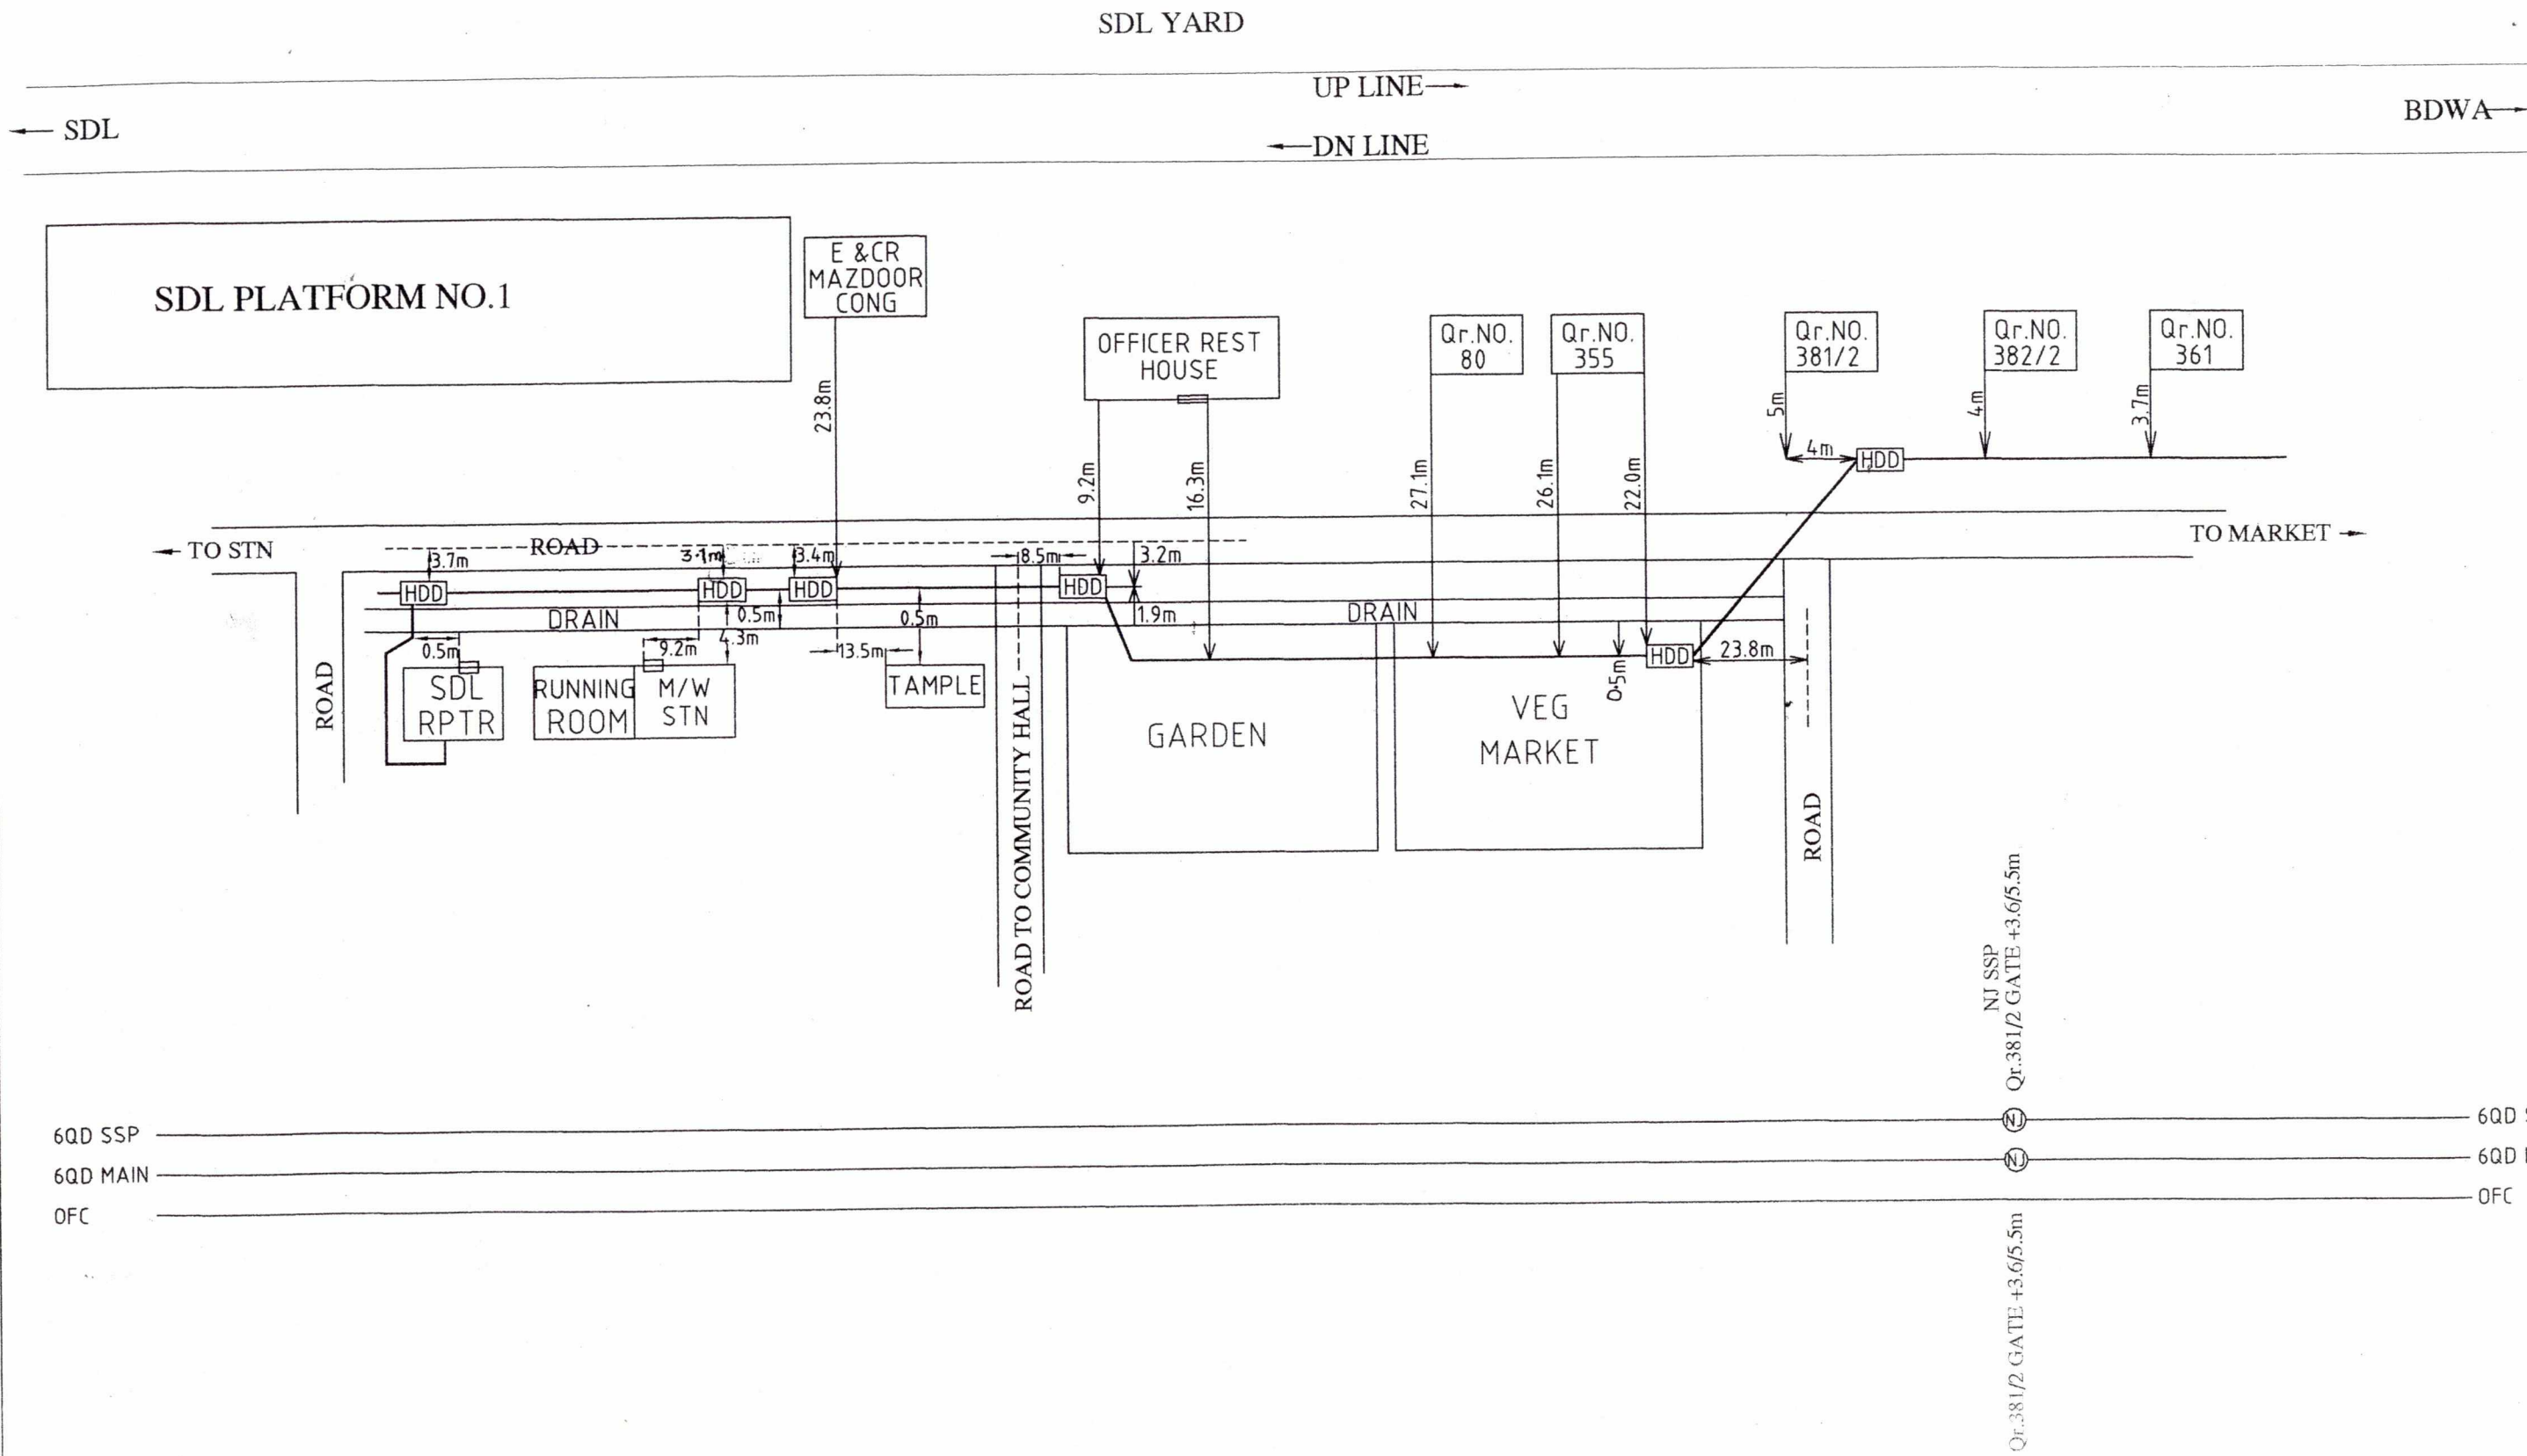


6QD SSP
6QD MAIN
OFC


6QD SSP
6QD MAIN
OFC

NJ SSP
Qr.381/2 GATE +3.6/5.5m
Qr.381/2 GATE +3.6/5.5m


PREPARED BY M/S T. K. C. JABALPUR	SSE/TW/UMR A. Dewangan 29/5/13	DSTE/CON/BSP A. Dewangan 31/6/13	DyCSTE/CON/BSP A. Dewangan 4.6.13	CABLE ROUTE PLAN SEC. SDL-UMR SDL YARD	SHEET NO. 1/40
--------------------------------------	--------------------------------------	--	---	--	-------------------

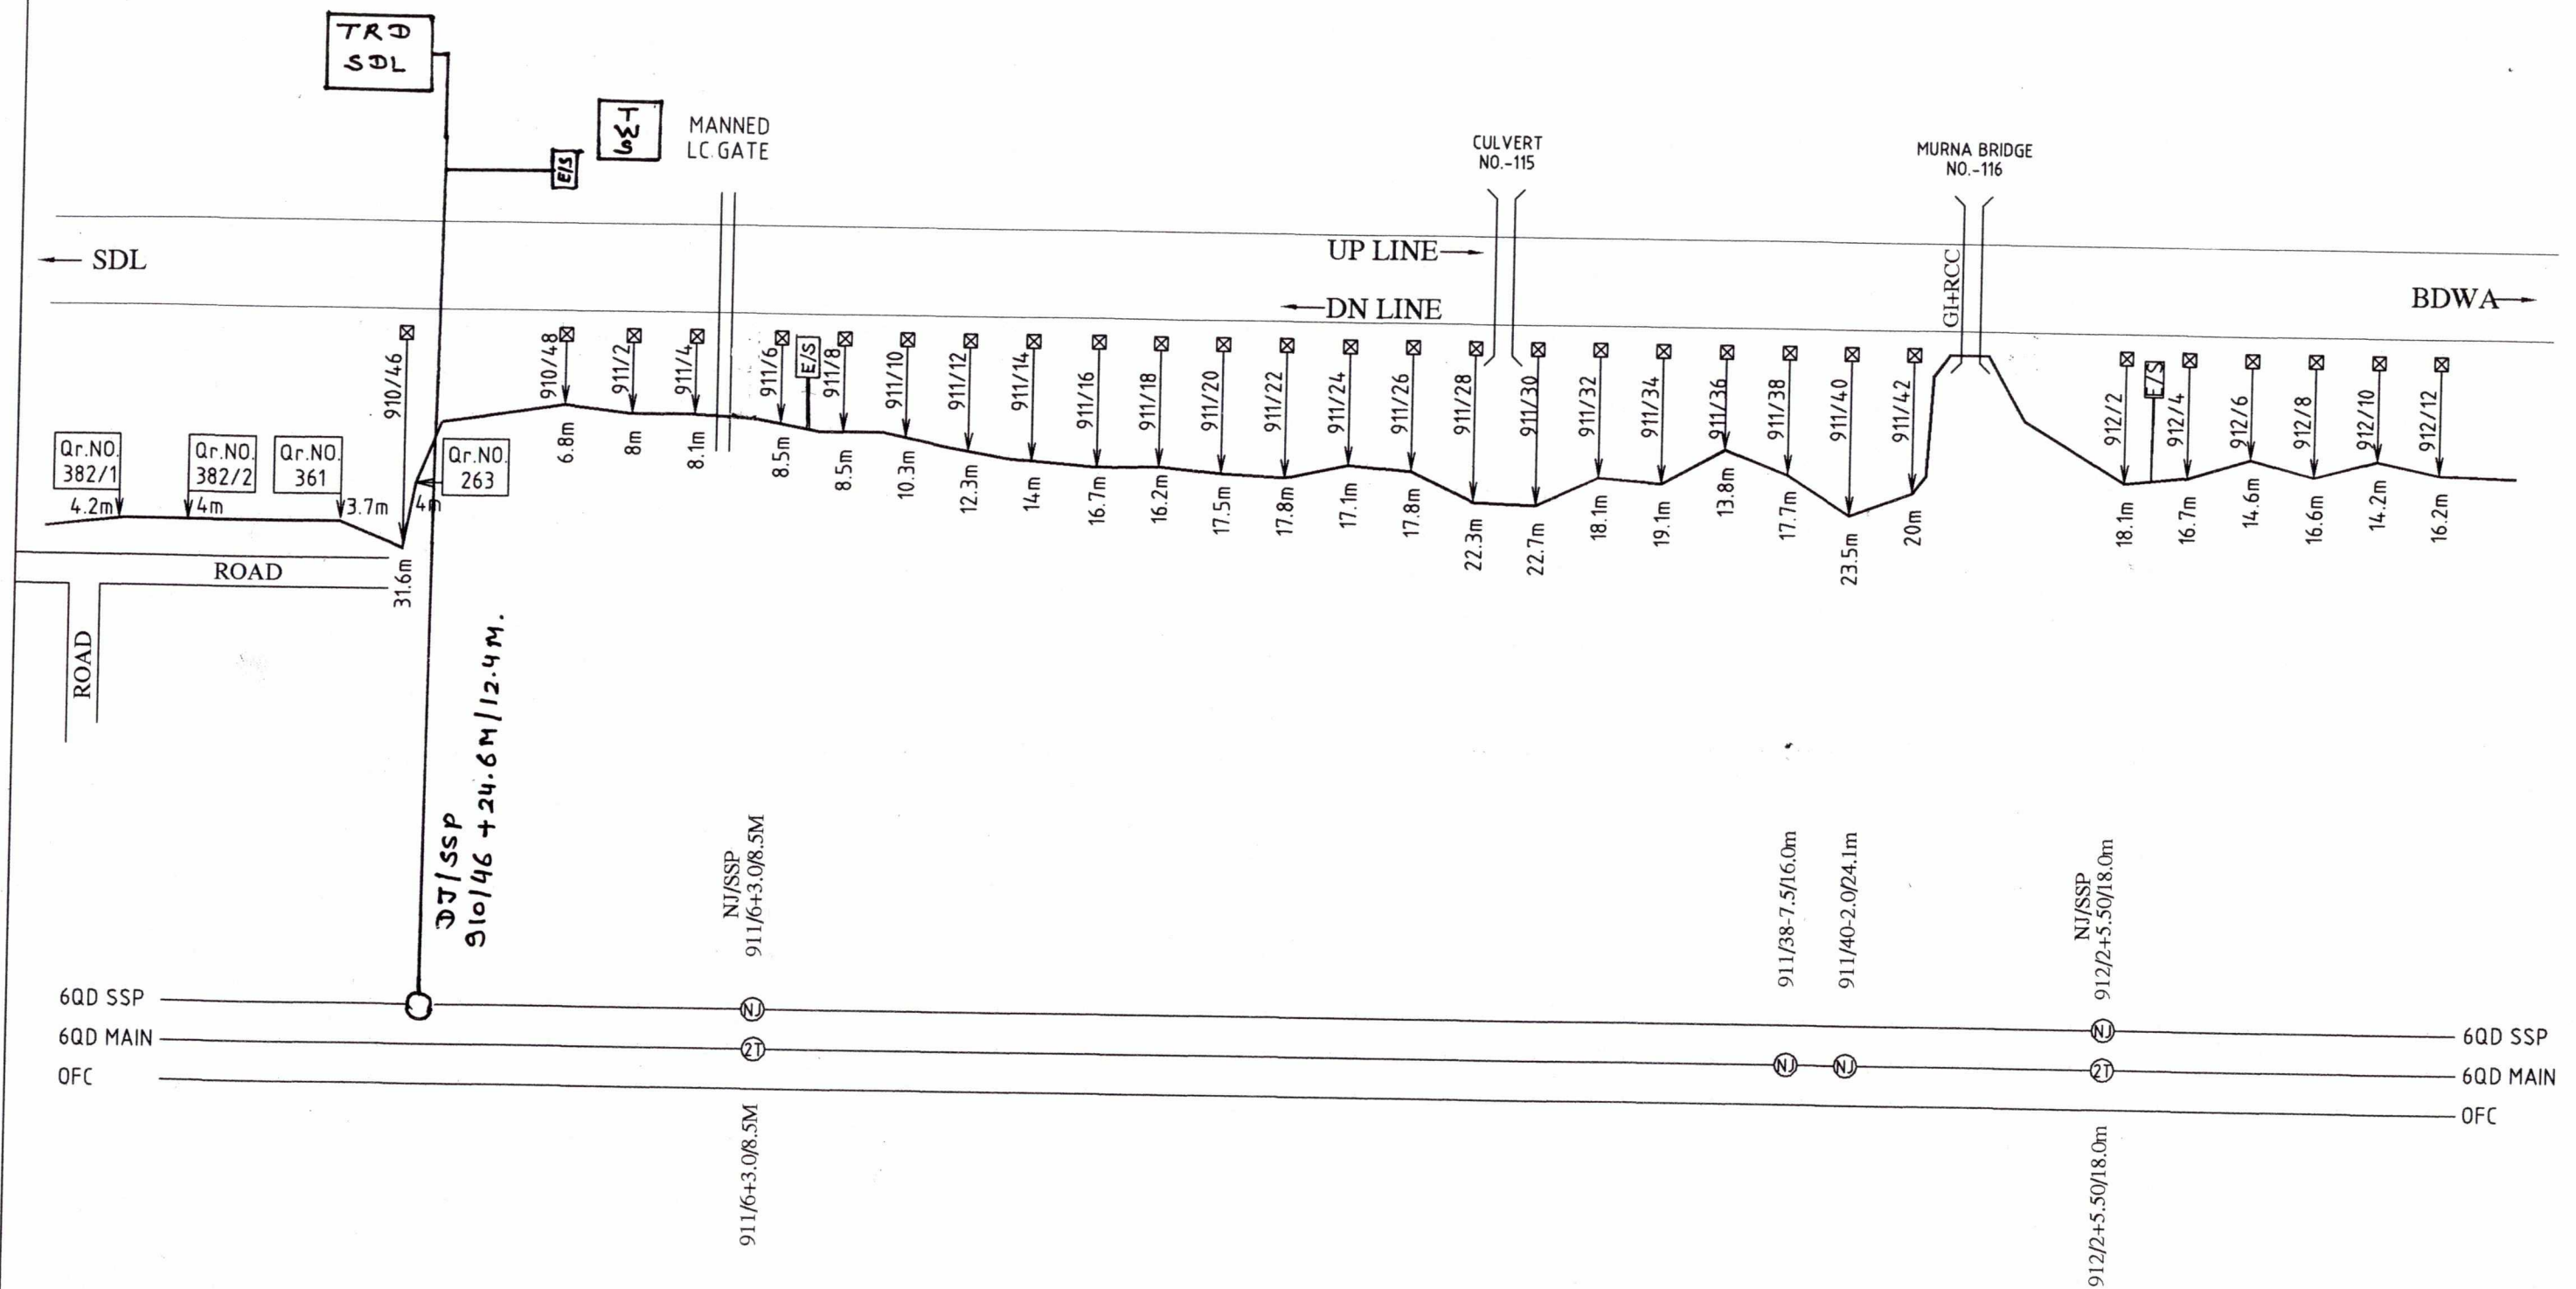


PREPARED BY	SSE/TW/UMR	DSTE/CON/BSP	DycSTE/CON/BSP	CABLE ROUTE PLAN SEC.SDL-UMR	SHEET NO. 2/40
M/s T. K. CONS. JABALPUR	<i>[Signature]</i> 29/5/13	<i>[Signature]</i> 2/6/13	<i>[Signature]</i> 4.6.13	QR.NO.382/1 UMR TO 912/12	DRG. NO.

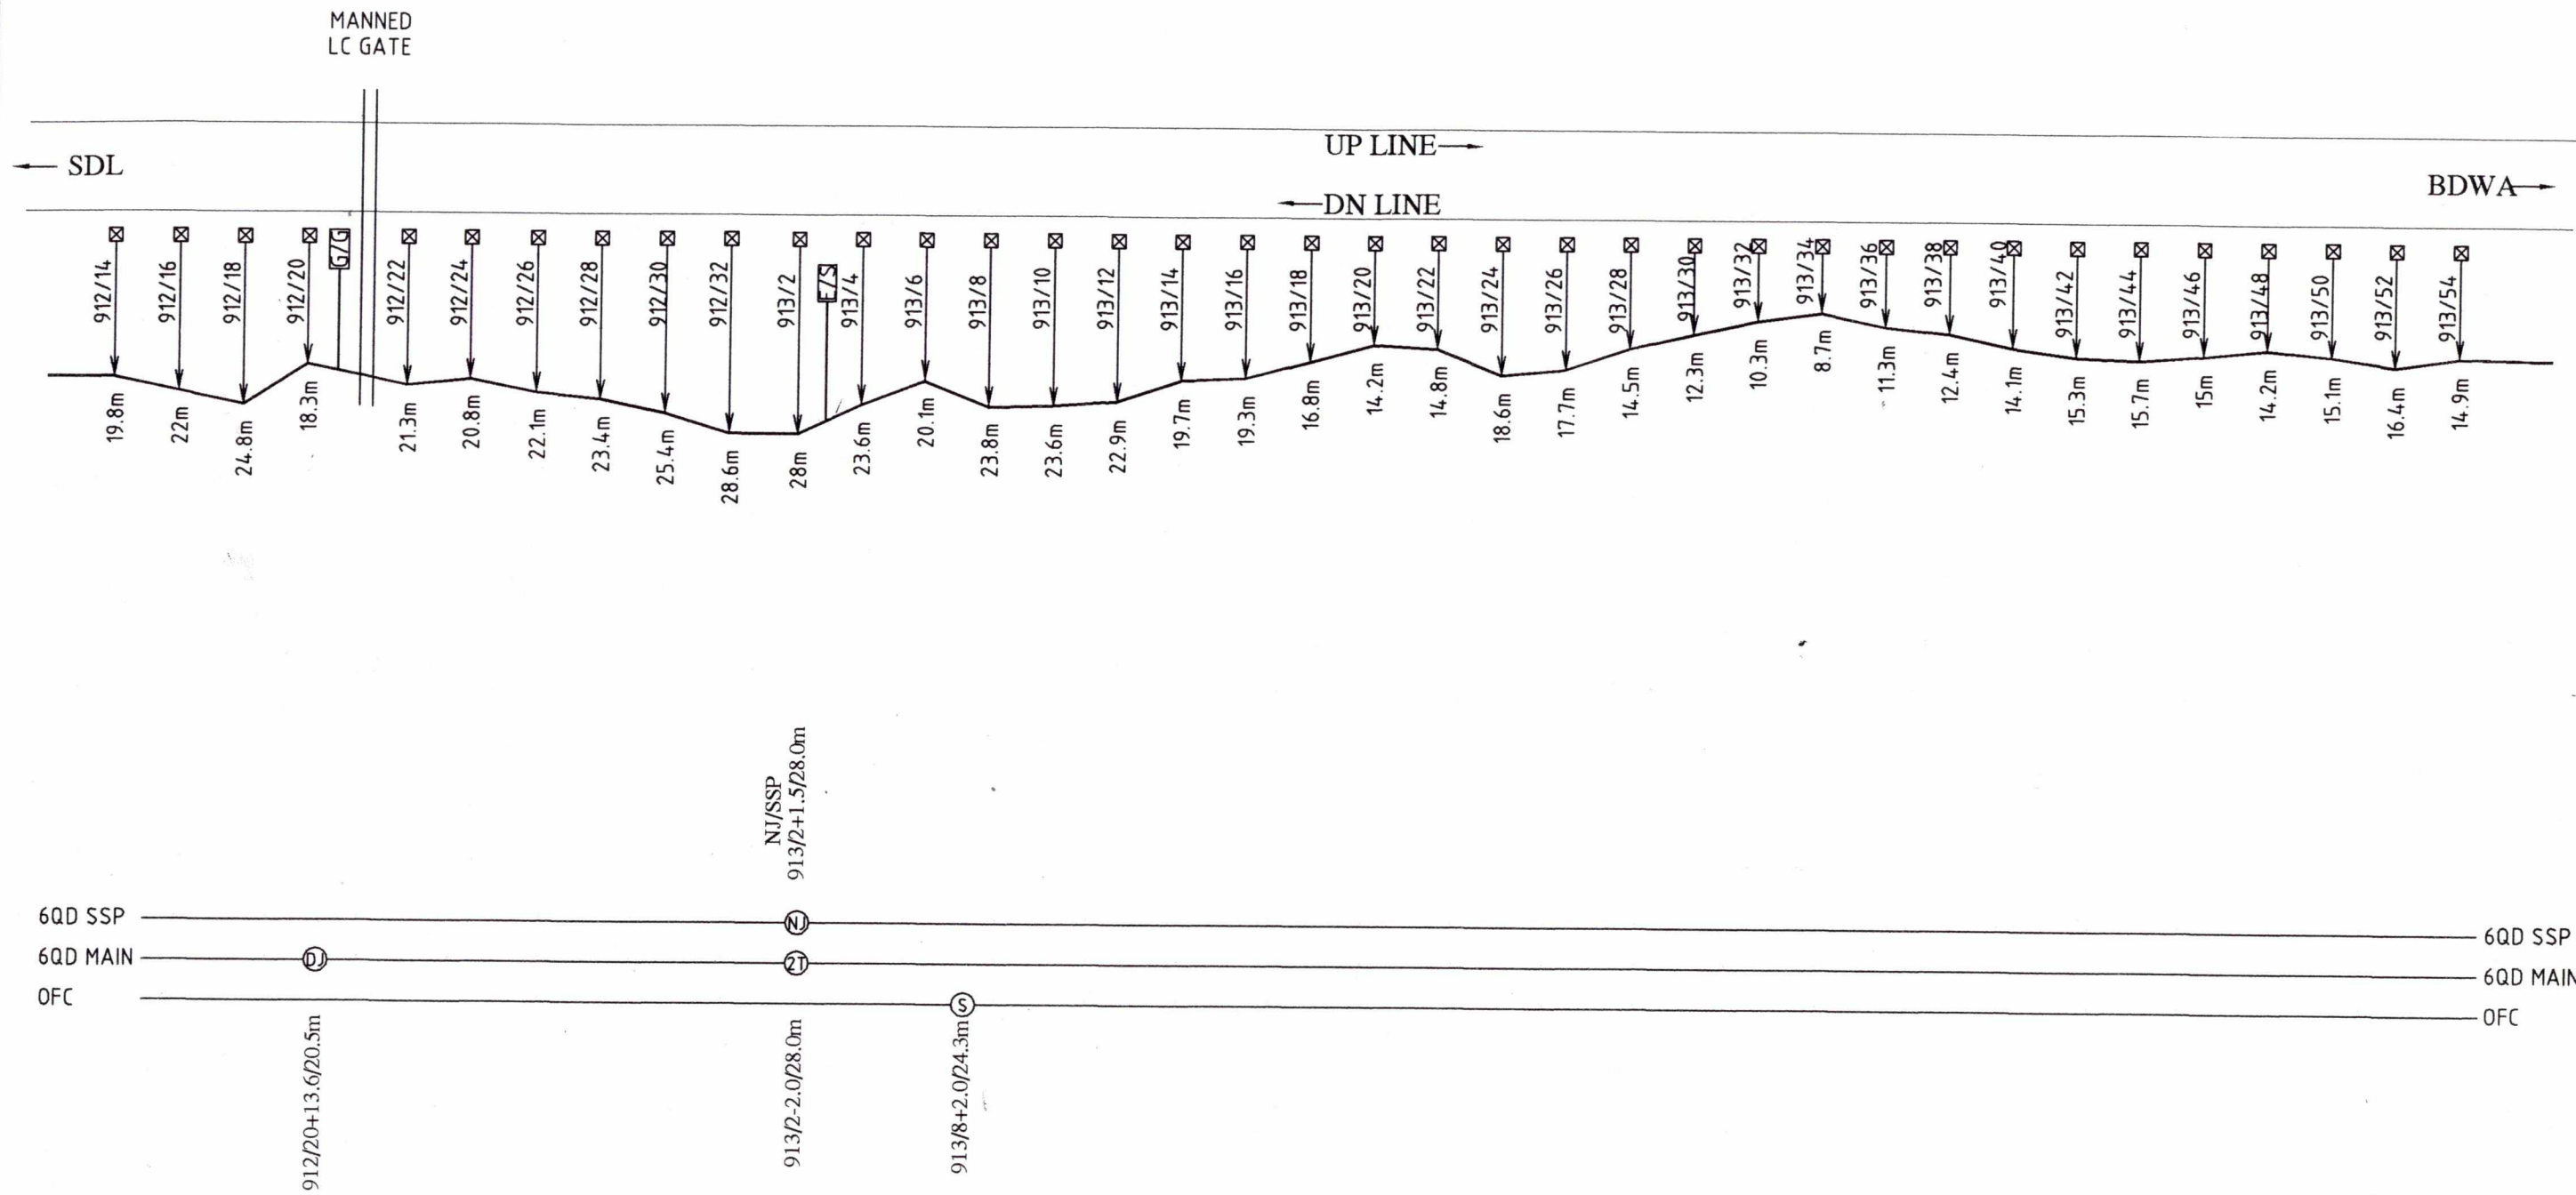


PREPARED BY	SSE/TW/UMR	DSTE/CON/BSP	DyCSTE/CON/BSP	CABLE ROUTE PLAN SEC.SDL-UMR km.912/14 TO 913/54	SHEET NO. 3/40
M/s T. K. CONS. JABALPUR	<i>[Signature]</i> 29/5/13	<i>[Signature]</i> 3/6/13	<i>[Signature]</i> 4.6.13		DRG. NO.

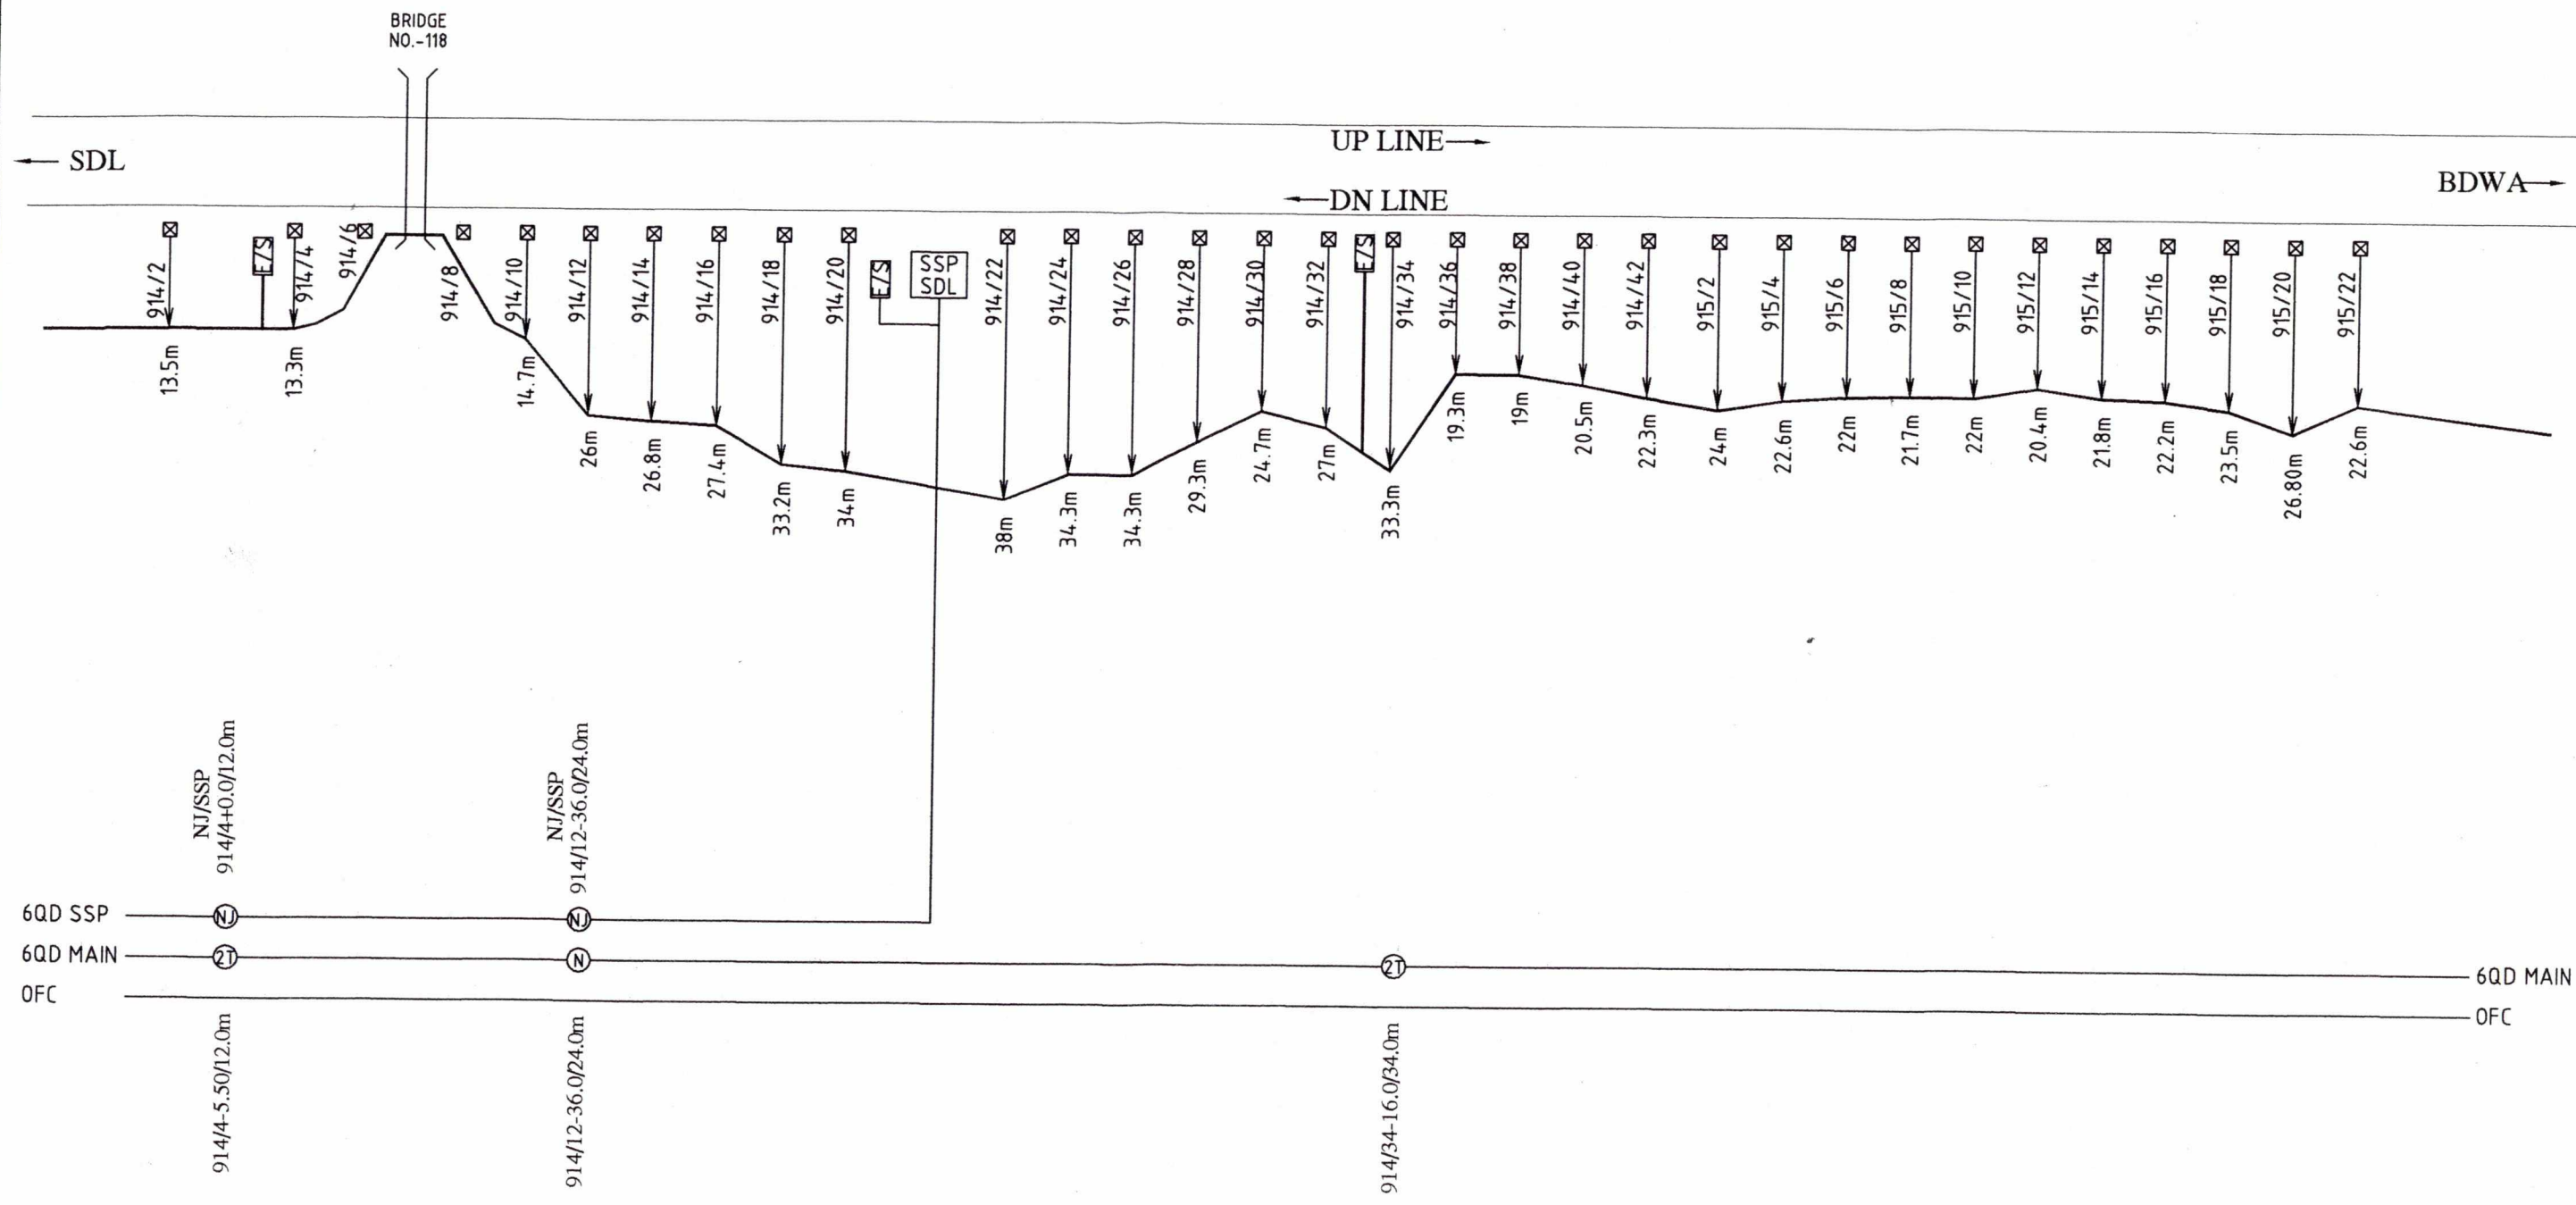


PREPARED BY	SSE/TW/UMR	DSTE/CON/BSP	DyCSTE/CON/BSP	CABLE ROUTE PLAN SEC.SDL-UMR Km.914/2 TO 915/22	SHEET NO. 4/40
M/s T. K. CONS. JABALPUR	<i>[Signature]</i> 29/11/13	<i>[Signature]</i> 3/6/13	<i>[Signature]</i> 4.6.13		DRG. NO.

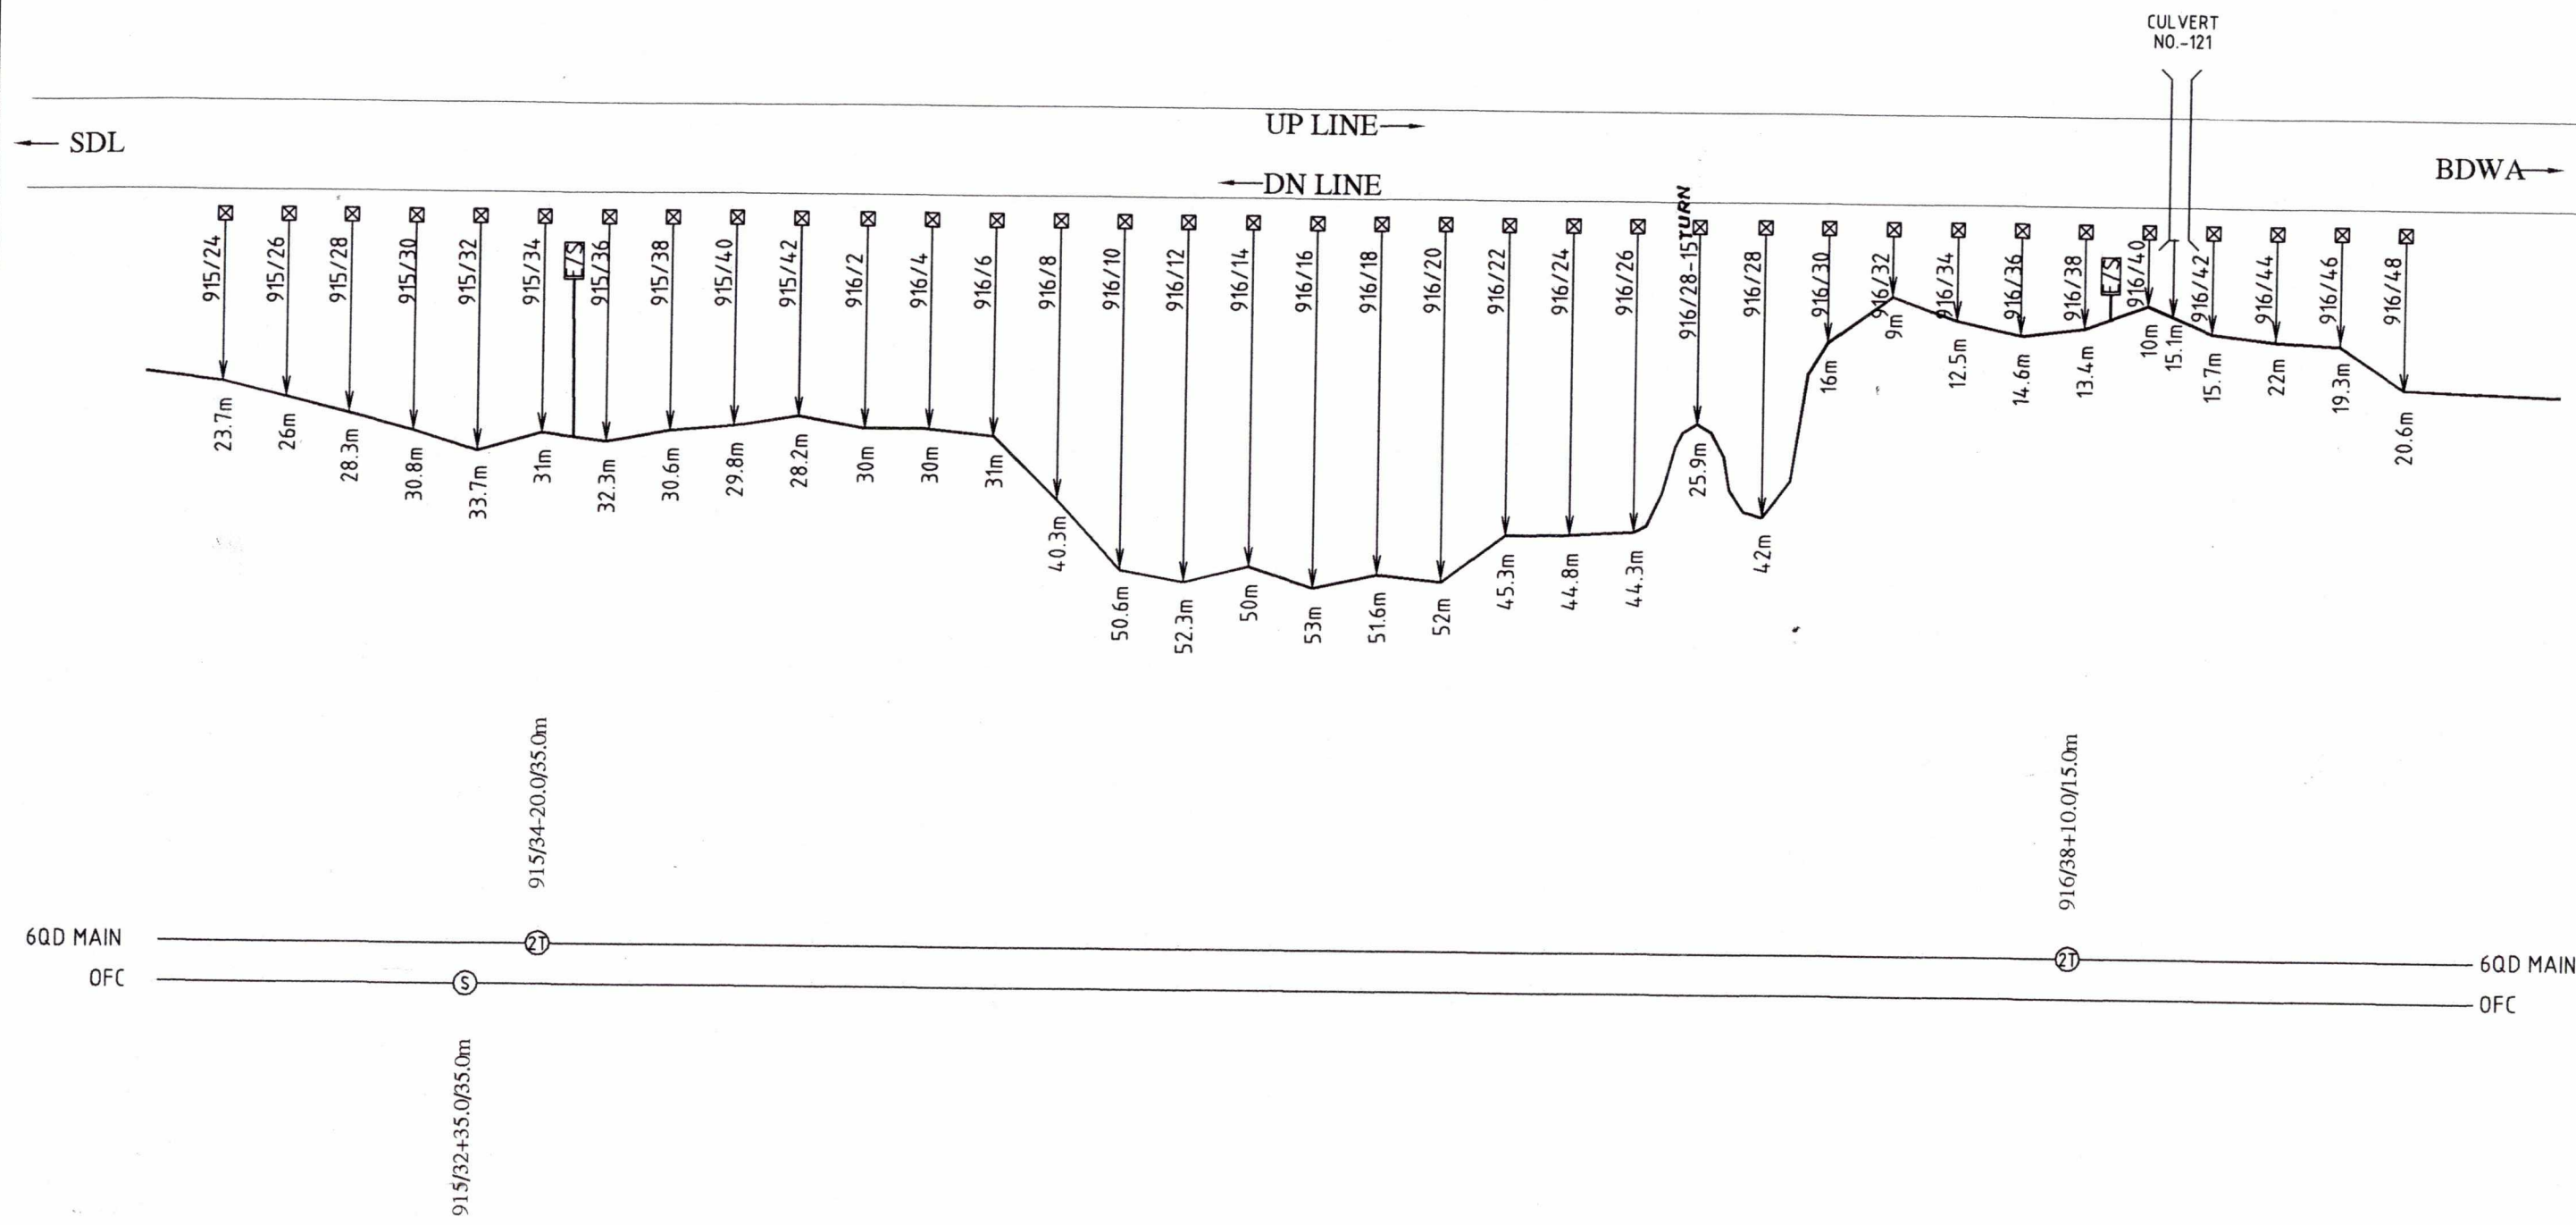


PREPARED BY	SSE/TW/UMR	DSTE/CON/BSP	DyCSTE/CON/BSP	CABLE ROUTE PLAN SEC.SDL-UMR	SHEET NO. 5/40
M/s T. K. CONS. JABALPUR	<i>[Signature]</i> 29/5/13	<i>[Signature]</i> 36/13	<i>[Signature]</i> 4.6.13	km.915/24 TO 916/28	DRG. NO.

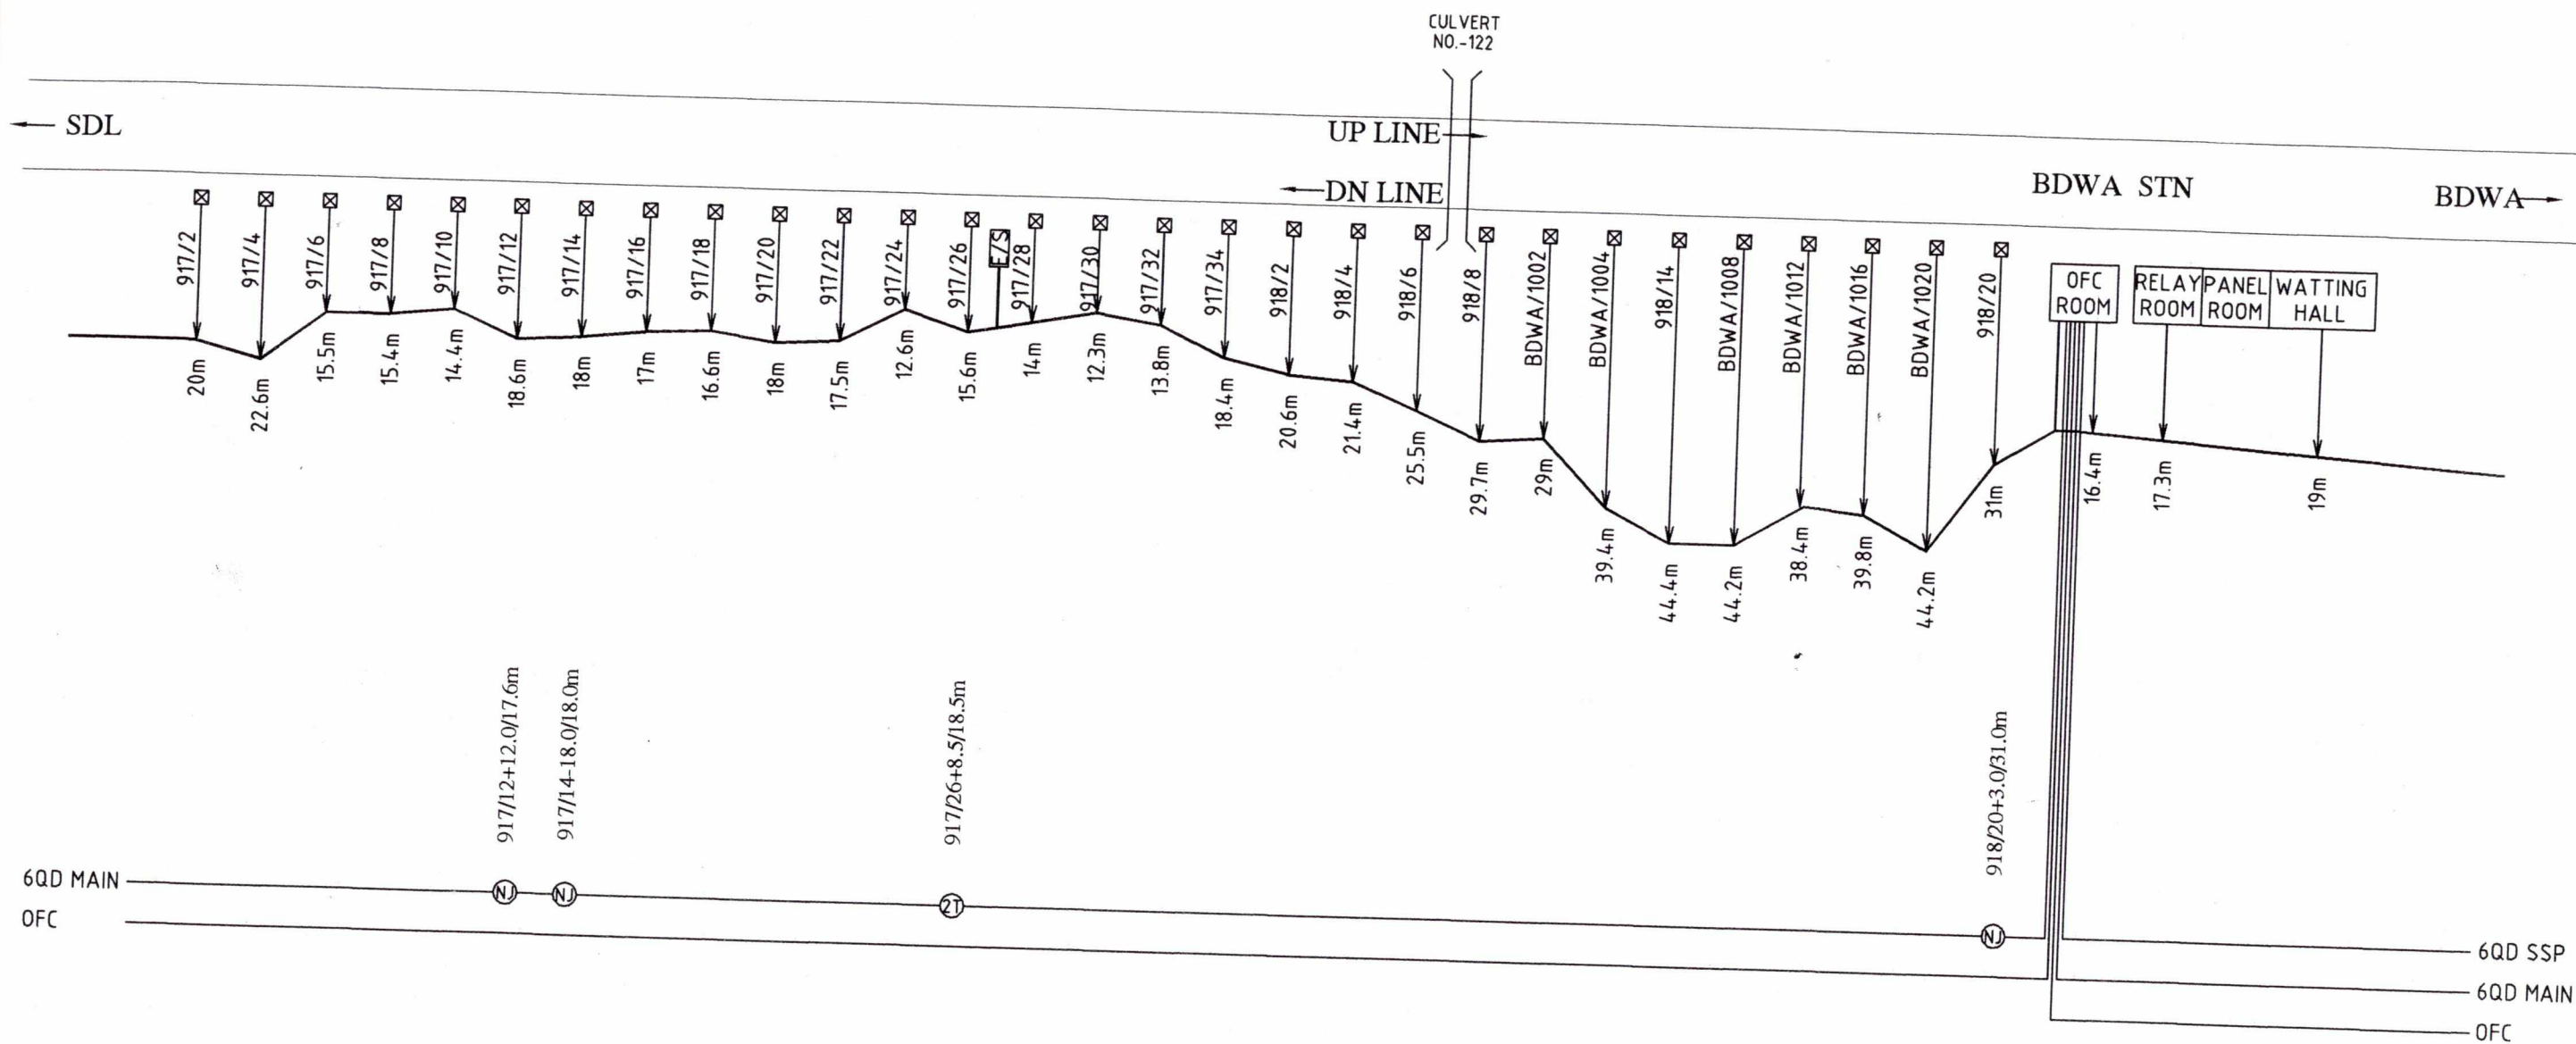


PREPARED BY	SSE/TW/UMR	DSTE/CON/BSP	DyCSTE/CON/BSP	CABLE ROUTE PLAN SEC.SDL-UMR km.917/2 TO BDWA OFC ROOM	SHEET NO. 6/40 DRG. NO.
M/s T. K. CONS. JABALPUR	<i>[Signature]</i> 29/5/13	<i>[Signature]</i> 3/6/13	<i>[Signature]</i> 4-6-13		

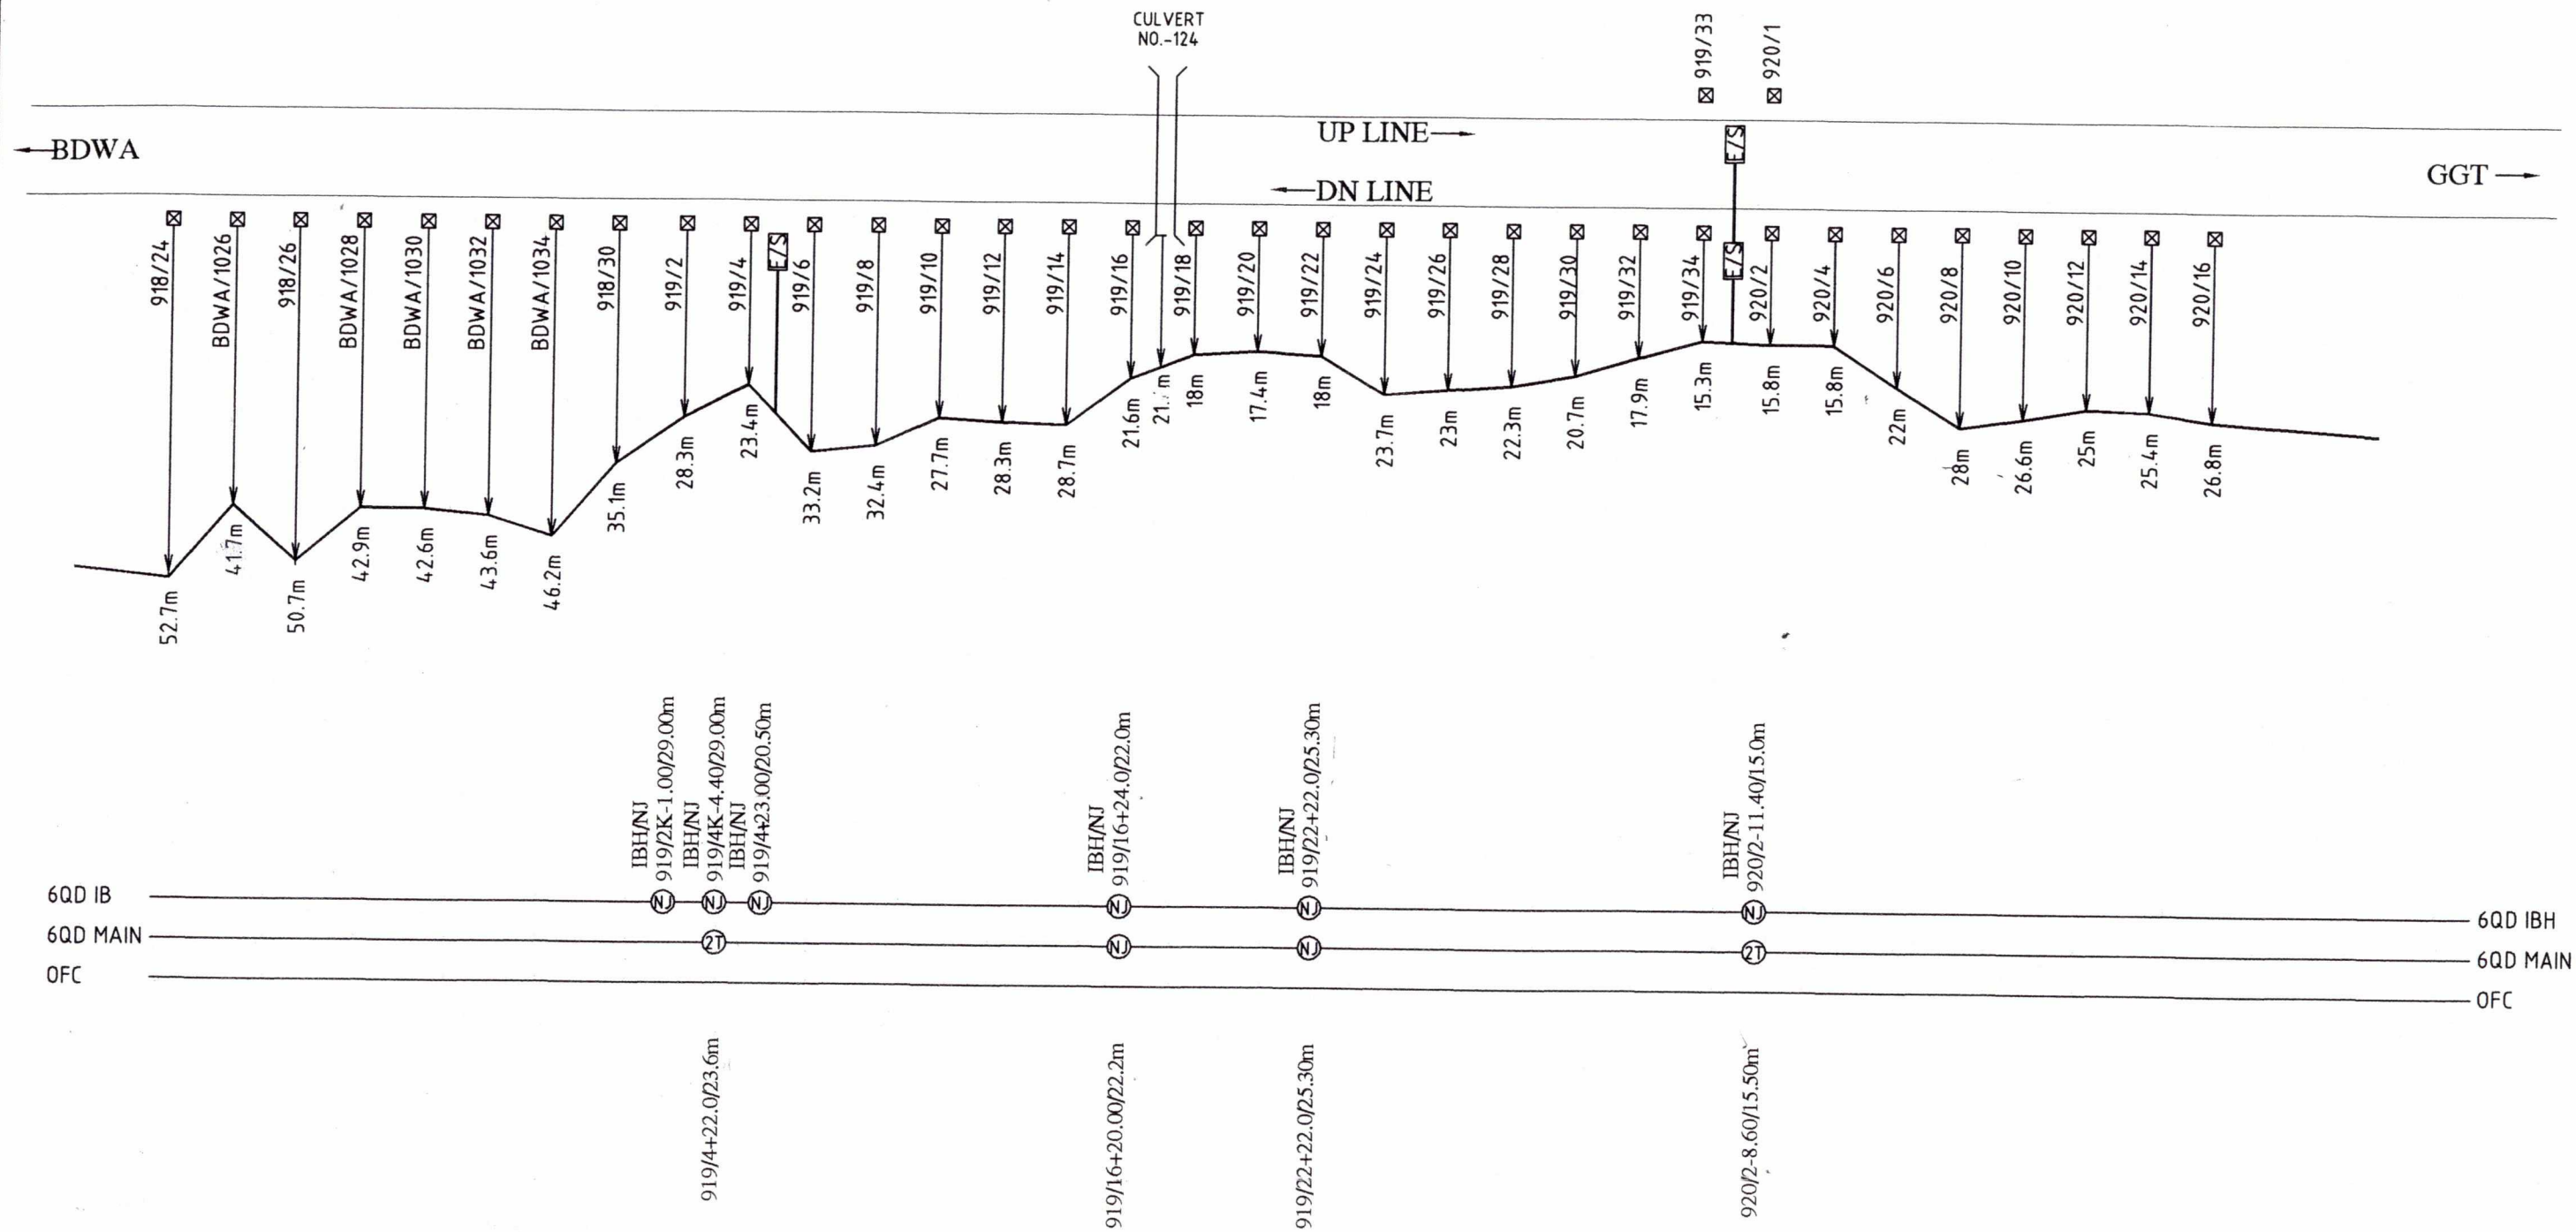


PREPARED BY	SSE/TW/UMR	DSTE/CON/BSP	DyCSTE/CON/BSP	CABLE ROUTE PLAN SEC.SDL-UMR	SHEET NO. 7/40
M/s T. K. CONS. JABALPUR	<i>[Signature]</i> 29/11/13	<i>[Signature]</i> 3/6/13	<i>[Signature]</i> 4.6.13		DRG. NO.
					Km.918/24 TO 920/16

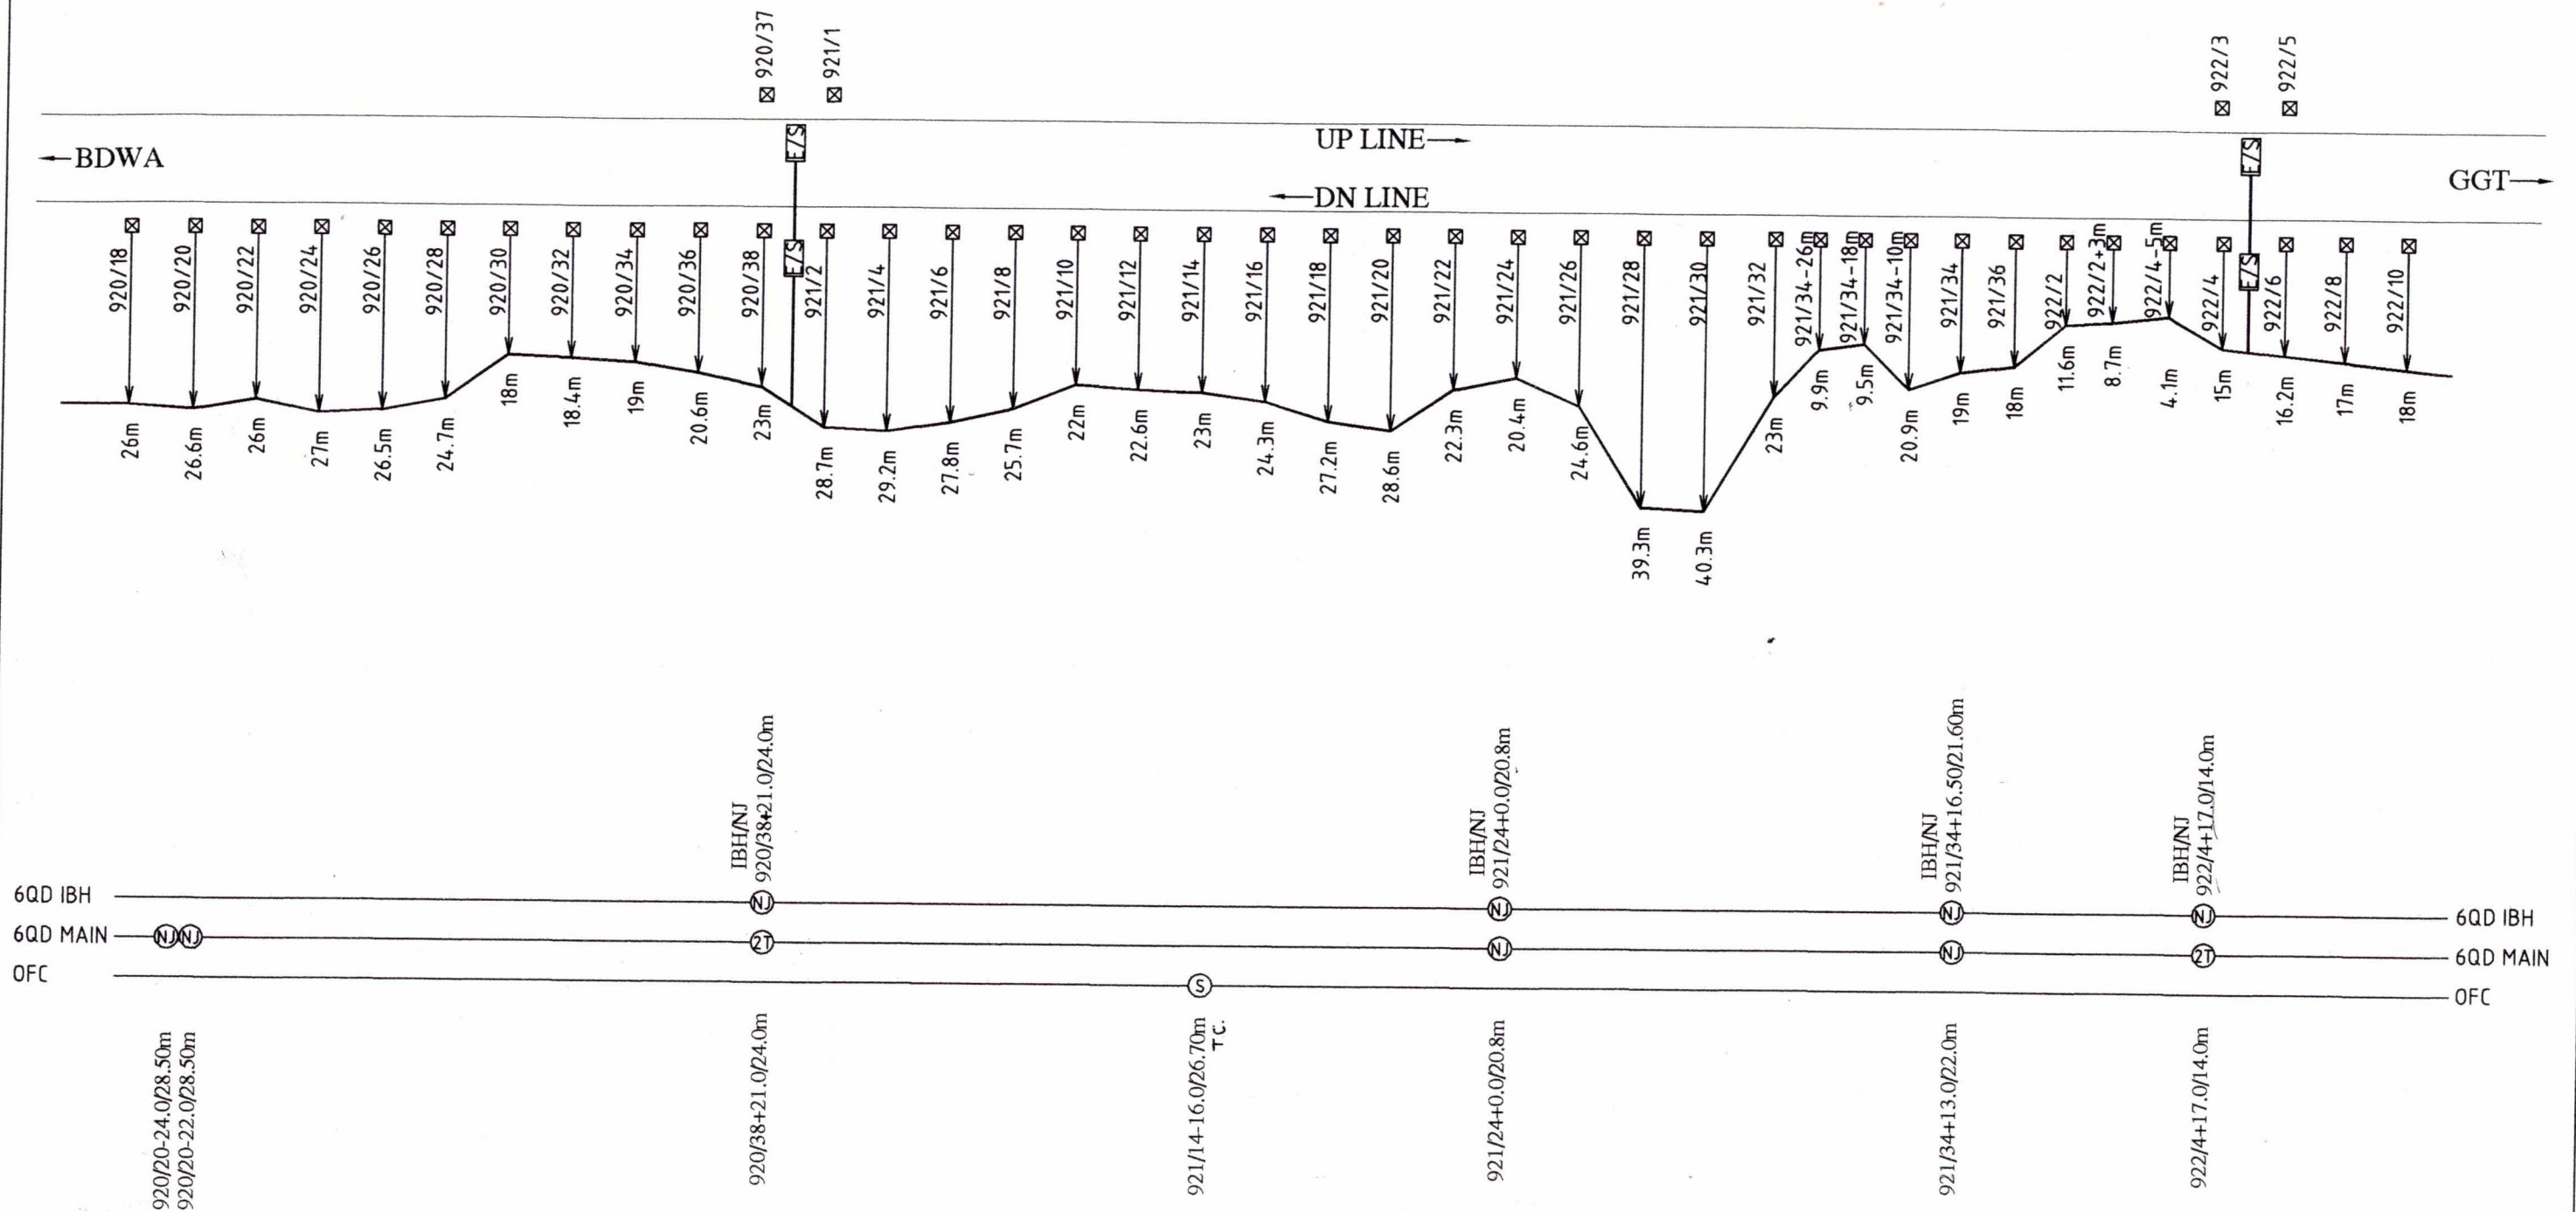

PREPARED BY	SSE/TW/UMR	DSTE/CON/BSP	DyCSTE/CON/BSP	CABLE ROUTE PLAN SEC.SDL-UMR km..920/18 TO km.922/10	SHEET NO. 8/40 DRG. NO.
M/s T. K. CONS JABALPUR	<i>[Signature]</i> 29.11.13	<i>[Signature]</i> 3/6/13	<i>[Signature]</i> 4.6.13		

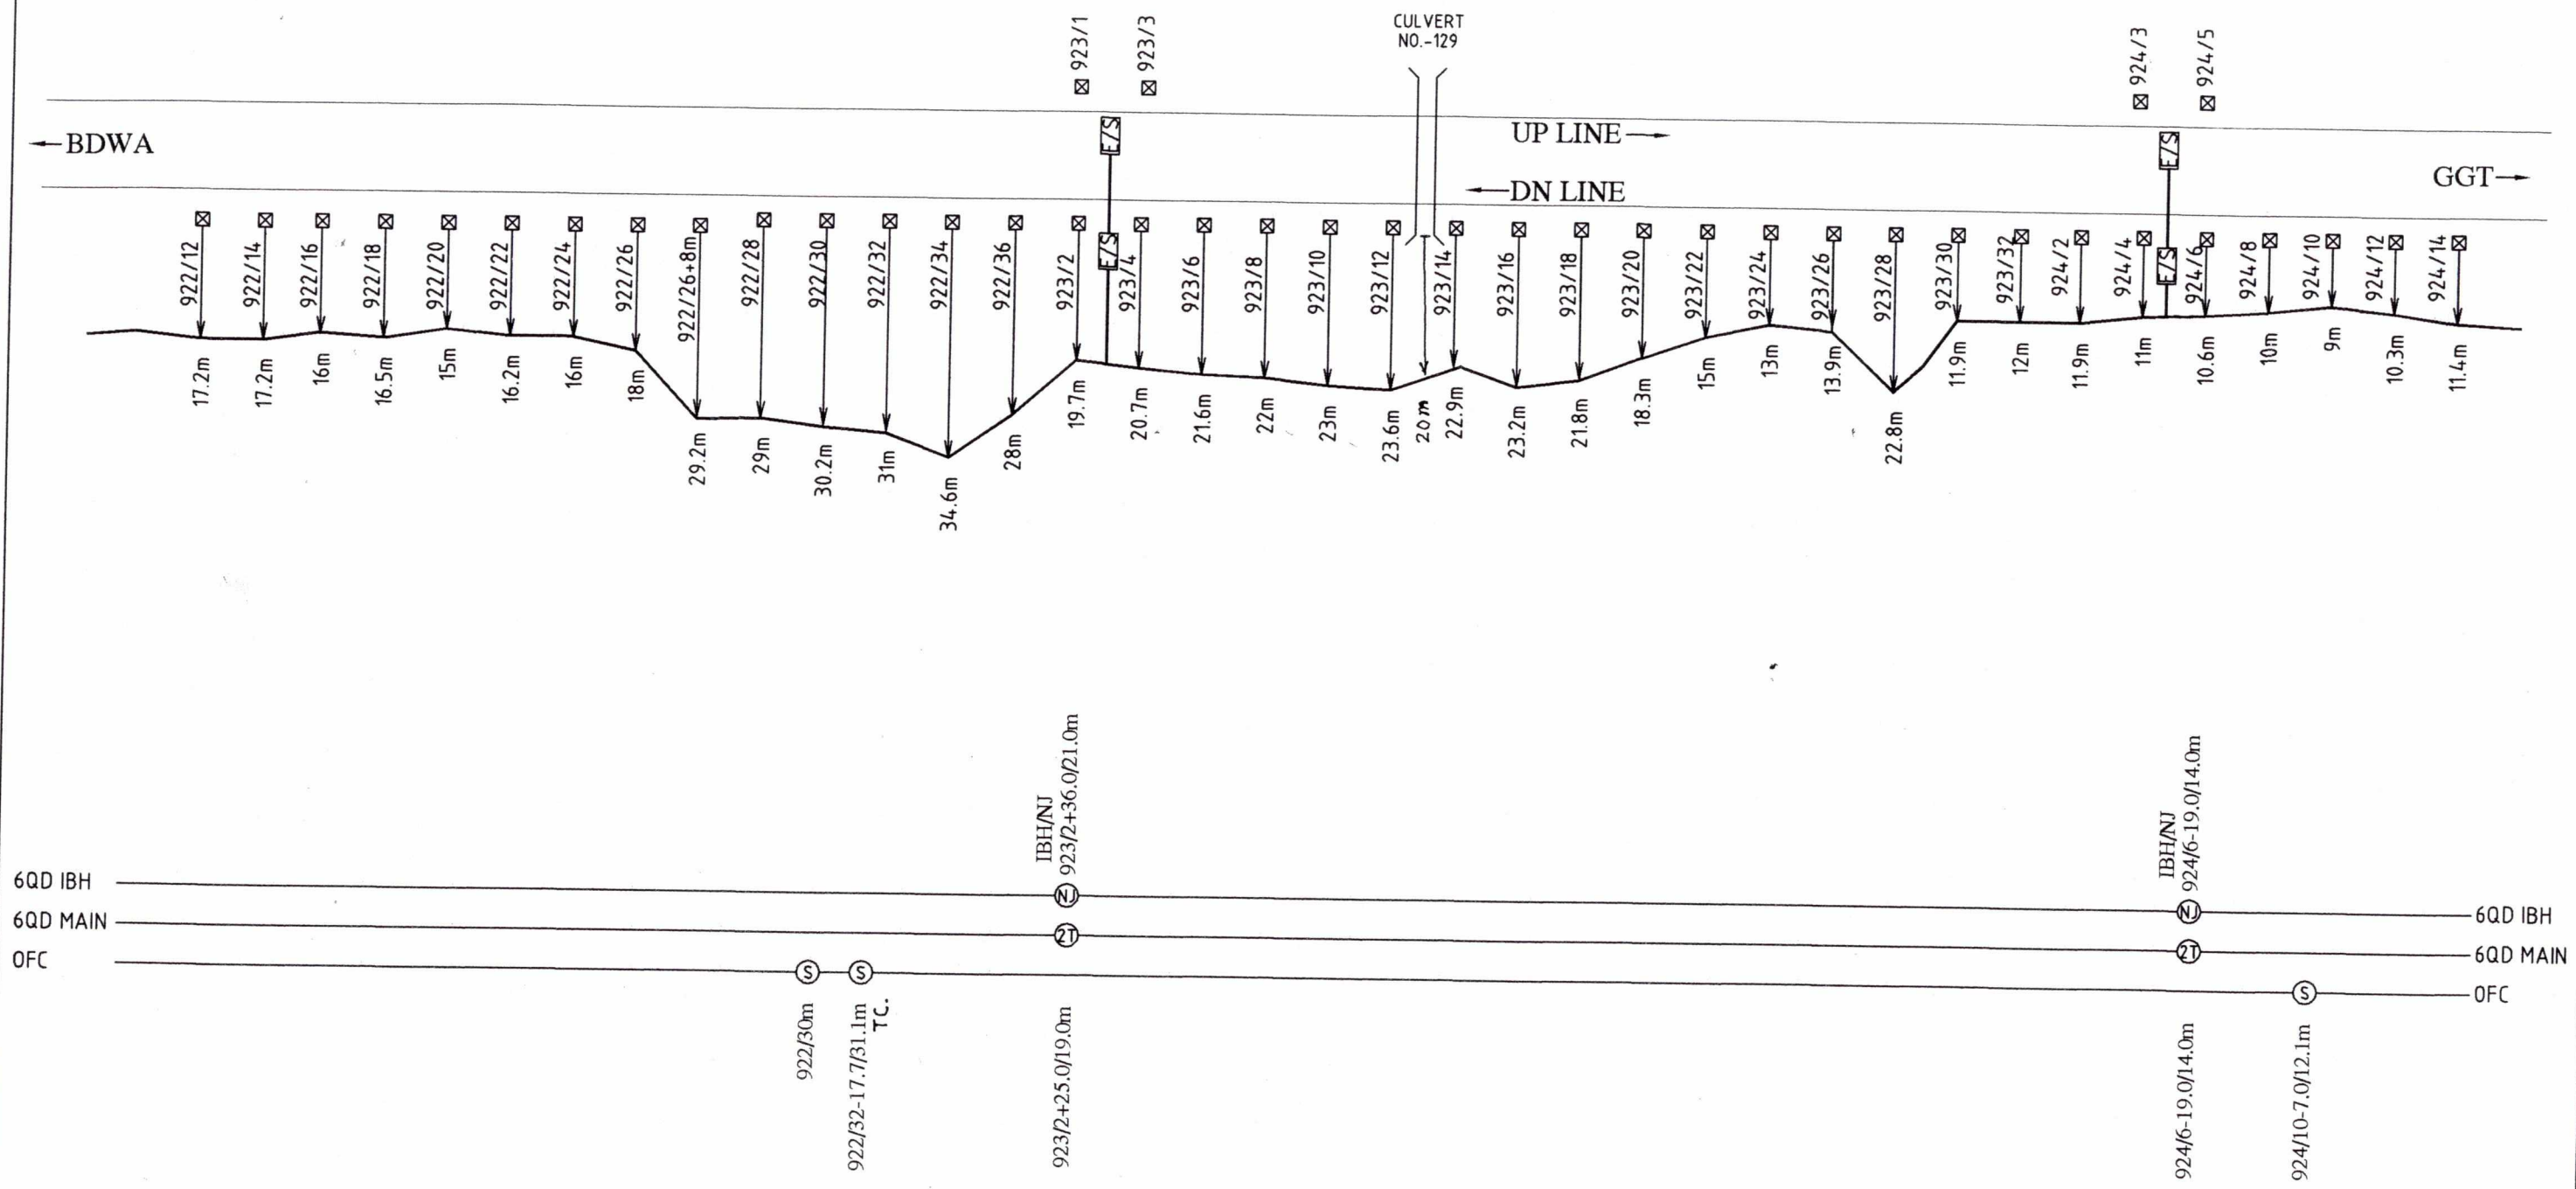


PREPARED BY	SSE/TW/UMR	DSTE/CON/BSP	DyCSTE/CON/BSP	CABLE ROUTE PLAN SEC.SDL-UMR km..922/12 TO km.924/14	SHEET NO. 9/40 DRG. NO.
M/s T. K. CONS. JABALPUR	<i>[Signature]</i> 29/5/13	<i>[Signature]</i> 31/6/13	<i>[Signature]</i> 4/6/13		

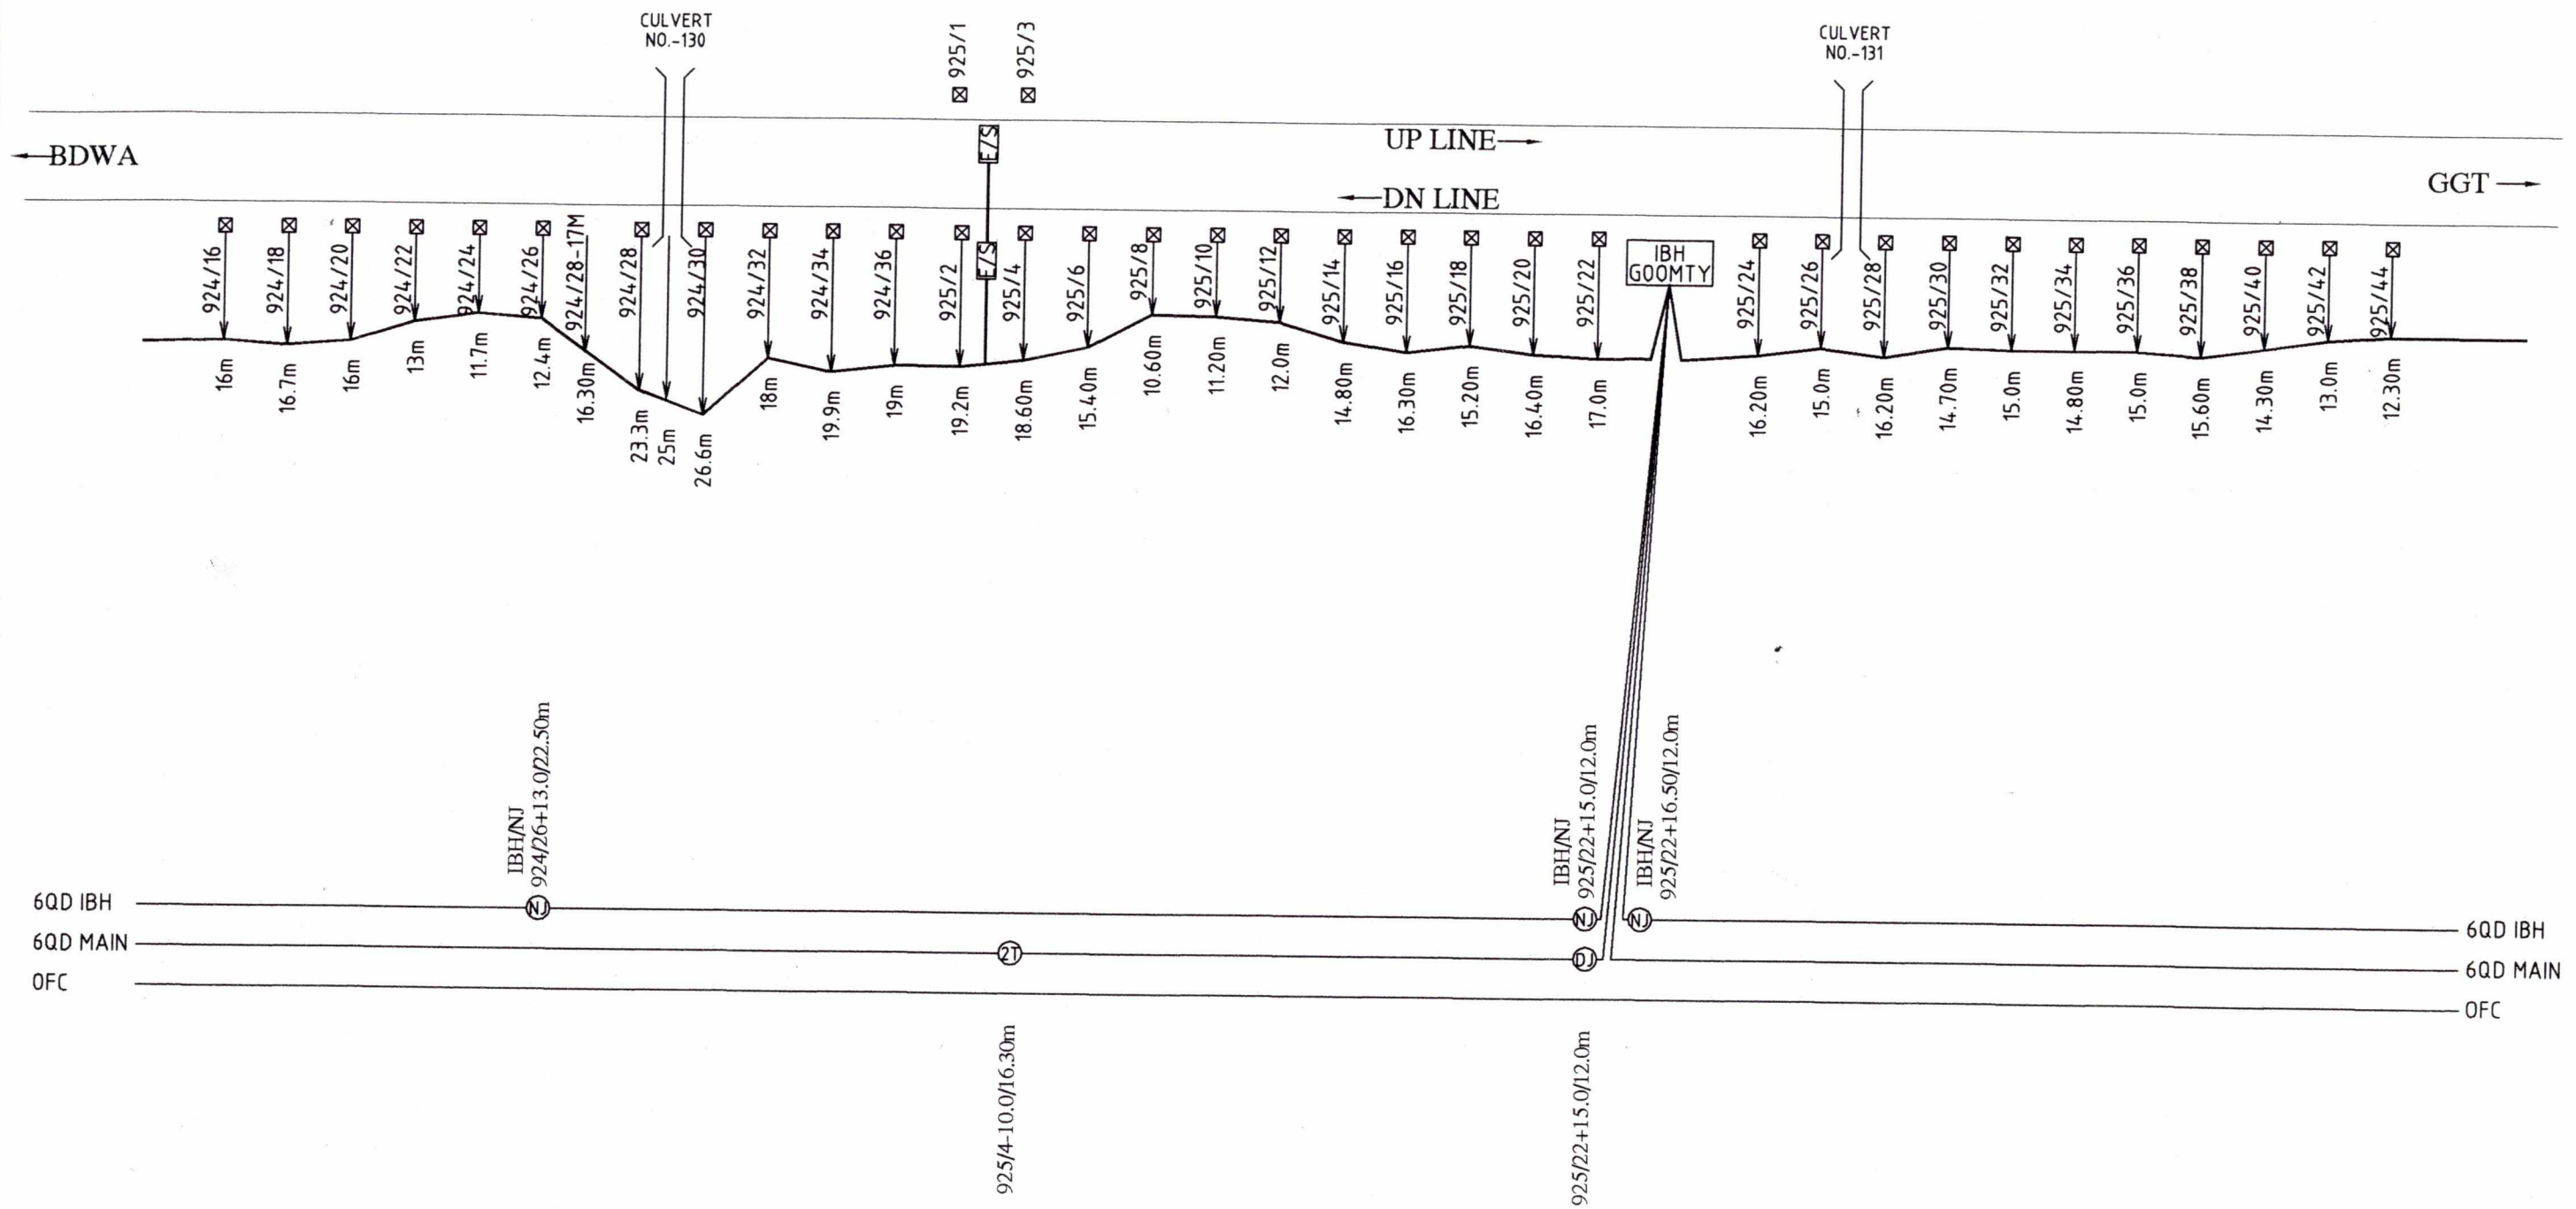


PREPARED BY	SSE/TW/UMR	DSTE/CON/BSP	DyCSTE/CON/BSP	CABLE ROUTE PLAN SEC.SDL-UMR km..924/16 TO km.925/44	SHEET NO. 10/40 DRG. NO.
M/s T. K. CONS JABALPUR	<i>[Signature]</i>	<i>[Signature]</i>	<i>[Signature]</i>		





PREPARED BY	SSE/TW/UMR	DSTE/CON/BSP	DyCSTE/CON/BSP	CABLE ROUTE PLAN SEC.SDL-UMR km..926/2 TO km.927/28	SHEET NO. 11/40
M/s T. K. CONS. JABALPUR	<i>[Signature]</i> 29/5/13	<i>[Signature]</i> 3/6/13	<i>[Signature]</i> 4.6.13		DRG. NO.

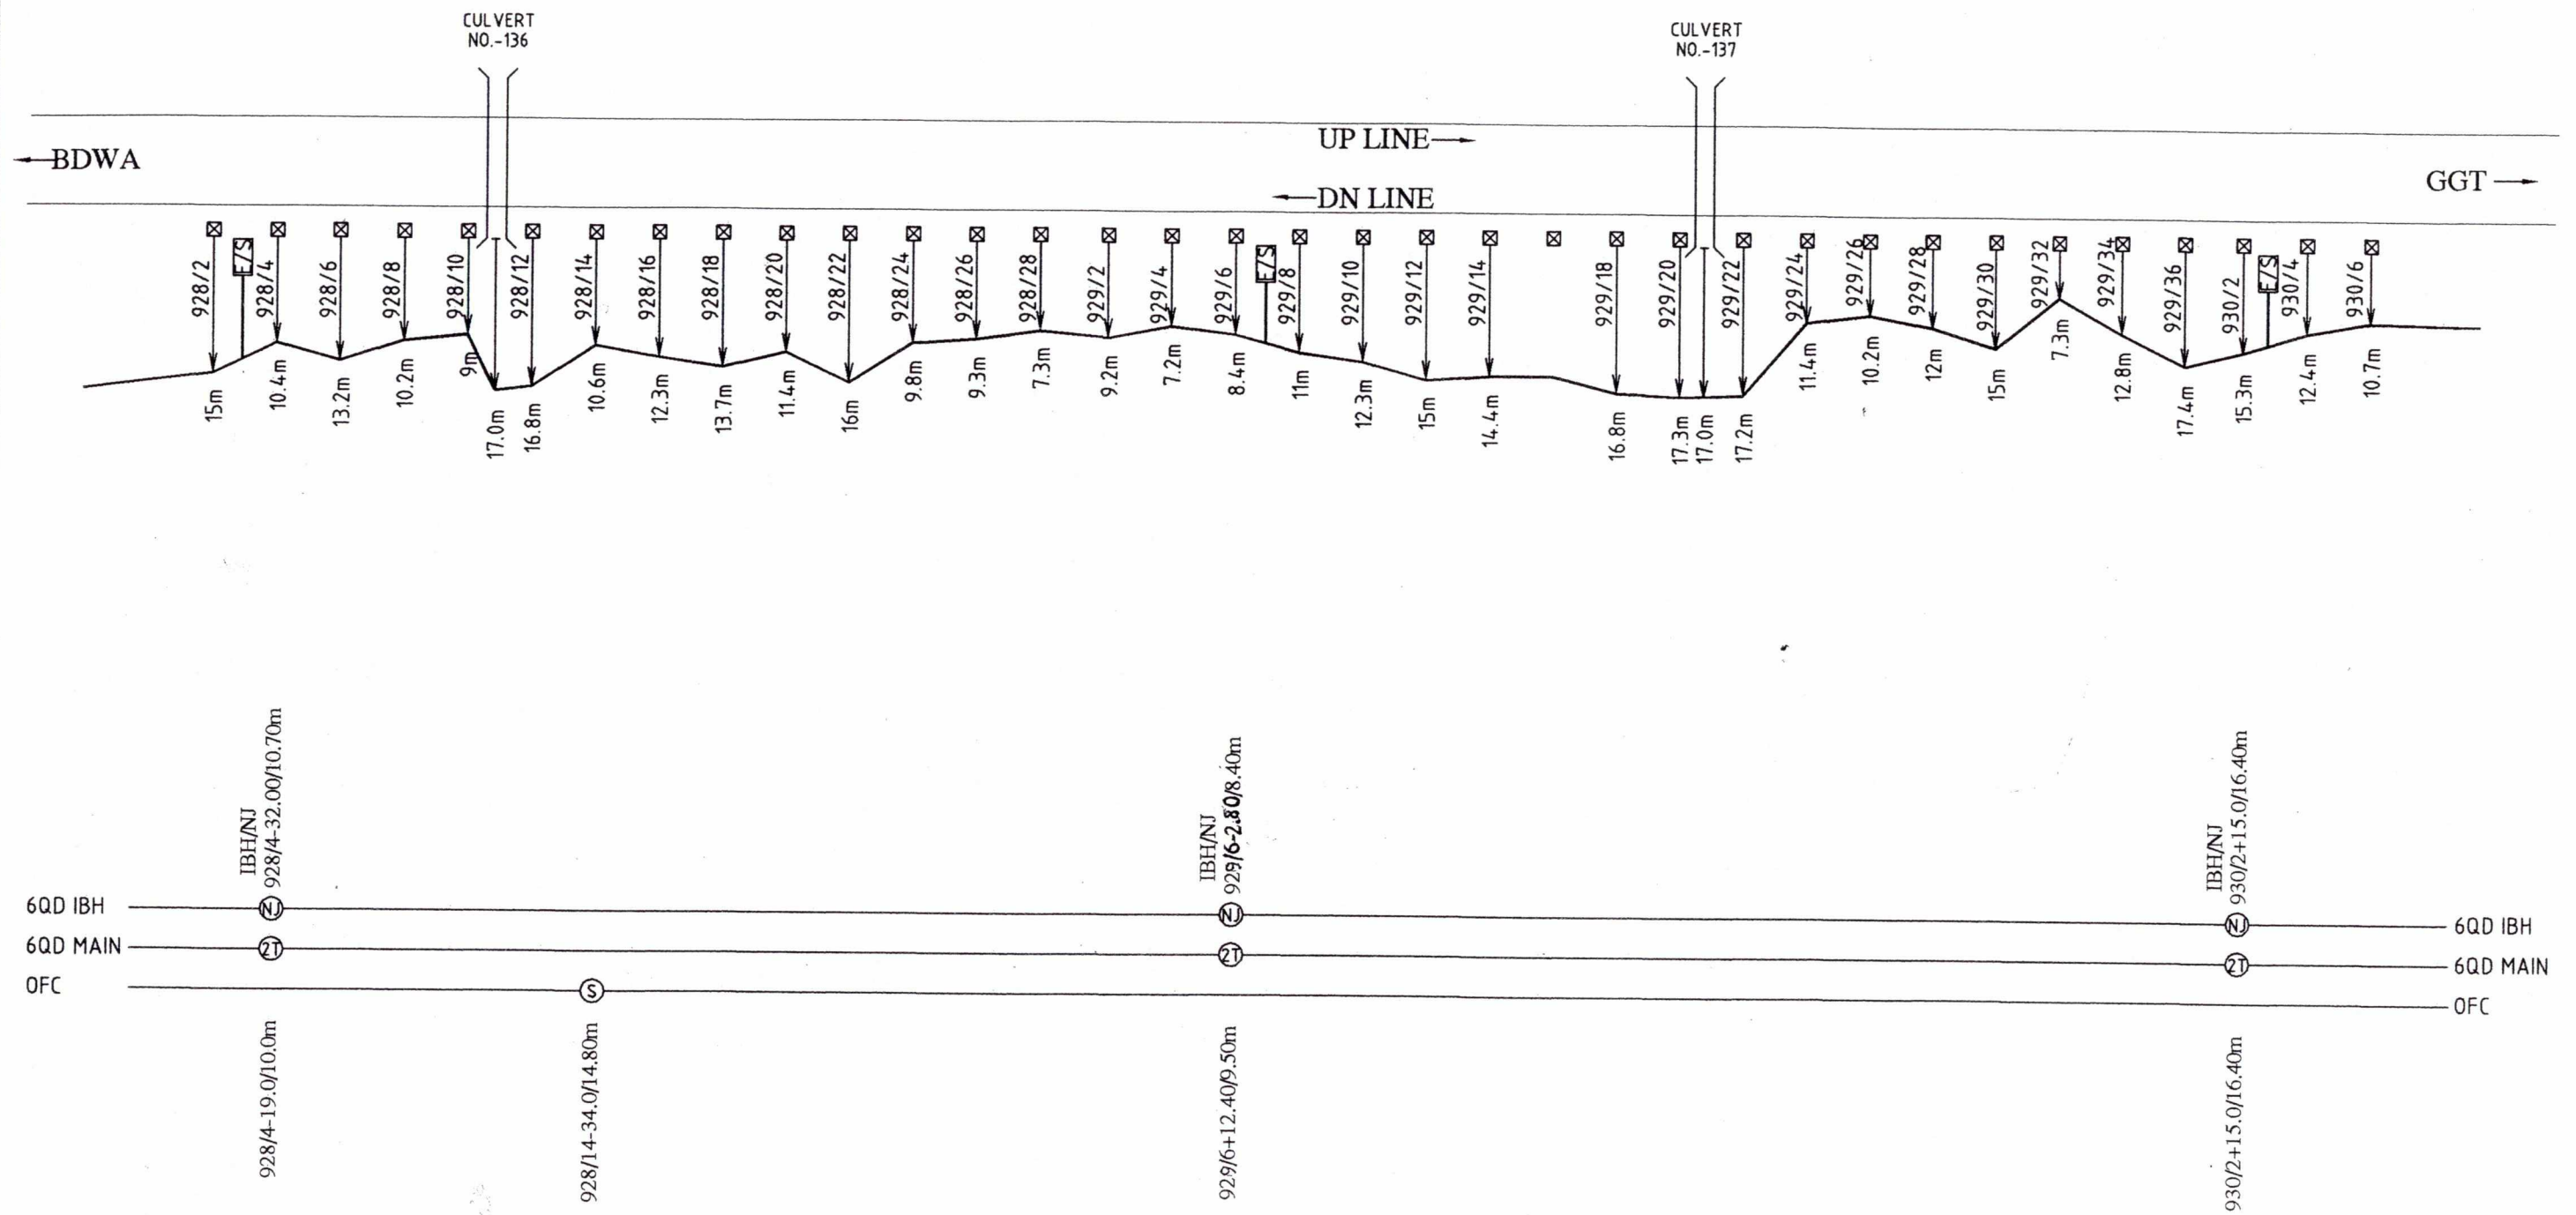


PREPARED BY	SSE/TW/UMR	DSTE/CON/BSP	DyCSTE/CON/BSP	CABLE ROUTE PLAN SEC.SDL-UMR km.928/2 TO km.930/6	SHEET NO 12/40 DRG. NO
M/s T. K. CONS JABALPUR	<i>[Signature]</i> 29/10/15	<i>[Signature]</i> 31/6/15	<i>[Signature]</i> 4.6.15		

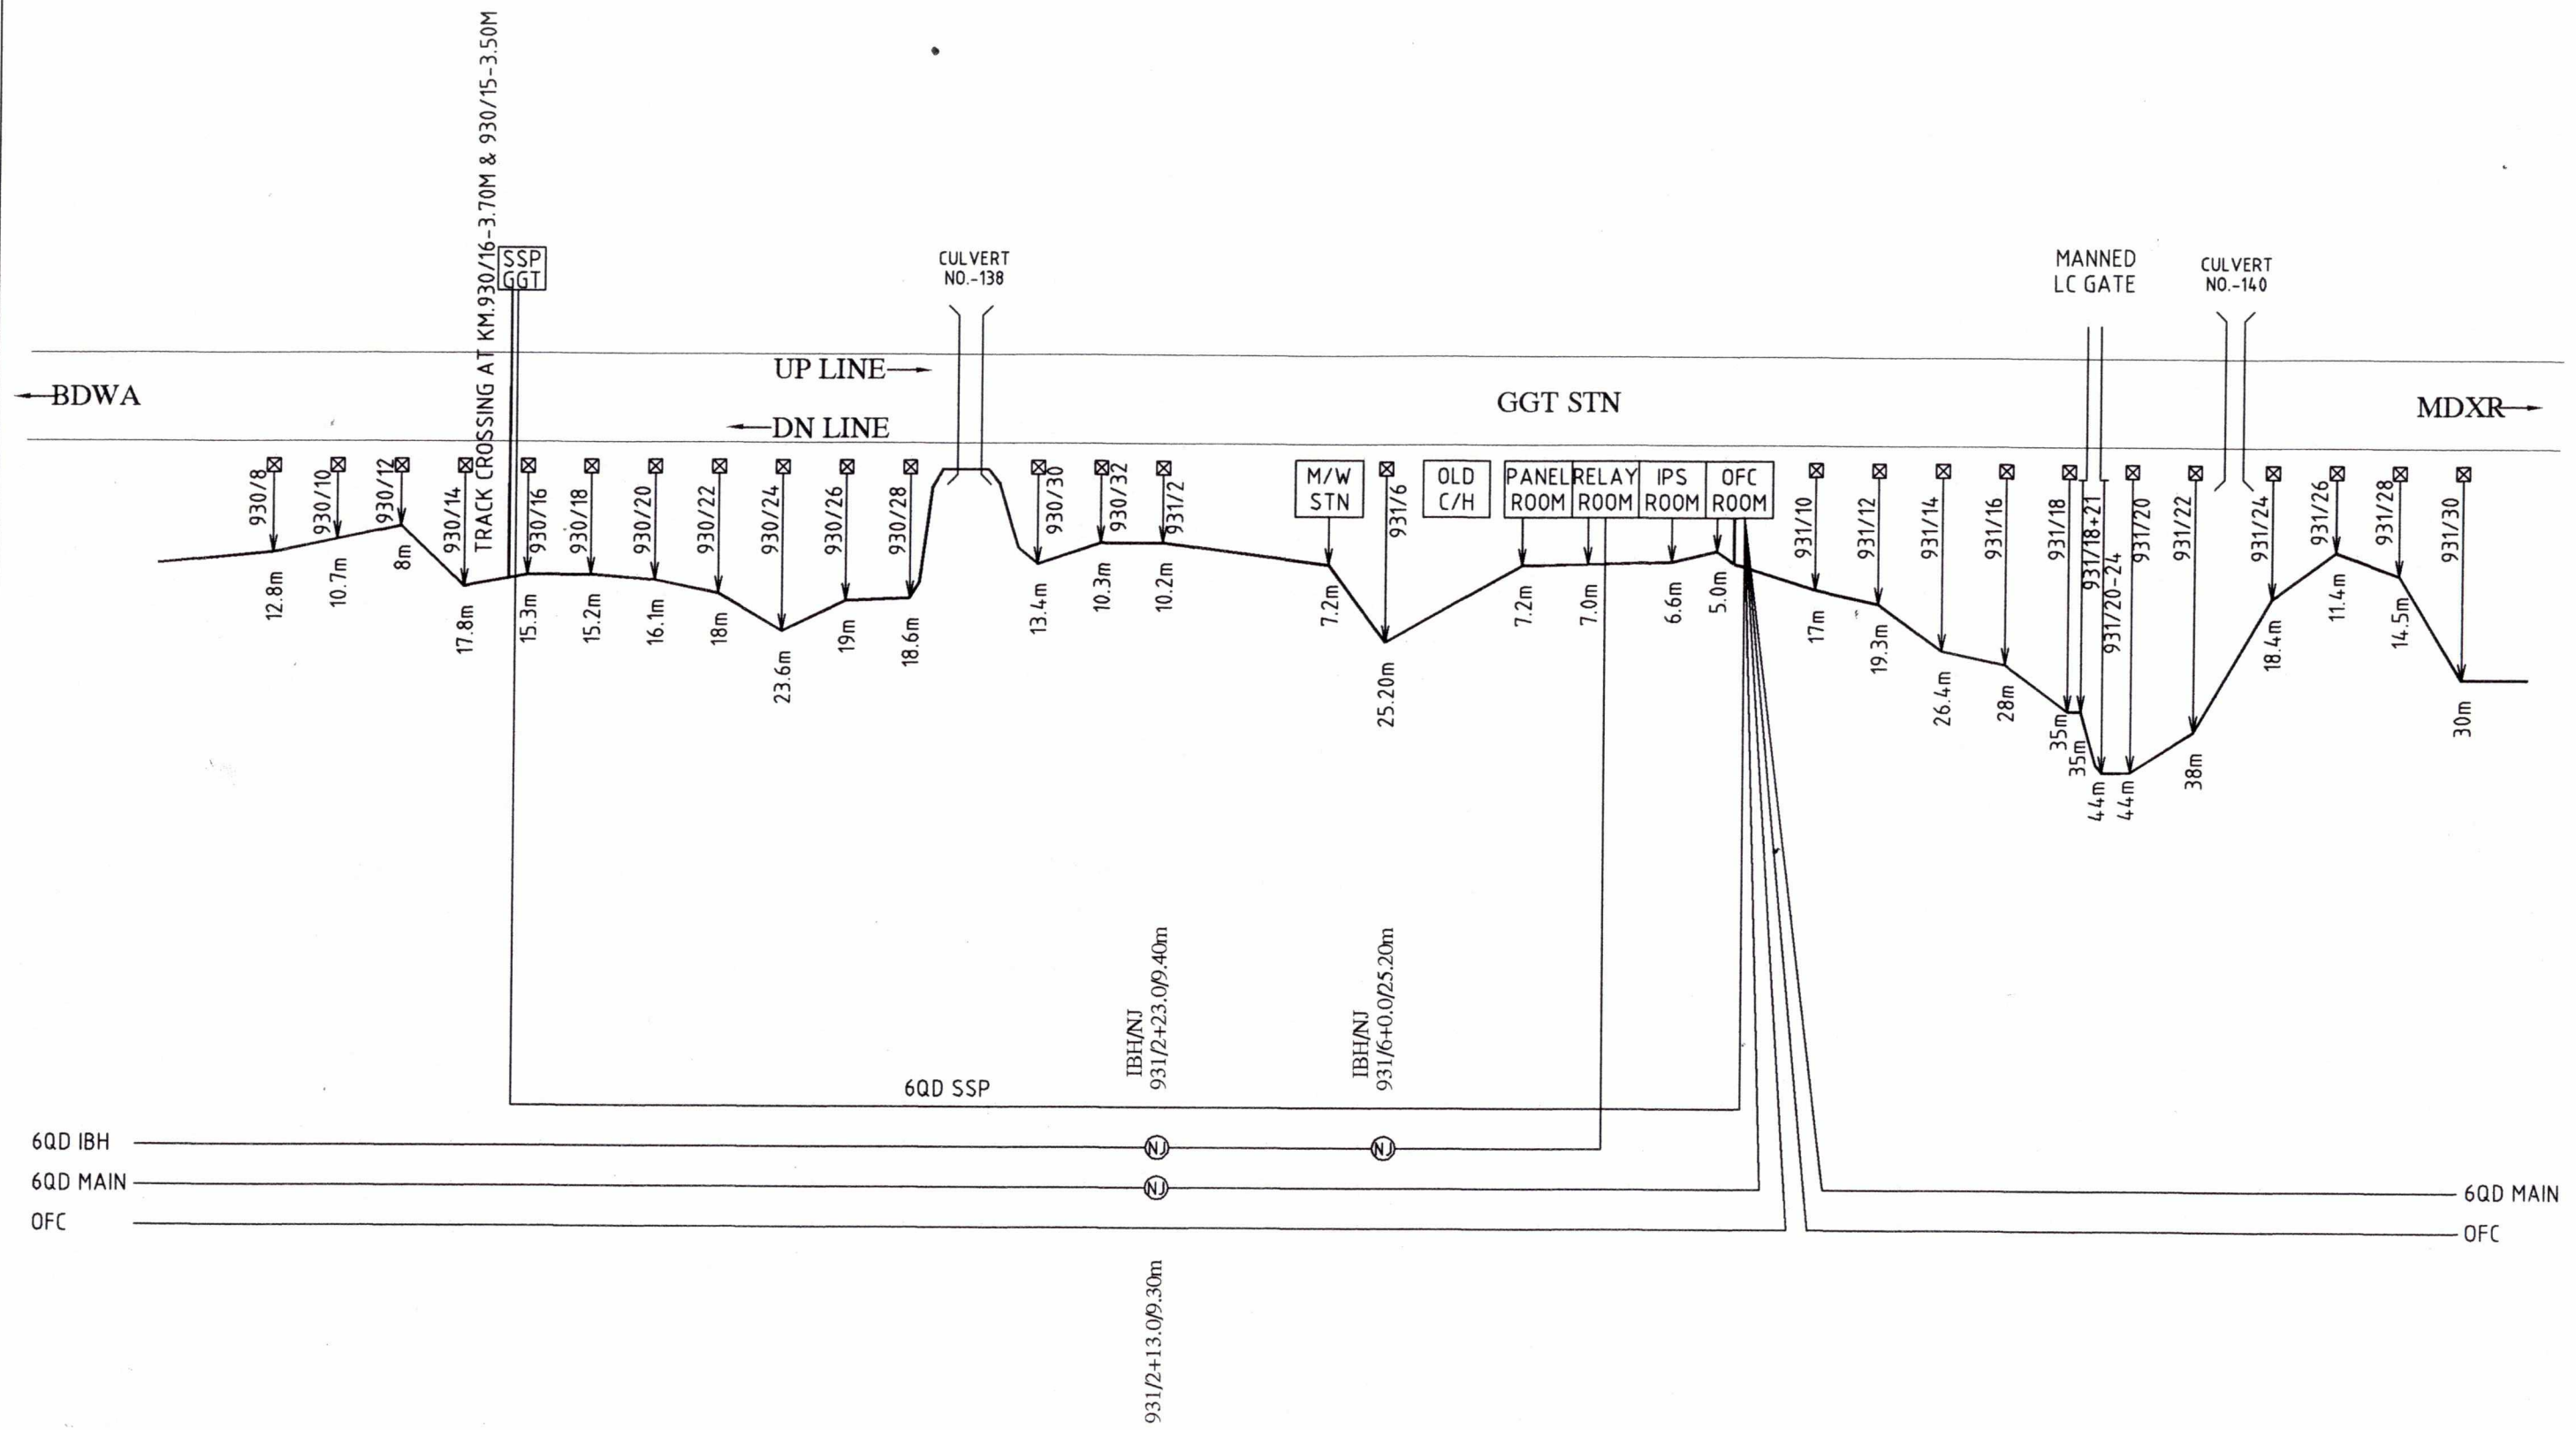


PREPARED BY	SSE/TW/UMR	DSTE/CON/BSP	DyCSTE/CON/BSP	CABLE ROUTE PLAN SEC.SDL-UMR km..930/8 TO km.931/30	SHEET NO. 13/40
M/s T. K. CONSP JABALPUR	<i>[Signature]</i> 29/5/13	<i>[Signature]</i> 3/6/13	<i>[Signature]</i> 4.6.13		DRG. NO.

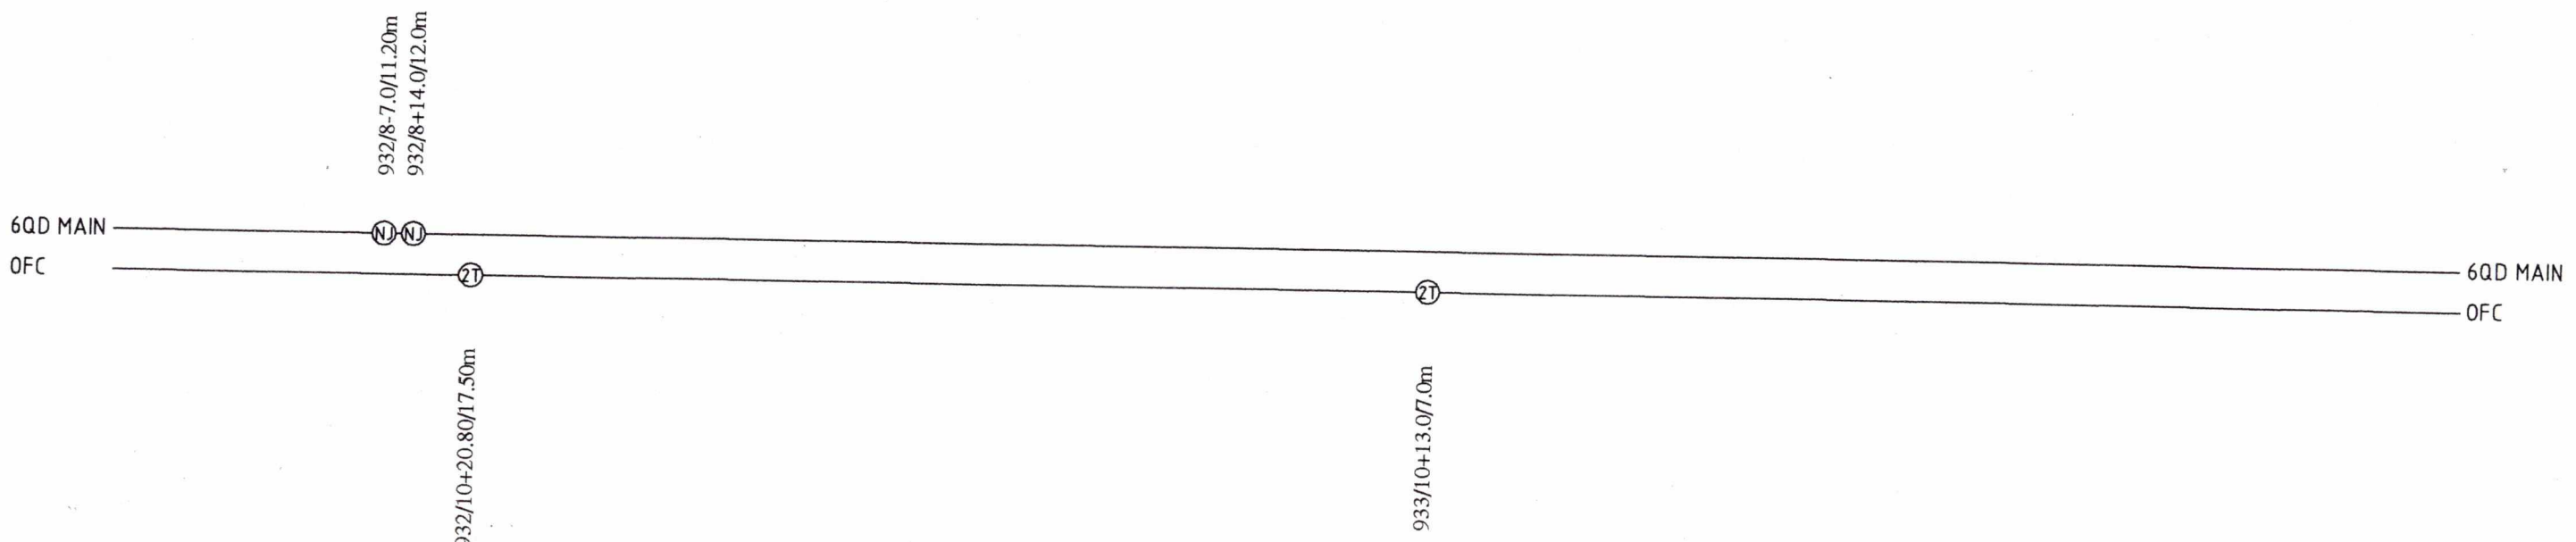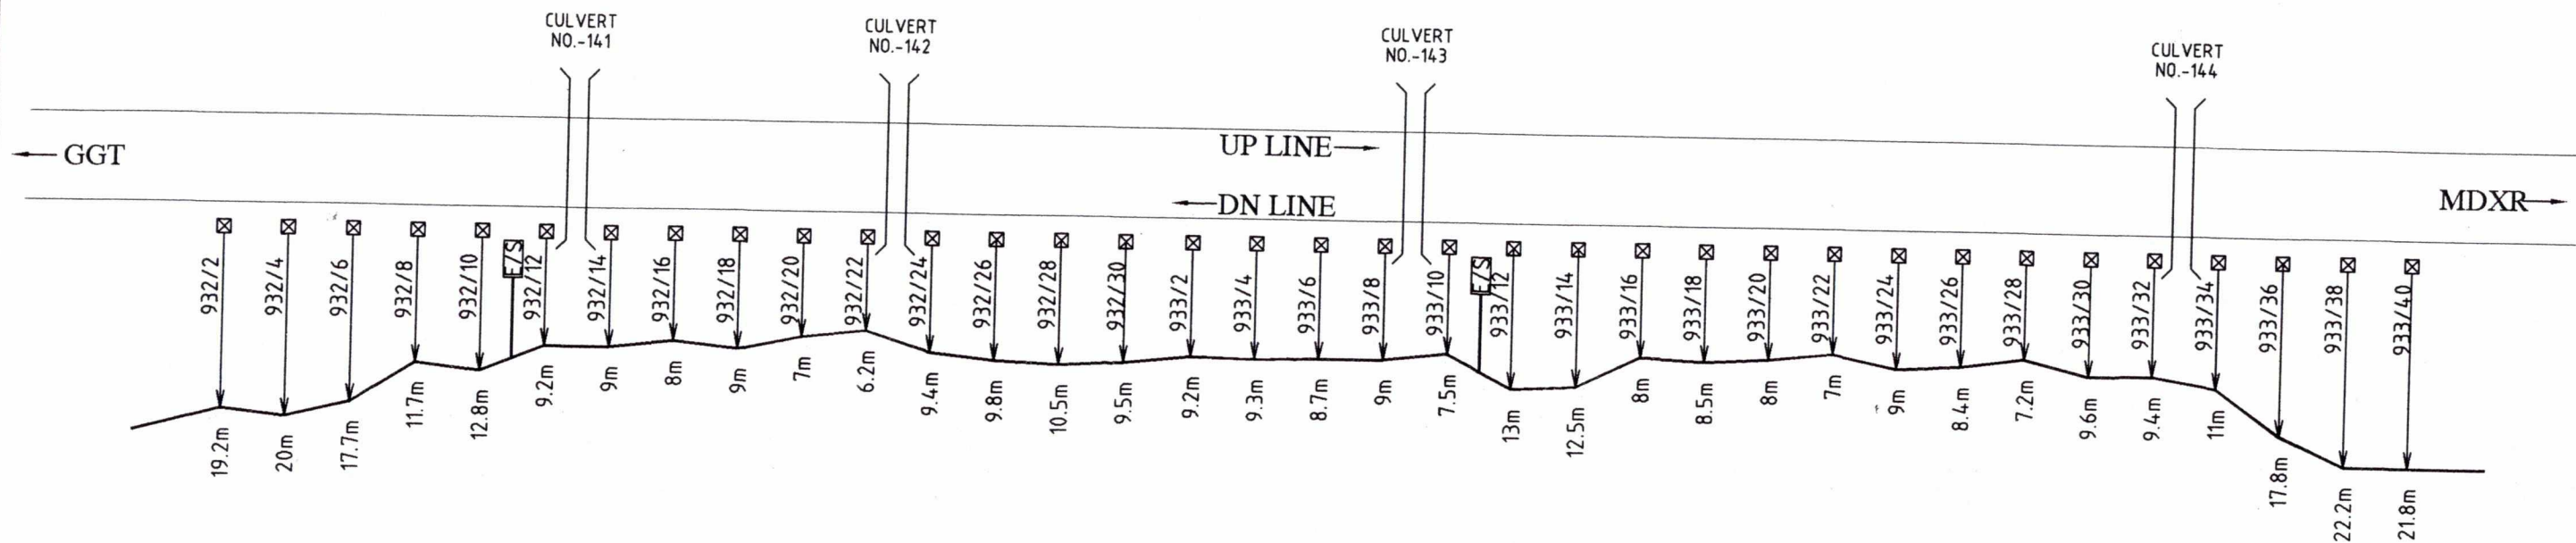


PREPARED BY	SSE/TW/UMR	DSTE/CON/BSP	DyCSTE/CON/BSP	CABLE ROUTE PLAN SEC.SDL-UMR km..932/2 TO km.933/40	SHEET NO. 14/40
M/s T. K. CONS. JABALPUR	<i>A.K. Dwivedi</i> 29/11/13	<i>Acharya</i> 3/6/13	<i>K. S.</i> 4.6.13		DRG. NO.

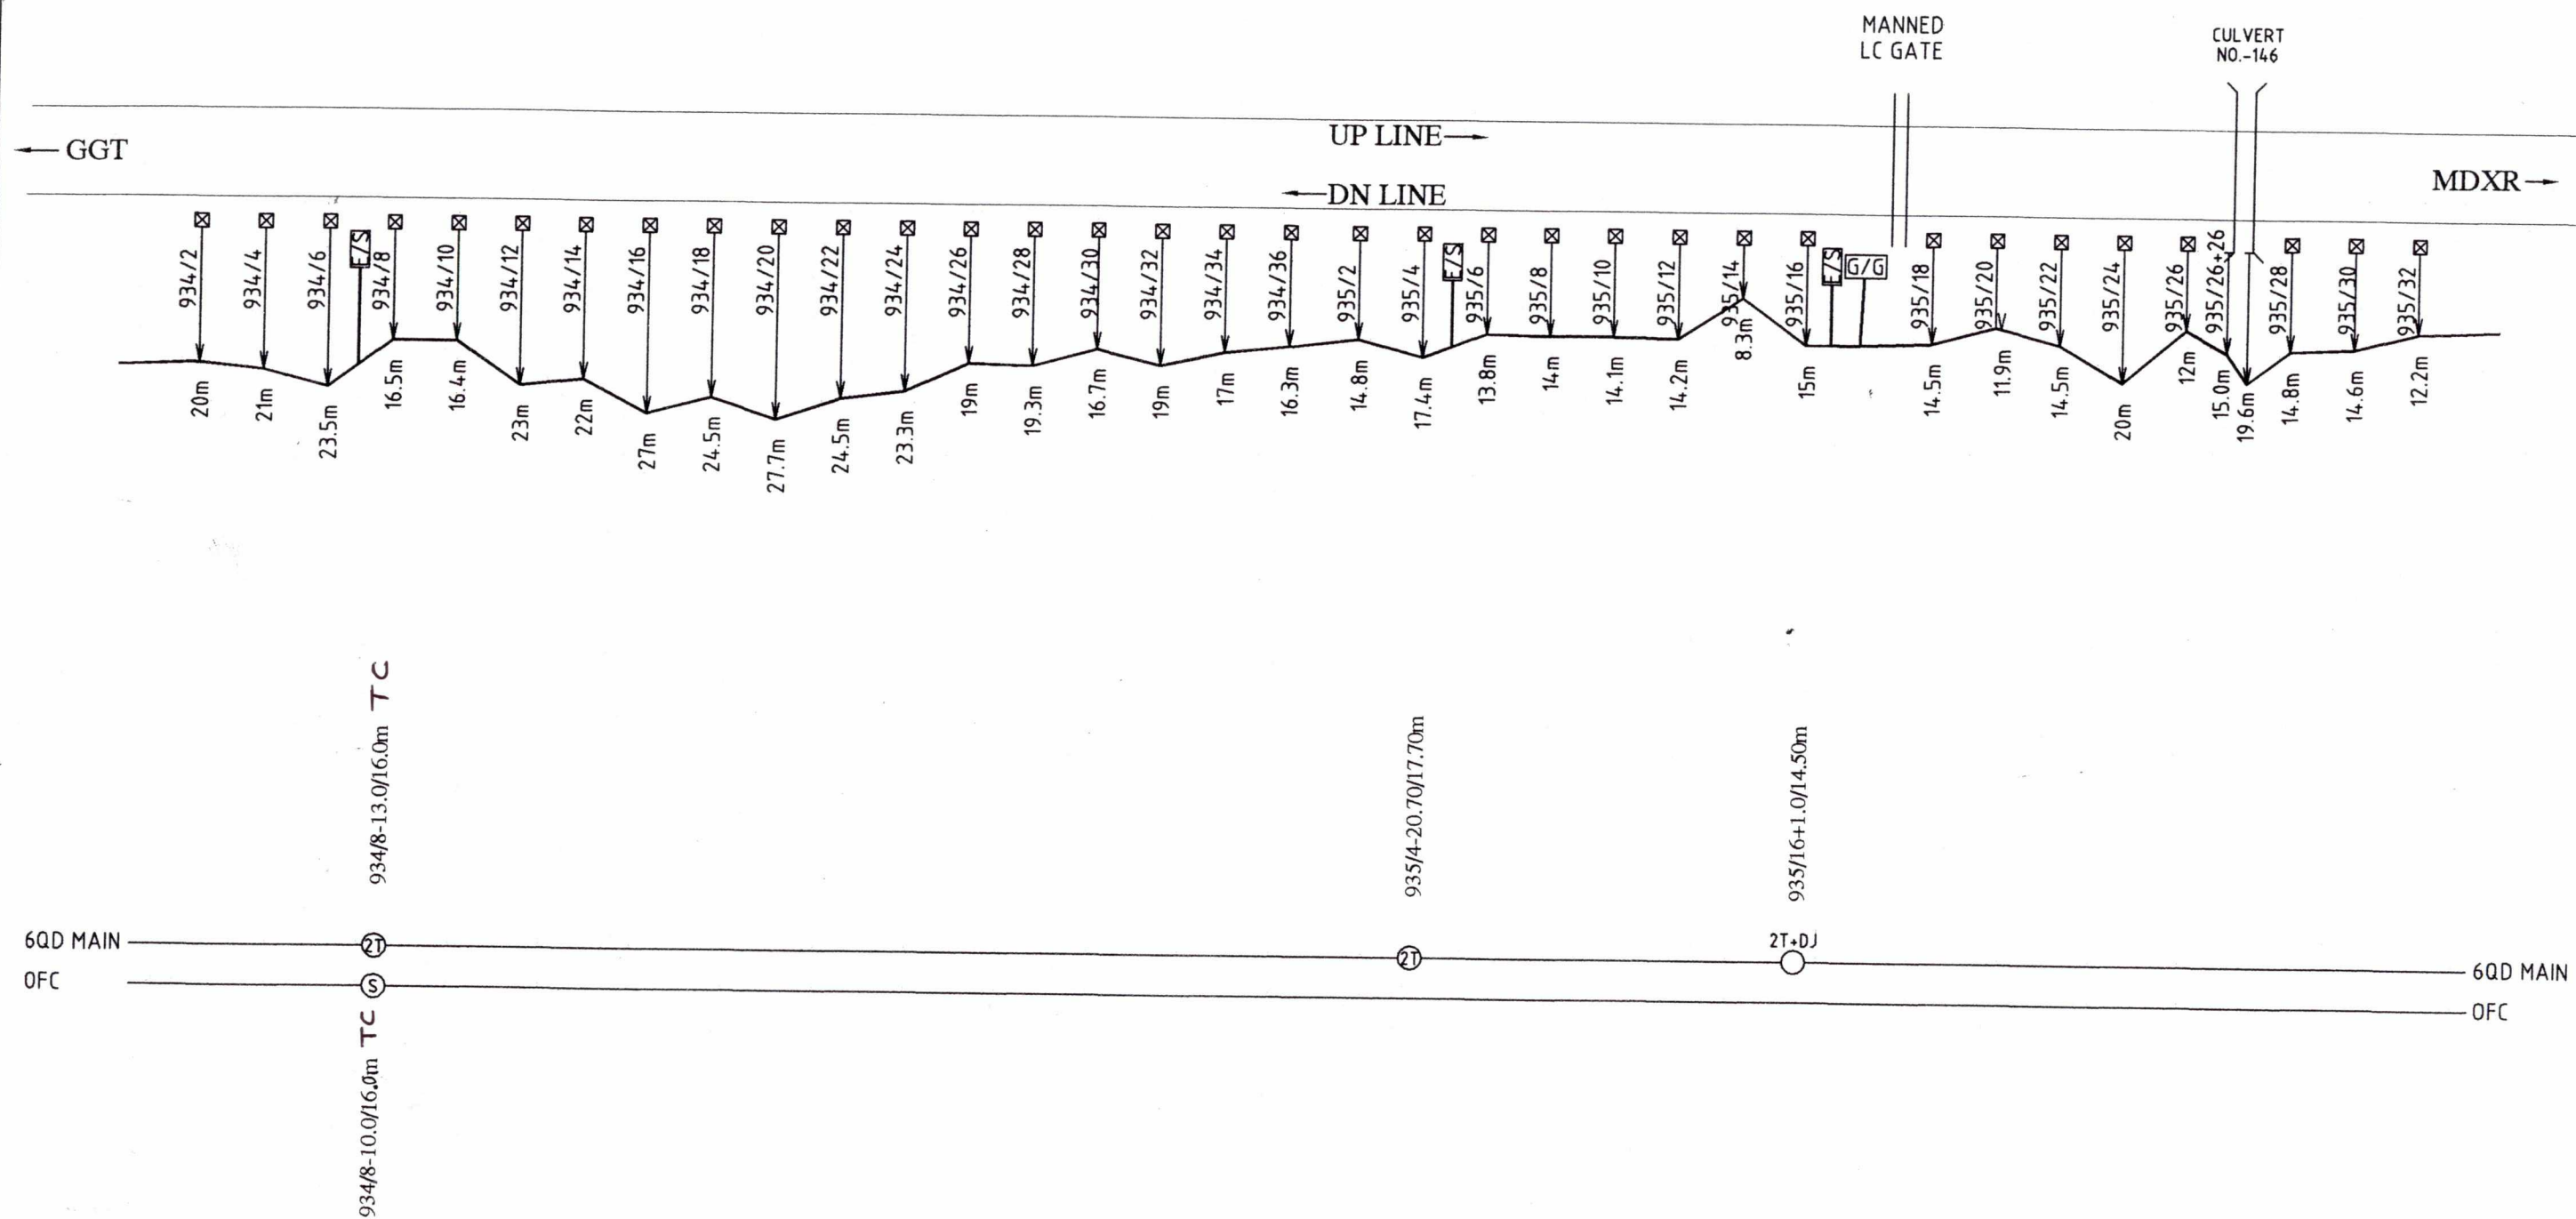


PREPARED BY	SSE/TW/UMR	DSTE/CON/BSP	DyCSTE/CON/BSP	CABLE ROUTE PLAN SEC.SDL-UMR km..934/2 TO km.935/32	SHEET NO. 15/40 DRG. NO.
M/s T. K. CONS. JABALPUR	AK Dewang 29/11/13	Archo 3/6/13	W. G. 13		

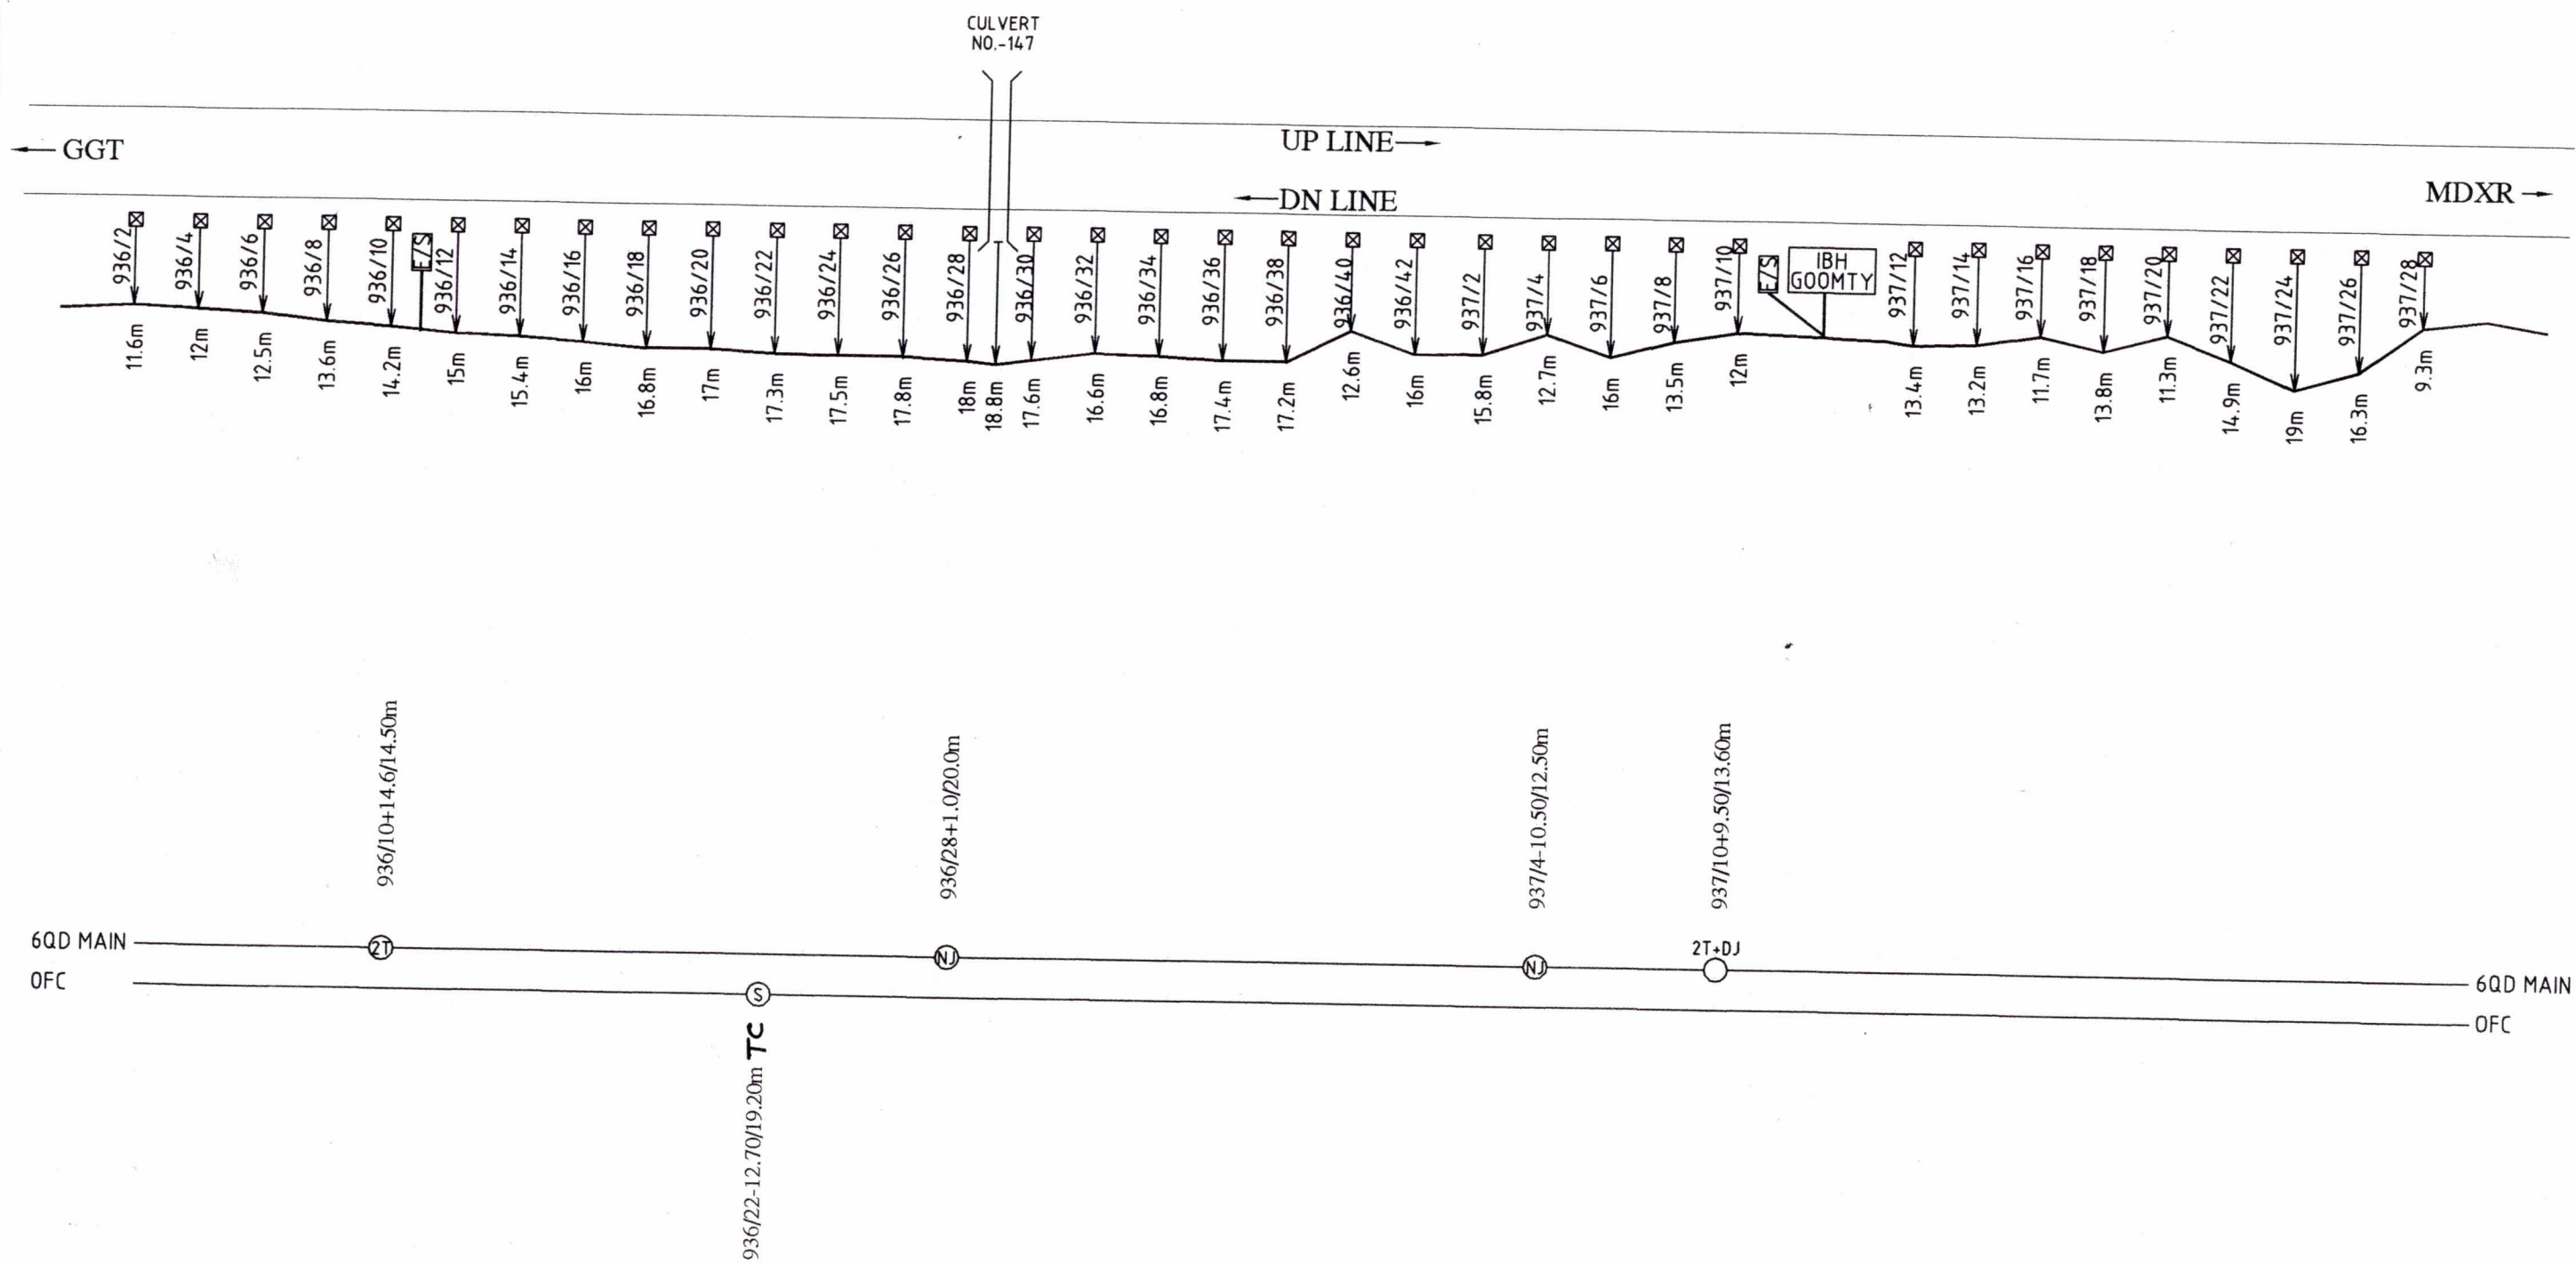


PREPARED BY	SSE/TW/UMR	DSTE/CON/BSP	DyCSTE/CON/BSP	CABLE ROUTE PLAN SEC.SDL-UMR km..936/2 TO km.937/28	SHEET NO. 16/40 DRG. NO.
M/s T. K. CONS JABALPUR	AKDewangan 29/1/13	Schoff 3/1/13	u-6.17		

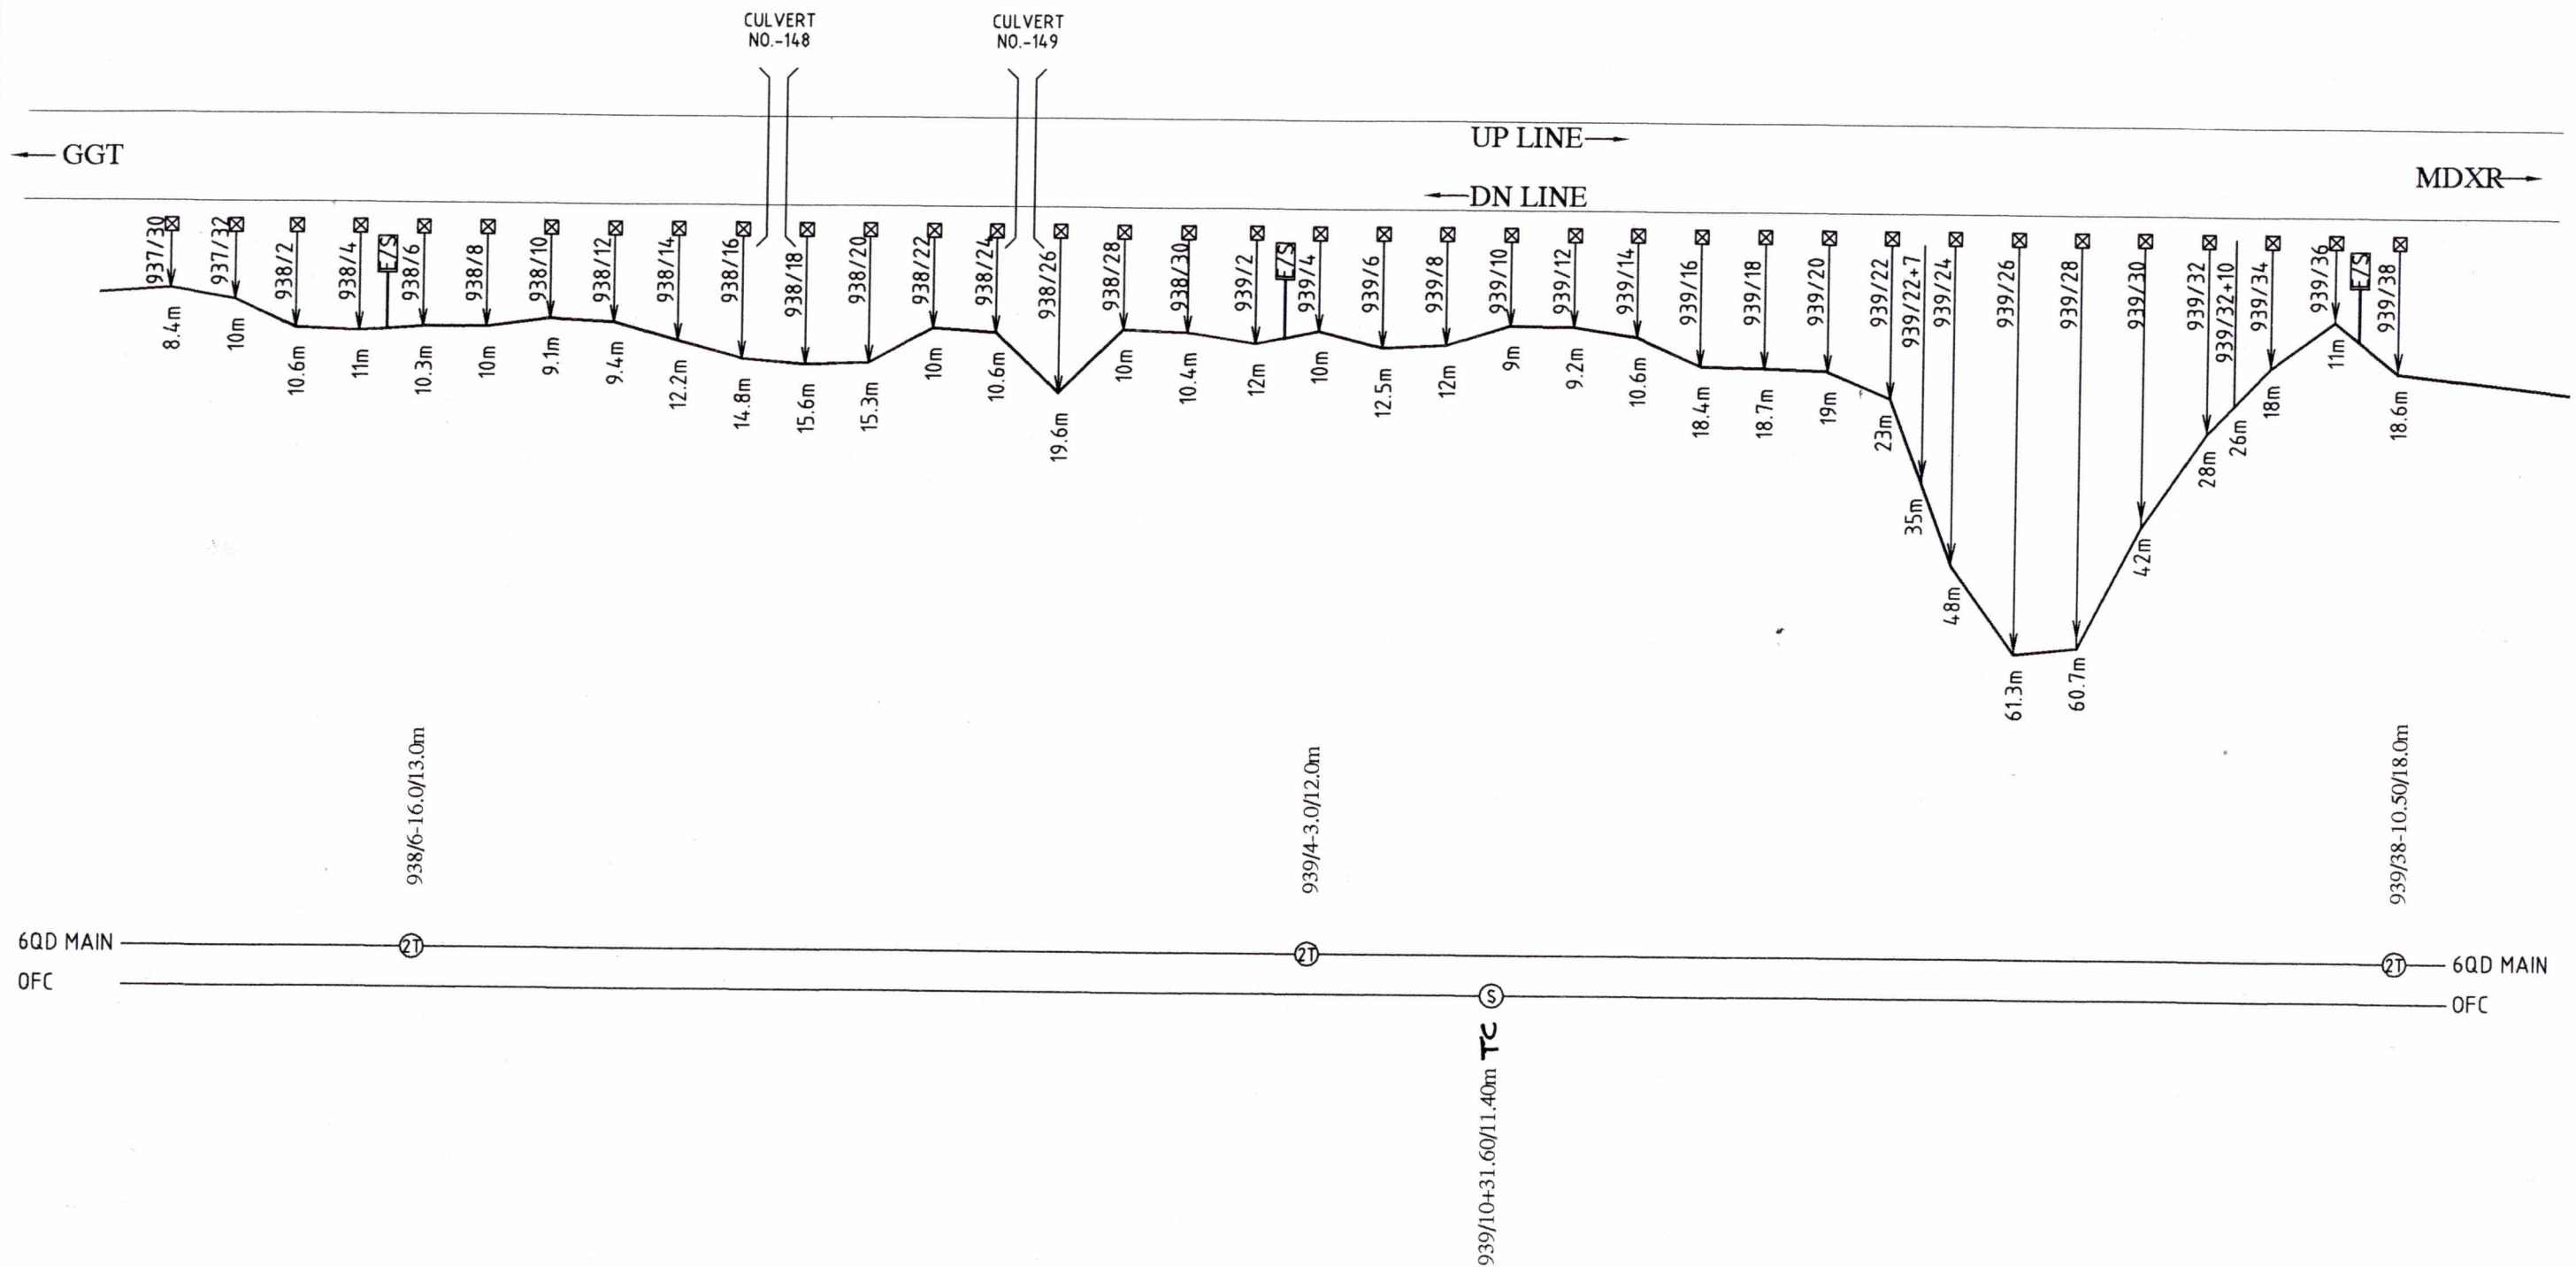


PREPARED BY	SSE/TW/UMR	DSTE/CON/BSP	DyCSTE/CON/BSP	CABLE ROUTE PLAN SEC.SDL-UMR km..937/30 TO km.939/38	SHEET NO. 17/40 DRG. NO.
M/s T. K. CONS. JABALPUR	<i>Handwritten signature</i> 29/11/13	<i>Handwritten signature</i> 3/6/13	<i>Handwritten signature</i> 4.6.13		

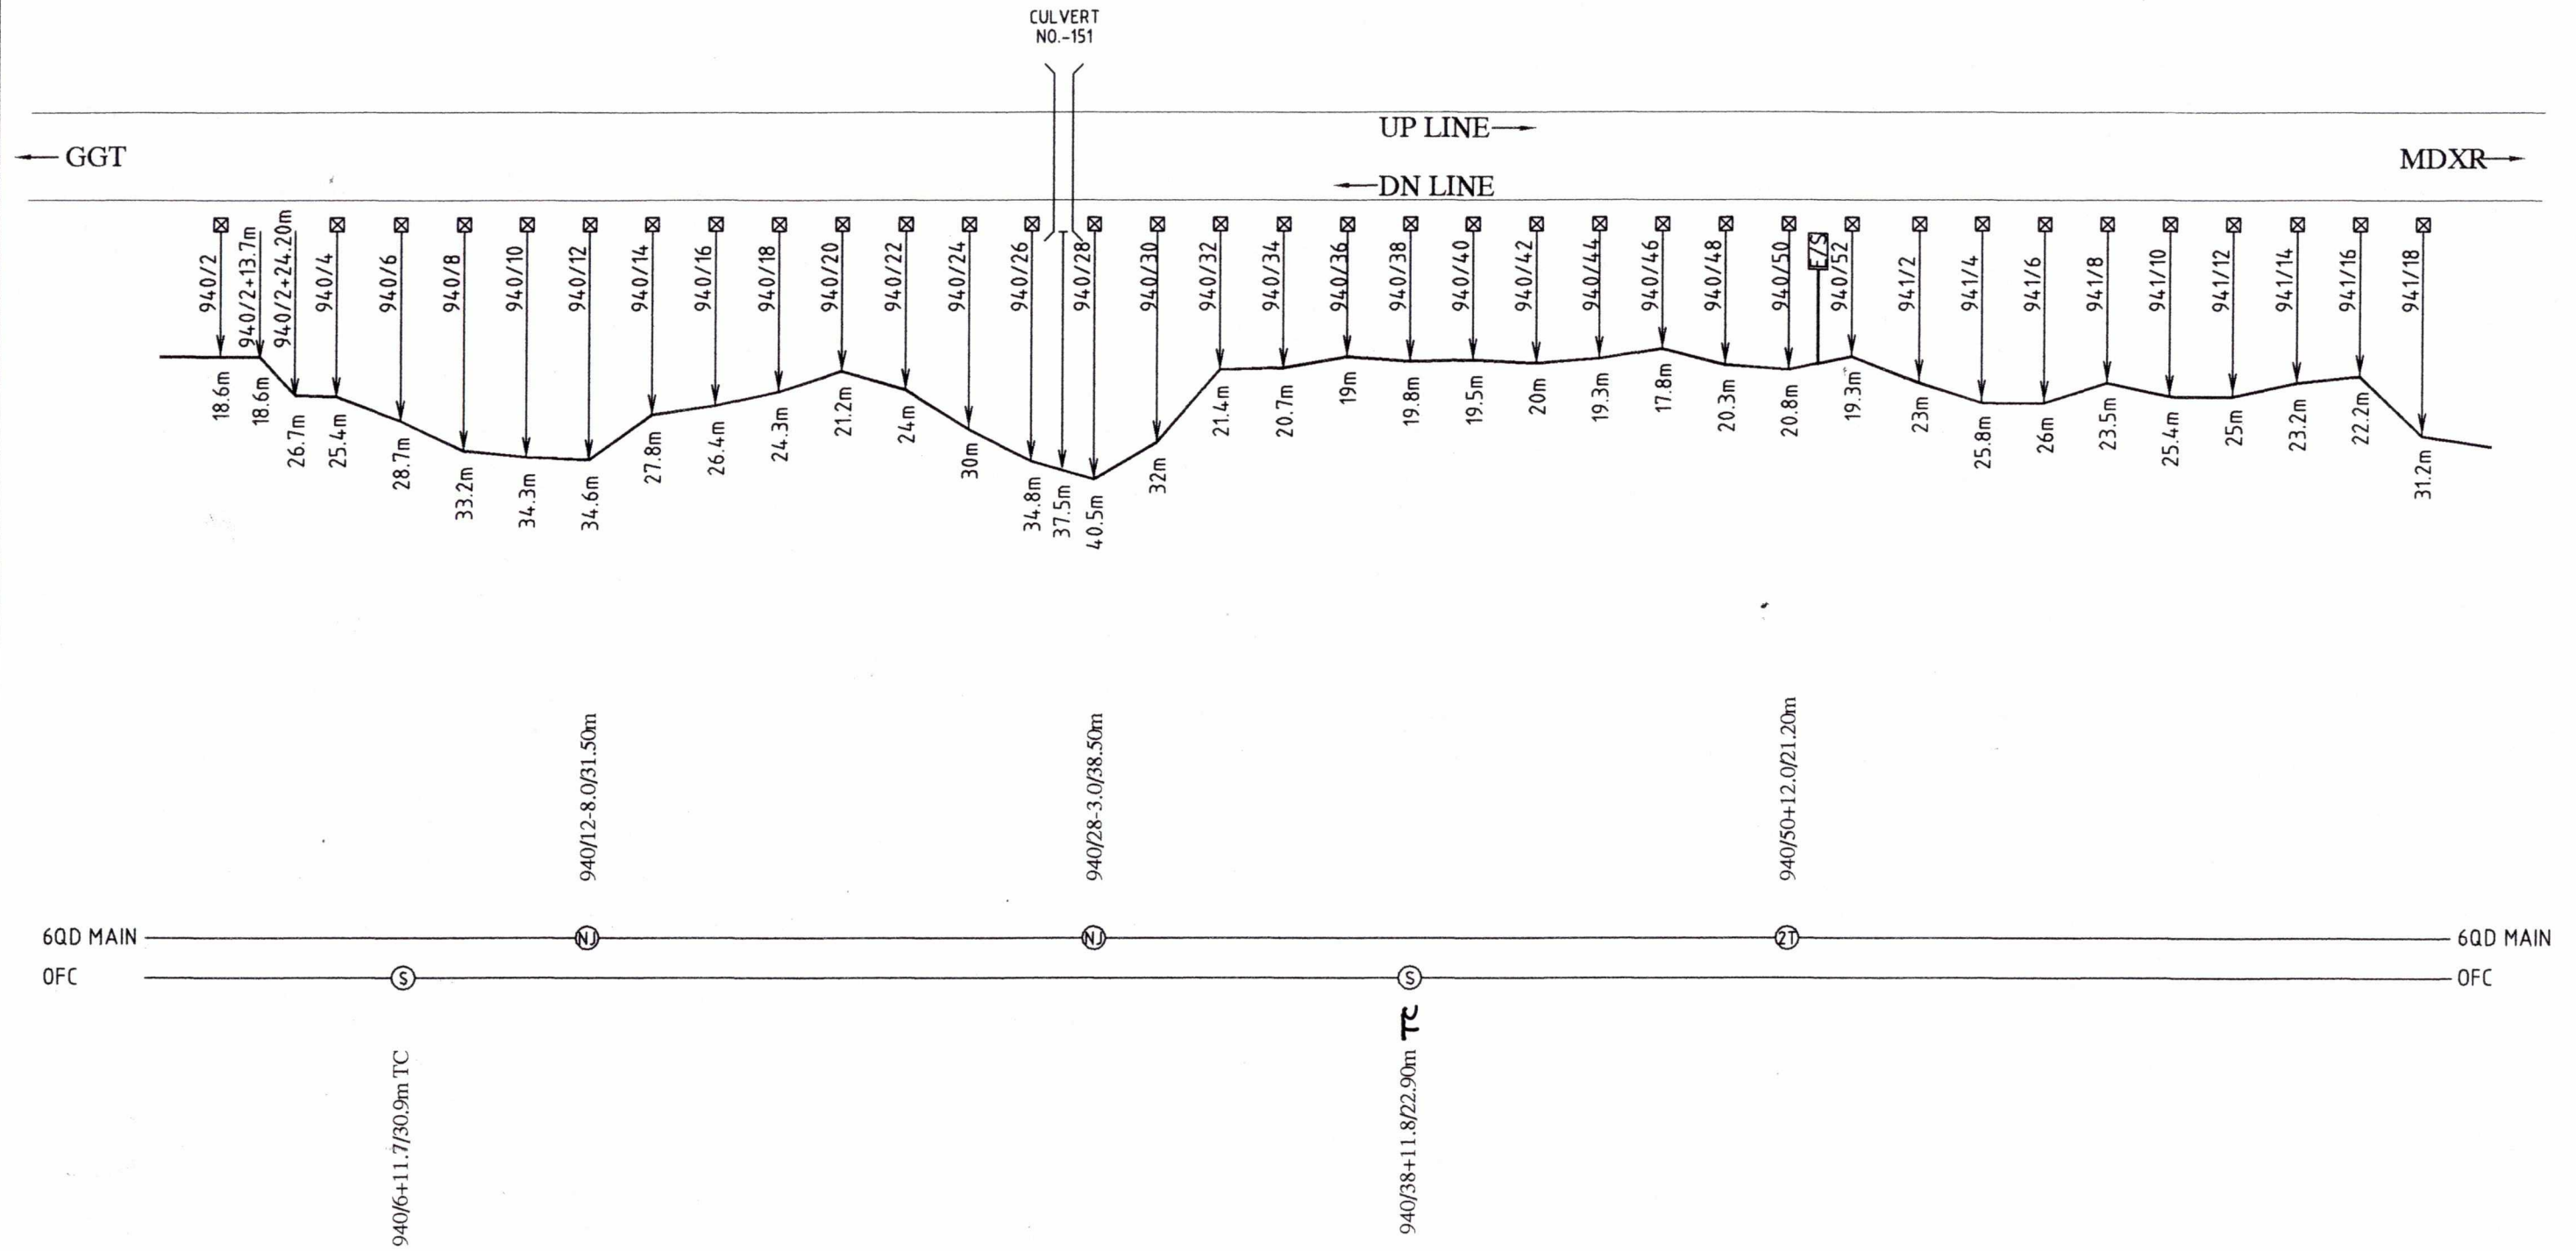


PREPARED BY	SSE/TW/UMR	DSTE/CON/BSP	DyCSTE/CON/BSP	CABLE ROUTE PLAN SEC.SDL-UMR km..940/2 TO km.941/18	SHEET NO. 18/40 DRG. NO.
M/s T. K. CONS JABALPUR	<i>Handwritten signature</i> 29/5/13	<i>Handwritten signature</i> 3/6/13	<i>Handwritten signature</i> 4.6.13		

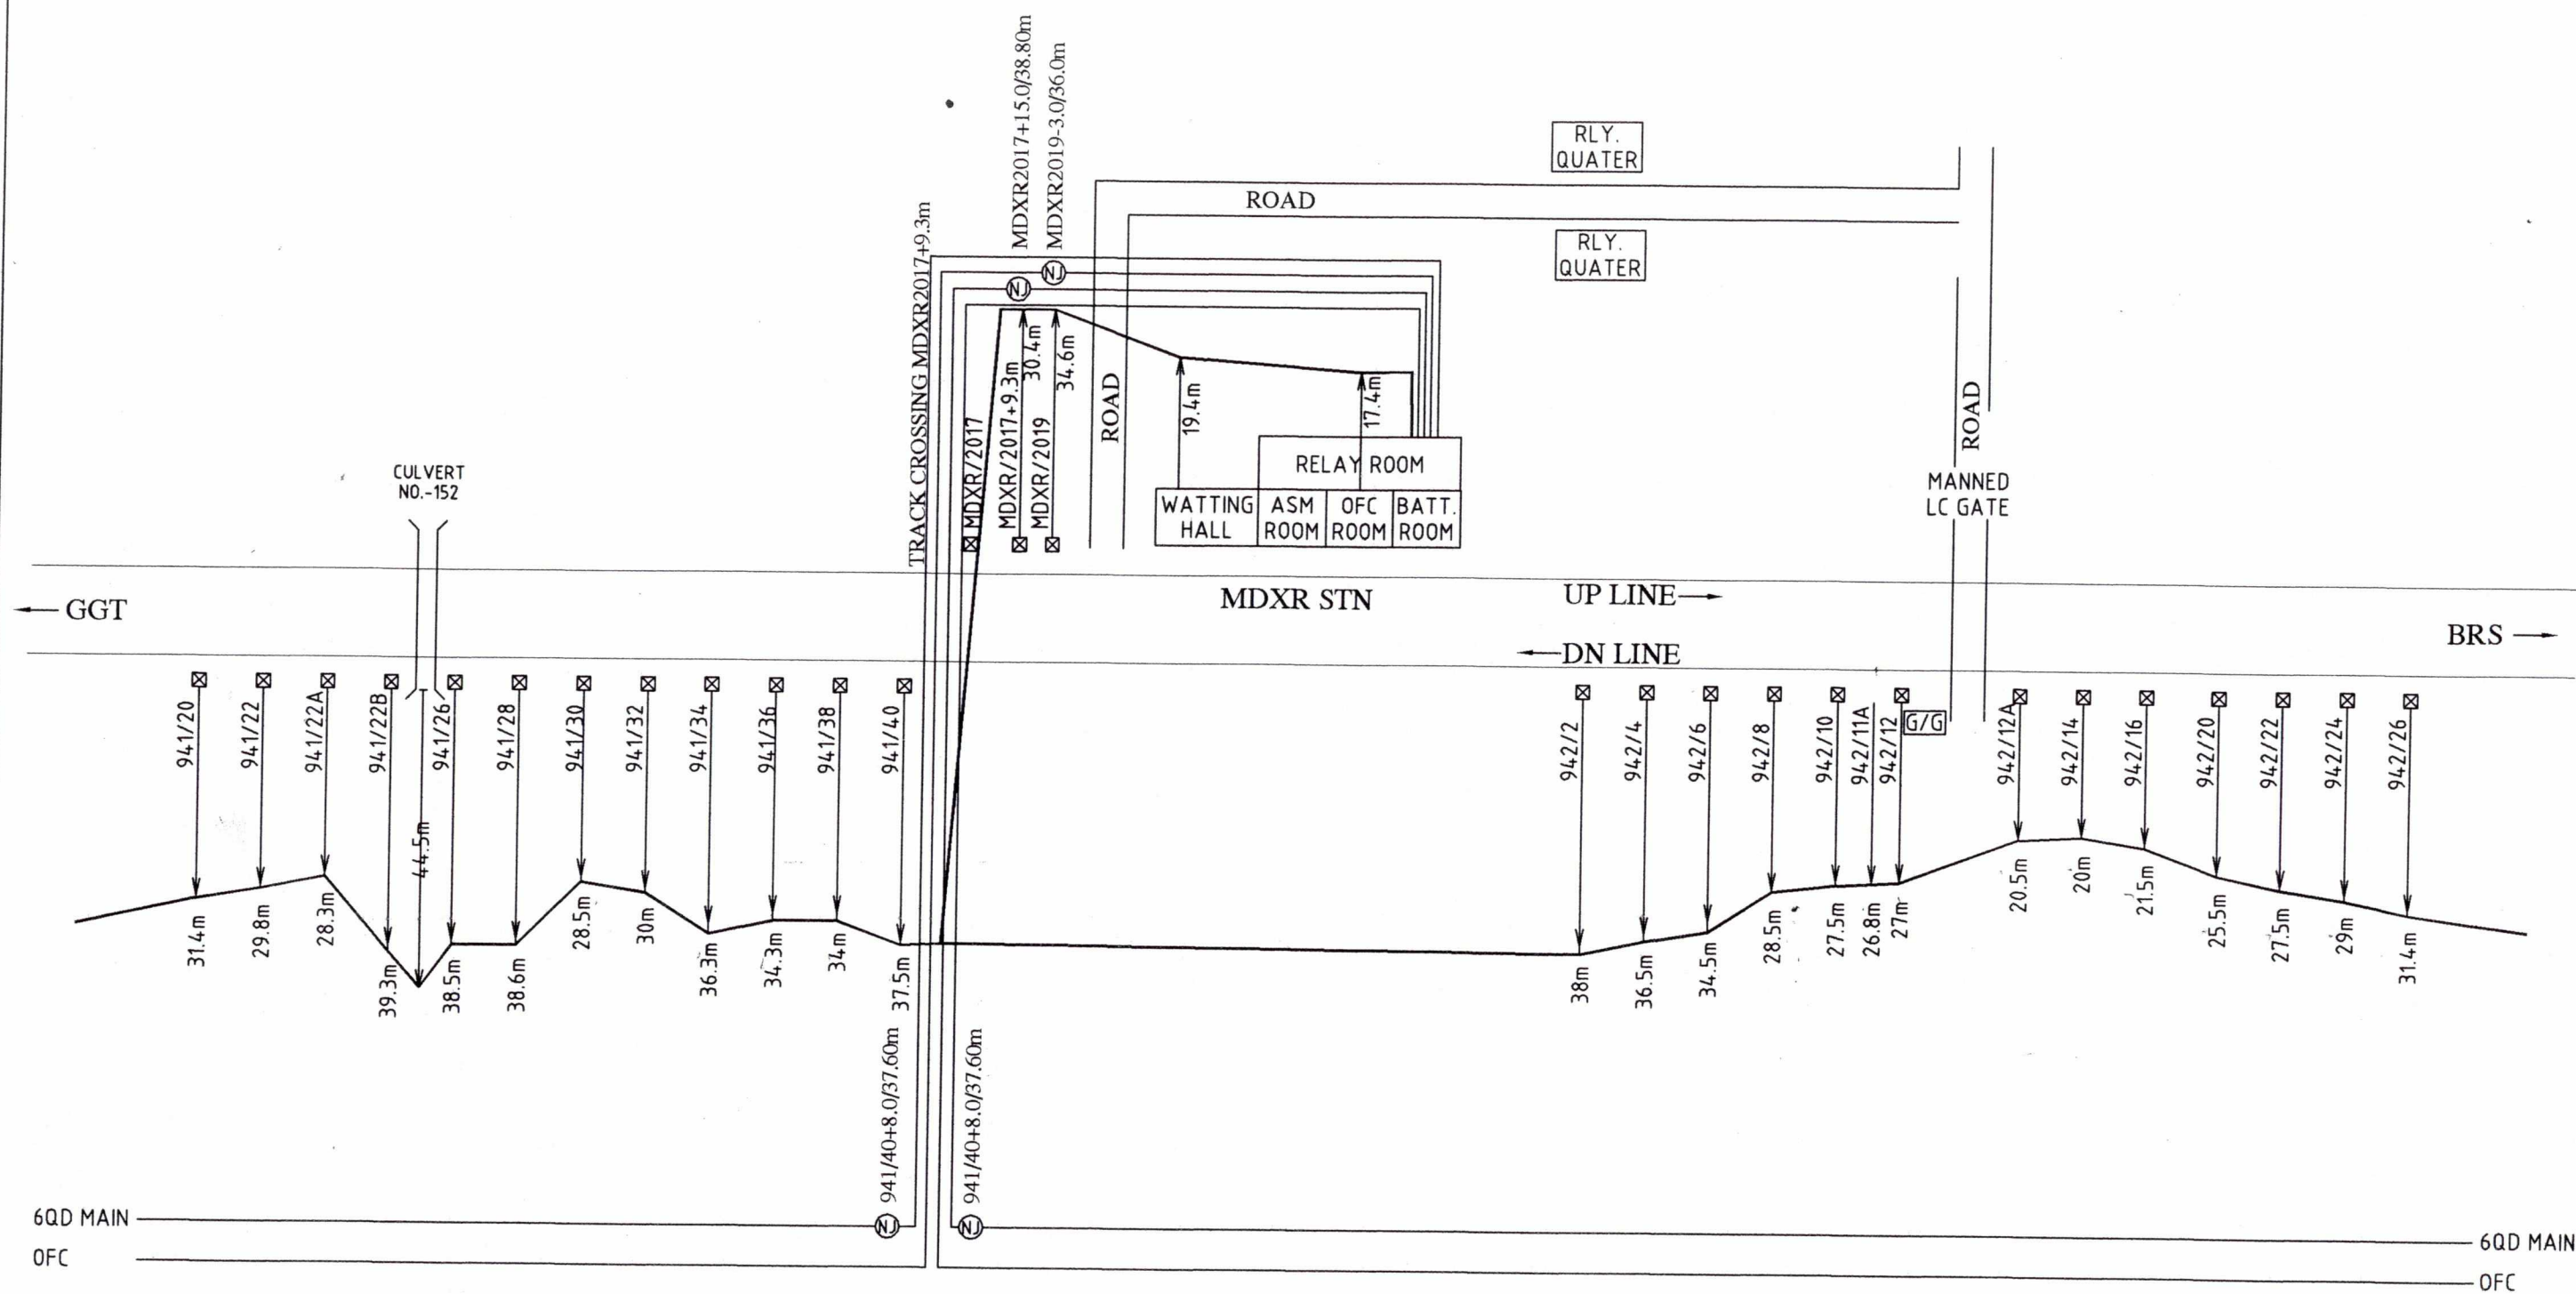


PREPARED BY	SSE/TW/UMR	DSTE/CON/BSP	DyCSTE/CON/BSP	CABLE ROUTE PLAN SEC.SDL-UMR km..941/20 TO km.942/26	SHEET NO. 19/40
M/s T. K. CONS. JABALPUR	<i>[Signature]</i> 29/11/13	<i>[Signature]</i> 3/6/13	<i>[Signature]</i> 4.6.13		DRG. NO.

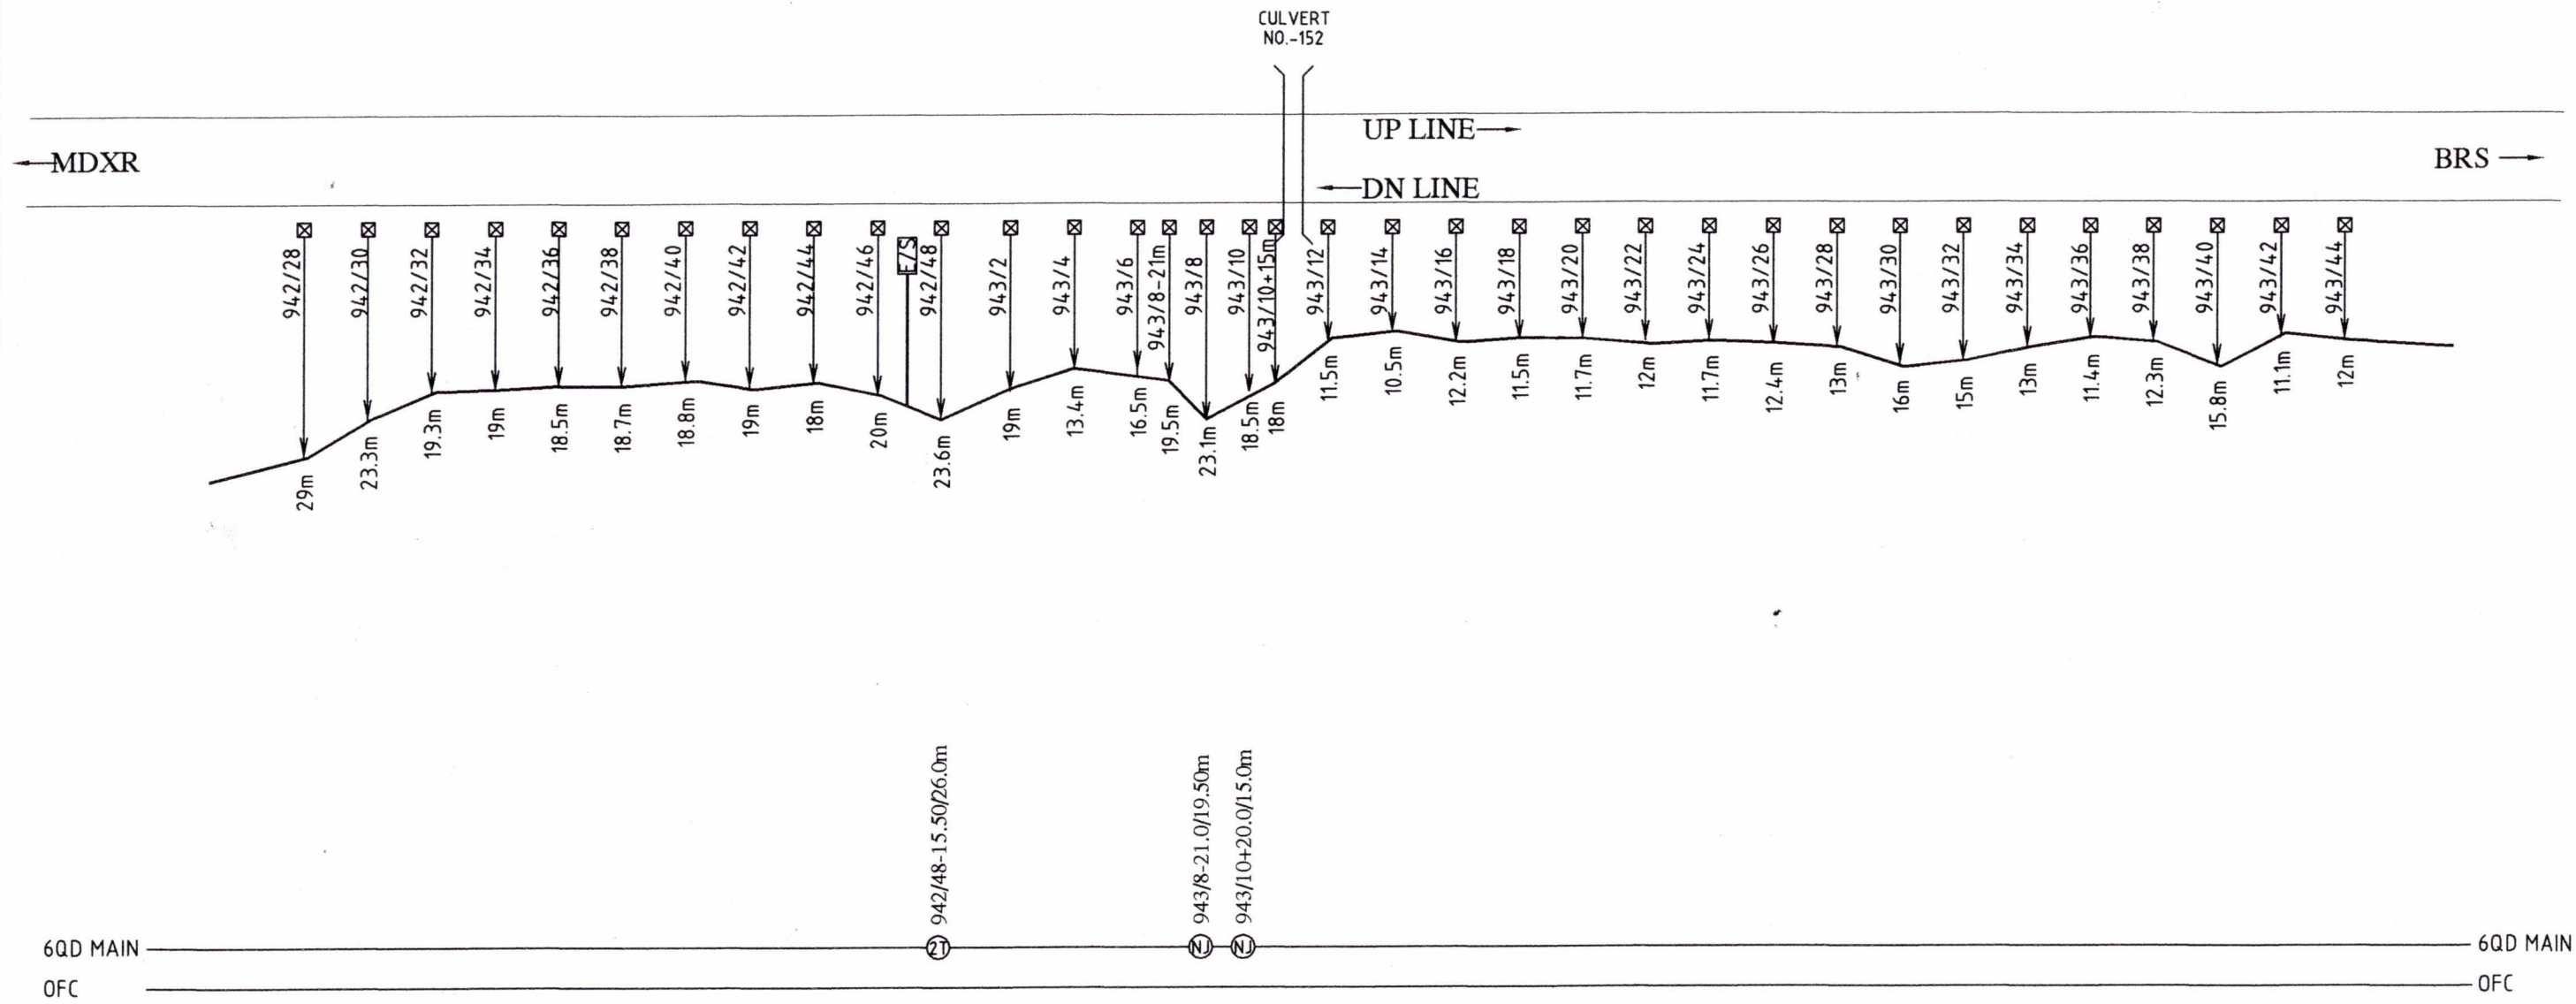


PREPARED BY	SSE/TW/UMR	DSTE/CON/BSP	DyCSTE/CON/BSP	CABLE ROUTE PLAN SEC.SDL-UMR km..942/28 TO km.943/44	SHEET NO. 20/40 DRG. NO.
M/s T. K. CONS. JABALPUR	<i>[Signature]</i> 29/11/13	<i>[Signature]</i> 3/6/13	<i>[Signature]</i> 4.6.13		

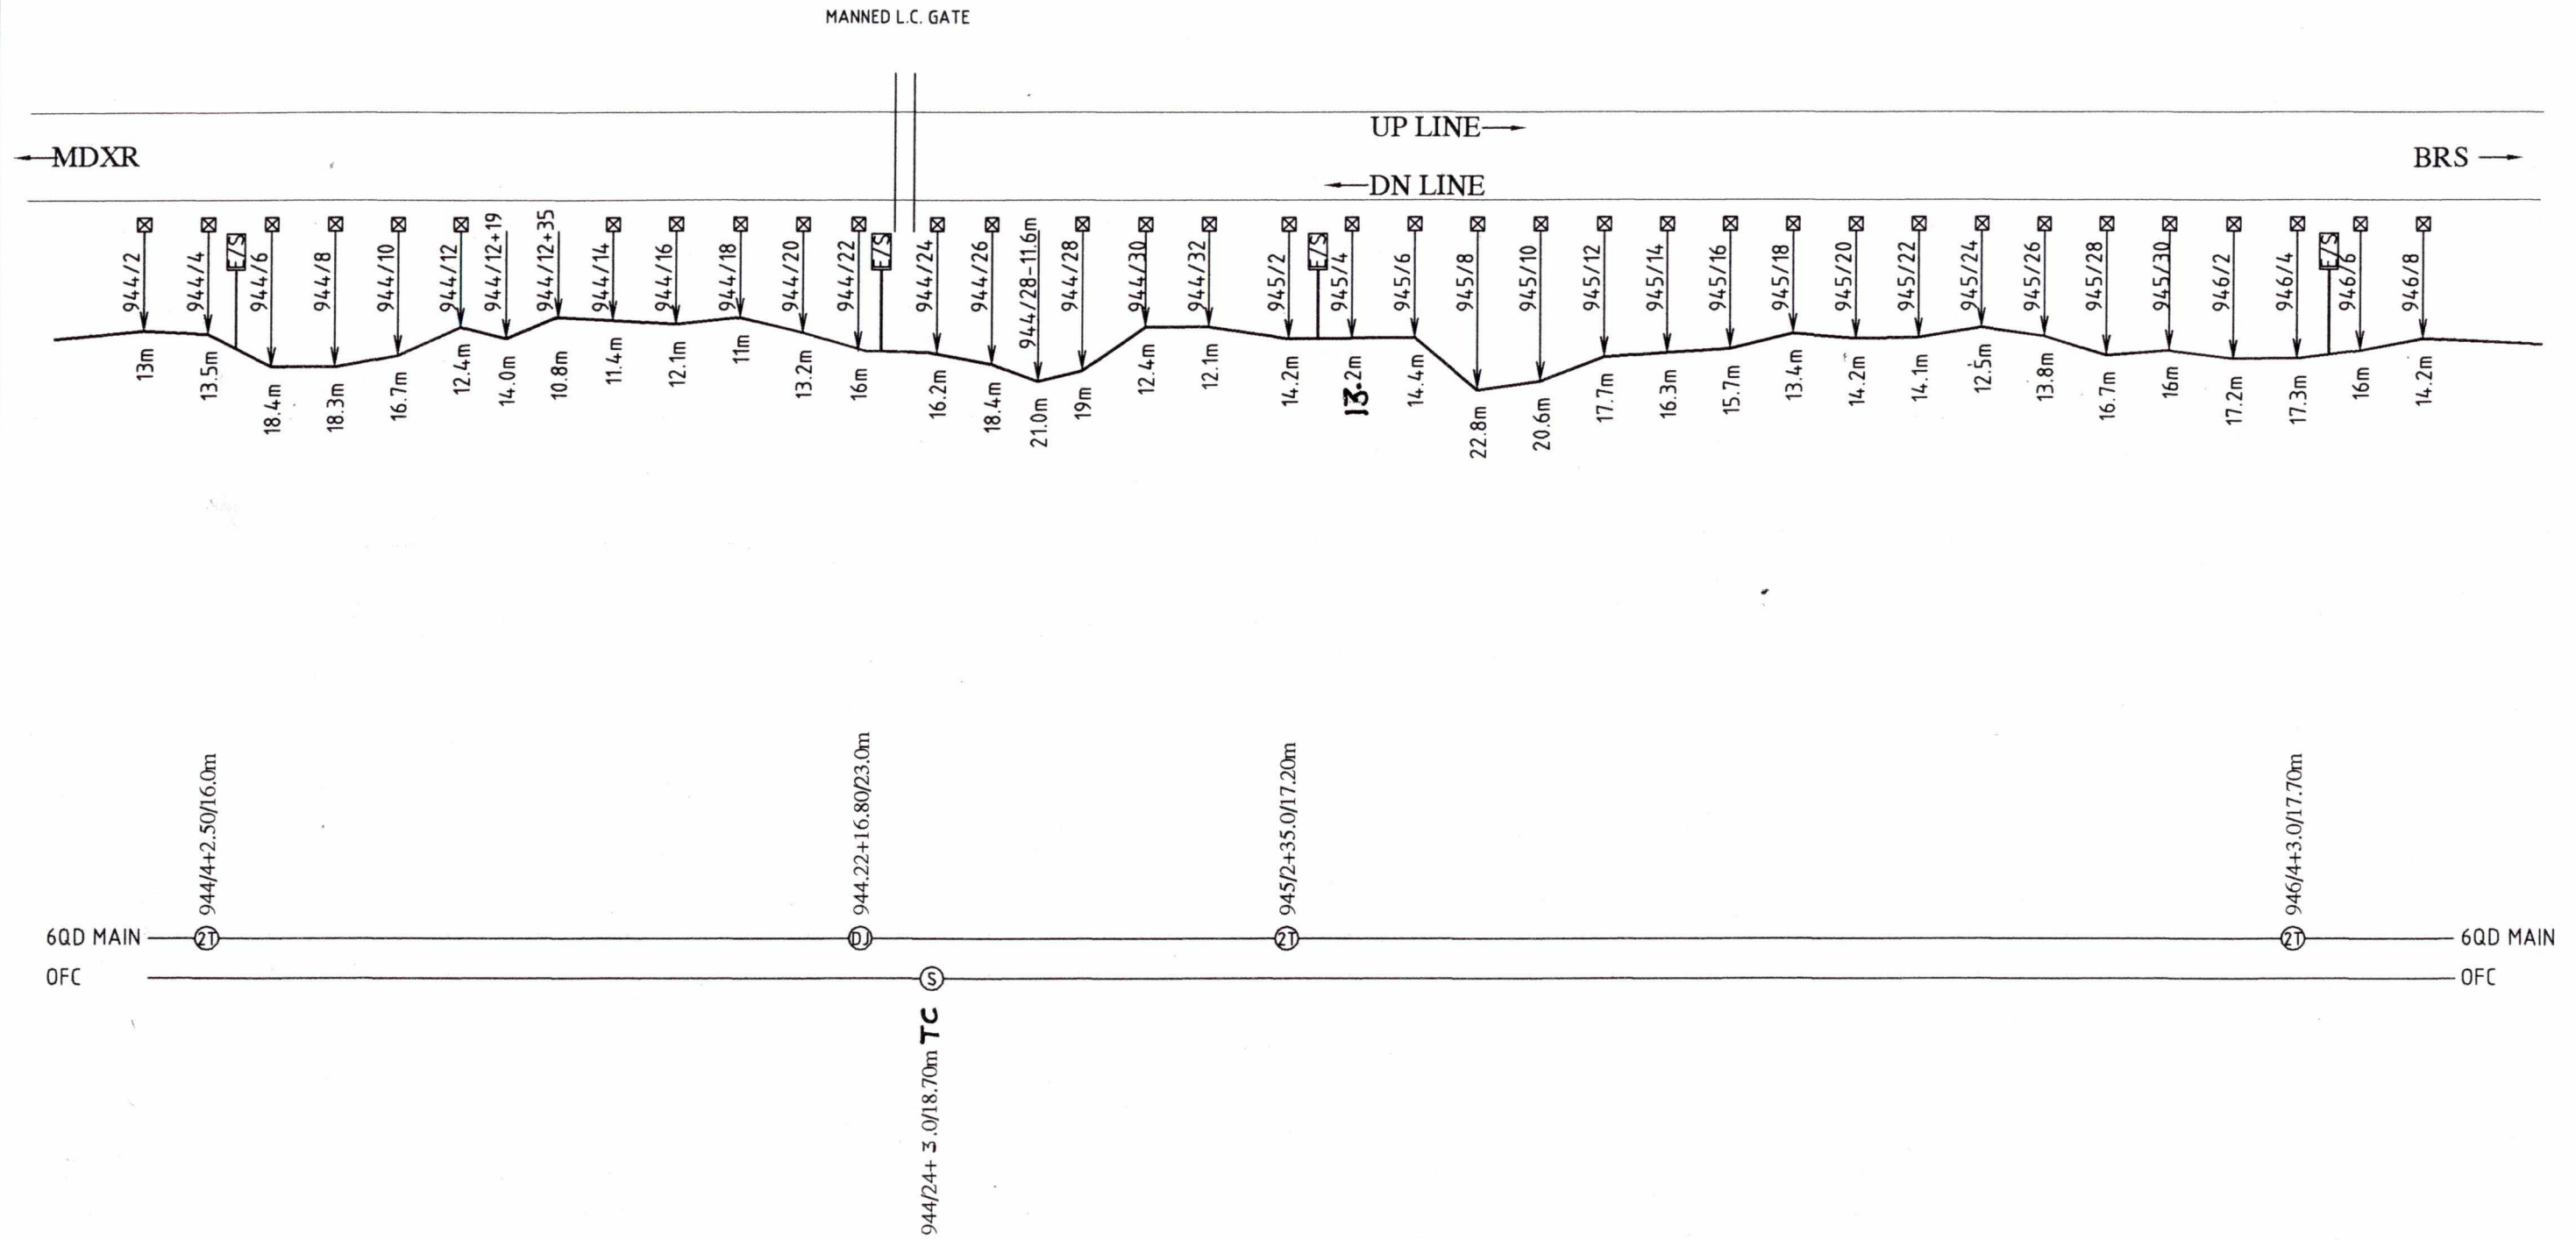


PREPARED BY	SSE/TW/UMR	DSTE/CON/BSP	DyCSTE/CON/BSP	CABLE ROUTE PLAN SEC.SDL-UMR km..944/2 TO km.946/8	SHEET NO. 21/40 DRG. NO.
M/s T. K. CONS. JABALPUR	<i>AKDewangan</i> 29/11/13	<i>Acharya</i> 26/11/13	<i>Yuv</i> 4.6.13		

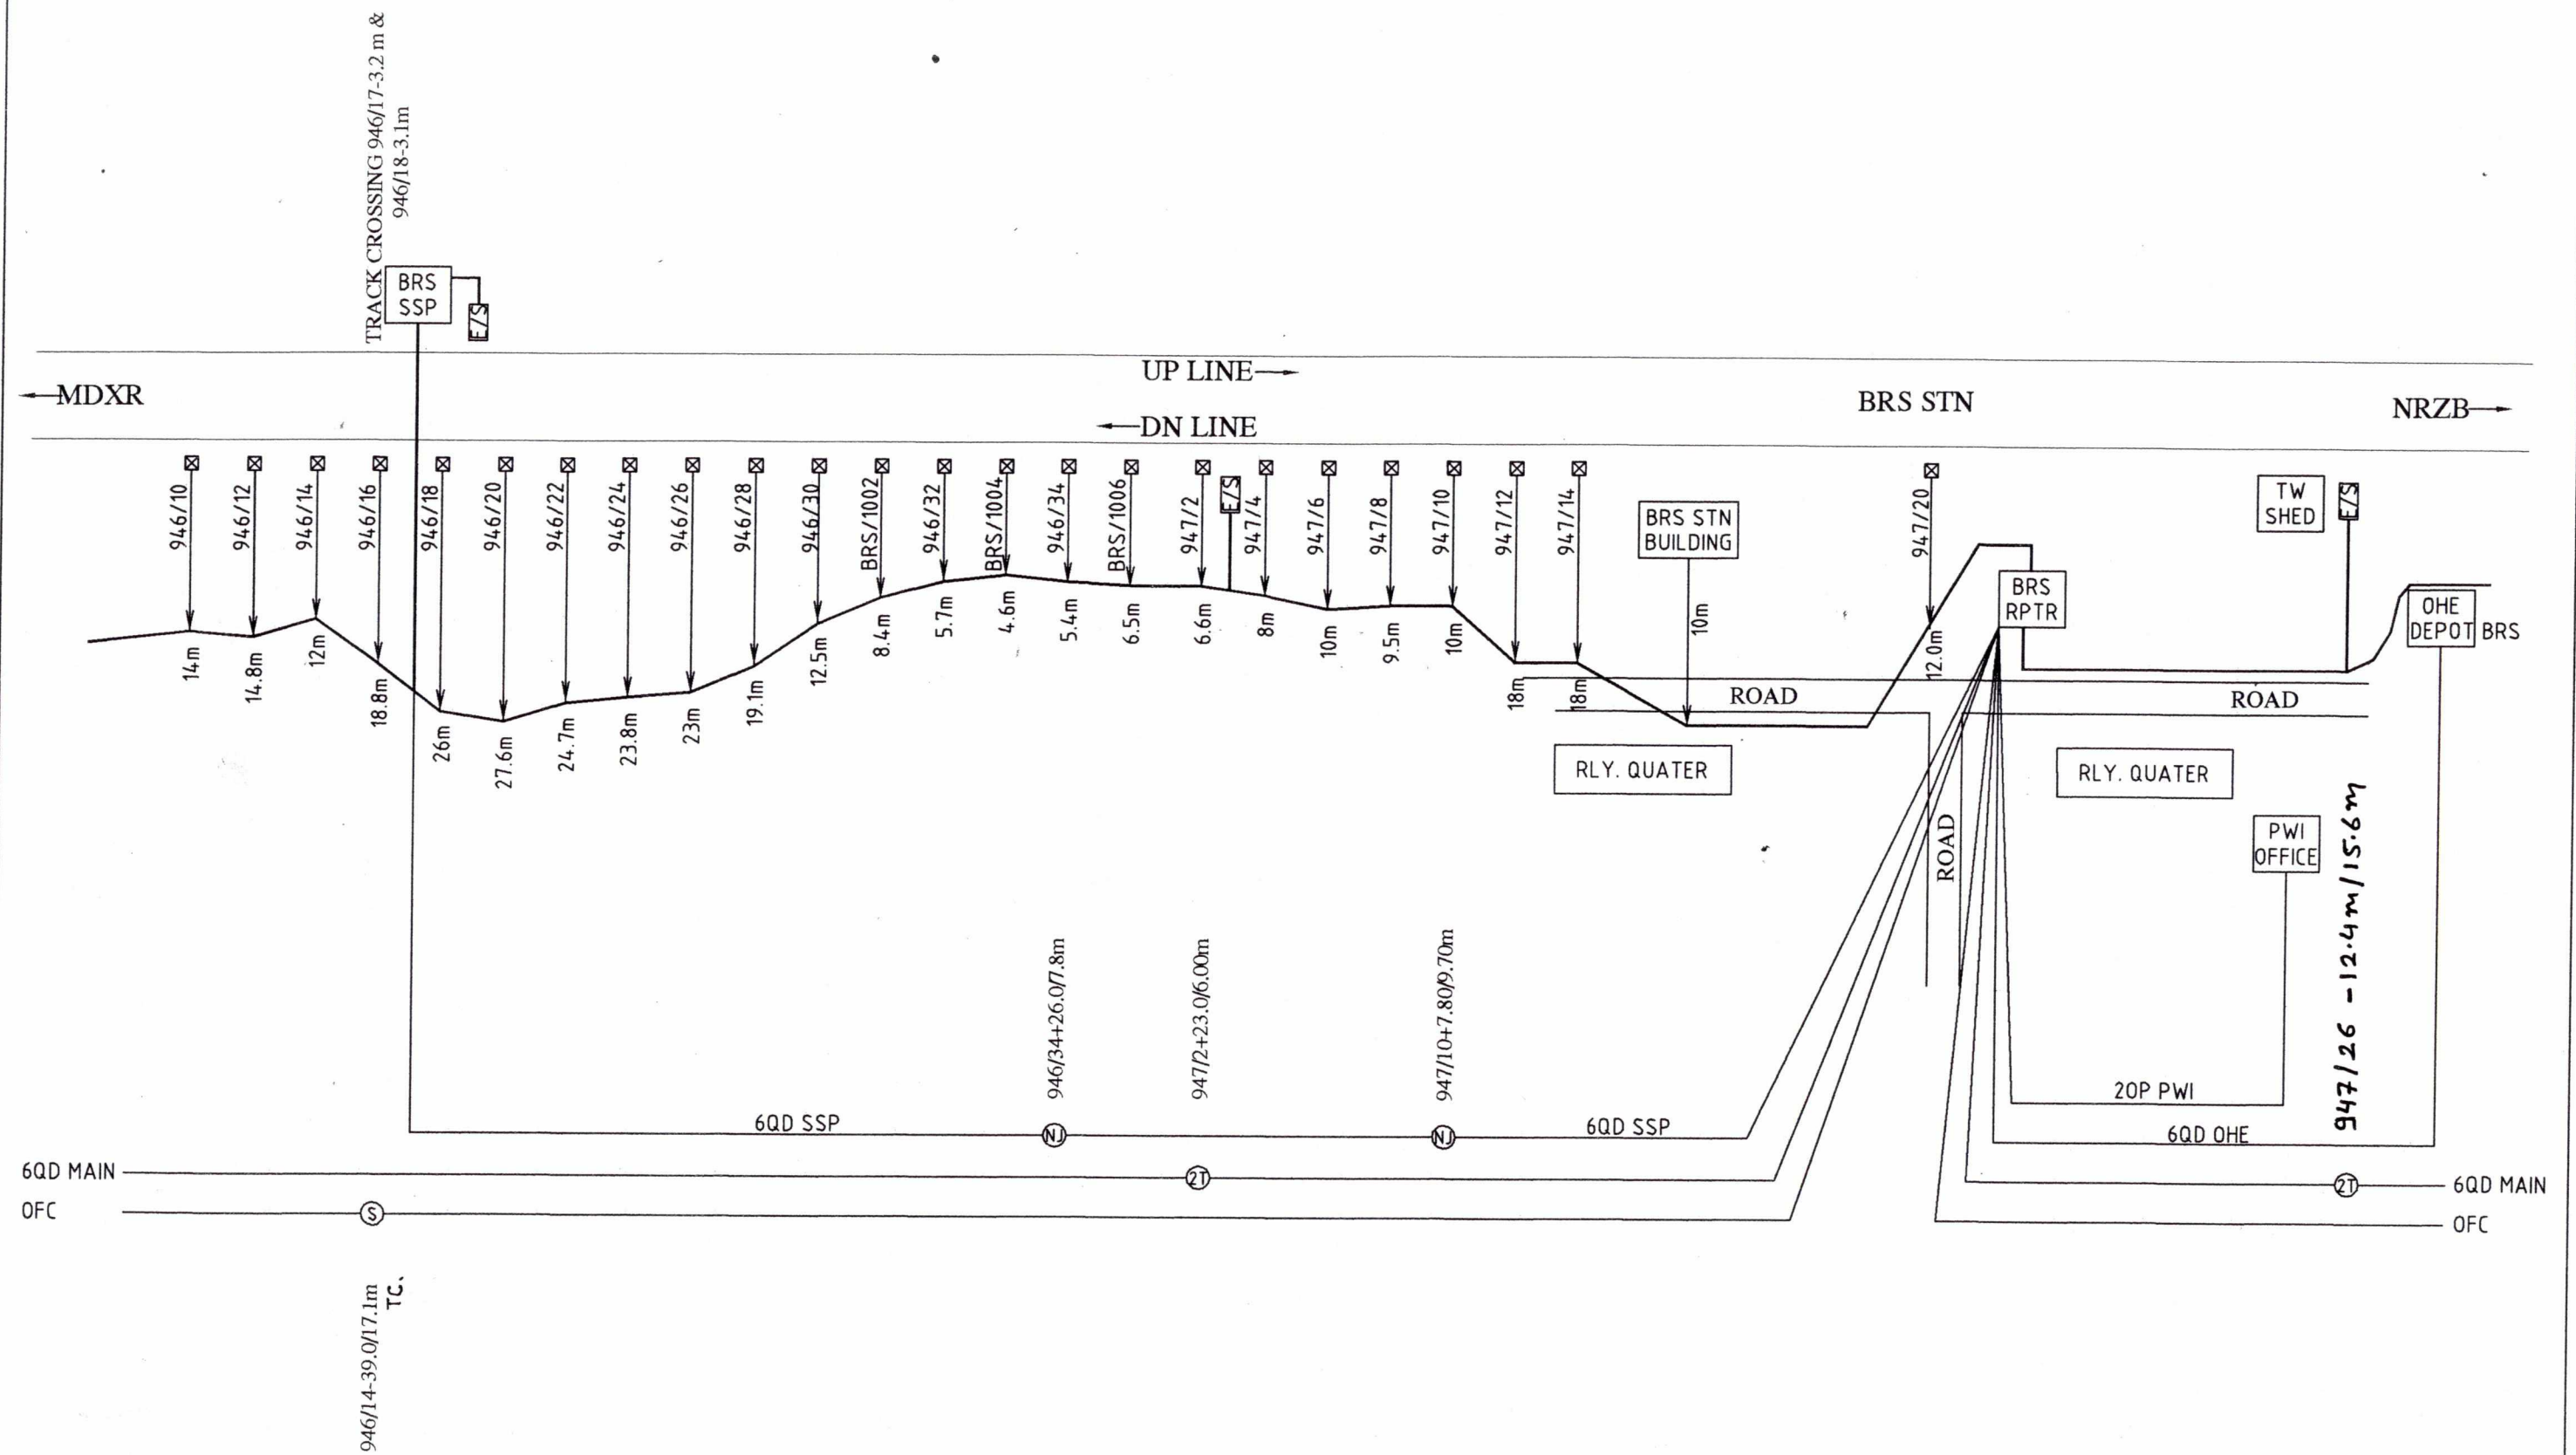


PREPARED BY	SSE/TW/UMR	DSTE/CON/BSP	DyCSTE/CON/BSP	CABLE ROUTE PLAN SEC.SDL-UMR km..946/10 TO BRS STN.	SHEET NO. 22/40
M/s T. K. CONS. JABALPUR	<i>[Signature]</i> 27/11/13	<i>[Signature]</i> 3/6/13	<i>[Signature]</i> 4.6.13		DRG. NO.

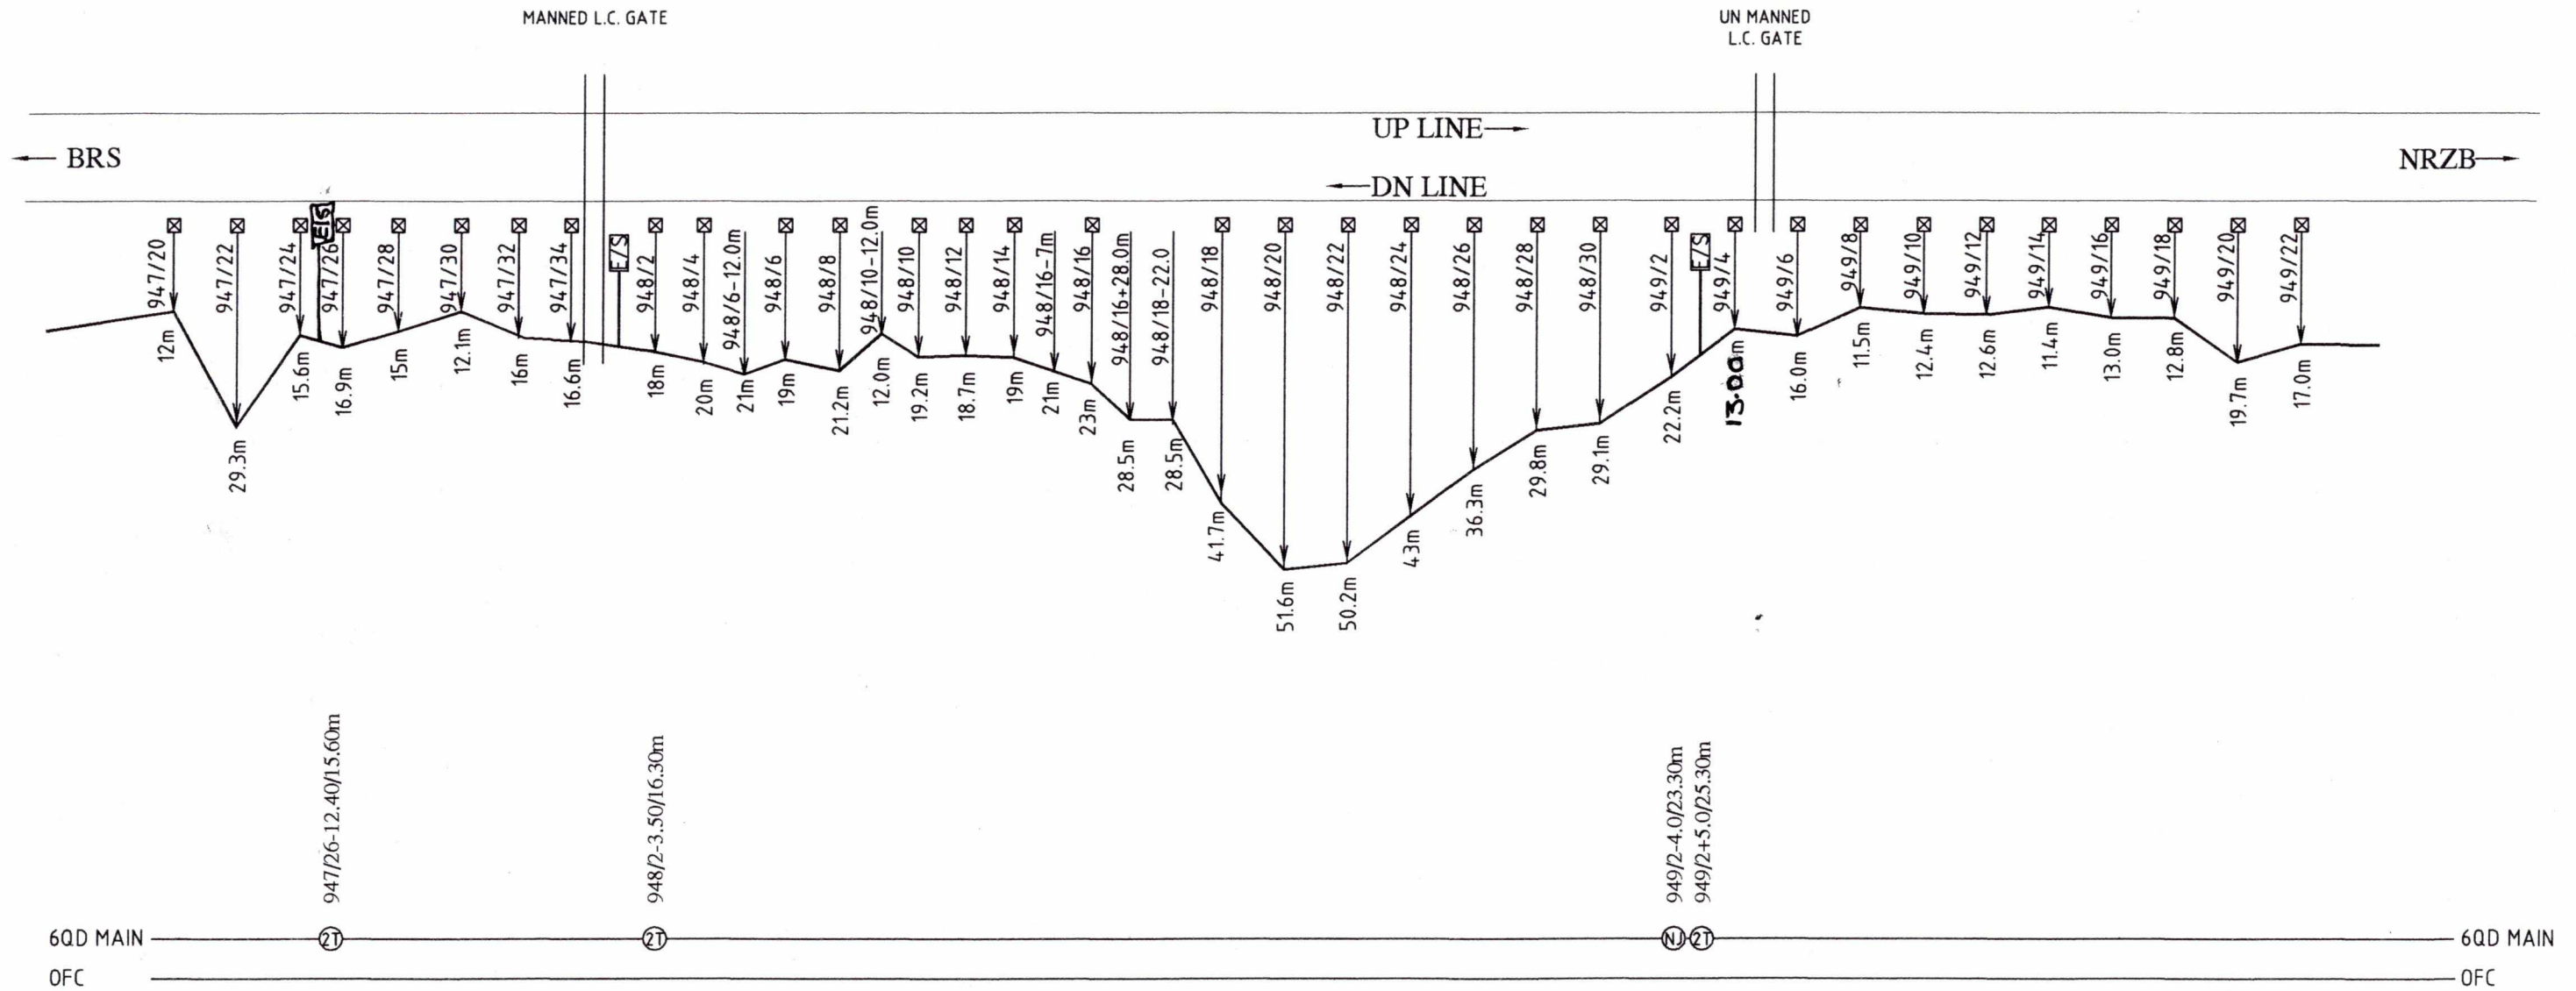


PREPARED BY	SSE/TW/UMR	DSTE/CON/BSP	DyCSTE/CON/BSP	CABLE ROUTE PLAN SEC.SDL-UMR km..947/20 TO km.949/20	SHEET NO. 23/40
M/s T. K. CONS. JABALPUR	AKS/20/13	Aditya	4.6.13		DRG. NO.

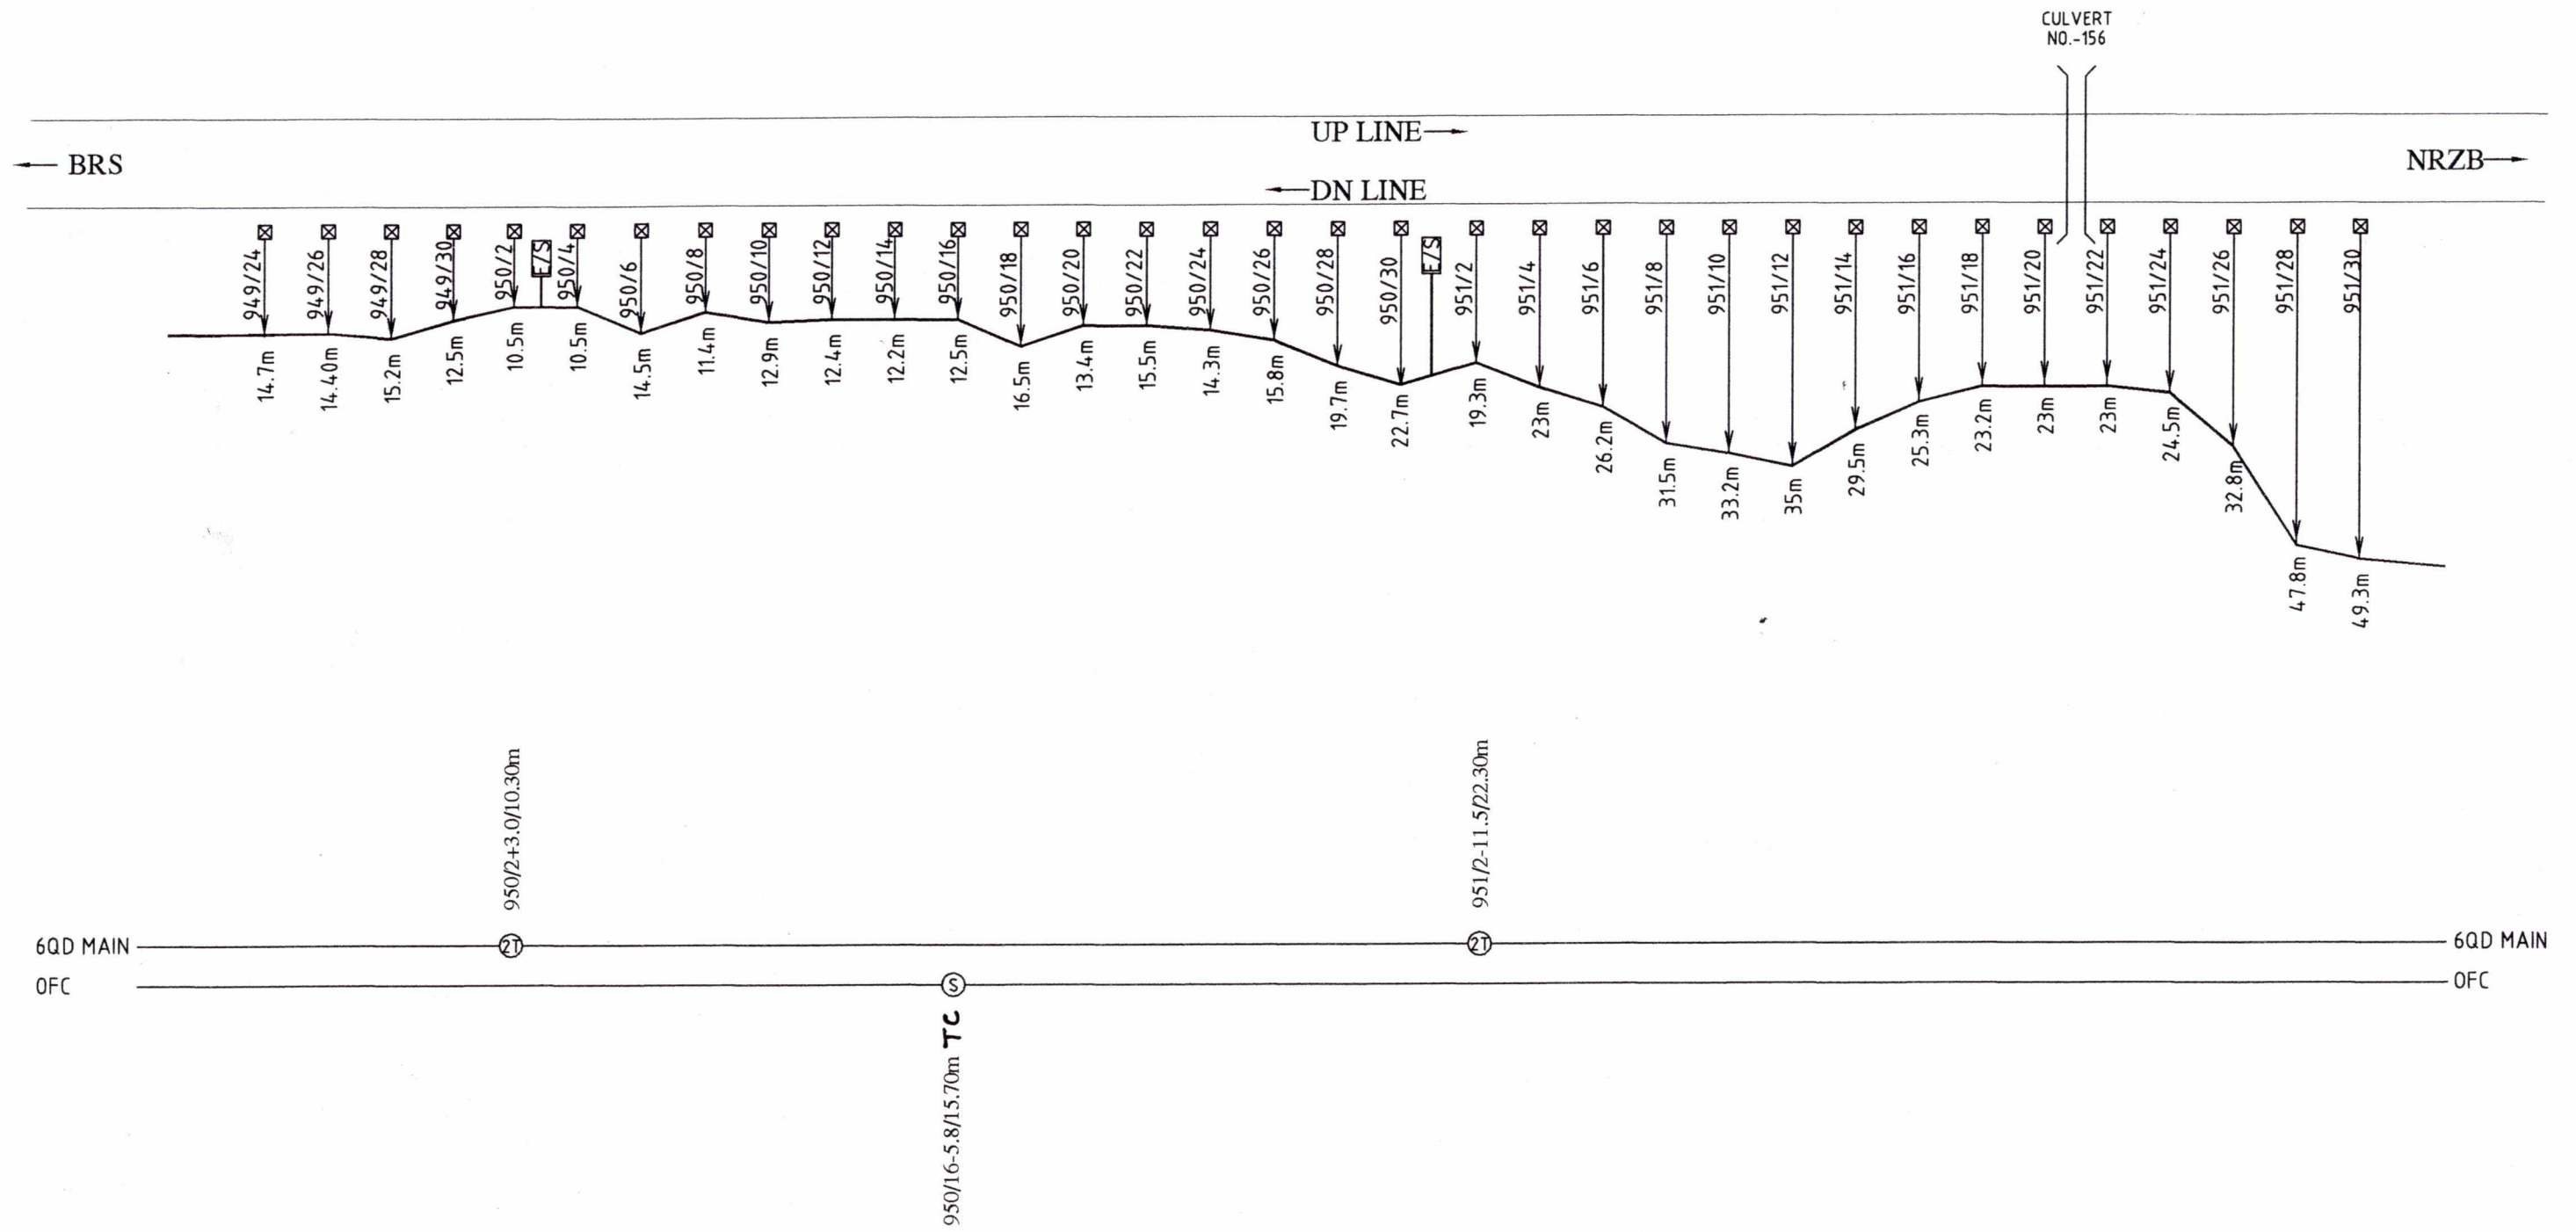


PREPARED BY	SSE/TW/UMR	DSTE/CON/BSP	DyCSTE/CON/BSP	CABLE ROUTE PLAN SEC.SDL-UMR km..949/24 TO km.951/30	SHEET NO. 24/40
M/s T. K. CONS JABALPUR	29/5/15	36/13	4.6.13		DRG. NO.

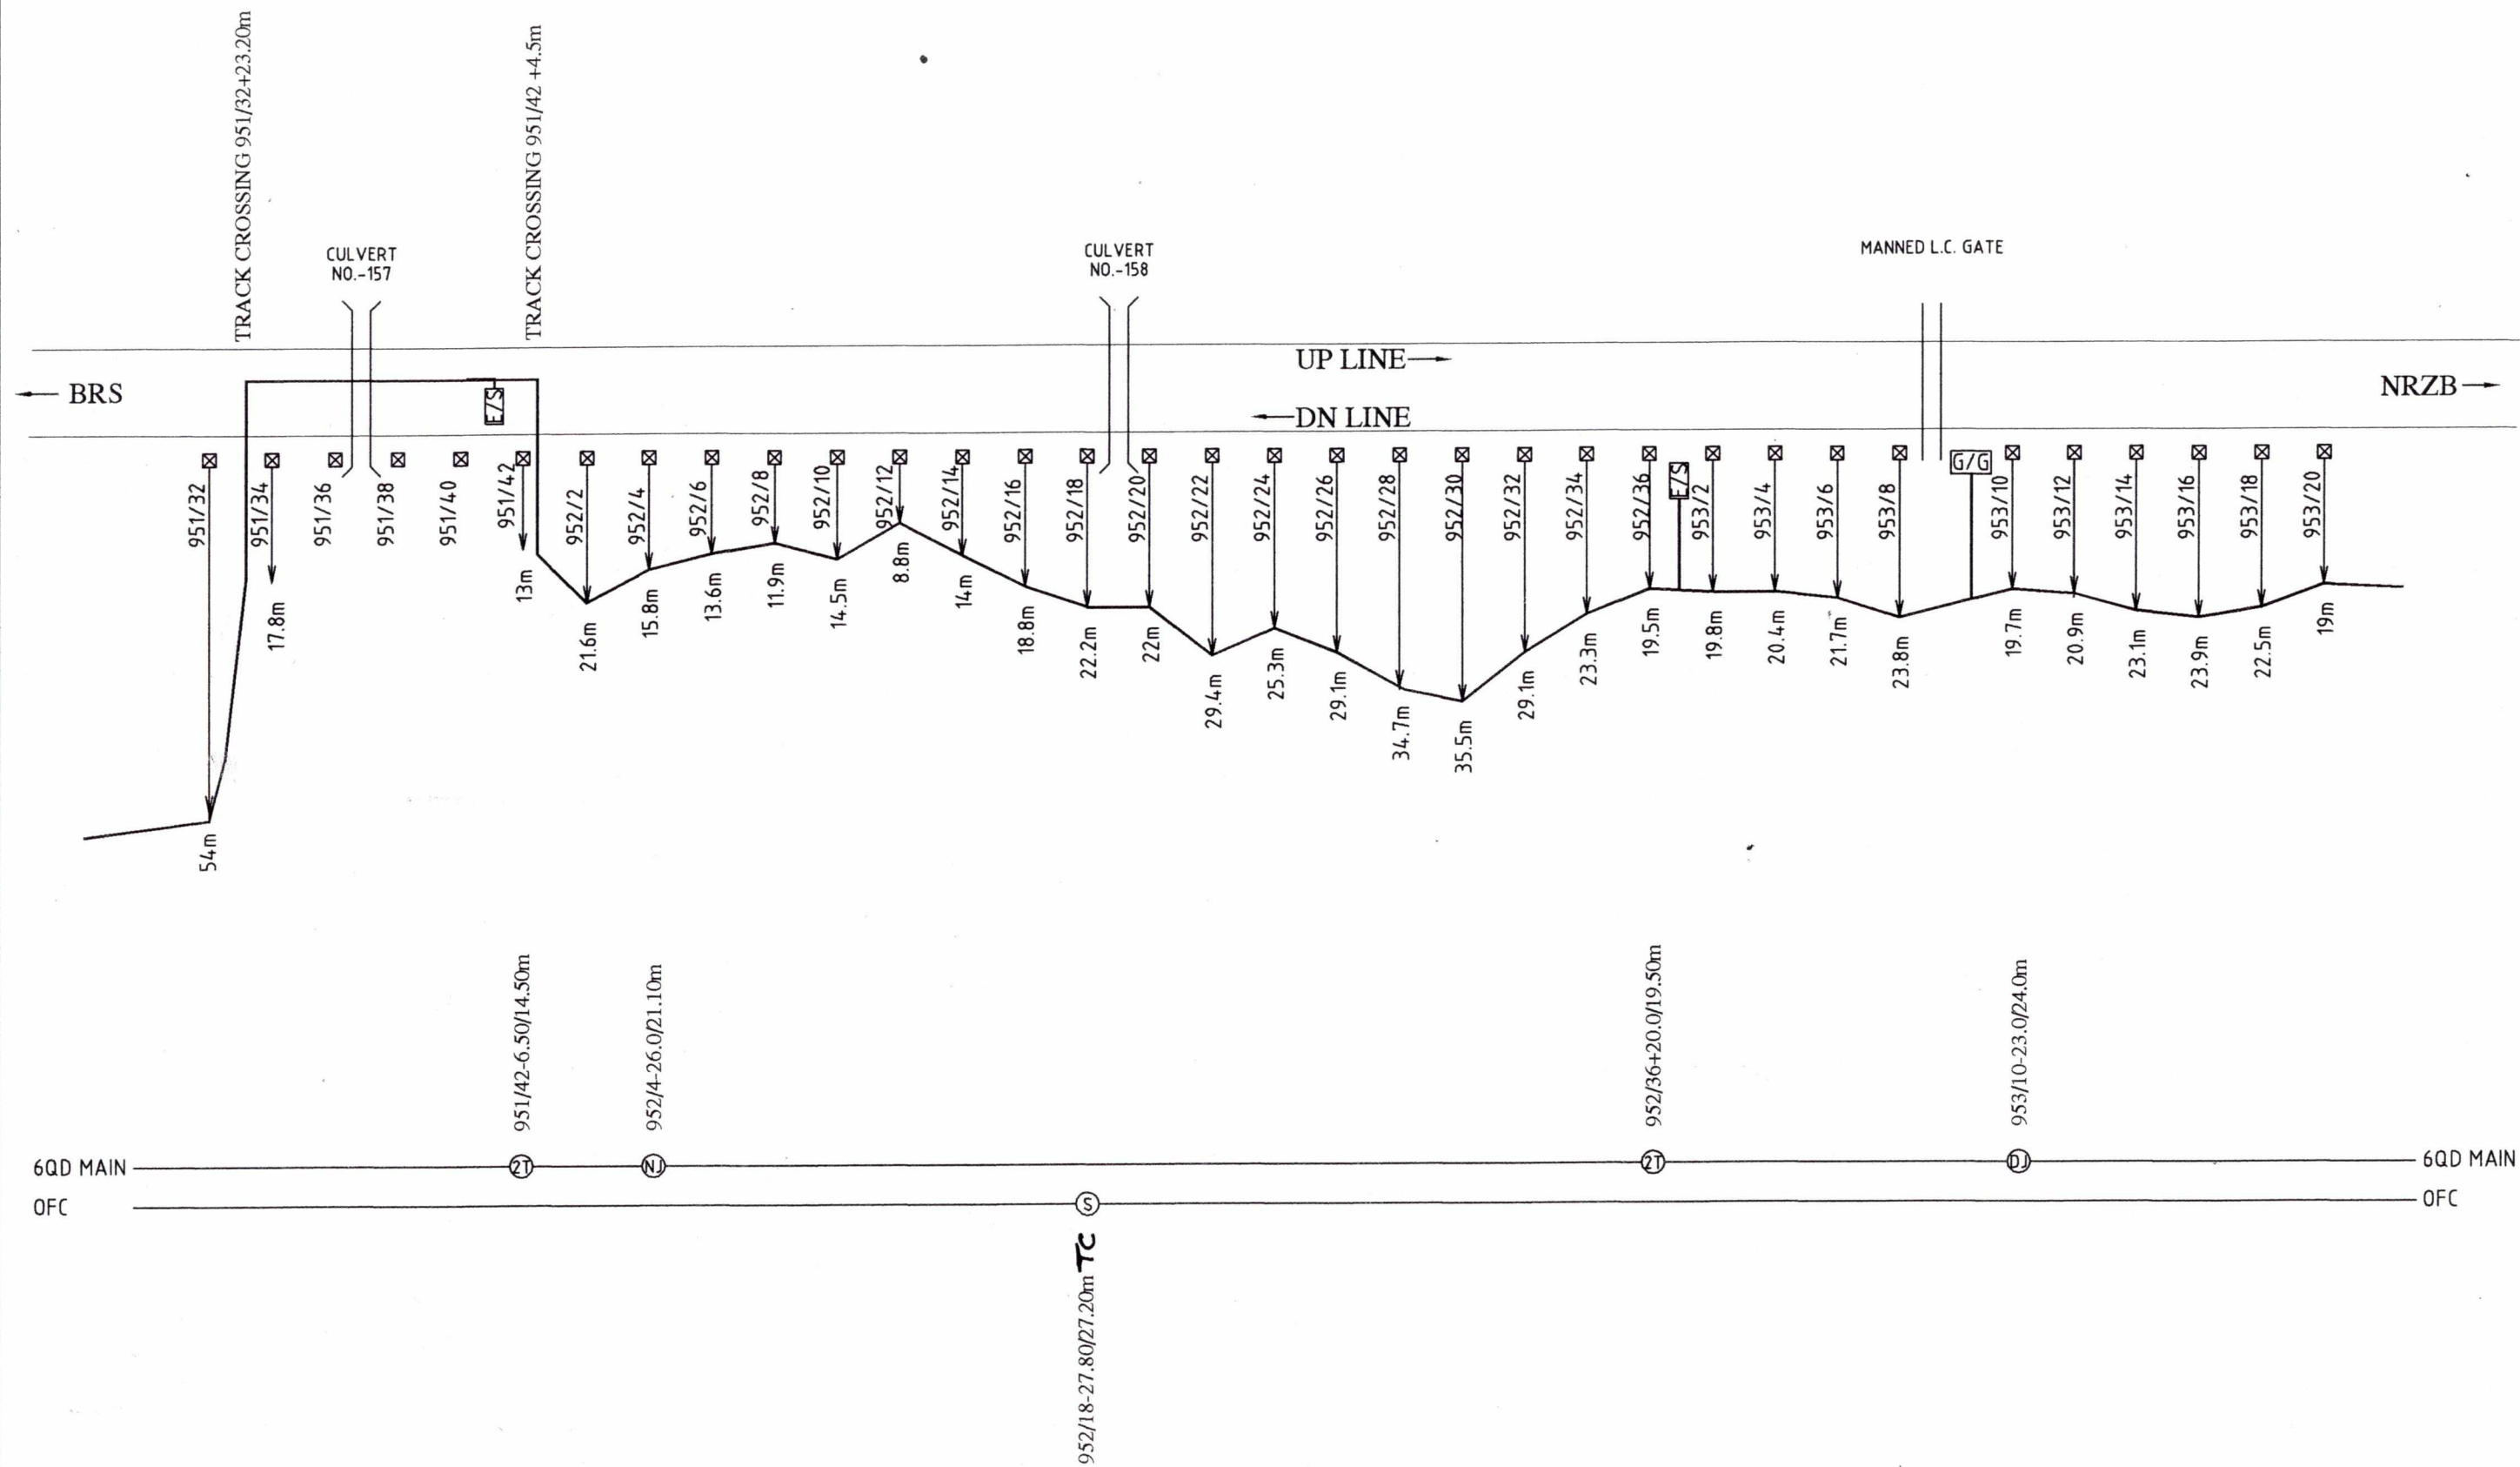

PREPARED BY	SSE/TW/UMR	DSTE/CON/BSP	DyCSTE/CON/BSP	CABLE ROUTE PLAN SEC.SDL-UMR km..951/32 TO km.953/20	SHEET NO. 25/40
M/s T. K. CONS. JABALPUR	<i>[Signature]</i> 29/11/13	<i>[Signature]</i> 31/11/13	<i>[Signature]</i> 4.6.13		DRG. NO.

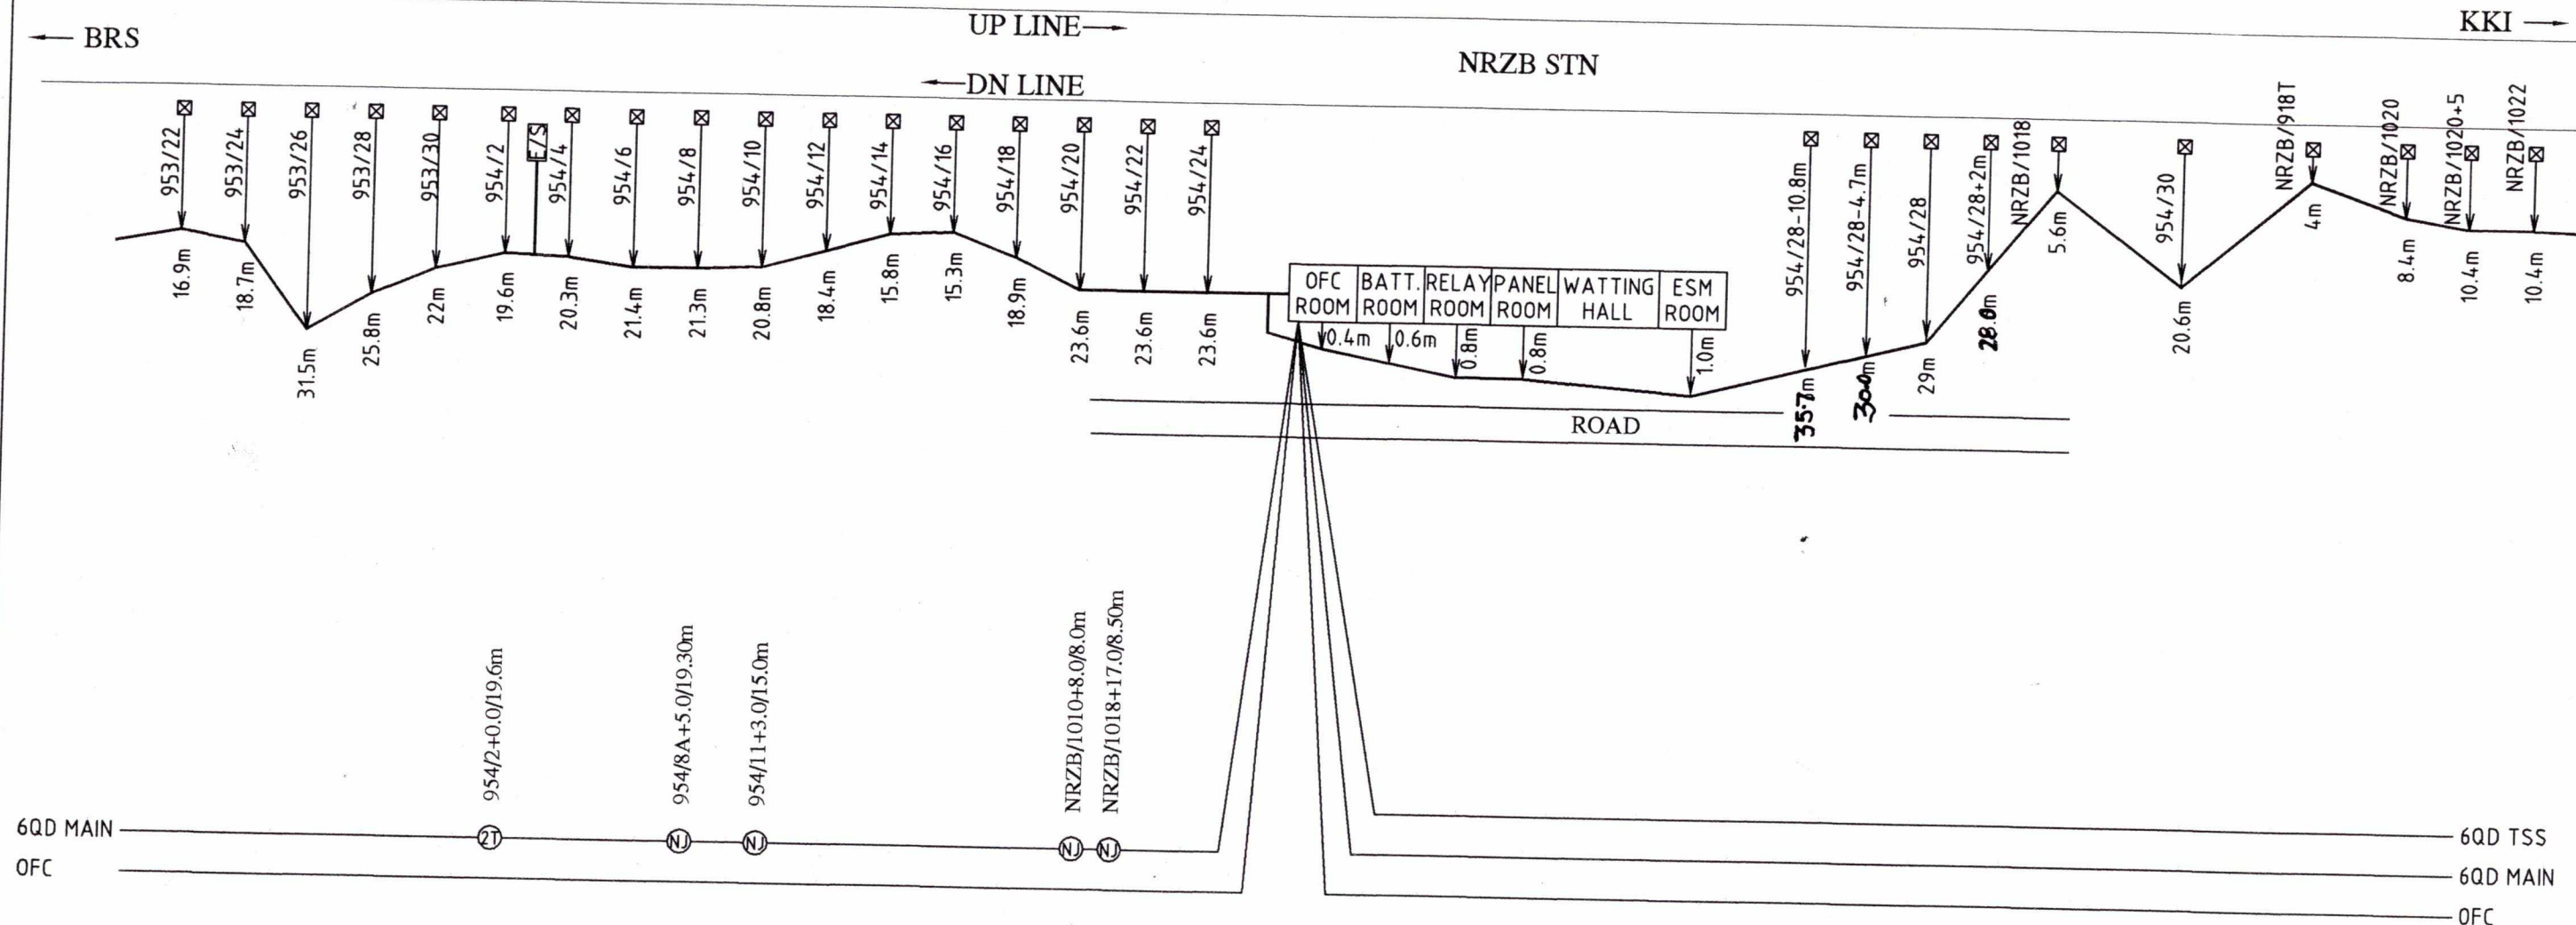

PREPARED BY	SSE/TW/UMR	DSTE/CON/BSP	DyCSTE/CON/BSP	CABLE ROUTE PLAN SEC.SDL-UMR km..953/22 TO km.NRZB/1022	SHEET NO. 26/40
M/s T. K. CONS. JABALPUR	<i>[Signature]</i> 29/10/13	<i>[Signature]</i> 3/6/13	<i>[Signature]</i> 4.6.13		DRG. NO.

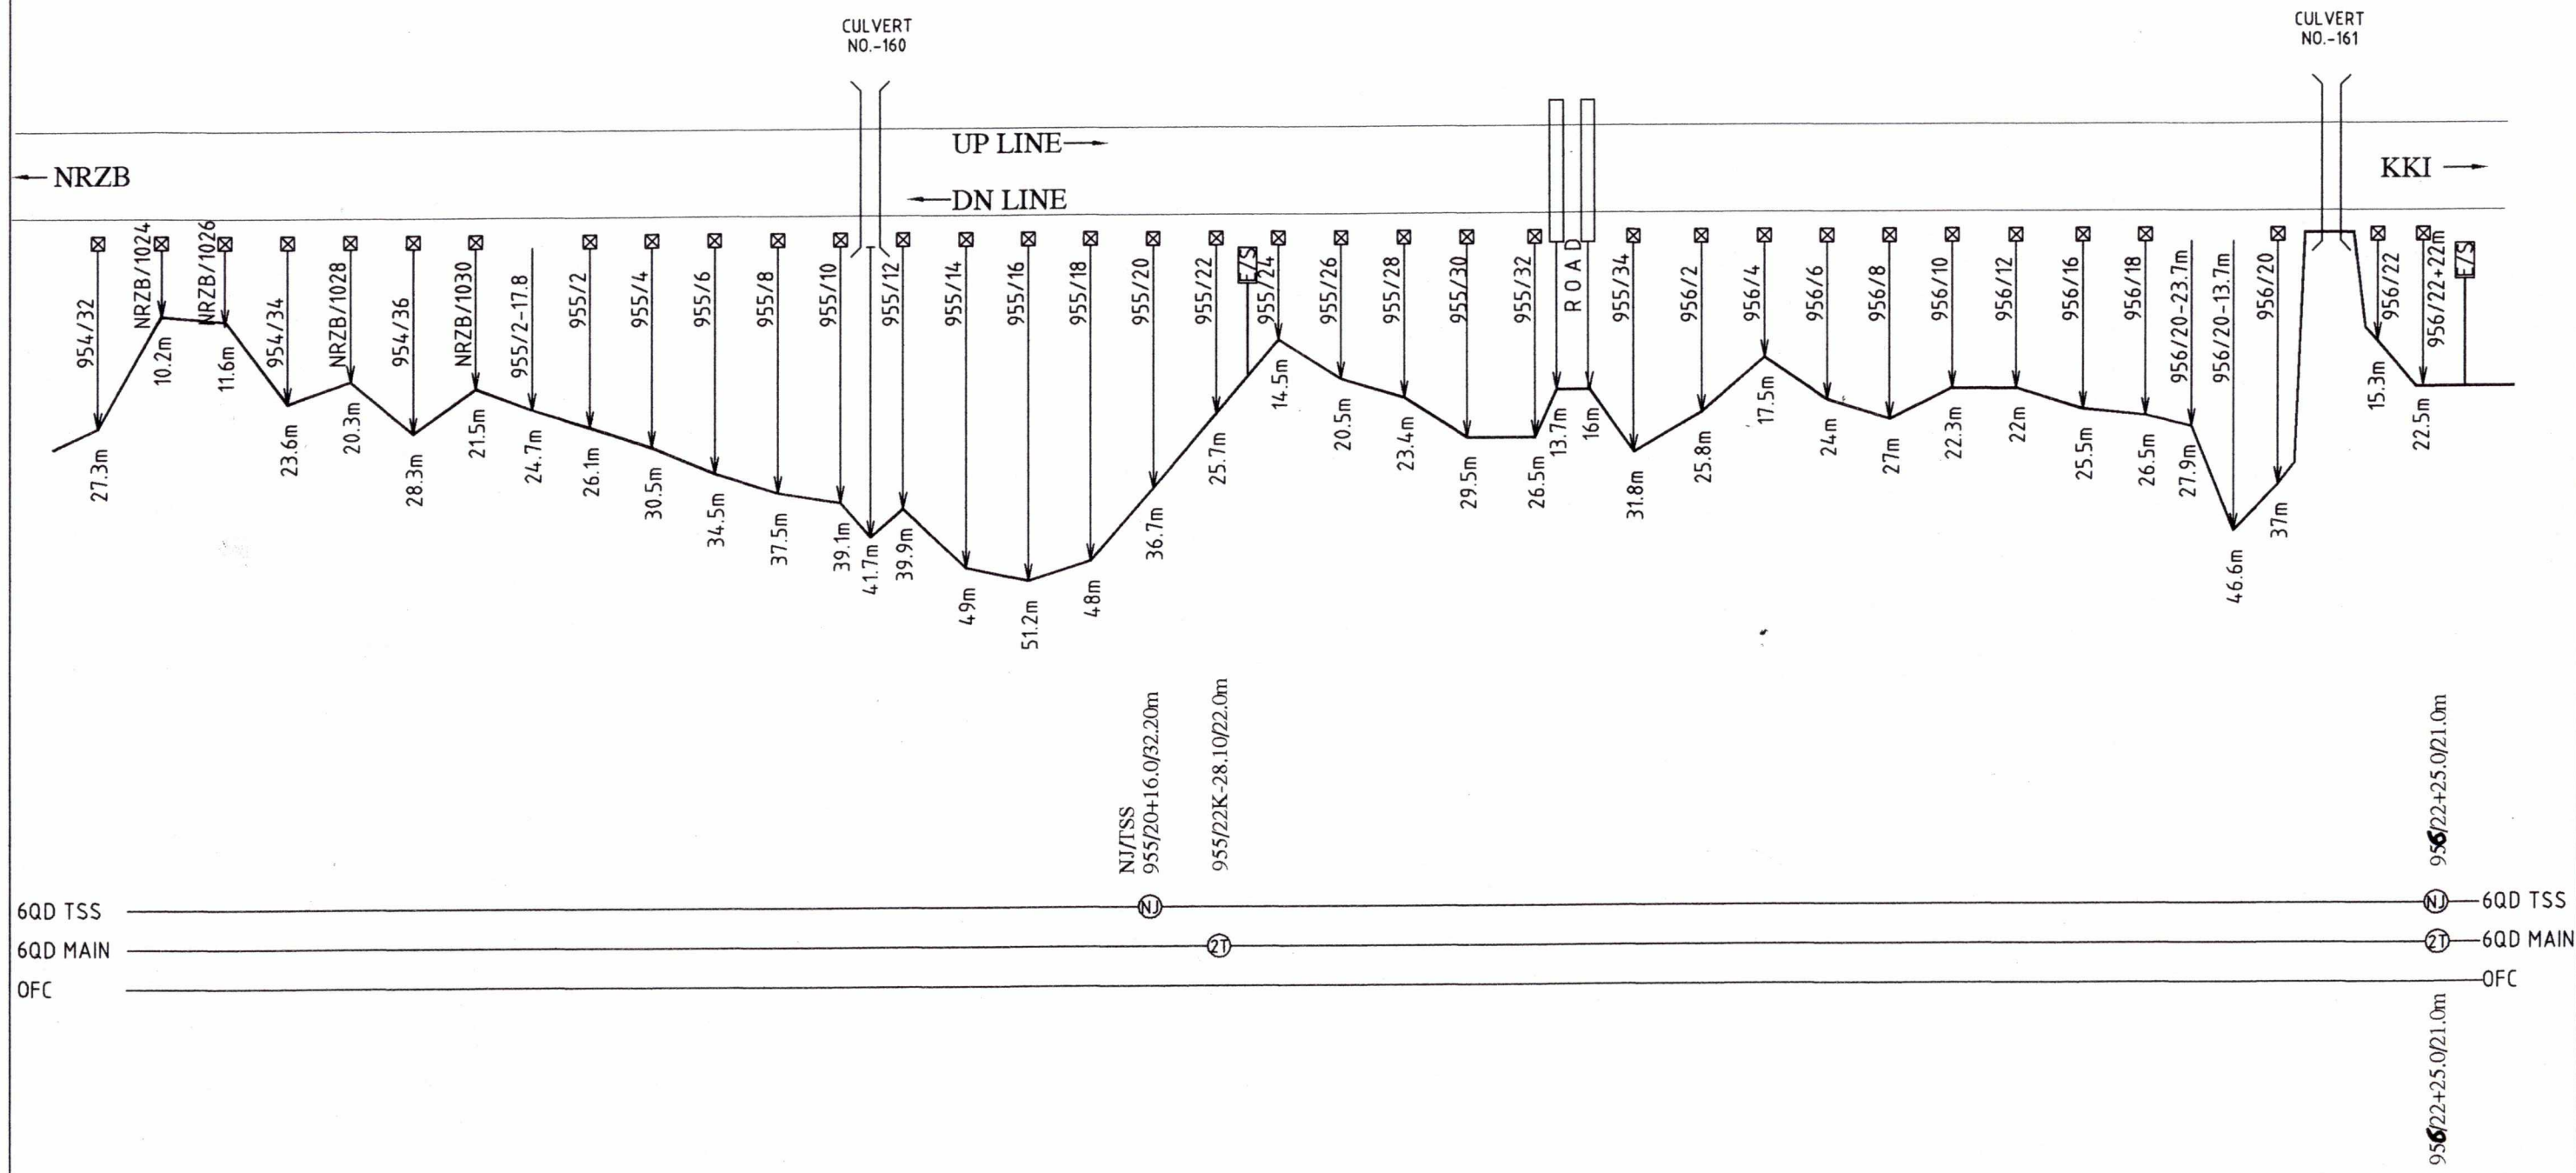


6QD TSS
6QD MAIN
OFC

954/32+16.0/32.20m
955/22K-28.10/22.0m


956/22+25.0/21.0m
956/22+25.0/21.0m

6QD TSS
6QD MAIN
OFC



PREPARED BY	SSE/TW/UMR	DSTE/CON/BSP	DyCSTE/CON/BSP	CABLE ROUTE PLAN SEC.SDL-UMR km..954/32 TO km.956/22	SHEET NO. 27/40
M/s T. K. CONS. JABALPUR	<i>[Signature]</i> 29/5/13	<i>[Signature]</i> 36/13	<i>[Signature]</i> 4.6.13		DRG. NO.

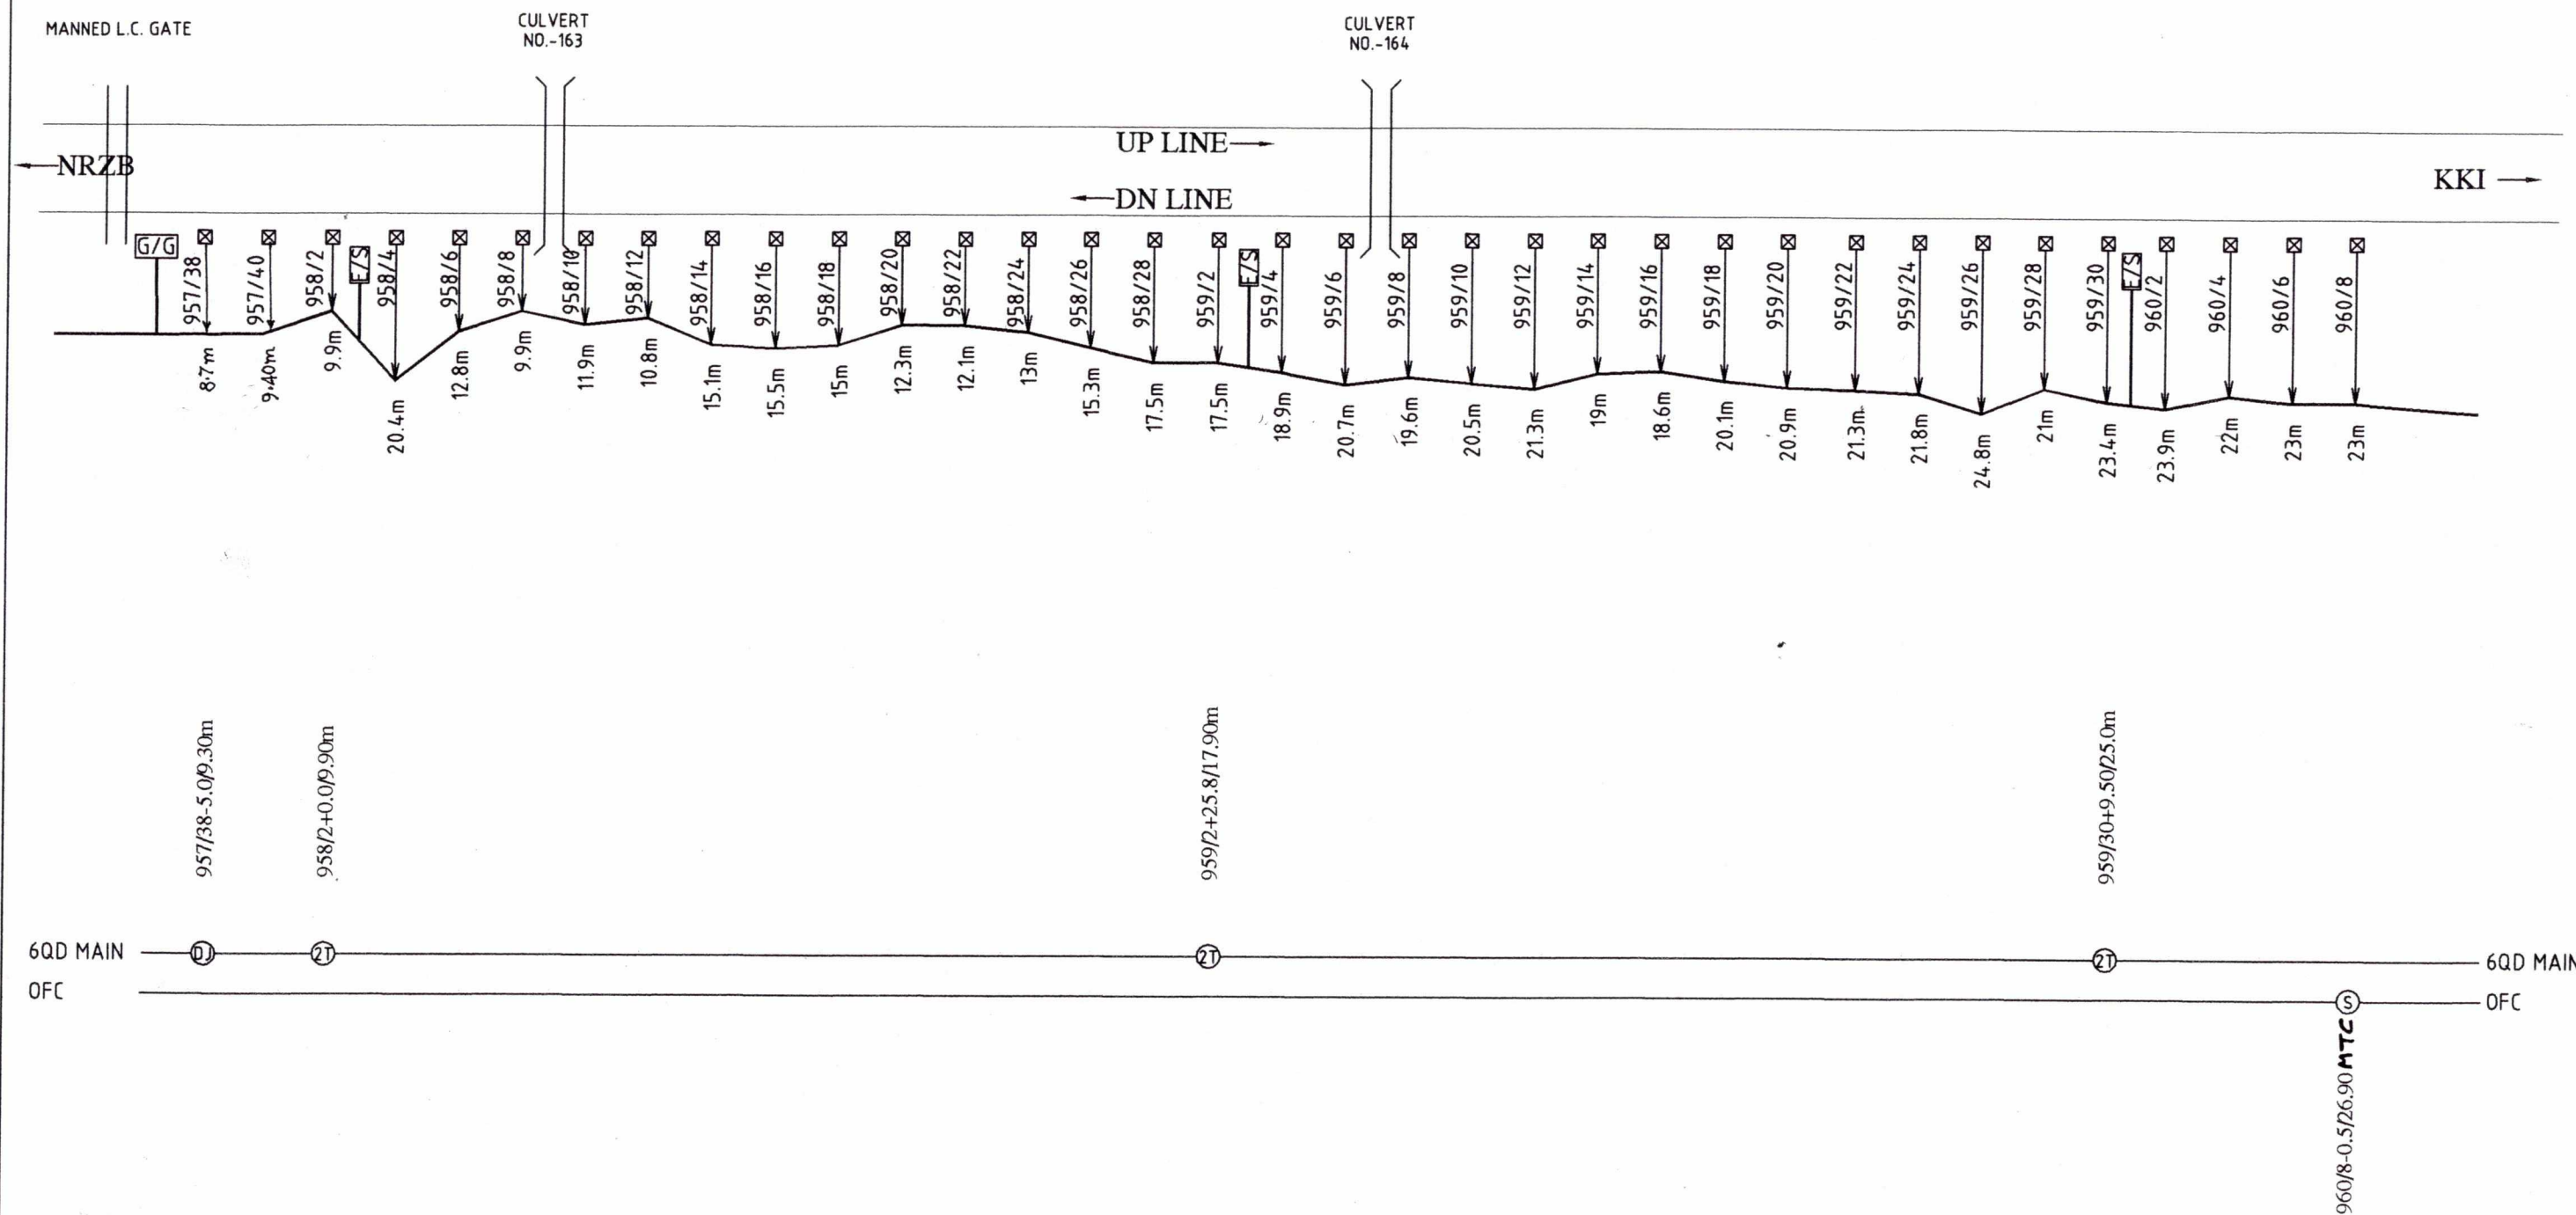


PREPARED BY	SSE/TW/UMR	DSTE/CON/BSP	DyCSTE/CON/BSP	CABLE ROUTE PLAN SEC.SDL-UMR	SHEET NO. 29/40
M/s T. K. CONS. JABALPUR	<i>[Signature]</i> 27/5/13	<i>[Signature]</i> 3/6/13	<i>[Signature]</i> 4.6.13		DRG. NO.
				km..957/38 TO km.960/8	

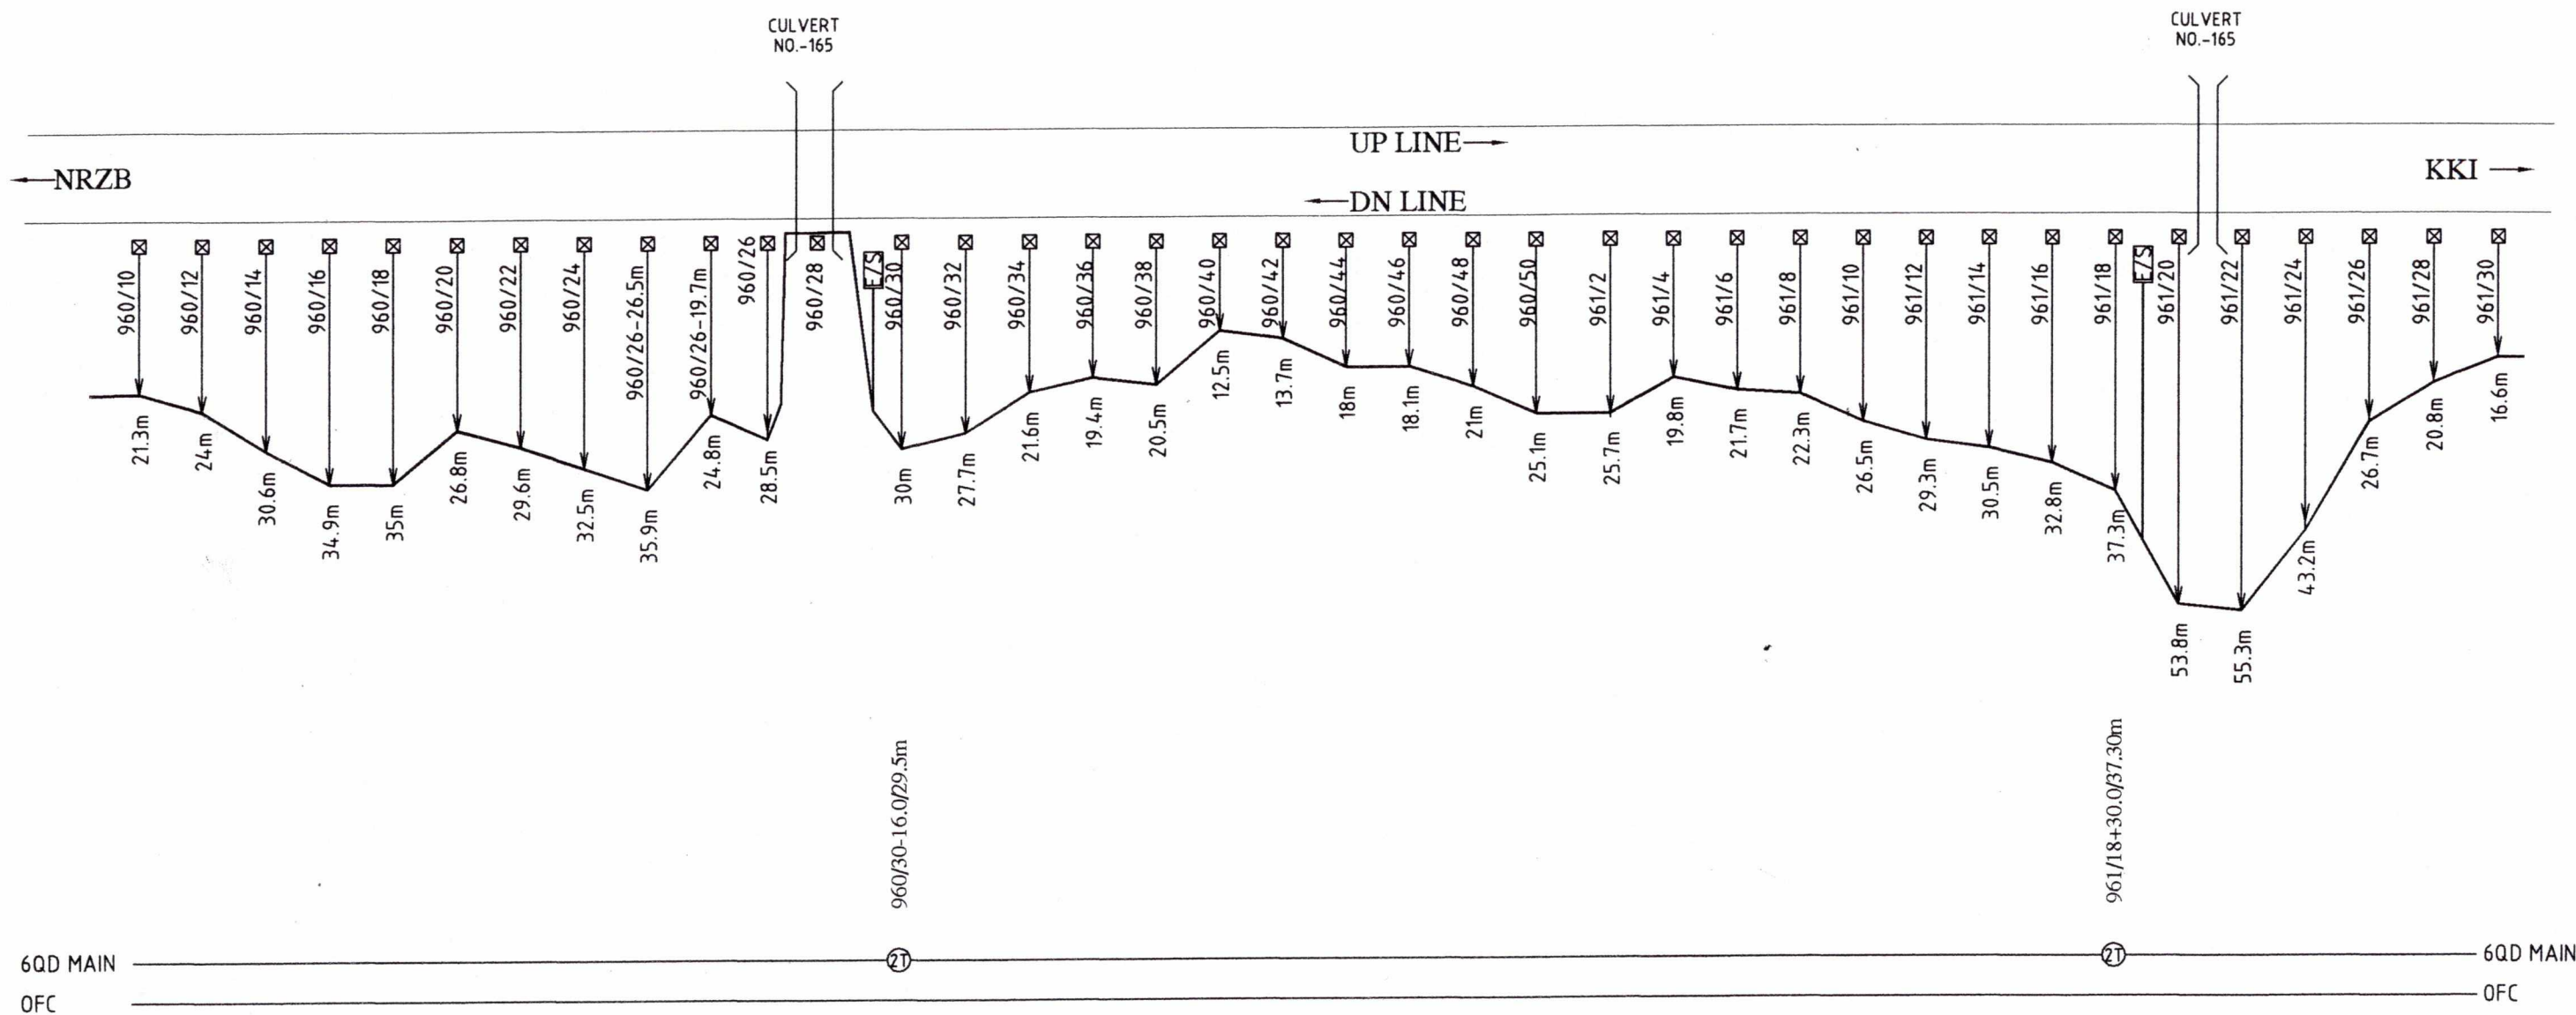


PREPARED BY	SSE/TW/UMR	DSTE/CON/BSP	DyCSTE/CON/BSP	CABLE ROUTE PLAN SEC.SDL-UMR km..960/10 TO km.961/30	SHEET NO. 30/40 DRG. NO.
M/s T.K. CONS. JABALPUR	<i>[Signature]</i> 29/5/13	<i>[Signature]</i> 3/6/13	<i>[Signature]</i> 4/6/13		

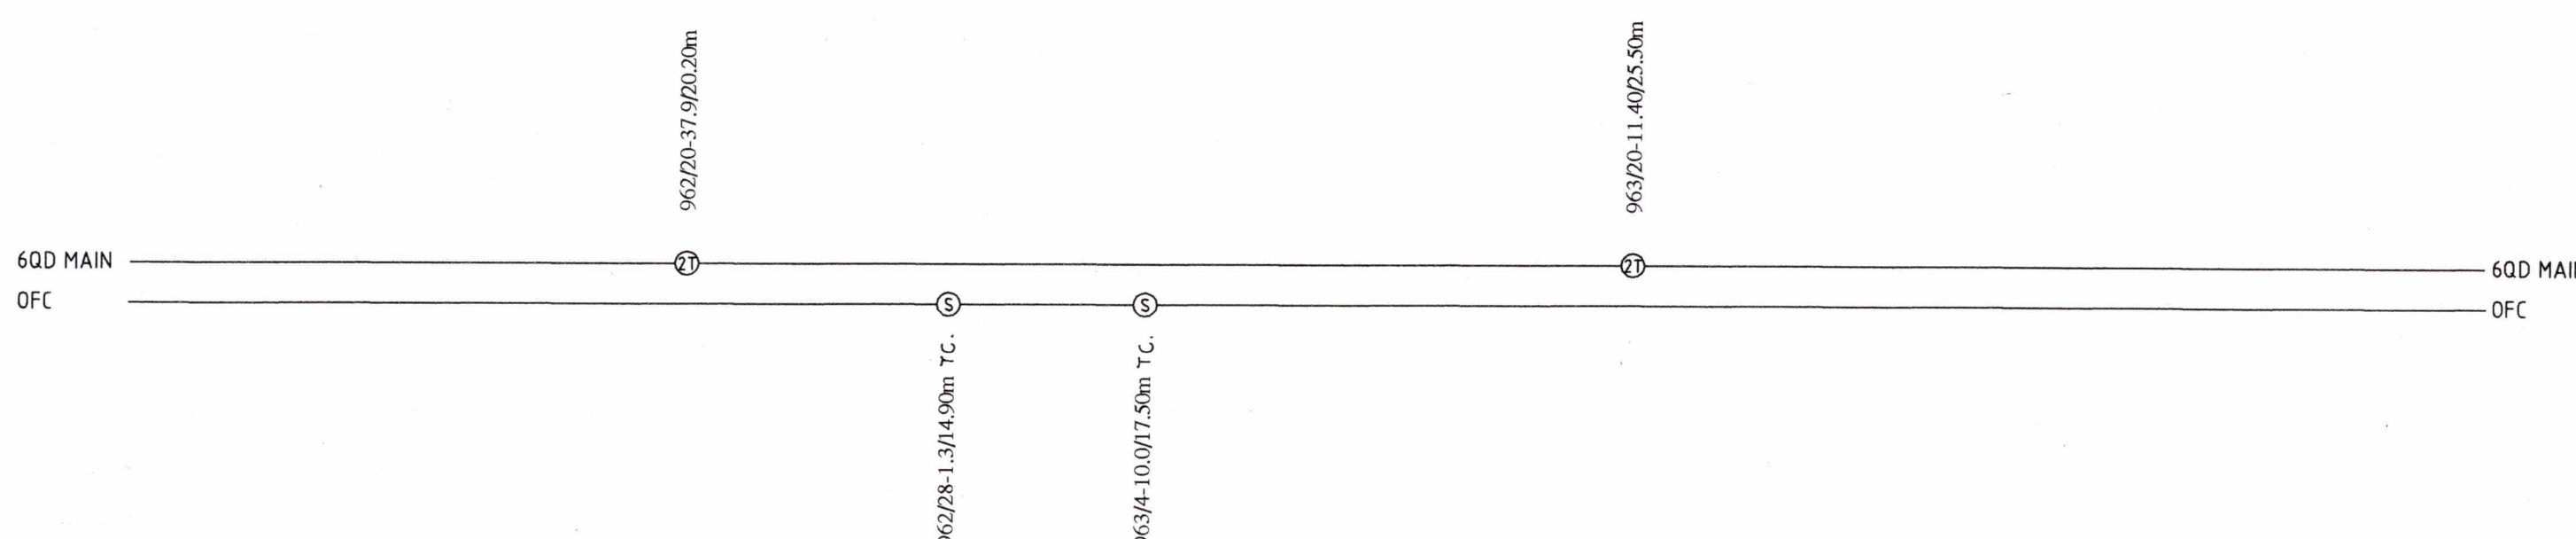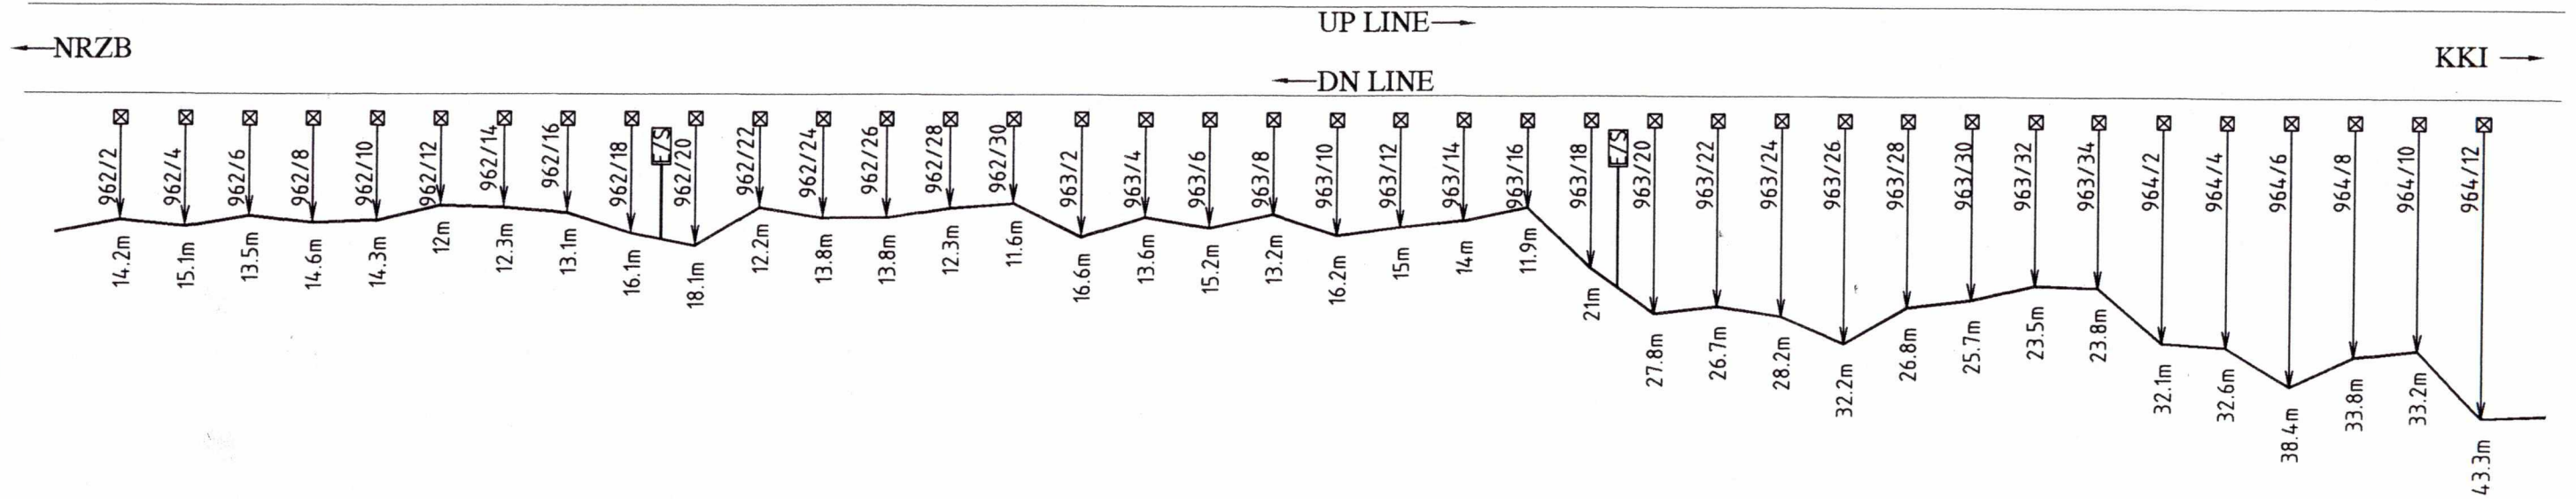


PREPARED BY	SSE/TW/UMR	DSTE/CON/BSP	DyCSTE/CON/BSP	CABLE ROUTE PLAN SEC:SDL-UMR	SHEET NO. 31/40
M/s T. K. CONS JABALPUR	<i>AK Dewangan</i> 29/01/13	<i>Acharya</i> 26/13	<i>V.G.B</i>		DRG. NO.
km..962/2 TO km.964/12					

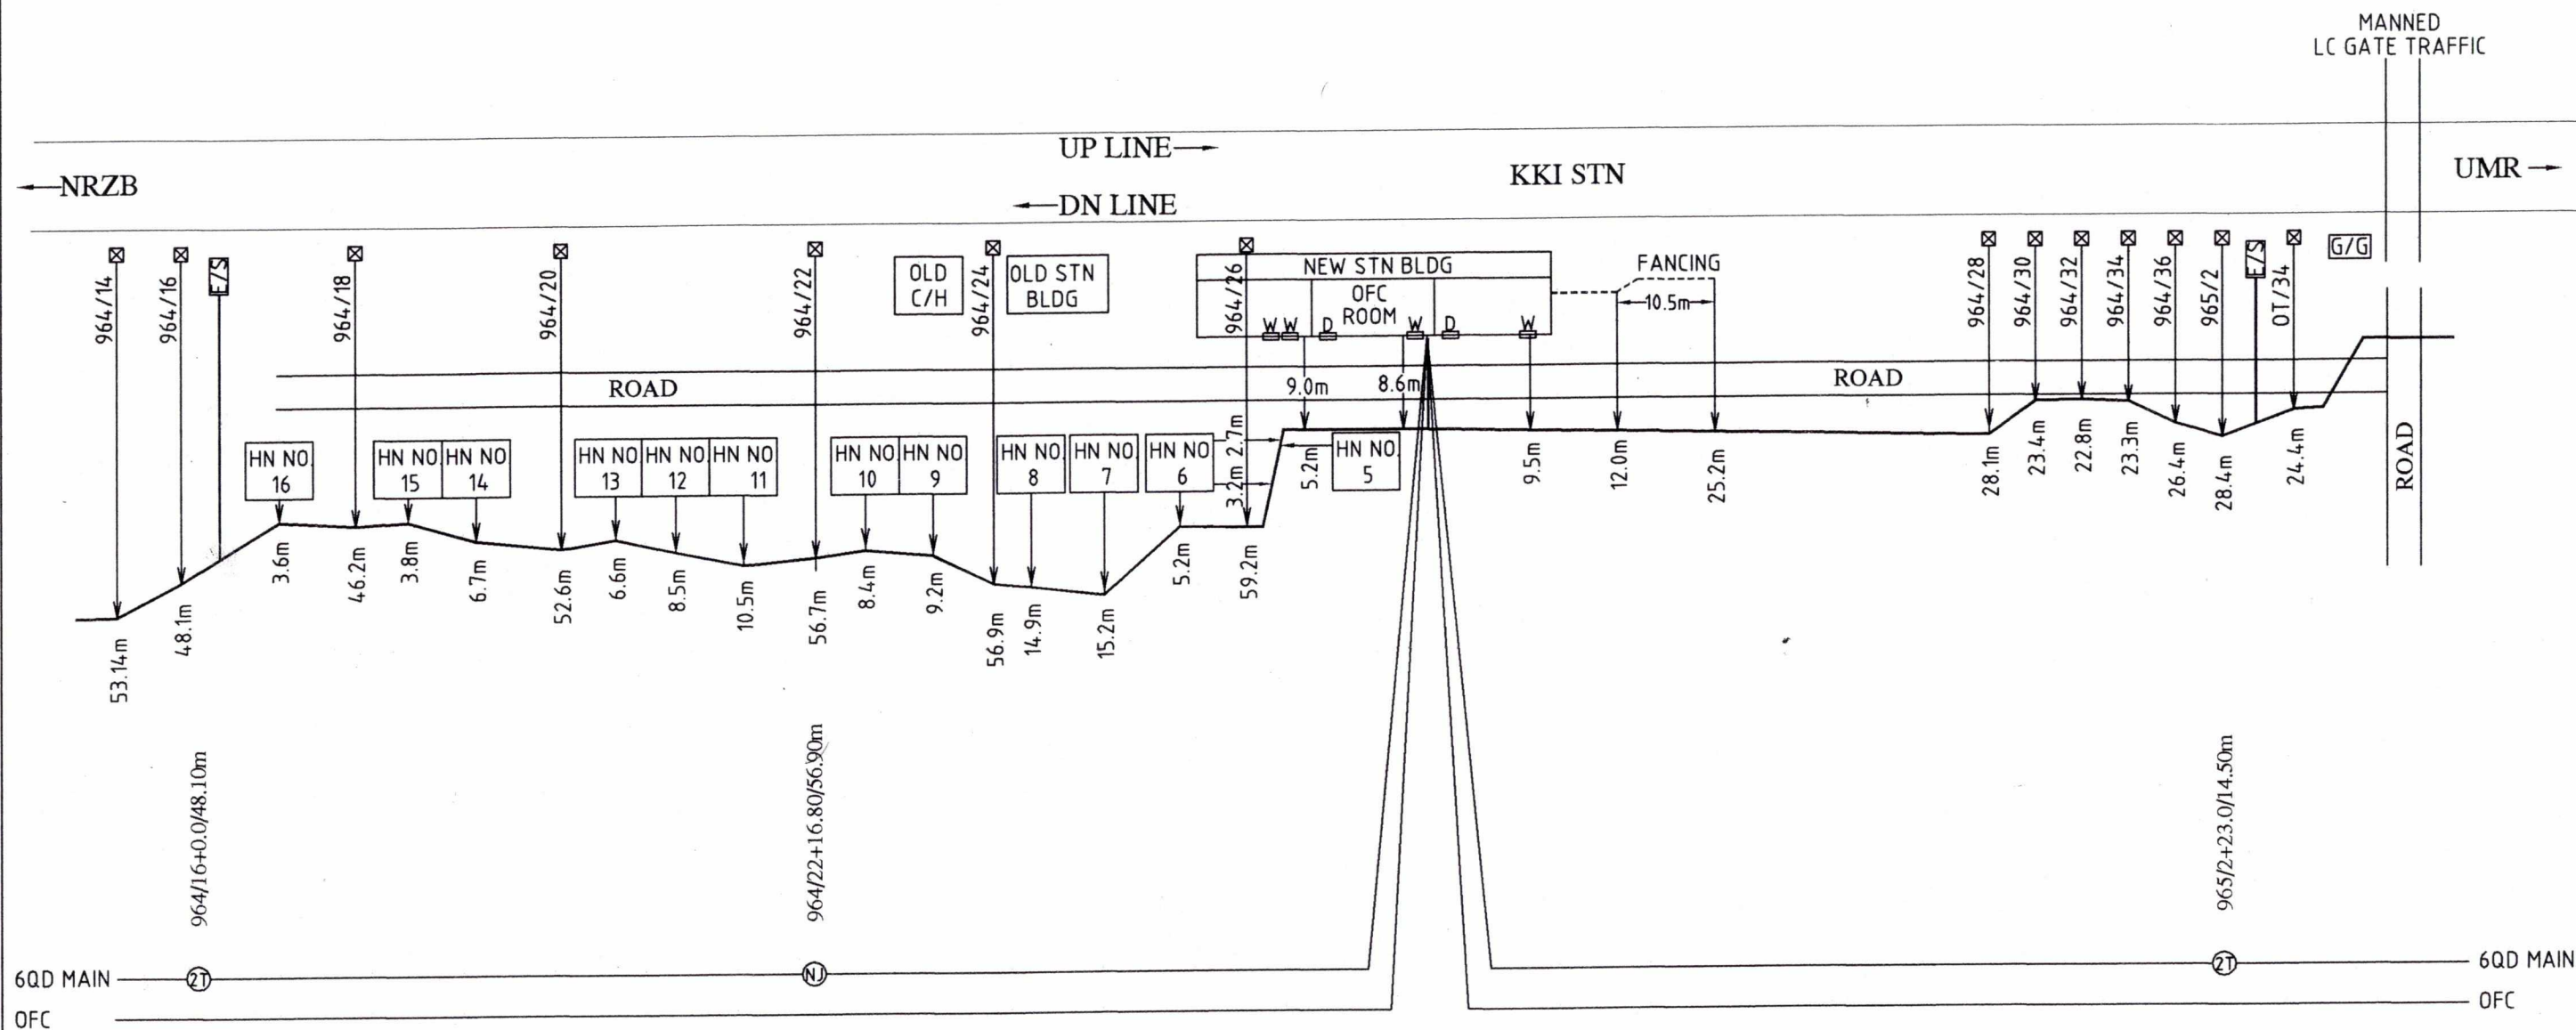


PREPARED BY	SSE/TW/UMR	DSTE/CON/BSP	DyCSTE/CON/BSP	CABLE ROUTE PLAN SEC.SDL-UMR km..964/14 TO km.965/2	SHEET NO. 32/40 DRG. NO.
M/s T. K. CONS. JABALPUR	<i>AK Dwivedi</i> 29/11/13	<i>Acharya</i> 3/6/13	<i>Kus</i> 4.6.13		

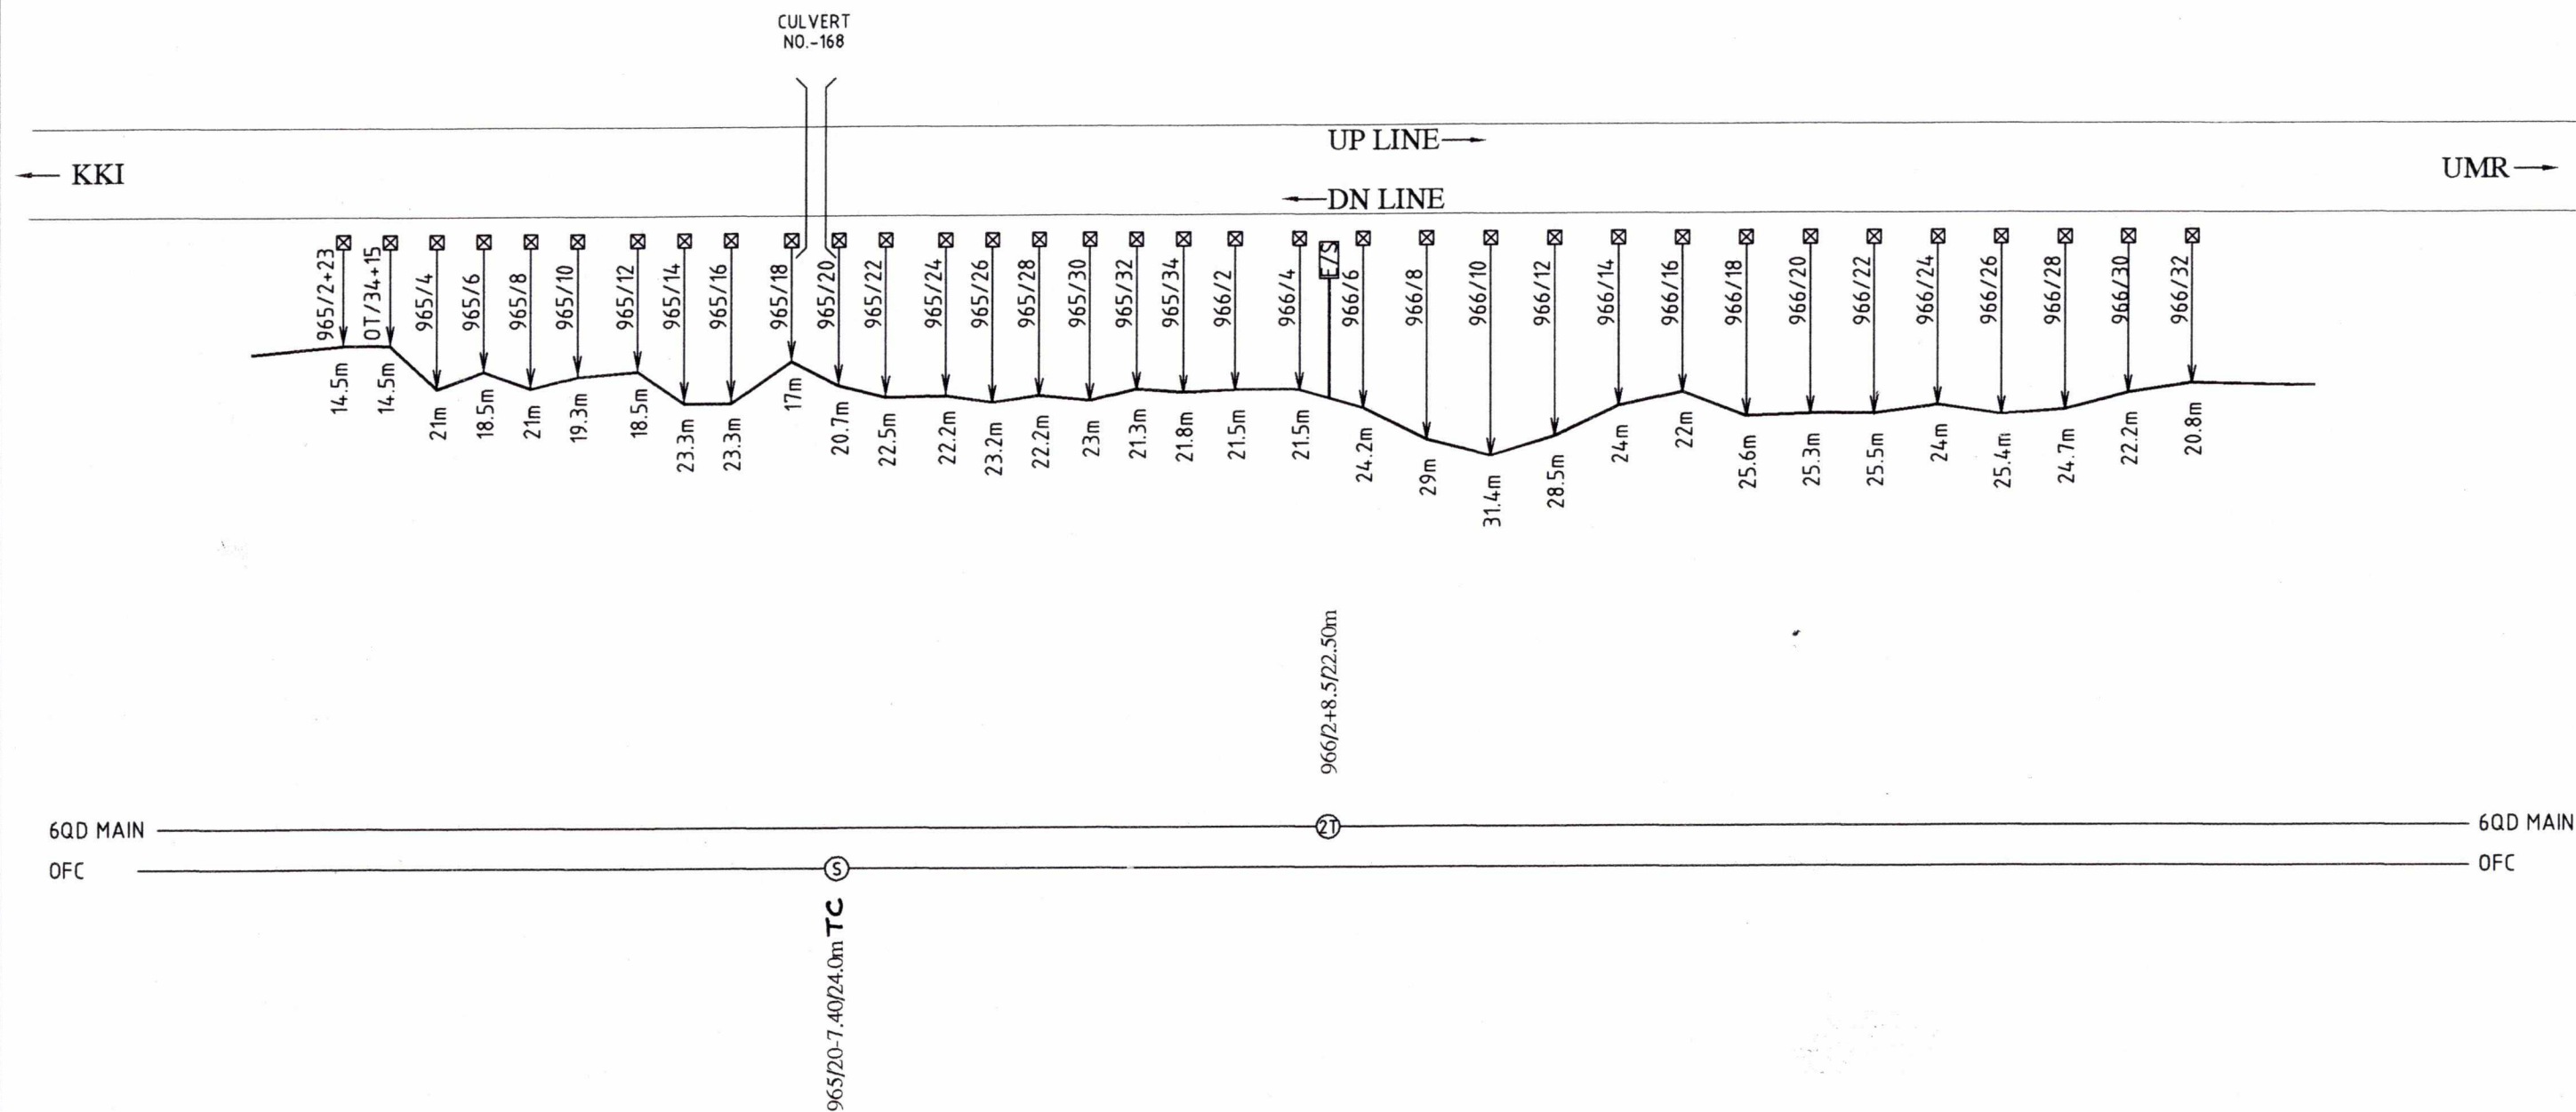


PREPARED BY	SSE/TW/UMR	DSTE/CON/BSP	DyCSTE/CON/BSP	CABLE ROUTE PLAN SEC.SDL-UMR km..965/2 TO km.966/32	SHEET NO. 33/40 DRG. NO.
M/s T. K. CONS JABALPUR	<i>AK Dewangan</i> 29/01/13	<i>Acharya</i> 3/6/13	<i>U.G. 13</i>		

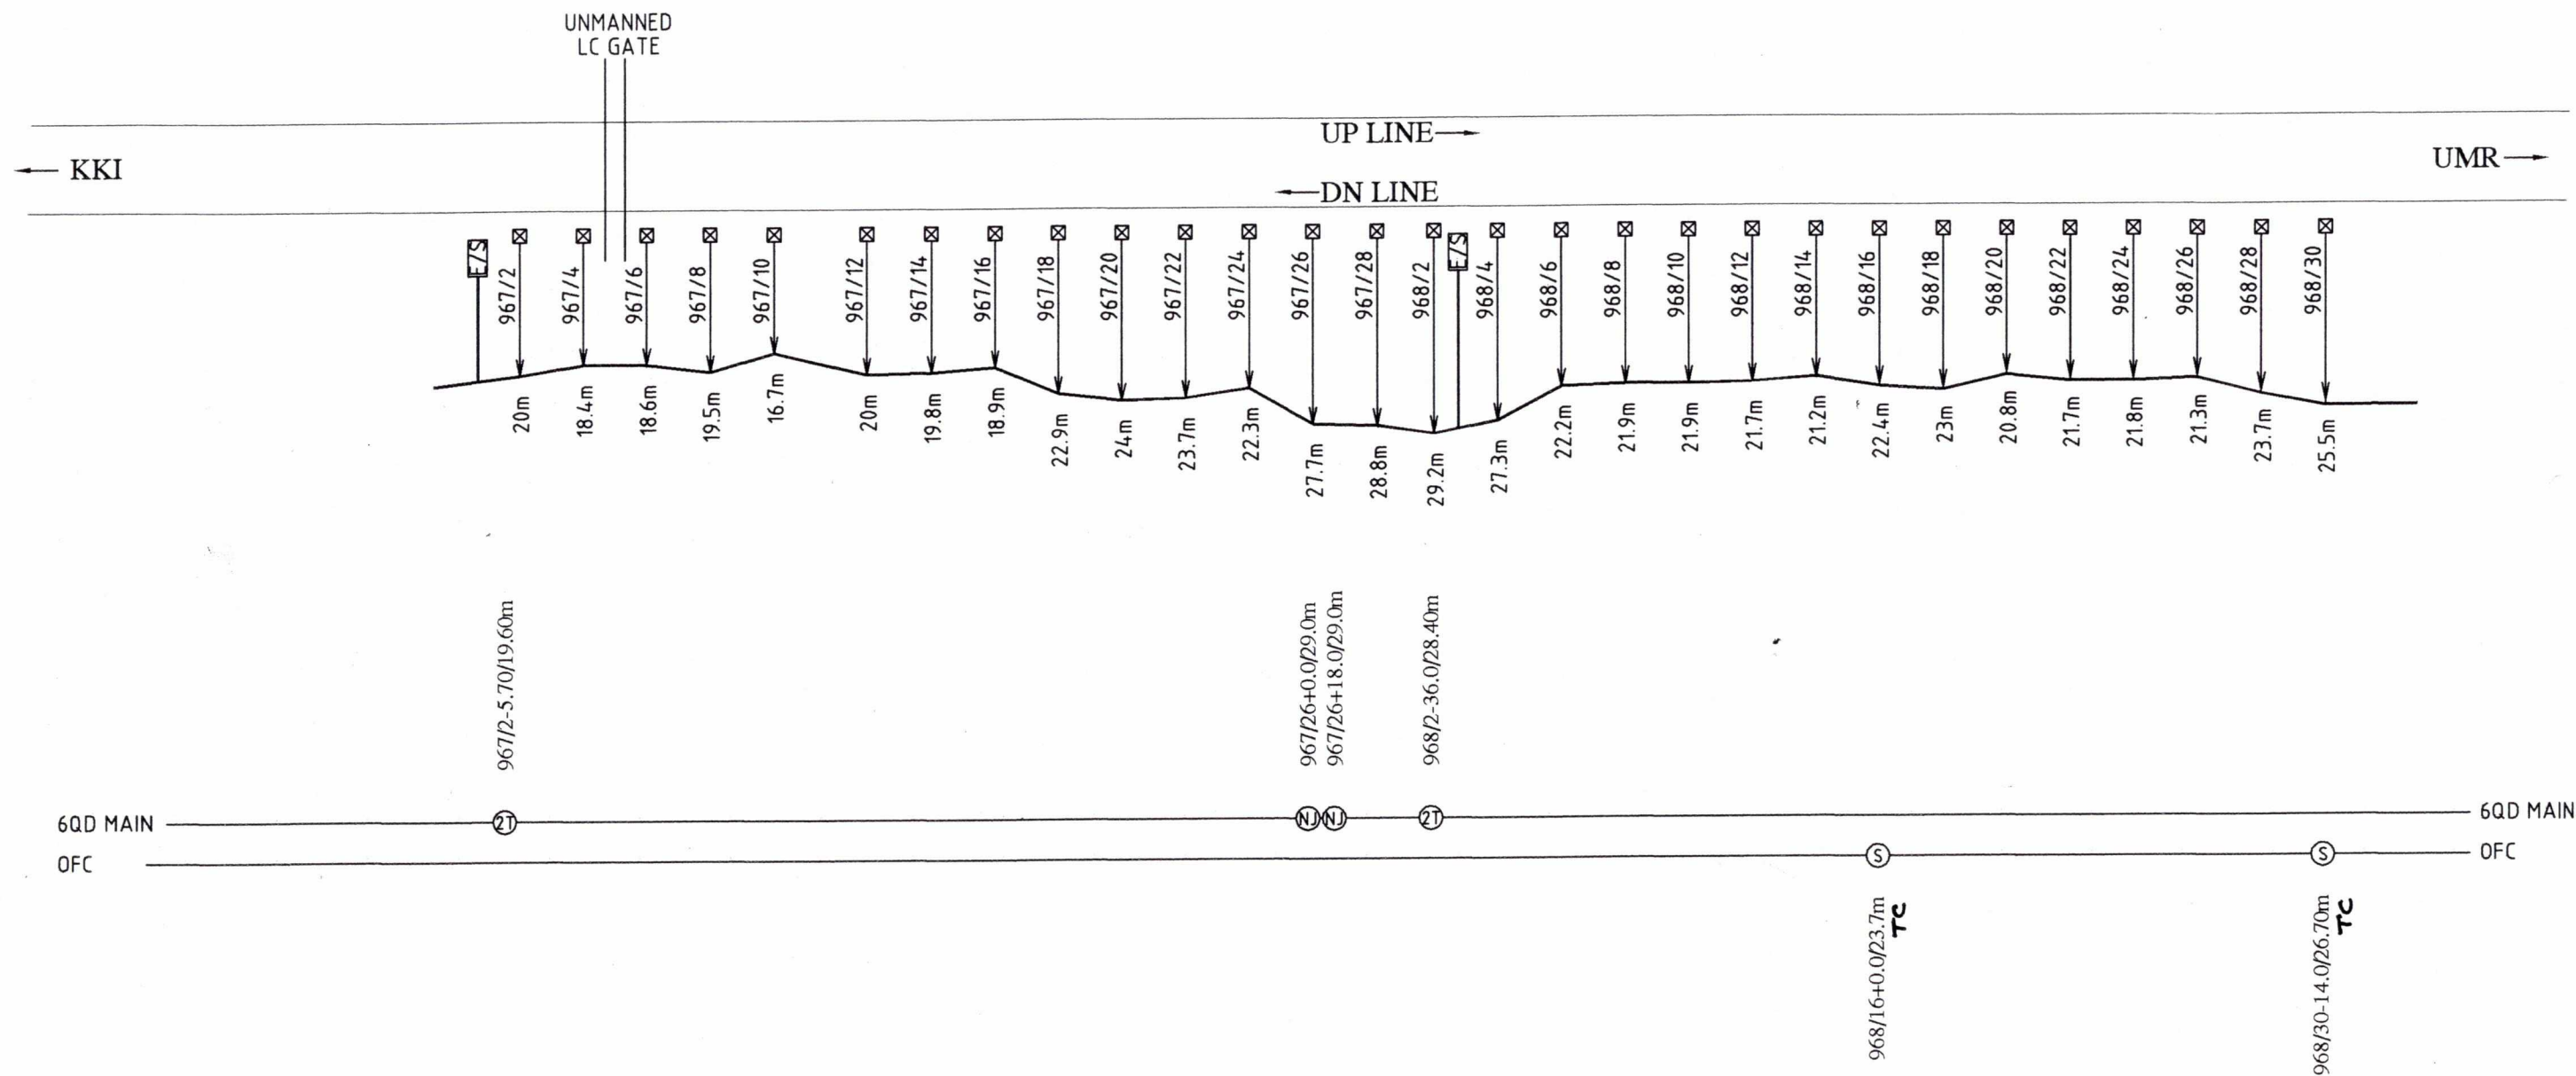


PREPARED BY	SSE/TW/UMR	DSTE/CON/BSP	DyCSTE/CON/BSP	CABLE ROUTE PLAN SEC.SDL-UMR km..967/2 TO km.968/30	SHEET NO. 34/40 DRG. NO.
M/s T. K. CONS. JABALPUR	<i>AKDawar</i> 29/10/13	<i>Acharya</i> 3/6/13	<i>4.6.13</i>		

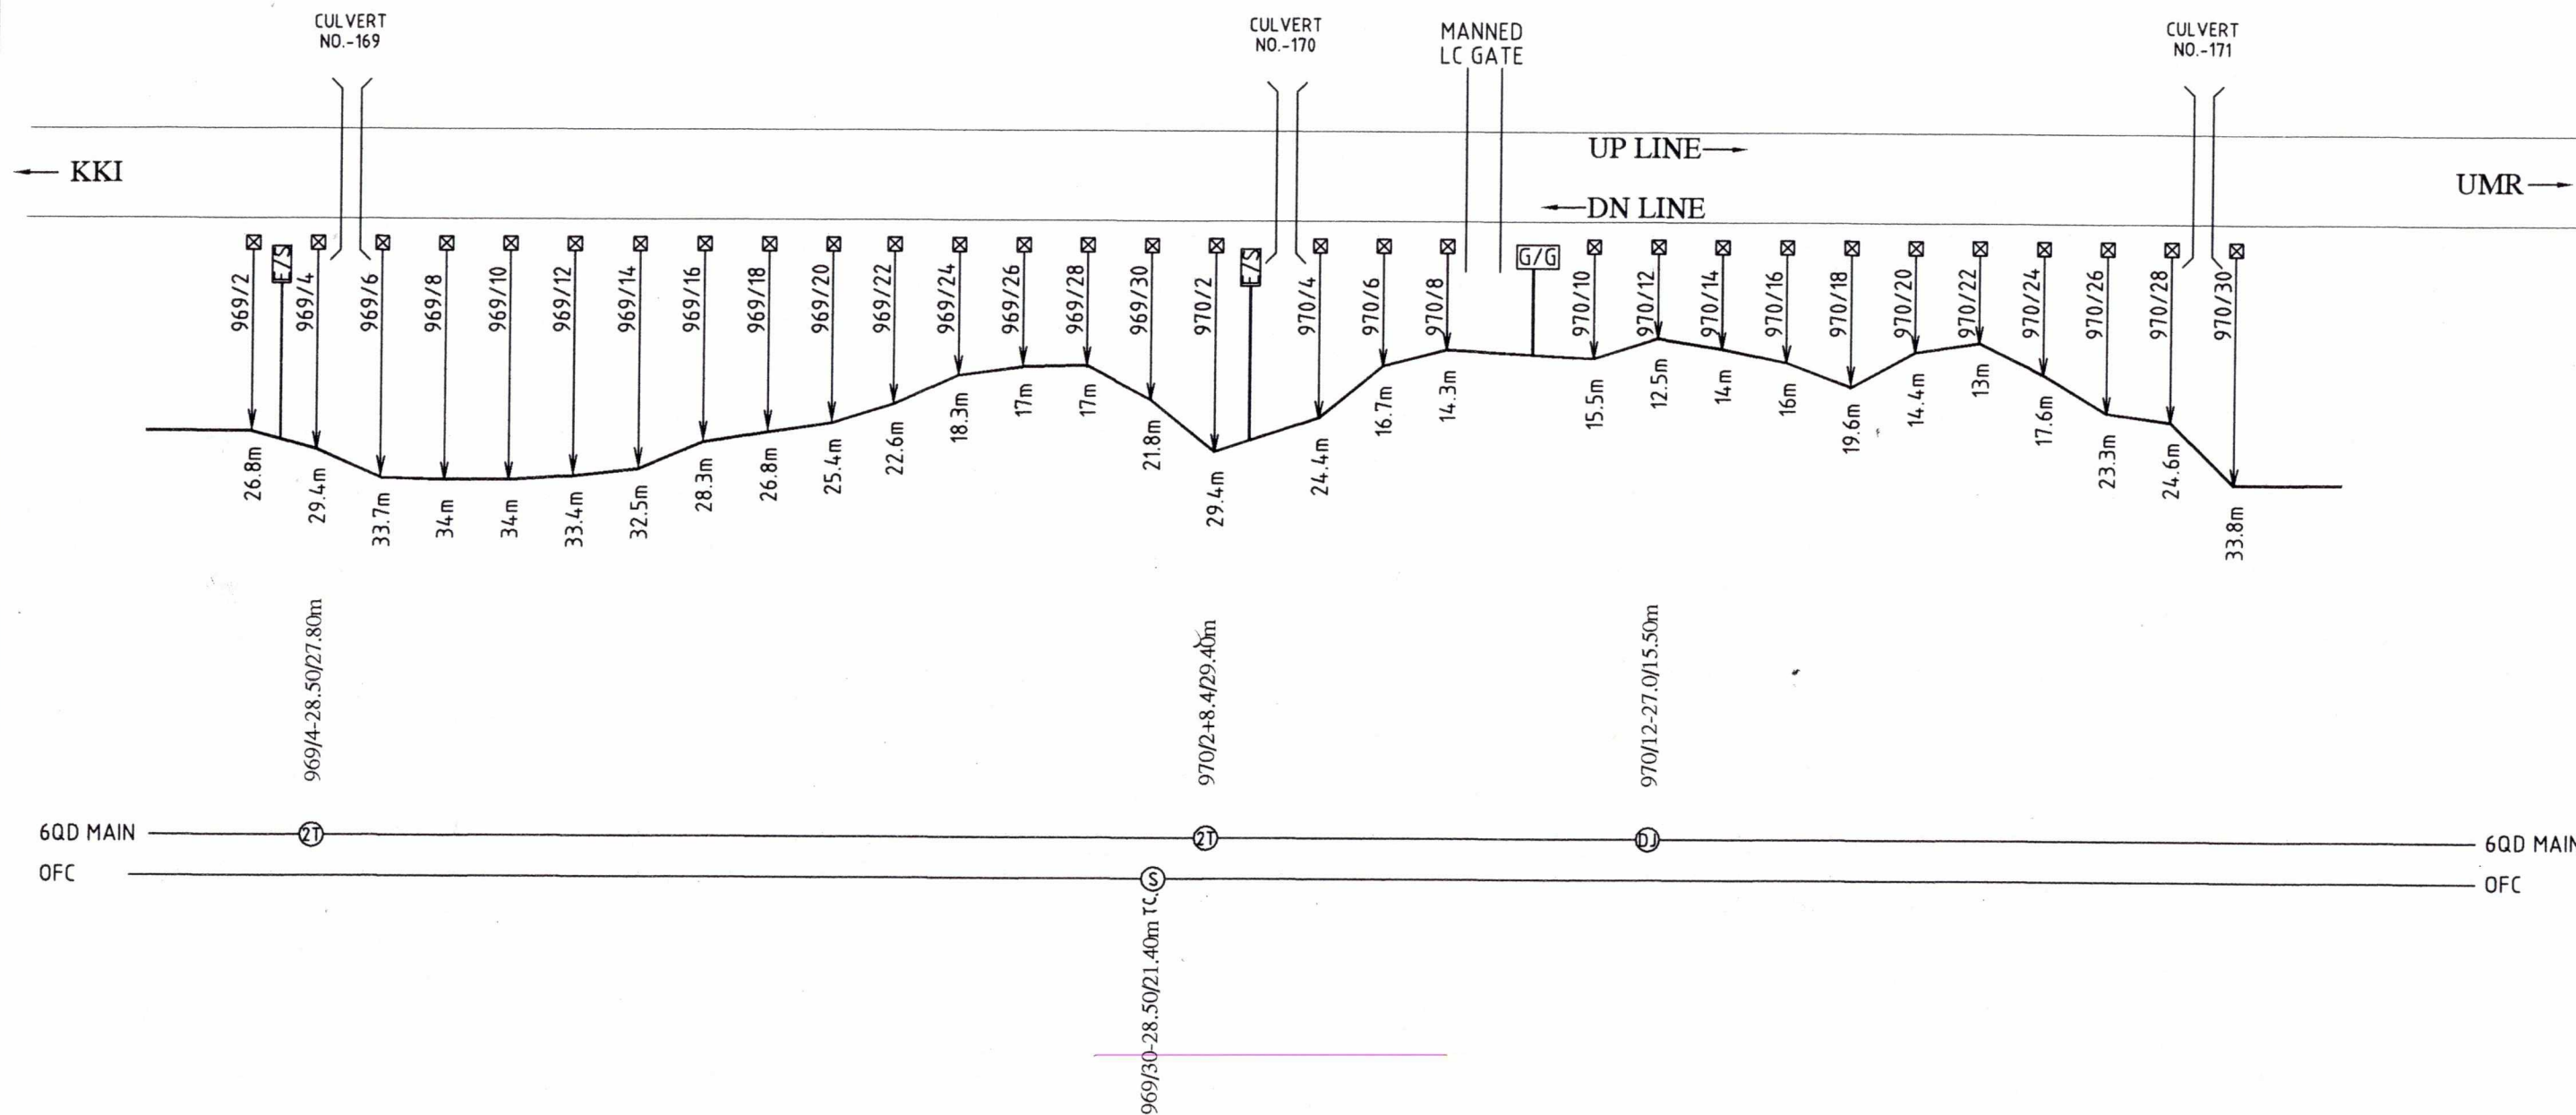


PREPARED BY	SSE/TW/UMR	DSTE/CON/BSP	DyCSTE/CON/BSP	CABLE ROUTE PLAN SEC.SDL-UMR km..969/2 TO km.970/30	SHEET NO. 35/40 DRG. NO.
M/s T. K. CONS. JABALPUR	<i>Akshay</i> 29/5/13	<i>Ashish</i> 2/6/13	<i>X</i> 4.6.13		

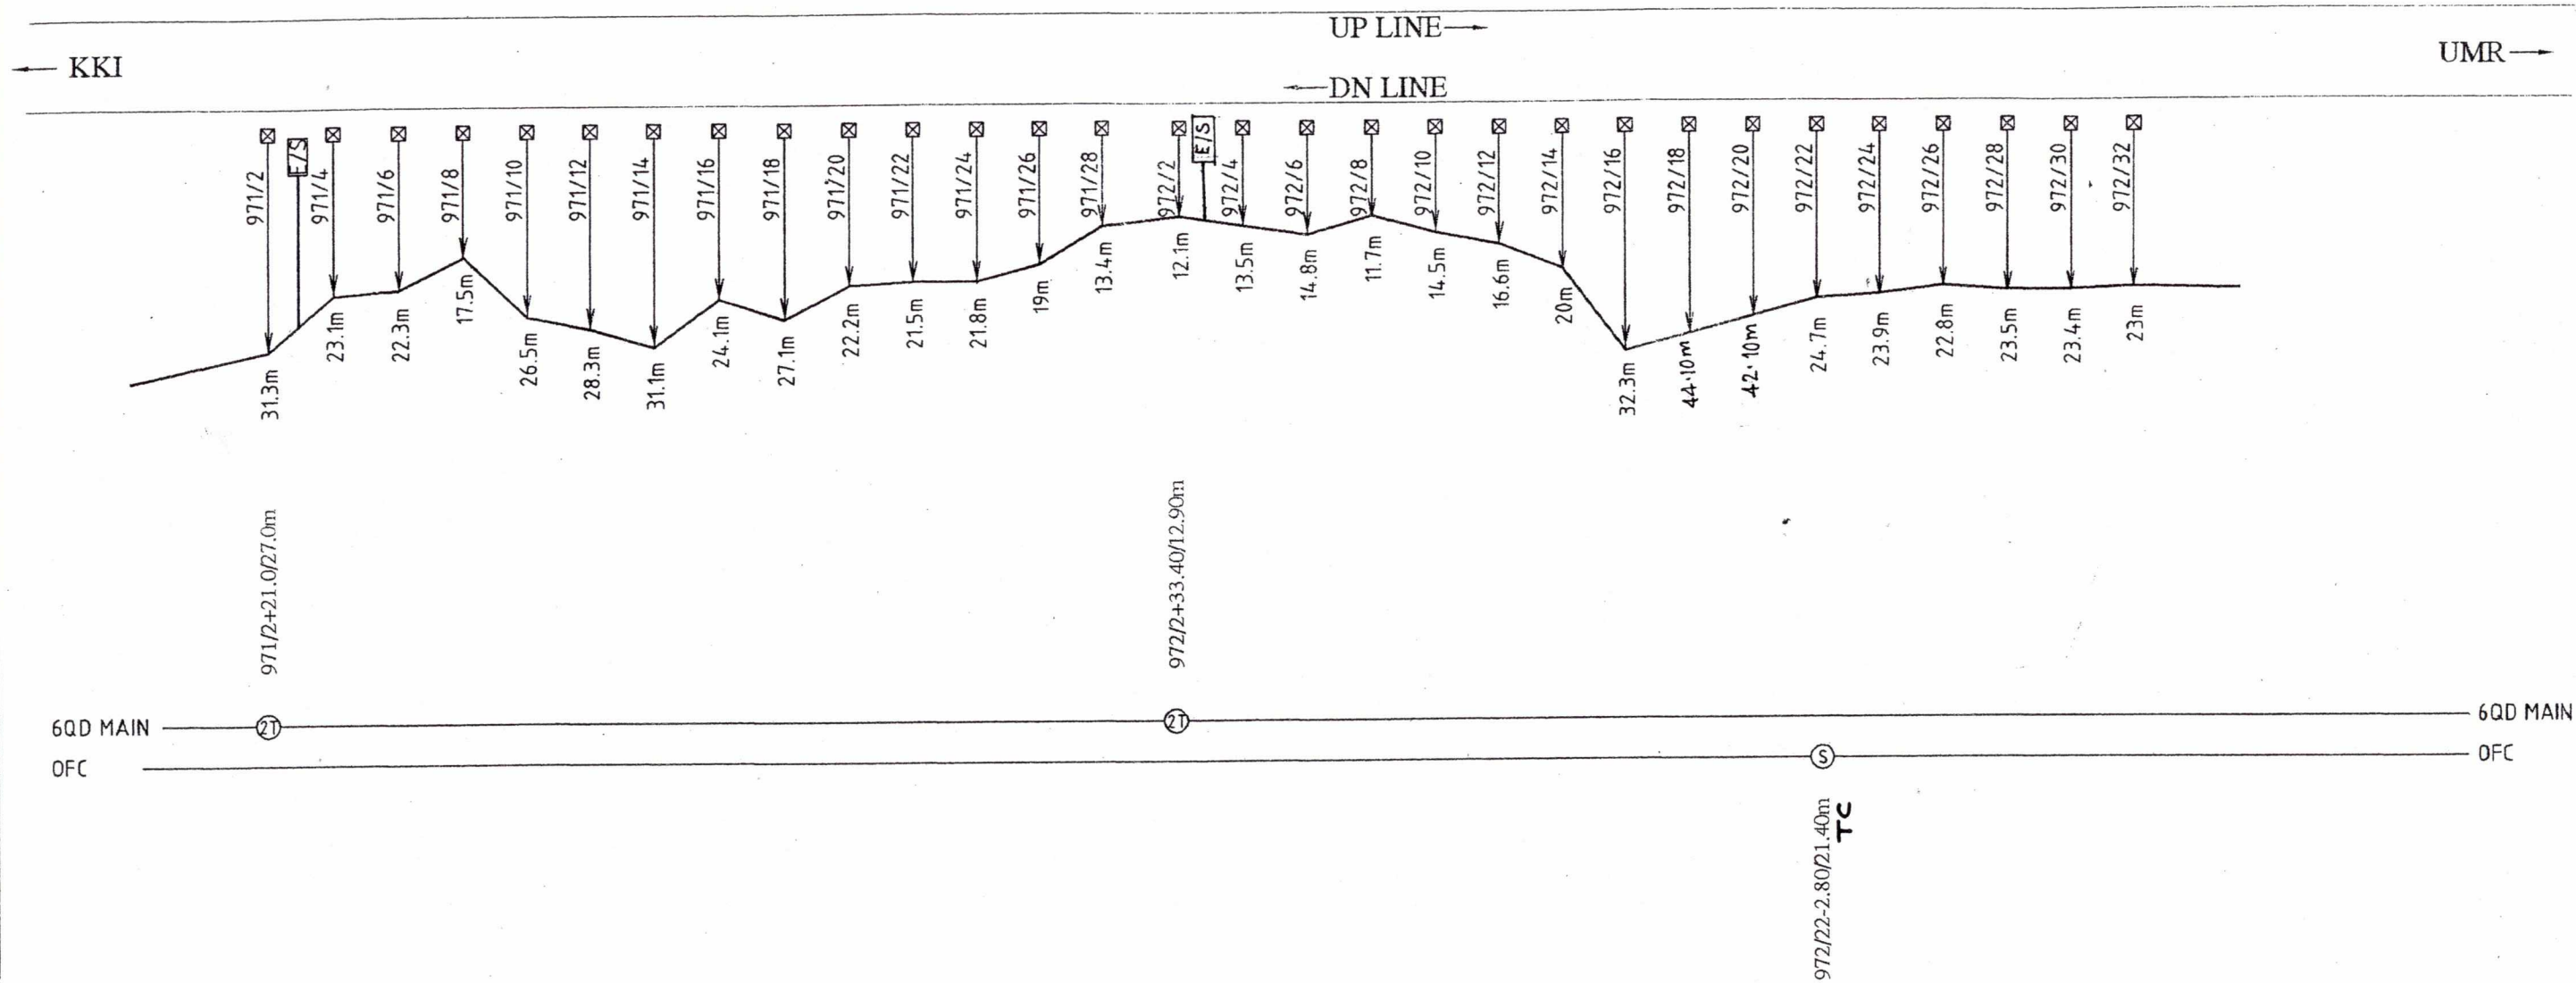


PREPARED BY	SSE/TW/UMR	DSTE/CON/BSP	DyCSTE/CON/BSP	CABLE ROUTE PLAN	
M/s T. K. CONS. JABALPUR	<i>Akshay</i>	<i>Acharya</i>	<i>4-6-13</i>	SEC. SBL-UMR	
km. 971/2 TO km. 972/32				SHEET NO. 36/40	DRG. NO.

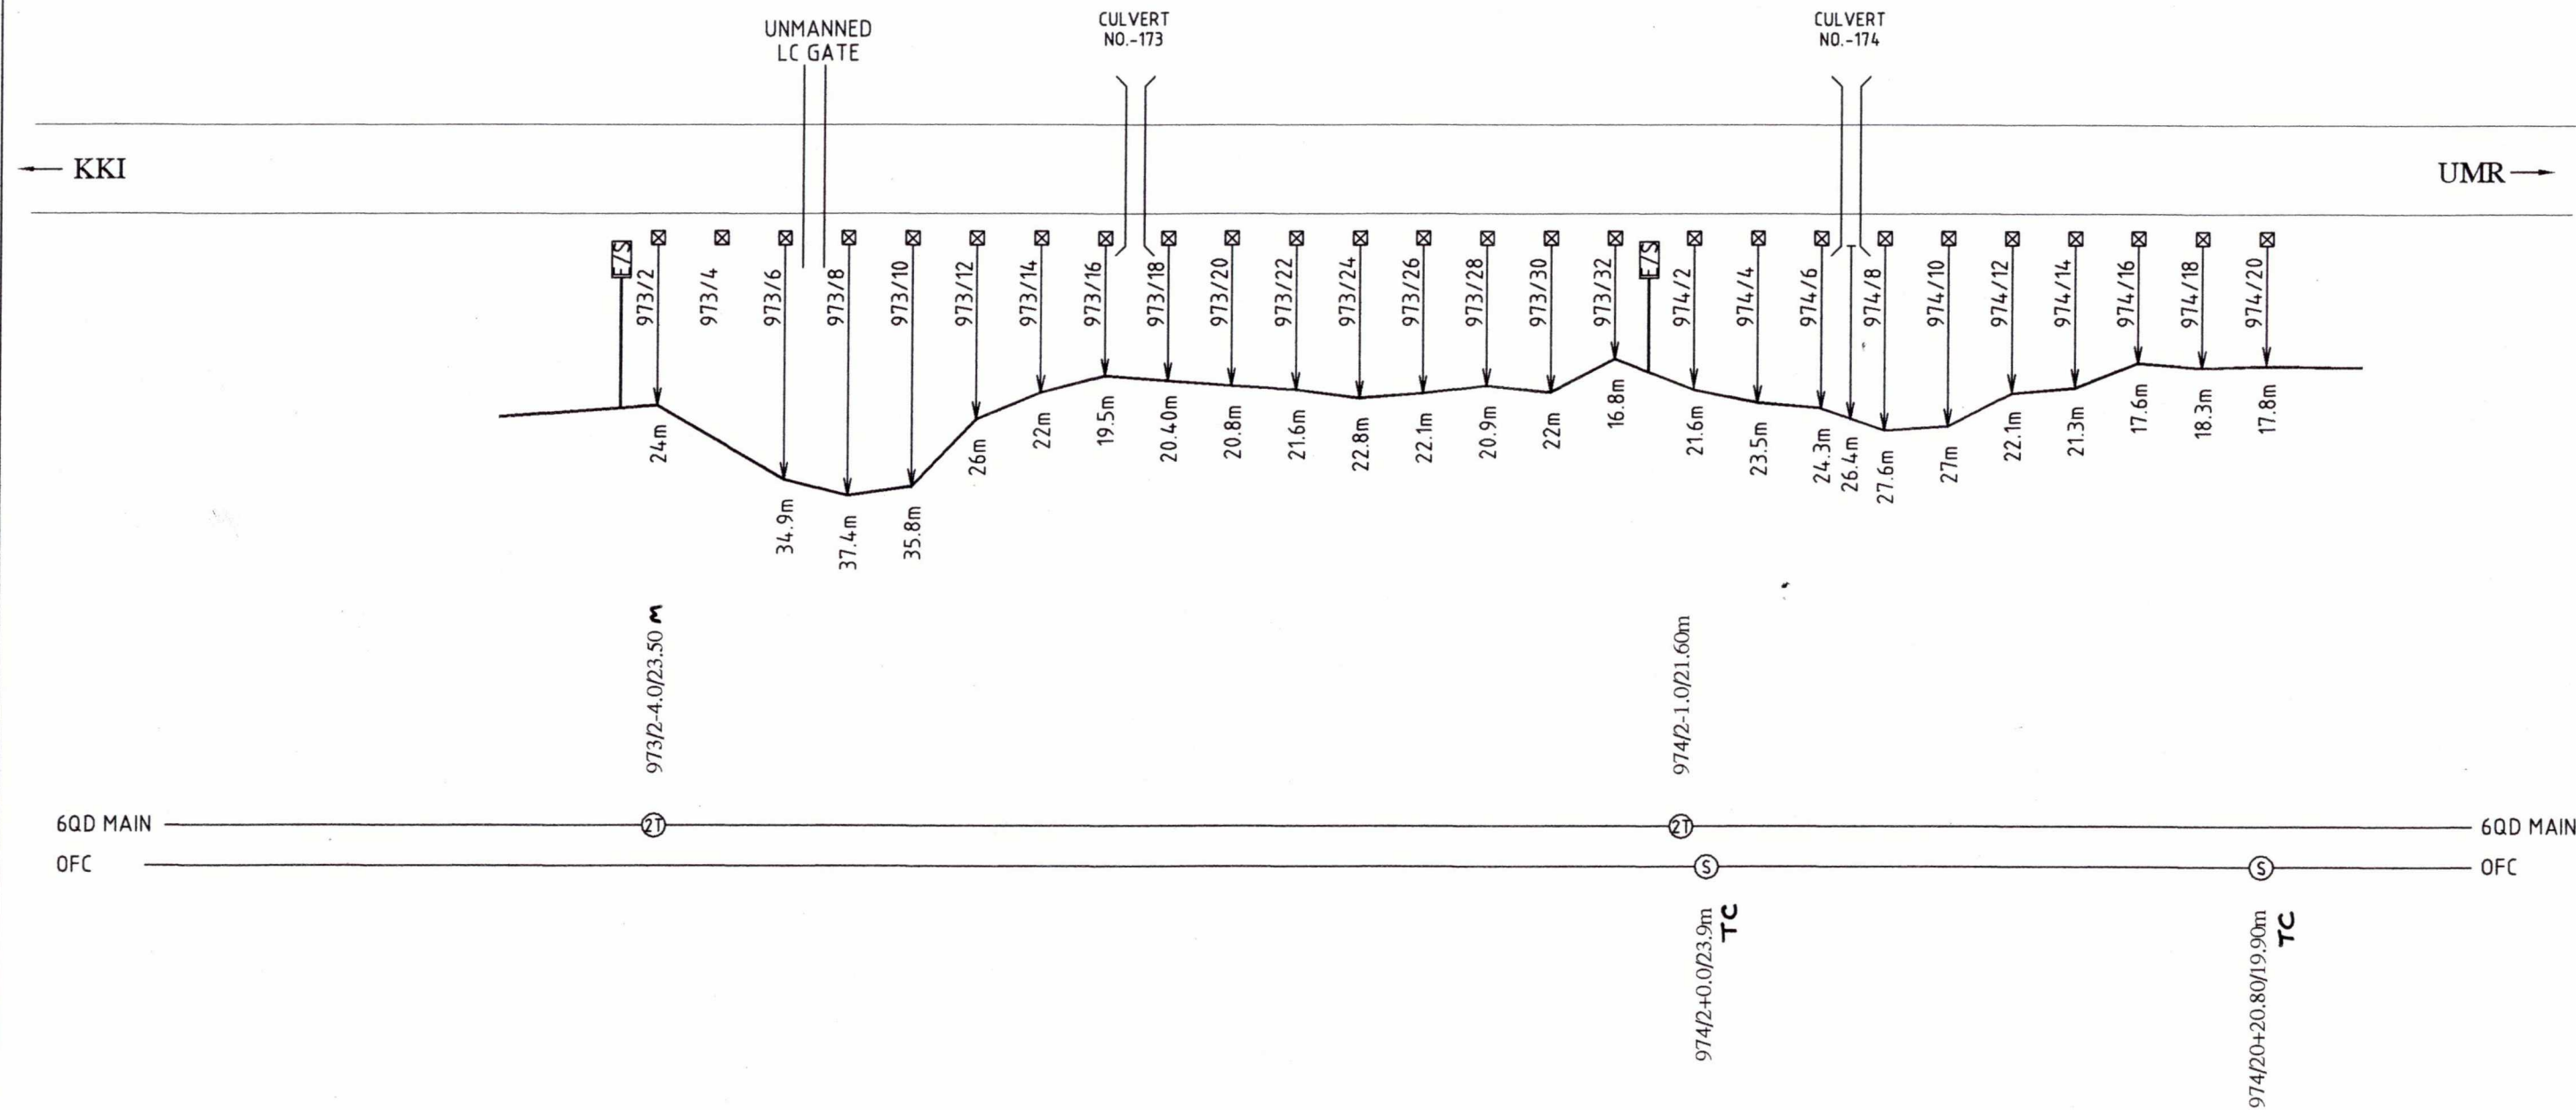

PREPARED BY	SSE/TW/UMR	DSTE/CON/BSP	DyCSTE/CON/BSP	CABLE ROUTE PLAN SEC.SDL-UMR km..973/2 TO km.974/20	SHEET NO. 37/40
M/s T. K. CONS. JABALPUR	<i>[Signature]</i> 29/5/13	<i>[Signature]</i> 3/6/13	<i>[Signature]</i> 4.6.13		DRG. NO.

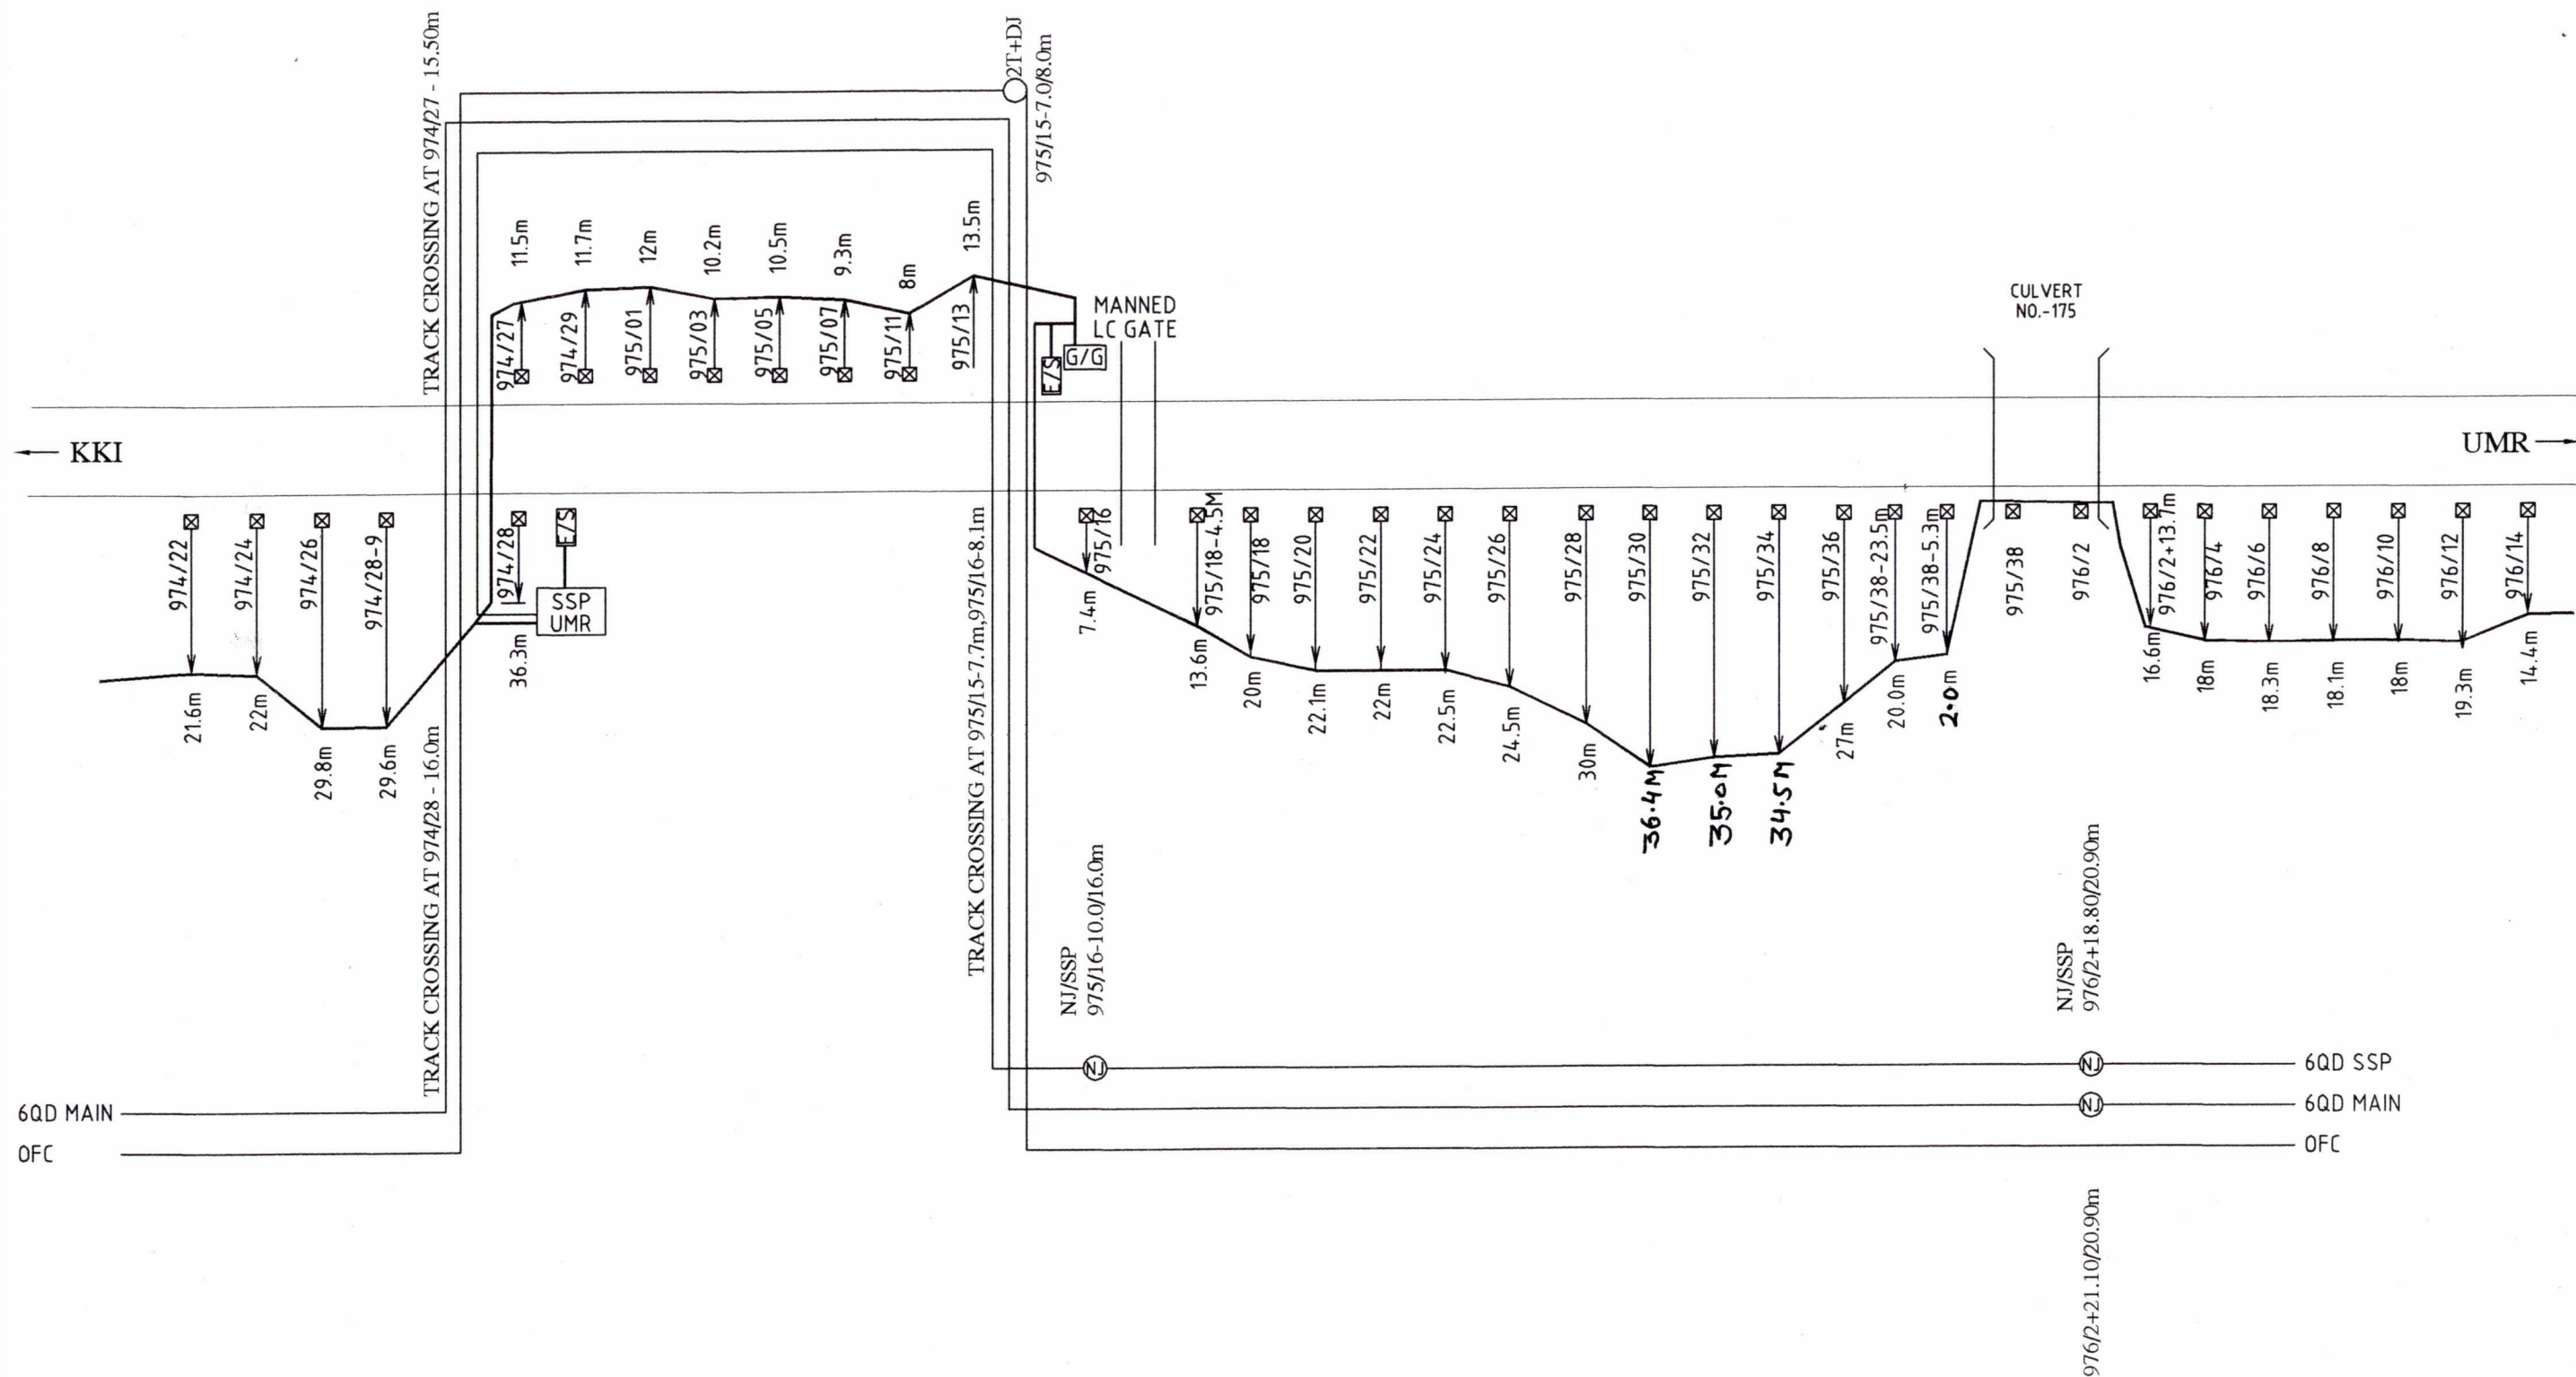

PREPARED BY	SSE/TW/UMR	DSTE/CON/BSP	DyCSTE/CON/BSP	CABLE ROUTE PLAN SEC.SDL-UMR km..974/22 TO km.976/14	SHEET NO. 38/40
M/s T. K. CONS. JABALPUR	AKBawar 29/5/13	Acharya 3/6/13	Y. S. S. 4.6.13		DRG. NO.

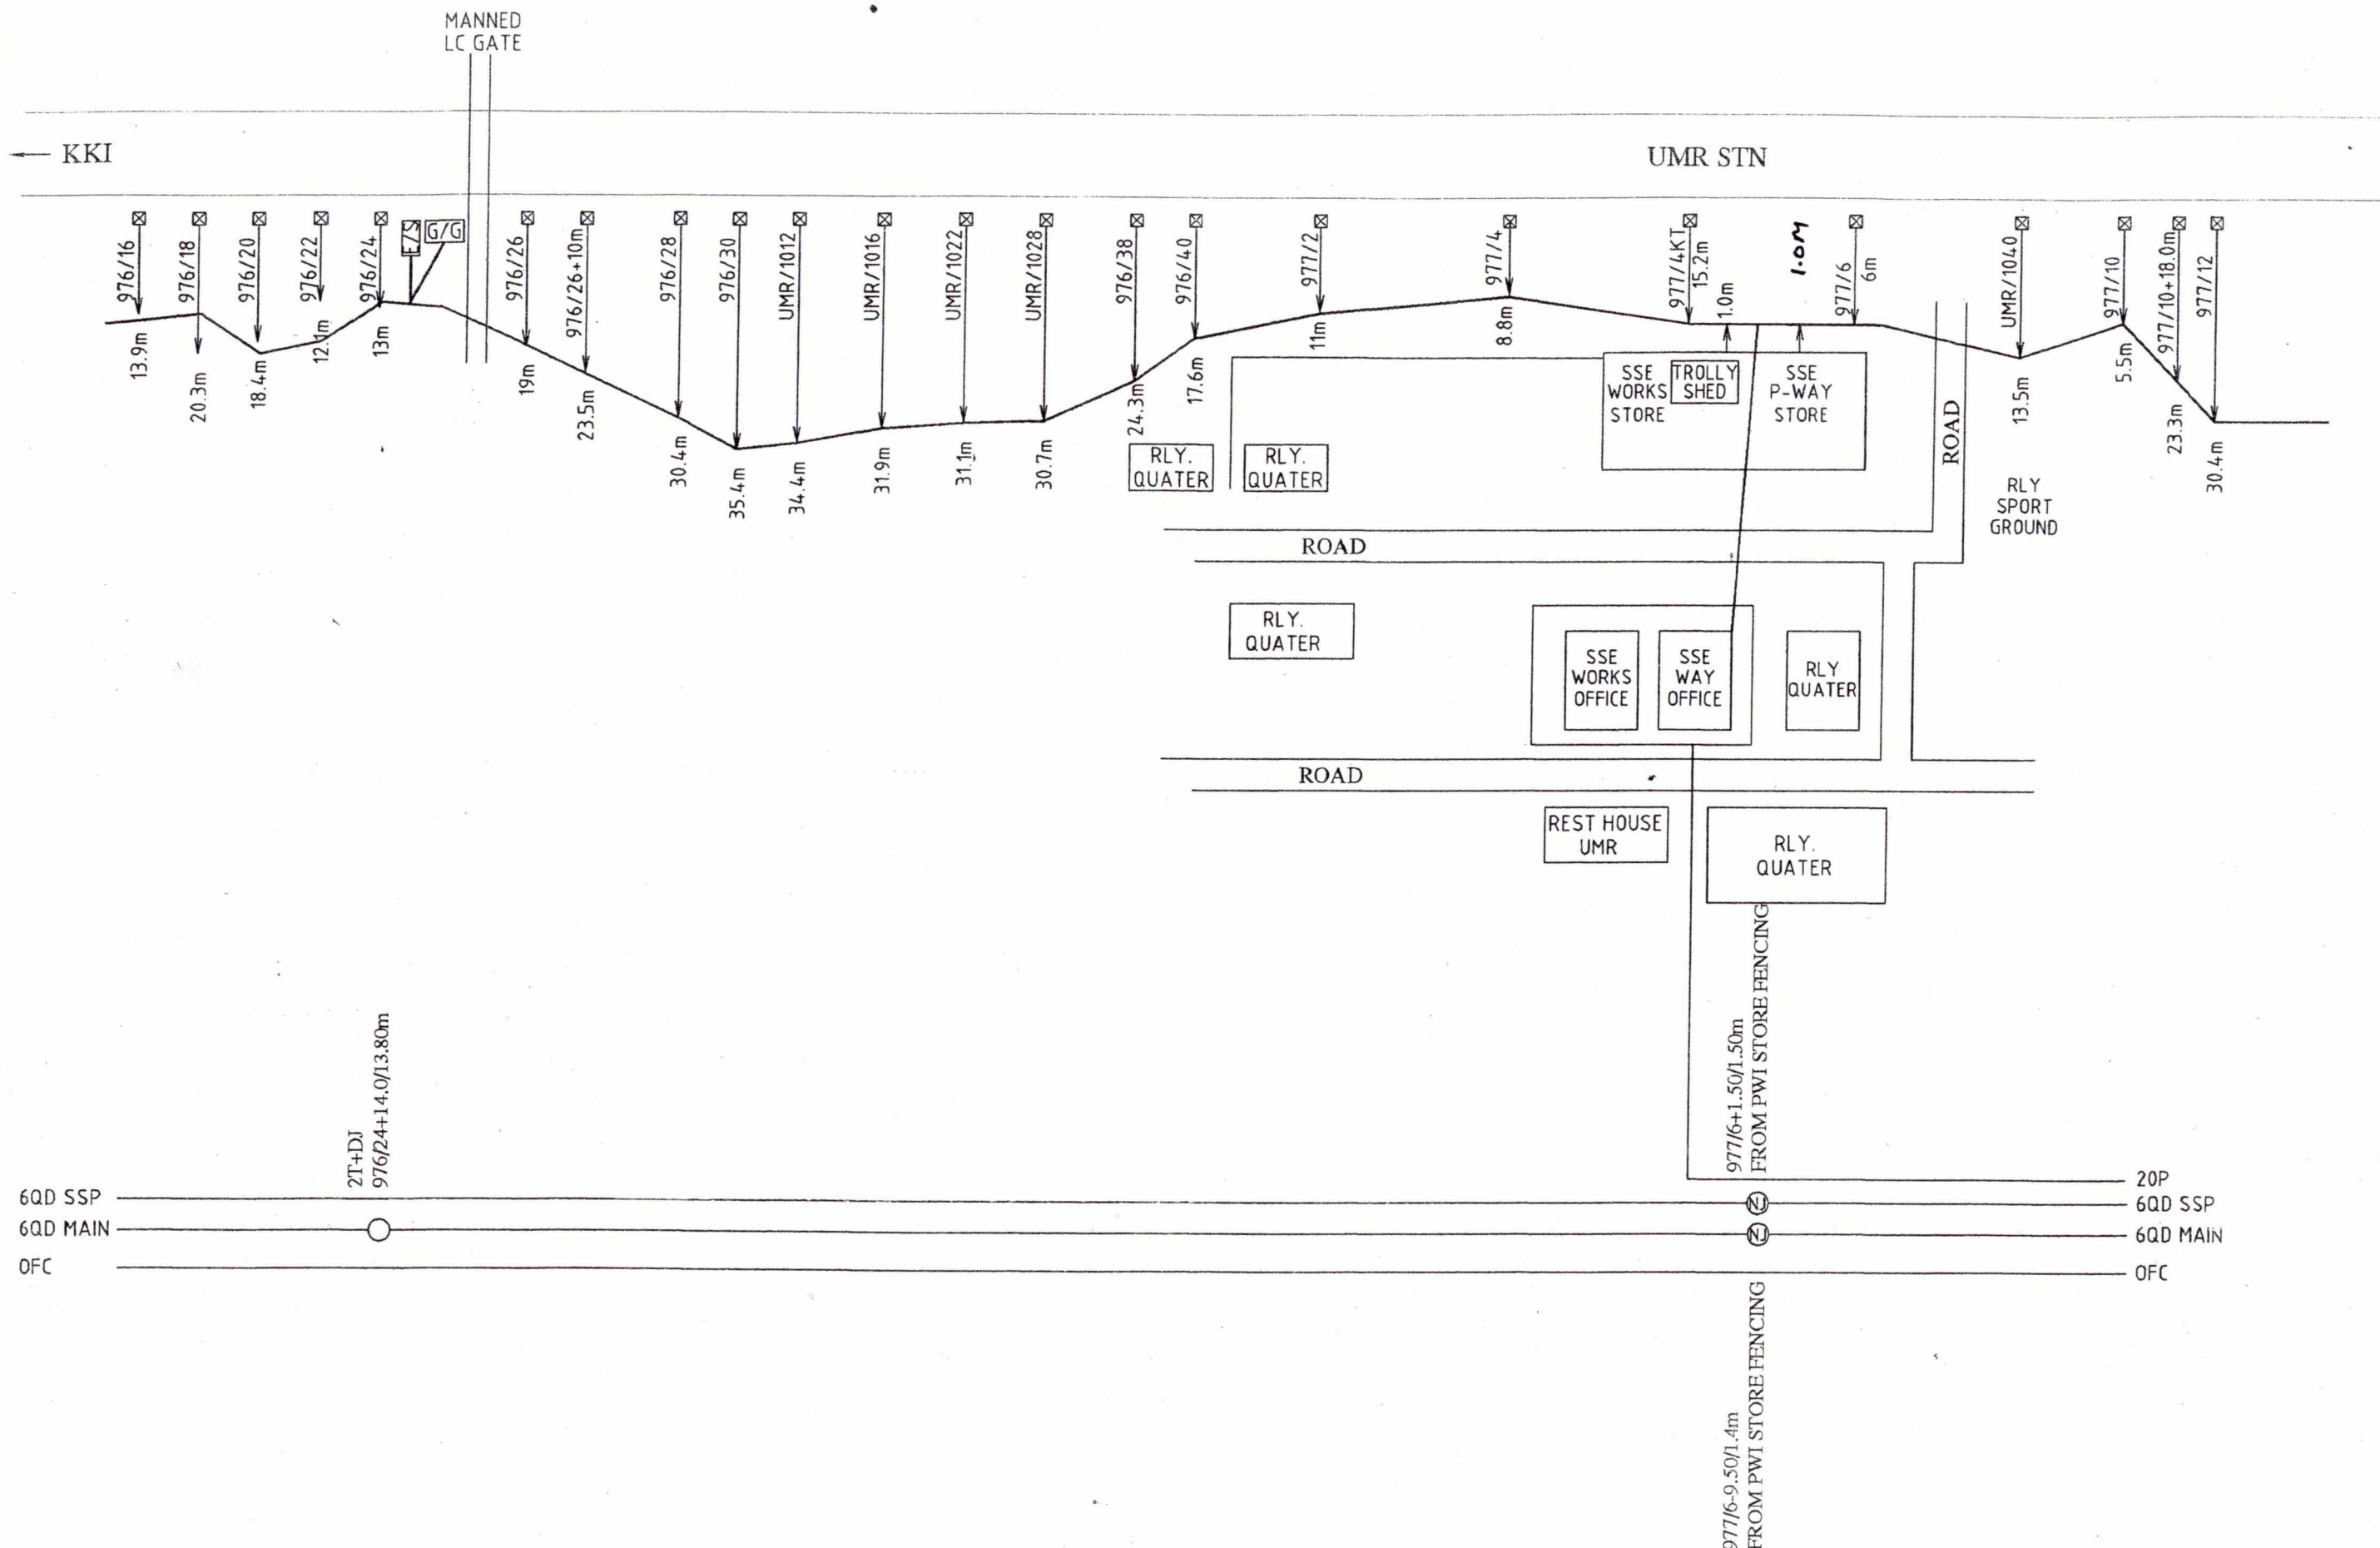

6QD SSP
6QD MAIN
OFC


20P
6QD SSP
6QD MAIN
OFC

PREPARED BY	SSE/TW/UMR	DSTE/CON/BSP	DyCSTE/CON/BSP	CABLE ROUTE PLAN SEC.SDL-UMR km..976/16 TO km.977/12	SHEET NO. 39/40 DRG. NO.
M/s T. K. CONS. JABALPUR	<i>[Signature]</i> 29/05/13	<i>[Signature]</i> 3/6/13	<i>[Signature]</i> 4.6.13		

← KKI

UMR STN

LOA →

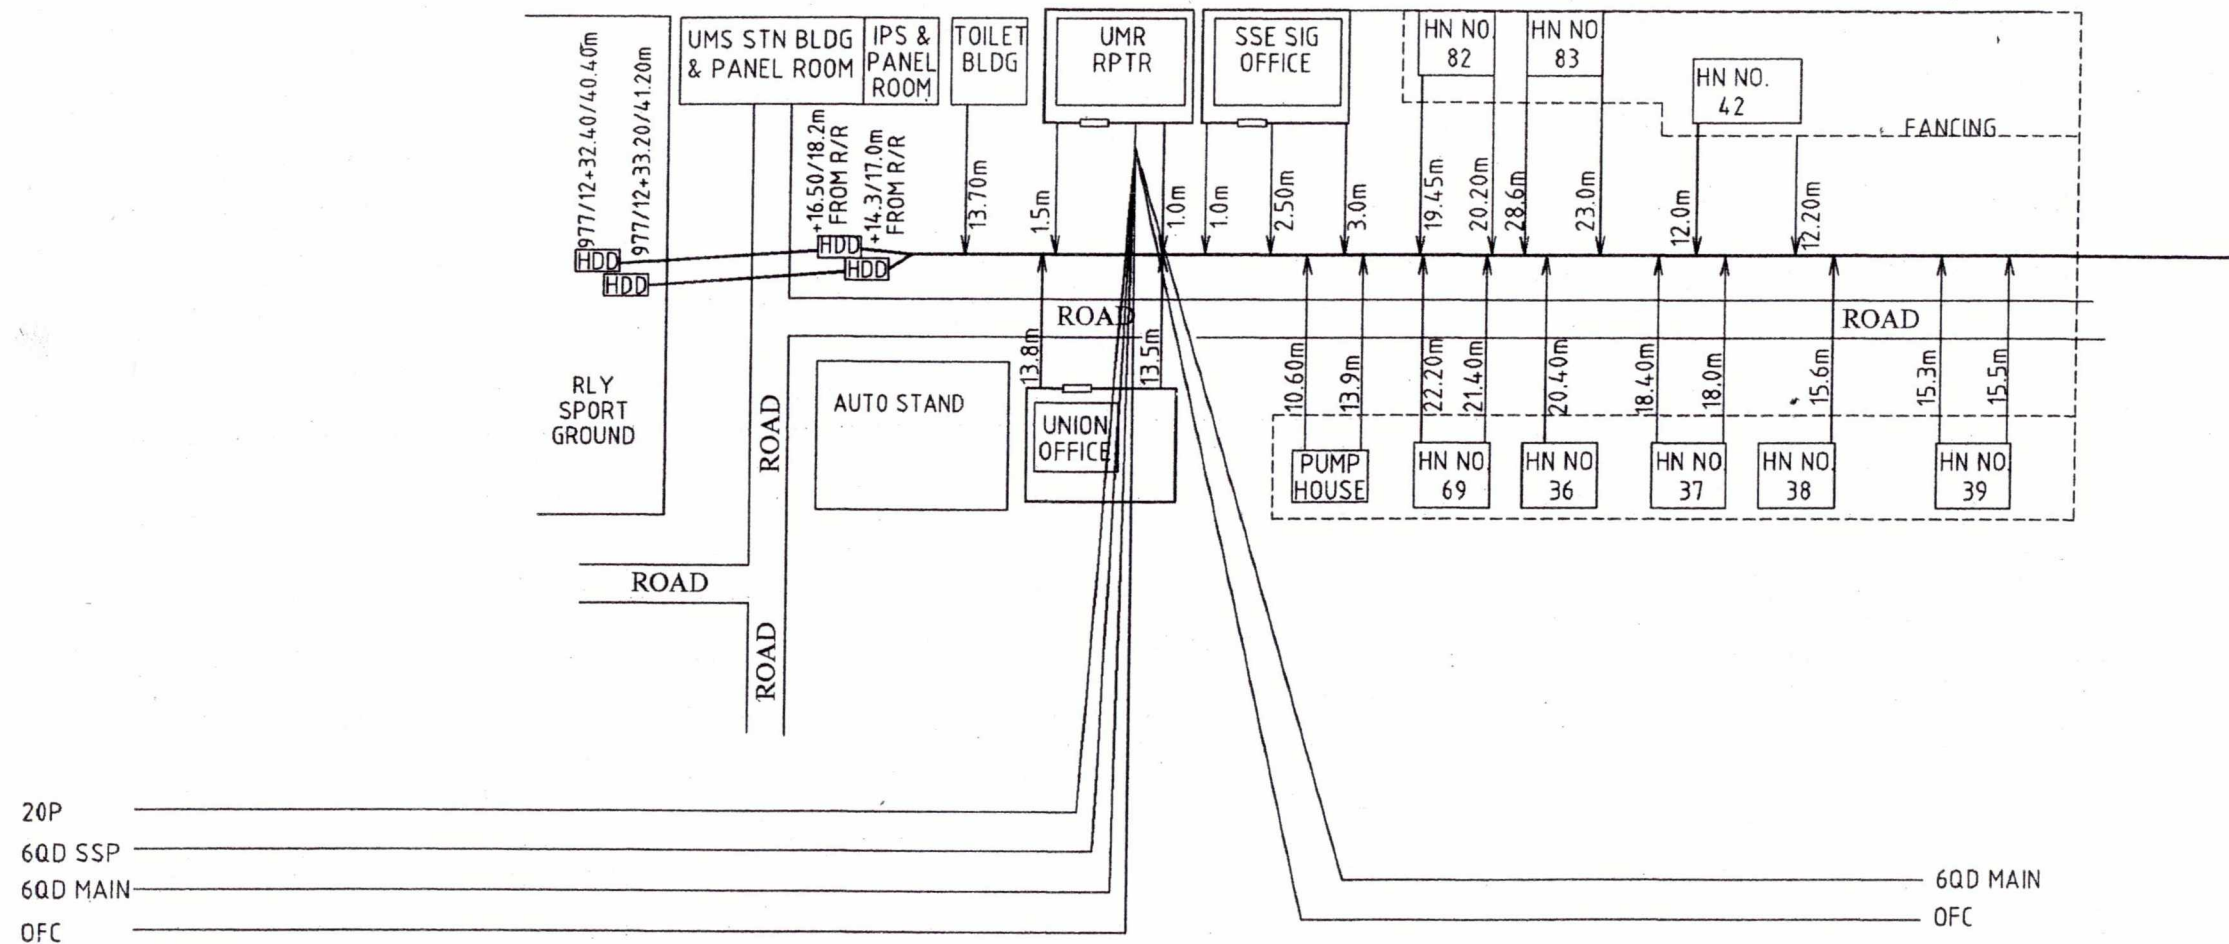

PREPARED BY	SSE/TW/UMR	DSTE/CON/BSP	DyCSTE/CON/BSP	CABLE ROUTE PLAN SEC.SDL-UMR	SHEET NO. 40/40
M/s T. K. CONS. JABALPUR	<i>Akshay</i> 29/10/13	<i>Acharya</i> 3/6/13	<i>...</i> 4.6.13	UMR STN	DRG. NO.