


SOUTH EAST CENTRAL RAILWAY

CABLE ROUTE PLAN OF OFC/6QUAD (CHHINDWARA - CHOURLAI)

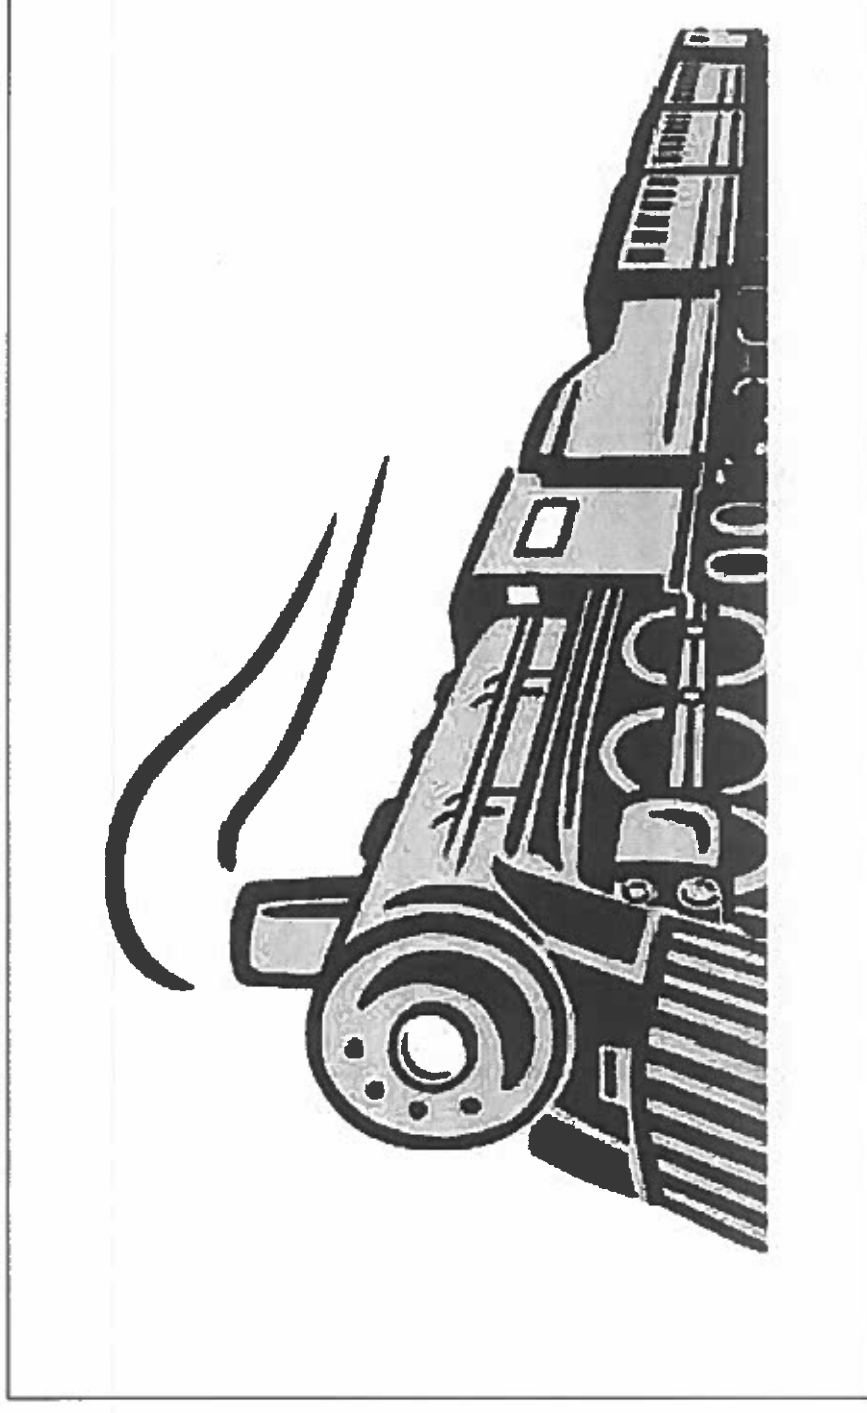

INDEX

1. OFC/6QUAD CABLE



7. LC GATE



2. OFC JOINT



8. KILOMETER




3. STRAIGHT JOINT




9. RAILWAY BOUNDARY



4. DERIVATION JOINT

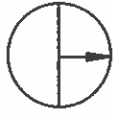


10. RAILWAY TRACK

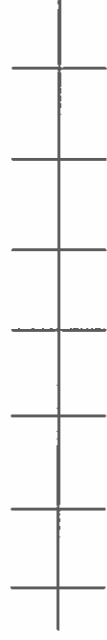

5. EMERGENCY SOCKET




6. BRIDGE CULVERT

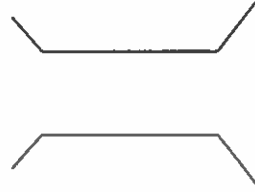

CABLE ROUTE PLAN FOR OFC , 6QUAD CABLE
in CHHINDWARA - CHOURAI SECTION

NIR

NIR

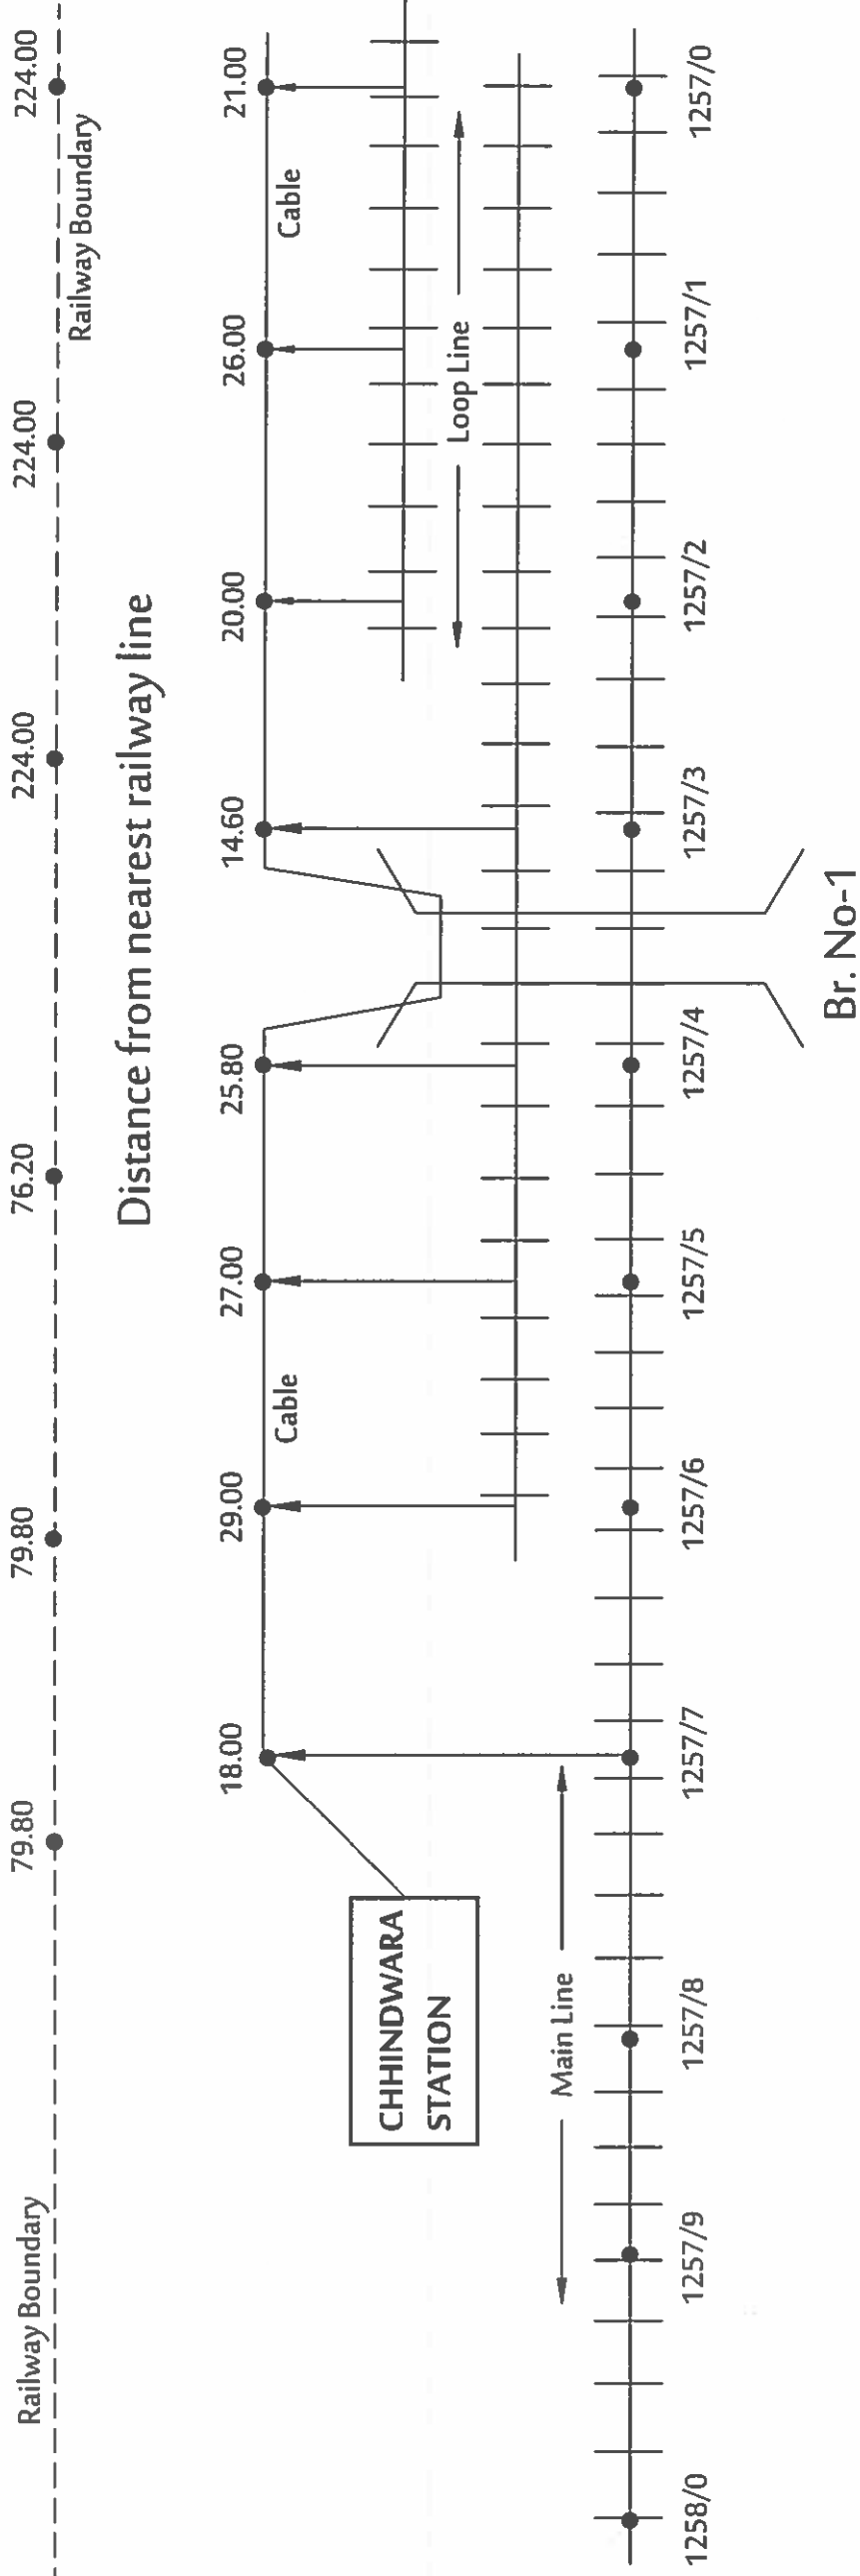


SOUTH EAST CENTRAL RAILWAY, NAGPUR ROUTE DIAGRAM OF OFC/6QUAD CABLE SECTION : CHHINDWARA TO CHOURAI SECTION RAMA TELECOM PVT .LTD, KOLKATA	CONTRACTOR	CHECKED BY:		APPROVED BY:	
	 RAMA TELECOM PVT. LTD, KOLKATA	 JE/Tele/Con/NGP	 DSTE/Con./NGP	 Dy.CSTE/Con./NGP	
SHEET NO: 1					

CABLE ROUTE PLAN FOR OFC, 6QUAD CABLE
in CHHINDWARA - CHOURAI SECTION

CWA

NIR

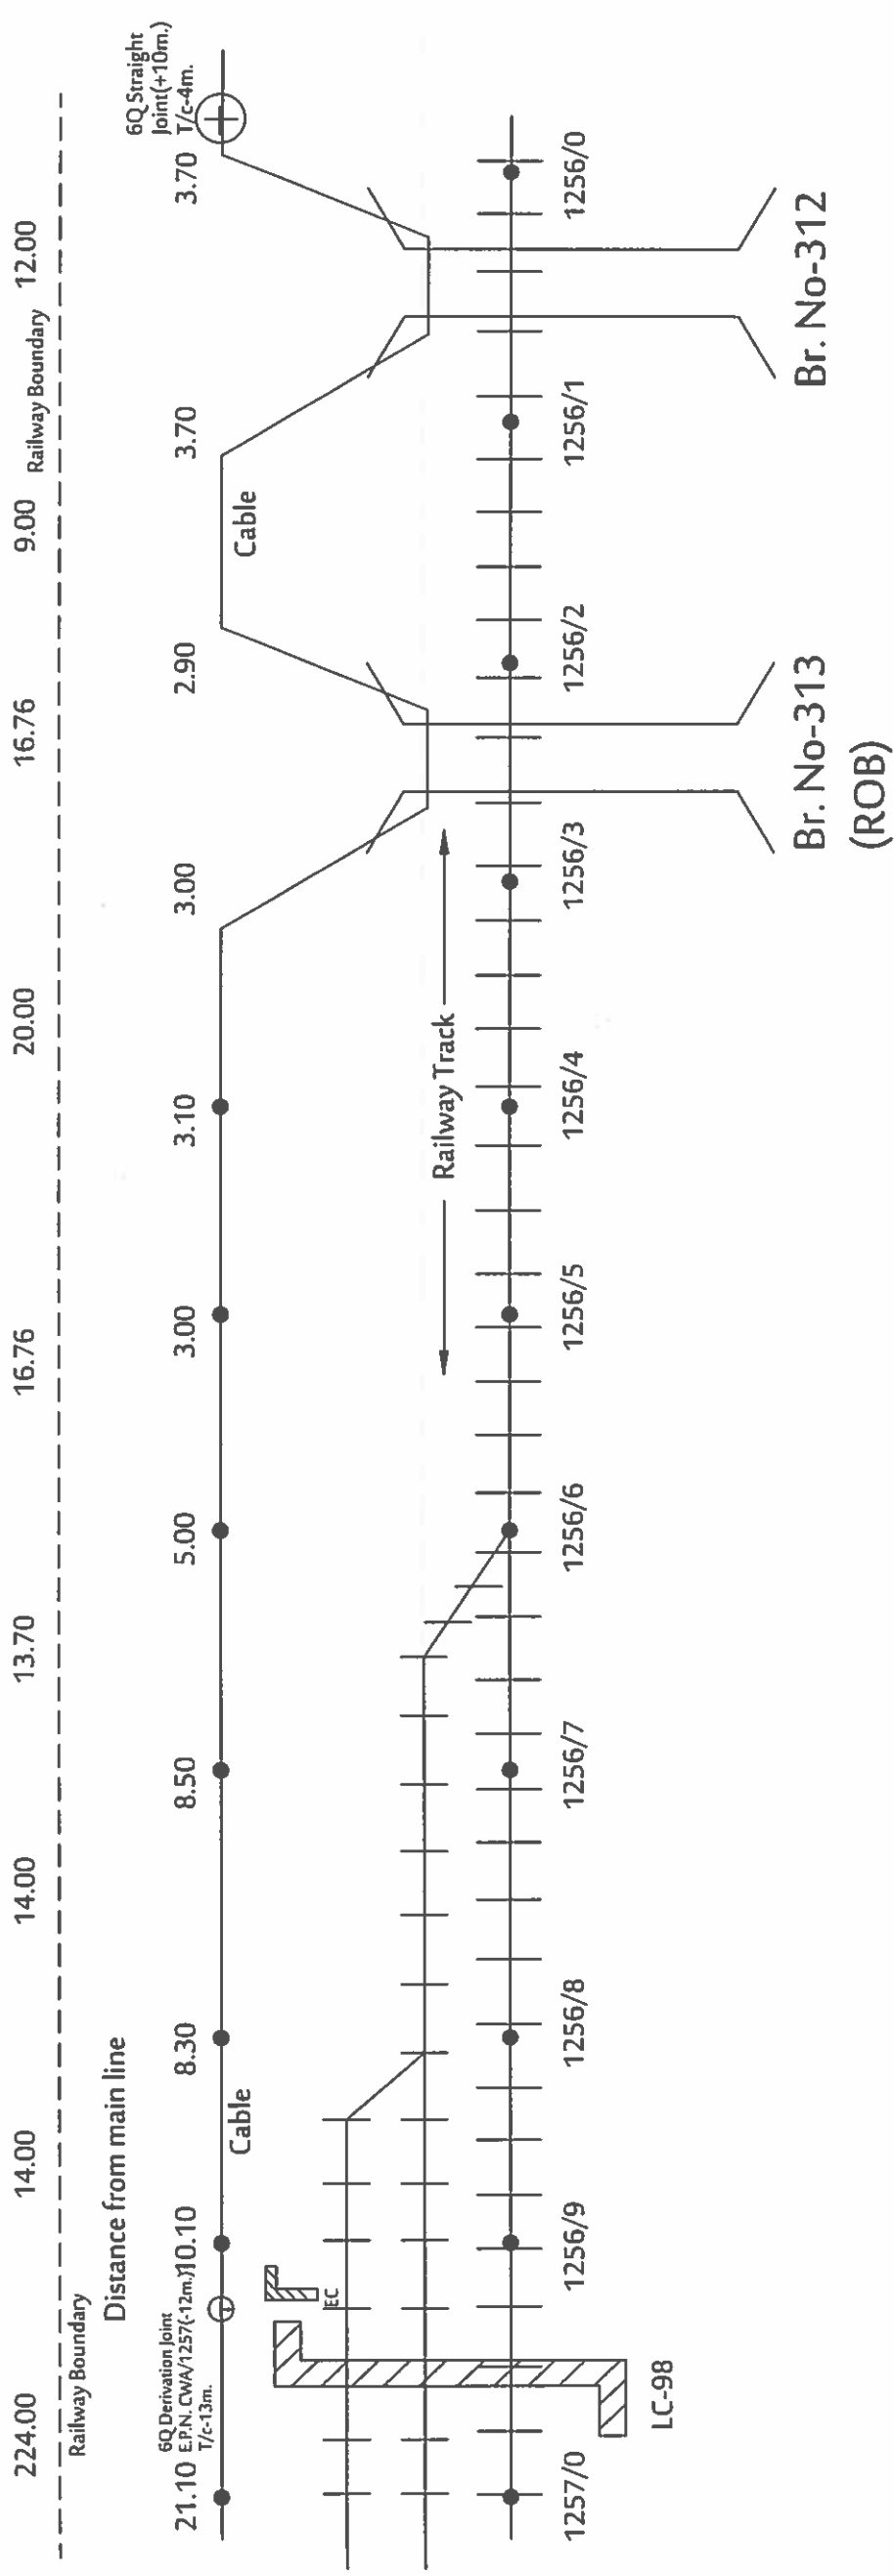

SOUTH EAST CENTRAL RAILWAY, NAGPUR ROUTE DIAGRAM OF OFC/6QUAD CABLE SECTION : CHHINDWARA TO CHOURAI SECTION RAMA TELECOM PVT .LTD, KOLKATA	CONTRACTOR	CHECKED BY:	APPROVED BY:	SHEET NO: 2
	RAMA TELECOM PVT. LTD, KOLKATA	JE/Tele/Con/NGP	DSTE/Con./NGP	

CABLE ROUTE PLAN FOR OFC , 6QUAD CABLE
in CHHINDWARA - CHOURAI SECTION

CWA

NIR

9.14

15.00

9.14

12.80



12.80

20.12

20.12

20.12 Railway Boundary 15.50

Railway Boundary

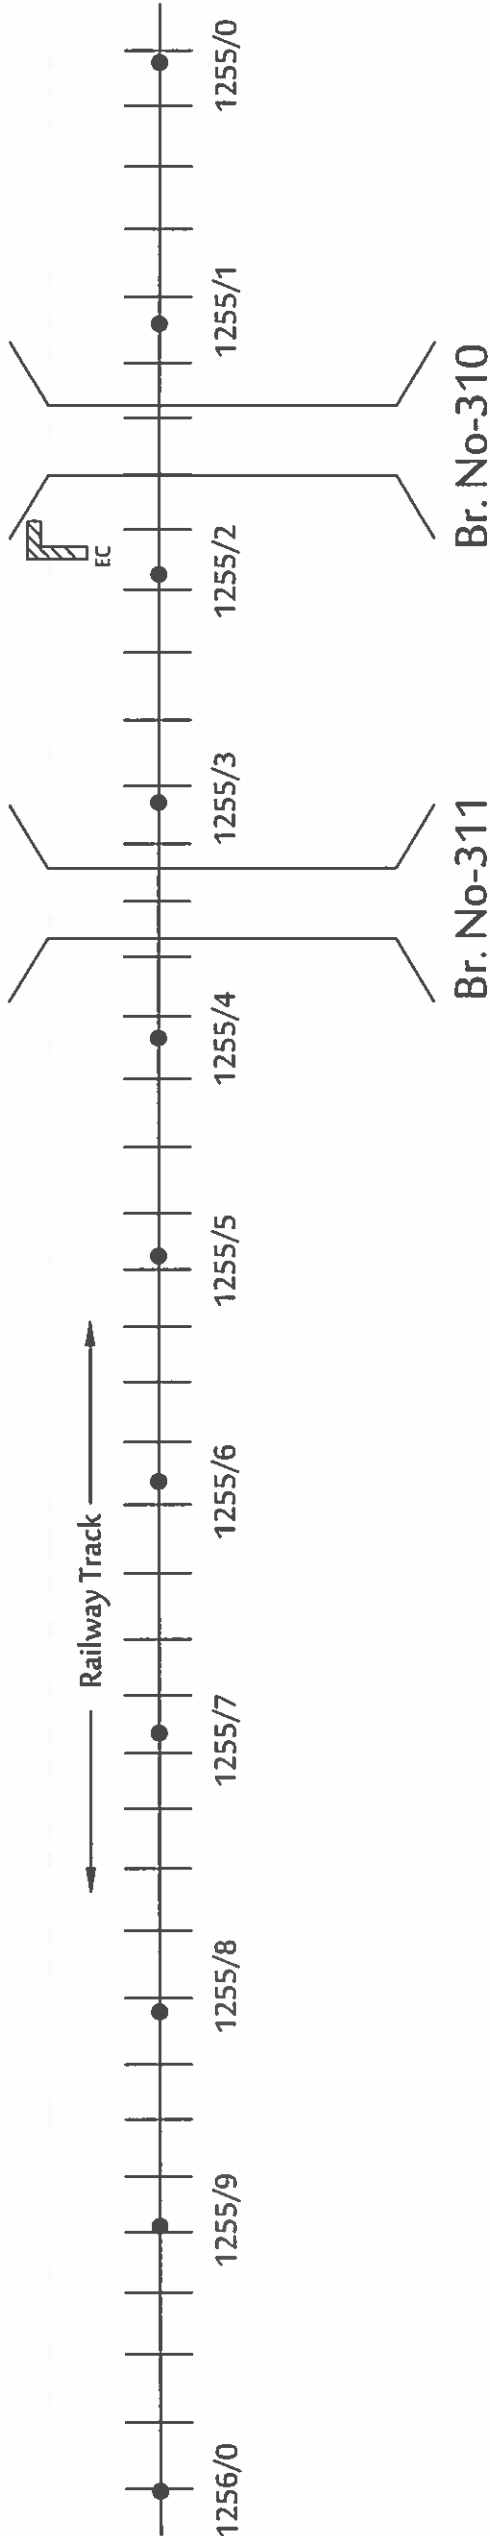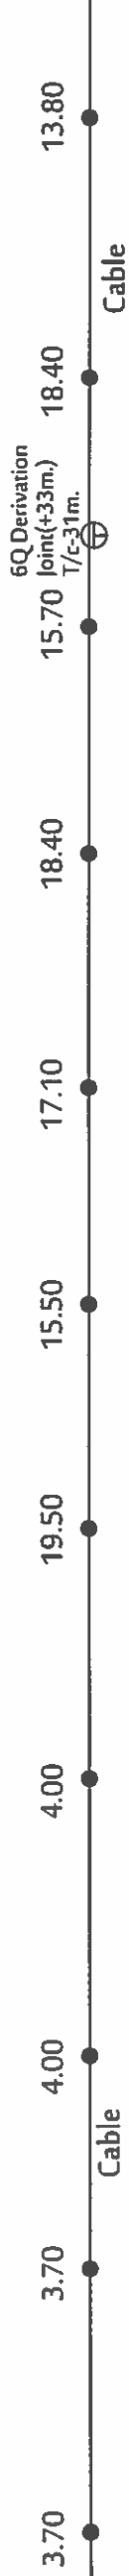

SOUTH EAST CENTRAL RAILWAY, NAGPUR
ROUTE DIAGRAM OF OFC/6QUAD CABLE
SECTION : CHHINDWARA TO CHOURAI
SECTION
RAMA TELECOM PVT .LTD, KOLKATA

CONTRACTOR

VulCom

RAMA TELECOM PVT. LTD, KOLKATA

CHECKED BY:

JE/Tele/Con/NGP

APPROVED BY:


Dy.CSTE/Con./NGP

SHEET NO: 3

CABLE ROUTE PLAN FOR OFC, 6QUAD CABLE
in CHHINDWARA - CHOURAI SECTION

CWA

NIR

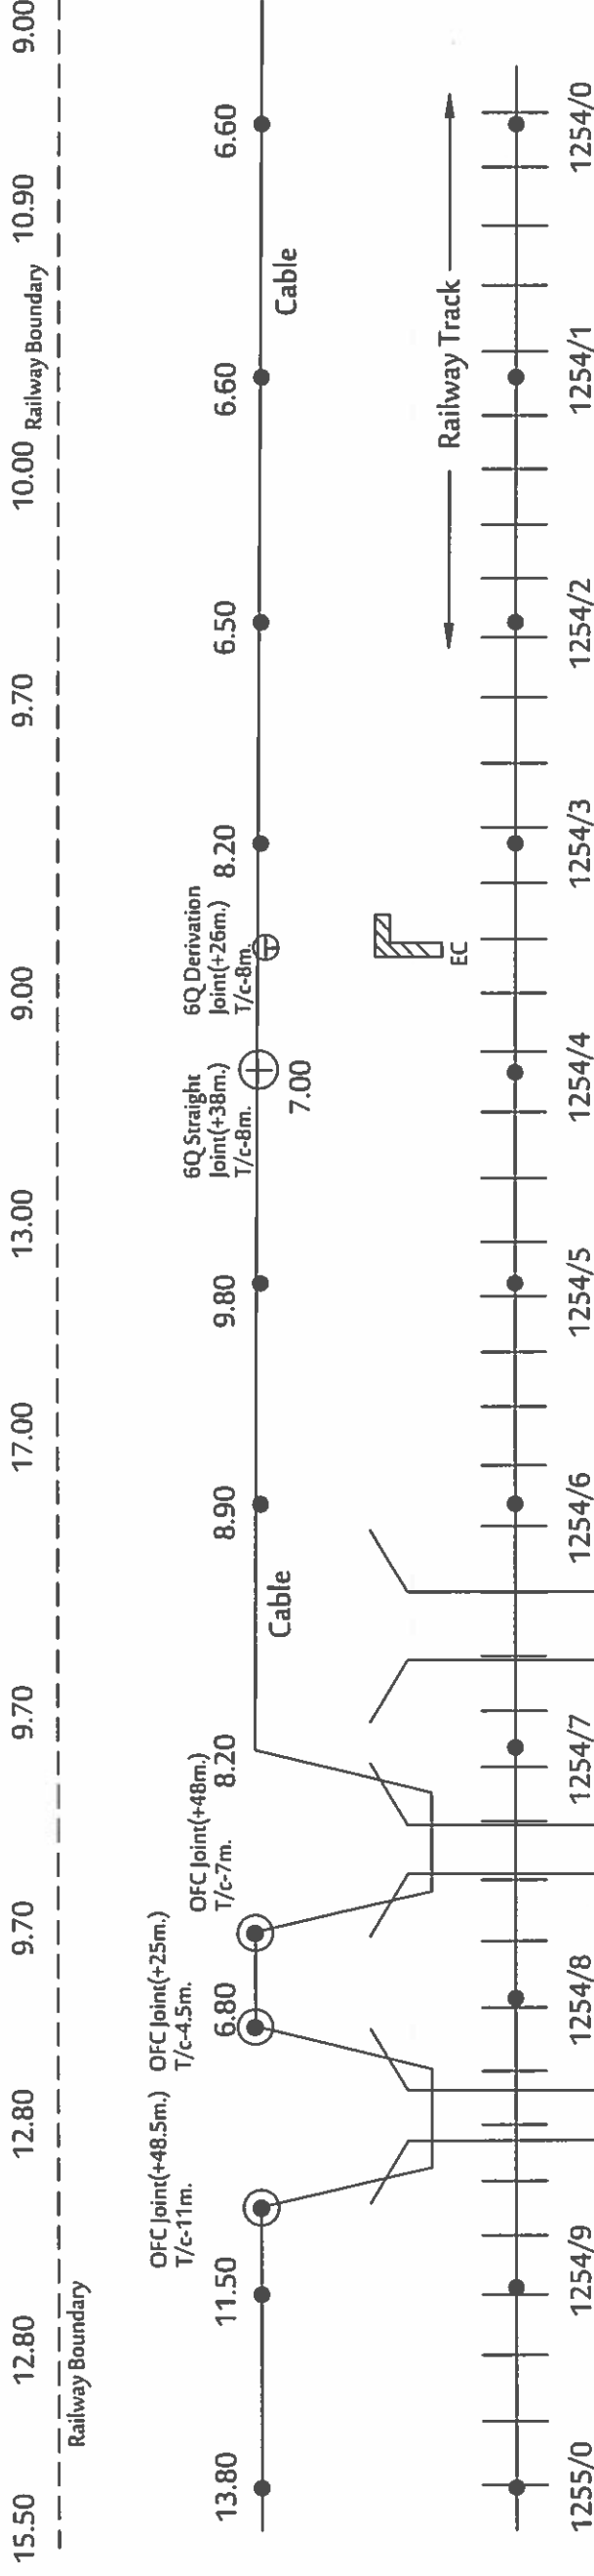

SOUTH EAST CENTRAL RAILWAY, NAGPUR
ROUTE DIAGRAM OF OFC/6QUAD CABLE
SECTION : CHHINDWARA TO CHOURAI
SECTION
RAMA TELECOM PVT. LTD, KOLKATA

CONTRACTOR

RAMA TELECOM PVT. LTD, KOLKATA

CHECKED BY:

JE/Tele/Con/NGP

APPROVED BY:

DSTE/Con./NGP

APPROVED BY:

Dy.CSTE/Con./NGP

APPROVED BY:


Dy.CSTE/Con./NGP

APPROVED BY:

Dy.CSTE/Con./NGP

SHEET NO: 4

NIR

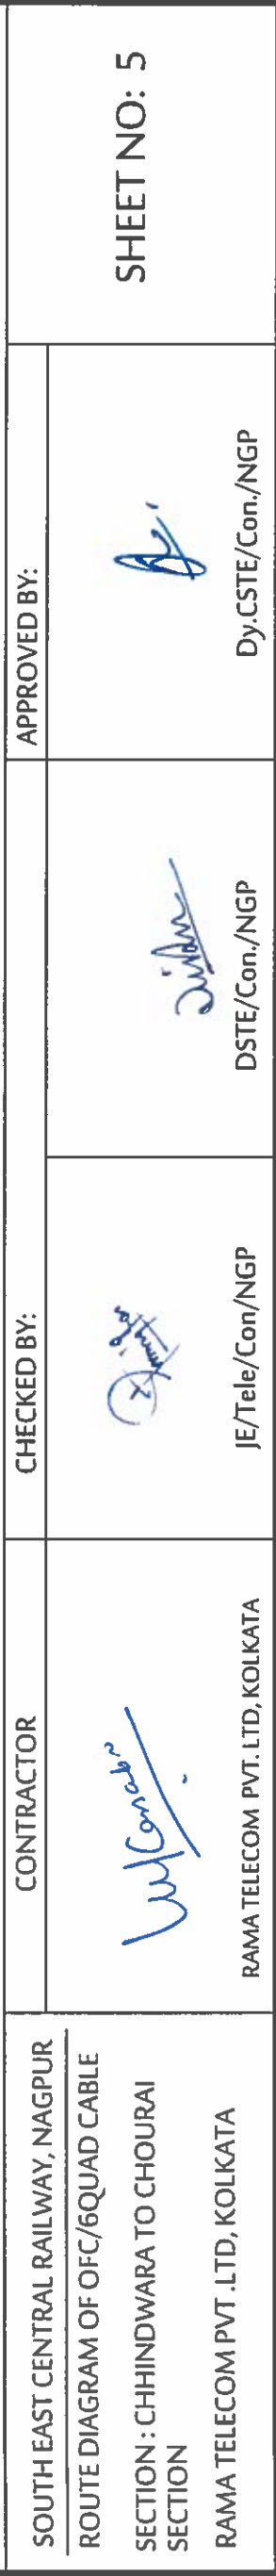

Dy.CSTE/Con./NGP

DSTE/Con./NGP


JE/Tele/Con/NGP

RAMA TELECOM PVT. LTD, KOLKATA

CABLE ROUTE PLAN FOR OFC , 6QUAD CABLE
in CHHINDWARA - CHOURAI SECTION

CWA

NIR

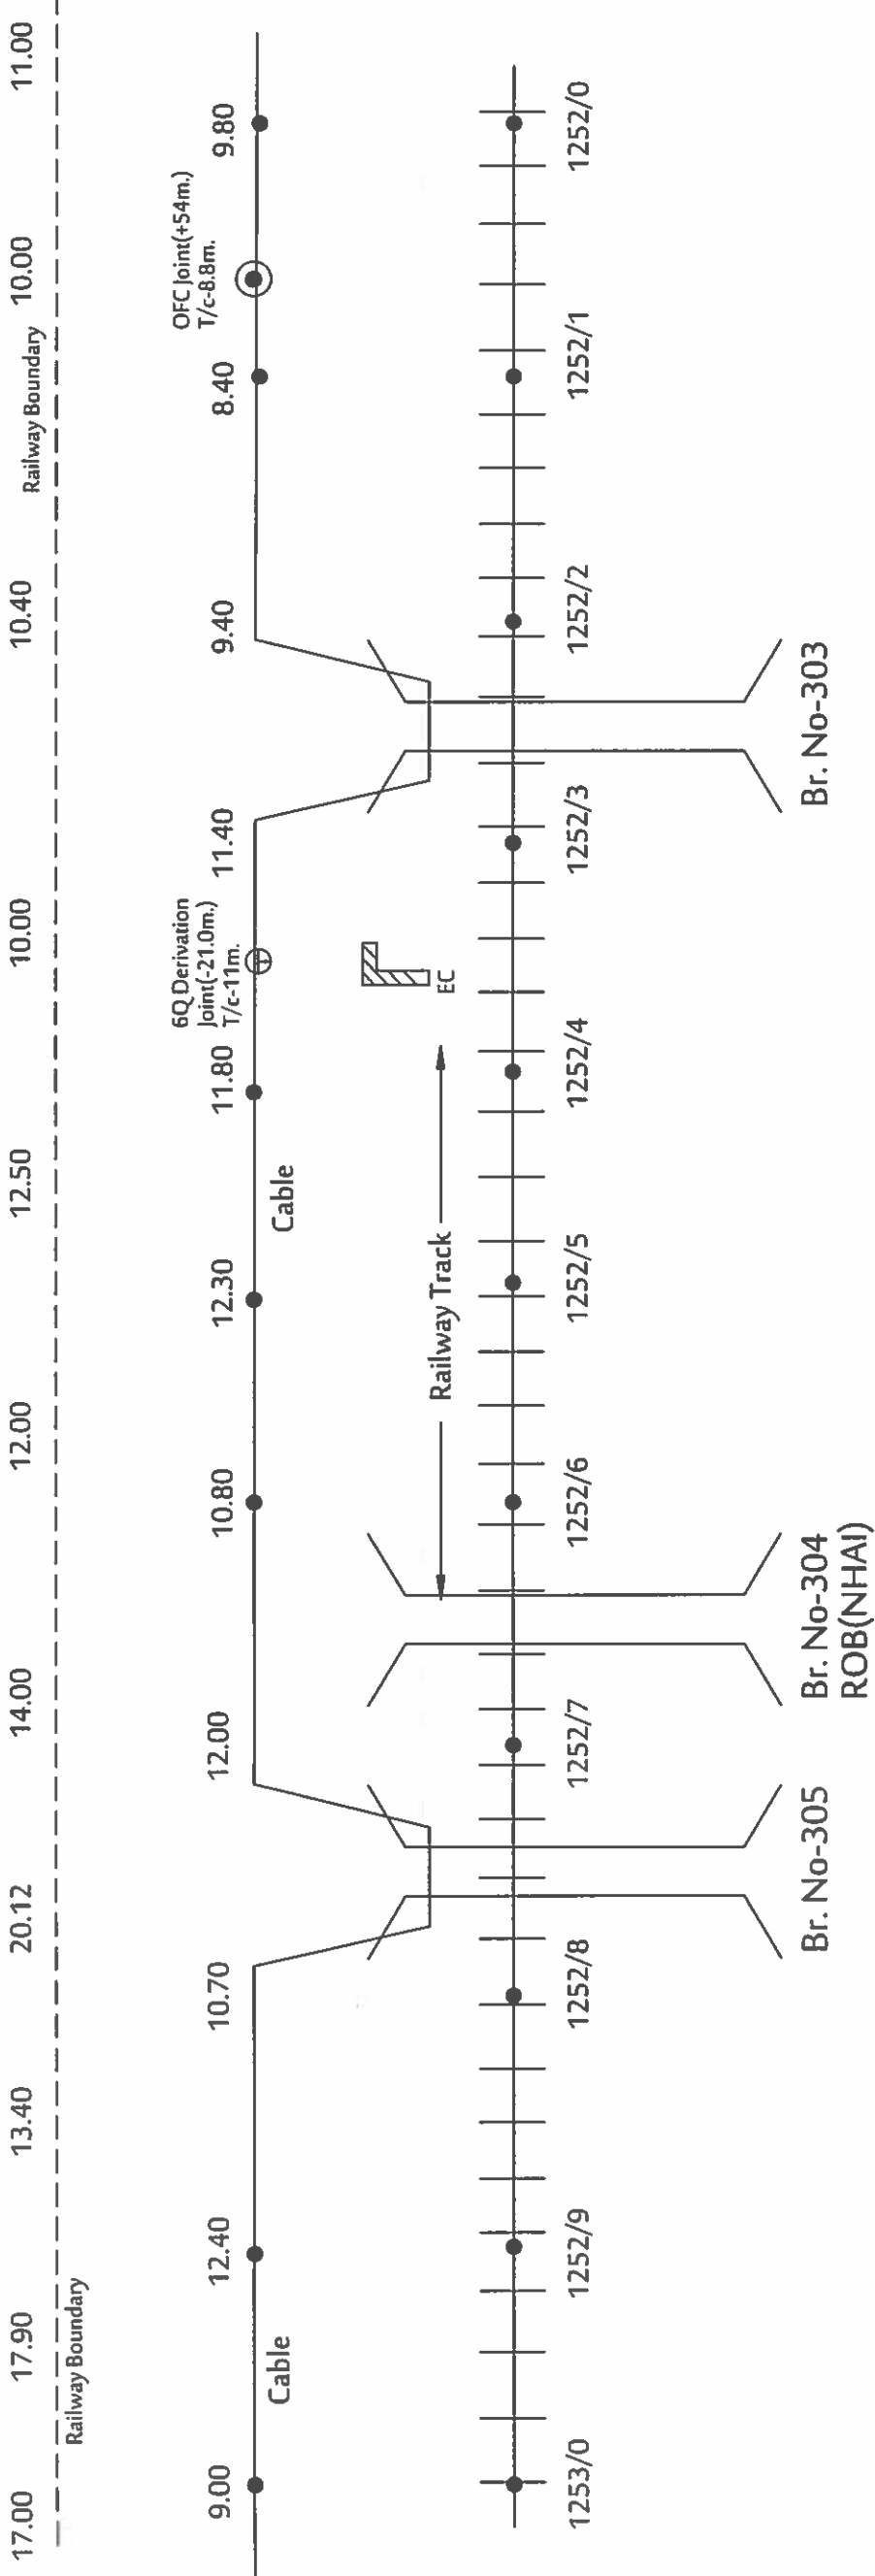


SOUTH EAST CENTRAL RAILWAY, NAGPUR ROUTE DIAGRAM OF OFC/6QUAD CABLE SECTION : CHHINDWARA TO CHOURAI SECTION RAMA TELECOM PVT .LTD, KOLKATA	CONTRACTOR	CHECKED BY:		APPROVED BY:	
	 RAMA TELECOM PVT. LTD, KOLKATA	 JE/Tele/Con/NGP	 DSTE/Con./NGP	 Dy.CSTE/Con./NGP	
SHEET NO: 6					

CABLE ROUTE PLAN FOR OFC, 6QUAD CABLE
in CHHINDWARA - CHOURAI SECTION

CWA

NIR

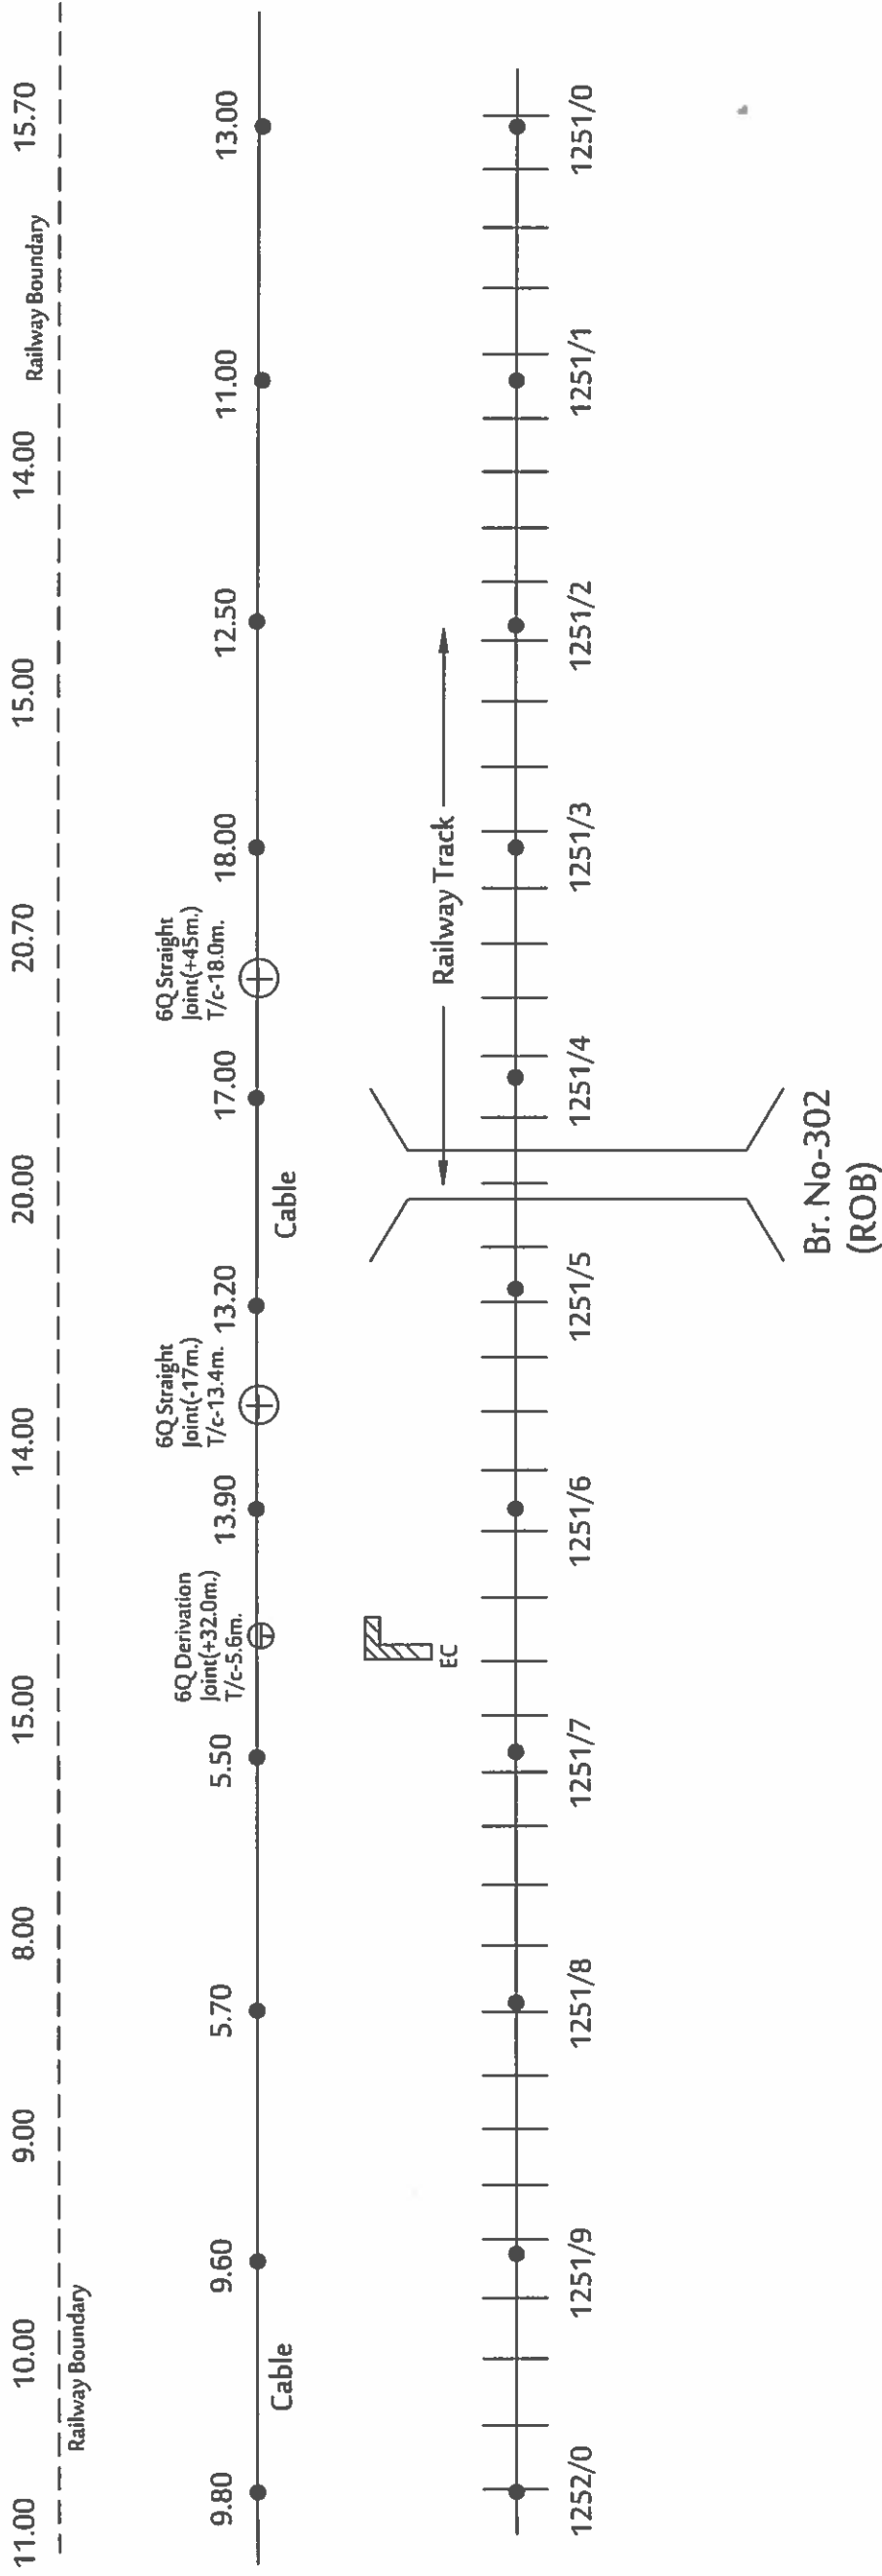


SOUTH EAST CENTRAL RAILWAY, NAGPUR ROUTE DIAGRAM OF OFC/6QUAD CABLE SECTION : CHHINDWARA TO CHOURAI SECTION RAMA TELECOM PVT .LTD, KOLKATA	CONTRACTOR	CHECKED BY:		APPROVED BY:	
	 RAMA TELECOM PVT. LTD, KOLKATA	 JE/Tele/Con/NGP	 DSTE/Con./NGP	 Dy.CSTE/Con./NGP	SHEET NO: 7

CABLE ROUTE PLAN FOR OFC, 6QUAD CABLE
in CHHINDWARA - CHOURAI SECTION

CWA

NIR

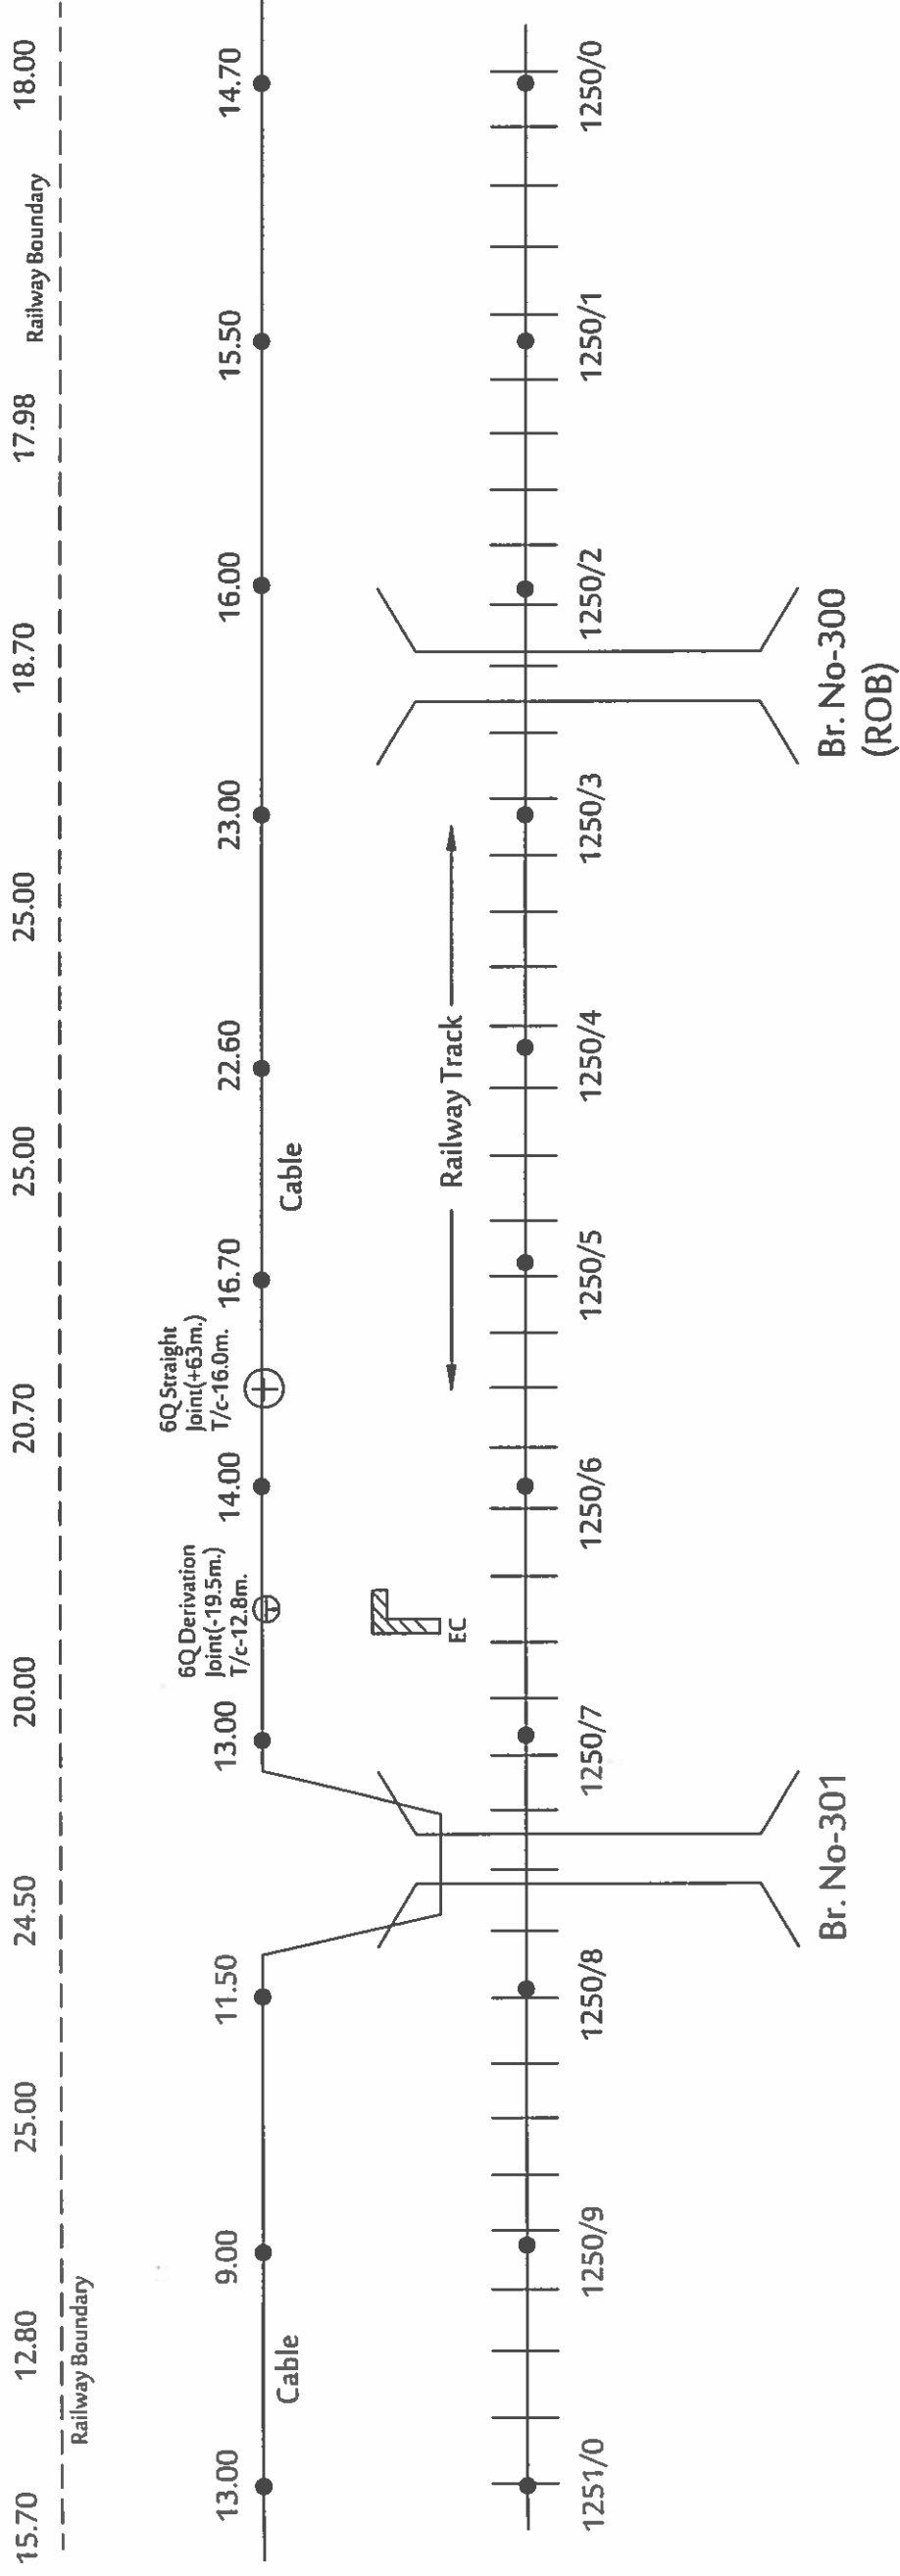


SOUTH EAST CENTRAL RAILWAY, NAGPUR ROUTE DIAGRAM OF OFC/6QUAD CABLE SECTION : CHHINDWARA TO CHOURAI SECTION RAMA TELECOM PVT. LTD, KOLKATA	CONTRACTOR		CHECKED BY:		APPROVED BY:	
	 RAMA TELECOM PVT. LTD, KOLKATA		 JE/Tele/Con/NGP		 Dy.CSTE/Con./NGP	
SHEET NO: 8						


CABLE ROUTE PLAN FOR OFC, 6QUAD CABLE in CHHINDWARA - CHOURAI SECTION

CWA

NIR

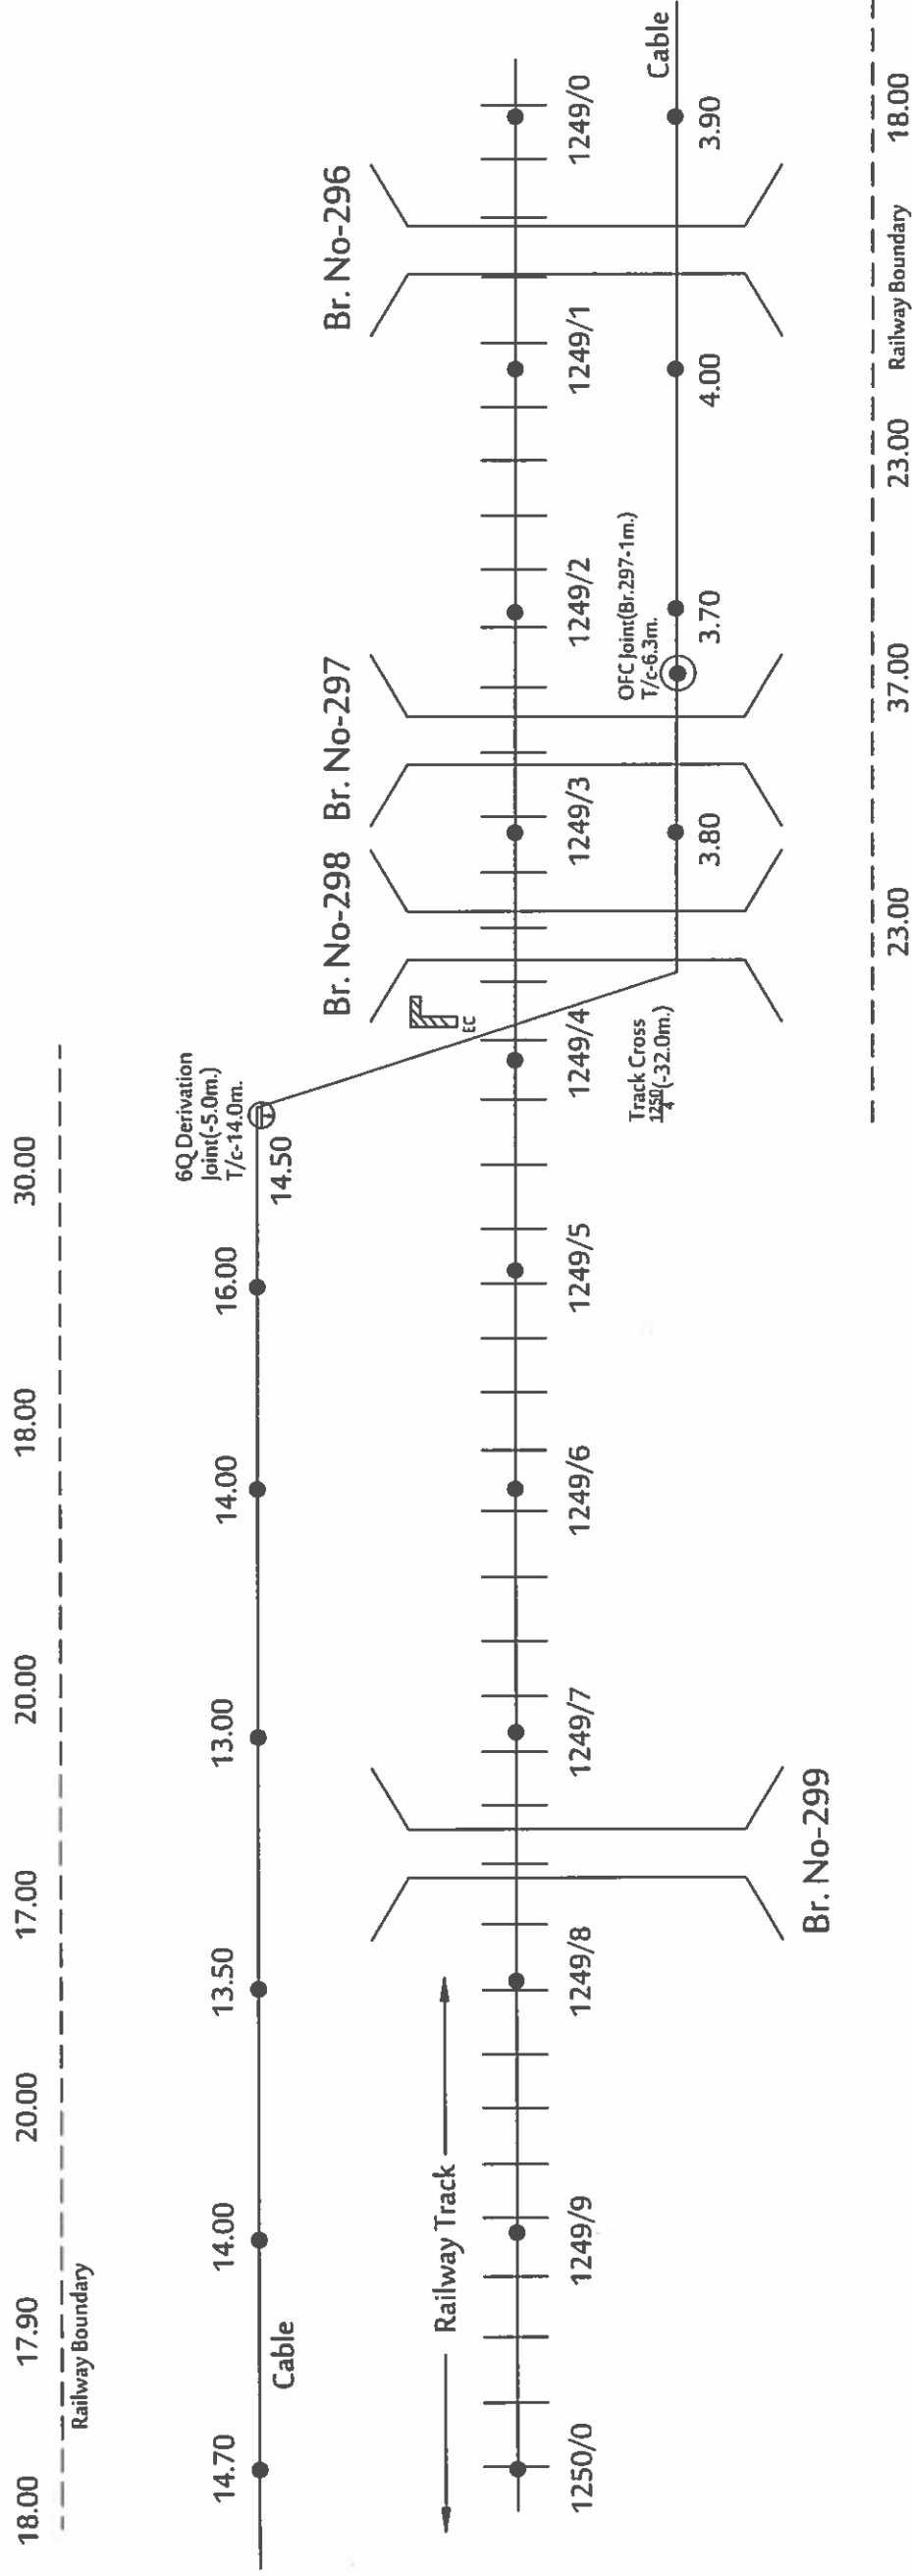


SOUTH EAST CENTRAL RAILWAY, NAGPUR ROUTE DIAGRAM OF OFC/6QUAD CABLE SECTION : CHHINDWARA TO CHOURAI SECTION RAMA TELECOM PVT .LTD, KOLKATA	CONTRACTOR	CHECKED BY:		APPROVED BY:	
	 RAMA TELECOM PVT. LTD, KOLKATA	 JE/Tele/Con/NGP	 DSTE/Con./NGP	 Dy.CSTE/Con./NGP	
SHEET NO: 9					

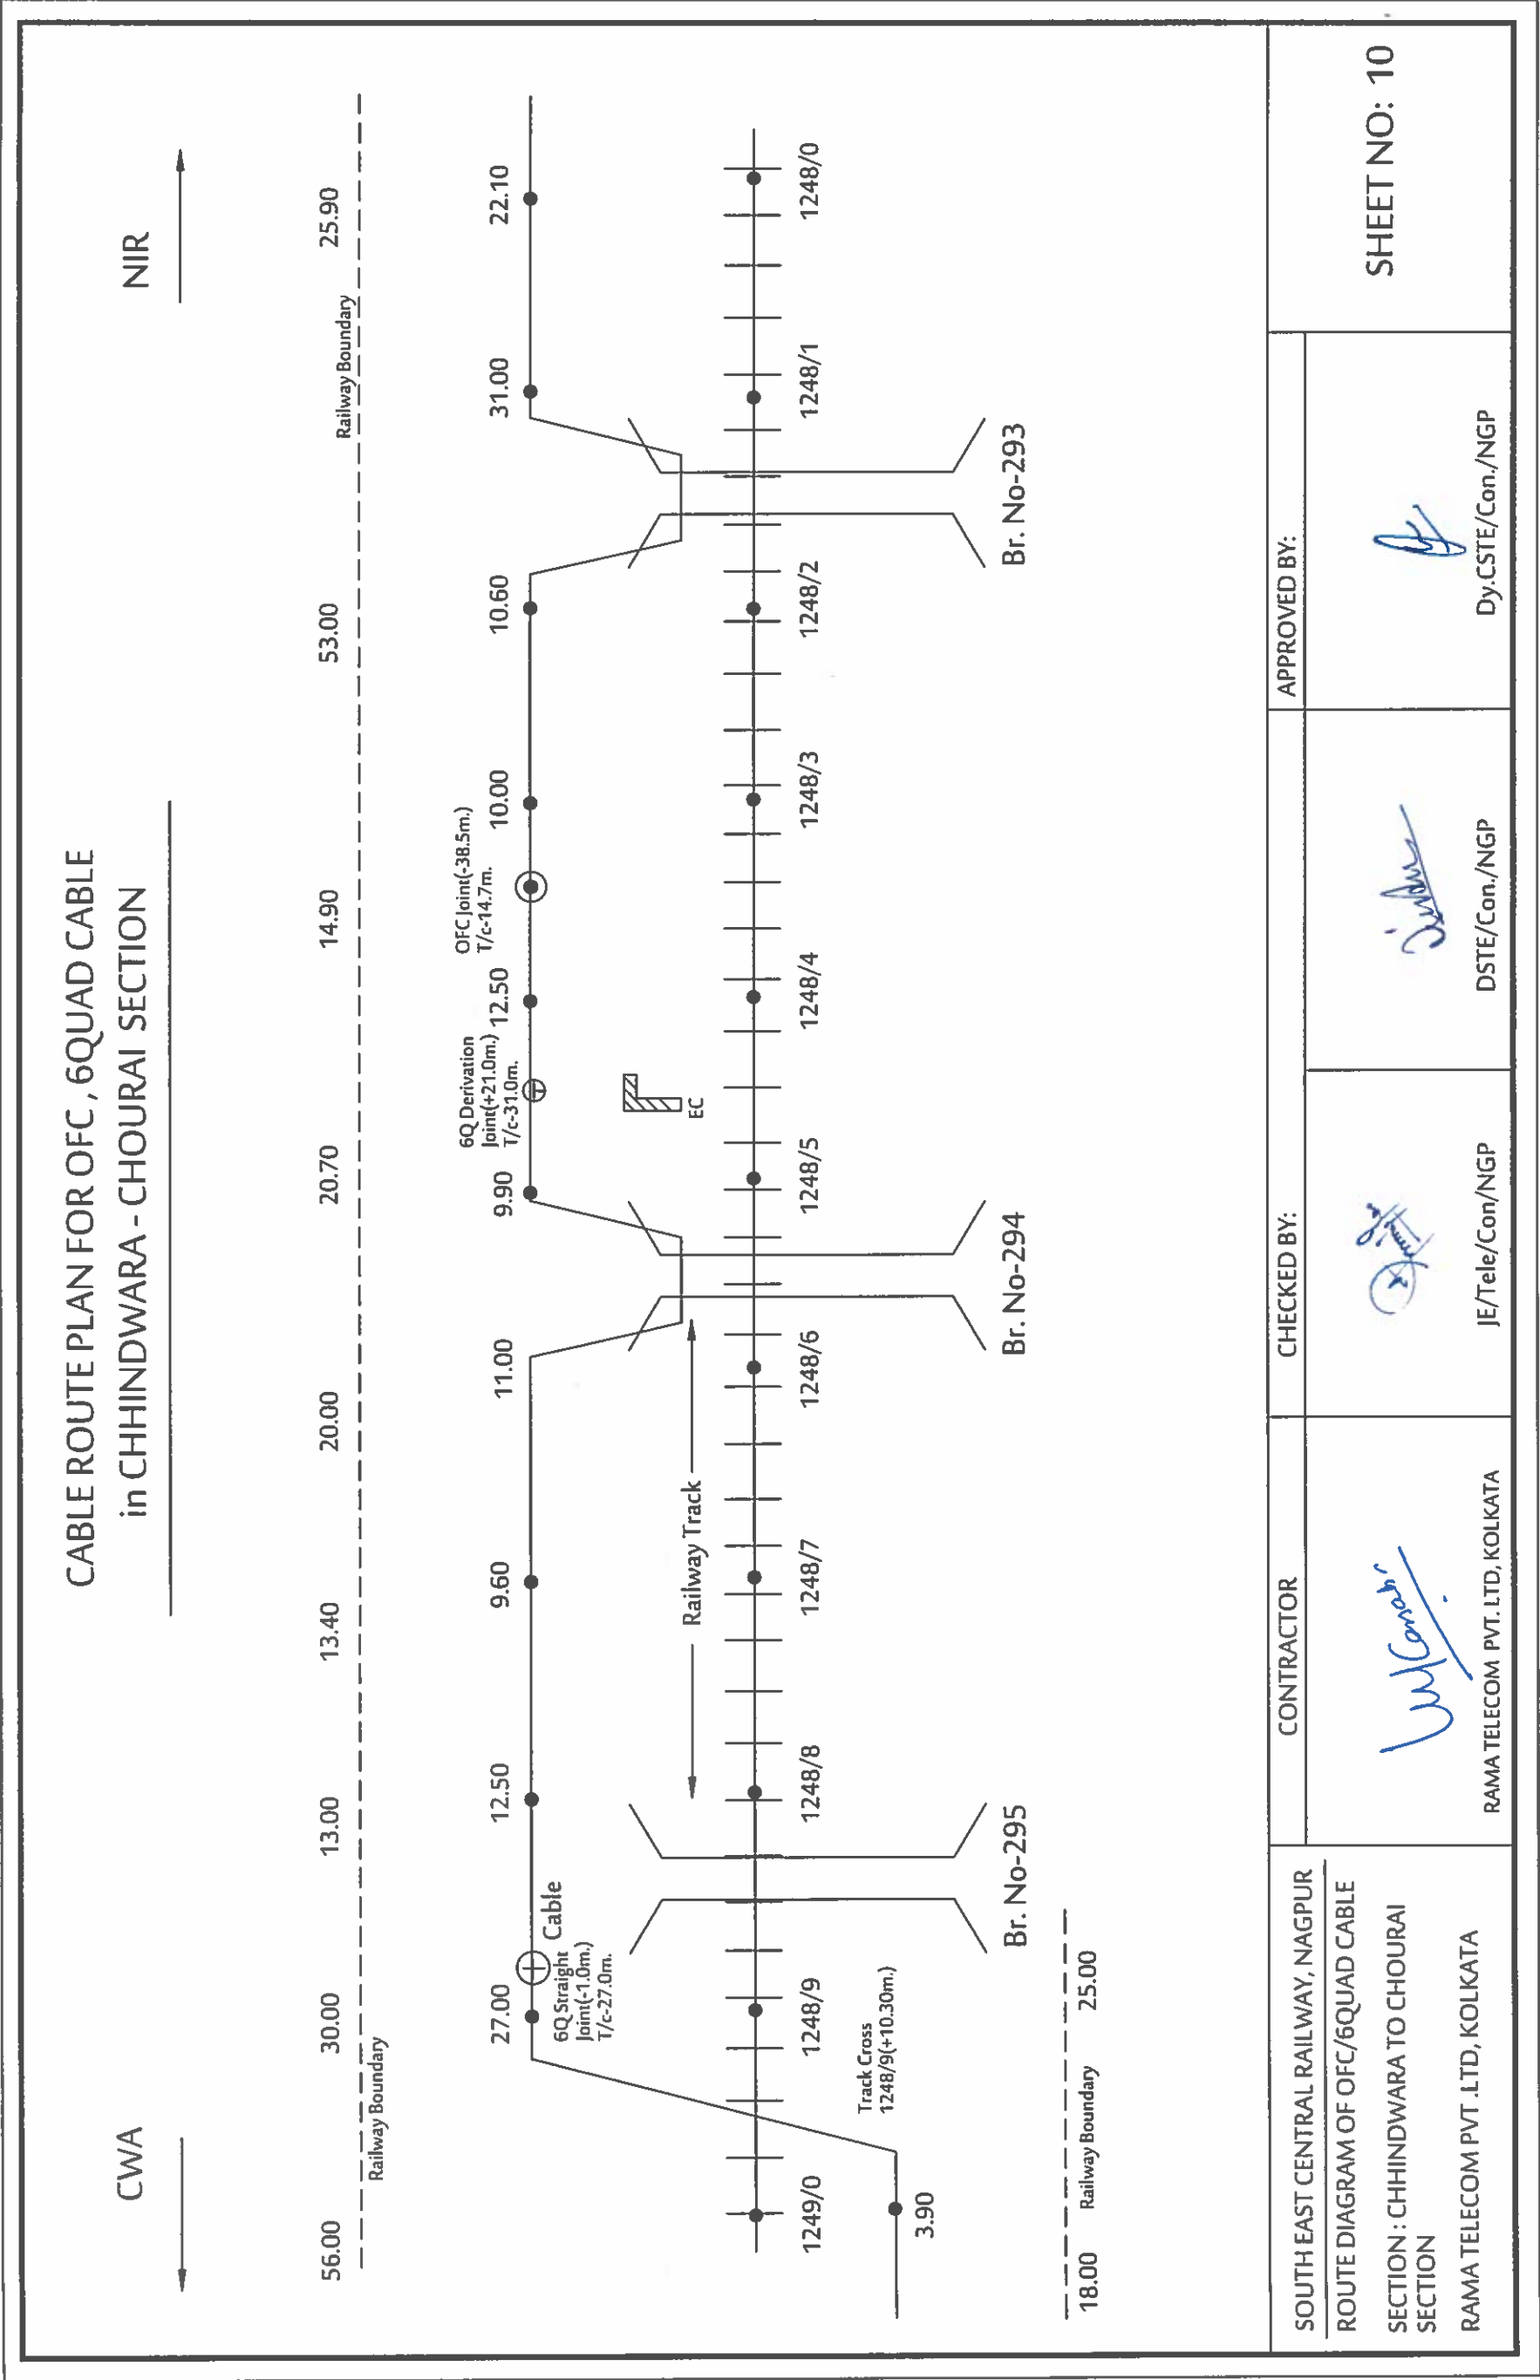

CABLE ROUTE PLAN FOR OFC, 6QUAD CABLE
in CHHINDWARA - CHOURAI SECTION

CWA

NIR

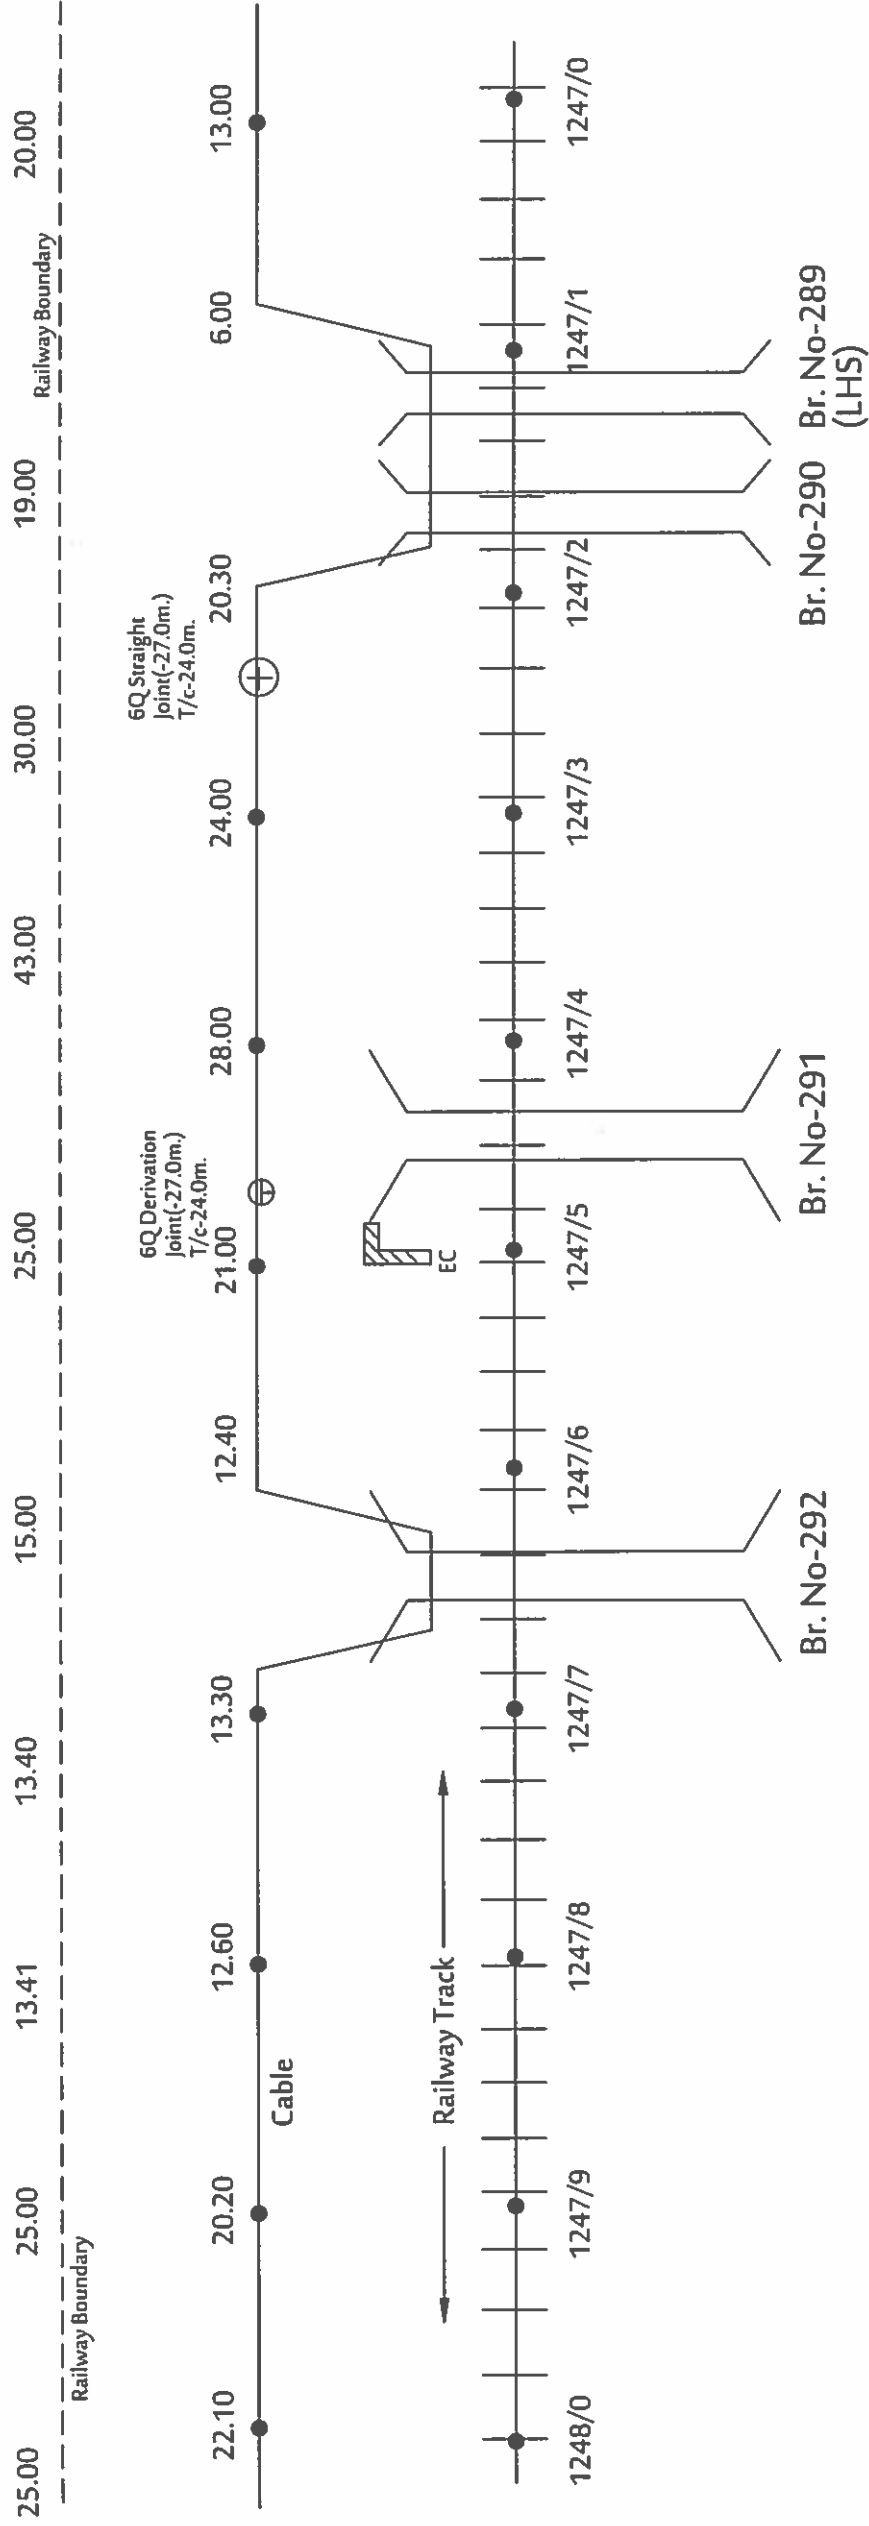

SOUTH EAST CENTRAL RAILWAY, NAGPUR
ROUTE DIAGRAM OF OFC/6QUAD CABLE
SECTION : CHHINDWARA TO CHOURAI
SECTION
RAMA TELECOM PVT .LTD, KOLKATA

CONTRACTOR

CHECKED BY:

APPROVED BY:

[Signature]

RAMA TELECOM PVT. LTD, KOLKATA

[Signature]

JE/Tele/Con./NGP

[Signature]

DSTE/Con./NGP

[Signature]


Dy.CSTE/Con./NGP

SHEET NO: 11

CABLE ROUTE PLAN FOR OFC, 6QUAD CABLE
in CHHINDWARA - CHOURAI SECTION

CWA

NIR

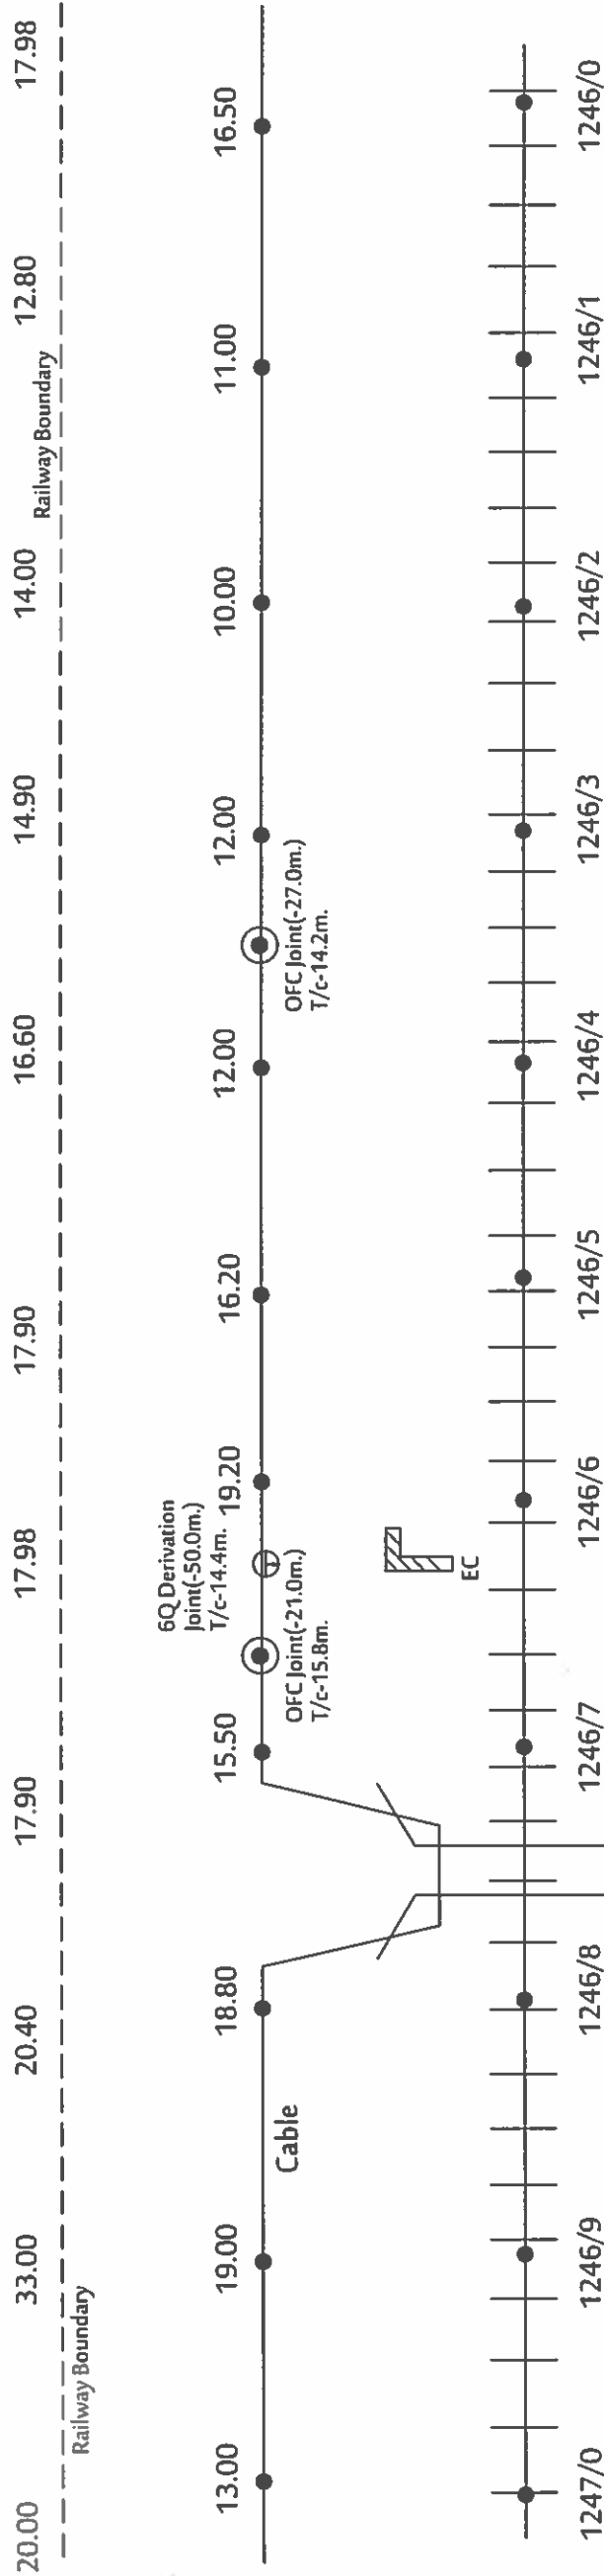

Br. No-288


GHAT PARASIA

SOUTH EAST CENTRAL RAILWAY, NAGPUR ROUTE DIAGRAM OF OFC/6QUAD CABLE SECTION : CHHINDWARA TO CHOURAI SECTION RAMA TELECOM PVT .LTD, KOLKATA	CONTRACTOR	CHECKED BY:		APPROVED BY:	
	 RAMA TELECOM PVT. LTD, KOLKATA	 JE/Tele/Con/NGP	 DSTE/Con./NGP	 Dy.CSTE/Con./NGP	
SHEET NO: 12					

CABLE ROUTE PLAN FOR OFC, 6QUAD CABLE
in CHHINDWARA - CHOURAI SECTION

CWA

NIR

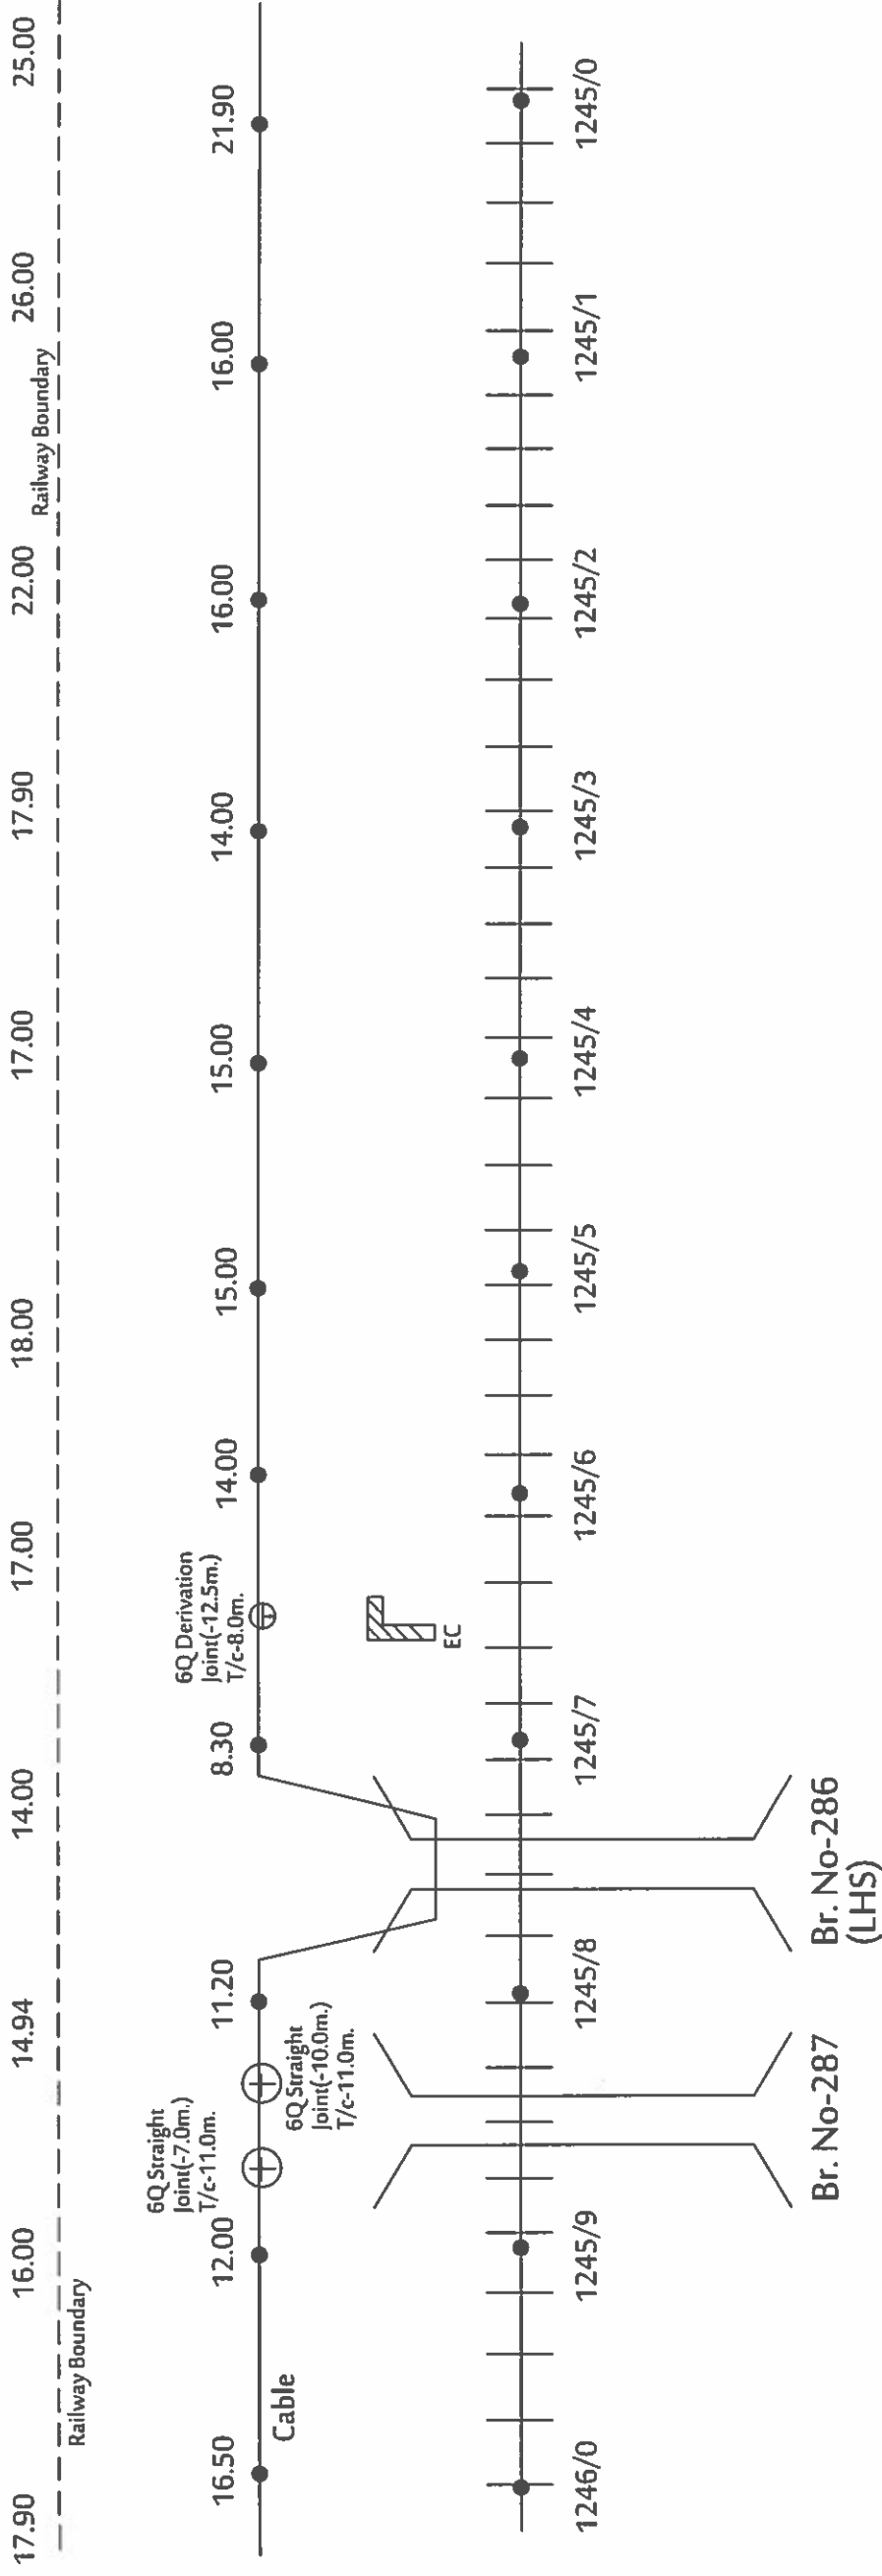


SOUTH EAST CENTRAL RAILWAY, NAGPUR ROUTE DIAGRAM OF OFC/6QUAD CABLE SECTION : CHHINDWARA TO CHOURAI SECTION RAMA TELECOM PVT .LTD, KOLKATA	CONTRACTOR	CHECKED BY:	APPROVED BY:	SHEET NO: 13
	 RAMA TELECOM PVT. LTD, KOLKATA	 JE/Tele/Con/NGP	 DSTE/Con./NGP	

CABLE ROUTE PLAN FOR OFC, 6QUAD CABLE
in CHHINDWARA - CHOURAI SECTION

CWA

NIR

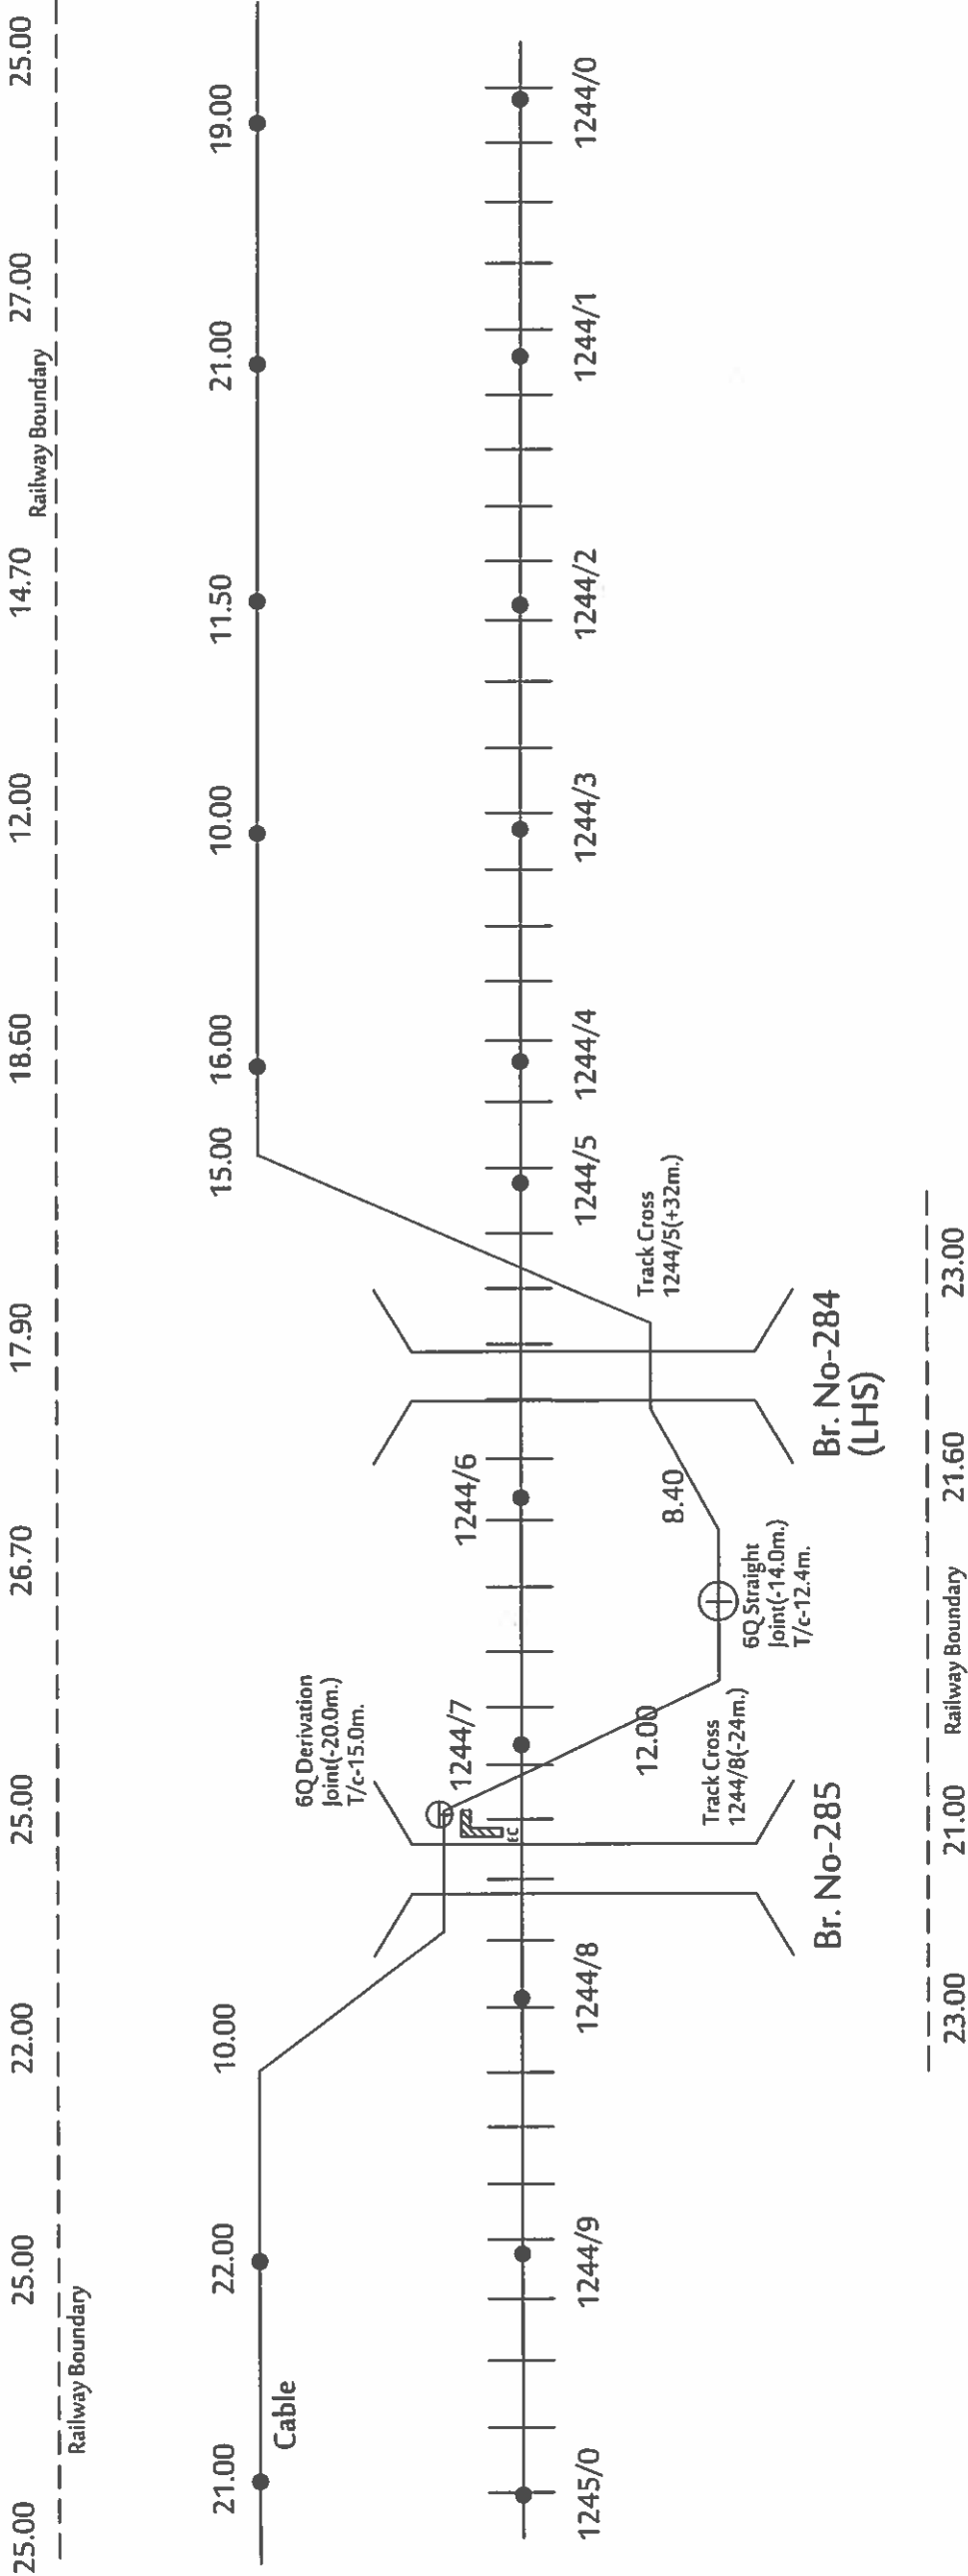


SOUTH EAST CENTRAL RAILWAY, NAGPUR ROUTE DIAGRAM OF OFC/6QUAD CABLE SECTION : CHHINDWARA TO CHOURAI SECTION RAMA TELECOM PVT .LTD, KOLKATA	CONTRACTOR		CHECKED BY:		APPROVED BY:	
	 RAMA TELECOM PVT. LTD, KOLKATA		 JE/Tele/Con/NGP		 Dy.CSTE/Con./NGP	
SHEET NO: 14						

CABLE ROUTE PLAN FOR OFC, 6QUAD CABLE
in CHHINDWARA - CHOURAI SECTION

CWA

NIR

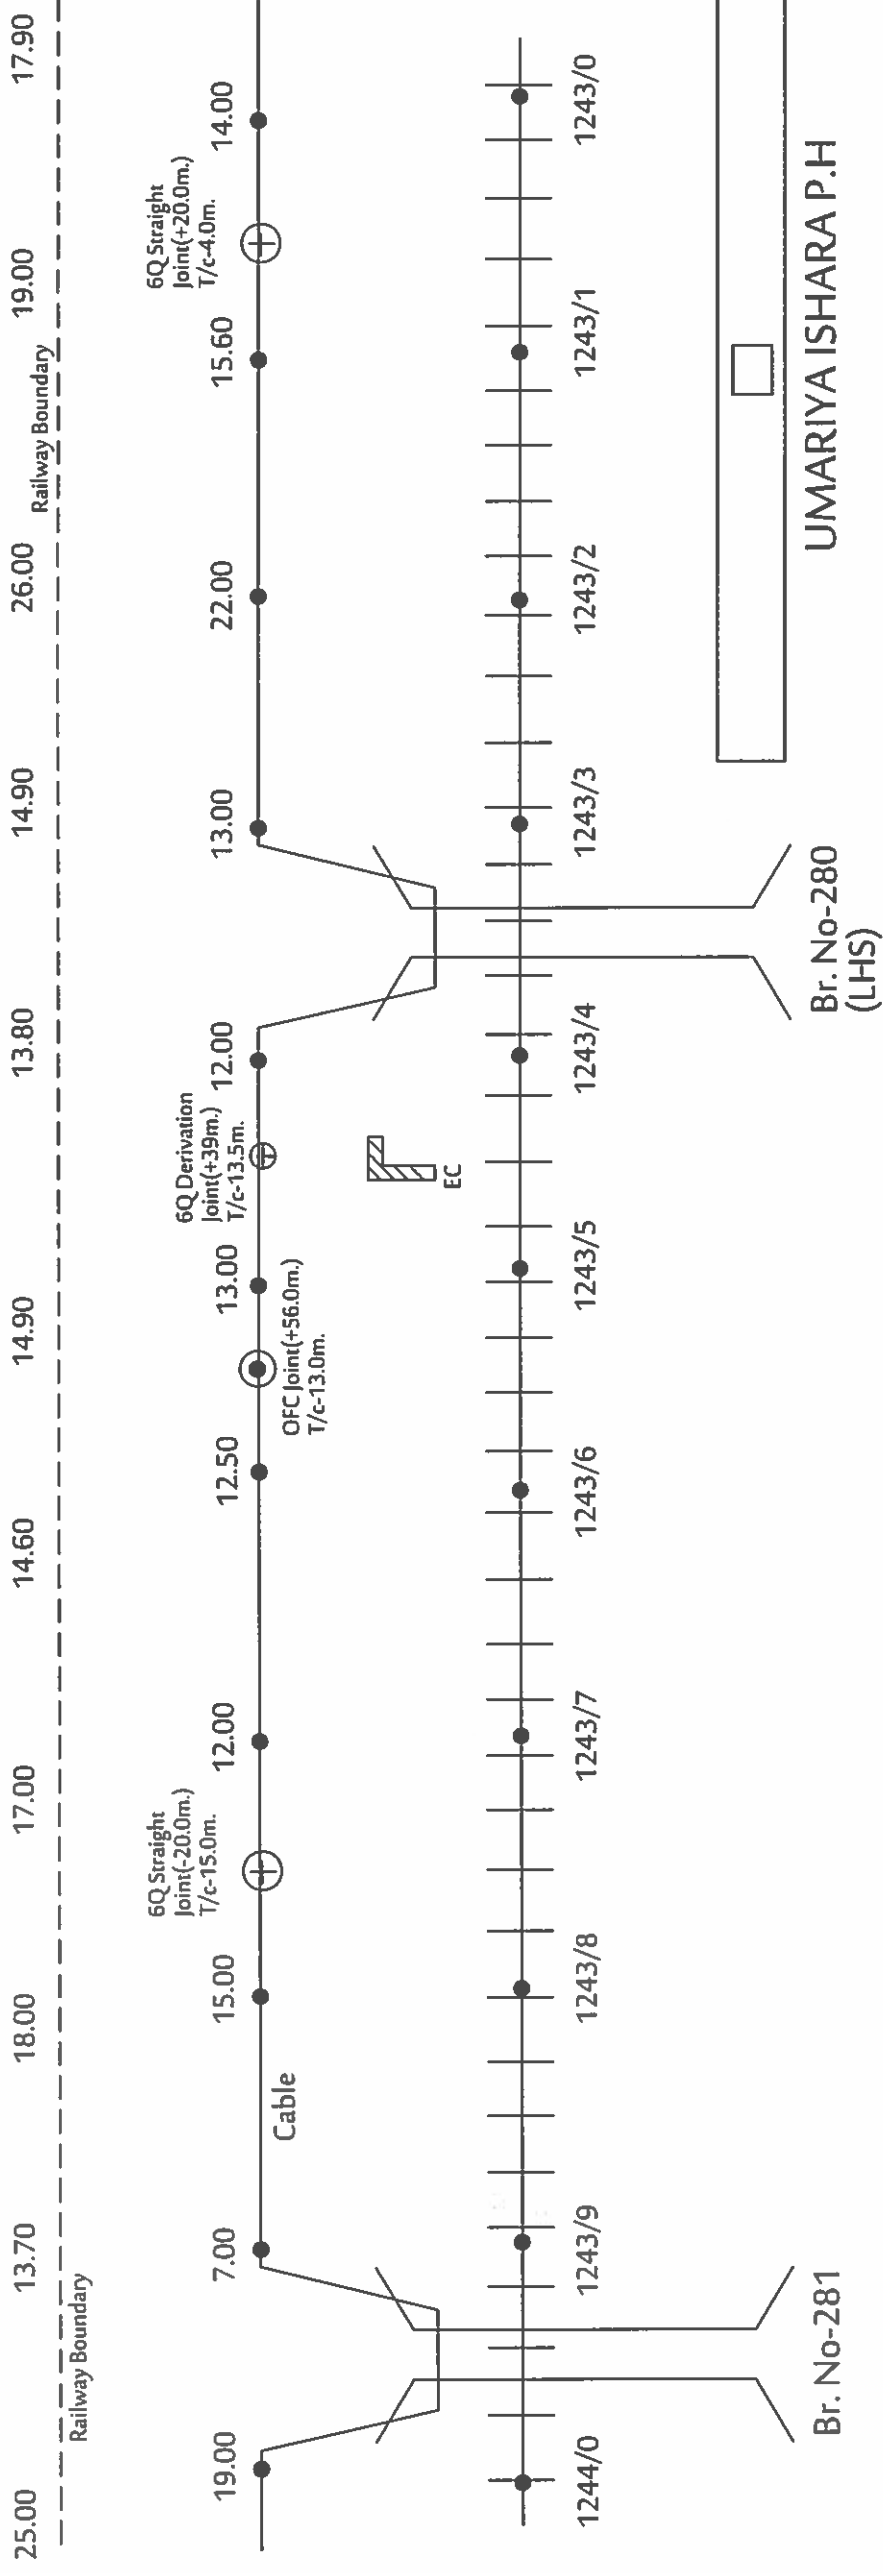


SOUTH EAST CENTRAL RAILWAY, NAGPUR ROUTE DIAGRAM OF OFC/6QUAD CABLE SECTION : CHHINDWARA TO CHOURAI SECTION RAMA TELECOM PVT .LTD, KOLKATA	CONTRACTOR	CHECKED BY:		APPROVED BY:	
	 RAMA TELECOM PVT. LTD, KOLKATA	 JE/Tele/Con/NGP	 DSTE/Con./NGP	 Dy.CSTE/Con./NGP	
SHEET NO: 15					

CABLE ROUTE PLAN FOR OFC, 6QUAD CABLE
in CHHINDWARA - CHOURAI SECTION

CWA

NIR

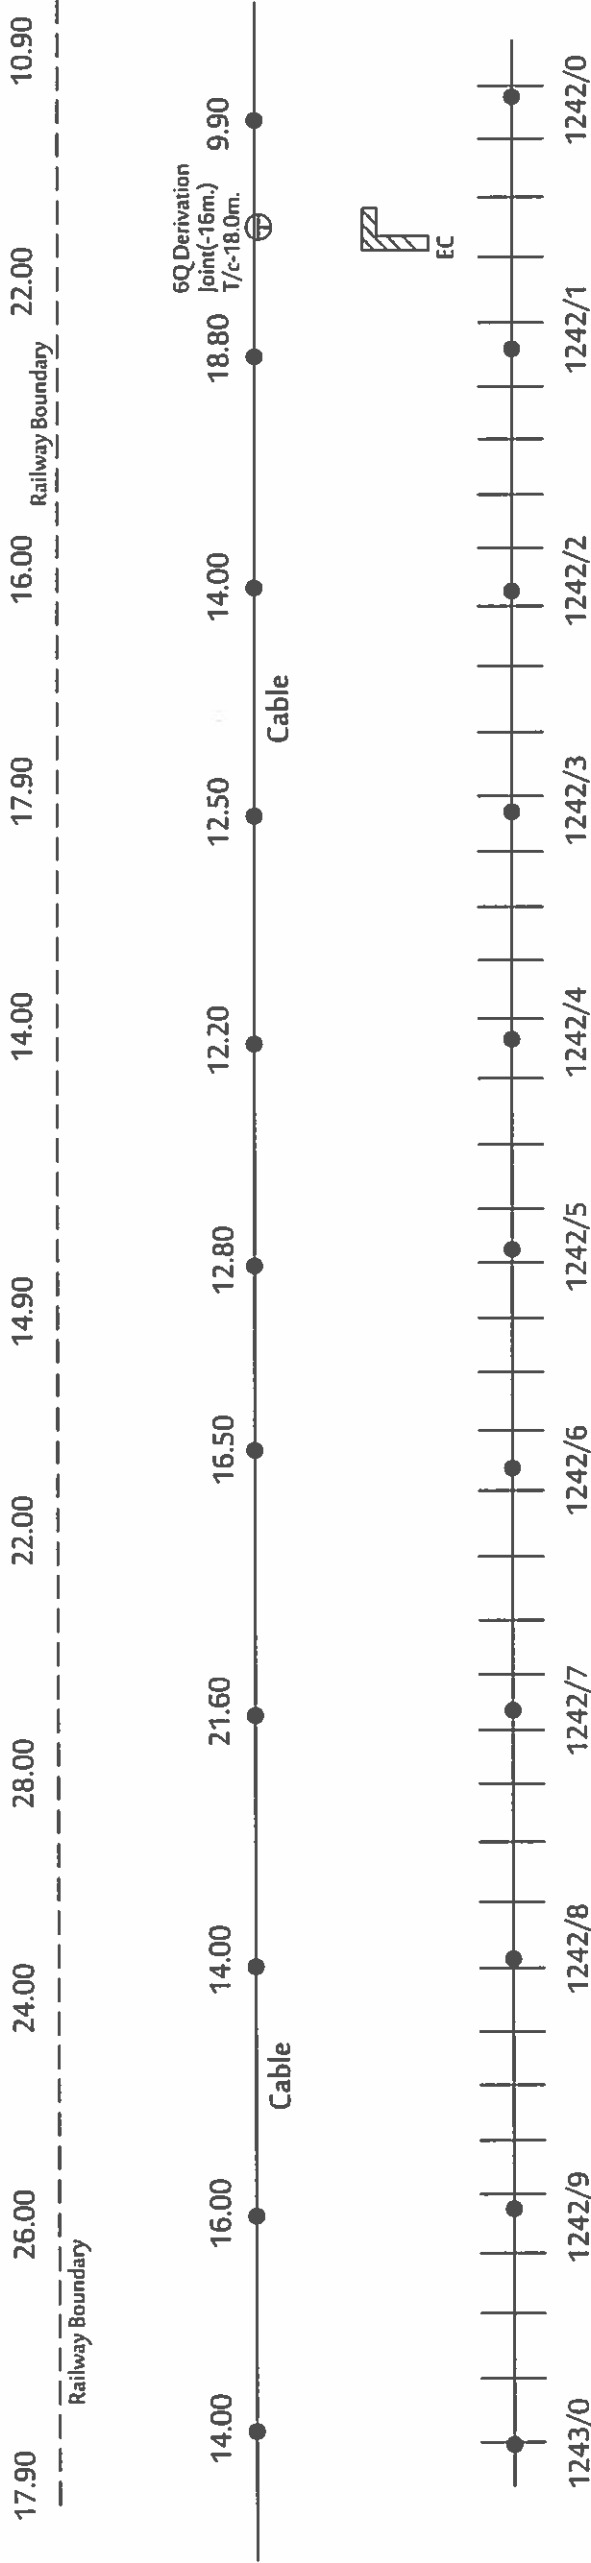


SOUTH EAST CENTRAL RAILWAY, NAGPUR ROUTE DIAGRAM OF OFC/6QUAD CABLE SECTION : CHHINDWARA TO CHOURAI SECTION RAMA TELECOM PVT .LTD, KOLKATA	CHECKED BY:		APPROVED BY:	
	CONTRACTOR			
	 RAMA TELECOM PVT. LTD, KOLKATA	 JE/Tele/Con/NGP	 DSTE/Con/NGP	 Dy.CSTE/Con/NGP
SHEET NO: 16				

CABLE ROUTE PLAN FOR OFC, 6QUAD CABLE in CHHINDWARA - CHOURAI SECTION

CWA

NIR

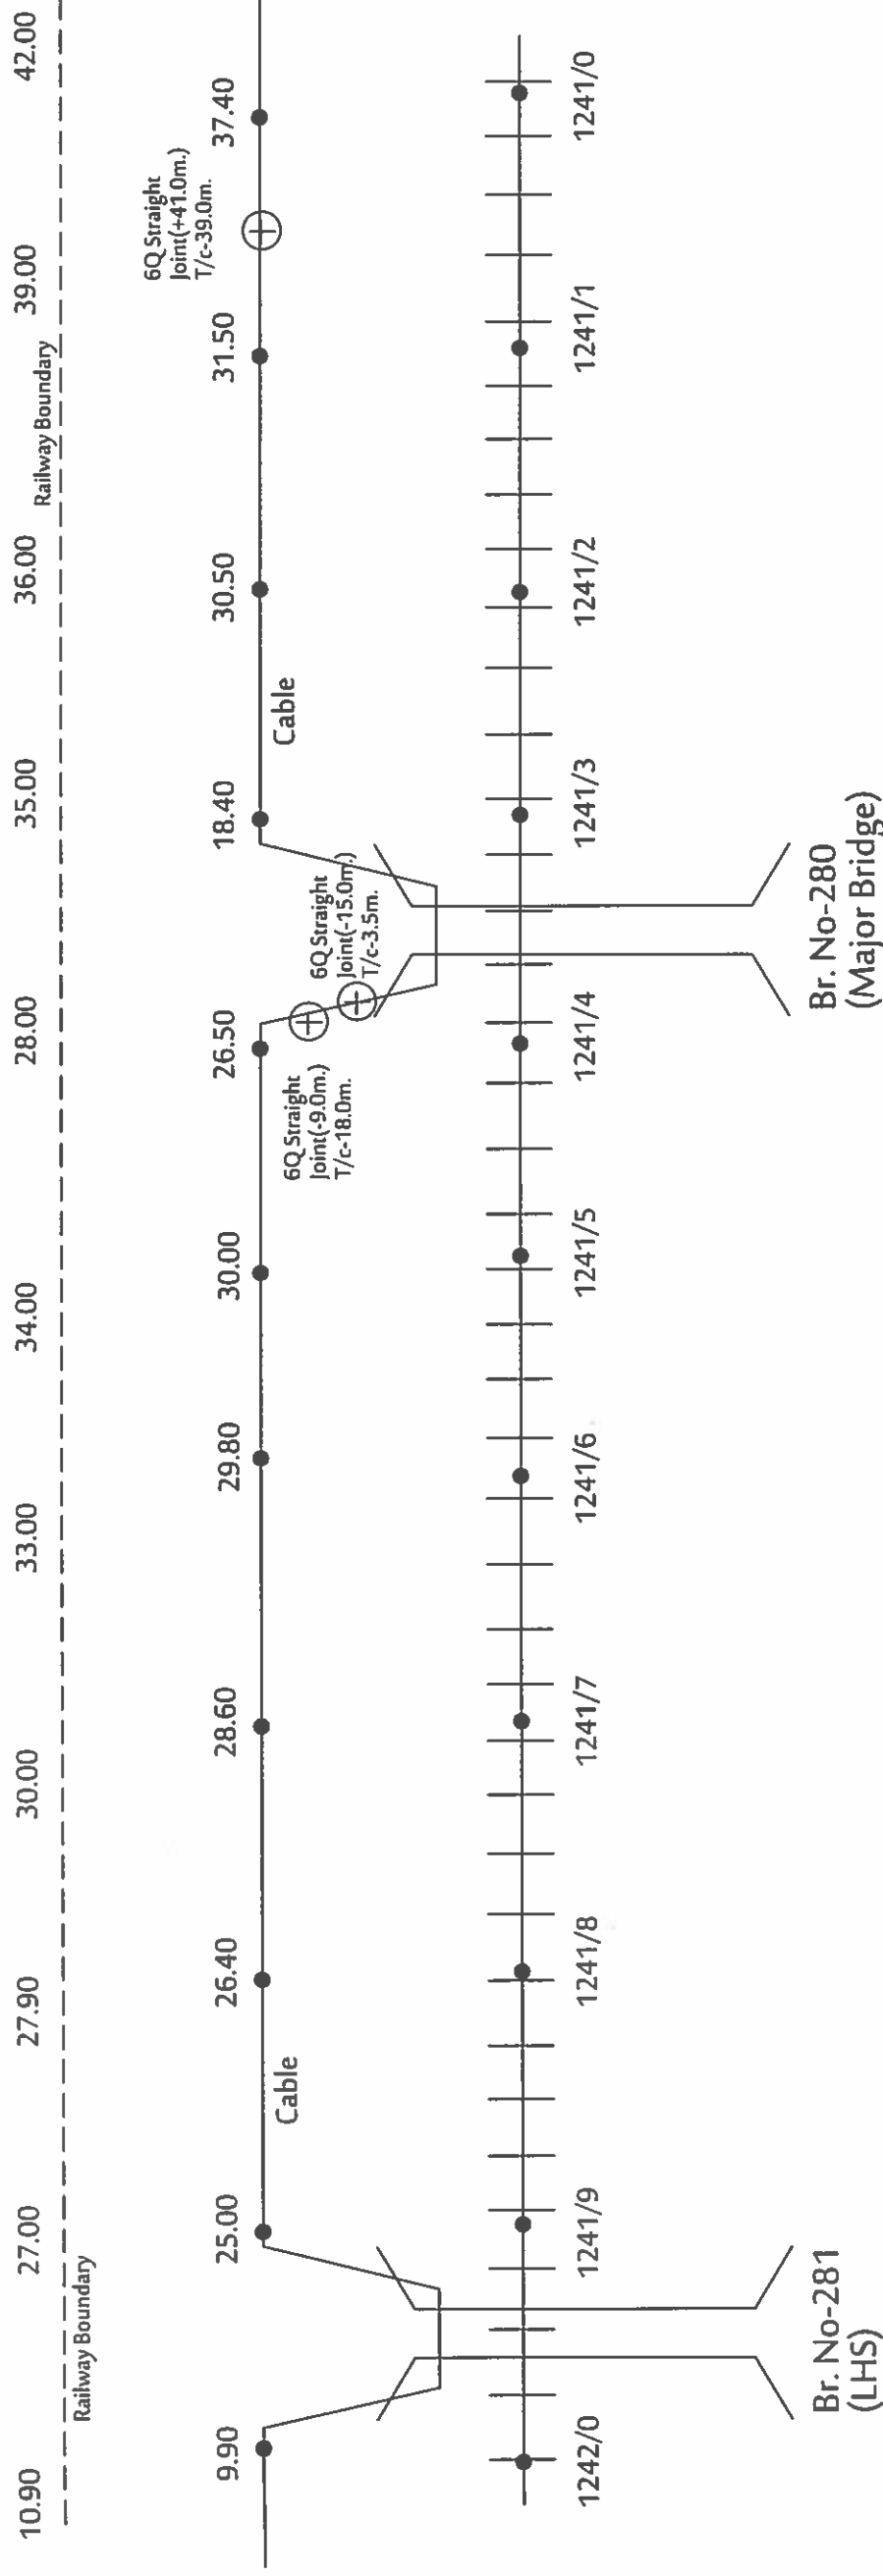


SOUTH EAST CENTRAL RAILWAY, NAGPUR ROUTE DIAGRAM OF OFC/6QUAD CABLE SECTION : CHHINDWARA TO CHOURAI SECTION RAMA TELECOM PVT .LTD, KOLKATA	CONTRACTOR	CHECKED BY:		APPROVED BY:	
	 RAMA TELECOM PVT. LTD, KOLKATA	 JE/Tele/Con/NGP	 DSTE/Con./NGP	 Dy.CSTE/Con./NGP	
SHEET NO: 17					

CABLE ROUTE PLAN FOR OFC , 6QUAD CABLE
in CHHINDWARA - CHOURAI SECTION

CWA

NIR

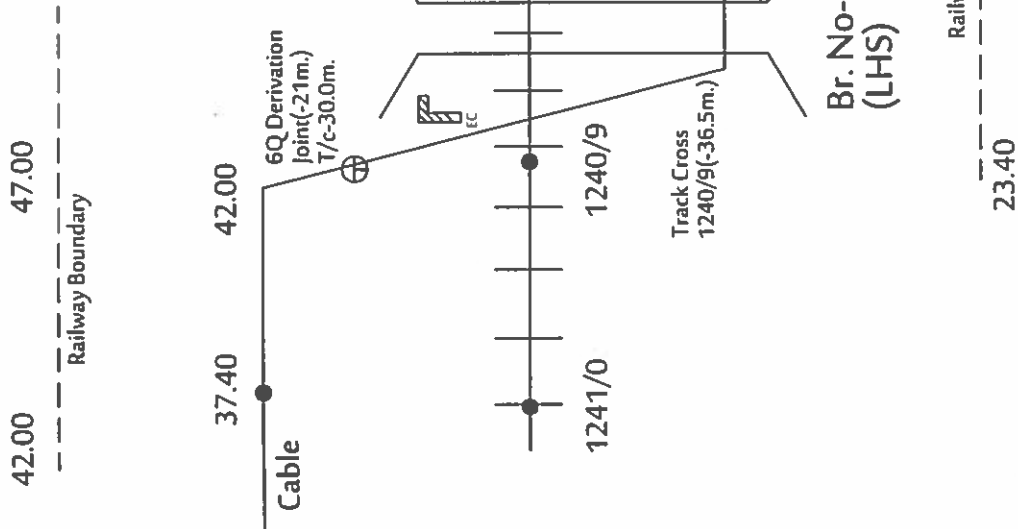

SOUTH EAST CENTRAL RAILWAY, NAGPUR
ROUTE DIAGRAM OF OFC/6QUAD CABLE
SECTION : CHHINDWARA TO CHOURAI
SECTION
RAMA TELECOM PVT .LTD, KOLKATA

CONTRACTOR

Vulcan

RAMA TELECOM PVT. LTD, KOLKATA

CHECKED BY:

[Signature]

JE/Tele/Con/NGP

APPROVED BY:

[Signature]

Dy.CSTE/Con./NGP


SHEET NO: 18

CABLE ROUTE PLAN FOR OFC, 6QUAD CABLE in CHHINDWARA - CHOURAI SECTION

CWA

NIR

Br. No-275 Br. No-274 Br. No-273

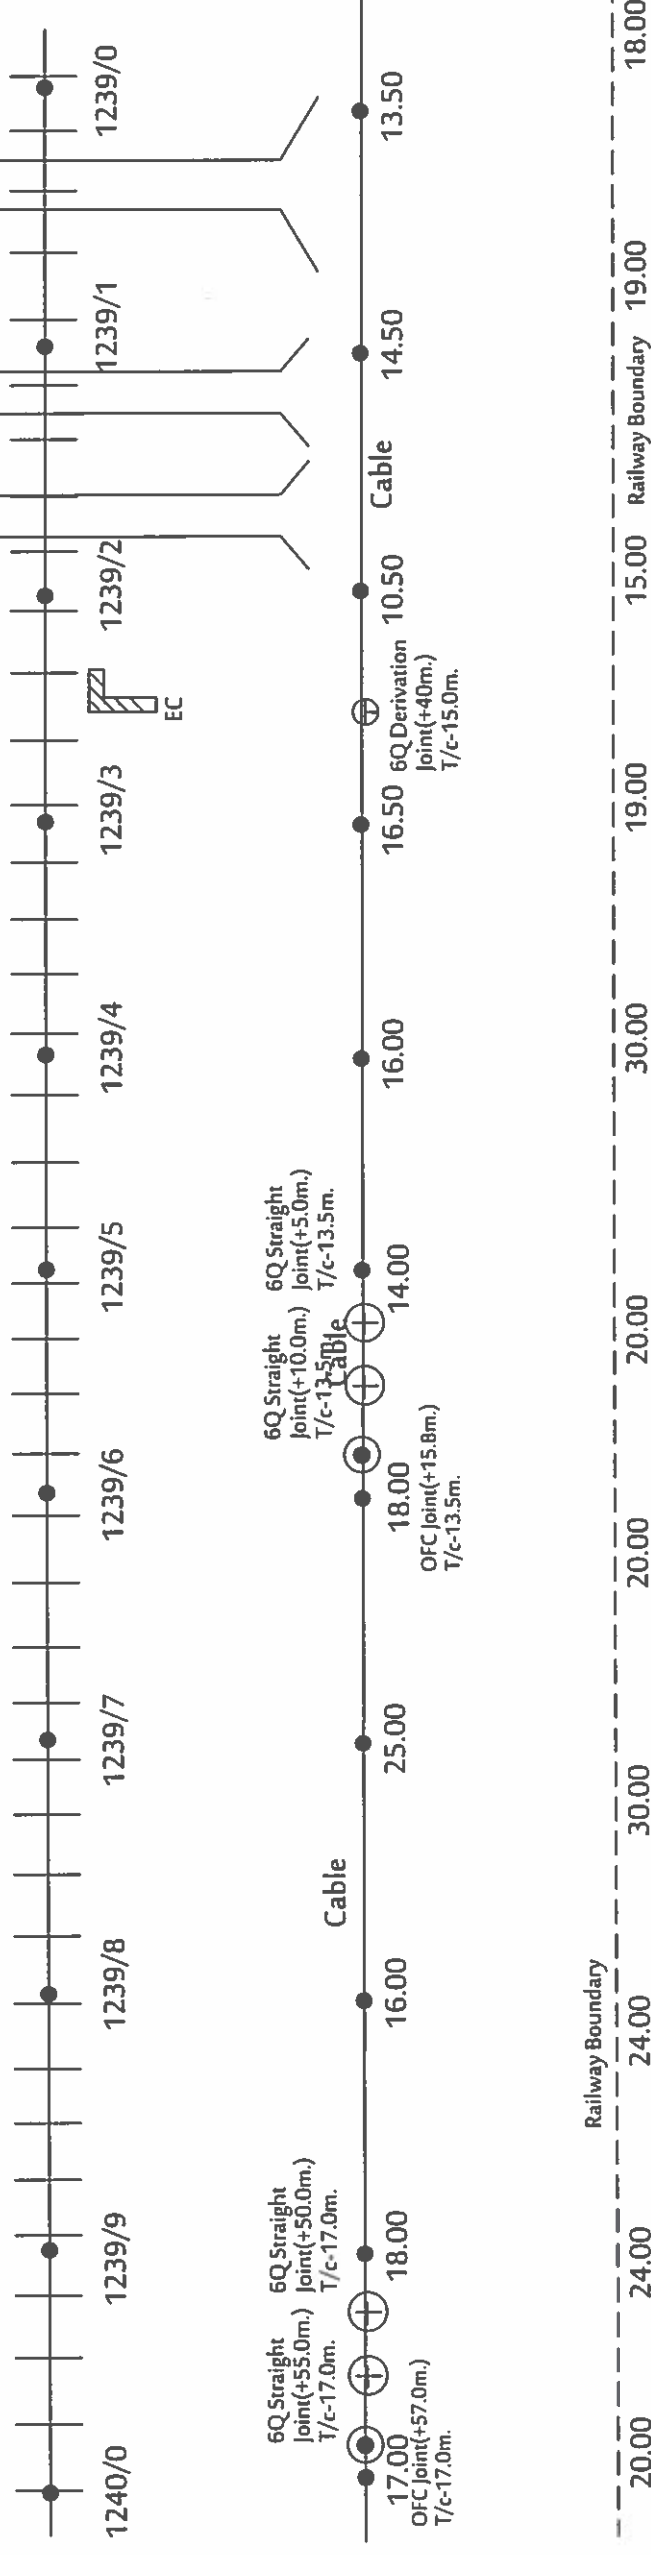


SOUTH EAST CENTRAL RAILWAY, NAGPUR ROUTE DIAGRAM OF OFC/6QUAD CABLE SECTION : CHHINDWARA TO CHOURAI SECTION RAMA TELECOM PVT .LTD, KOLKATA	CHECKED BY:		APPROVED BY:	
	CONTRACTOR RAMA TELECOM PVT.LTD, KOLKATA	JE/Tele/Con/NGP	DSTE/Con./NGP	Dy.CSTE/Con./NGP

SHEET NO: 19

CABLE ROUTE PLAN FOR OFC, 6QUAD CABLE
in CHHINDWARA - CHOURAI SECTION

CWA

NIR

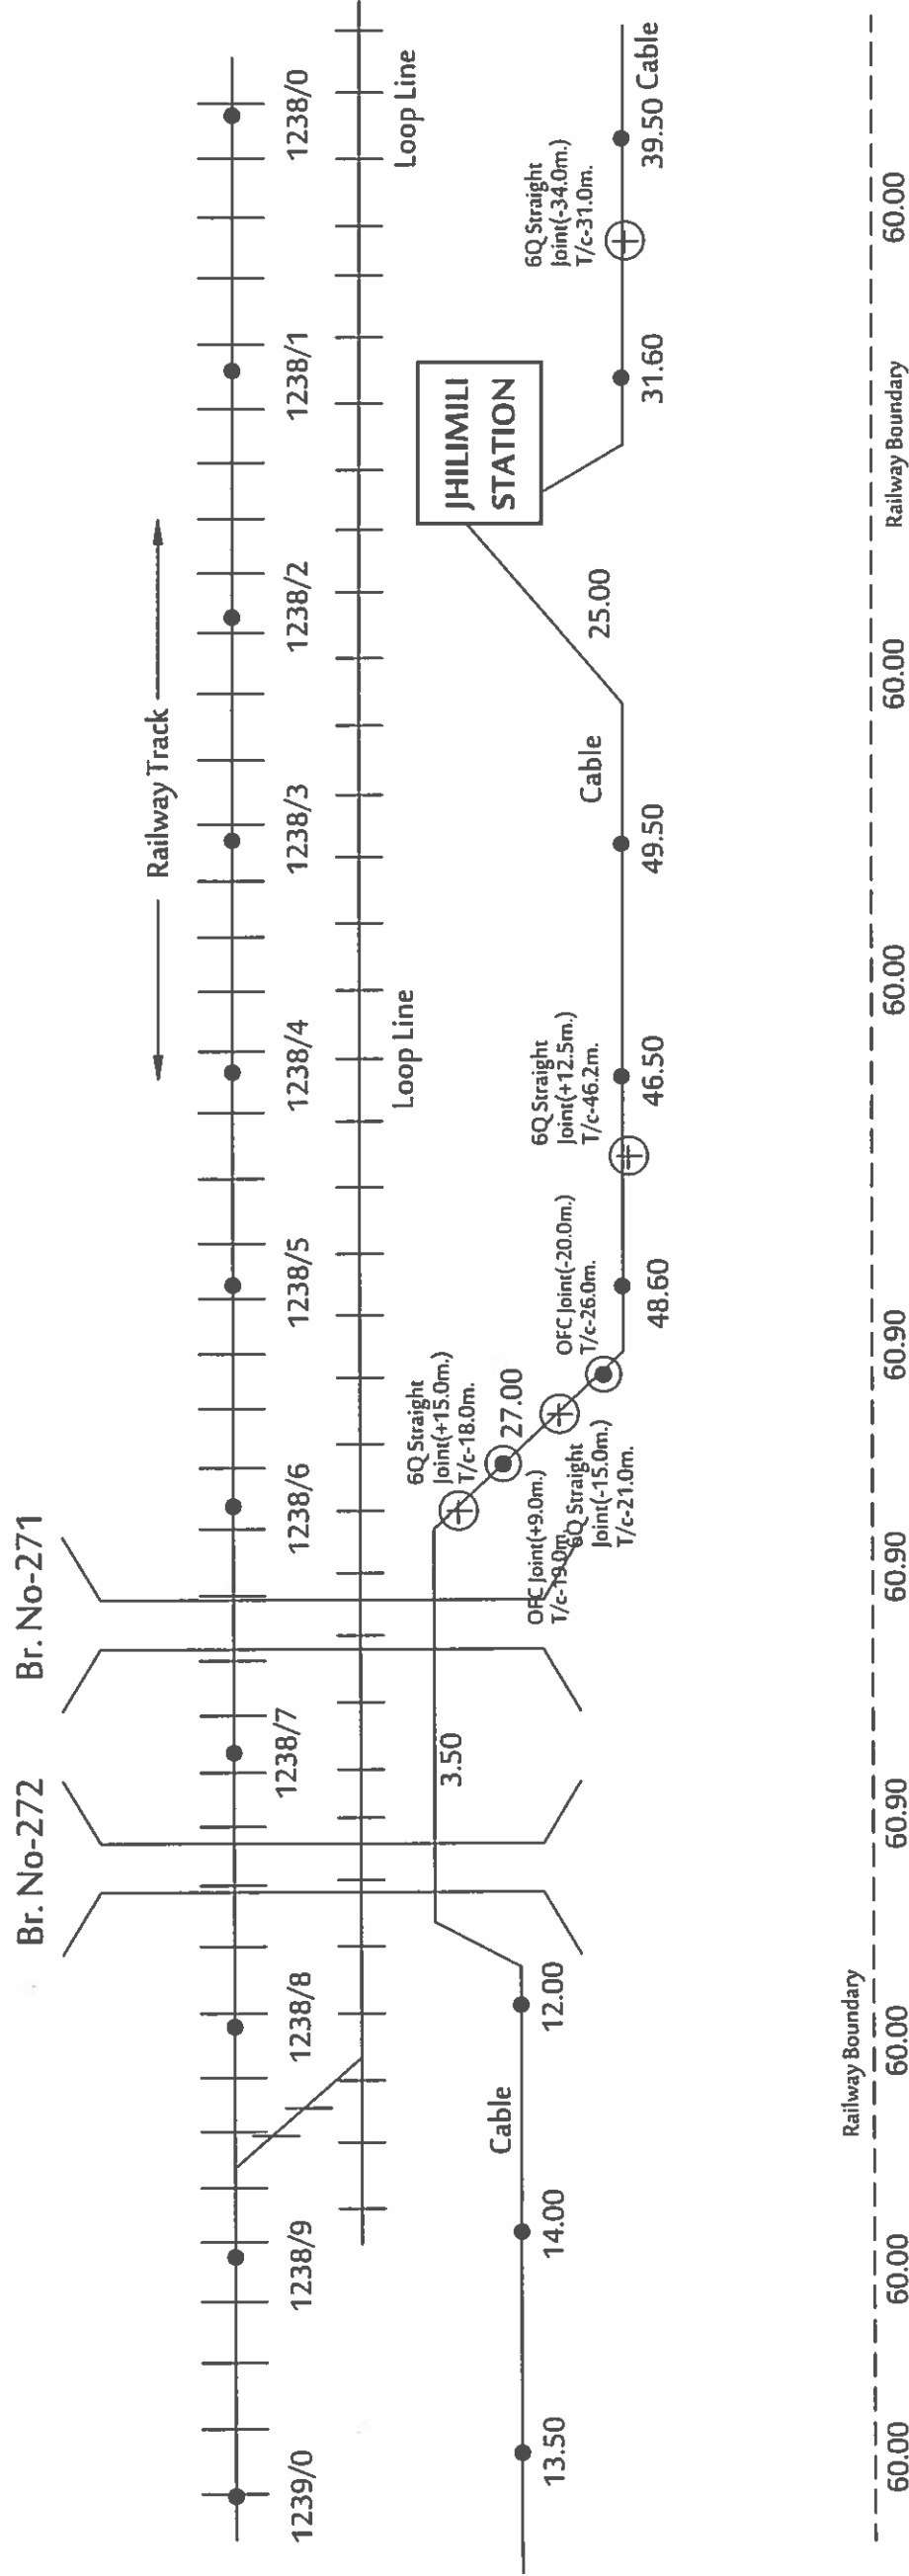

SOUTH EAST CENTRAL RAILWAY, NAGPUR
ROUTE DIAGRAM OF OFC/6QUAD CABLE
SECTION : CHHINDWARA TO CHOURAI
SECTION
RAMA TELECOM PVT. LTD, KOLKATA

CONTRACTOR
Rama Telecom Pvt. Ltd.
RAMA TELECOM PVT. LTD, KOLKATA

CHECKED BY:
[Signature]
JE/Tele/Con./NGP

APPROVED BY:
[Signature]
DSTE/Con./NGP

APPROVED BY:
[Signature]
Dy.CSTE/Con./NGP

SHEET NO: 20


CABLE ROUTE PLAN FOR OFC, 6QUAD CABLE
in CHHINDWARA - CHOURAI SECTION

CWA

NIR

Br. No-268 Br. No-267
(LHS)

Railway Track

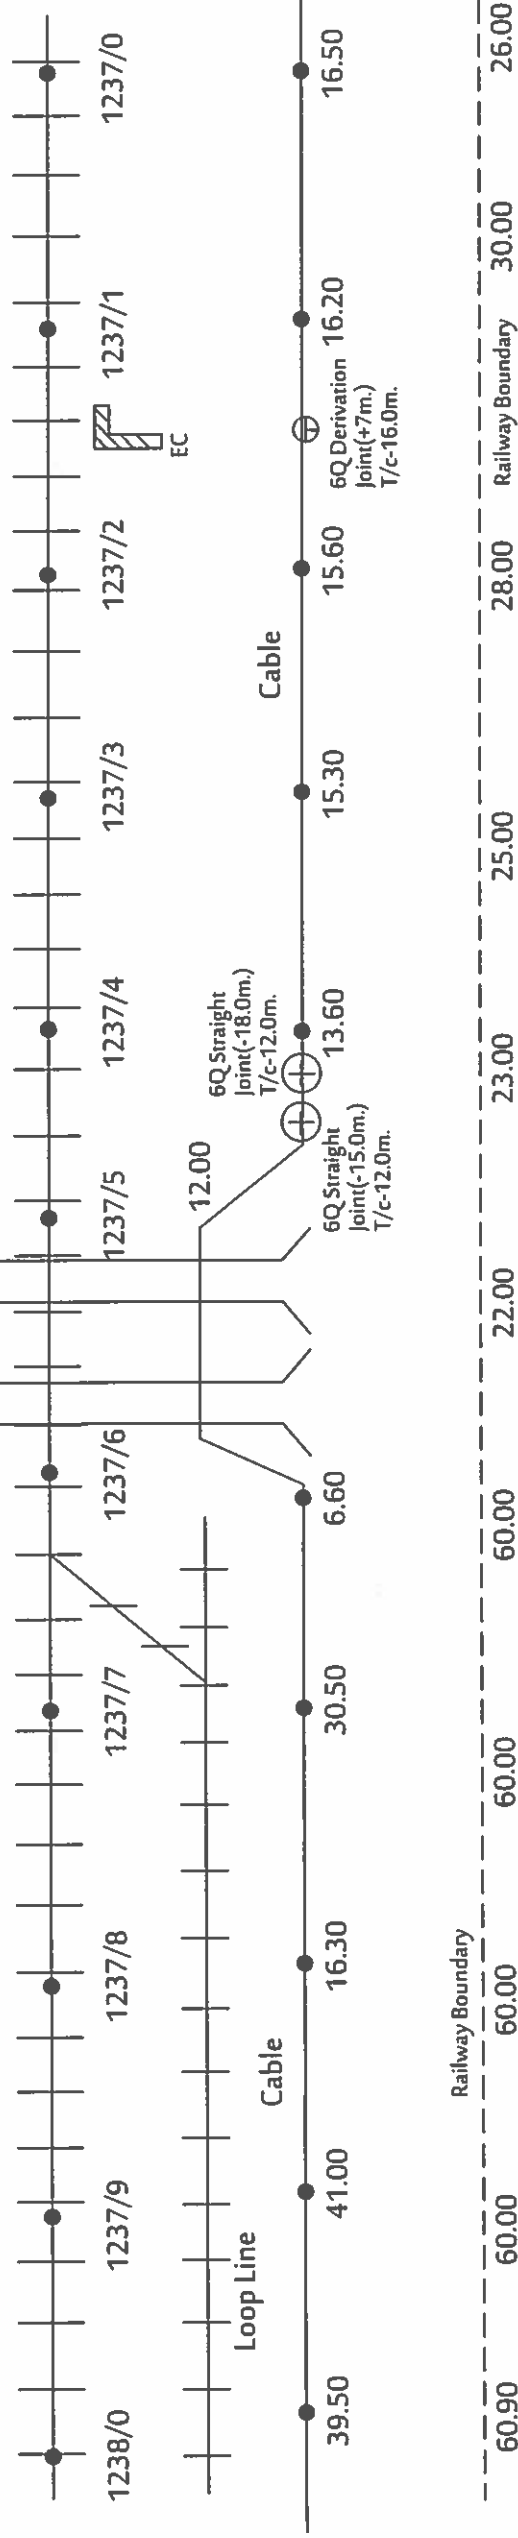


SOUTH EAST CENTRAL RAILWAY, NAGPUR ROUTE DIAGRAM OF OFC/6QUAD CABLE SECTION : CHHINDWARA TO CHOURAI SECTION RAMA TELECOM PVT .LTD, KOLKATA	CONTRACTOR	CHECKED BY:		APPROVED BY:	
	 RAMA TELECOM PVT. LTD, KOLKATA	 JE/Tele/Con/NGP	 DSTE/Con./NGP	 Dy.CSTE/Con./NGP	
		SHEET NO: 21			

CABLE ROUTE PLAN FOR OFC , 6QUAD CABLE in CHHINDWARA - CHOURAI SECTION

CWA

NIR

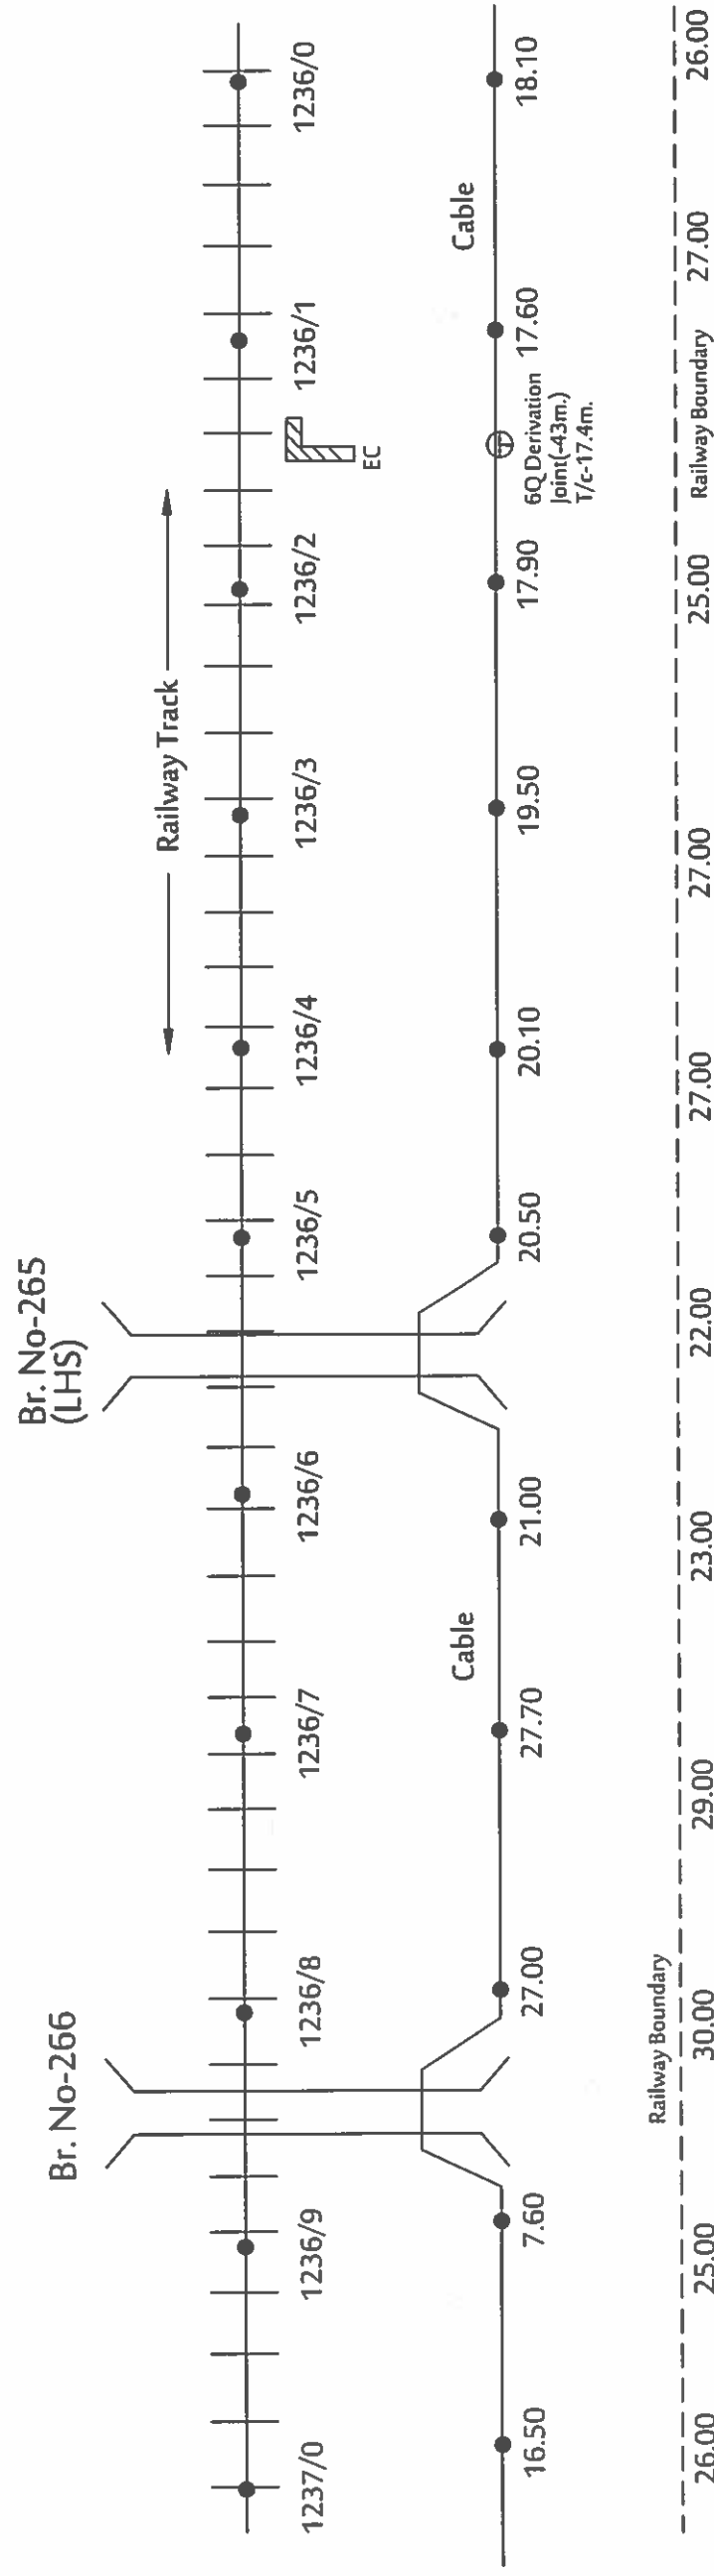


SOUTH EAST CENTRAL RAILWAY, NAGPUR ROUTE DIAGRAM OF OFC/6QUAD CABLE SECTION : CHHINDWARA TO CHOURAI SECTION RAMA TELECOM PVT .LTD, KOLKATA	CHECKED BY:		APPROVED BY:	
	CONTRACTOR			
	 RAMA TELECOM PVT. LTD, KOLKATA	 JE/Tele/Con/NGP	 DSTE/Con./NGP	 Dy.CSTE/Con./NGP
				SHEET NO: 22

CABLE ROUTE PLAN FOR OFC, 6QUAD CABLE in CHHINDWARA - CHOURAI SECTION


CWA

NIR

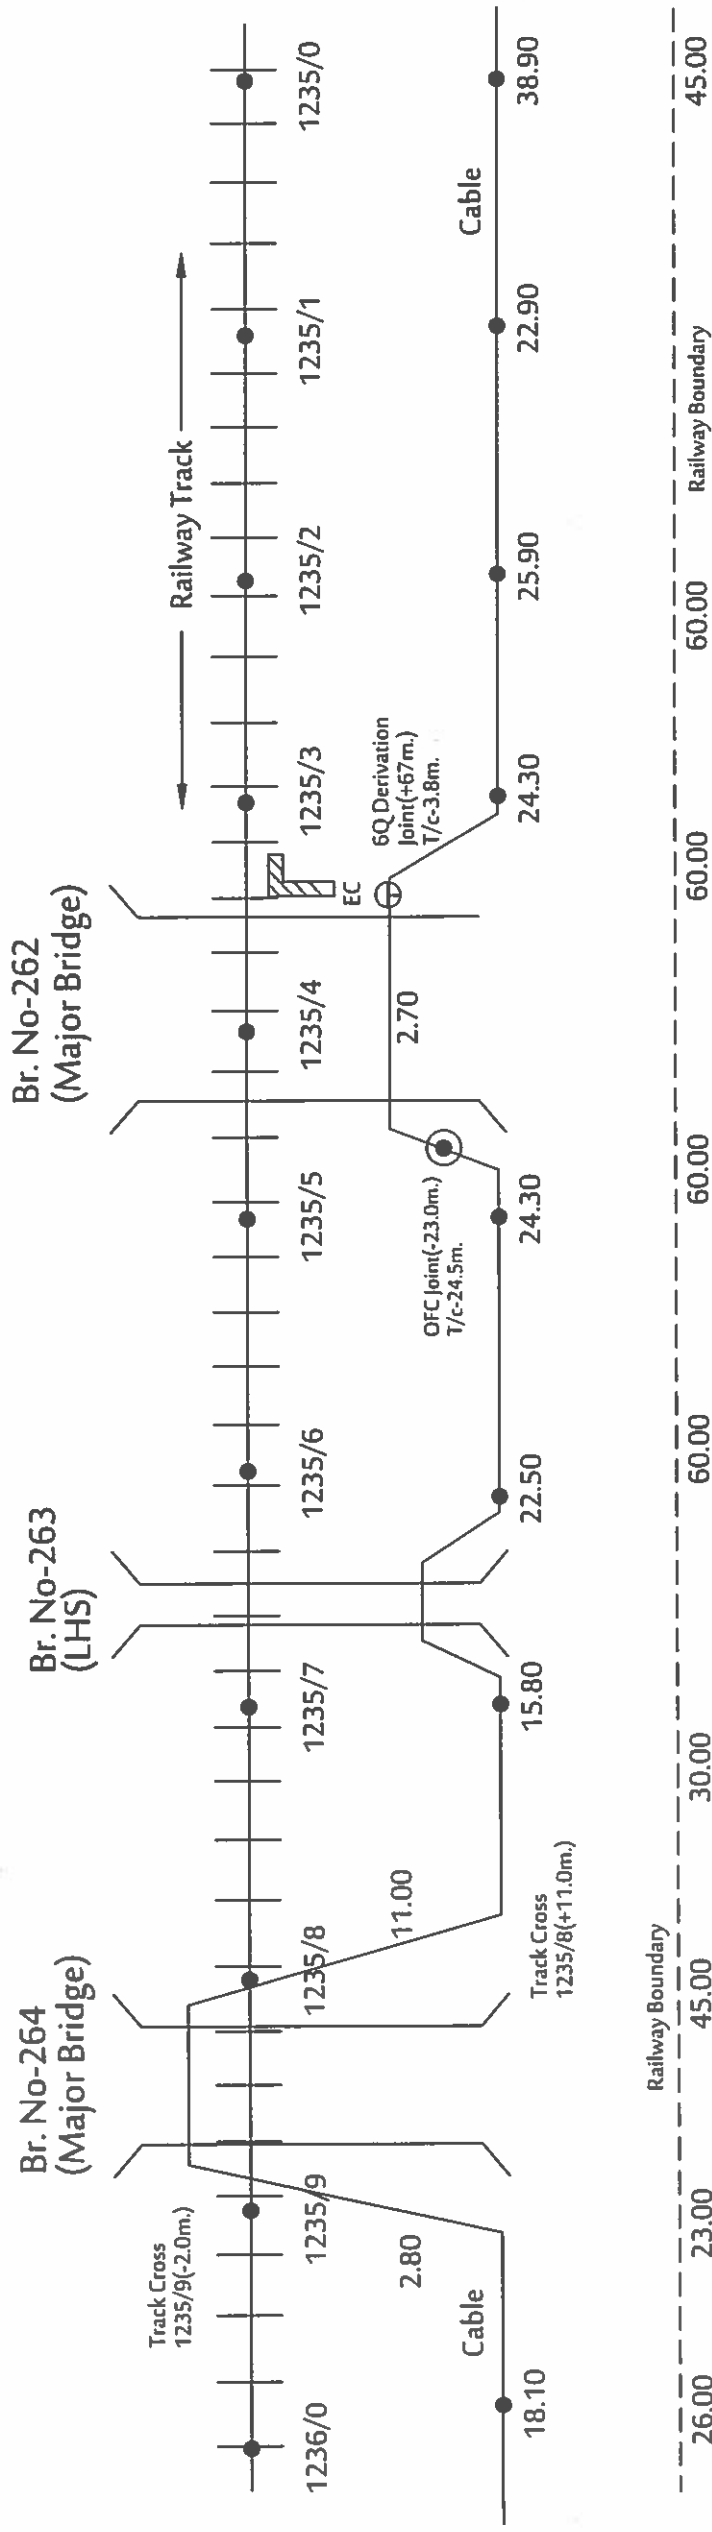

SOUTH EAST CENTRAL RAILWAY, NAGPUR		CONTRACTOR		CHECKED BY:		APPROVED BY:	
ROUTE DIAGRAM OF OFC/6QUAD CABLE		 RAMA TELECOM PVT. LTD. KOLKATA		 JE/Tele/Con/NGP		 DSTE/Con./NGP	
SECTION : CHHINDWARA TO CHOURAI SECTION				 Dy.CSTE/Con./NGP			
SHEET NO: 23							

ZIR

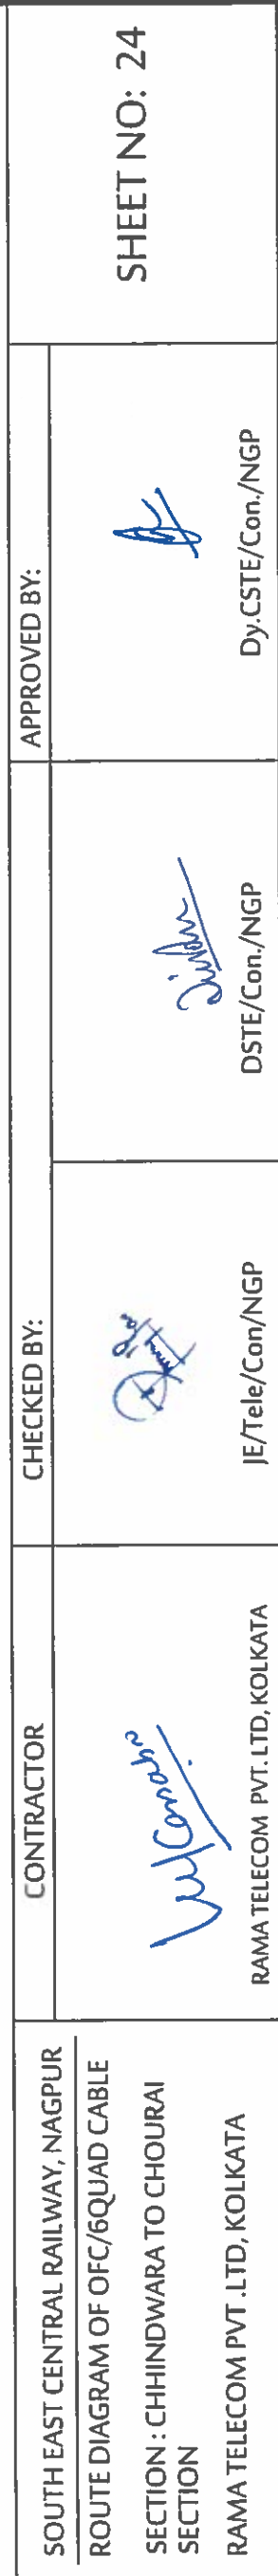

SHEET NO: 24

Dy.CSTE/Con./NGP

DSTE/Con./NGP

JE/Tele/Con/NGP

RAMA TELECOM PVT. LTD. KOLKATA


SOUTH EAST CENTRAL RAILWAY, NAGPUR
ROUTE DIAGRAM OF OFC/6QUAD CABLE
SECTION : CHHINDWARA TO CHOURAI
SECTION
RAMA TELECOM PVT .LTD, KOLKATA

CABLE ROUTE PLAN FOR OFC, 6QUAD CABLE
in CHHINDWARA - CHOURAI SECTION

CWA

NIR

MARKAHANDI P.H

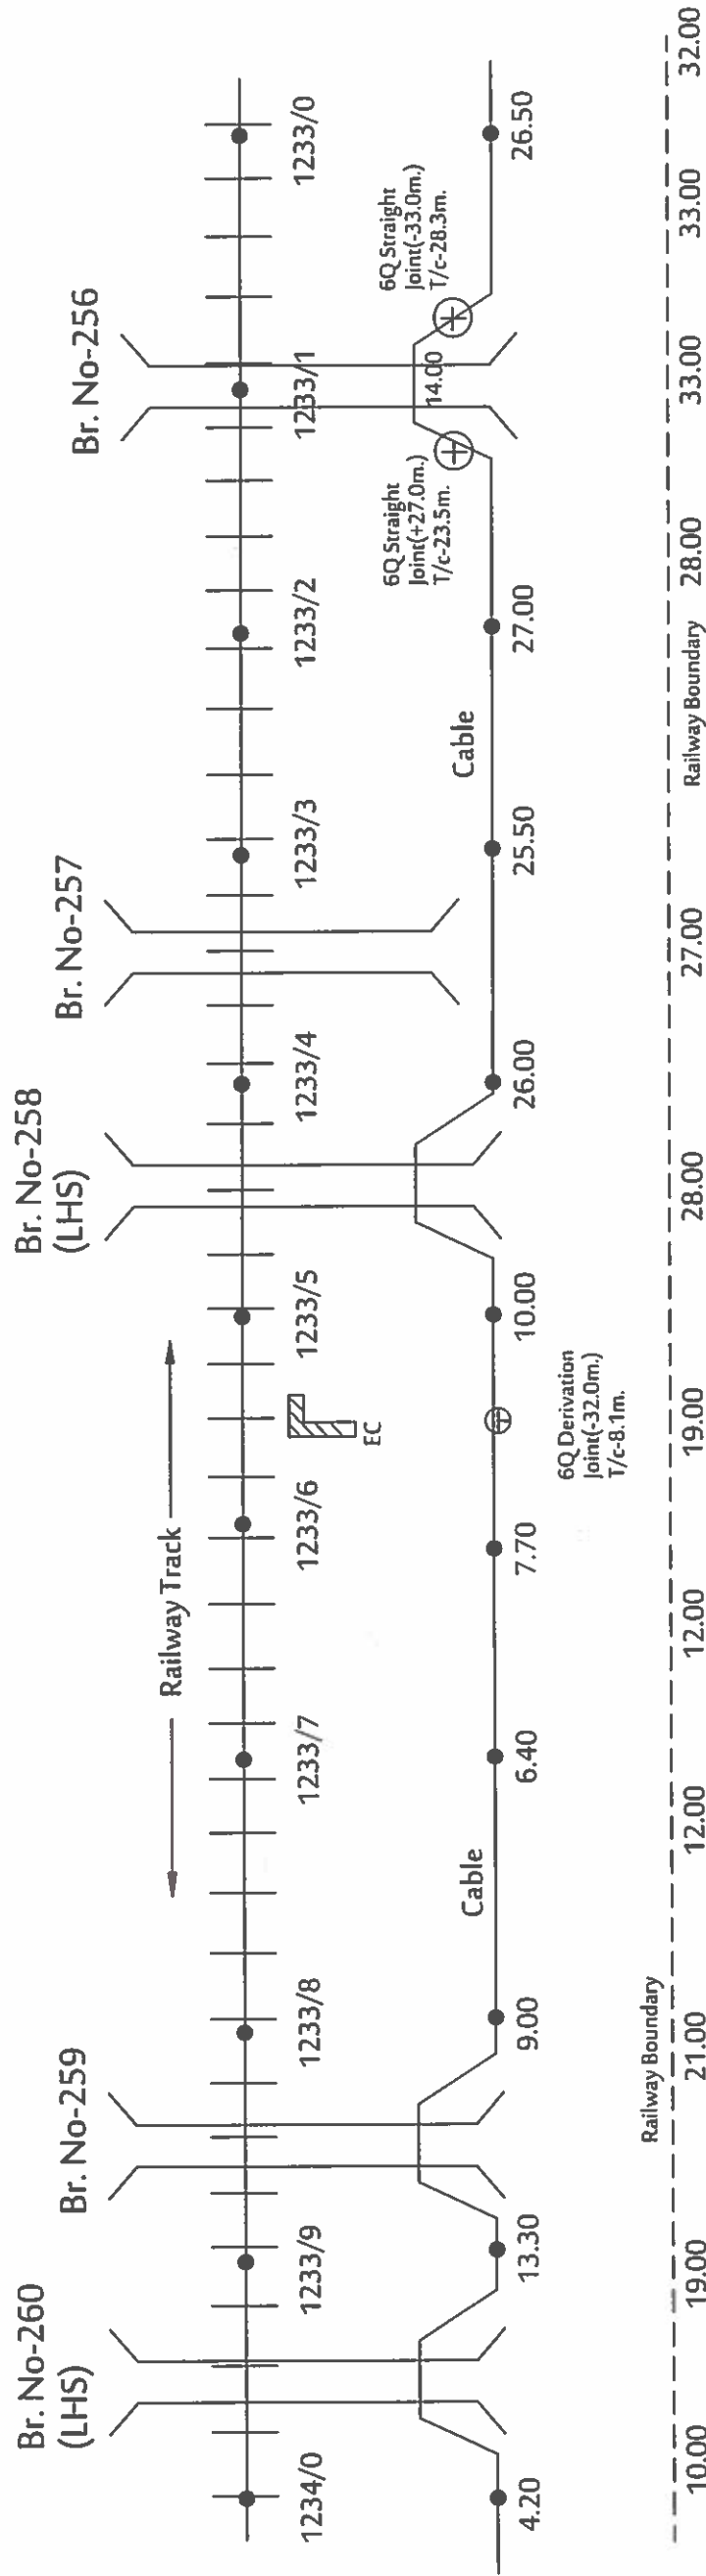


SOUTH EAST CENTRAL RAILWAY, NAGPUR ROUTE DIAGRAM OF OFC/6QUAD CABLE SECTION : CHHINDWARA TO CHOURAI SECTION RAMA TELECOM PVT .LTD, KOLKATA	CONTRACTOR	CHECKED BY:		APPROVED BY:	
	 RAMA TELECOM PVT. LTD, KOLKATA	 JE/Tele/Con/NGP	 DSTE/Con./NGP	 Dy.CSTE/Con./NGP	
SHEET NO: 25					

CABLE ROUTE PLAN FOR OFC, 6QUAD CABLE in CHHINDWARA - CHOURAI SECTION


CWA

NIR

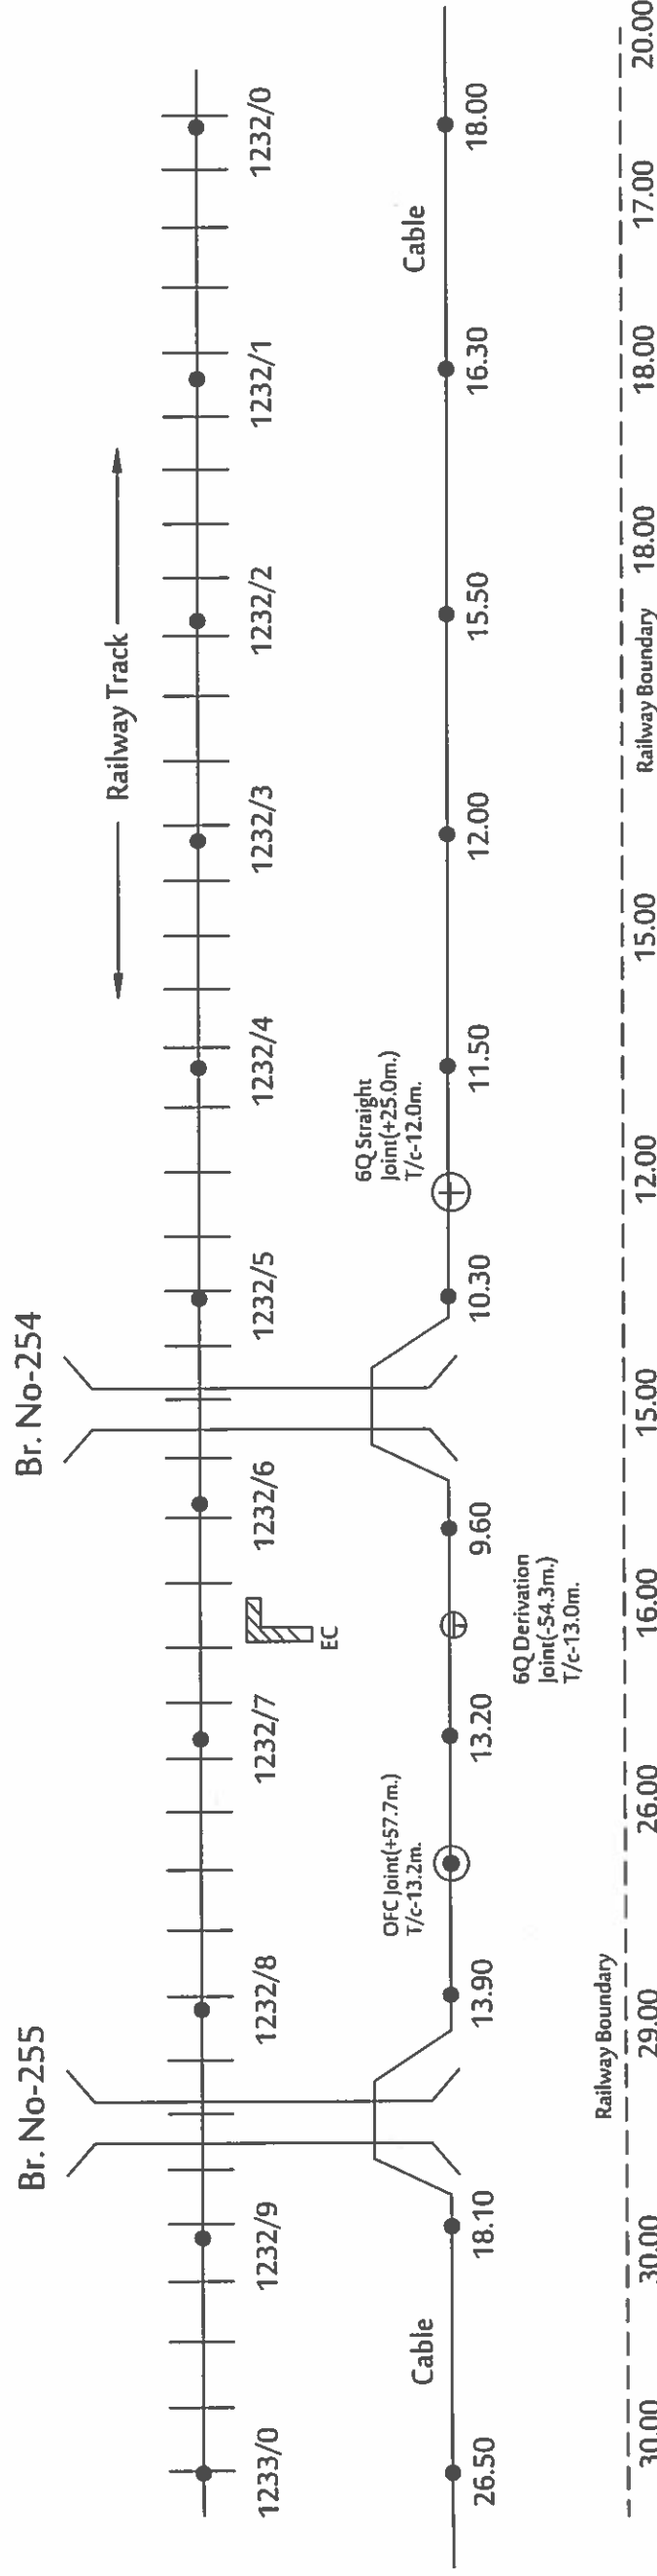

SOUTH EAST CENTRAL RAILWAY, NAGPUR ROUTE DIAGRAM OF OFC/6QUAD CABLE SECTION : CHHINDWARA TO CHOURAI SECTION RAMA TELECOM PVT .LTD, KOLKATA	CONTRACTOR	CHECKED BY:		APPROVED BY:	
	 RAMA TELECOM PVT. LTD, KOLKATA	 JE/Tele/Con/NGP	 DSTE/Con./NGP	 Dy.CSTE/Con./NGP	
SHEET NO: 26					

NIR

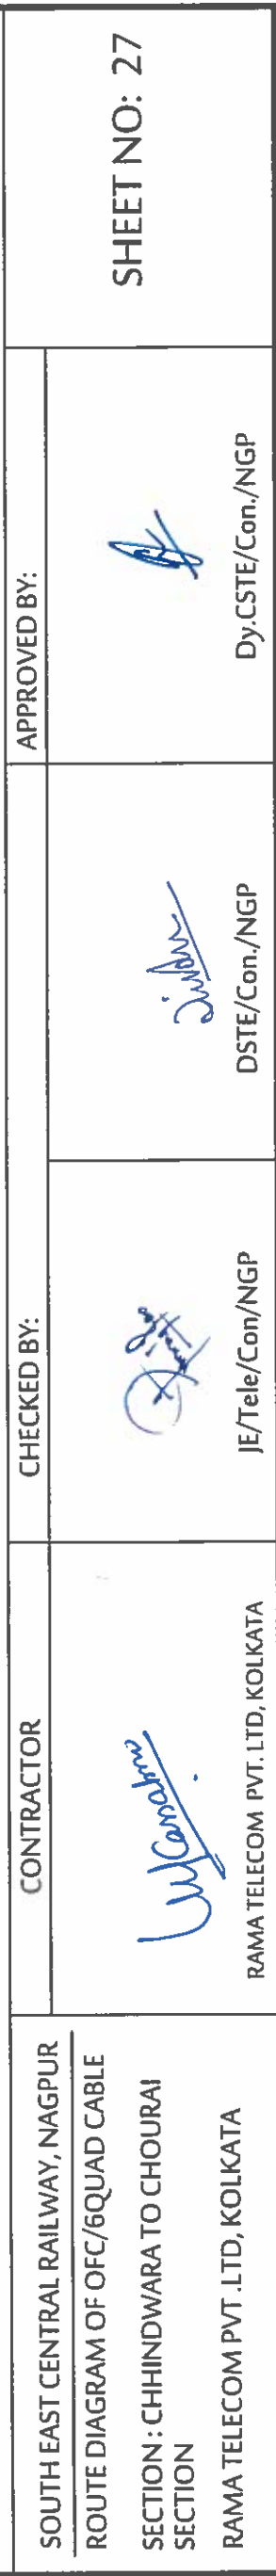

Dy.CSTE/Con./NGP


DSTE/Con./NGP

IE/Tele/Con/NGP

RAMA TELECOM PVT. LTD. KOLKATA

SOUTH EAST CENTRAL RAILWAY, NAGPUR
ROUTE DIAGRAM OF OFC/6QUAD CABLE
SECTION : CHHINDWARA TO CHOURAI
SECTION
RAMA TELECOM PVT .LTD, KOLKATA


NIR

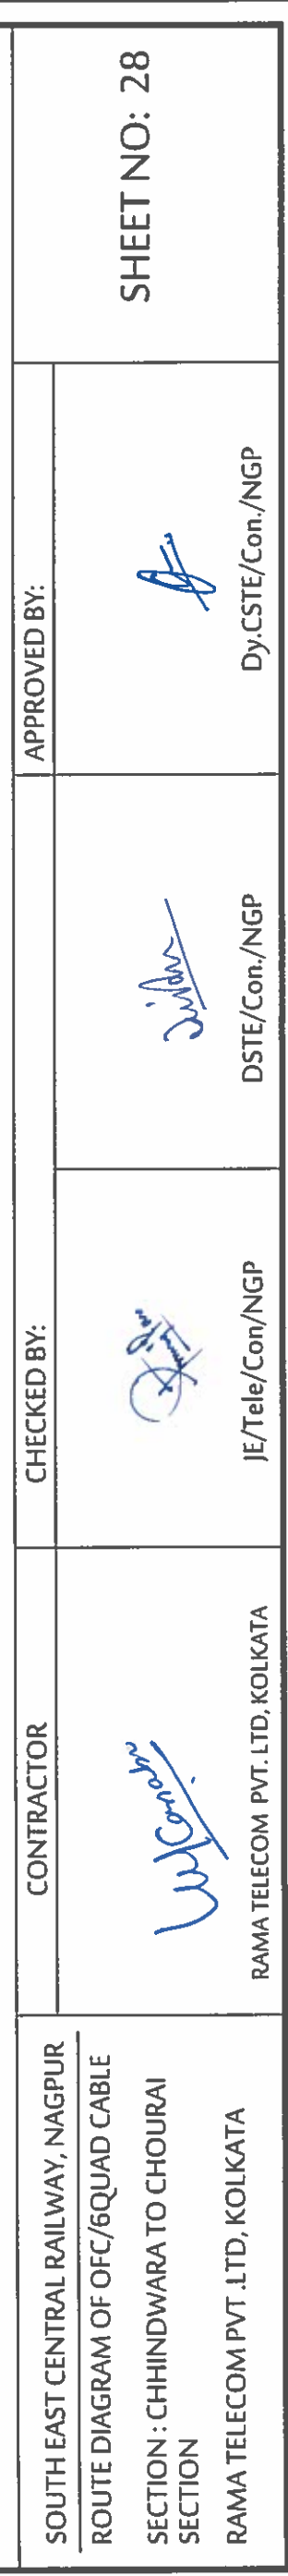

CABLE ROUTE PLAN FOR OFC, 6QUAD CABLE in CHHINDWARA - CHOURAI SECTION


CWA

NIR

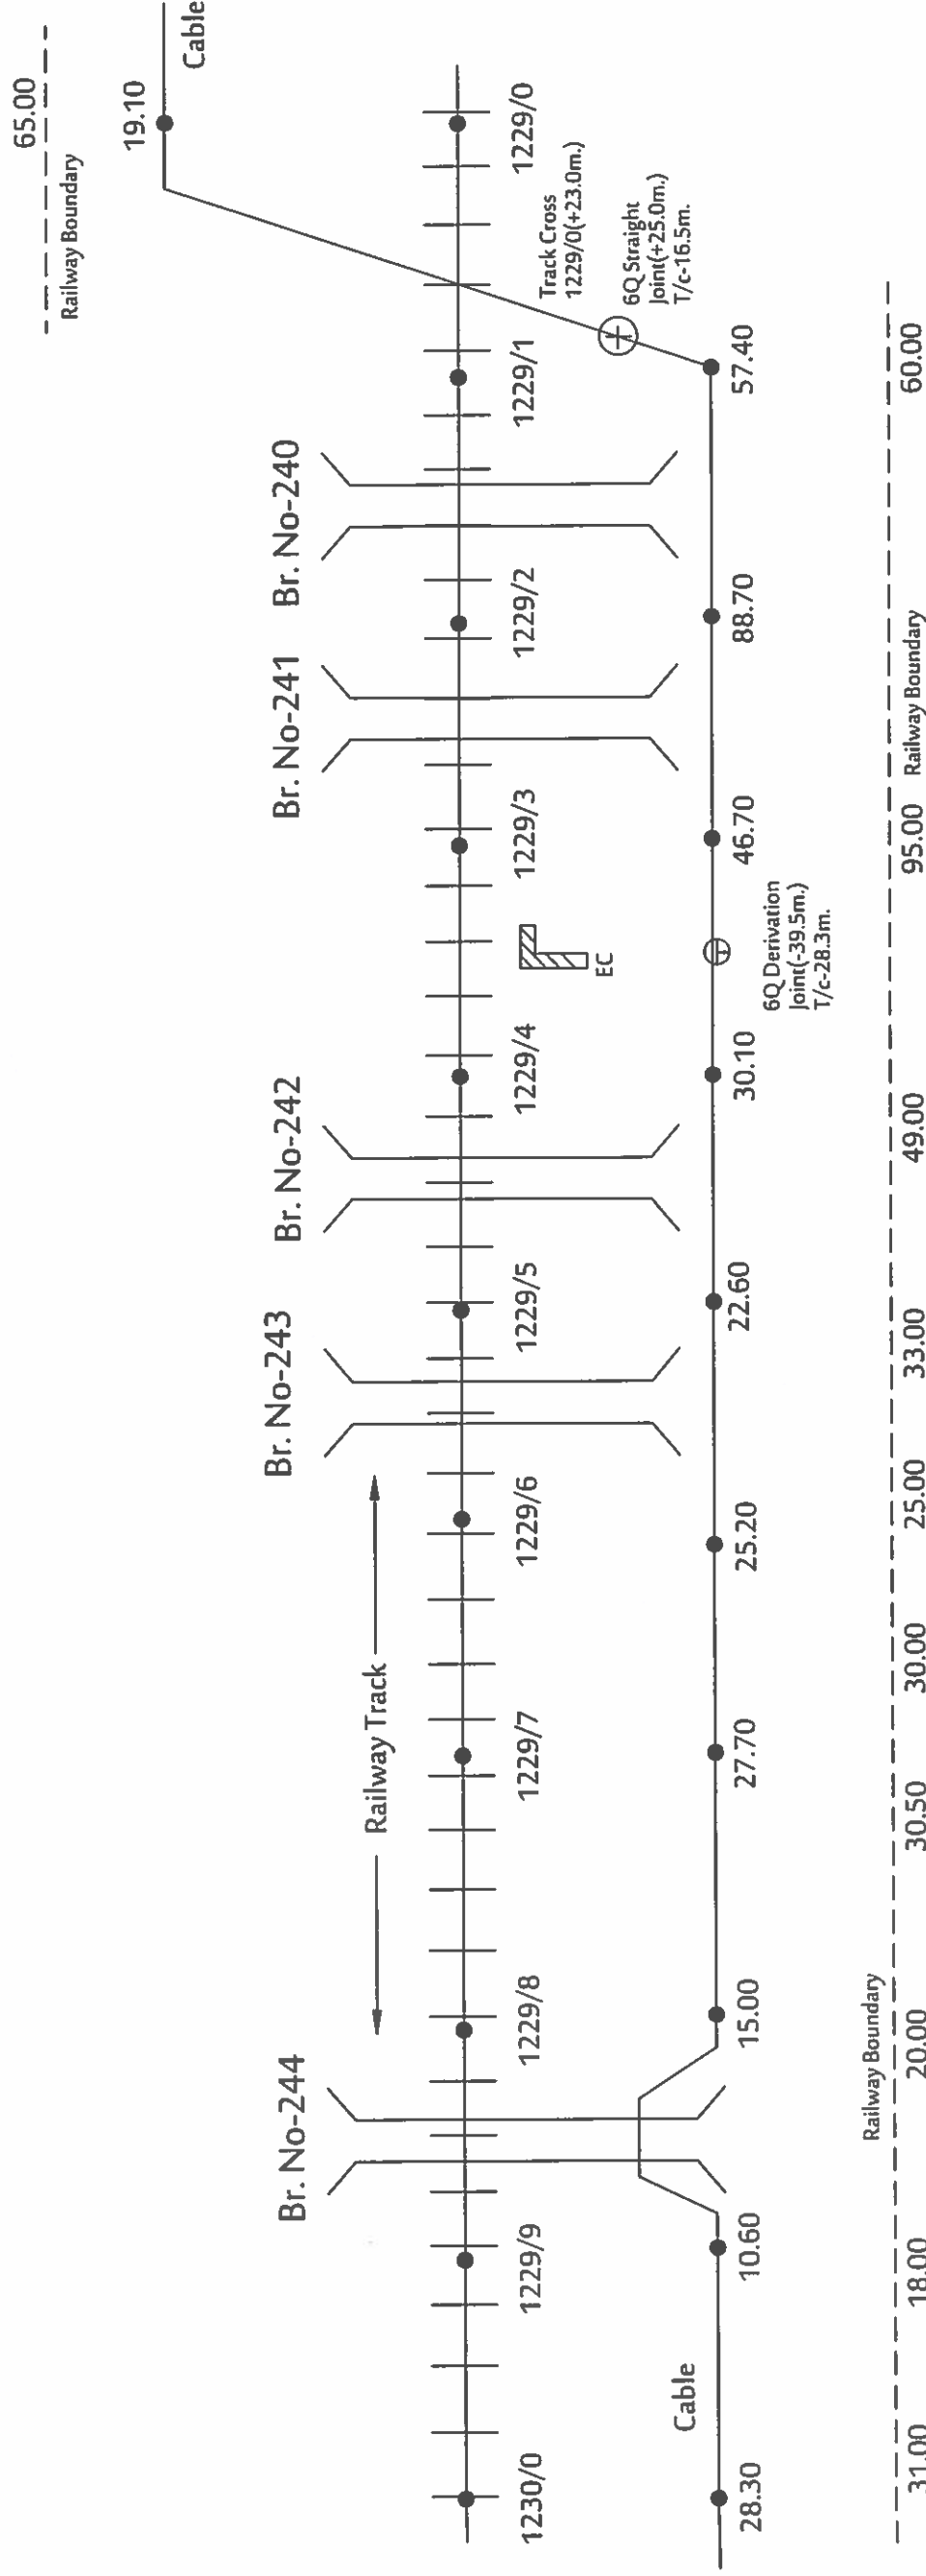

SOUTH EAST CENTRAL RAILWAY, NAGPUR ROUTE DIAGRAM OF OFC/6QUAD CABLE SECTION : CHHINDWARA TO CHOURAI SECTION RAMA TELECOM PVT .LTD, KOLKATA	CONTRACTOR	CHECKED BY:		APPROVED BY:	
	 RAMA TELECOM PVT. LTD, KOLKATA	 JE/Tele/Con/NGP	 DSTE/Con./NGP	 Dy.CSTE/Con./NGP	
SHEET NO: 29					

NIR

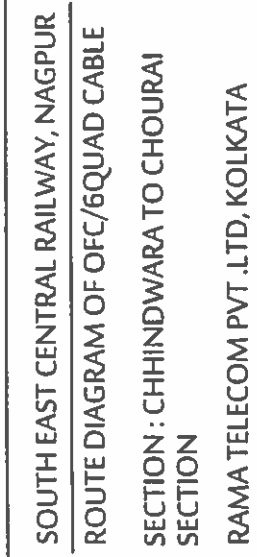

Vincent

RAMA TELECOM PVT. LTD, KOLKATA

[Handwritten signature]


JE/Tele/Con/NGP

Signature

Dy.CSTE/Con./NGP

SHEET NO: 30

NIR

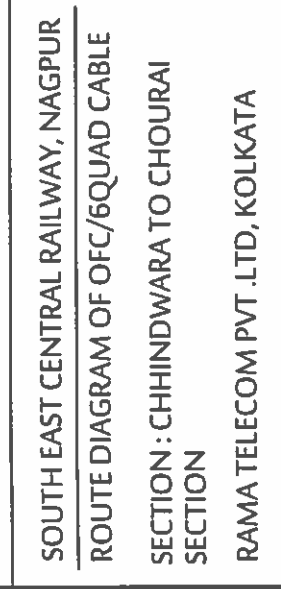

APPROVED BY:


Dy.CSTE/Con./NGP

SHEET NO: 31

CABLE ROUTE PLAN FOR OFC, 6QUAD CABLE in CHHINDWARA - CHOURAI SECTION

CWA

NIR

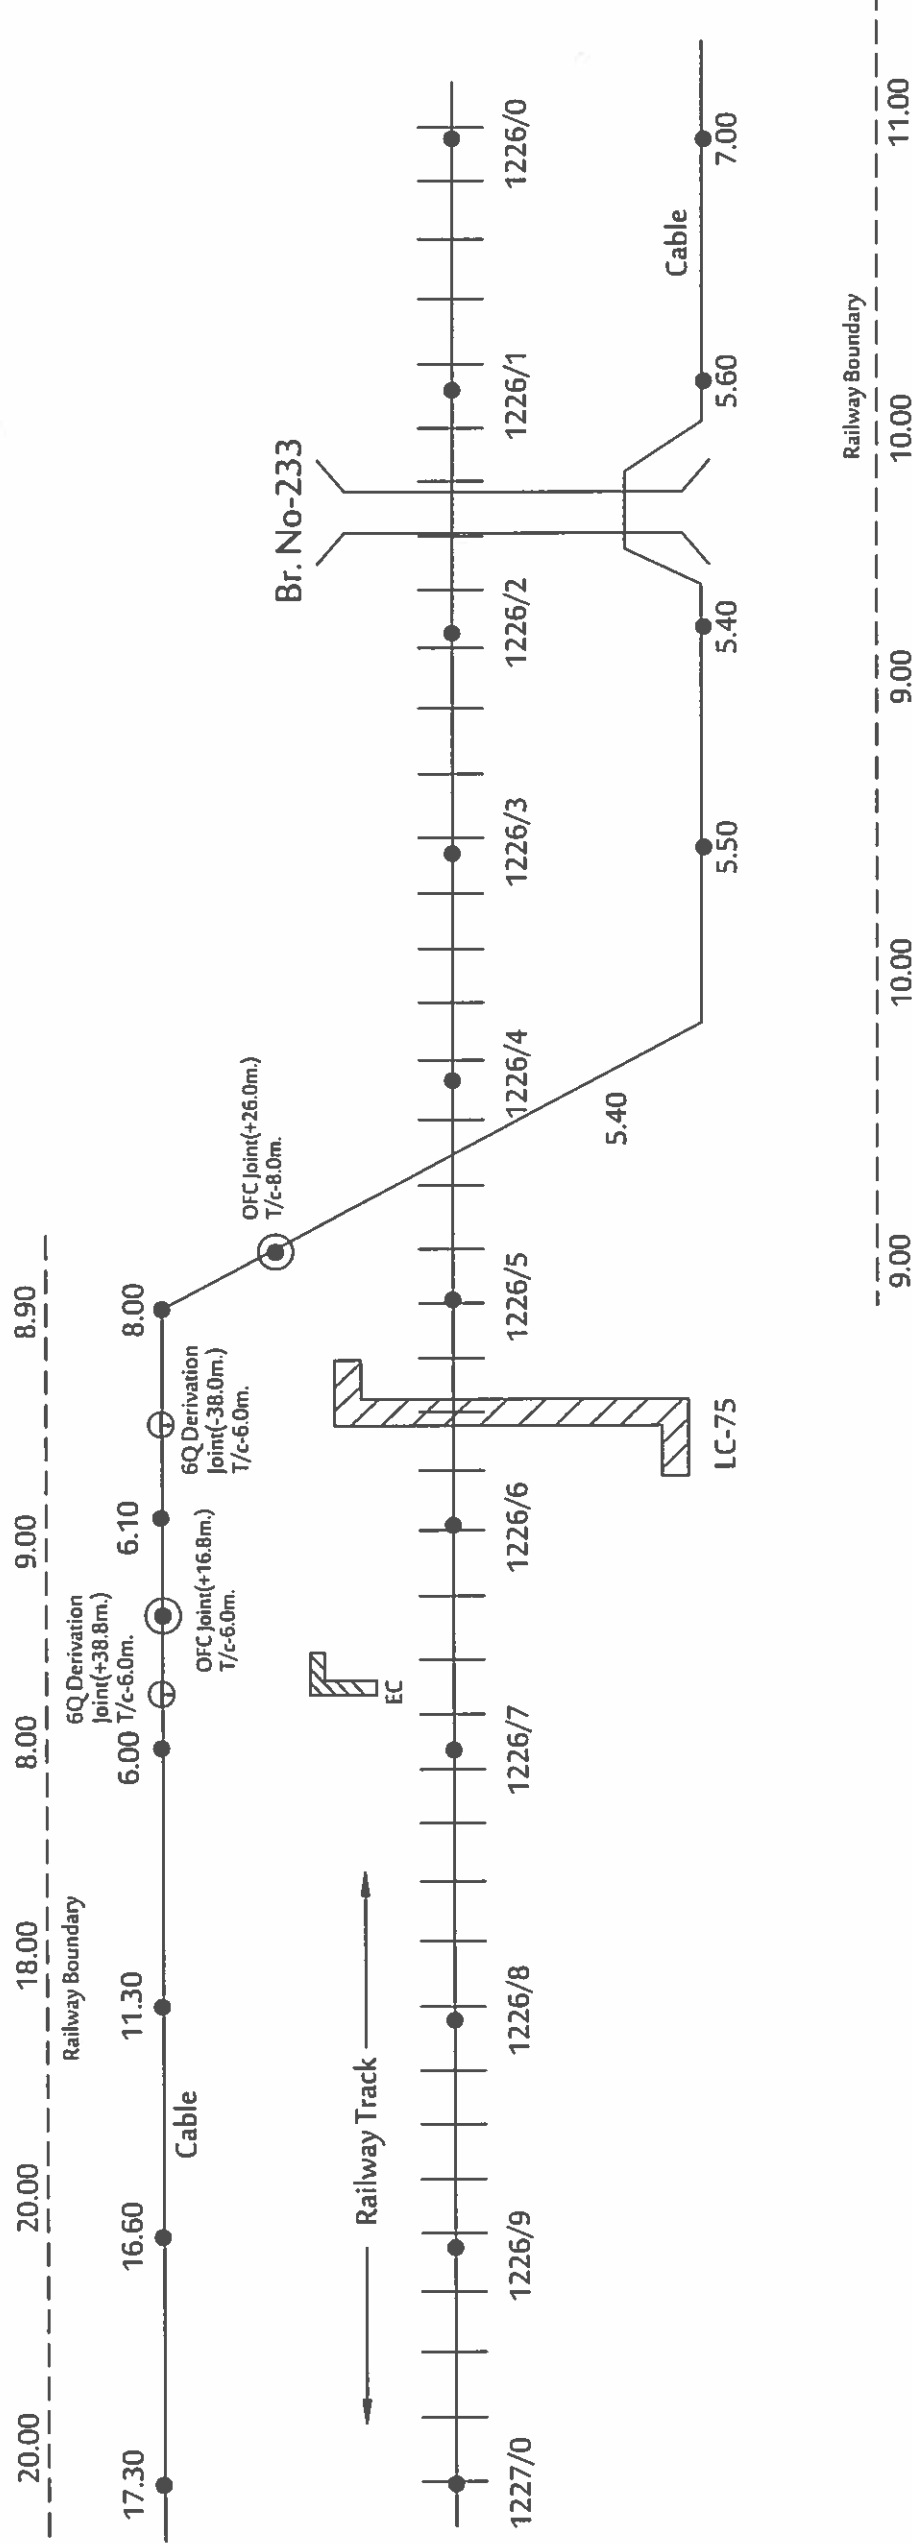

SOUTH EAST CENTRAL RAILWAY, NAGPUR
ROUTE DIAGRAM OF OFC/6QUAD CABLE
SECTION : CHHINDWARA TO CHOURAI
SECTION
RAMA TELECOM PVT .LTD, KOLKATA

CONTRACTOR
VitCon
RAMA TELECOM PVT. LTD, KOLKATA

CHECKED BY:
[Signature]
JE/Tele/Con/NGP

APPROVED BY:
[Signature]
DSTE/Con./NGP

APPROVED BY:
[Signature]
Dy.CSTE/Con./NGP


SHEET NO: 32

CABLE ROUTE PLAN FOR OFC, 6QUAD CABLE in CHHINDWARA - CHOURAI SECTION

CWA

NIR

Br. No-232
(LHS)

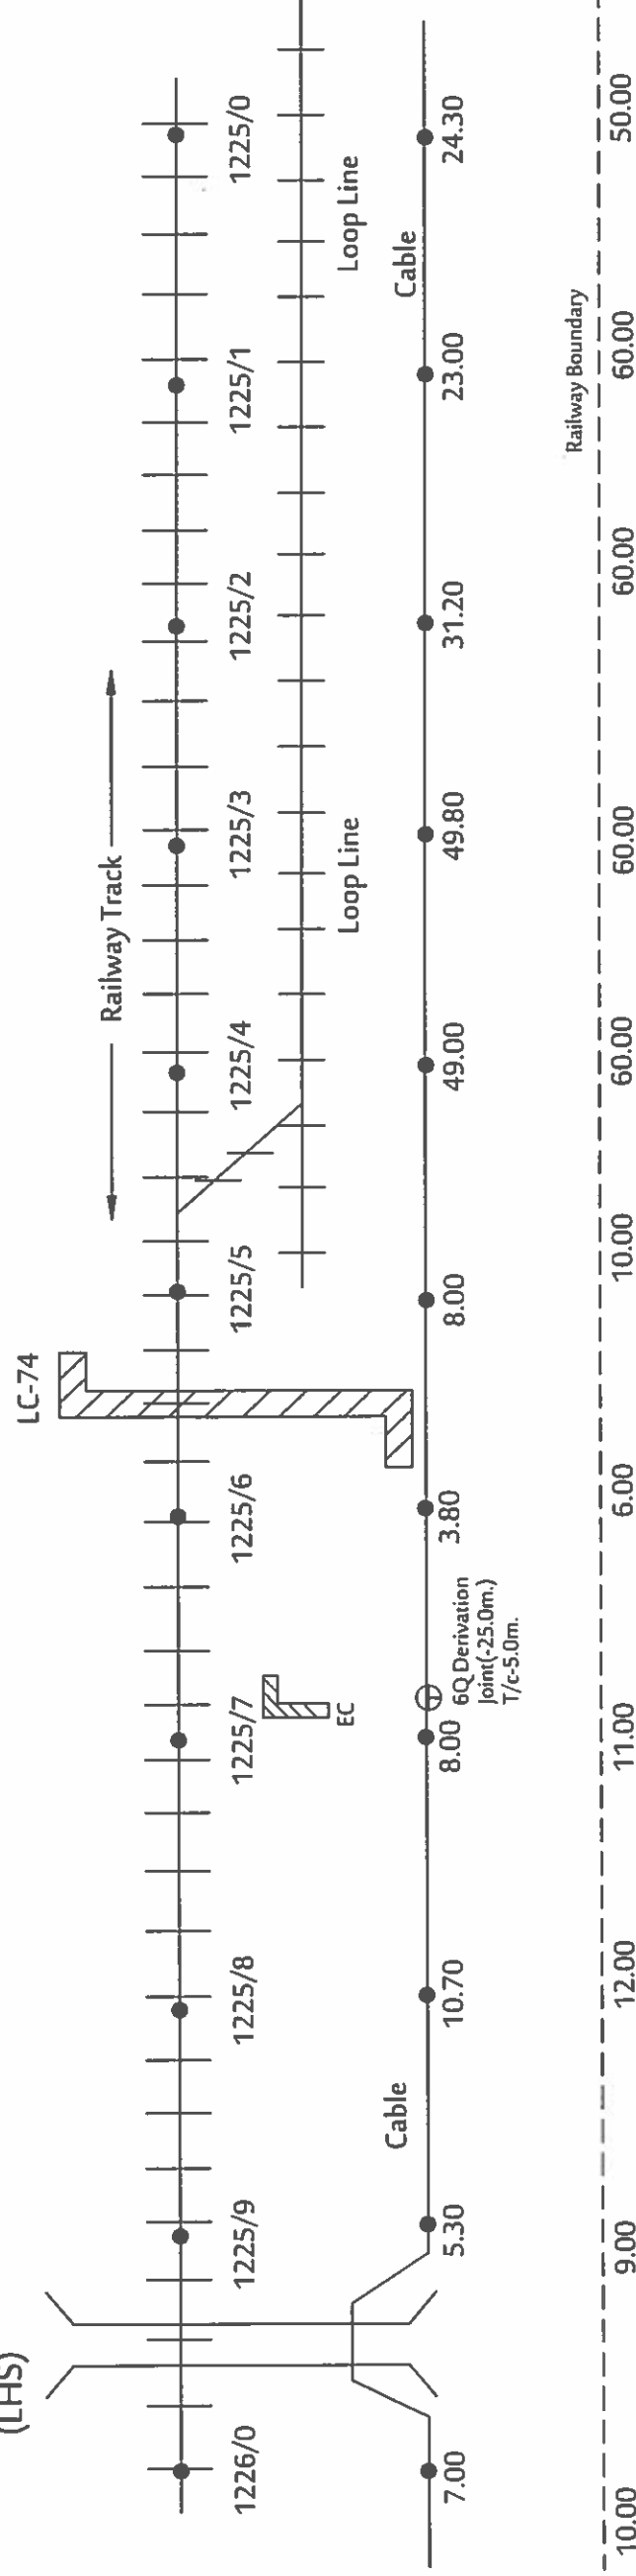

SOUTH EAST CENTRAL RAILWAY, NAGPUR
ROUTE DIAGRAM OF OFC/6QUAD CABLE
SECTION : CHHINDWARA TO CHOURAI
SECTION
RAMA TELECOM PVT .LTD, KOLKATA

CONTRACTOR
Vijay Kumar
RAMA TELECOM PVT. LTD, KOLKATA

CHECKED BY:
[Signature]
JE/Tele/Con/NGP

APPROVED BY:
[Signature]
DSTE/Con./NGP

APPROVED BY:
[Signature]
Dy.CSTE/Con./NGP


SHEET NO: 33

CABLE ROUTE PLAN FOR OFC, 6QUAD CABLE
in CHHINDWARA - CHOURAI SECTION

CWA

NIR

Railway Track

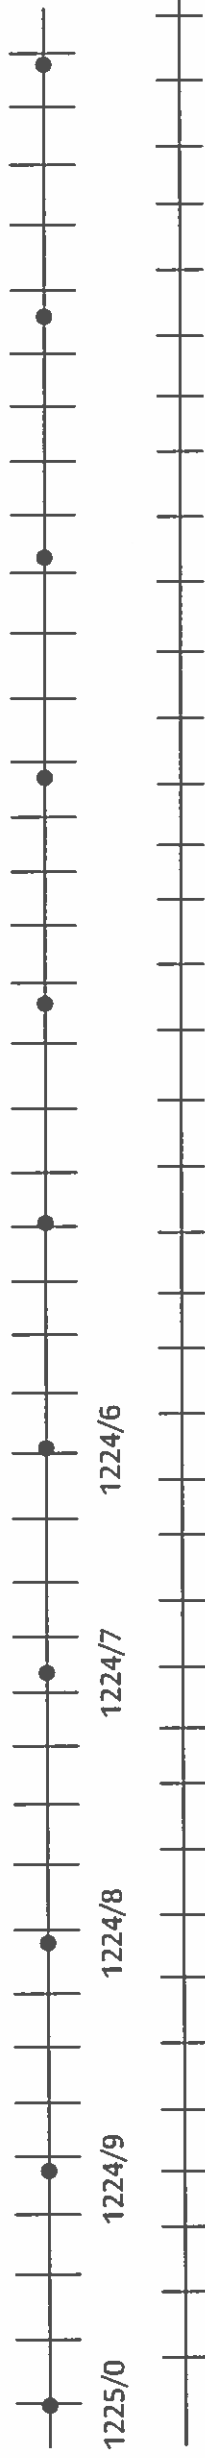

CHOURAI
STATION

Cable

24.30

35.00

33.90

Railway Boundary

50.00

50.00

50.00

50.00

SOUTH EAST CENTRAL RAILWAY, NAGPUR

ROUTE DIAGRAM OF OFC/6QUAD CABLE

SECTION : CHHINDWARA TO CHOURAI
SECTION

RAMA TELECOM PVT .LTD, KOLKATA

CONTRACTOR

Vijayendra

RAMA TELECOM PVT. LTD, KOLKATA

CHECKED BY:

[Signature]

JE/Tele/Con./NGP

APPROVED BY:

[Signature]

DSTE/Con./NGP

[Signature]

Dy.CSTE/Con./NGP

SHEET NO: 34