


SOUTH EAST CENTRAL RAILWAY

CABLE ROUTE PLAN OF OFC/6QUAD (CHHINDWARA - CHOURAI)

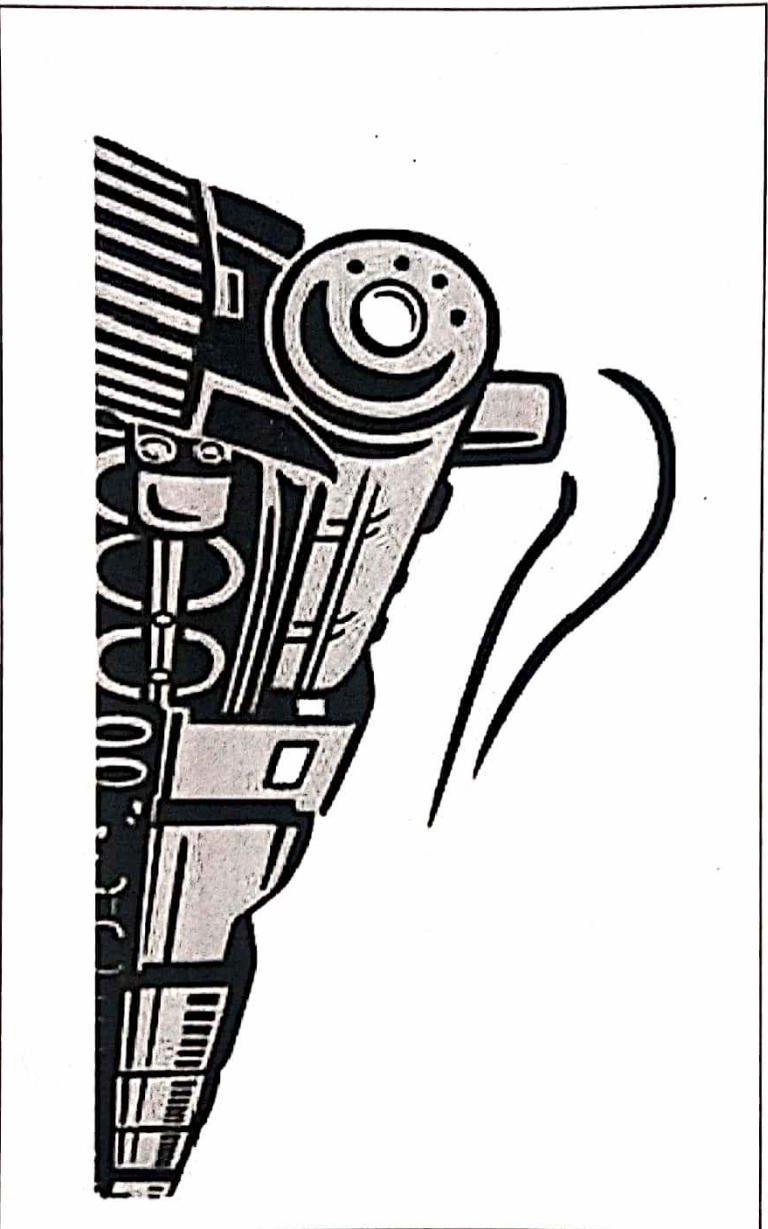

INDEX

1. OFC/6QUAD CABLE



7. LC GATE



2. OFC JOINT



8. KILOMETER



3. STRAIGHT JOINT



9. RAILWAY BOUNDARY



4. DERIVATION JOINT




10. RAILWAY TRACK



5. EMERGENCY SOCKET




6. BRIDGE CULVERT

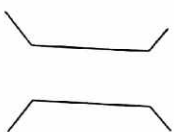

NIR

CABLE ROUTE PLAN FOR OFC, 6QUAD CABLE in CHHINDWARA - CHOURAI SECTION

NIR

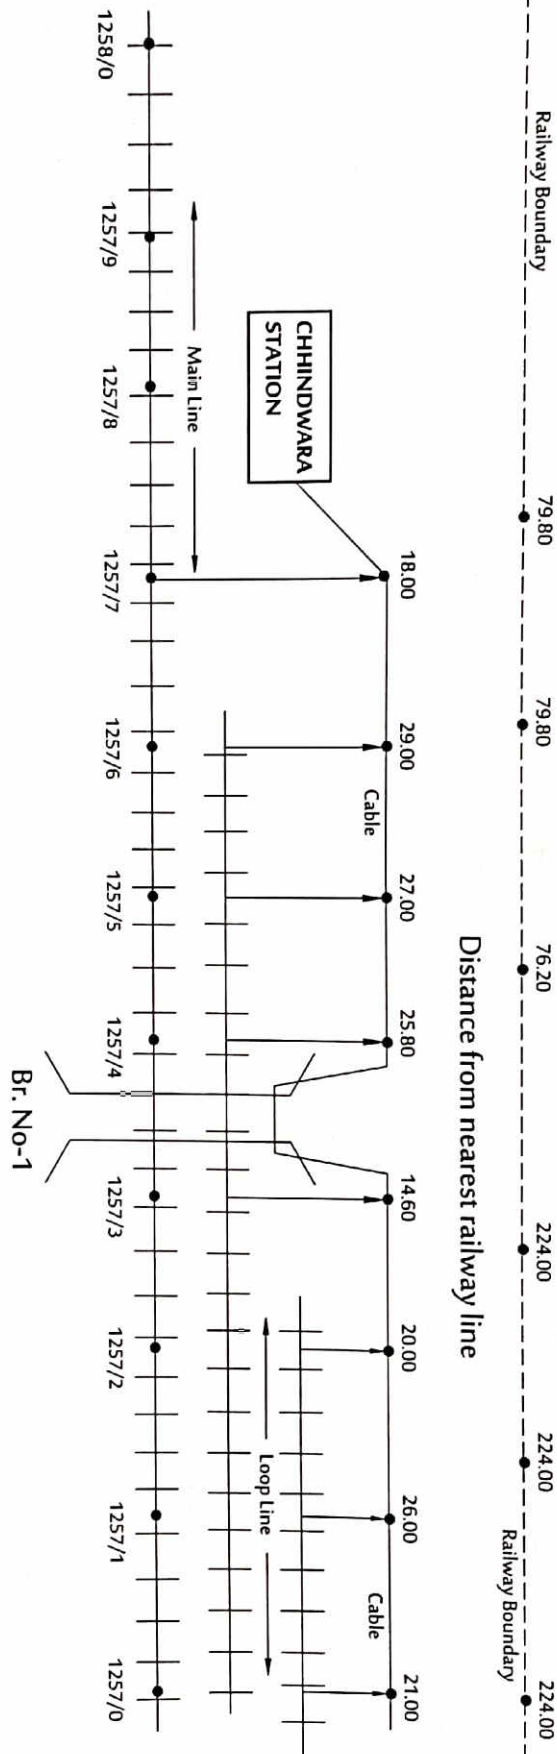

SOUTH EAST CENTRAL RAILWAY, NAGPUR
ROUTE DIAGRAM OF OFC/6QUAD CABLE
SECTION : CHHINDWARA TO CHOURAI
SECTION
RAMA TELECOM PVT. LTD, KOLKATA

CONTRACTOR

CHECKED BY:

APPROVED BY:

SHEET NO: 1

RAMA TELECOM PVT. LTD, KOLKATA

JE/Tele/Con/NGP


DSTE/Con/NGP

Dy.CSTE/Con/NGP

CWA

CABLE ROUTE PLAN FOR OFC, 6QUAD CABLE in CHHINDWARA - CHOURAI SECTION

NIR

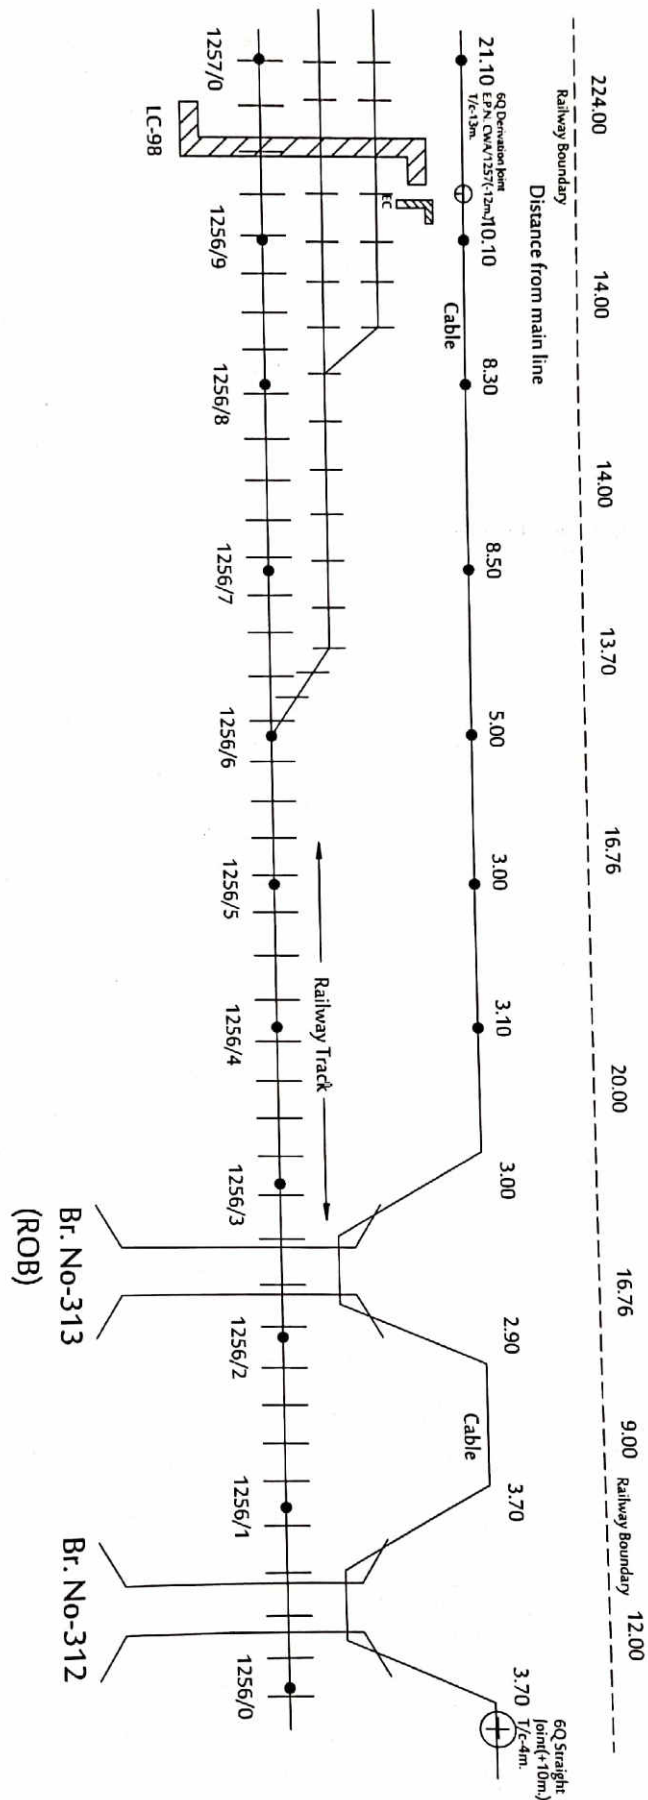


SOUTH EAST CENTRAL RAILWAY, NAGPUR ROUTE DIAGRAM OF OFC/6QUAD CABLE SECTION : CHHINDWARA TO CHOURAI SECTION RAMA TELECOM PVT. LTD, KOLKATA	CONTRACTOR  RAMA TELECOM PVT. LTD, KOLKATA	CHECKED BY:  JE/Tele/Con./NGP	APPROVED BY:  DSTE/Con./NGP	SHEET NO: 2
--	--	--	---	-------------

CWA

NIR

CABLE ROUTE PLAN FOR OFC, 6QUAD CABLE in CHINDWARA - CHOURAI SECTION

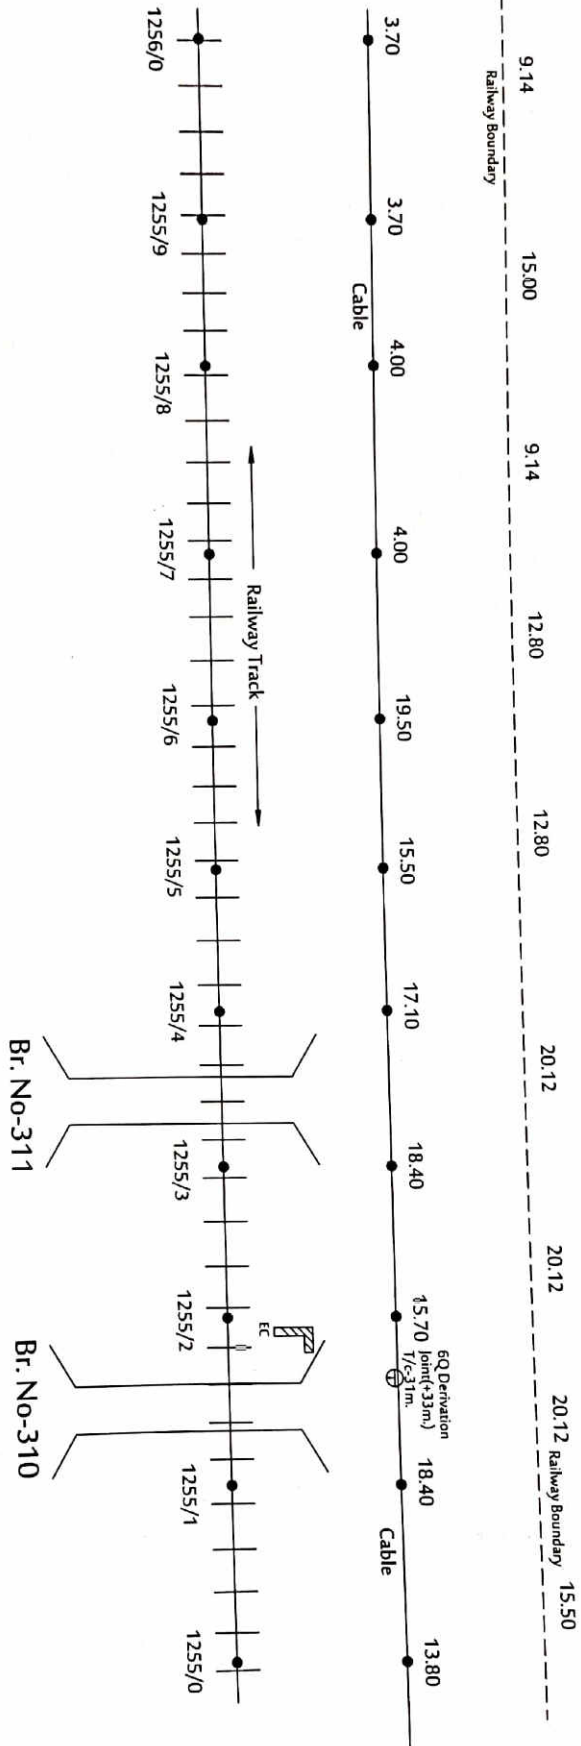

SOUTH EAST CENTRAL RAILWAY, NAGPUR
ROUTE DIAGRAM OF OFC/6QUAD CABLE
SECTION : CHINDWARA TO CHOURAI
SECTION
RAMA TELECOM PVT. LTD, KOLKATA

CONTRACTOR
RAMA TELECOM PVT. LTD, KOLKATA

CHECKED BY:
JE/Tele/Con/NGP

DSTE/Con/NGP


APPROVED BY:
Dy.CSTE/Con/NGP

SHEET NO: 3

CWA

CABLE ROUTE PLAN FOR OFC, 6QUAD CABLE in CHHINDWARA - CHOURAI SECTION

NIR

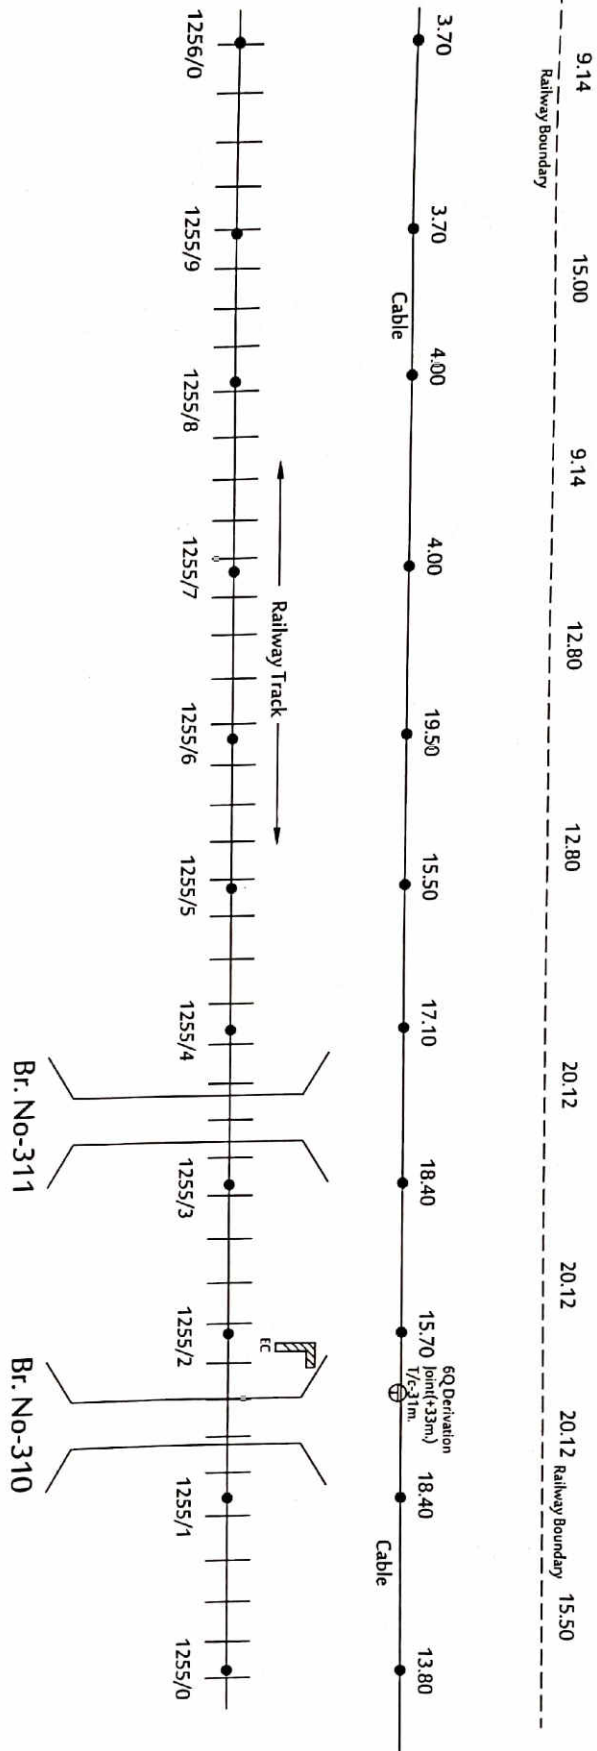

SOUTH EAST CENTRAL RAILWAY, NAGPUR

ROUTE DIAGRAM OF OFC/6QUAD CABLE

SECTION : CHHINDWARA TO CHOURAI

RAMA TELECOM PVT. LTD, KOLKATA

CONTRACTOR

CHECKED BY:

APPROVED BY:

SHEET NO: 3


RAMA TELECOM PVT. LTD, KOLKATA

JE/Tele/Con/NGP

DSTE/Con/NGP

Dy.CSTE/Con/NGP

CABLE ROUTE PLAN FOR OFC, 6QUAD CABLE in CHHINDWARA - CHOURAI SECTION

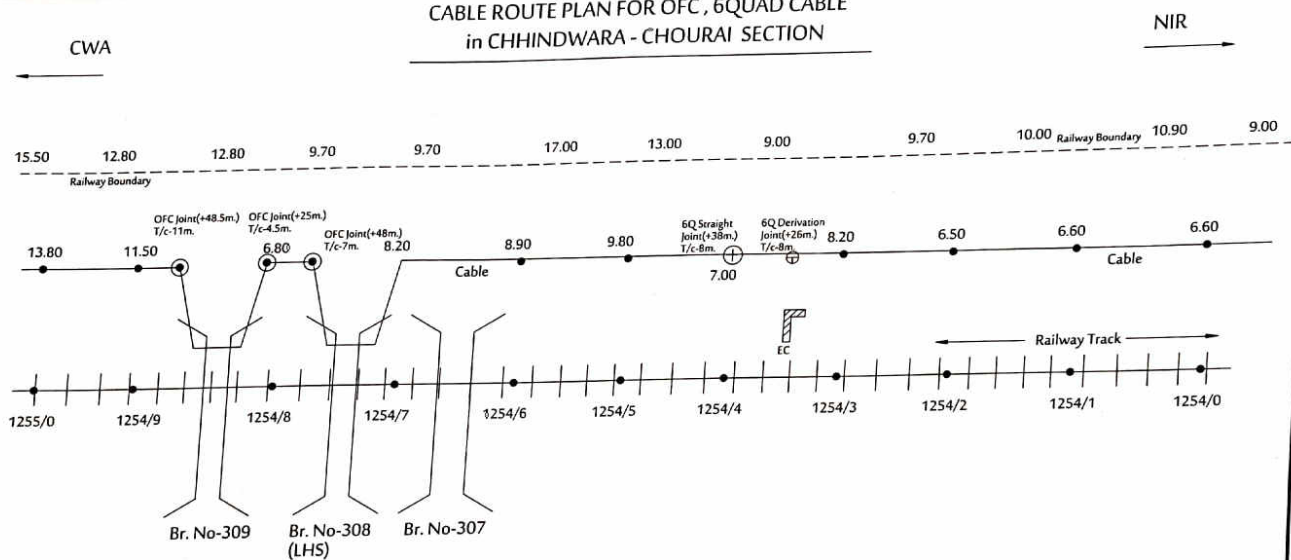

SOUTH EAST CENTRAL RAILWAY, NAGPUR
ROUTE DIAGRAM OF OFC/6QUAD CABLE
SECTION : CHHINDWARA TO CHOURAI
SECTION
RAMA TELECOM PVT. LTD, KOLKATA

CONTRACTOR

RAMA TELECOM PVT. LTD, KOLKATA

CHECKED BY:

JE/Tele/Con/NGP

APPROVED BY:


Dy.CSTE/Con./NGP

SHEET NO: 4

CWA

CABLE ROUTE PLAN FOR OFC, 6QUAD CABLE
in CHHINDWARA - CHOURAI SECTION

NIR

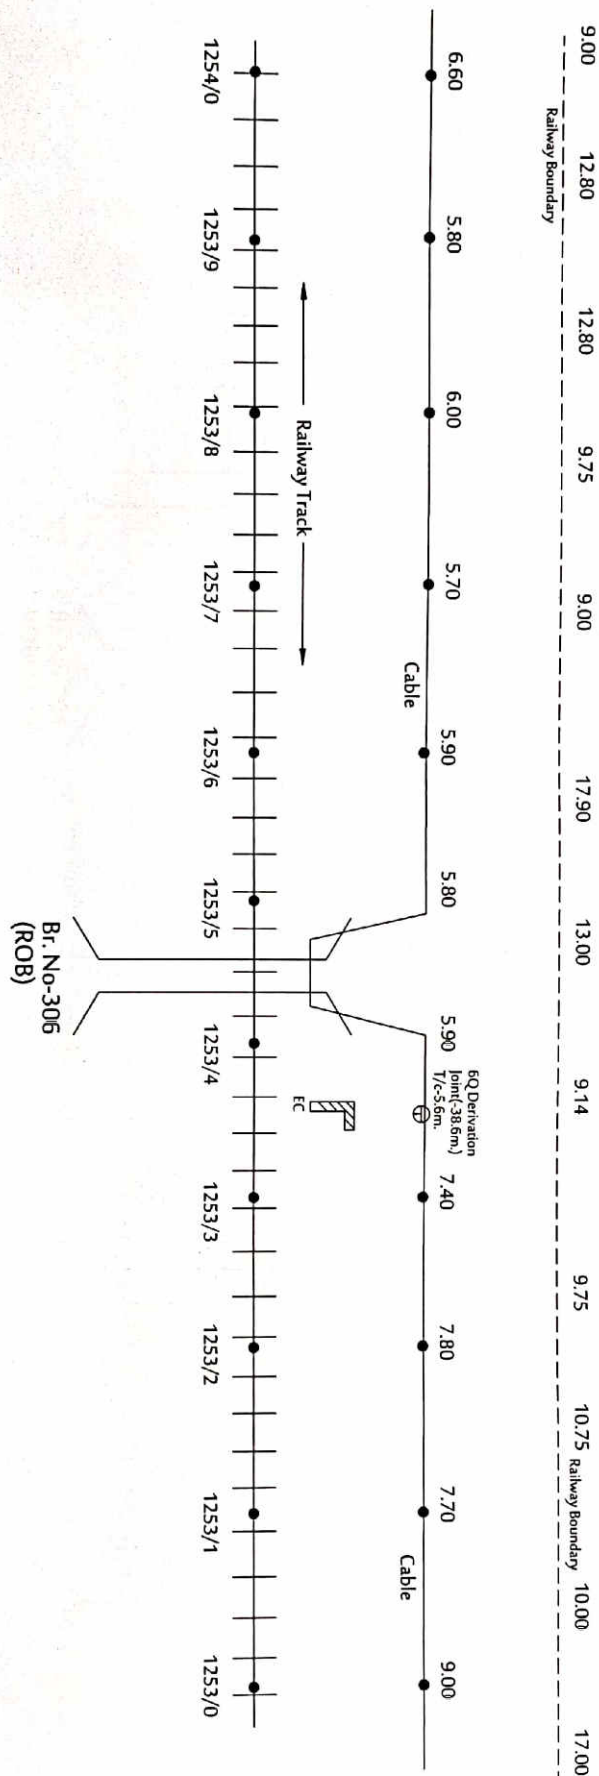


SOUTH EAST CENTRAL RAILWAY, NAGPUR ROUTE DIAGRAM OF OFC/6QUAD CABLE SECTION - CHHINDWARA TO CHOURAI SECTION RAMA TELECOM PVT. LTD, KOLKATA	CONTRACTOR	CHECKED BY:	APPROVED BY:	SHEET NO. 5
	RAMA TELECOM PVT. LTD, KOLKATA	JE/Tele/Con/NGP	Dy.CSTE/Con/NGP	

CWA

CABLE ROUTE PLAN FOR OFC, 6QUAD CABLE in CHHINDWARA - CHOURAI SECTION

NIR

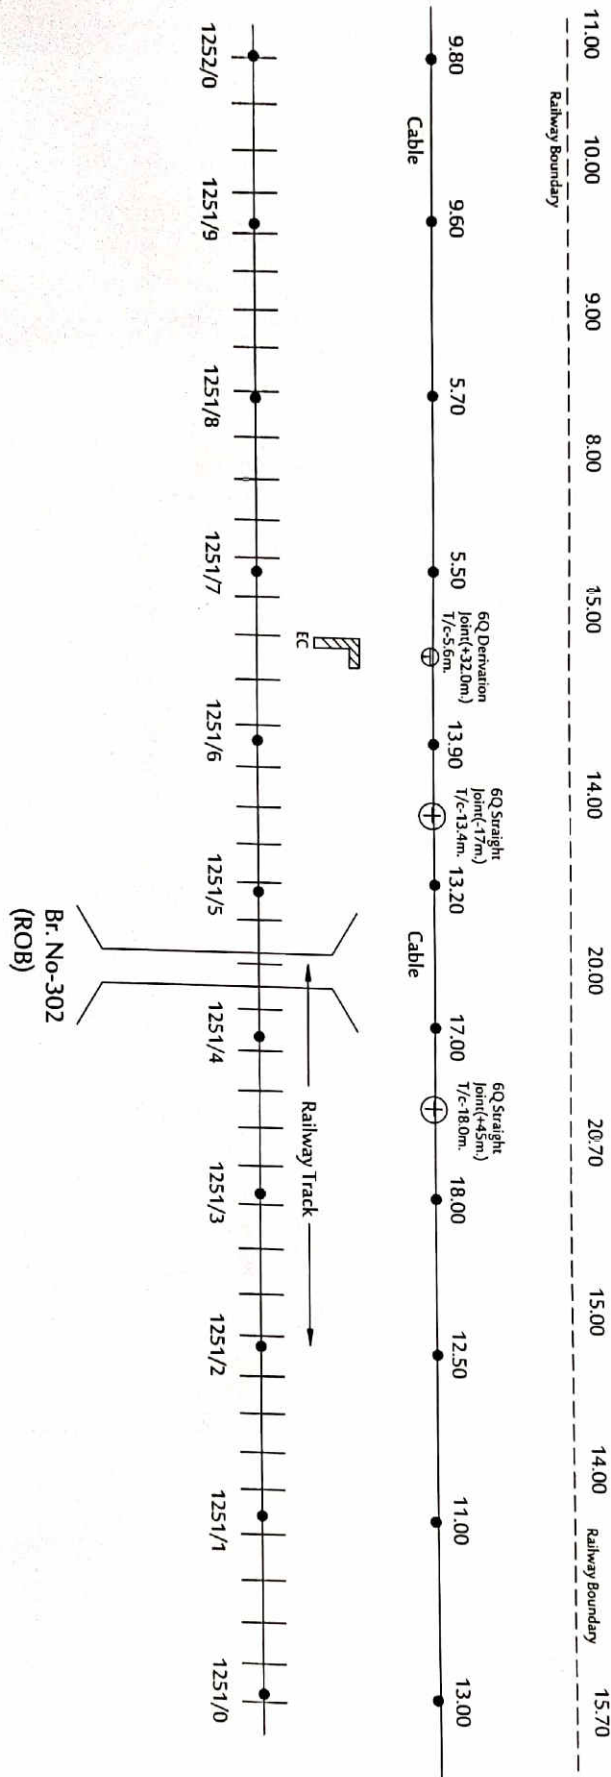

SOUTH EAST CENTRAL RAILWAY, NAGPUR
ROUTE DIAGRAM OF OFC/6QUAD CABLE
SECTION : CHHINDWARA TO CHOURAI
SECTION
RAMA TELECOM PVT. LTD, KOLKATA

CONTRACTOR
Vikram
RAMA TELECOM PVT. LTD, KOLKATA

CHECKED BY:
[Signature]
JE/Tele/Con/NGP

DSTE/Con/NGP
[Signature]


APPROVED BY:
[Signature]
Dy.CSTE/Con/NGP

SHEET NO: 7

CWA

CABLE ROUTE PLAN FOR OFC, 6QUAD CABLE in CHHINDWARA - CHOURAI SECTION

NIR

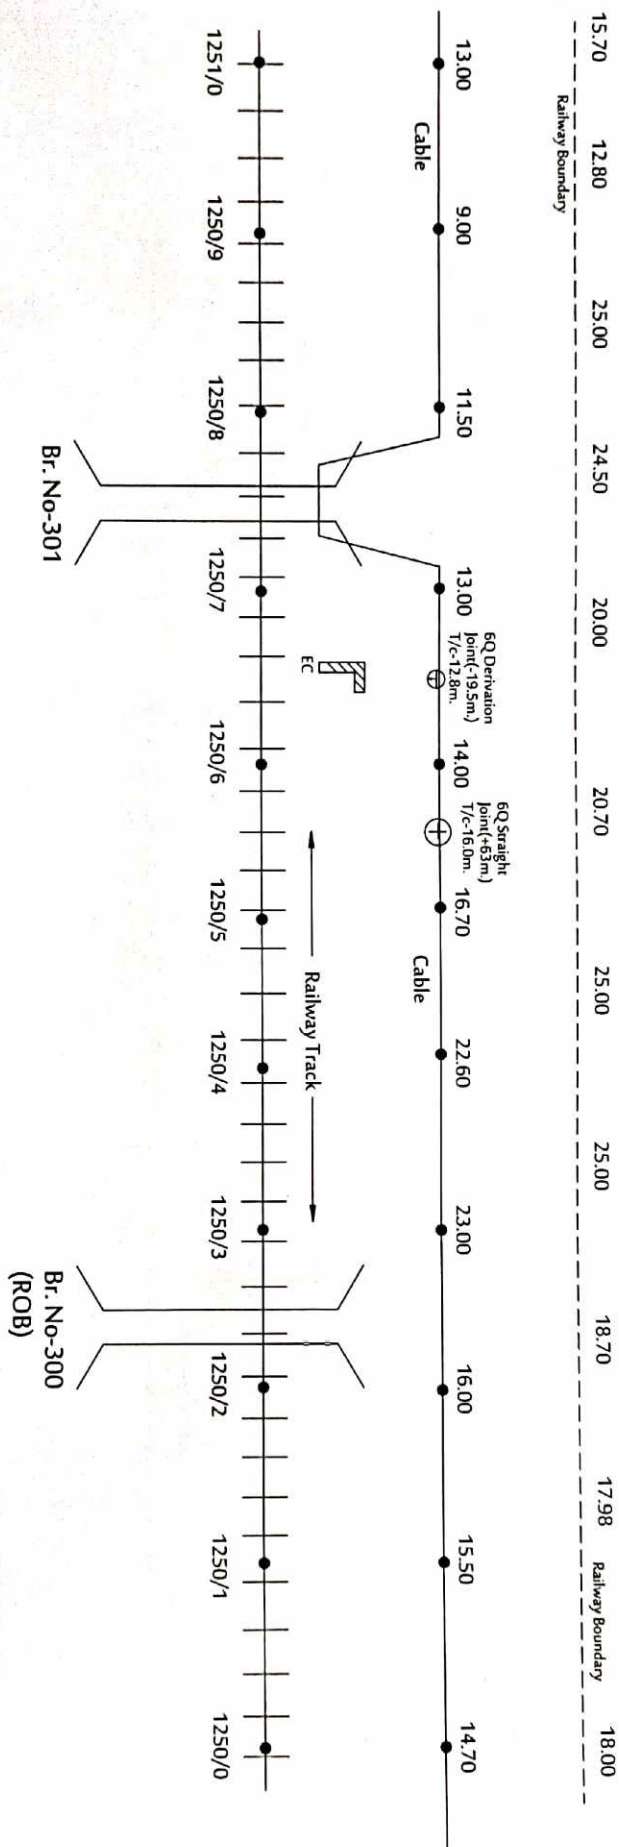


SOUTH EAST CENTRAL RAILWAY, NAGPUR ROUTE DIAGRAM OF OFC/6QUAD CABLE SECTION : CHHINDWARA TO CHOURAI SECTION RAMA TELECOM PVT. LTD. KOLKATA	CONTRACTOR  RAMA TELECOM PVT. LTD. KOLKATA	CHECKED BY:  JE/Tele/Con/NGP	APPROVED BY:  DSTE/Con/NGP	SHEET NO: 8
--	--	---	--	-------------

CWA

CABLE ROUTE PLAN FOR OFC, 6QUAD CABLE in CHINDWARA - CHOURAI SECTION

NIR

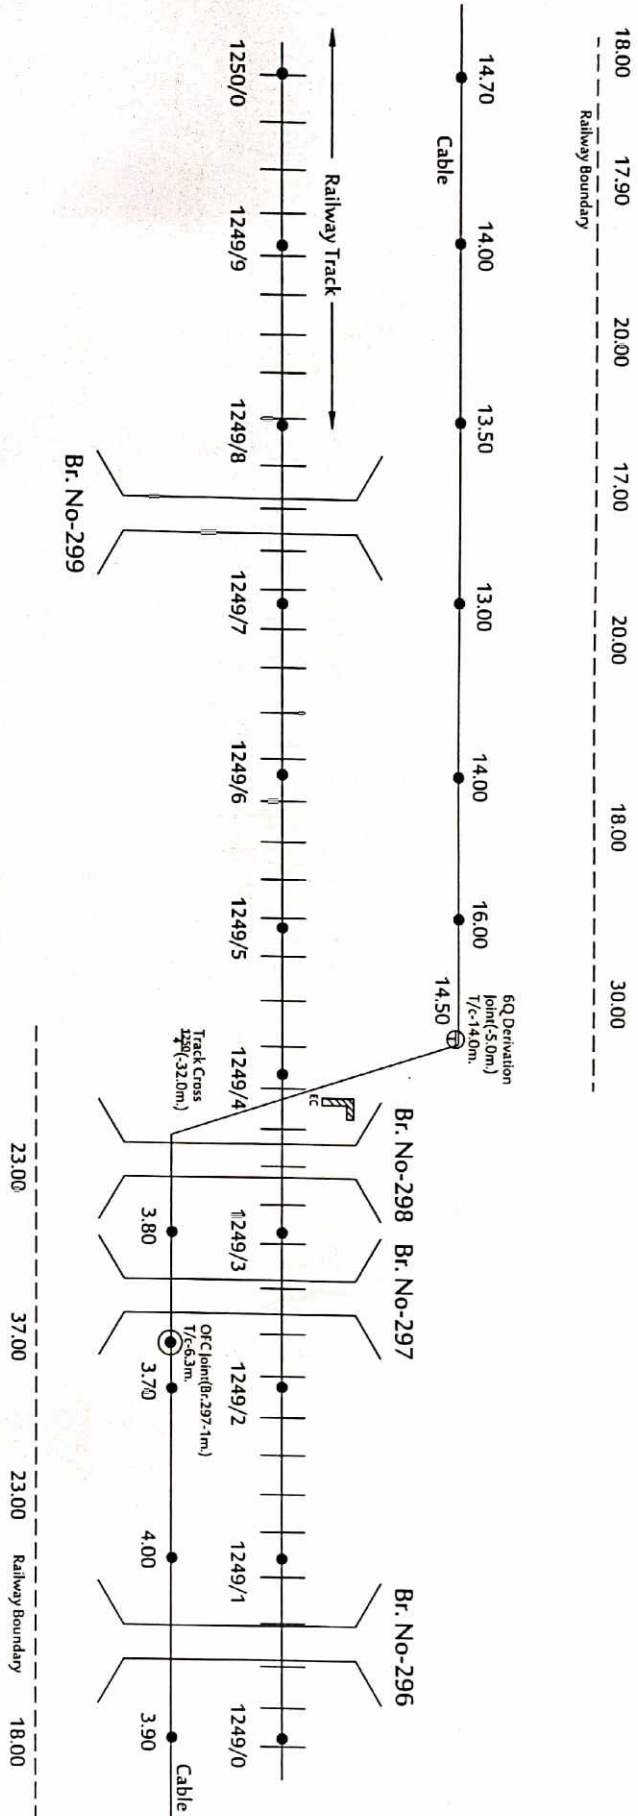

SOUTH EAST CENTRAL RAILWAY, NAGPUR
ROUTE DIAGRAM OF OFC/6QUAD CABLE
SECTION : CHINDWARA TO CHOURAI
SECTION
RAMA TELECOM PVT. LTD, KOLKATA

CONTRACTOR

CHECKED BY:

APPROVED BY:

SHEET NO: 9

RAMA TELECOM PVT. LTD, KOLKATA

JE/Tele/Con/NGP


DSTE/Con/NGP

Dy.CSTE/Con/NGP

CWA

NIR

CABLE ROUTE PLAN FOR OFC, 6QUAD CABLE in CHHINDWARA - CHOURAI SECTION

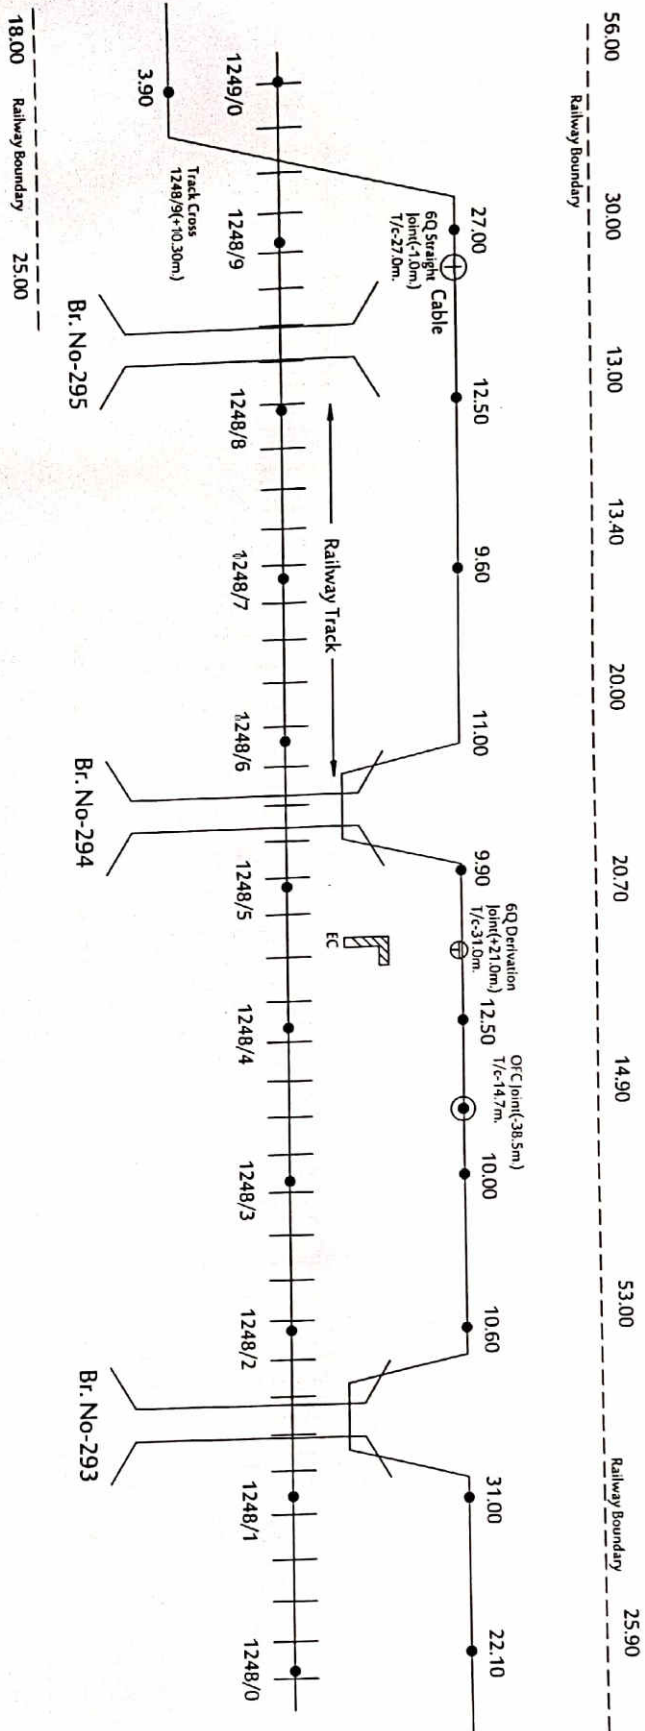

SOUTH EAST CENTRAL RAILWAY, NAGPUR
ROUTE DIAGRAM OF OFC/6QUAD CABLE
SECTION : CHHINDWARA TO CHOURAI
SECTION
RAMA TELECOM PVT. LTD, KOLKATA

CONTRACTOR
RAMA TELECOM PVT. LTD, KOLKATA

CHECKED BY:
JE/Tele/Con/NGP

APPROVED BY:
DSTE/Con/NGP


APPROVED BY:
Dy.CSTE/Con/NGP

SHEET NO: 10

CWA

CABLE ROUTE PLAN FOR OFC, 6QUAD CABLE in CHINDWARA - CHOURAI SECTION

NIR

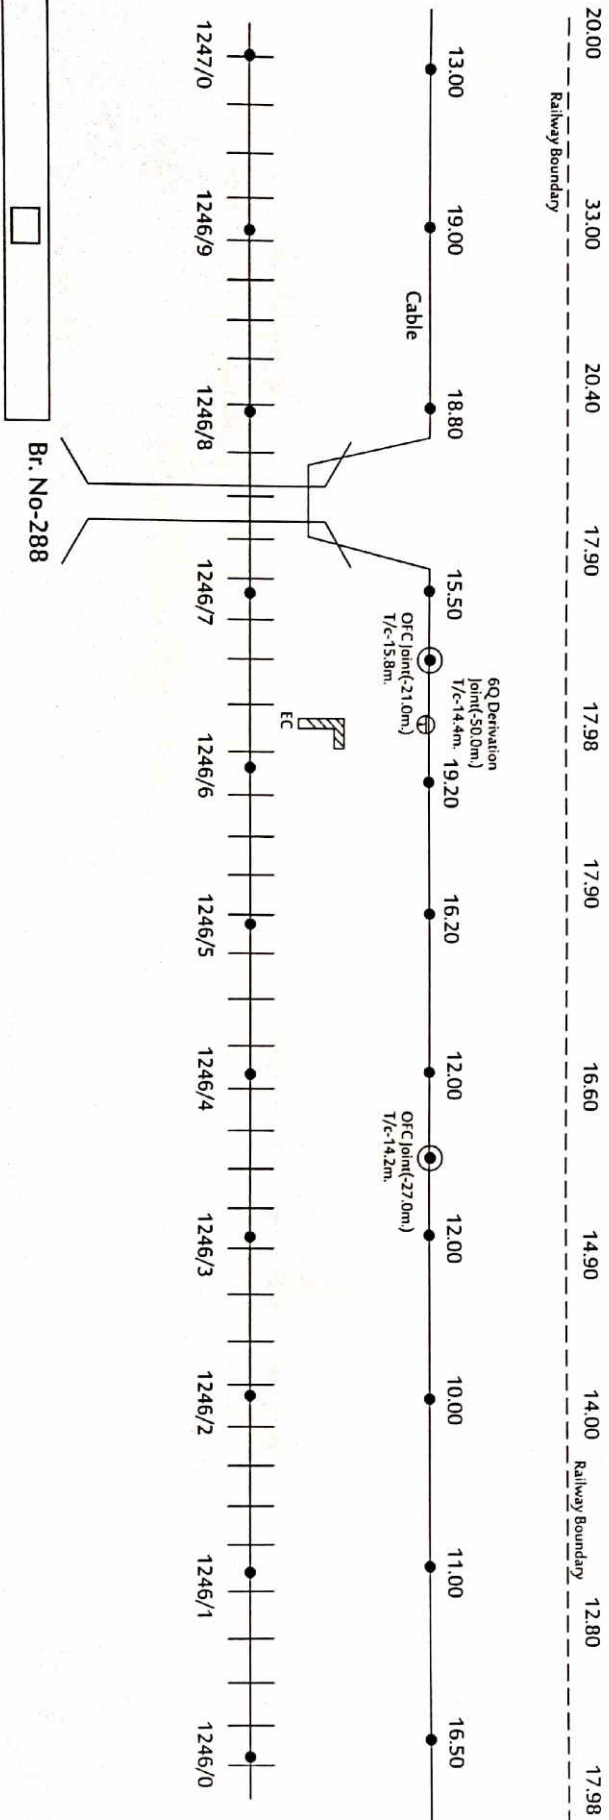


GHAT PARASIA

SOUTH EAST CENTRAL RAILWAY, NAGPUR ROUTE DIAGRAM OF OFC/6QUAD CABLE SECTION : CHINDWARA TO CHOURAI SECTION RAMA TELECOM PVT. LTD, KOLKATA	CONTRACTOR  RAMA TELECOM PVT. LTD, KOLKATA	CHECKED BY:  JE/tele/Con/NGP	APPROVED BY:  DSTE/Con/NGP	SHEET NO: 12
---	--	---	--	--------------

CWA

CABLE ROUTE PLAN FOR OFC, 6QUAD CABLE in CHINDWARA - CHOURAI SECTION

NIR

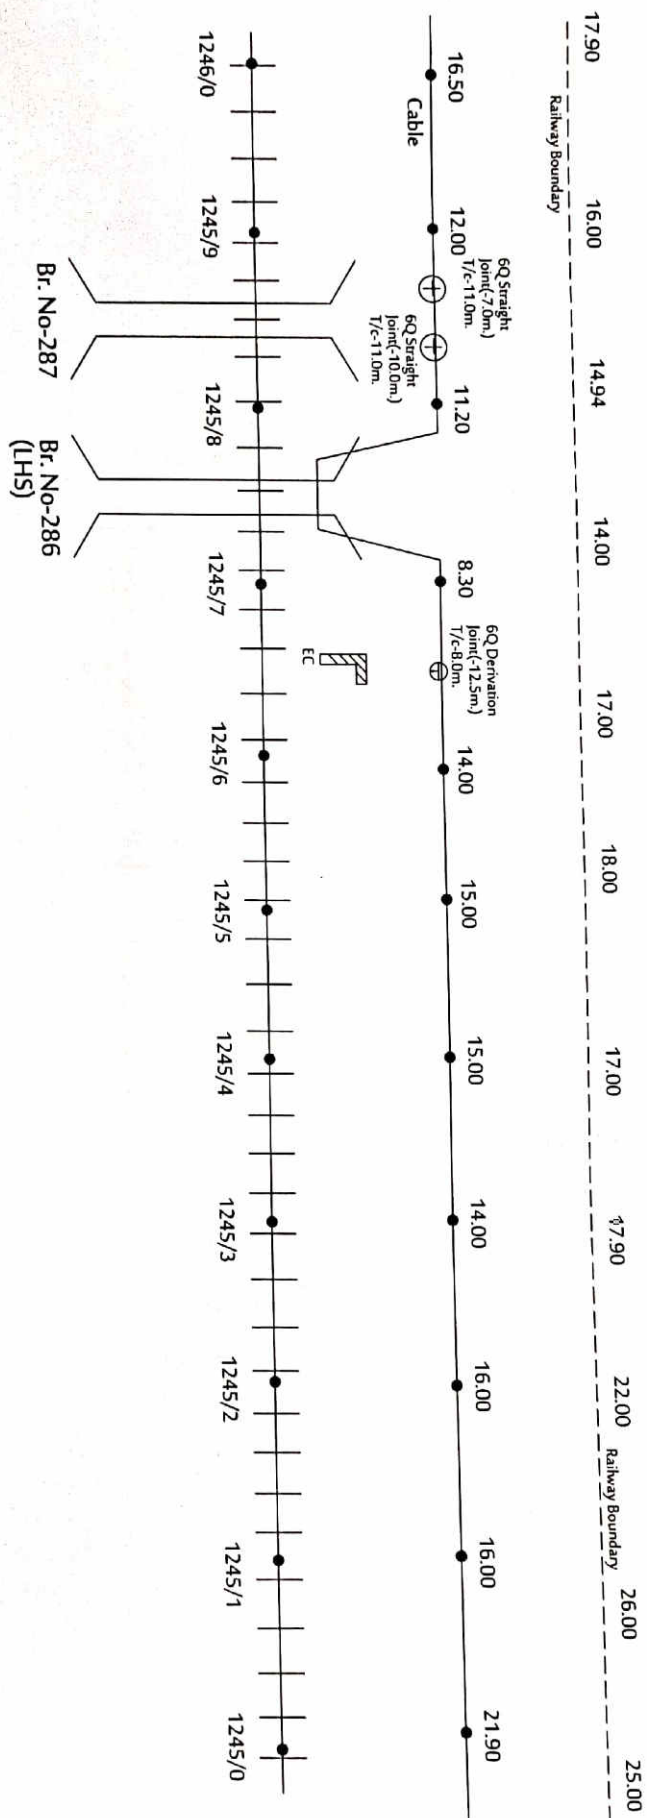

SOUTH EAST CENTRAL RAILWAY, NAGPUR
ROUTE DIAGRAM OF OFC/6QUAD CABLE
SECTION : CHINDWARA TO CHOURAI
SECTION
RAMA TELECOM PVT. LTD, KOLKATA

CONTRACTOR

CHECKED BY:

APPROVED BY:

SHEET NO: 13


RAMA TELECOM PVT. LTD, KOLKATA

JE/Tele/Con/NGP

DSTE/Con/NGP

Dy.CSTE/Con/NGP

NIR

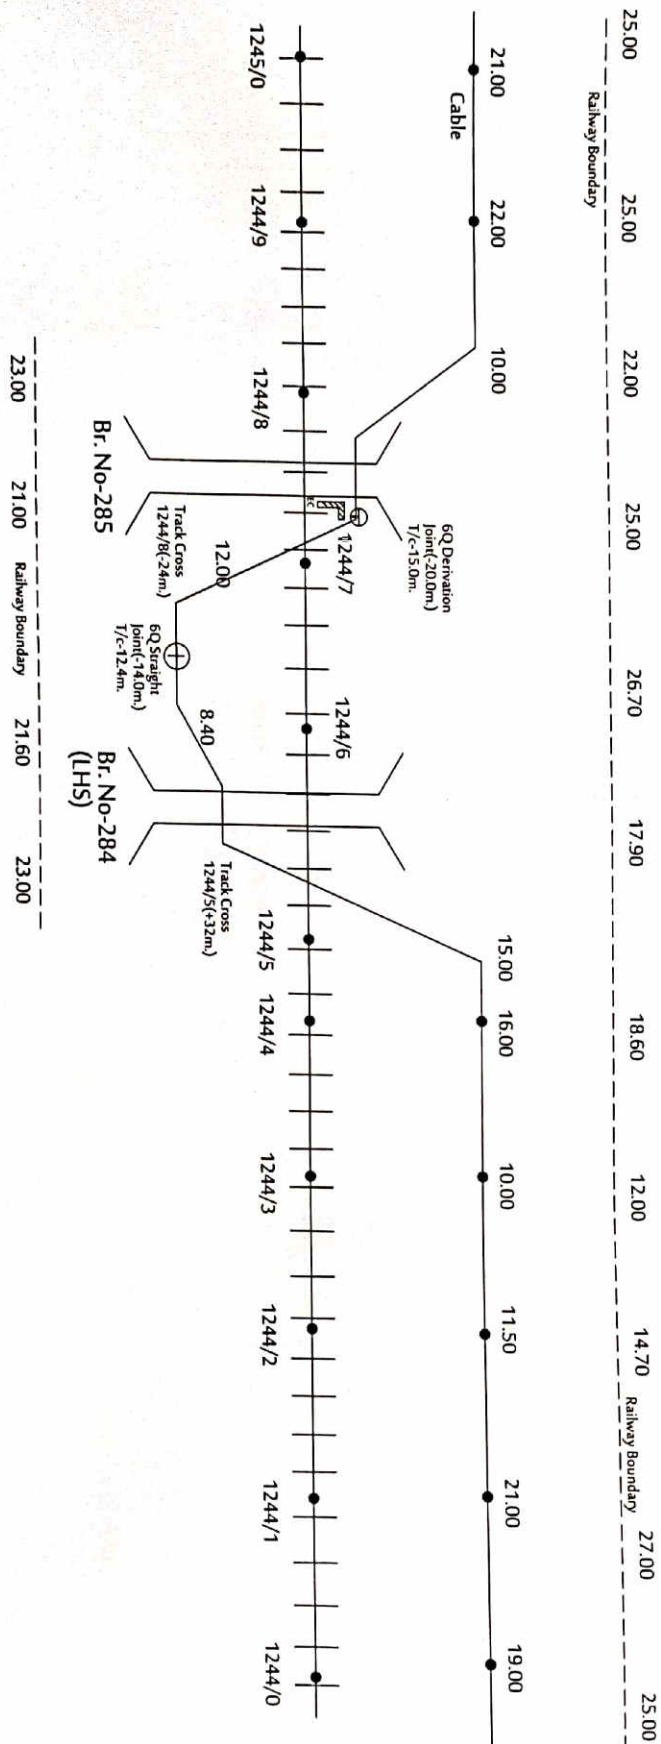

SOUTH EAST CENTRAL RAILWAY, NAGPUR
ROUTE DIAGRAM OF OFC/6QUAD CABLE
SECTION : CHHINDWARA TO CHOURAI
SECTION
RAMA TELECOM PVT. LTD, KOLKATA

CONTRACTOR

CHECKED BY:


APPROVED BY:

SHEET NO: 14

CWA

CABLE ROUTE PLAN FOR OFC, 6QUAD CABLE in CHHINDWARA - CHOURAI SECTION

NIR

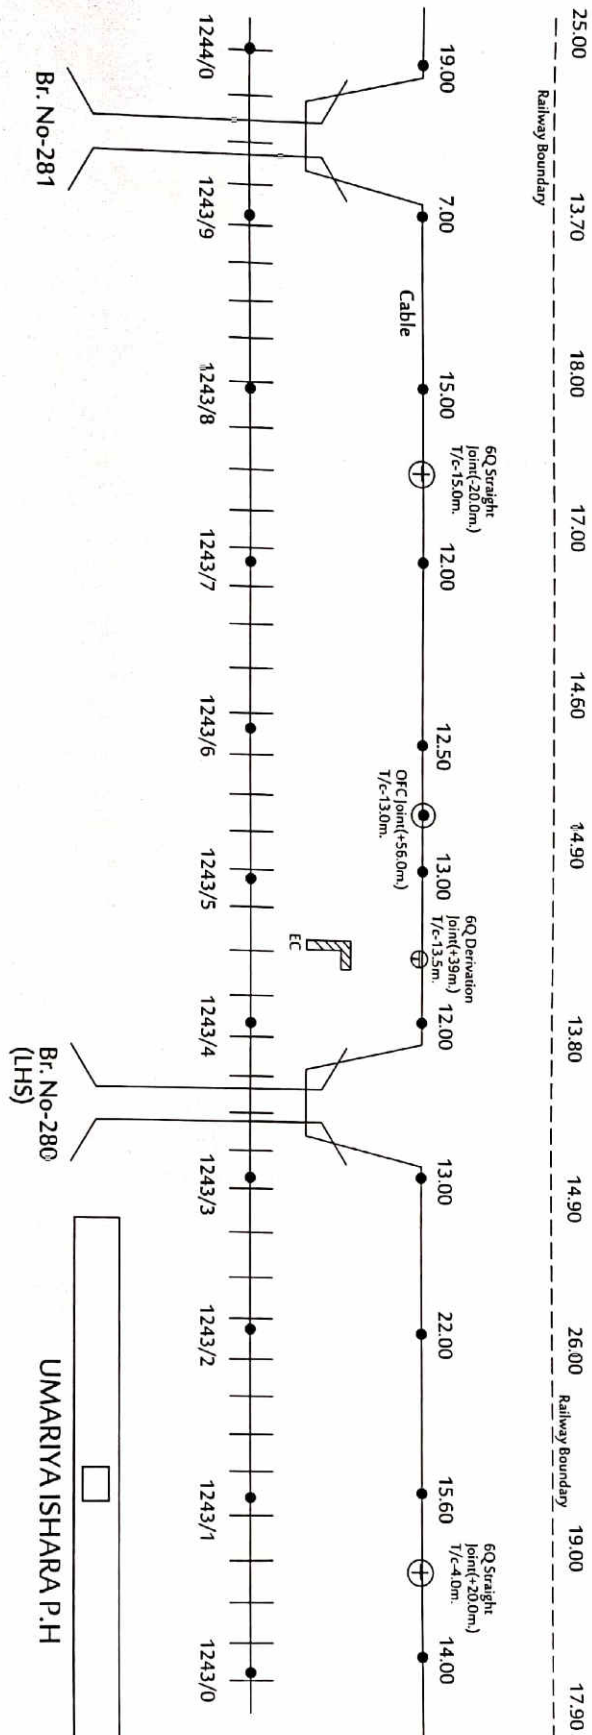

UMARIYA ISHARA P.H

SOUTH EAST CENTRAL RAILWAY, NAGPUR
ROUTE DIAGRAM OF OFC/6QUAD CABLE
SECTION : CHHINDWARA TO CHOURAI
SECTION
RAMA TELECOM PVT. LTD, KOLKATA

CONTRACTOR

CHECKED BY:

APPROVED BY:

RAMA TELECOM PVT. LTD, KOLKATA

JE/T ele/Con/NGP

DSTE/Con/NGP


Dy.CSTE/Con/NGP

SHEET NO: 15

CWA


CABLE ROUTE PLAN FOR OFC, 6QUAD CABLE in CHHINDWARA - CHOURAI SECTION

NIR

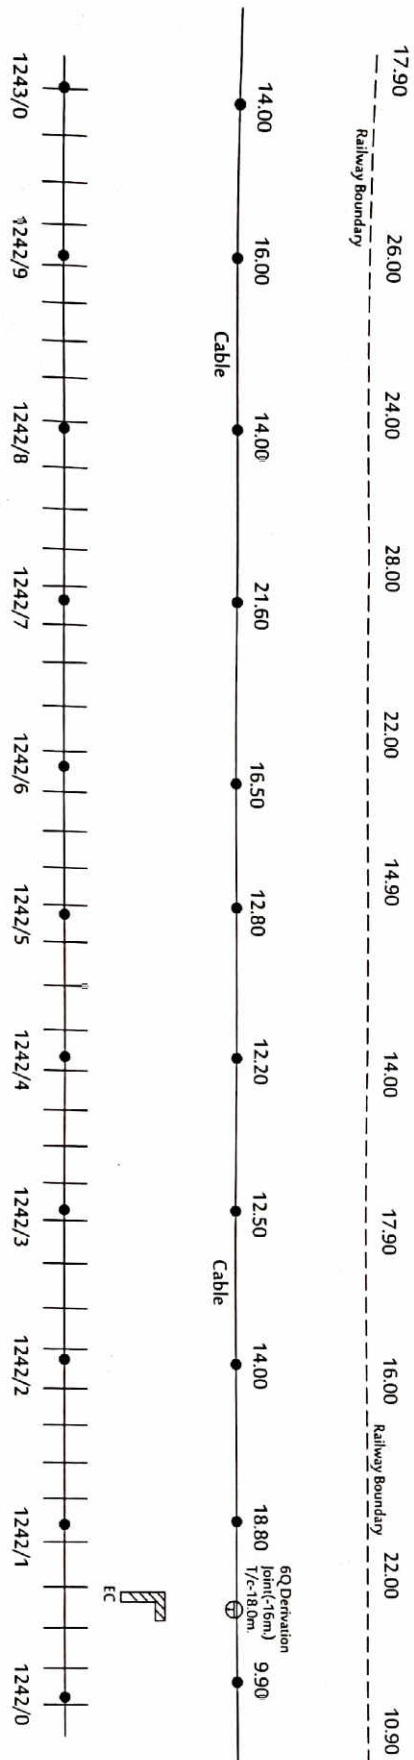

SOUTH EAST CENTRAL RAILWAY, NAGPUR ROUTE DIAGRAM OF OFC/6QUAD CABLE SECTION - CHHINDWARA TO CHOURAI SECTION RAMA TELECOM PVT. LTD, KOLKATA	CONTRACTOR 	CHECKED BY: 	APPROVED BY: 	SHEET NO: 16
RAMA TELECOM PVT. LTD, KOLKATA	JE/Tele/Con/NGP	DSTE/Con/NGP	Dy.CSTE/Con/NGP	

NIR

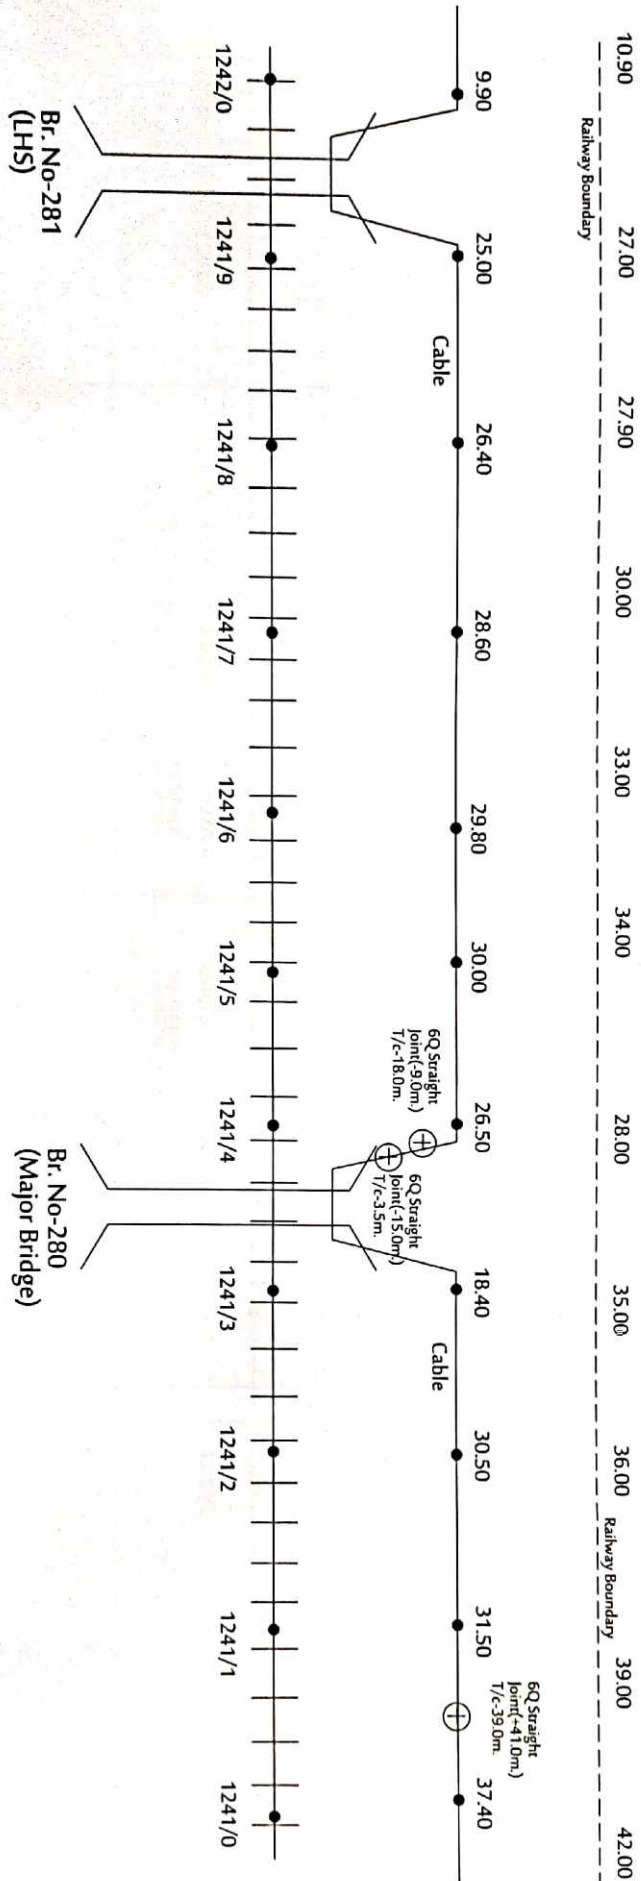

**SOUTH EAST CENTRAL RAILWAY, NAGPUR
ROUTE DIAGRAM OF OFC/6QUAD CABLE
SECTION : CHHINDWARA TO CHOURAI
SECTION
RAMA TELECOM PVT. LTD, KOLKATA**

CONTRACTOR

CHECKED BY:

APPROVED BY:

SHEET NO: 17


CWA

CABLE ROUTE PLAN FOR OFC, 6QUAD CABLE in CHHINDWARA - CHOURAI SECTION

NIR

42.00 47.00

Railway Boundary

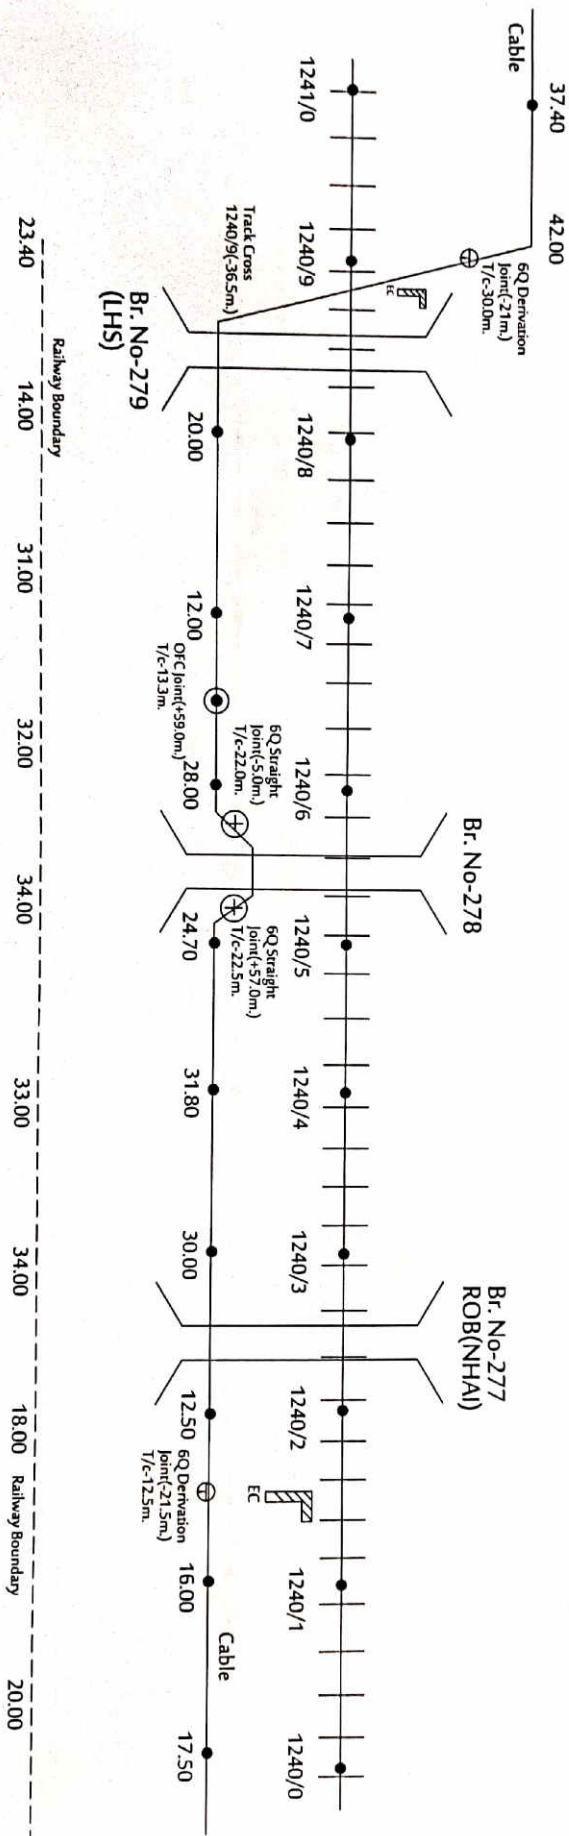


SOUTH EAST CENTRAL RAILWAY, NAGPUR ROUTE DIAGRAM OF OFC/6QUAD CABLE SECTION : CHHINDWARA TO CHOURAI SECTION RAMA TELECOM PVT. LTD, KOLKATA	CONTRACTOR	CHECKED BY:		APPROVED BY:	SHEET NO: 18
	 RAMA TELECOM PVT. LTD, KOLKATA	 JE/Tele/Con./NGP	 DSTE/Con./NGP	 Dy.CSTE/Con./NGP	

CWA


CABLE ROUTE PLAN FOR OFC, 6QUAD CABLE in CHHINDWARA - CHOURAI SECTION

NIR

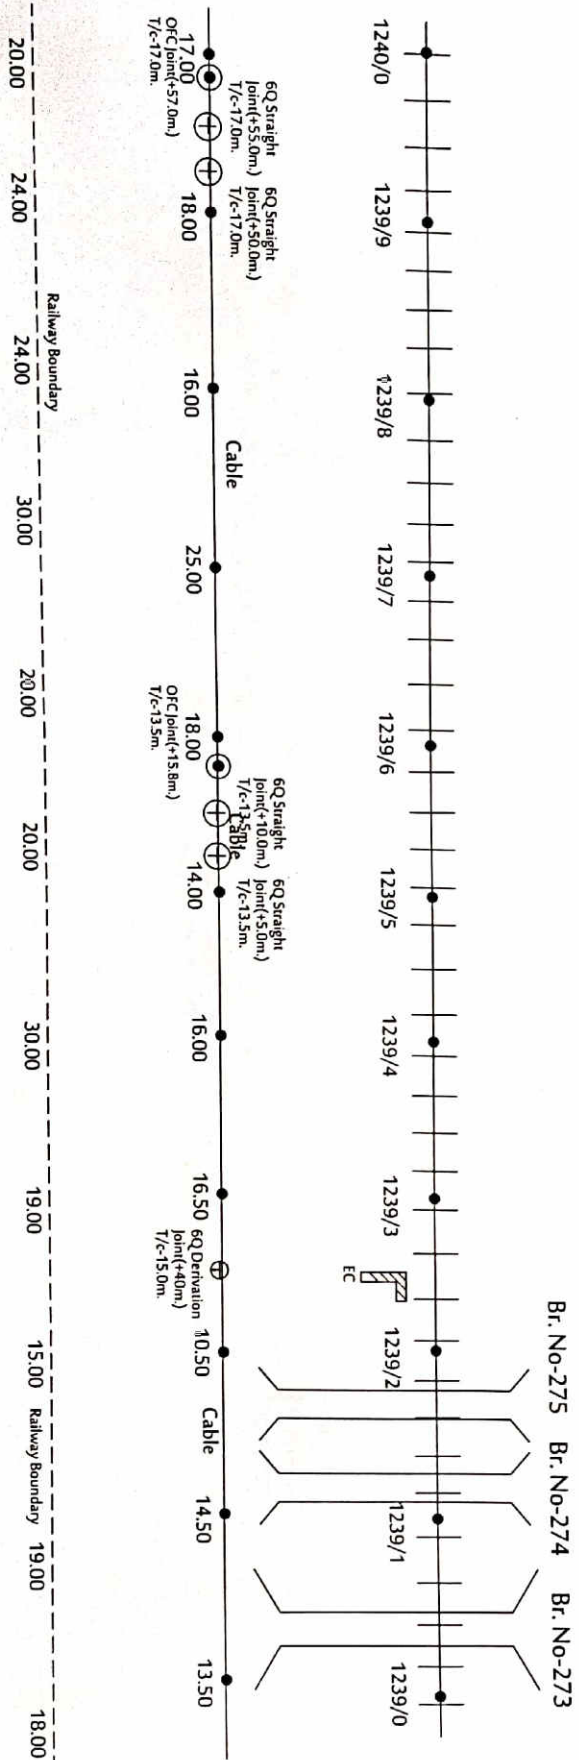


SOUTH EAST CENTRAL RAILWAY, NAGPUR
ROUTE DIAGRAM OF OFC/6QUAD CABLE
SECTION : CHHINDWARA TO CHOURAI
SECTION
RAMA TELECOM PVT. LTD, KOLKATA

CONTRACTOR	CHECKED BY:	APPROVED BY:	SHEET NO: 19
<i>Utkarsh</i>	<i>[Signature]</i>	<i>[Signature]</i>	
RAMA TELECOM PVT. LTD, KOLKATA	JE/Tele/Con./NGP	DSTE/Con./NGP	Dy.CSTE/Con./NGP

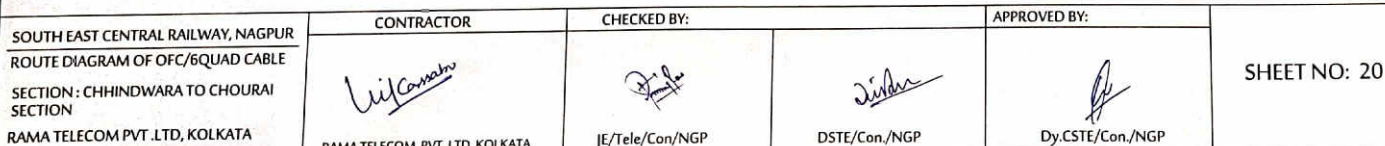

**CABLE ROUTE PLAN FOR OFC , 6QUAD CABLE
in CHHINDWARA - CHOURAI SECTION**

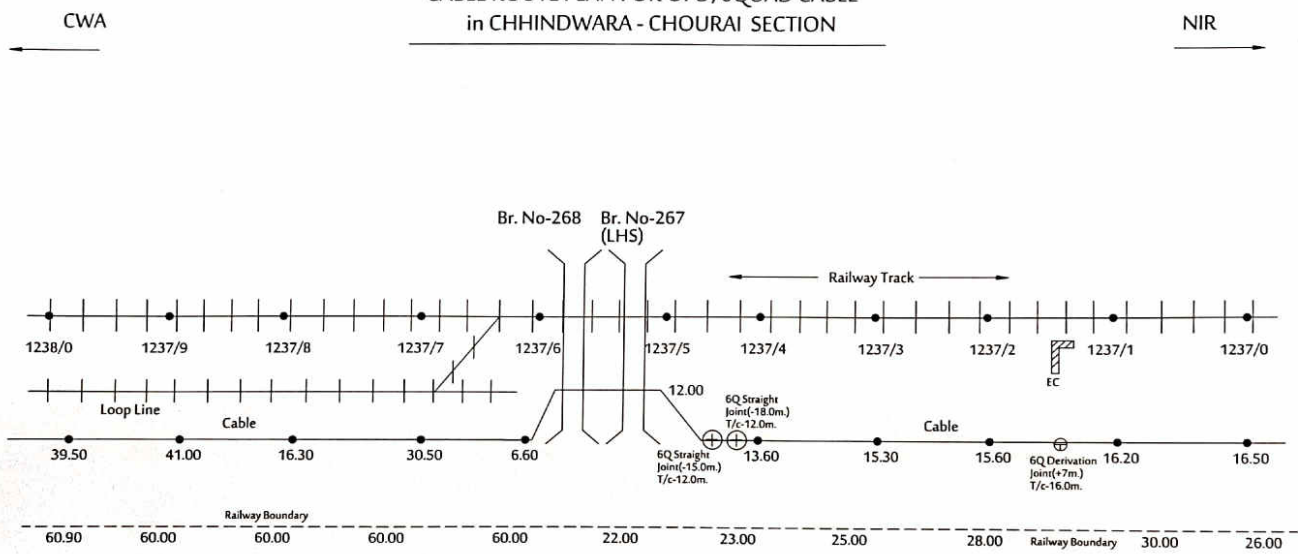

SOUTH EAST CENTRAL RAILWAY, NAGPUR
ROUTE DIAGRAM OF OFC/6QUAD CABLE
SECTION : CHHINDWARA TO CHOURAI
SECTION
RAMA TELECOM PVT. LTD, KOLKATA

CONTRACTOR

Rama Telecom

RAMA TELECOM PVT. LTD, KOLKATA

CHECKED BY:

[Signature]

JE/Tele/Con/NGP

APPROVED BY:

[Signature]

DSTE/Con./NGP

[Signature]


Dy.CSTE/Con./NGP

SHEET NO: 21

CWA

CABLE ROUTE PLAN FOR OFC, 6QUAD CABLE in CHHINDWARA - CHOURAI SECTION

NIR

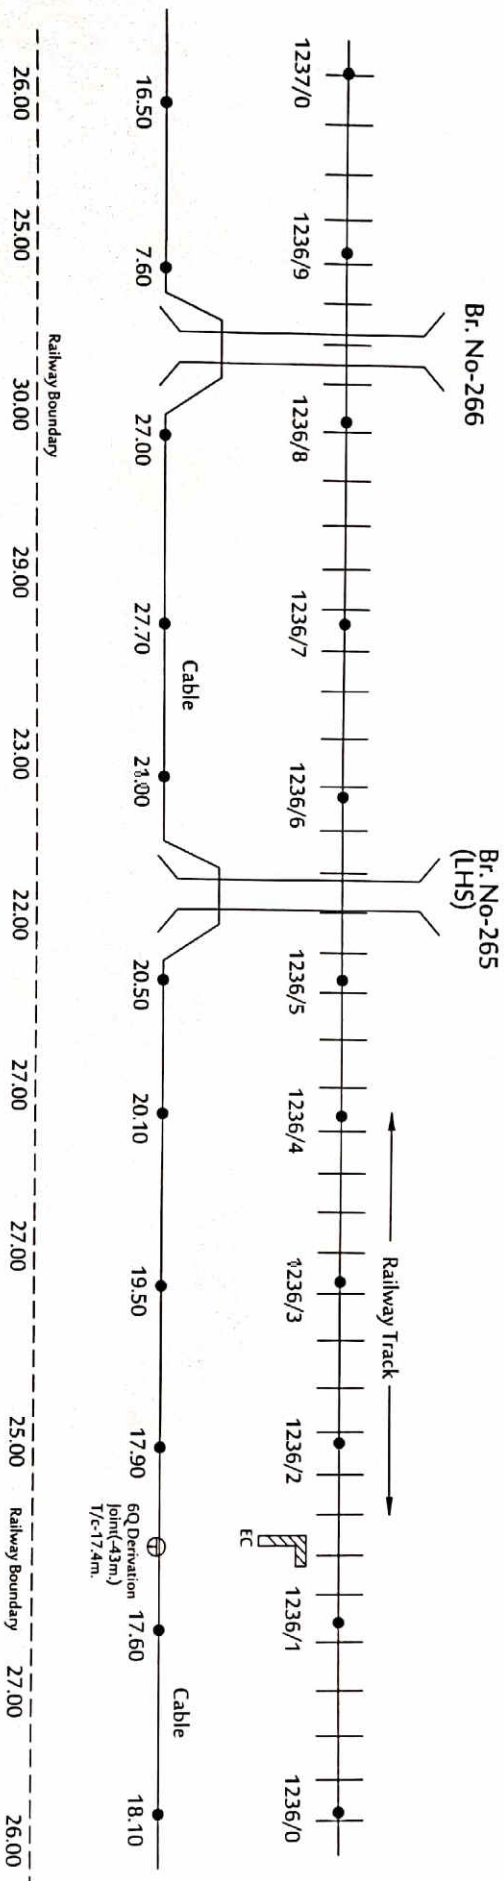


SOUTH EAST CENTRAL RAILWAY, NAGPUR ROUTE DIAGRAM OF OFC/6QUAD CABLE SECTION : CHHINDWARA TO CHOURAI SECTION RAMA TELECOM PVT. LTD, KOLKATA	CONTRACTOR	CHECKED BY:	APPROVED BY:	SHEET NO: 22
	RAMA TELECOM PVT. LTD, KOLKATA	JE/Telc/Con/NGP	Dy.CSTE/Con/NGP	

CWA

NIR

CABLE ROUTE PLAN FOR OFC, 6QUAD CABLE in CHHINDWARA - CHOURAI SECTION

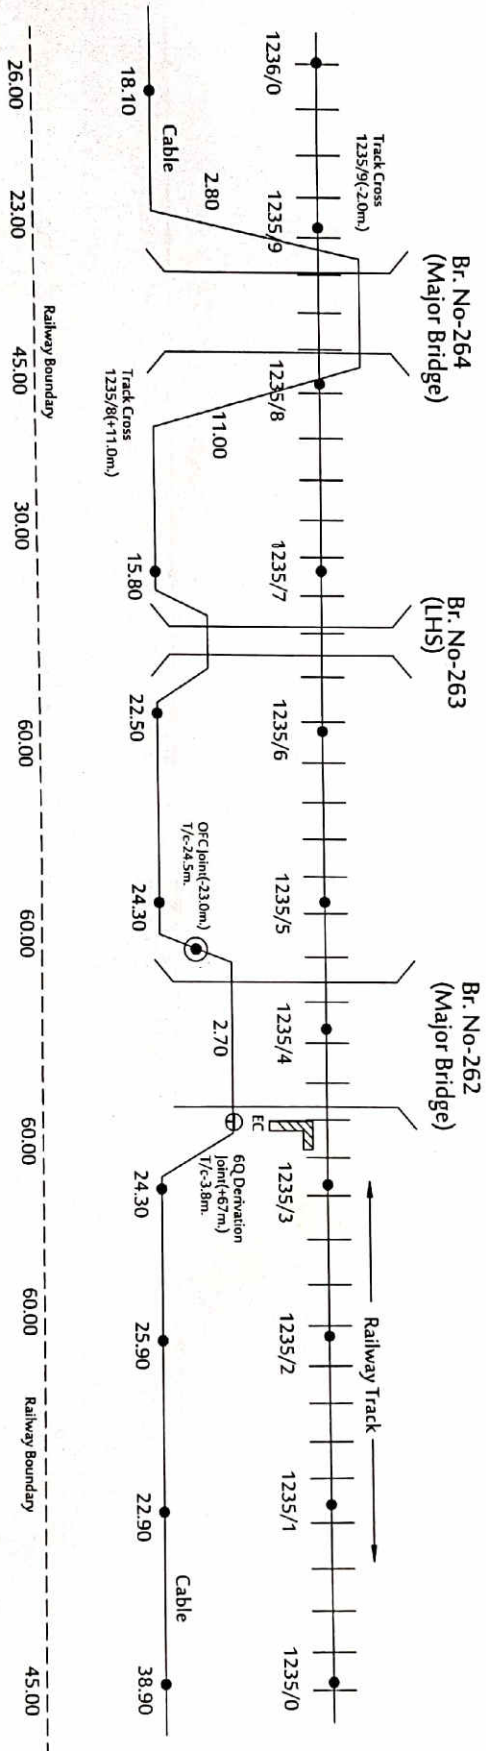


SOUTH EAST CENTRAL RAILWAY, NAGPUR ROUTE DIAGRAM OF OFC/6QUAD CABLE SECTION : CHHINDWARA TO CHOURAI SECTION RAMA TELECOM PVT. LTD, KOLKATA	CONTRACTOR	CHECKED BY:	APPROVED BY:	SHEET NO: 23
	RAMA TELECOM PVT. LTD, KOLKATA	JE/Tele/Con./NGP	Dy.CSTE/Con./NGP	

CWA

CABLE ROUTE PLAN FOR OFC, 6QUAD CABLE in CHINDWARA - CHOURAI SECTION

NIR

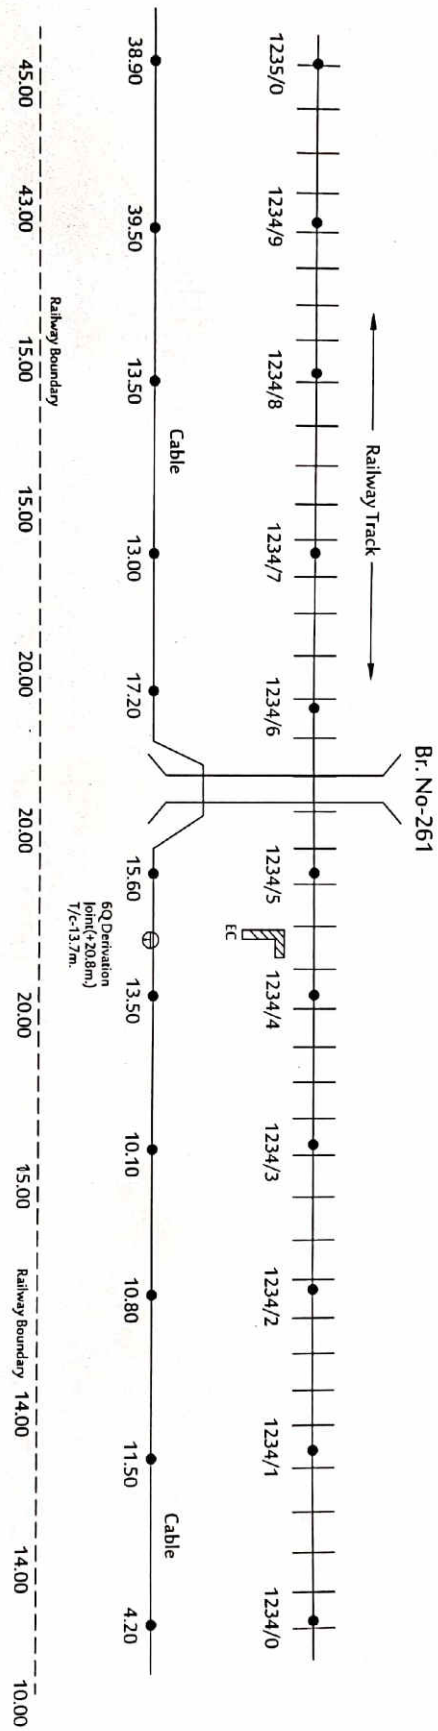

SOUTH EAST CENTRAL RAILWAY, NAGPUR ROUTE DIAGRAM OF OFC/6QUAD CABLE SECTION : CHINDWARA TO CHOURAI SECTION RAMA TELECOM PVT. LTD, KOLKATA	CONTRACTOR		CHECKED BY:		APPROVED BY:	
	RAMA TELECOM PVT. LTD, KOLKATA		JE/Tele/Con/NGP		Dy.CSTE/Con./NGP	


SHEET NO: 24

CWA

CABLE ROUTE PLAN FOR OFC, 6QUAD CABLE
in CHHINDWARA - CHOURAI SECTION

NIR


MARKAHANDI P.H

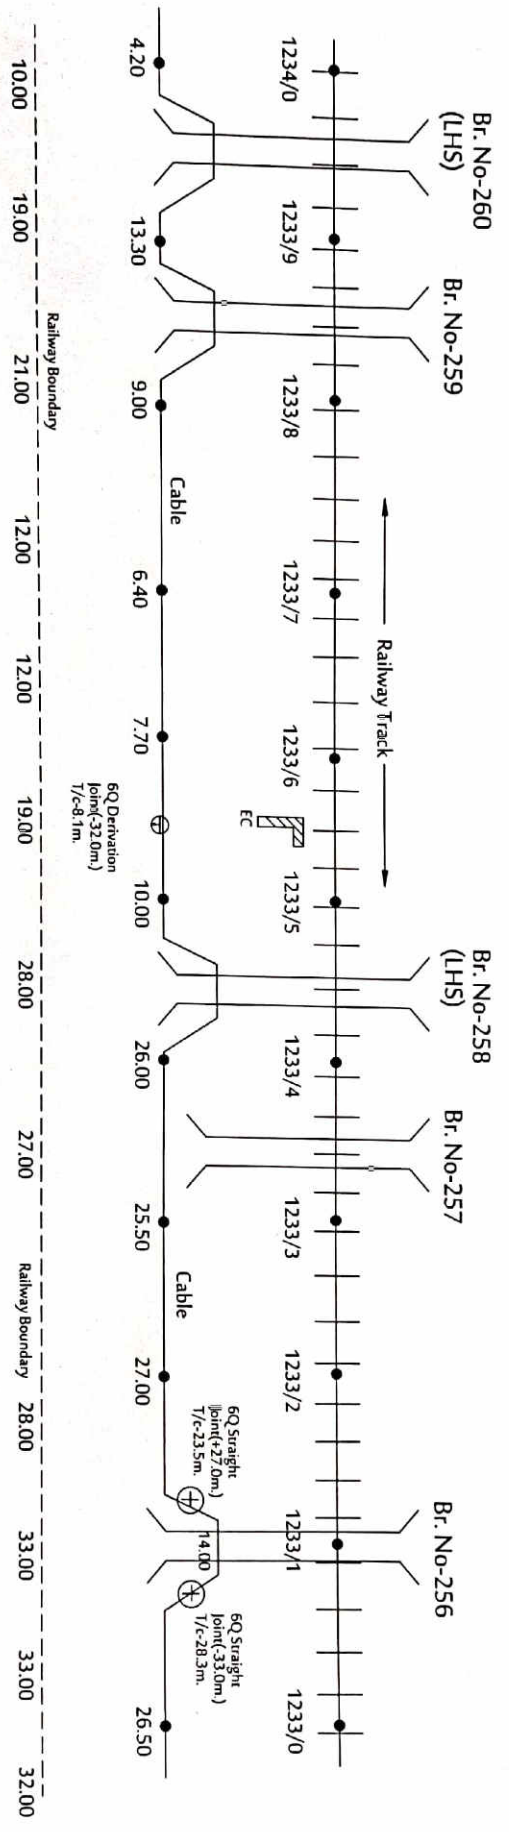

SOUTH EAST CENTRAL RAILWAY, NAGPUR		CONTRACTOR		CHECKED BY:		APPROVED BY:		SHEET NO: 25
ROUTE DIAGRAM OF OFC/EQUAD CABLE SECTION : CHINDWARA TO CHOURAI SECTION RAMA TELECOM PVT. LTD, KOLKATA				 JE/Tele/Con./NGP		 DSTE/Con./NGP Dy.CSTE/Con./NGP		

CABLE ROUTE PLAN FOR OFC, 6QUAD CABLE in CHHINDWARA - CHOURAI SECTION

NIR

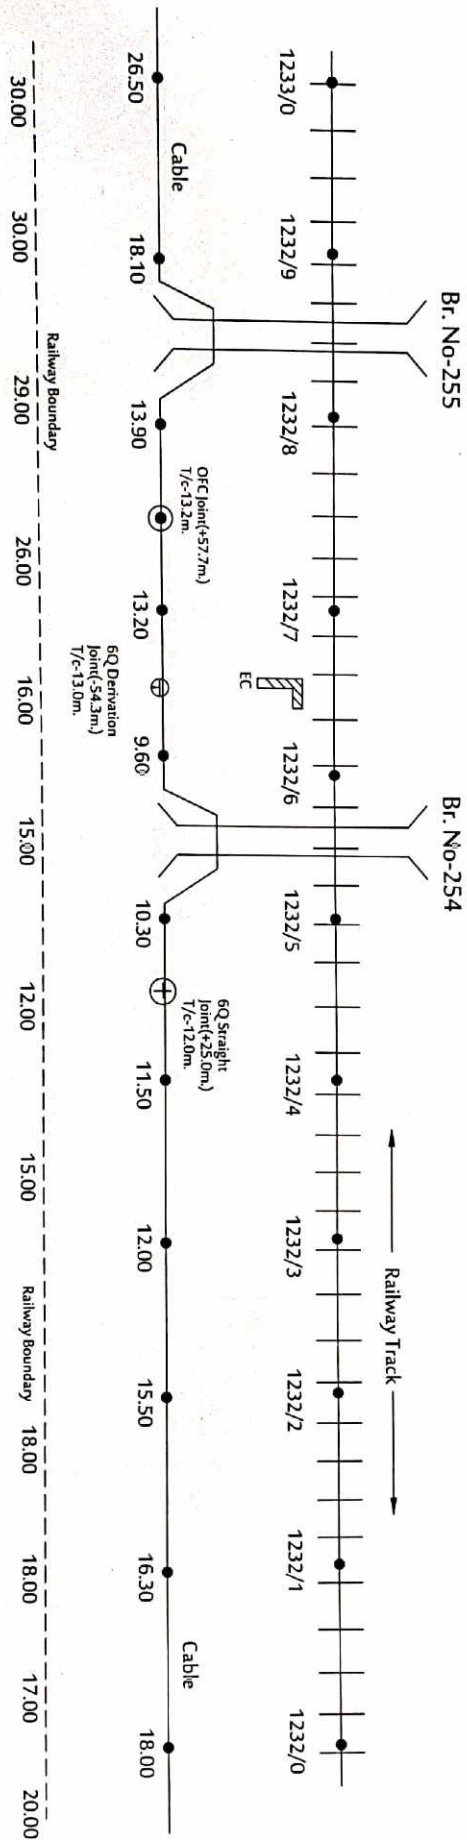


SOUTH EAST CENTRAL RAILWAY, NAGPUR ROUTE DIAGRAM OF OFC/BOUAD CABLE SECTION : CHINDWARA TO CHOURAI SECTION RAMA TELECOM PVT. LTD, KOLKATA	CONTRACTOR		CHECKED BY:		APPROVED BY:	SHEET NO: 26
						
RAMA TELECOM PVT. LTD, KOLKATA			JE/Tele/Con/NGP		DSTE/Con./NGP	Dy.CSTE/Con./NGP

CWA

CABLE ROUTE PLAN FOR OFC, 6QUAD CABLE in CHINDWARA - CHOURAI SECTION

NIR

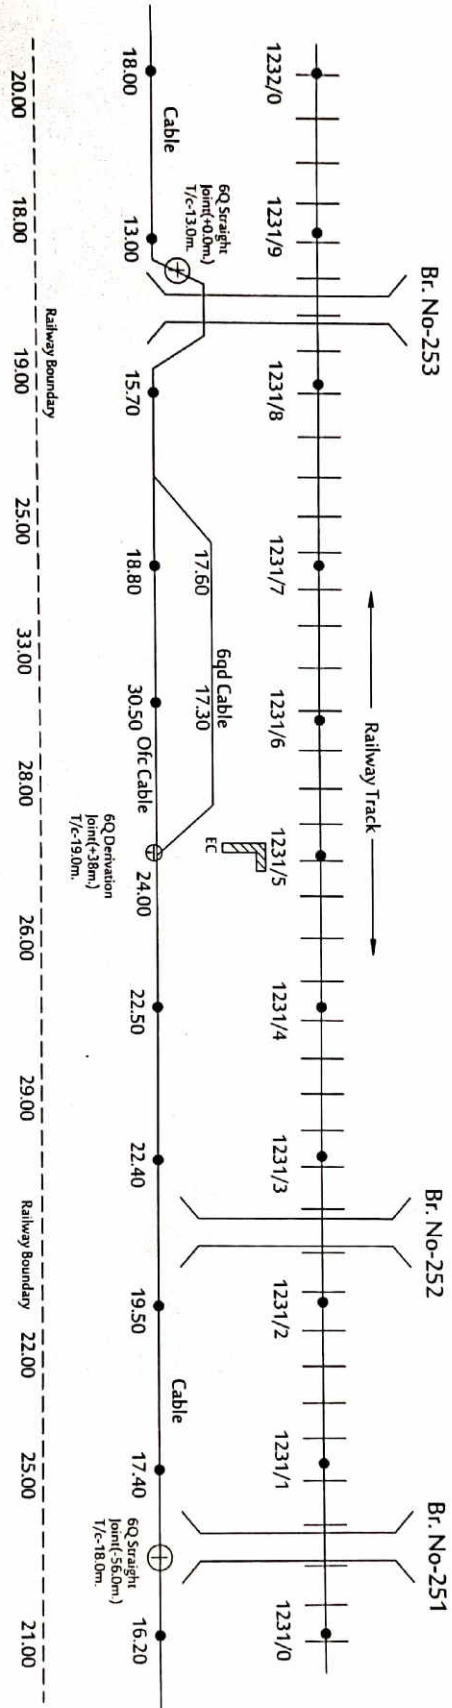

SOUTH EAST CENTRAL RAILWAY, NAGPUR
ROUTE DIAGRAM OF OFC/6QUAD CABLE
SECTION : CHINDWARA TO CHOURAI
SECTION
RAMA TELECOM PVT. LTD. KOLKATA

CONTRACTOR

CHECKED BY:

APPROVED BY:

SHEET NO: 27

Signature
RAMA TELECOM PVT. LTD. KOLKATA

Signature
JE/Tele/Con/NGP


Signature
DSTE/Con/NGP

Signature
Dy.CSTE/Con/NGP

**CABLE ROUTE PLAN FOR OFC , 6QUAD CABLE
in CHHINDWARA - CHOURAI SECTION**

CWA

NIR

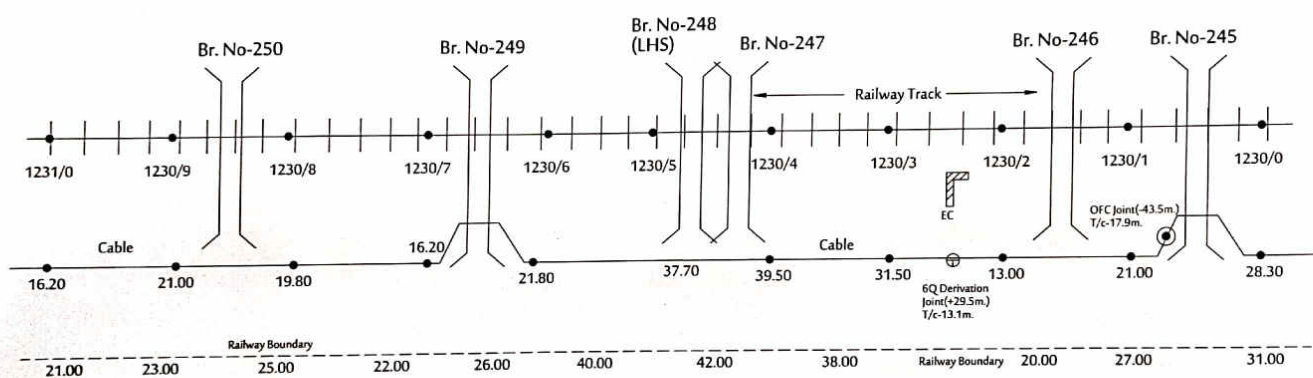

SOUTH EAST CENTRAL RAILWAY, NAGPUR
ROUTE DIAGRAM OF OFC/6QUAD CABLE
SECTION : CHHINDWARA TO CHOURAI
SECTION
RAMA TELECOM PVT.LTD, KOLKATA

CONTRACTOR

Likarabho

RAMA TELECOM PVT. LTD, KOLKATA

CHECKED BY:

[Signature]

JE/Tele/Con/NGP

APPROVED BY:

[Signature]

DSTE/Con./NGP

[Signature]


Dy.CSTE/Con./NGP

SHEET NO: 28

CWA

CABLE ROUTE PLAN FOR OFC, 6QUAD CABLE IN CHINDWARA - CHOURAI SECTION

NIR

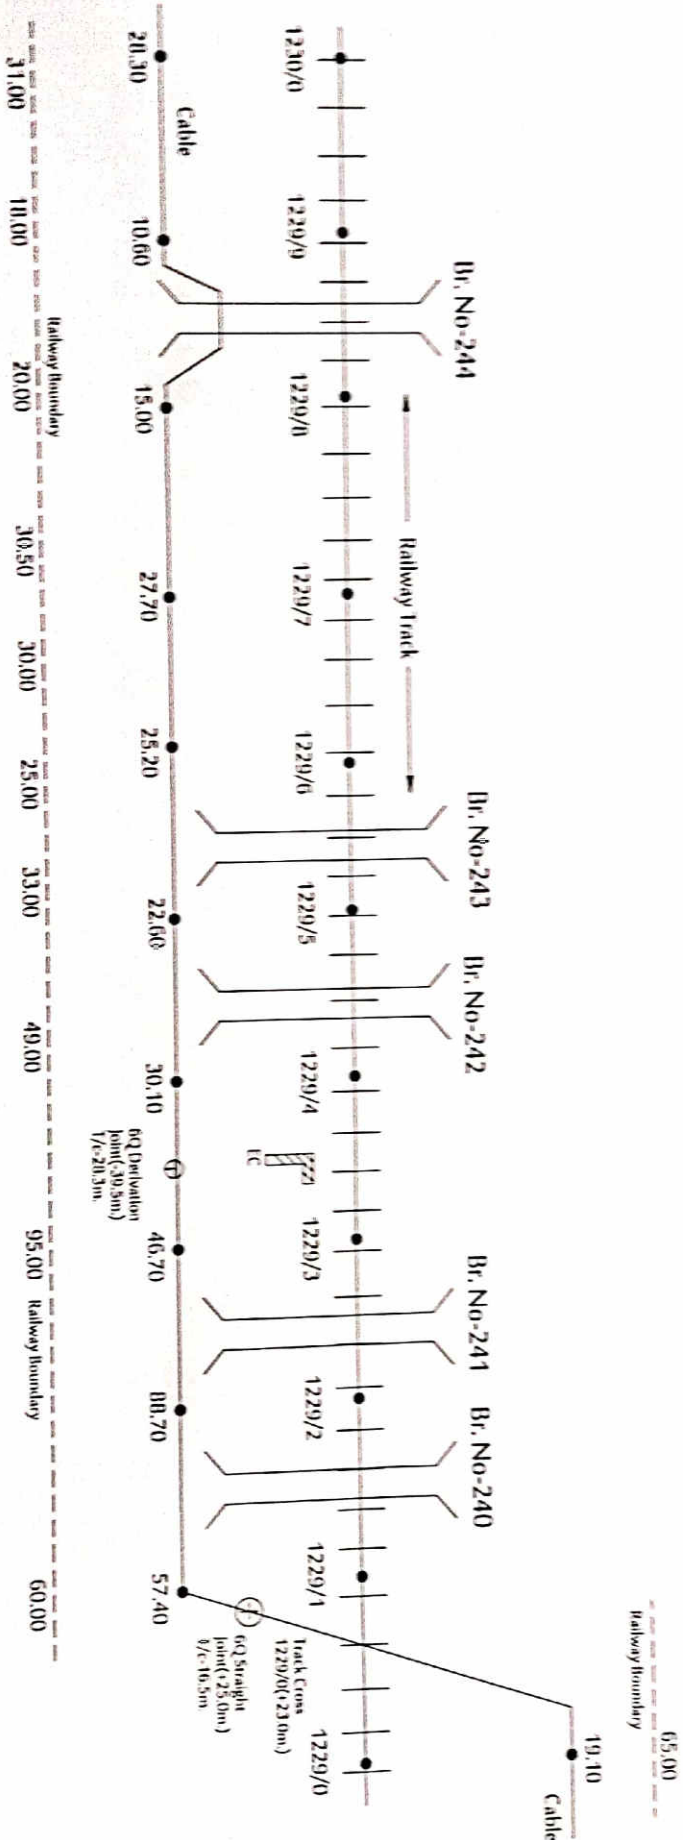

SOUTH EAST CENTRAL RAILWAY, NAGPUR
ROUTE DIAGRAM OF OFC/6QUAD CABLE
SECTION : CHINDWARA TO CHOURAI
SECTION
RAMA TELECOM PVT. LTD, KOLKATA

CONTRACTOR
Vidyanagar
RAMA TELECOM PVT. LTD, KOLKATA

CHECKED BY:
[Signature]
JE/tele/Con/NGP

APPROVED BY:
[Signature]
DSTE/Con/NGP


APPROVED BY:
[Signature]
Dy.CSTE/Con/NGP

SHEET NO: 29

CWA

CABLE ROUTE PLAN FOR OFC, 6QUAD CABLE in CHINDWARA - CHOURAI SECTION

NIR

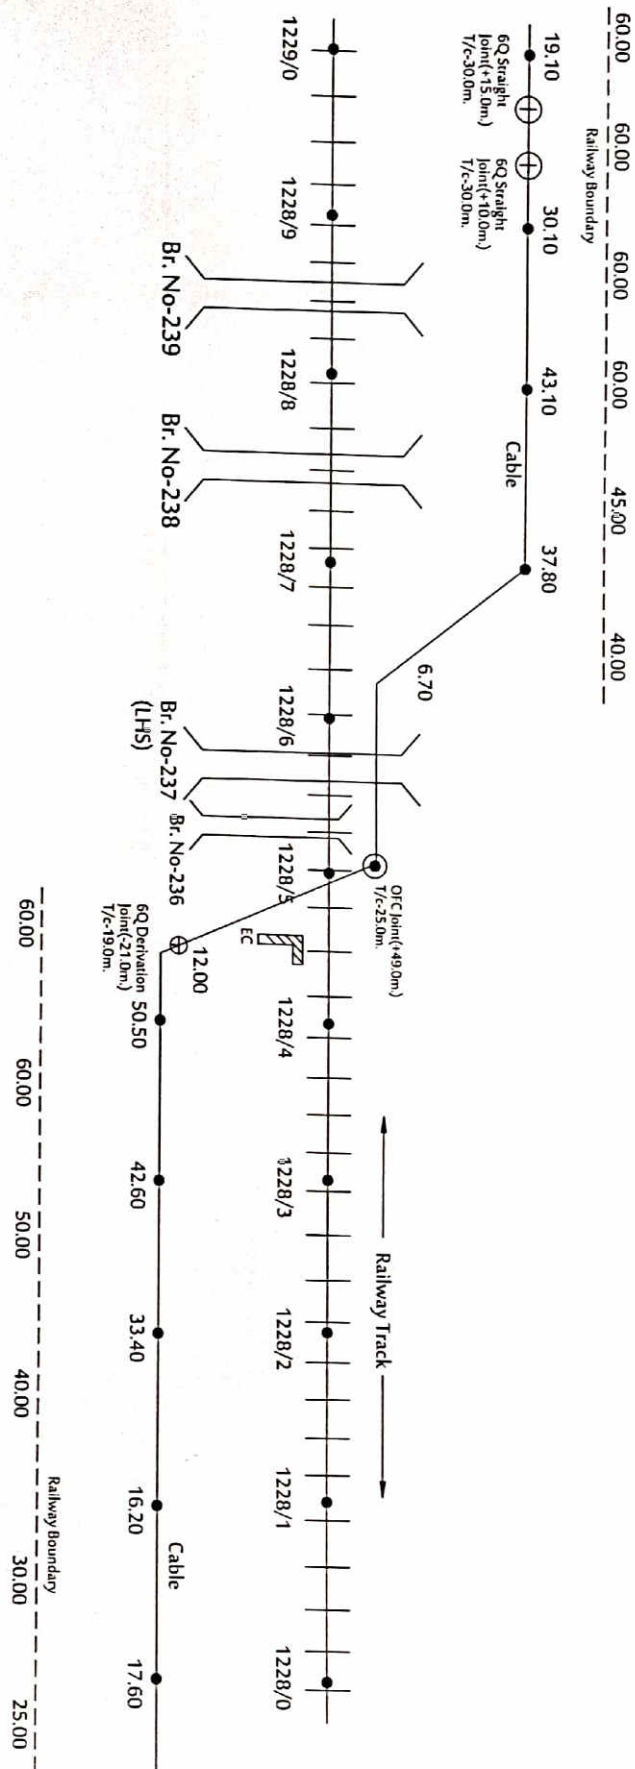

SOUTH EAST CENTRAL RAILWAY, NAGPUR
ROUTE DIAGRAM OF OFC/6QUAD CABLE
SECTION : CHINDWARA TO CHOURAI
SECTION
RAMA TELECOM PVT. LTD. KOLKATA

CONTRACTOR

CHECKED BY:

APPROVED BY:

Signature

Signature

Signature

Signature

SHEET NO: 30

RAMA TELECOM PVT. LTD. KOLKATA

JE/Tele/Con/NGP


DSTE/Con/NGP

Dy.CSTE/Con/NGP

CWA

CABLE ROUTE PLAN FOR OFC, 6QUAD CABLE in CHINDWARA - CHOURAI SECTION

NIR

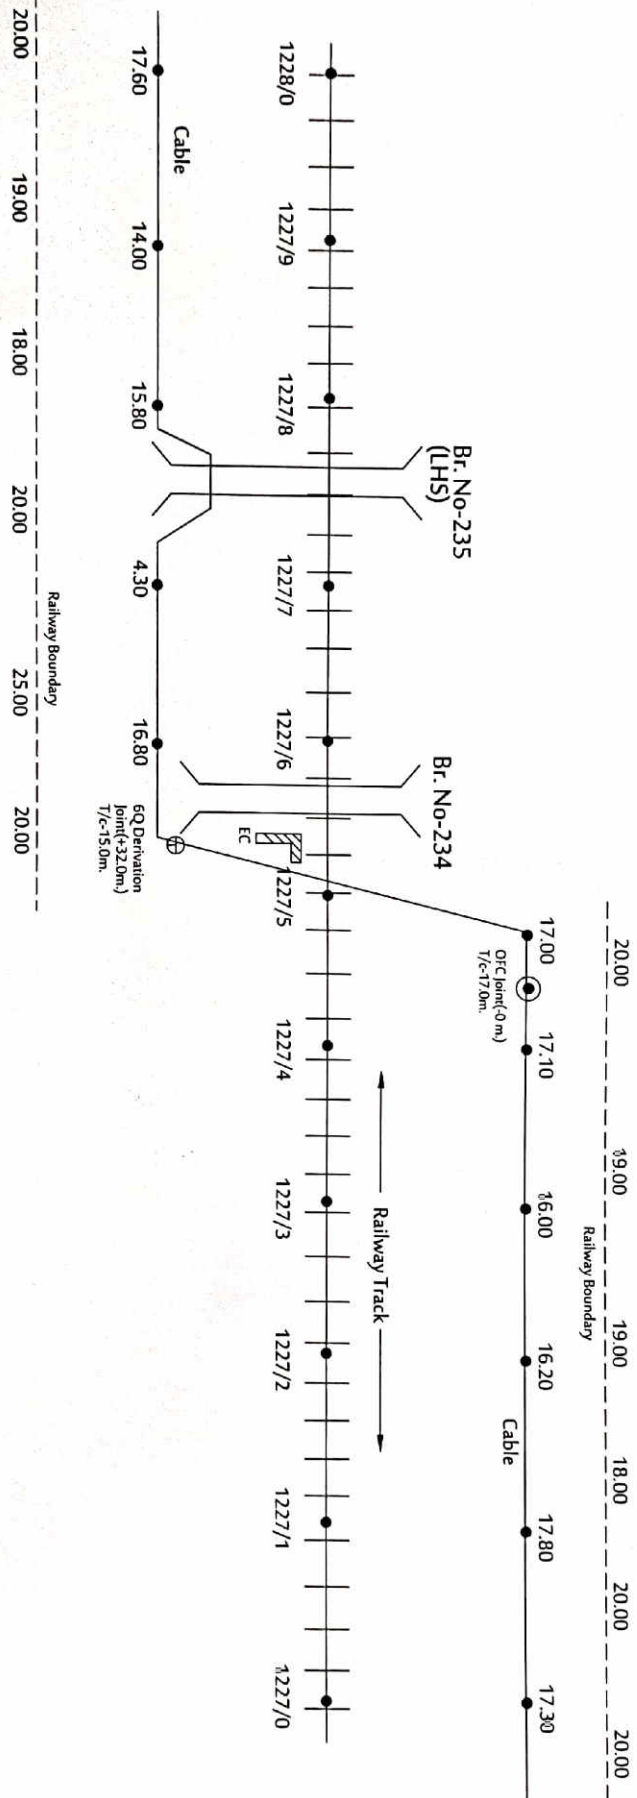

SOUTH EAST CENTRAL RAILWAY, NAGPUR

ROUTE DIAGRAM OF OFC/6QUAD CABLE

SECTION : CHINDWARA TO CHOURAI

SECTION

CONTRACTOR
RAMA TELECOM PVT. LTD, KOLKATA

CHECKED BY:

RAMA TELECOM PVT. LTD, KOLKATA

DSTE/Con./NGP


Dy.CSTE/Con./NGP

SHEET NO: 31

CWA

CABLE ROUTE PLAN FOR OFC, 6QUAD CABLE in CHHINDWARA - CHOURAI SECTION

NIR

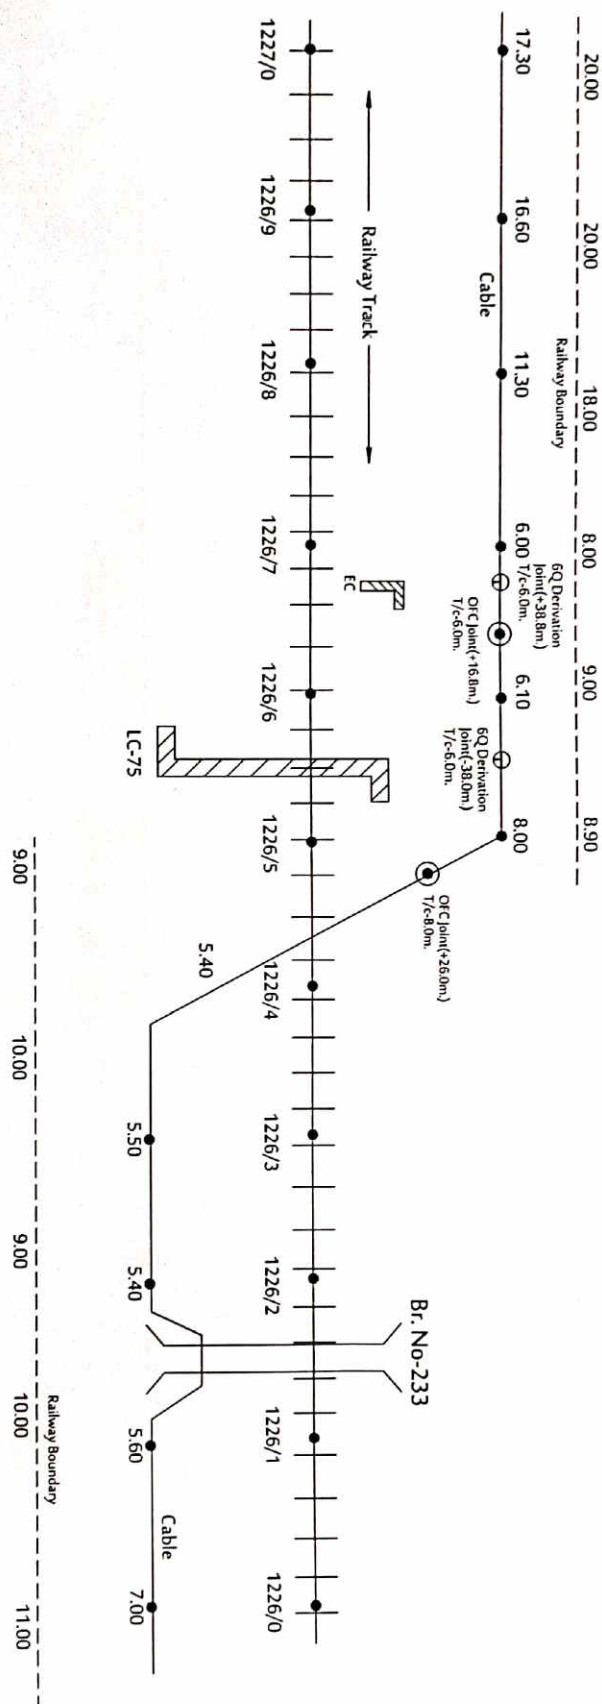

SOUTH EAST CENTRAL RAILWAY, NAGPUR
ROUTE DIAGRAM OF OFC/6QUAD CABLE
SECTION : CHHINDWARA TO CHOURAI
SECTION
RAMA TELECOM PVT. LTD, KOLKATA

CONTRACTOR

CHECKED BY:

APPROVED BY:

Vijay Kumar

[Signature]

[Signature]

[Signature]

RAMA TELECOM PVT. LTD, KOLKATA

JE/Tele/Con/NGP

DSTE/Con/NGP


Dy.CSTE/Con/NGP

SHEET NO: 32

CWA

CABLE ROUTE PLAN FOR OFC, 6QUAD CABLE in CHINDWARA - CHOURAI SECTION

NIR

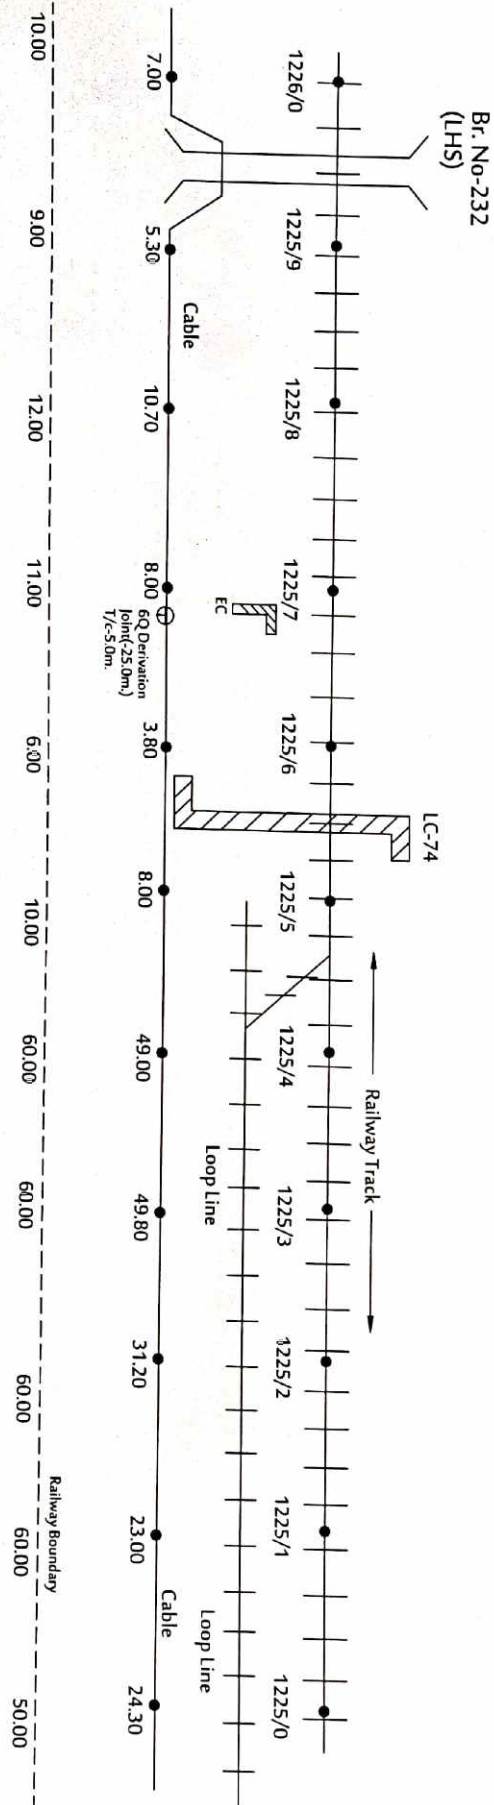

SOUTH EAST CENTRAL RAILWAY, NAGPUR
ROUTE DIAGRAM OF OFC/6QUAD CABLE
SECTION : CHINDWARA TO CHOURAI
SECTION
RAMA TELECOM PVT. LTD, KOLKATA

CONTRACTOR

CHECKED BY:

APPROVED BY:

RAMA TELECOM PVT. LTD, KOLKATA

JE/Tele/Con/NGP

DSTE/Con/NGP


Dy. CSTE/Con/NGP

SHEET NO: 33

CWA

CABLE ROUTE PLAN FOR OFC, 6QUAD CABLE
in CHINDWARA - CHOURAI SECTION

NIR

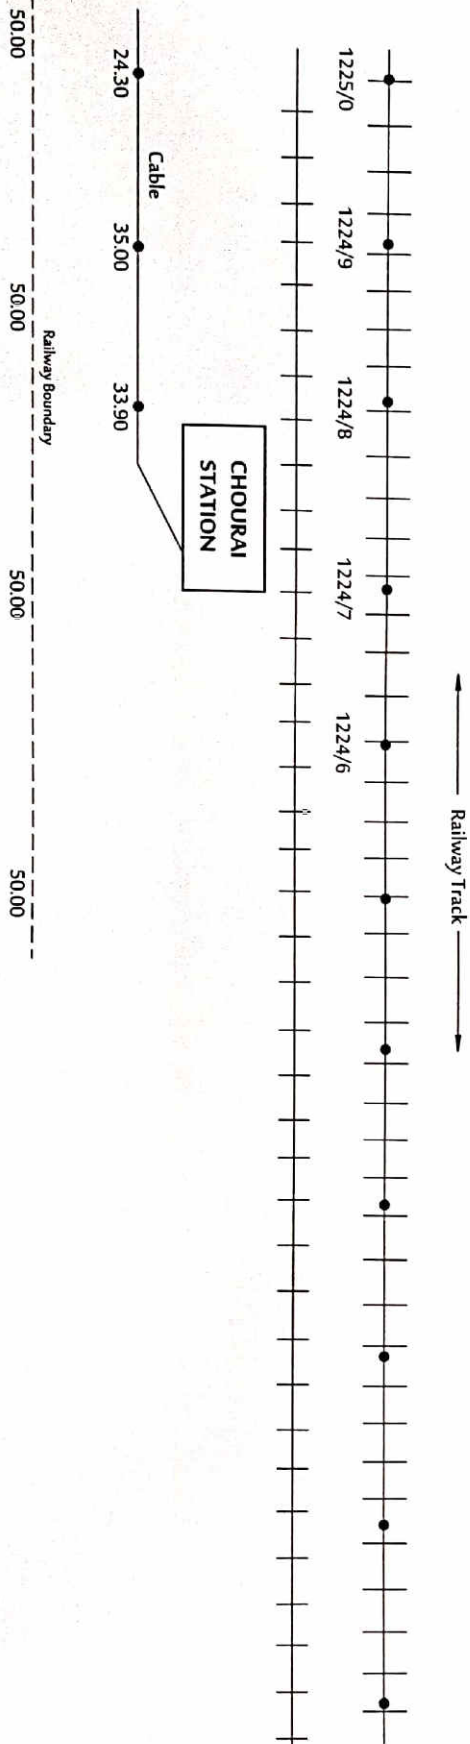

SOUTH EAST CENTRAL RAILWAY, NAGPUR
ROUTE DIAGRAM OF OFC/6QUAD CABLE
SECTION : CHINDWARA TO CHOURAI
SECTION
RAMA TELECOM PVT. LTD, KOLKATA

CONTRACTOR

RAMA TELECOM PVT. LTD, KOLKATA

CHECKED BY:

JE/Tele/Con/NGP

APPROVED BY:

Dy.CSTE/Con./NGP

SHEET NO: 34