


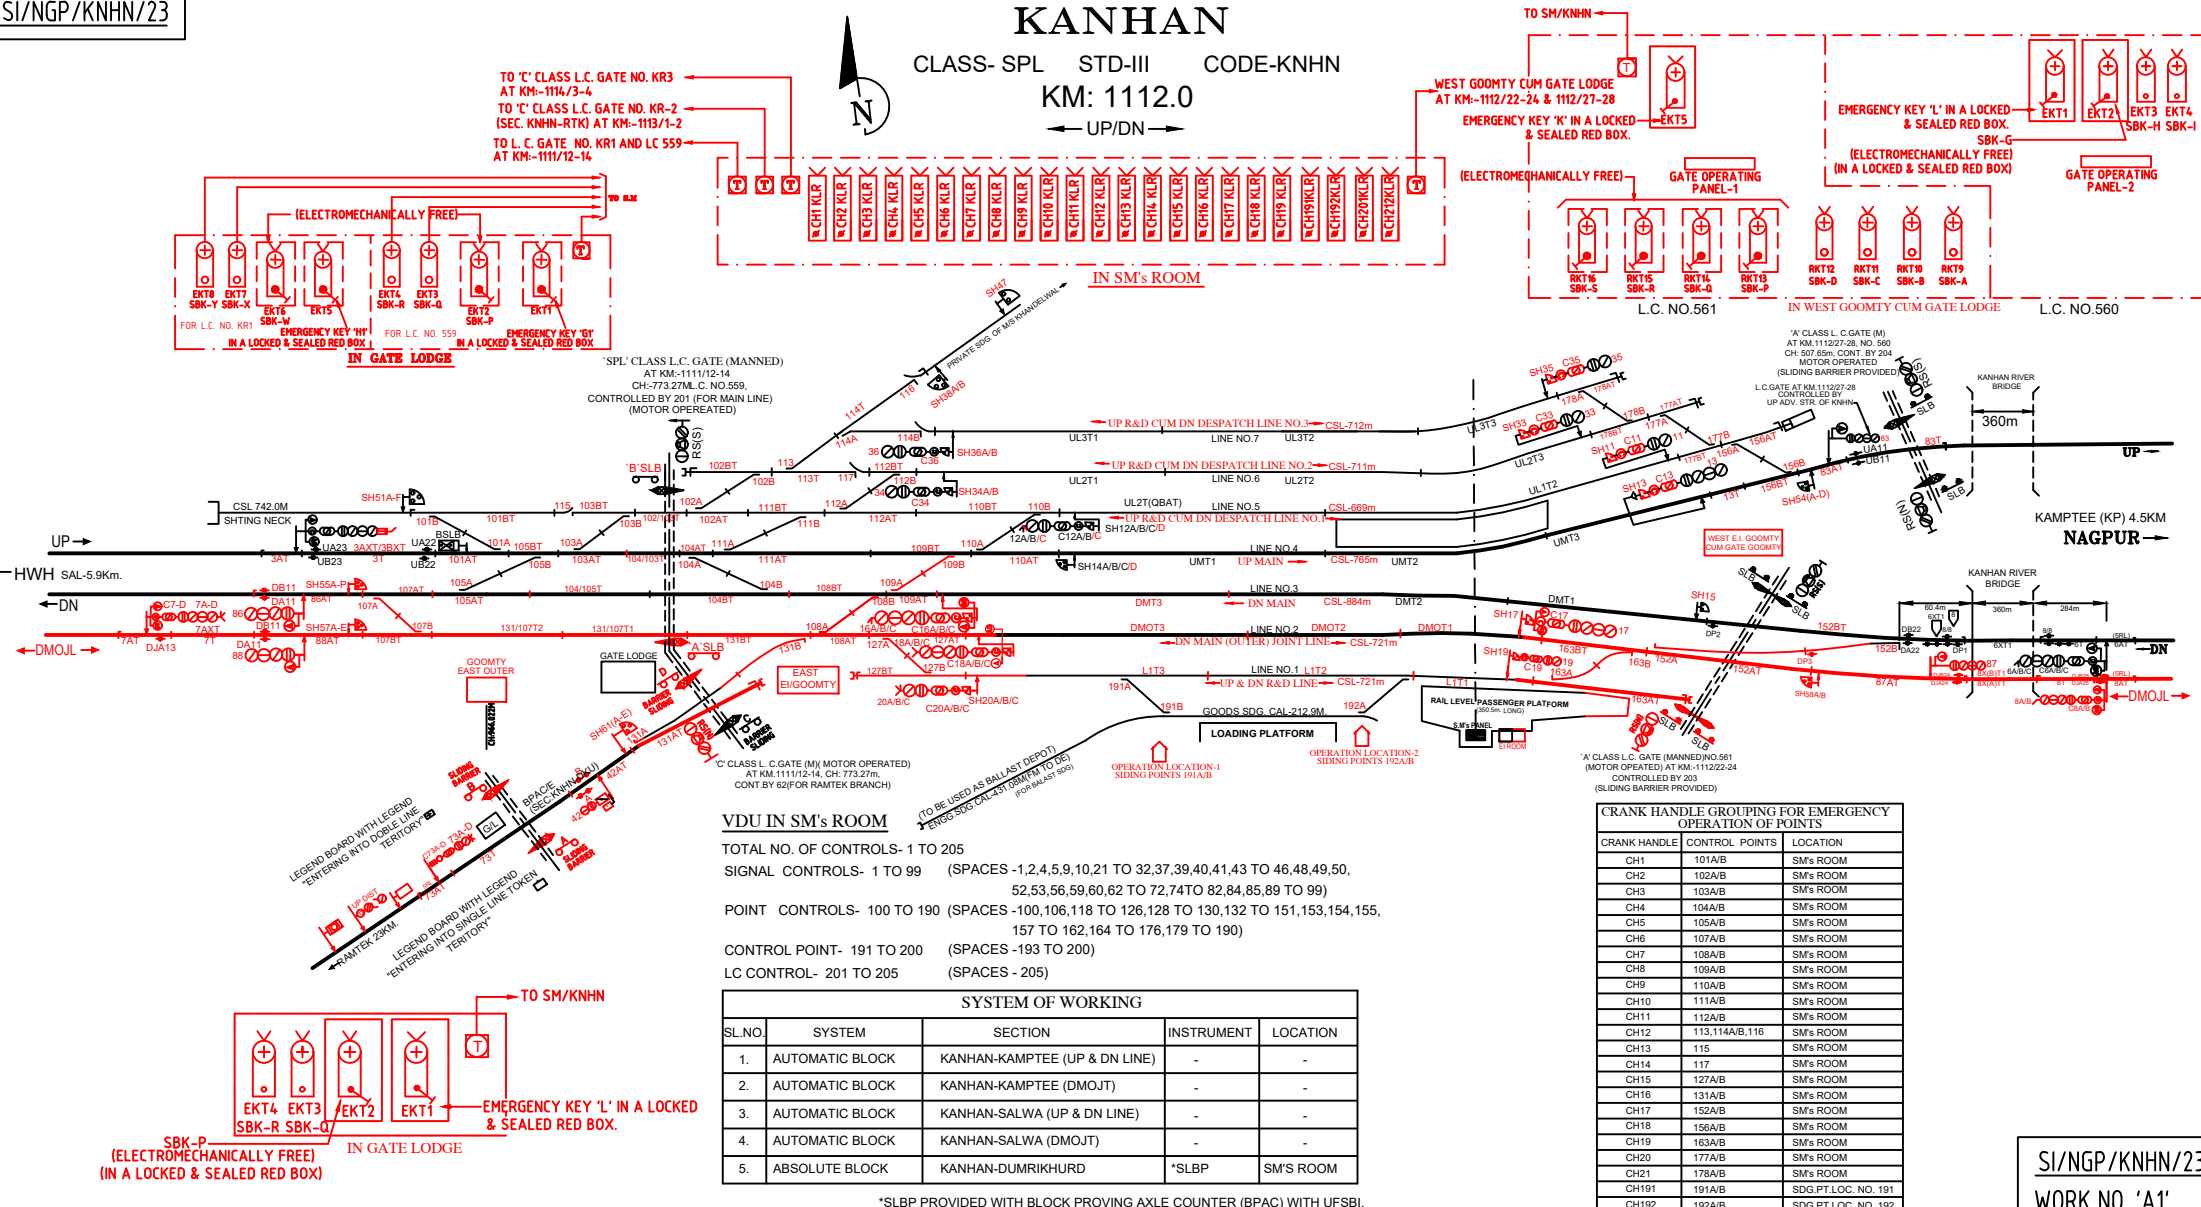

VDU IN SM's ROOM

TOTAL NO. OF CONTROLS- 1 TO 205
SPACES -1,2,4,5,9,10,21 TO 32,37,39,40,41,43 TO 46,48,49,50,
52,53,56,59,60,62 TO 72,74 TO 82,84,85,89 TO 99)
POINT CONTROLS- 100 TO 190 (SPACES -100,106,118 TO 126,128 TO 130,132 TO 151,153,154,155,
157 TO 162,164 TO 176,179 TO 190)
CONTROL POINT- 191 TO 200 (SPACES -193 TO 200)
LC CONTROL- 201 TO 205 (SPACES - 205)

SYSTEM OF WORKING				
SL.NO	SYSTEM	SECTION	INSTRUMENT	LOCATION
1.	AUTOMATIC BLOCK	KANHAN-KAMPTEE (UP & DN LINE)	-	-
2.	AUTOMATIC BLOCK	KANHAN-KAMPTEE (DMOJT)	-	-
3.	AUTOMATIC BLOCK	KANHAN-SALWA (UP & DN LINE)	-	-
4.	AUTOMATIC BLOCK	KANHAN-SALWA (DMOJT)	-	-
5.	ABSOLUTE BLOCK	KANHAN-DUMRIKHURD	*SLBP	SM'S ROOM

*SLBP PROVIDED WITH BLOCK PROVING AXLE COUNTER (BPAC) WITH UFSBI.

CRANK HANDLE GROUPING FOR EMERGENCY OPERATION OF POINTS

CRANK HANDLE	CONTROL POINTS	LOCATION
CH1	101A/B	SM'S ROOM
CH2	102A/B	SM'S ROOM
CH3	103A/B	SM'S ROOM
CH4	104A/B	SM'S ROOM
CH5	105A/B	SM'S ROOM
CH6	107A/B	SM'S ROOM
CH7	108A/B	SM'S ROOM
CH8	109A/B	SM'S ROOM
CH9	110A/B	SM'S ROOM
CH10	111A/B	SM'S ROOM
CH11	112A/B	SM'S ROOM
CH12	113,114A/B,116	SM'S ROOM
CH13	115	SM'S ROOM
CH14	117	SM'S ROOM
CH15	127A/B	SM'S ROOM
CH16	131A/B	SM'S ROOM
CH17	152A/B	SM'S ROOM
CH18	156A/B	SM'S ROOM
CH19	163A/B	SM'S ROOM
CH20	177A/B	SM'S ROOM
CH21	178A/B	SM'S ROOM
CH191	191A/B	SDG PT.LOC. NO. 191
CH192	192A/B	SDG PT.LOC. NO. 192