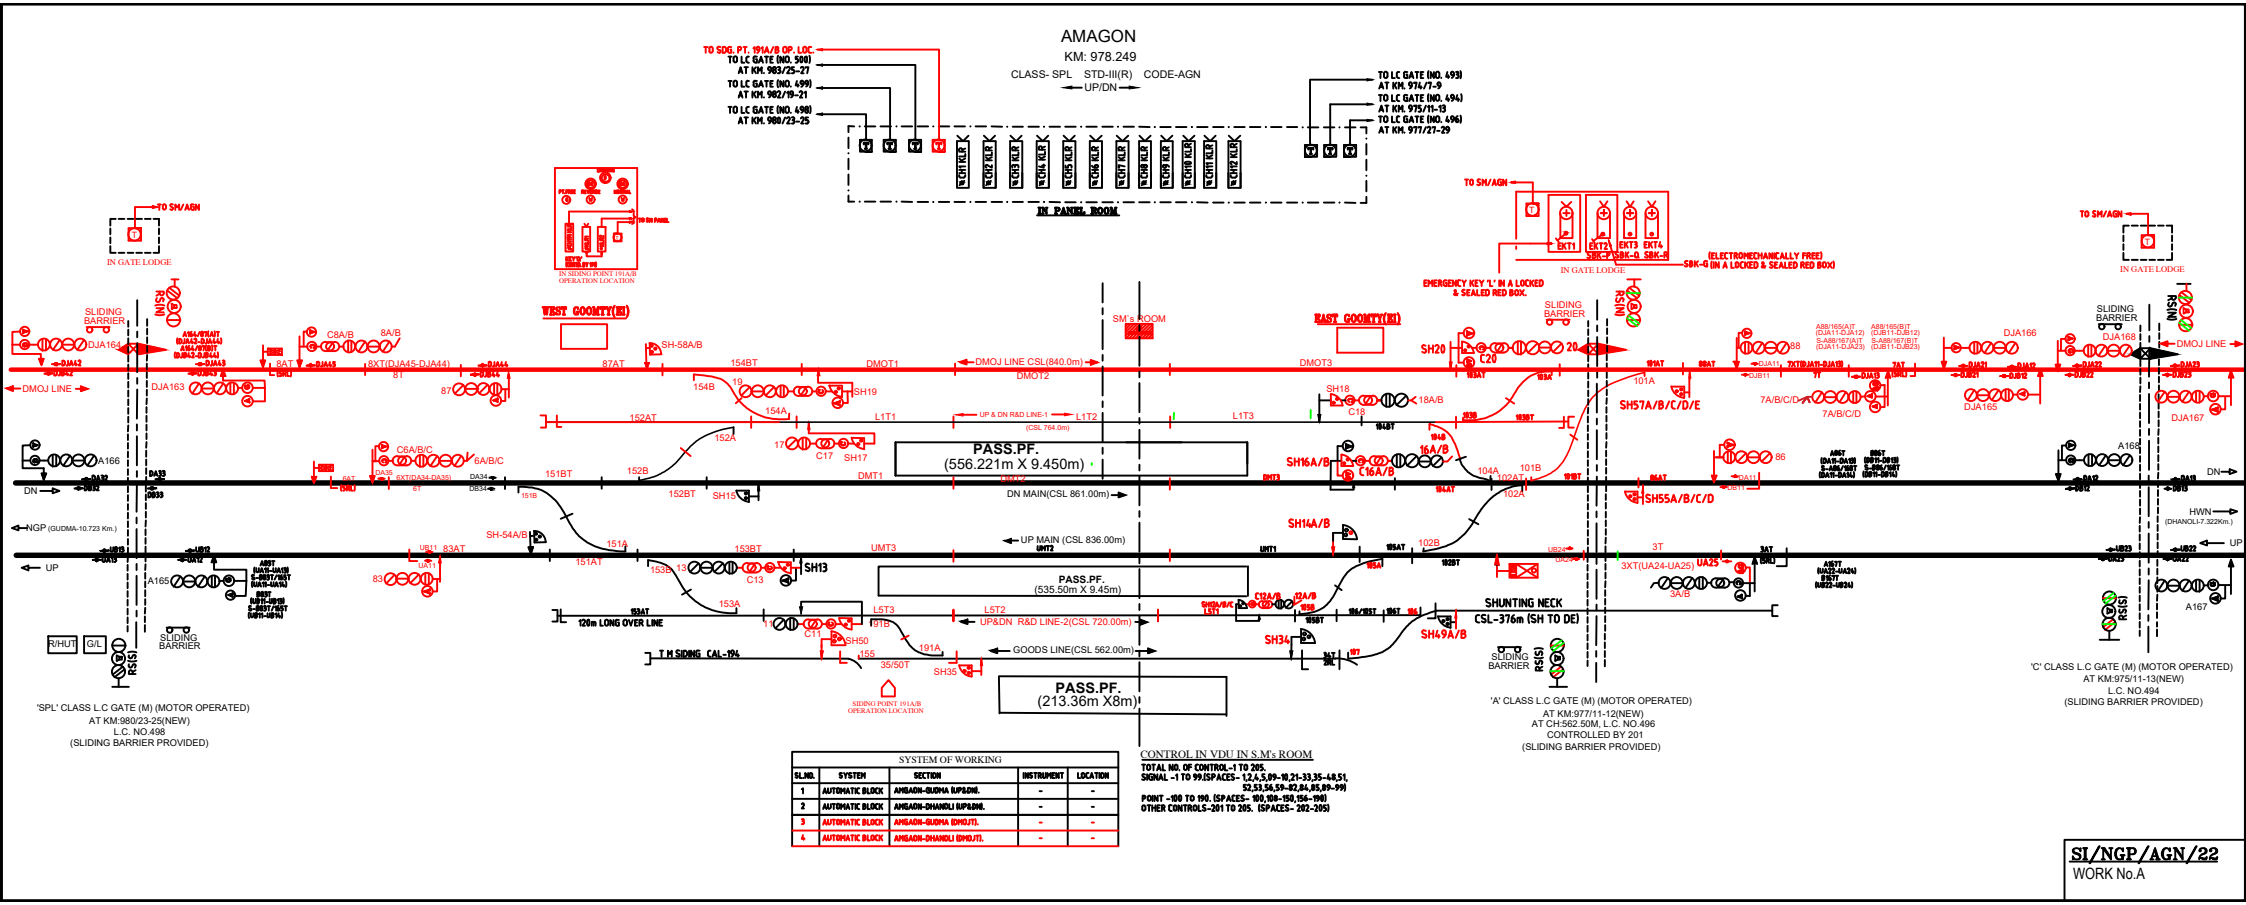

SYSTEM OF WORKING				
SL.NO.	SYSTEM	SECTION	INSTRUMENT	LOCATION
1	AUTOMATIC BLOCK	AMGAON-GUDMA (UP&DN).	-	-
2	AUTOMATIC BLOCK	AMGAON-DHANOLI (UP&DN).	-	-
3	AUTOMATIC BLOCK	AMGAON-GUDMA (DMOJT).	-	-
4	AUTOMATIC BLOCK	AMGAON-DHANOLI (DMOJT).	-	-

CONTROL IN VDU IN S.M's ROOM

TOTAL NO. OF CONTROL -1 TO 205.
SIGNAL -1 TO 99.(SPACES- 1,2,4,5,89-10,21-33,35-48,51, 52,53,56,59-82,84,85,89-99)
POINT -100 TO 190. (SPACES- 100,108-150,156-190)
OTHER CONTROLS-201 TO 205. (SPACES- 202-205)

SI/NGP/AGN/22
WORK No.A