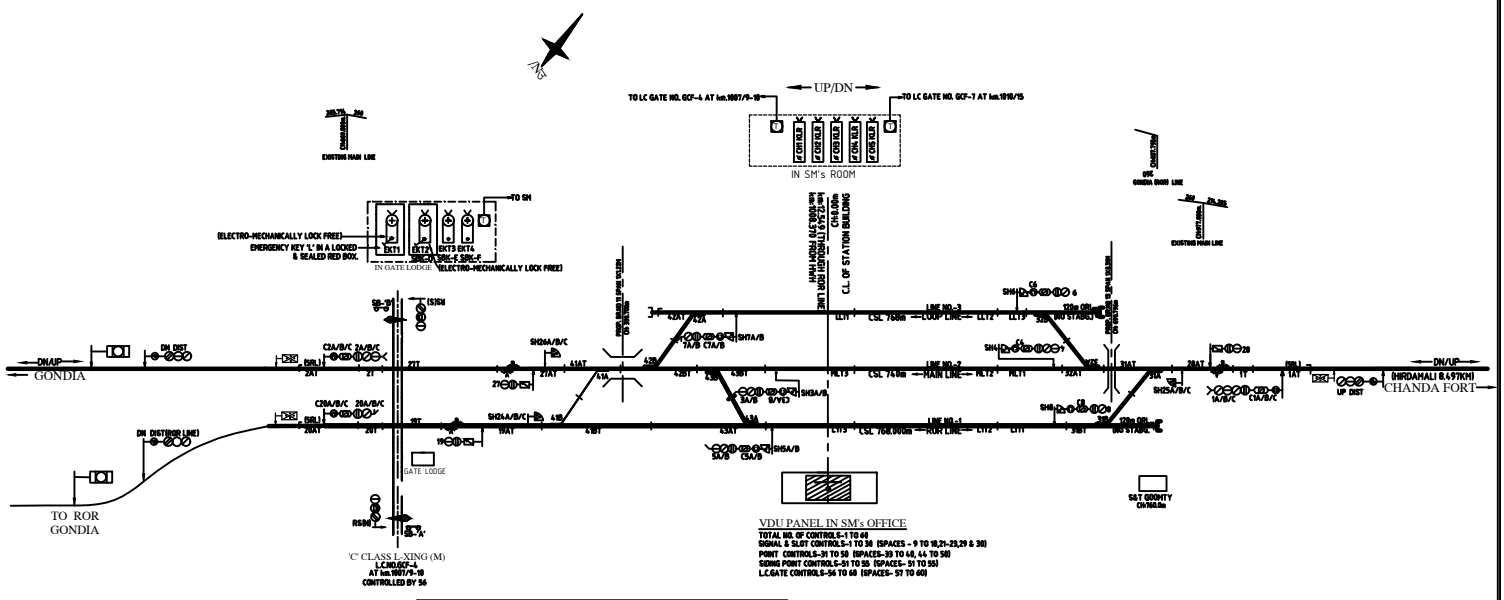

SYSTEM OF WORKING				
SL. NO.	SYSTEM	SECTION	INSTRUMENT	LOCATION
1.	ABSOLUTE BLOCK	JN CABIN GONDIA-GONDIA(UP/DN LINE)	* SLBP	SM's ROOM
2.	ABSOLUTE BLOCK	JN CABIN GONDIA-GONDIA(ROR LINE)	* SLBP	SM's ROOM
3.	ABSOLUTE BLOCK	JN CABIN GONDIA-HIRDAMALI	* SLBP	SM's ROOM

* PROVIDED WITH BLOCK PROVING AXLE COUNTER (BPAC) WITH "UFSB".

CRANK HANDLE GROUPING FOR EMERGENCY OPERATION OF POINTS		
CRANK HANDLE	CONTROL POINTS	LOCATION
CH1	31A/B	SM's ROOM
CH2	32A/B	SM's ROOM
CH3	41A/B	SM's ROOM
CH4	42A/B	SM's ROOM
CH5	43A/B	SM's ROOM

MINI PLAN (NOT TO SCALE)
JUNCTION CABIN
GONDIA

CODE-JUNCTION-CABIN-G CLASS-'B'

SI/NGP/JUNCTION-CABIN-G/23
WORK NO.'A'