

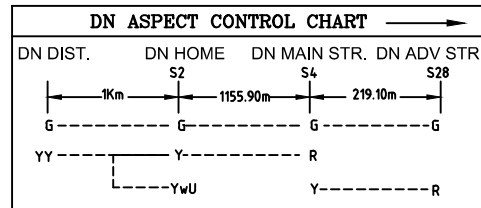
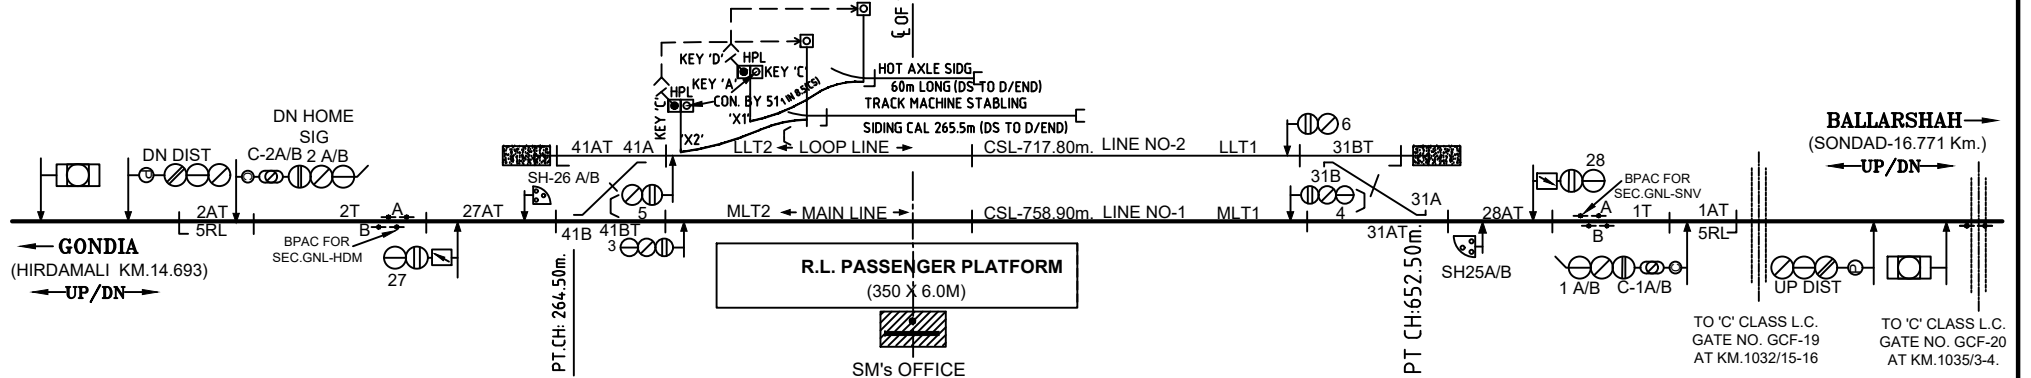
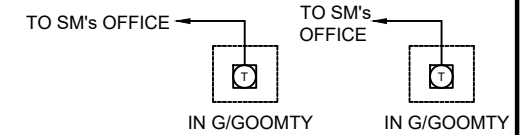


गोंगली GONGLE

(E.I. , CODE- GNL , CLASS-B, STD.-II(R)
(KM:-1031.560)

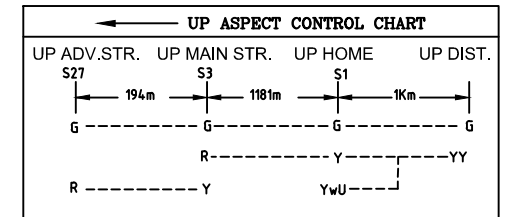

← UP/DN →

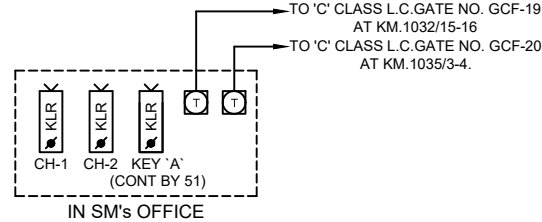

CRANK HANDLE GROUPING FOR EMERGENCY OPERATION OF POINTS

CRANK HANDLE	CONTROL POINTS	LOCATION
CH1	31A/B	SM's OFFICE
CH2	41A/B	SM's OFFICE

CONTROLS IN S.M'S OFFICE

TOTAL NUMBER OF CONTROLS:

SIGNAL & SLOT CONTROLS: 1 TO 30 (SPACES 7-24,29,30)

POINTS CONTROLS: 31 TO 50 (SPACES 32 TO 40,42 TO 50)

SIDING POINT CONTROLS: 51 TO 55 (SPACES - 52 TO 55)

L.C. GATE CONTROLS: 56 TO 60 (SPACES 56 TO 60)

SYSTEM OF BLOCK WORKING

S. NO.	SYSTEM	SECTION	BLOCK INSTRUMENT	LOCATION
1	ABSOLUTE BLOCK	GNL-HDM	* BLOCK PANEL	SM's OFFICE
2	ABSOLUTE BLOCK	GNL- SNV	* BLOCK PANEL	SM's OFFICE

*PROVIDED WITH BLOCK PROVING AXLE COUNTER (BPAC).

DRG NO

SI.421/14
ALT-D