
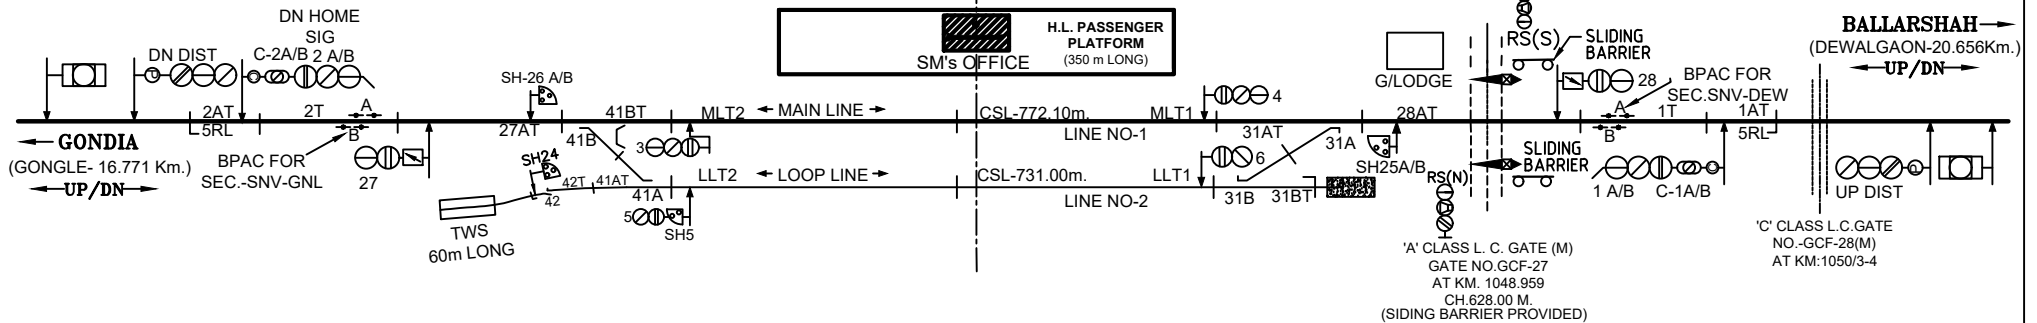
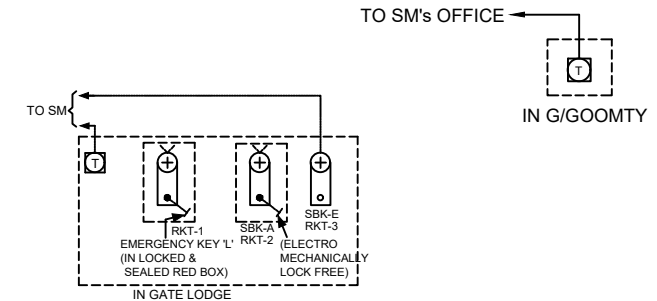
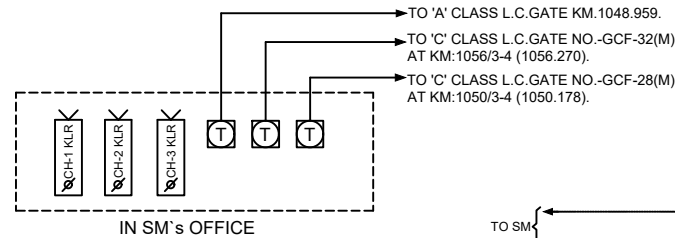
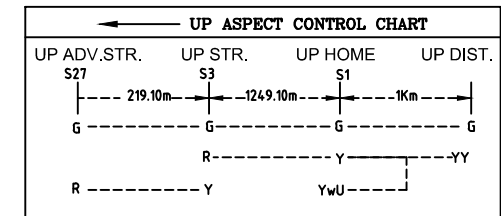


सोंदड SONDAD

(E.I. , CODE- SNV , CLASS-B, STD.-II(R)

(KM:1048.331)

←UP/DN→

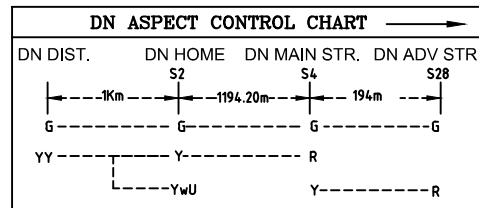

CRANK HANDLE GROUPING FOR EMERGENCY OPERATION OF POINTS

S. NO.	CRANK HANDLE	CONTROL POINTS	LOCATION
1.	CH1	31A/B	SM's OFFICE
2.	CH2	41A/B	SM's OFFICE
2.	CH3	42	SM's OFFICE

CONTROLS IN S.M'S OFFICE

TOTAL NUMBER OF CONTROLS:1 TO 60

SIGNAL & SLOT CONTROLS: 1 TO 30 (SPACES 7-23,29,30)

POINTS CONTROLS: 31 TO 50 (SPACES 32 TO 40,43 TO 50)

SIDING POINTS CONTROLS: 51 TO 55 (SPACES 51 TO 55)

L.C. GATE CONTROLS: 56 TO 60 (SPACES 57 TO 60)

SYSTEM OF BLOCK WORKING

S. NO.	SYSTEM	SECTION	BLOCK INSTRUMENT	LOCATION
1	ABSOLUTE BLOCK	SNV-DEW	* BLOCK PANEL	SM's OFFICE
2	ABSOLUTE BLOCK	SNV-GNL	* BLOCK PANEL	SM's OFFICE

*PROVIDED WITH BLOCK PROVING AXLE COUNTER (BPAC).

DRG NO

SI.424/14

ALT-D