
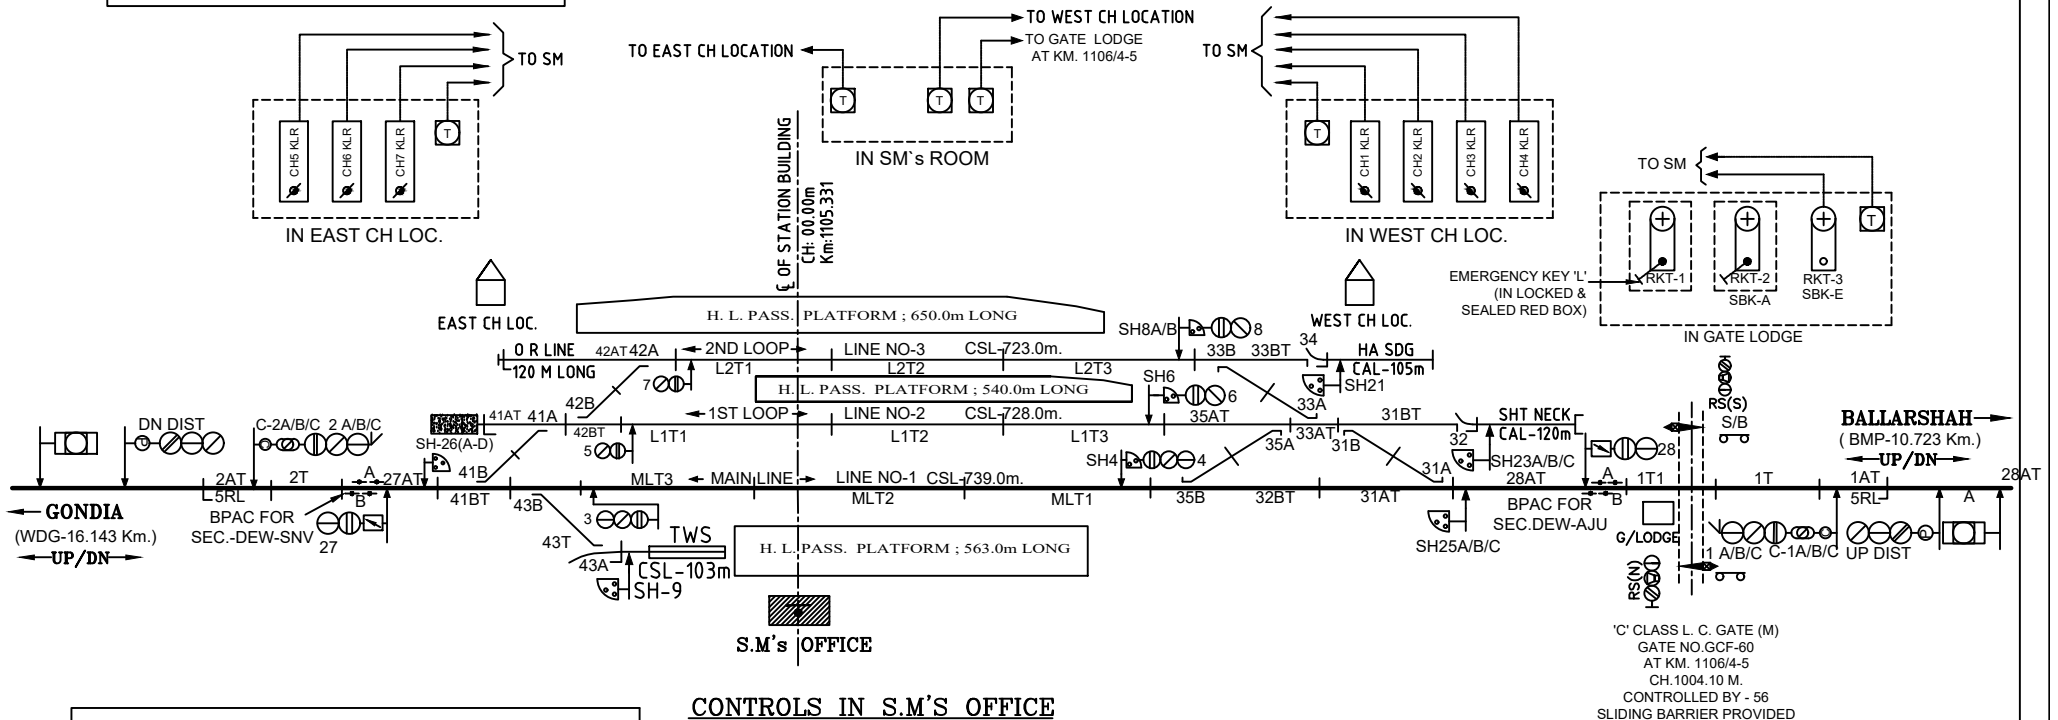
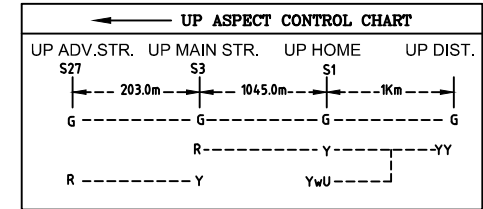


वाडसा WADSA

(E.I. , CODE- WSA , CLASS-B, STD.-II(R)
(KM:1105.331)

←UP/DN→

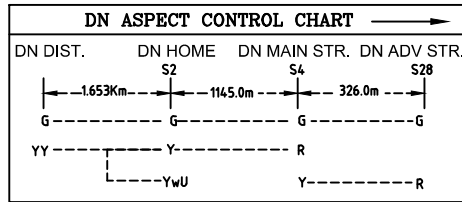

CRANK HANDLE GROUPING FOR EMERGENCY OPERATION OF POINTS			
S. NO.	CRANK HANDLE	CONTROL POINTS	LOCATION
1.	CH1	31A/B, 35A/B	WEST CH LOC
2.	CH2	32	WEST CH LOC
3.	CH3	33A/B	WEST CH LOC
4.	CH4	34	WEST CH LOC
5.	CH5	41A/B	EAST CH LOC
6.	CH6	42A/B	EAST CH LOC
7.	CH7	43A/B	EAST CH LOC

CONTROLS IN S.M.'S OFFICE

TOTAL NUMBER OF CONTROLS: 1 TO 60

SIGNAL & SLOT CONTROLS: 1 TO 30 (SPACES 10-20 & 22,24,29,30)

POINTS CONTROLS: 31 TO 50 (SPACES 36 TO 40.44 TO 50)

SIDING POINT CONTROLS: 51 TO 55 (SPACES 51 TO 55)

L.C. GATE CONTROLS: 56 TO 60 (SPACES 57 TO 60)

SYSTEM OF BLOCK WORKING				
S. NO.	SYSTEM	SECTION	BLOCK INSTRUMENT	LOCATION
1	ABSOLUTE BLOCK	WSA-BMP	* BLOCK PANEL	SM's OFFICE
2	ABSOLUTE BLOCK	WSA-WDG	* BLOCK PANEL	SM's OFFICE

*PROVIDED WITH BLOCK PROVING AXLE COUNTER (BPAC).

DRG NO

SI/NGP/WSA/16
PH-I