


ब्रम्हपुरी BRAHMAPURI


(E.I. , CODE- BMP , CLASS-B, STD.-II(R)
(KM:-1116.054)

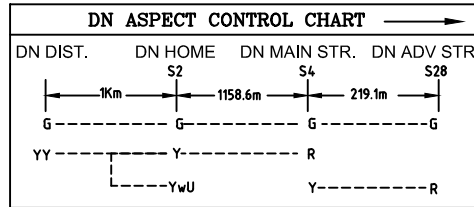



TO 'C' CLASS LC GATE
NO. GCF-63 AT
KM:-1113/12-13.

UP/DN


TO 'B' CLASS LC GATE
NO. GCF-64 AT
KM:-1116/6-7.

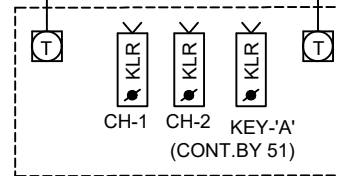

IN SM's OFFICE

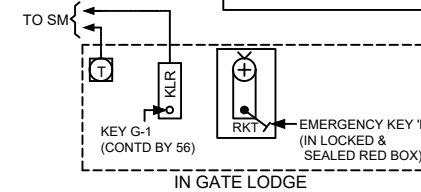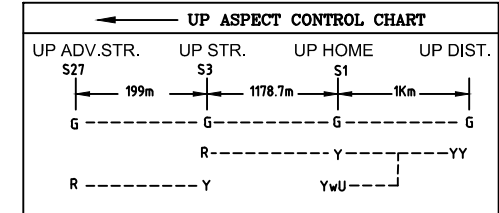

IN GATE LODGE

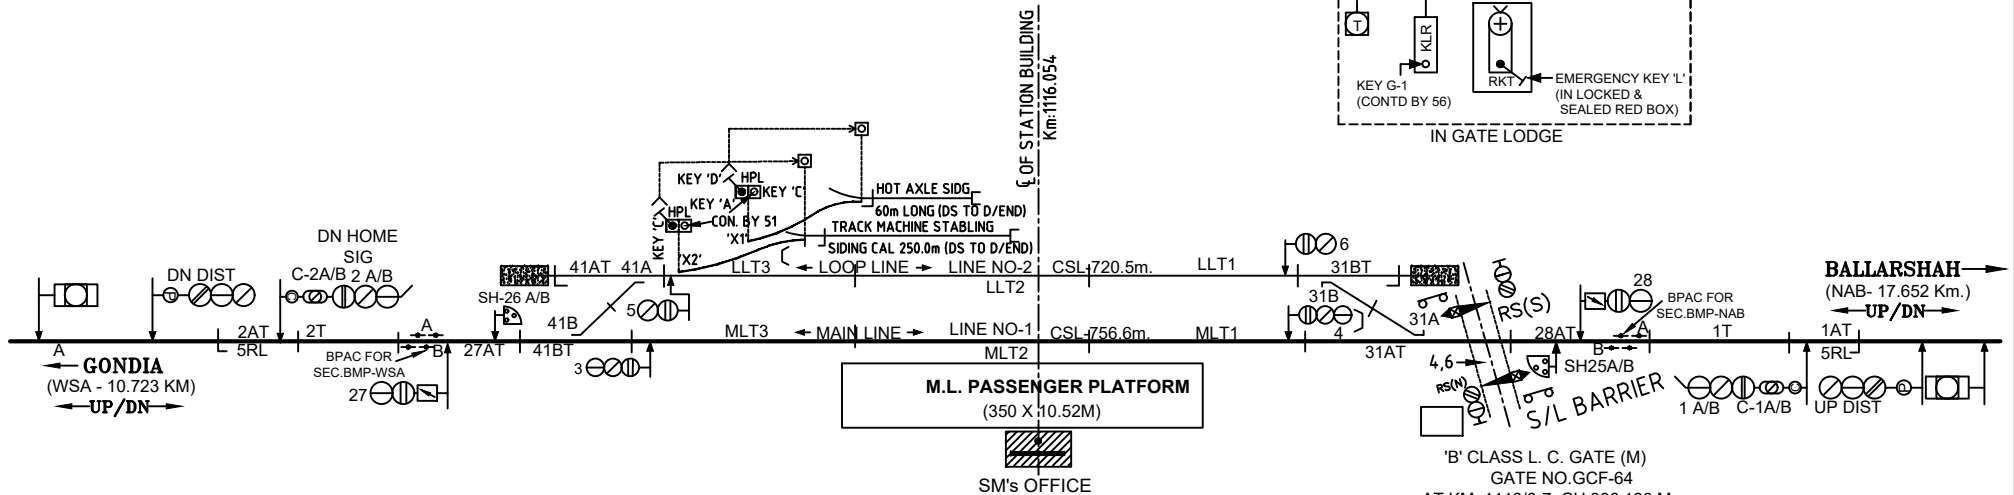

CONTROLS IN S.M.'S OFFICE

TOTAL NUMBER OF CONTROLS: 1 TO 60

SIGNAL & SLOT CONTROLS: 1 TO 30 (SPACES 7-24,29,30)

POINTS CONTROLS: 31 TO 50 (SPACES 32 TO 40,42 TO 50)

SIDING POINT CONTROLS: 51 TO 55 (SPACES - 52 TO 55)

L.C. GATE CONTROLS: 56 TO 60 (SPACES 57 TO 60)

CRANK HANDLE GROUPING FOR EMERGENCY OPERATION OF POINTS		
CRANK HANDLE	CONTROL POINTS	LOCATION
CH1	31A/B	SM's OFFICE
CH2	41A/B	SM's OFFICE

SYSTEM OF WORKING				
SL. NO.	SYSTEM	SECTION	BLOCK INSTRUMENT	LOCATION
1.	ABSOLUTE BLOCK	BMP-NAB	×BLOCK PANEL (WITH UFSBI)	SM's OFFICE
2.	ABSOLUTE BLOCK	BMP-WSA	×BLOCK PANEL (WITH UFSBI)	SM's OFFICE

×PROVIDED WITH BLOCK PROVING AXLE COUNTER (BPAC)

DRG NO

SI/NGP/BMP/15

W.NO-D