





मुलमरोरा MUL-MARORA

(E.I. , CODE- MME , CLASS-B, STD.-II(R)
(KM:1199.691)

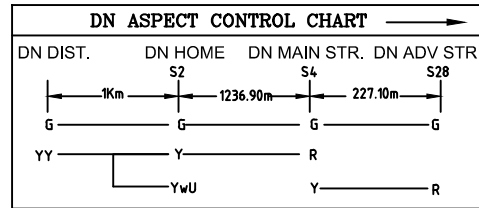

TO 'A' CLASS L.C.GATE
KM.1199.141.
TO L.C.GATE NO. GCF-121 AT
KM.1195/11

← UP/DN →

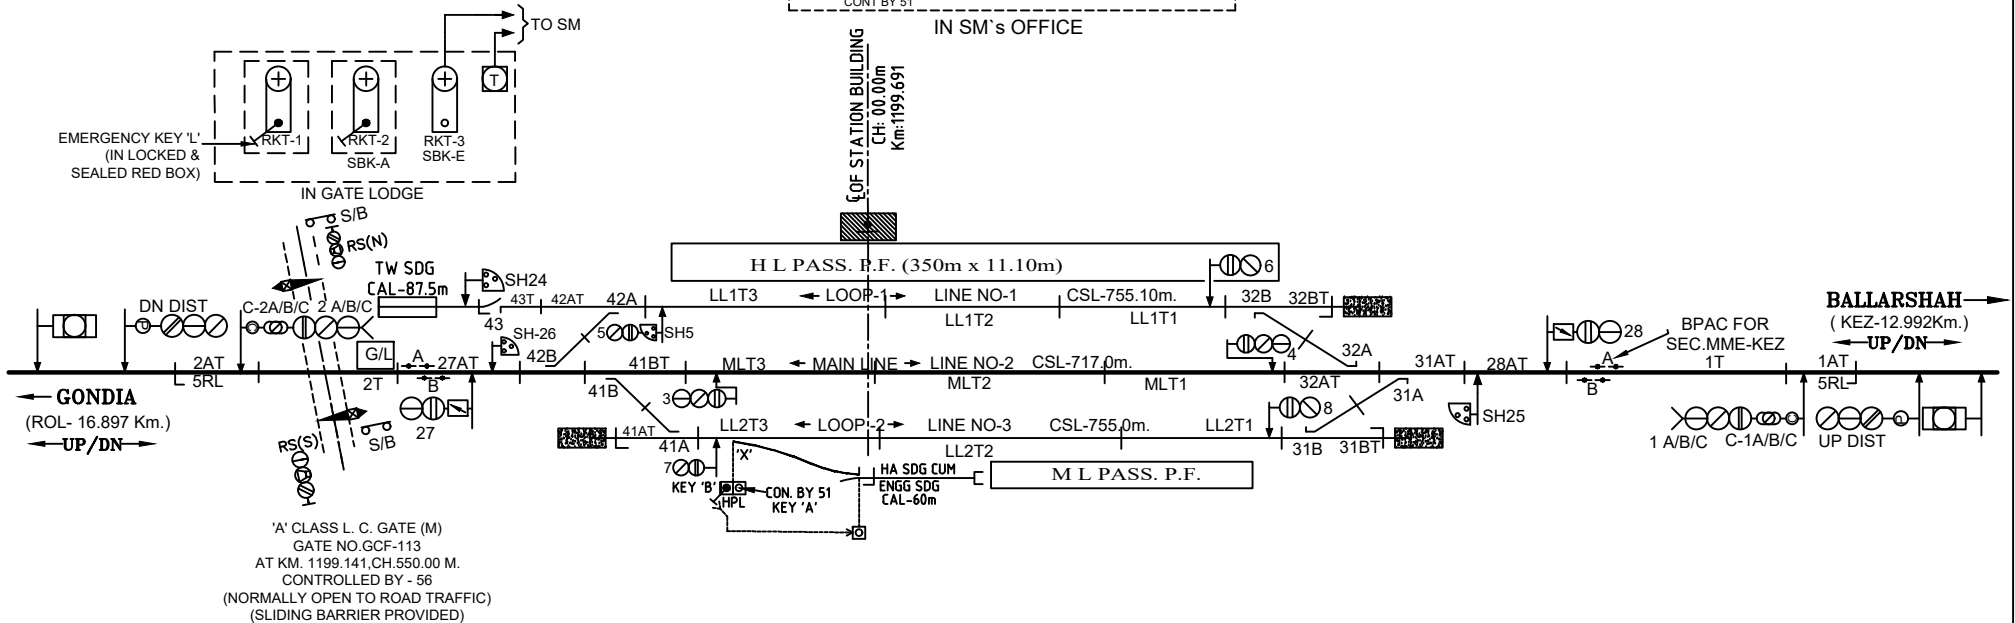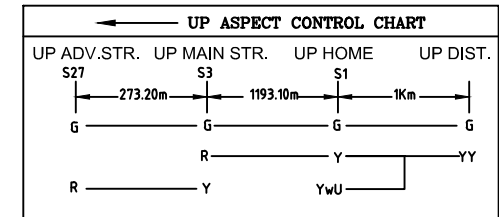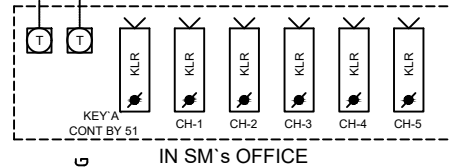

CRANK HANDLE GROUPING FOR EMERGENCY OPERATION OF POINTS

S. NO.	CRANK HANDLE	CONTROL POINTS	LOCATION
1.	CH1	31A/B	SM's OFFICE
2.	CH2	32A/B	SM's OFFICE
3.	CH3	41A/B	SM's OFFICE
4.	CH4	42A/B	SM's OFFICE
5.	CH5	43	SM's OFFICE

CONTROLS IN S.M.'S OFFICE

TOTAL NUMBER OF CONTROLS: 1 TO 60

SIGNAL & SLOT CONTROLS: 1 TO 30 (SPACES 9-23,29,30)

POINTS CONTROLS: 31 TO 50 (SPACES 33 TO 40,44 TO 50)

SIDING POINT CONTROLS: 51 TO 55 (SPACES 52 TO 55)

L.C. GATE CONTROLS: 56 TO 60 (SPACES 57 TO 60)

SYSTEM OF BLOCK WORKING

S. NO.	SYSTEM	SECTION	BLOCK INSTRUMENT	LOCATION
1	ABSOLUTE BLOCK	MME-KEZ	* BLOCK PANEL	SM's OFFICE
2	ABSOLUTE BLOCK	MME-ROL	* BLOCK PANEL	SM's OFFICE

*PROVIDED WITH BLOCK PROVING AXLE COUNTER (BPAC).

DRG NO

SI/NGP/MME/15
W.No-C