केलजर
KELZHAR

(E.I. , CODE-KEZ , CLASS-B, STD.-II (R)

(KM:1212.683)

← UP/DN →

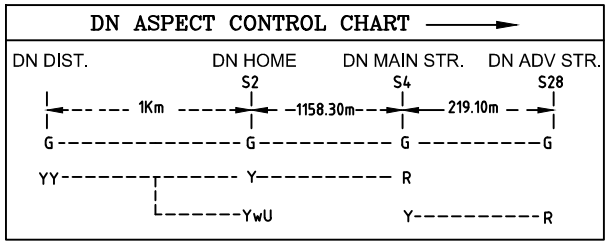

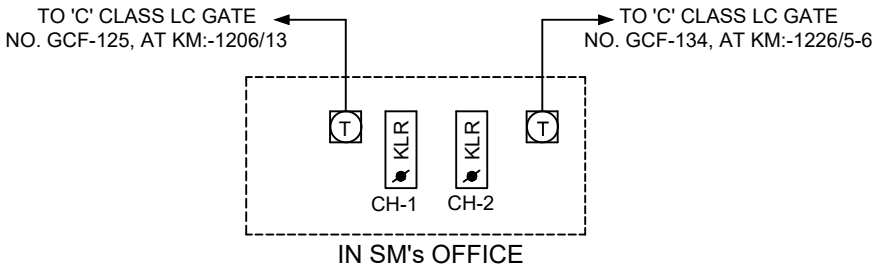

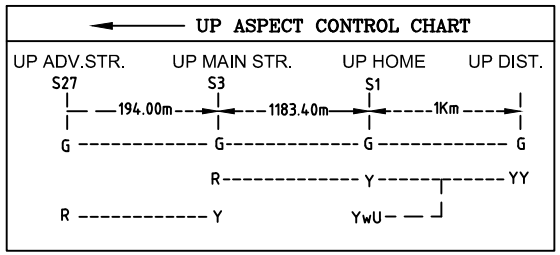

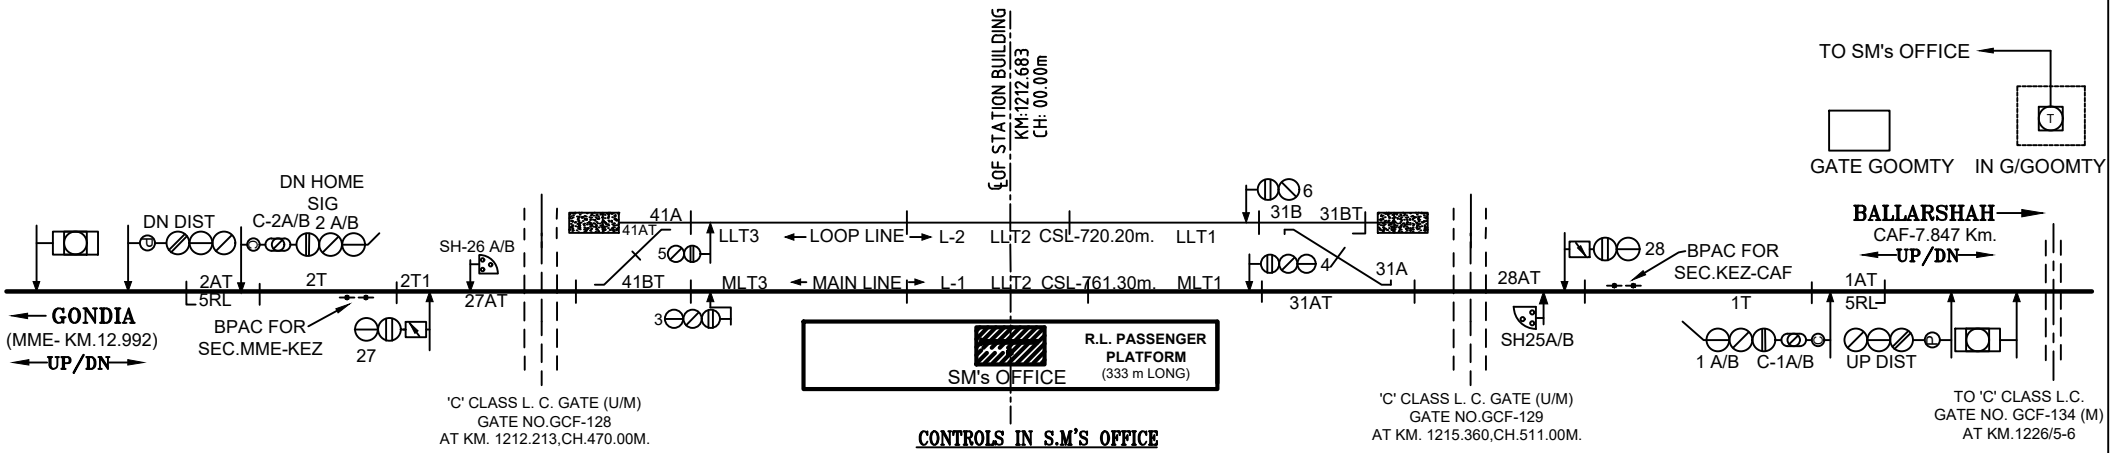

CONTROLS IN S.M'S OFFICE

TOTAL NUMBER OF CONTROLS: 1 TO 60

SIGNAL & SLOT CONTROLS: 1 TO 30 (SPACES 7-24,29,30)

POINTS CONTROLS: 31 TO 50 (SPACES 32 TO 40,42 TO 50)

SIDING POINT CONTROLS: 51 TO 55 (SPACES - 51 TO 55)

L.C. GATE CONTROLS: 56 TO 60 (SPACES 56 TO 60)

CRANK HANDLE GROUPING FOR EMERGENCY OPERATION OF POINTS

S. NO.	CRANK HANDLE	CONTROL POINTS	LOCATION
1.	CH1	31A/B	SM`s OFFICE
2.	CH2	41A/B	SM`s OFFICE

SYSTEM OF WORKING

SL. NO.	SYSTEM	SECTION	BLOCK INSTRUMENT	LOCATION
1.	ABSOLUTE BLOCK	KEZ-CAF	* BLOCK PANEL WITH UFSBI	SM's OFFICE
2.	ABSOLUTE BLOCK	KEZ-MME	* BLOCK PANEL WITH UFSBI	SM's OFFICE

*PROVIDED WITH BLOCK PROVING AXLE COUNTER(BPAC)

S.I.

SWRD/NGP/KEZ/15