





चांदाफोर्ट

CHANDA FORT

(E.I. , CODE- CAF , CLASS-B, STD.-II(R)

(KM:1240.530)

←UP/DN→

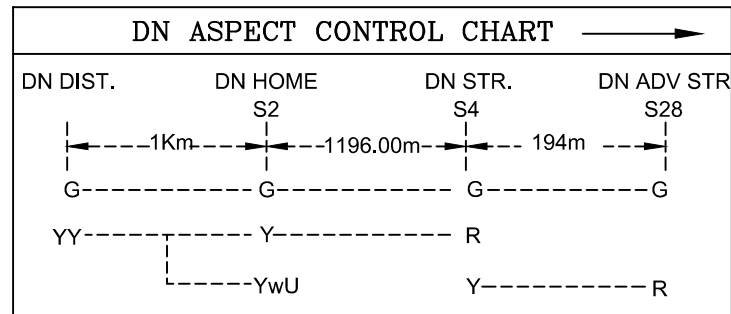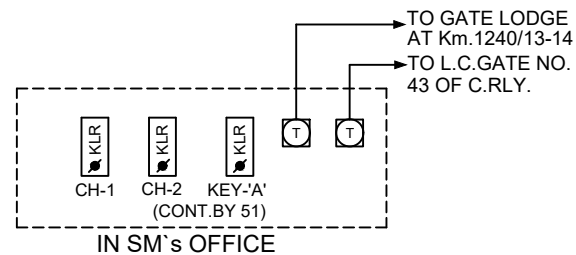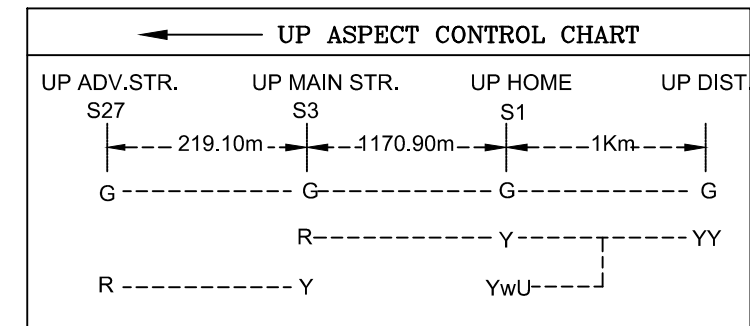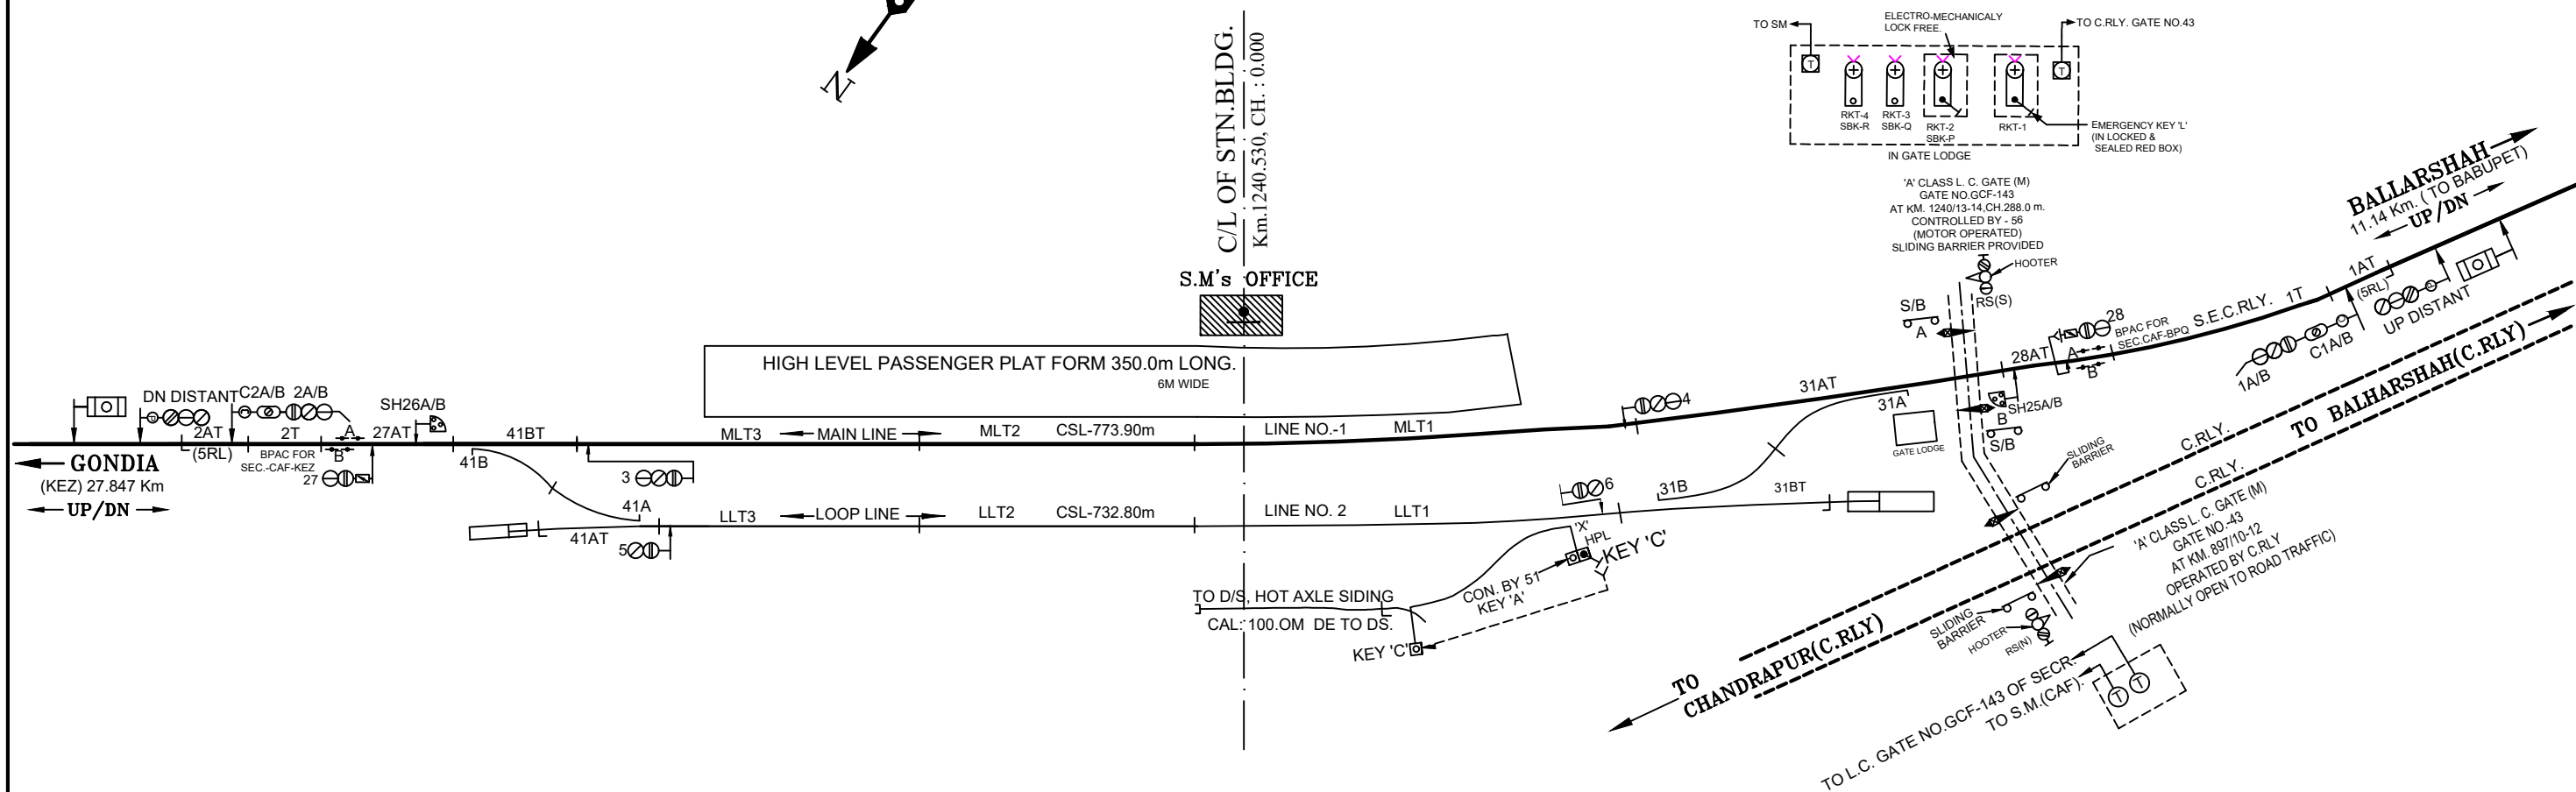

CRANK HANDLE GROUPING FOR EMERGENCY OPERATION OF POINTS		
S. NO.	CRANK HANDLE	CONTROL POINTS
1.	CH1	31A/B
2.	CH2	41A/B

CONTROLS IN S.M'S OFFICE

TOTAL NUMBER OF CONTROLS: 1 TO 60

SIGNAL & SLOT CONTROLS: 1 TO 30 (SPACES 7-24,29,30)

POINTS CONTROLS: 31 TO 50 (SPACES 32 TO 40,42 TO 50)

SIDING POINT CONTROLS: 51 TO 55 (SPACES - 52 TO 55)

L.C. GATE CONTROLS: 56 TO 60 (SPACES 57 TO 60)

SYSTEM OF WORKING				
SL. NO.	SYSTEM	SECTION	BLOCK INSTRUMENT	LOCATION
1.	ABSOLUTE BLOCK	CAF-BPQ	*BLOCK PANEL WITH UFSBI	SM's OFFICE
2.	ABSOLUTE BLOCK	CAF-KEZ	*BLOCK PANEL WITH UFSBI	SM's OFFICE

* PROVIDED WITH BLOCK PROVING AXLE COUNTER (BPAC)

DRG NO.

SI/NGP/CAF/15

W.No-C