
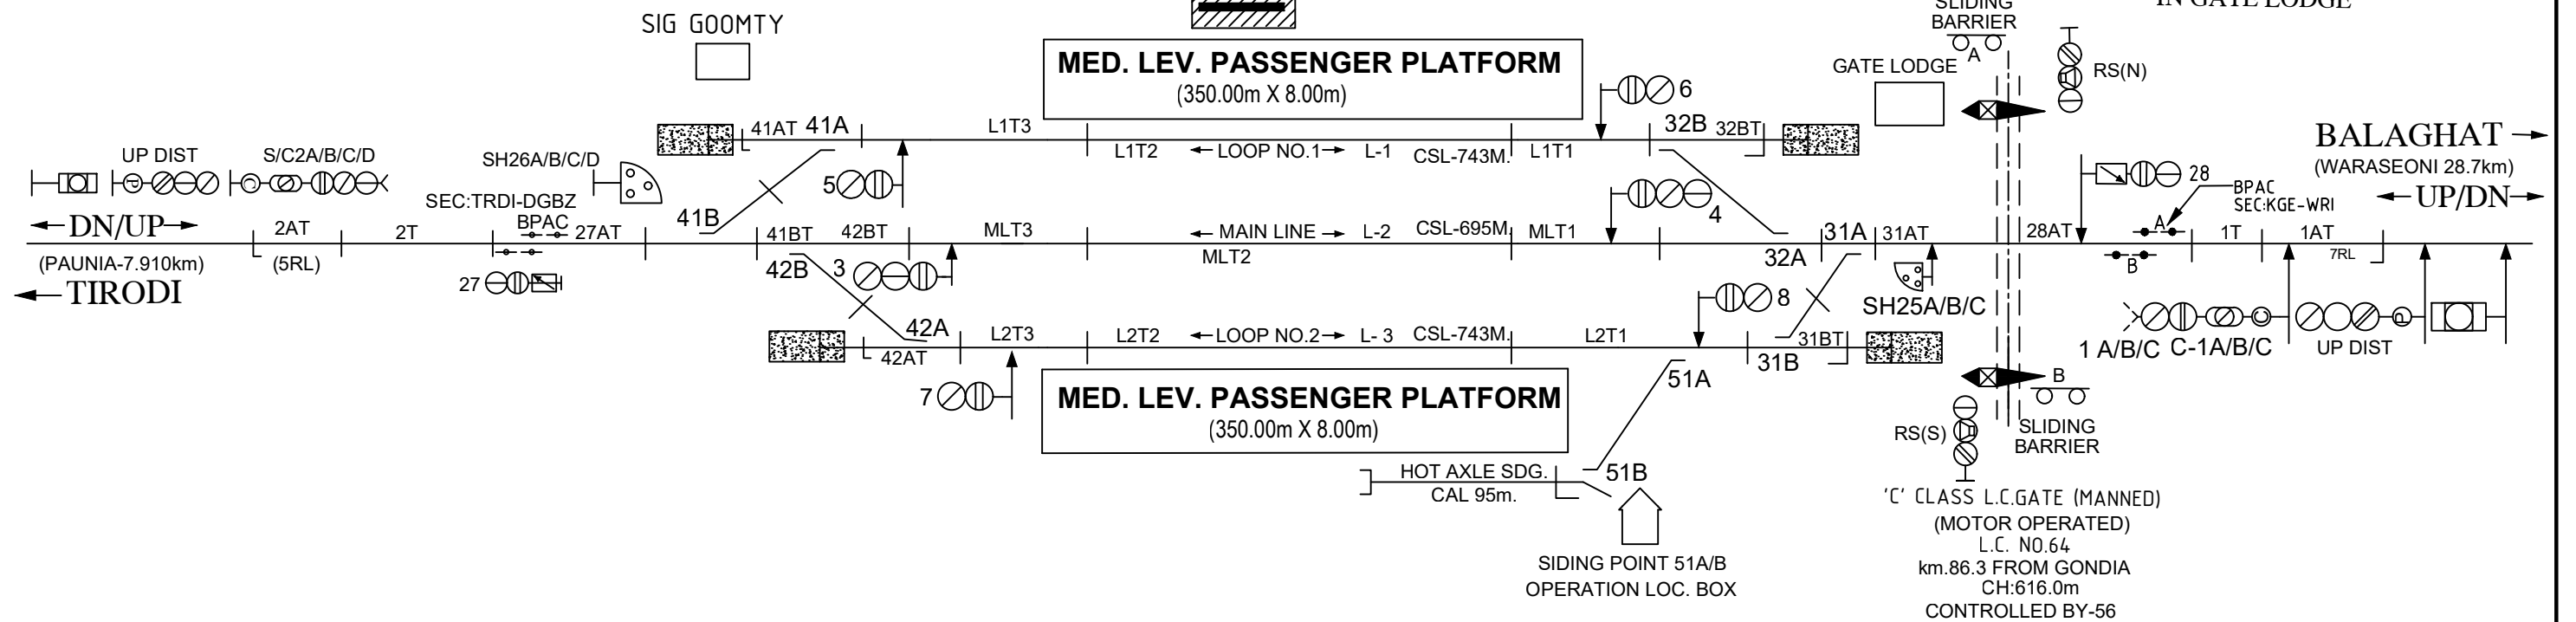
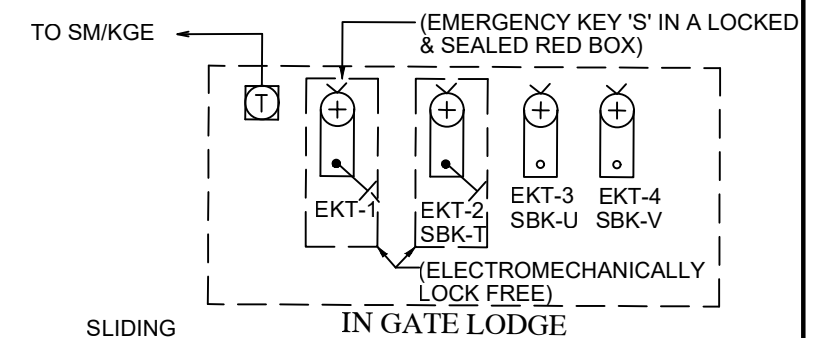
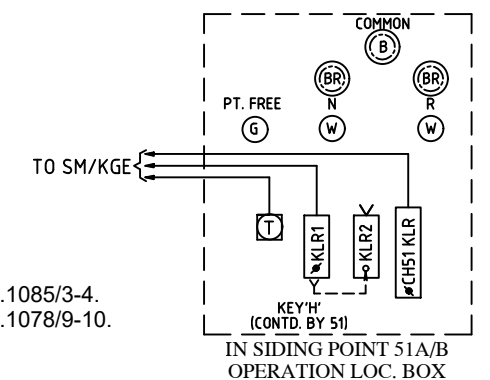


UP/DN
(BTC-KGE)

DN/UP
(TRDI-KGE)

KATANGI

CODE- KGE CLASS- B STD.-II(R) EI.
km:1088.997 (EX HWH)

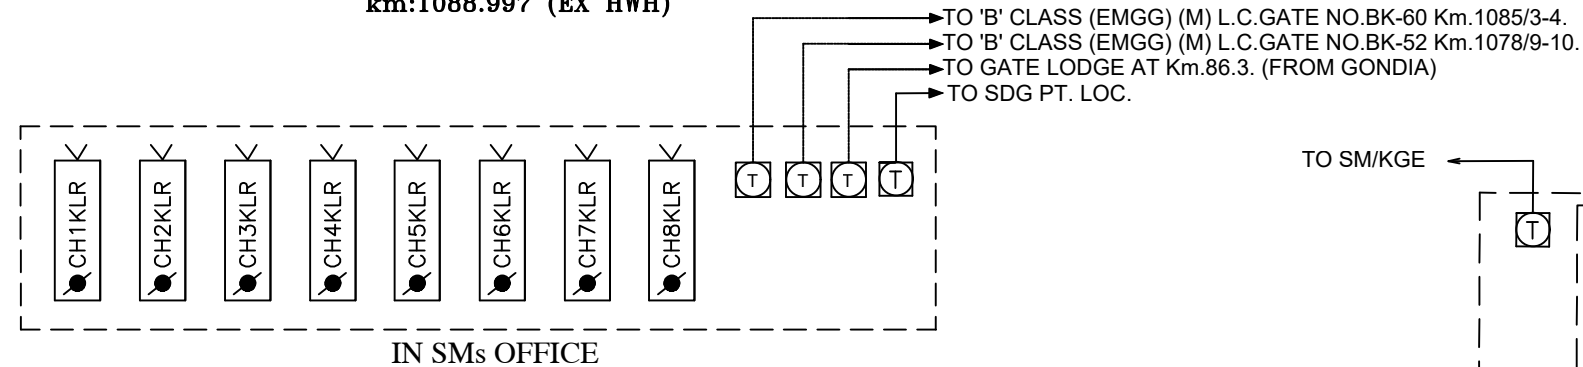

SYSTEM OF WORKING				
SL. NO.	SYSTEM	SECTION	BLOCK INSTRUMENT	LOCATION
1.	ABSOLUTE BLOCK	KATANGI-WARASEONI	* SLBP	PANEL ROOM
2.	ABSOLUTE BLOCK	KATANGI-PAUNIA	* SLBP	PANEL ROOM

* PROVIDED WITH BLOK PROVING AXLE COUNTER (BPAC)

VDU IN SM's OFFICE

TOTAL NO. OF CONTROLS-1 TO 60

SIGNAL & SLOT CONTROLS-1 TO 30 (SPACES - 9 TO 24, 29 & 30)

POINT CONTROLS-31 TO 50 (SPACES-33 TO 40, 43 TO 50)

SIDING POINT CONTROLS-51 TO 55 (SPACES- 52 TO 55)

OTHER CONTROLS-56 TO 60 (SPACES-57 TO 60)

PROPOSED
SI/NGP/KGE/19