



DN ASPECT CONTROL CHART			
DN DIST	HOME	STARTER	DN ADV. STR.
	S-2	S-4	S-28
1.42km	1306m	311.6m	
G-----G-----G-----G			
YY-----Y-----R			
YY-----YwU		Y-----R	

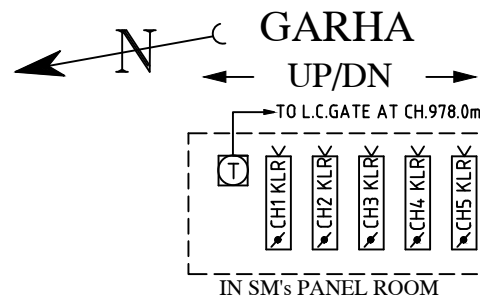

UP ASPECT CONTROL CHART			
DN ADV. STR.	STARTER	HOME	DN DIST
S-27	S-3	S-1	
311m	1584m	1.03km	
G-----G-----G-----G			
R-----Y		Y-----YY	
	R-----YwU		

2

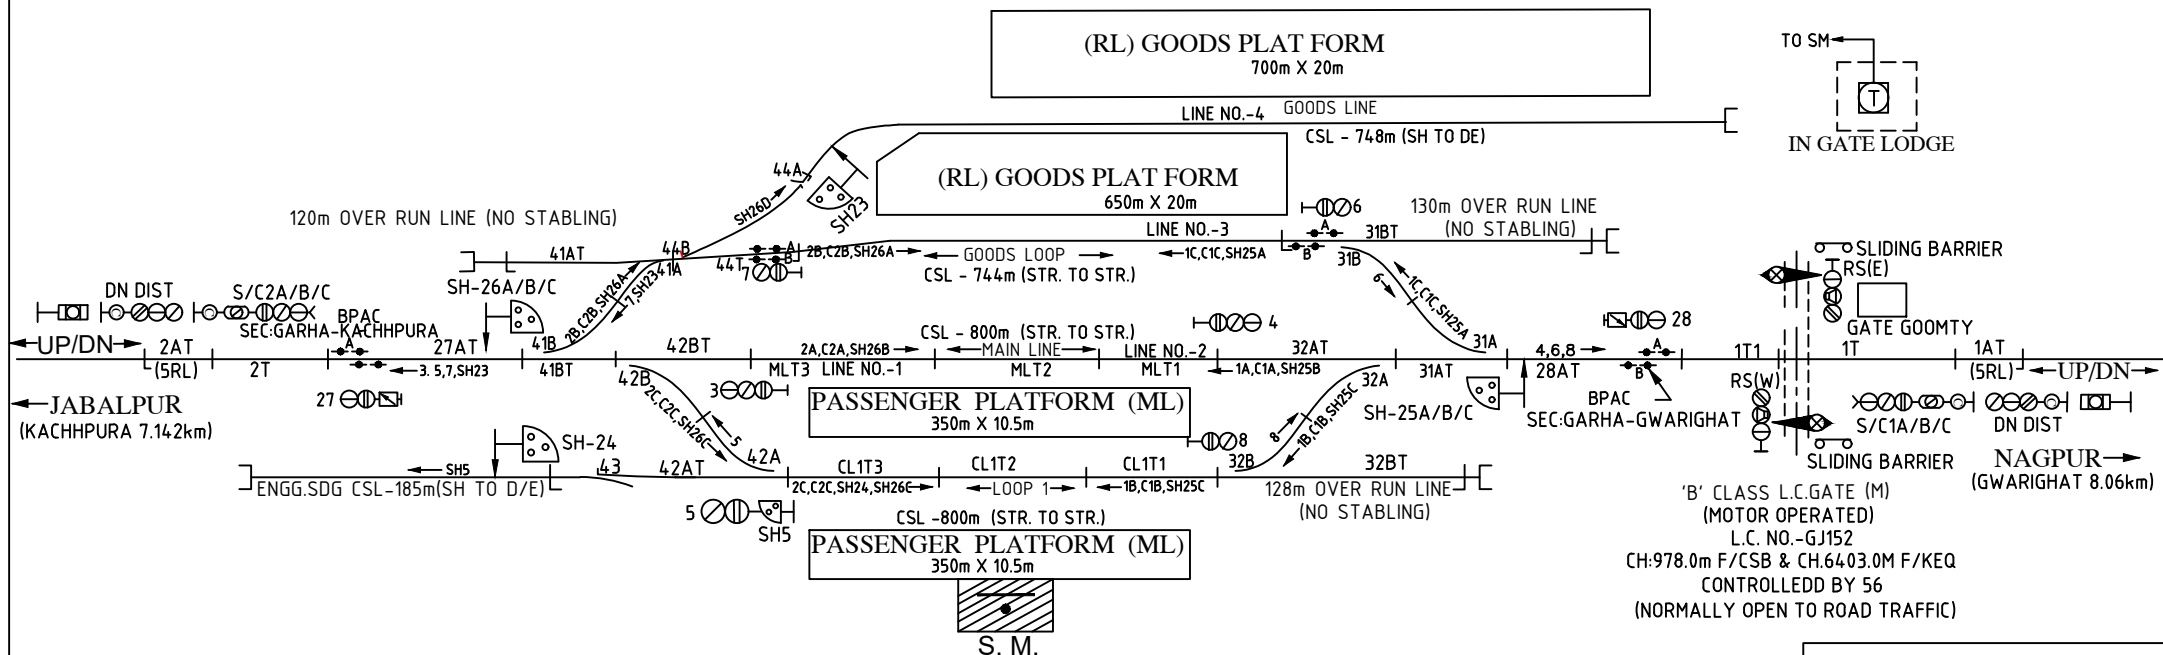

SYSTEM OF WORKING				
SL. NO.	SYSTEM	SECTION	BLOCK INSTRUMENT	LOCATION
1.	ABSOLUTE BLOCK	GARHA-KACHHPURA	*BLOCK PANEL	PANEL ROOM
2.	ABSOLUTE BLOCK	GARHA-GWARIGHAT	*BLOCK PANEL	PANEL ROOM

* PROVIDED WITH BLOCK PROVING AXLE COUNTER (BPAC).

VDU PANEL IN SM's OFFICE

TOTAL NO. OF CONTROLS-1 TO 60
SIGNAL & SLOT CONTROLS-1 TO 30 (SPACES - 9 TO 22, 29,30)
POINT CONTROLS-31 TO 50 (SPACES-33 TO 40, 45 TO 50)
SIDING POINT CONTROLS-51 TO 55 (SPACES-51 TO 55)
OTHER CONTROLS-56 TO 60 (SPACES-57 TO 60)

गढ़ा
GARHA
km 1228.801
S.I-302/11
CODE-GGGS CLASS-'B'