
GWARIGHAT

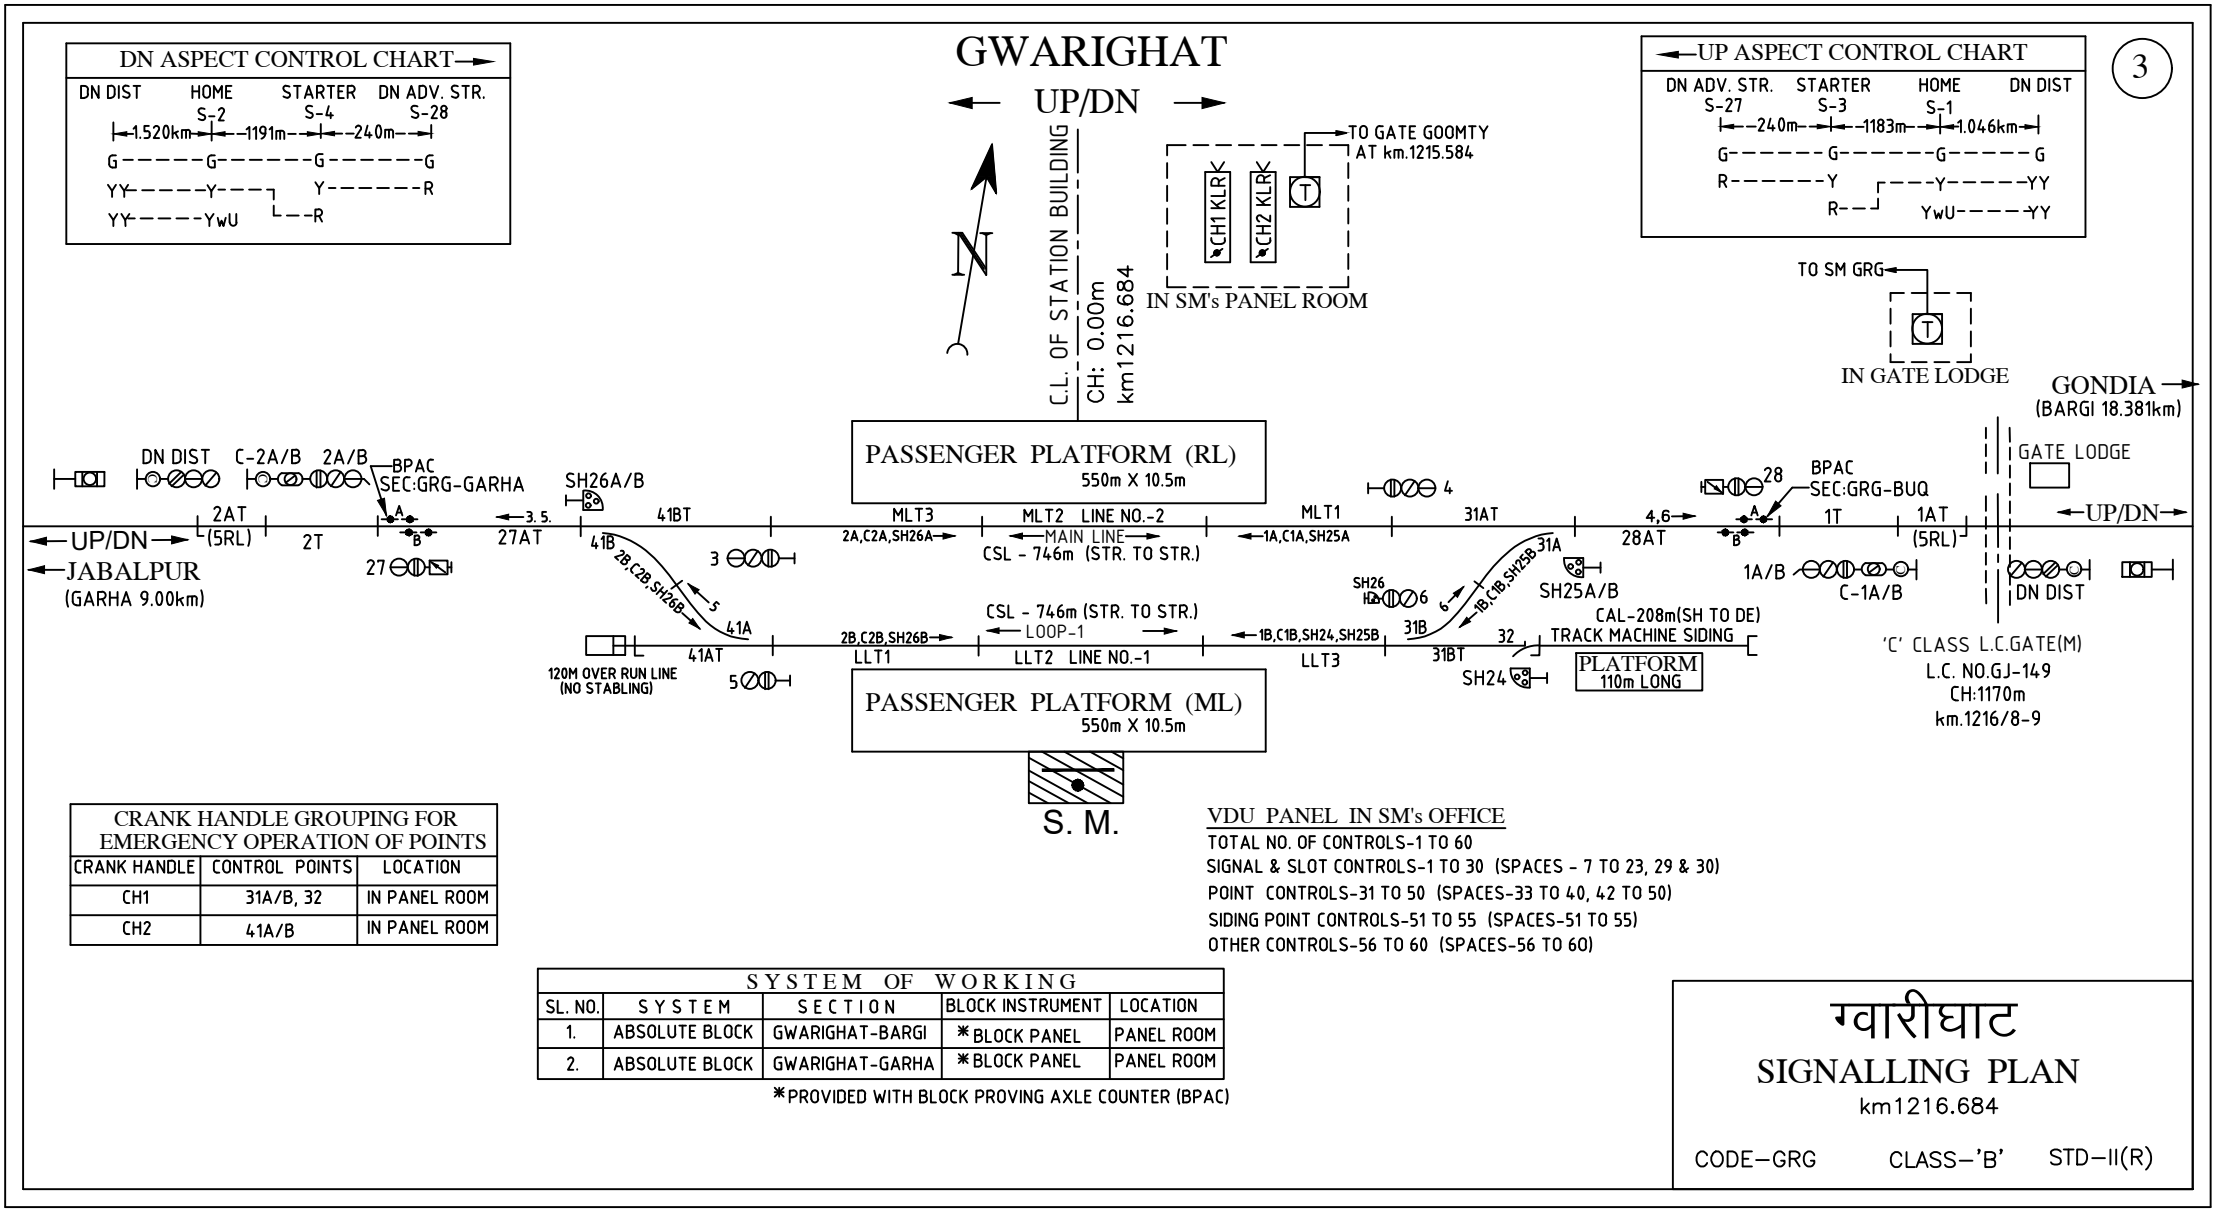

CRANK HANDLE GROUPING FOR EMERGENCY OPERATION OF POINTS

CRANK HANDLE	CONTROL POINTS	LOCATION
CH1	31A/B, 32	IN PANEL ROOM
CH2	41A/B	IN PANEL ROOM

VDU PANEL IN SM's OFFICE

TOTAL NO. OF CONTROLS-1 TO 60
SIGNAL & SLOT CONTROLS-1 TO 30 (SPACES - 7 TO 23, 29 & 30)
POINT CONTROLS-31 TO 50 (SPACES-33 TO 40, 42 TO 50)
SIDING POINT CONTROLS-51 TO 55 (SPACES-51 TO 55)
OTHER CONTROLS-56 TO 60 (SPACES-56 TO 60)

SYSTEM OF WORKING

SL. NO.	SYSTEM	SECTION	BLOCK INSTRUMENT	LOCATION
1.	ABSOLUTE BLOCK	GWARIGHAT-BARGI	*BLOCK PANEL	PANEL ROOM
2.	ABSOLUTE BLOCK	GWARIGHAT-GARHA	*BLOCK PANEL	PANEL ROOM

*PROVIDED WITH BLOCK PROVING AXLE COUNTER (BPAC)

ग्वारीघाट

SIGNALLING PLAN

km1216.684

CODE–GRG CLASS–'B' STD–II(R)