
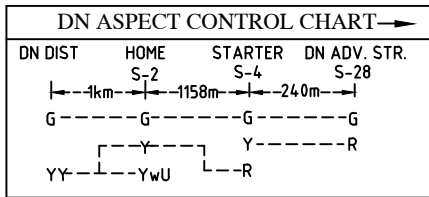
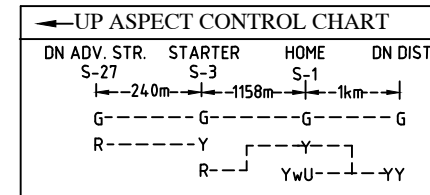


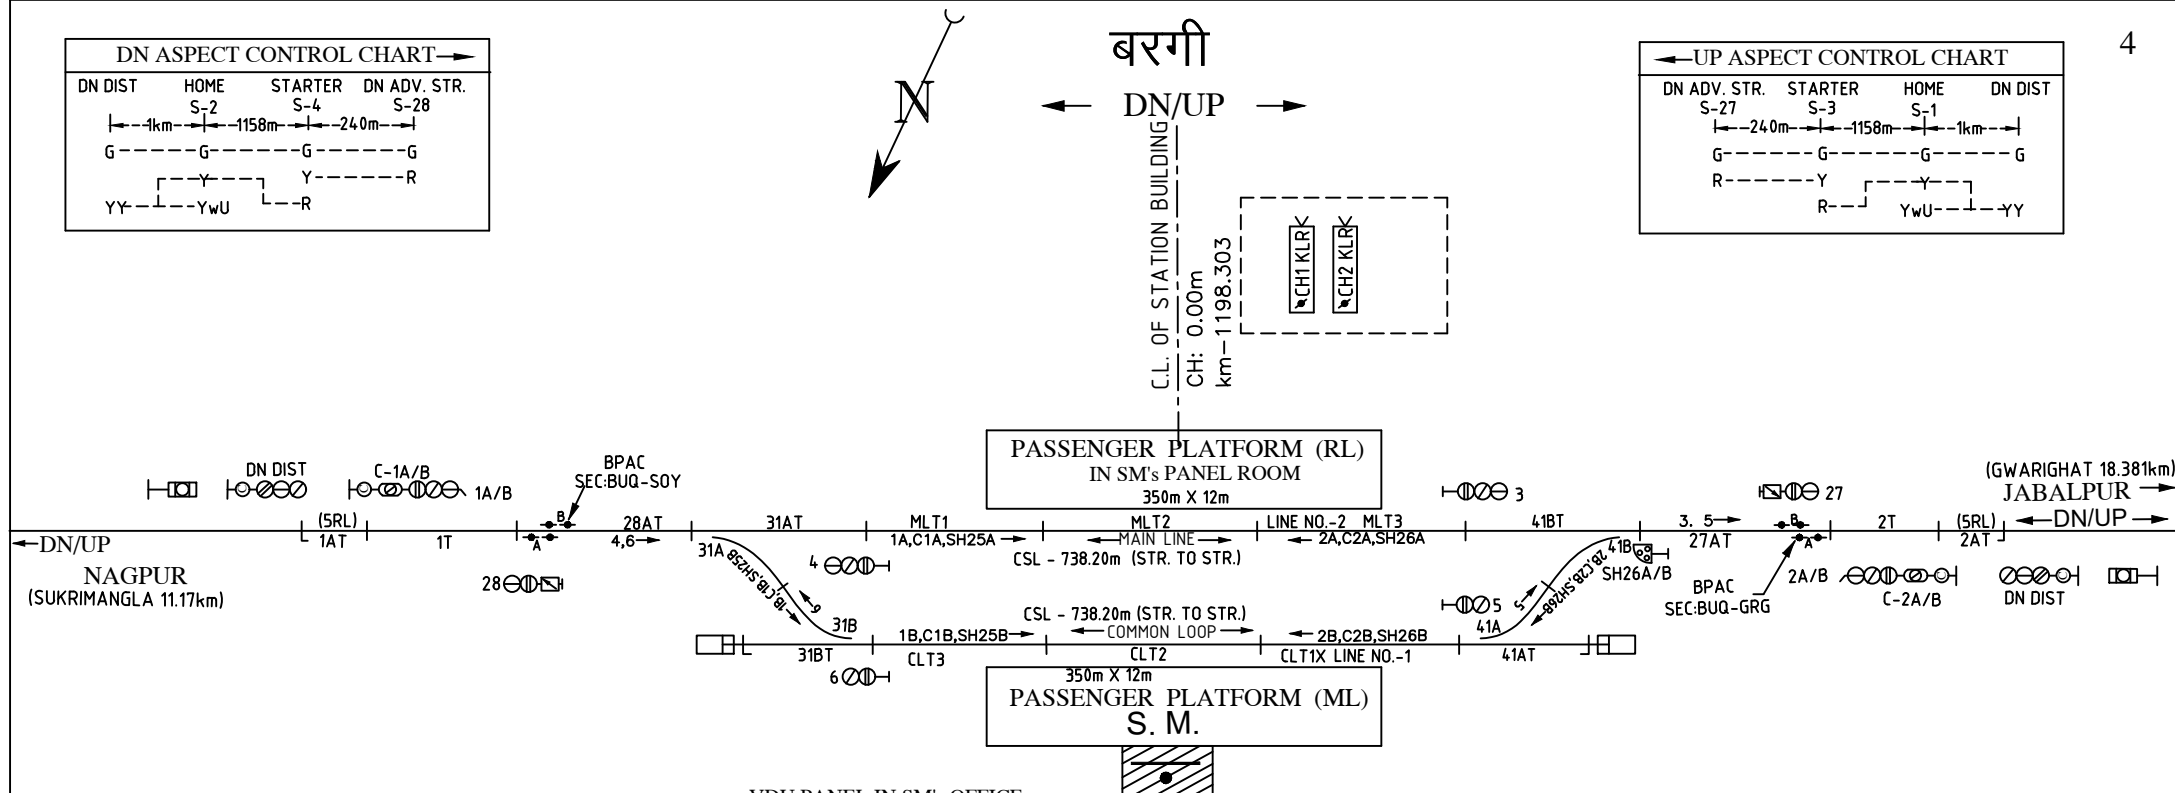

VDU PANEL IN SM's OFFICE

TOTAL NO. OF CONTROLS-1 TO 60
 SIGNAL & SLOT CONTROLS-1 TO 30 (SPACES - 7 TO 24, 29 & 30)
 POINT CONTROLS-31 TO 50 (SPACES-32 TO 40, 42 TO 50)
 SIDING POINT CONTROLS-51 TO 55 (SPACES-51 TO 55)
 OTHER CONTROLS-56 TO 60 (SPACES-56 TO 60)

SYSTEM OF WORKING				
SL. NO.	SYSTEM	SECTION	*BLOCK INSTRUMENT	LOCATION
1.	ABSOLUTE BLOCK	BARGI - SUKRIMANGELA	*SLBP	PANEL ROOM
2.	ABSOLUTE BLOCK	BARGI - GWARIGHAT	*SLBP	PANEL ROOM

PROVIDED WITH BLOCK PROVING AXLE COUNTER (BPAC)

**बरगी
BARGI**

CODE-BUQ STD-II(R) CLASS-'B'