सुकरीमंगला

UP/DN

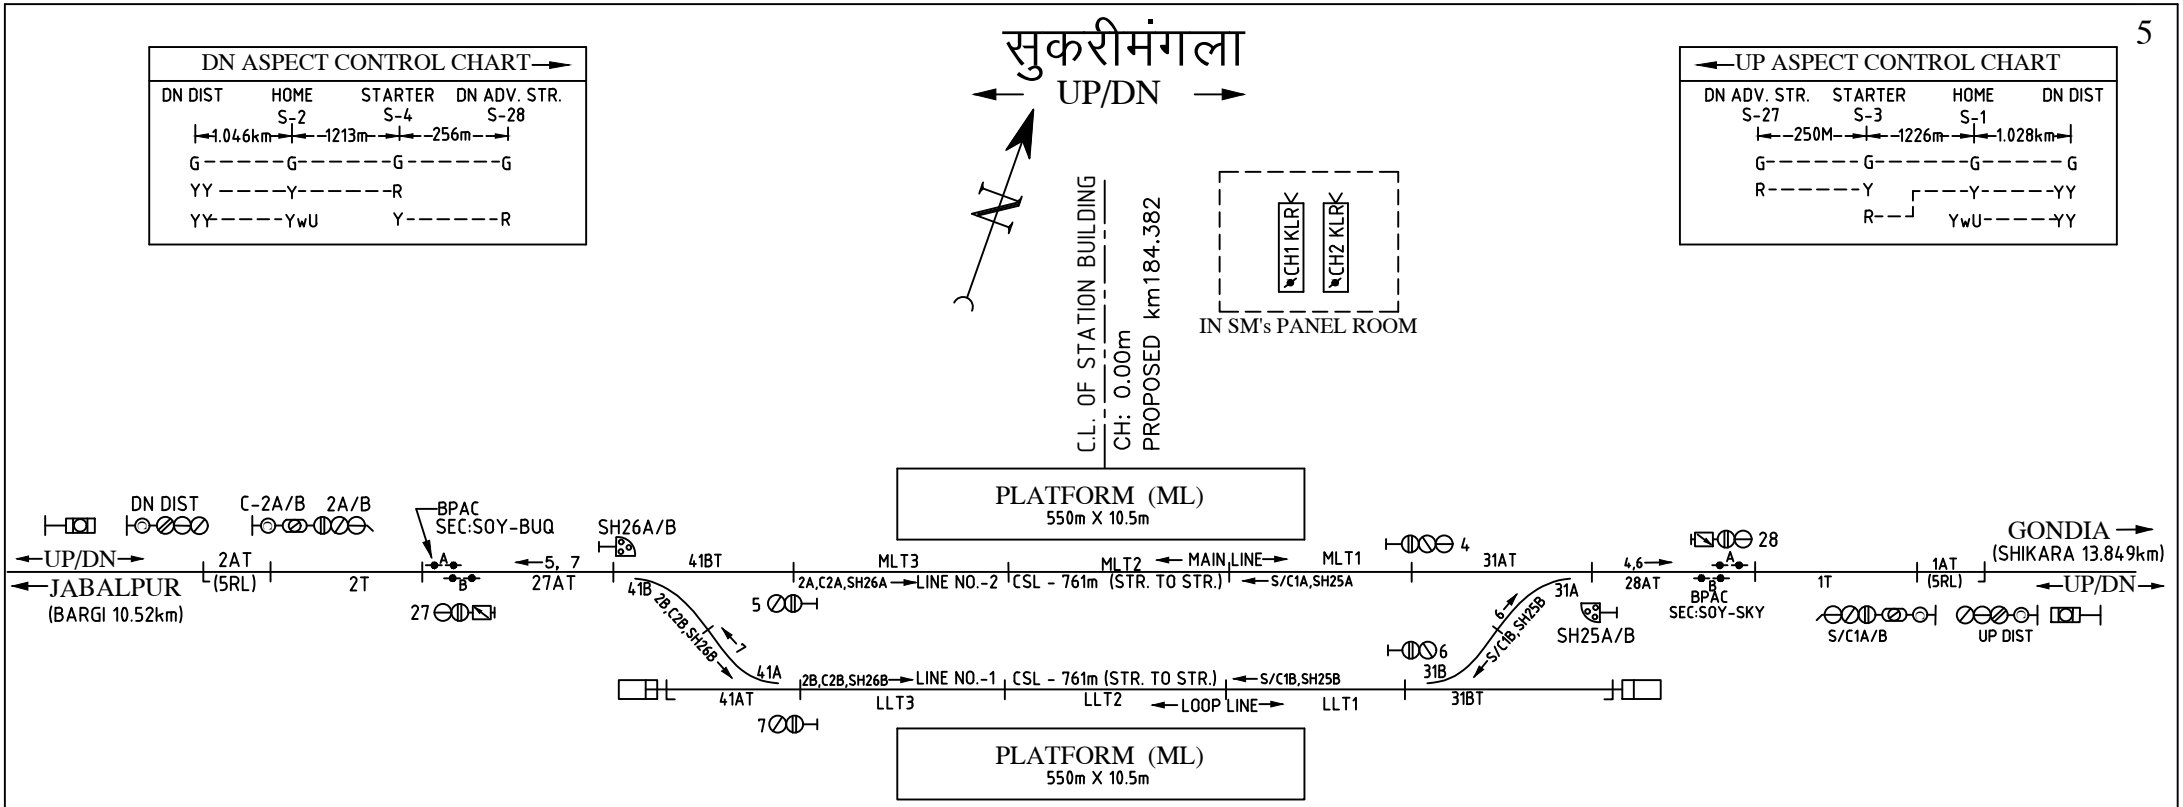

VDU PANEL IN SM's OFFICE

TOTAL NO. OF CONTROLS-1 TO 60

SIGNAL & SLOT CONTROLS-1 TO 30 (SPACES - 3,8 TO 24, 29 & 30)

POINT CONTROLS-31 TO 50 (SPACES-33 TO 40, 42 TO 50)

SIDING POINT CONTROLS-51 TO 55 (SPACES-51 TO 55)

OTHER CONTROLS-56 TO 60 (SPACES-56 TO 60)

SYSTEM OF WORKING

SL. NO.	SYSTEM	SECTION	BLOCK INSTRUMENT	LOCATION
1.	ABSOLUTE BLOCK	SUKRIMANGELA-SHIKARA	*BLOCK PANEL	PANEL ROOM
2.	ABSOLUTE BLOCK	SUKRIMANGELA-BARGI	*BLOCK PANEL	PANEL ROOM

*PROVIDED WITH BLOCK PROVING AXLE COUNTER (BPAC)

सुकरीमंगला

SUKRIMANGELA

SIGNAL INTERLOCKING PLAN

CODE-SOY PROP km184.382 CLASS-'B'