

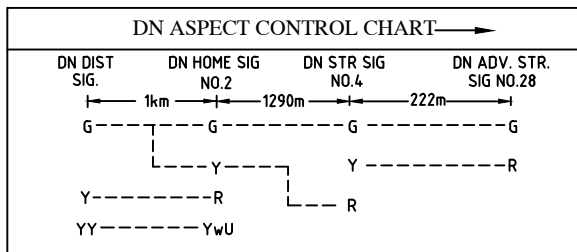


SHIKARA

← DN/UP →

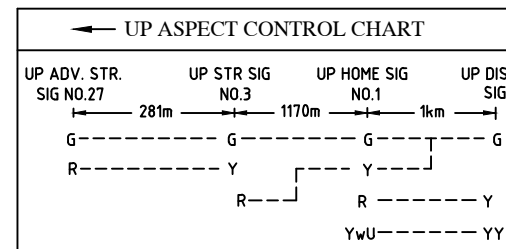

6

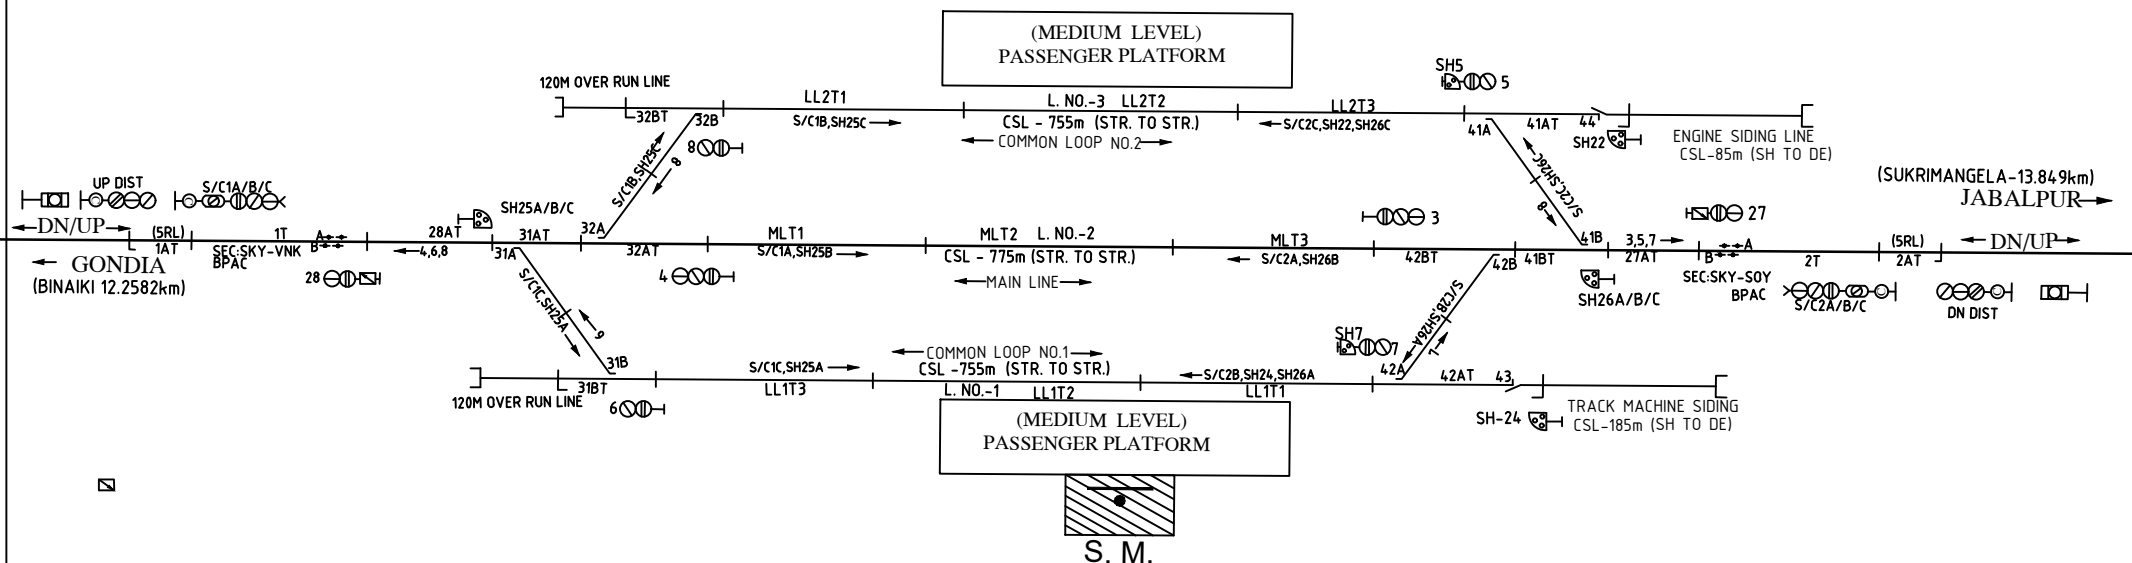

VDU PANEL IN SM's OFFICE

TOTAL NO. OF CONTROLS-1 TO 60
 SIGNAL & SLOT CONTROLS-1 TO 30 (SPACES - 9 TO 21, 29 & 30)
 POINT CONTROLS-31 TO 50 (SPACES-33 TO 40, 45 TO 50)
 SIDING POINT CONTROLS-51 TO 55 (SPACES-51 TO 55)
 OTHER CONTROLS-56 TO 60 (SPACES-56 TO 60)

CRANK HANDLE GROUPING FOR EMERGENCY OPERATION OF POINTS		
CRANK HANDLE	CONTROL POINTS	LOCATION
CH1	31A/B	IN PANEL ROOM
CH2	32A/B	IN PANEL ROOM
CH3	41A/B,44	IN PANEL ROOM
CH4	42A/B,43	IN PANEL ROOM

SYSTEM OF WORKING				
SL. NO.	SYSTEM	SECTION	BLOCK INSTRUMENT	LOCATION
1.	ABSOLUTE BLOCK	SHIKARA-BINAIKI	* SLBP	PANEL ROOM
2.	ABSOLUTE BLOCK	SHIKARA-SUKRIMANGELA	* SLBP	PANEL ROOM

* PROVIDED WITH BLOCK PROVING AXLE COUNTER (BPAC)

SHIKARA

S.I. 404/14

km.1173.2837

CODE- SKY STD-II(R)