PINDRAI

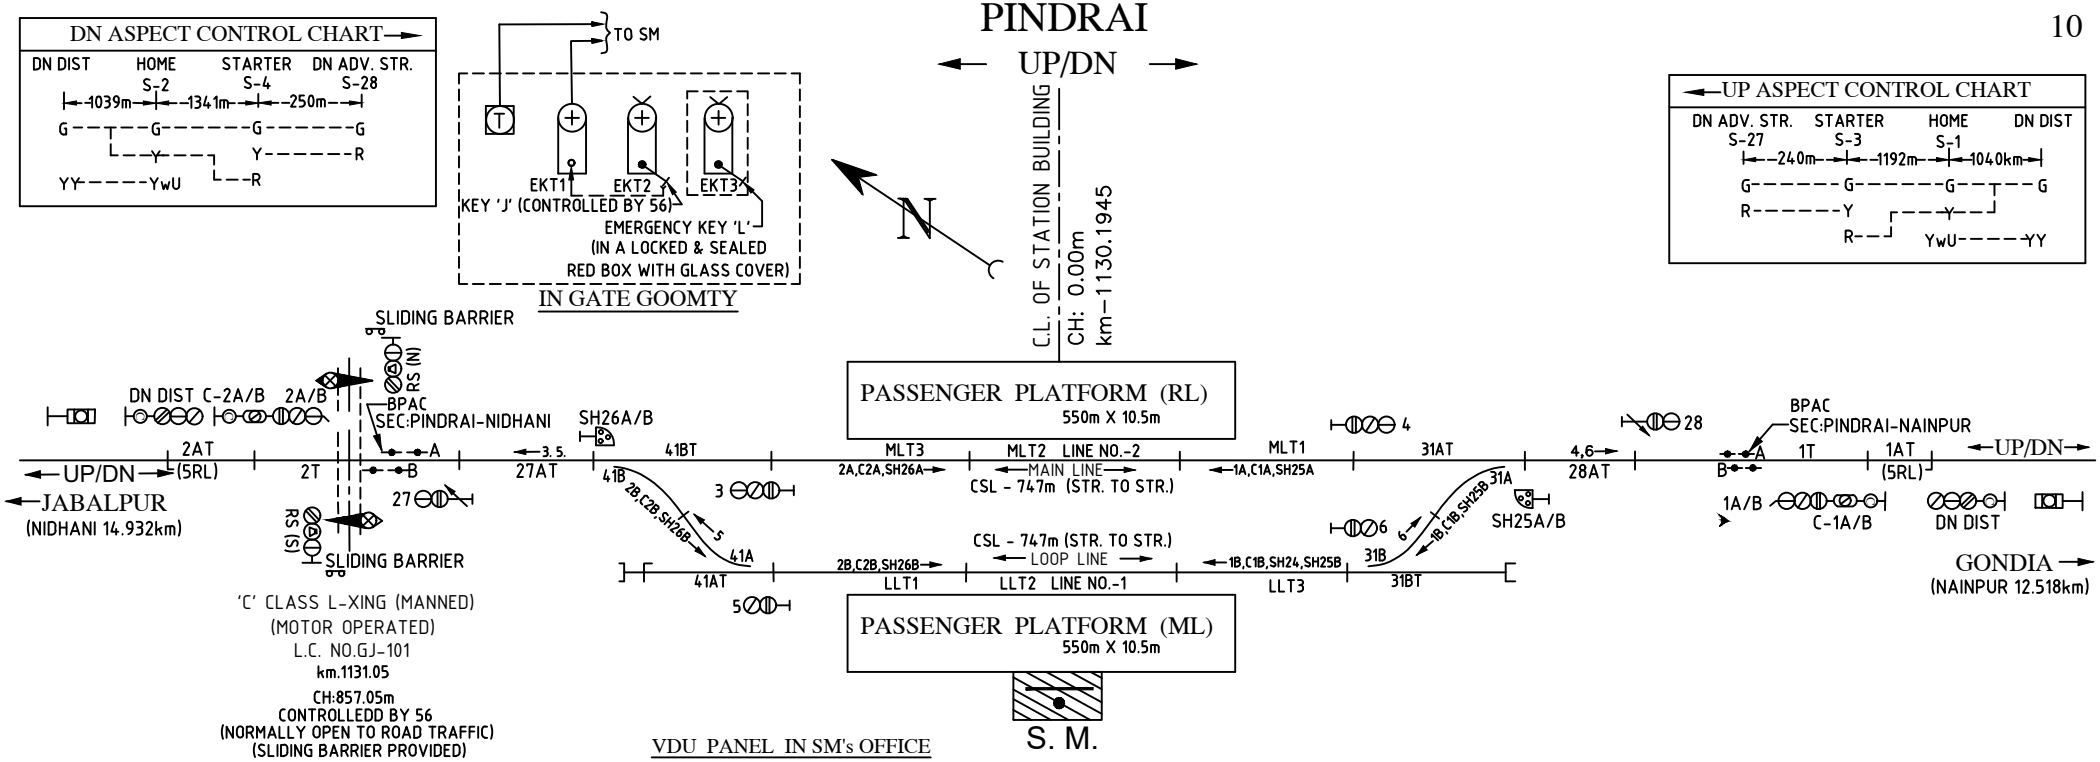

VDU PANEL IN SM's OFFICE

TOTAL NO. OF CONTROLS-1 TO 60
SIGNAL & SLOT CONTROLS-1 TO 30 (SPACES - 7 TO 24, 29 & 30)
POINT CONTROLS-31 TO 50 (SPACES-32 TO 40, 42 TO 50)
SIDING POINT CONTROLS-51 TO 55 (SPACES-51 TO 55)
OTHER CONTROLS-56 TO 60 (SPACES-56 TO 60)

CRANK HANDLE GROUPING FOR EMERGENCY OPERATION OF POINTS

CRANK HANDLE	CONTROL POINTS	LOCATION
CH1	31A/B	IN PANEL ROOM
CH2	41A/B	IN PANEL ROOM

SYSTEM OF WORKING

SL. NO.	SYSTEM	SECTION	BLOCK INSTRUMENT	LOCATION
1.	ABSOLUTE BLOCK	PINDRAI-NAINPUR	* SLBP	PANEL ROOM
2.	ABSOLUTE BLOCK	PINDRAI-NIDHANI	* SLBP	PANEL ROOM

*PROVIDED WITH BLOCK PROVING AXLE COUNTER (BPAC)

PINDRAI

km-1130.1945

CODE-PDE

STD-II(R)