


पाटनसावंगी PATANSAONGI

CODE-PTS

BG km:1375.775
km.119.590 (EX CWA)


CLASS-'B'

← UP/DN →

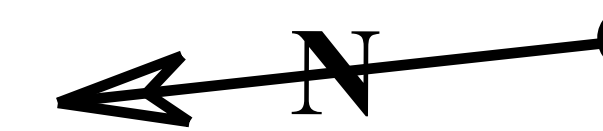


700 L
CH:553.20m


L 179.28 210
CH:632.00m
CH:1031.00m

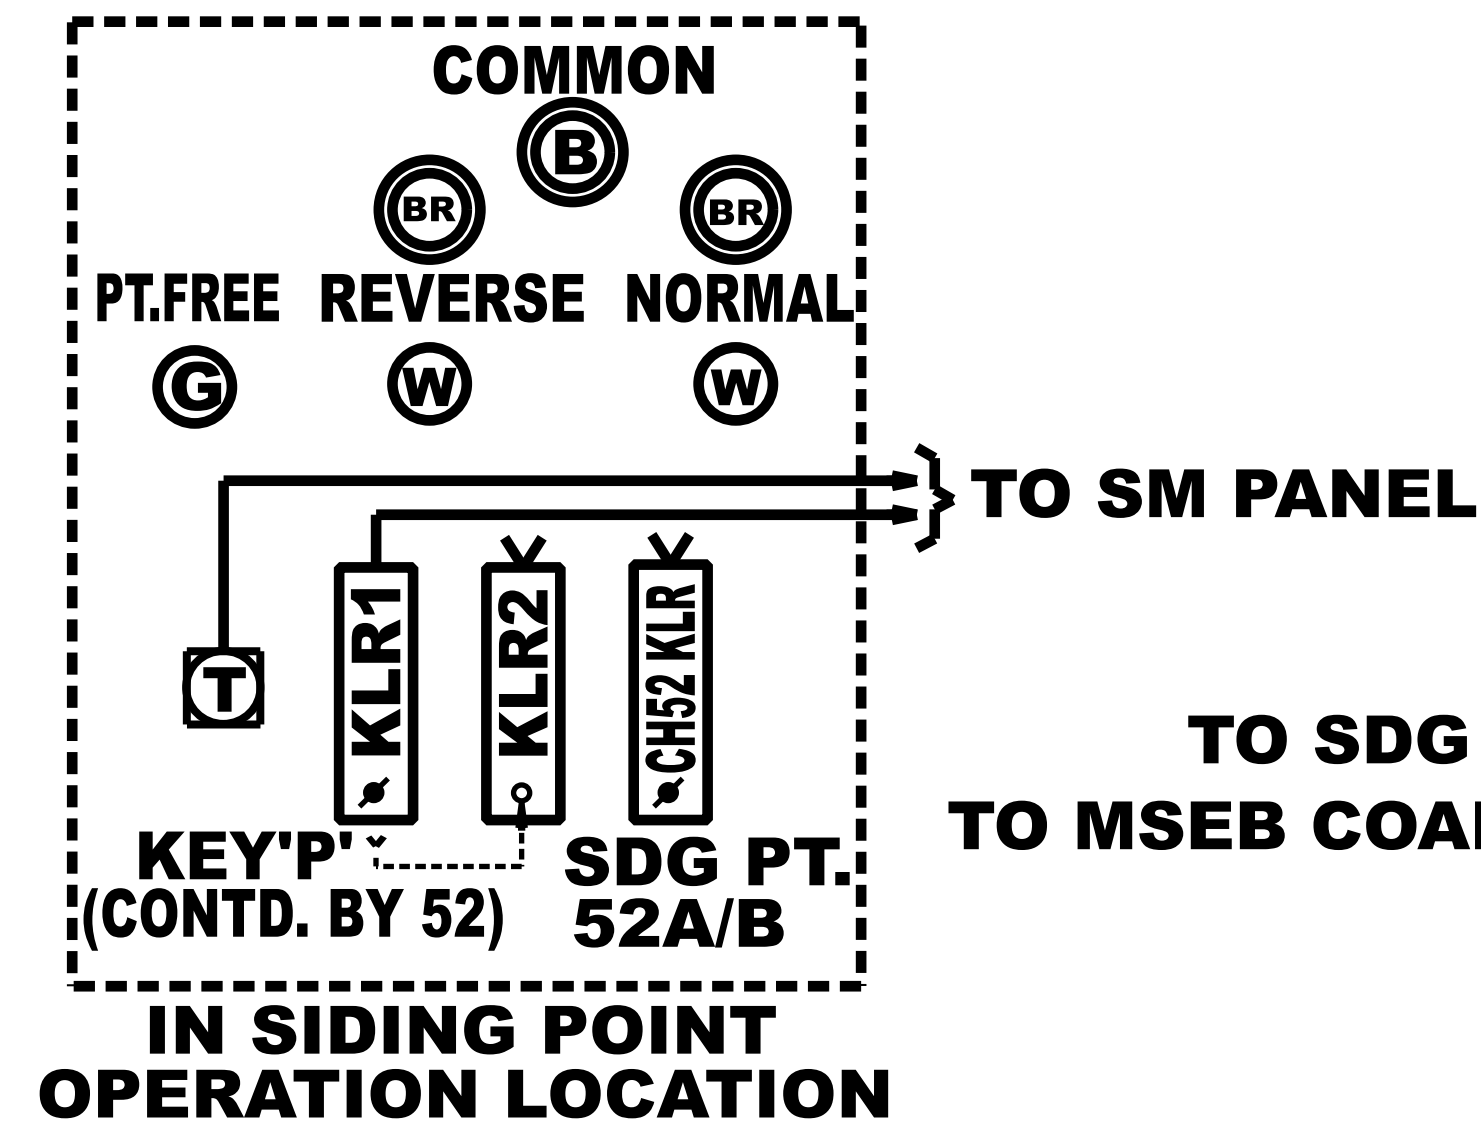

TO SDG PT LOC.
TO MSEB COAL MINES

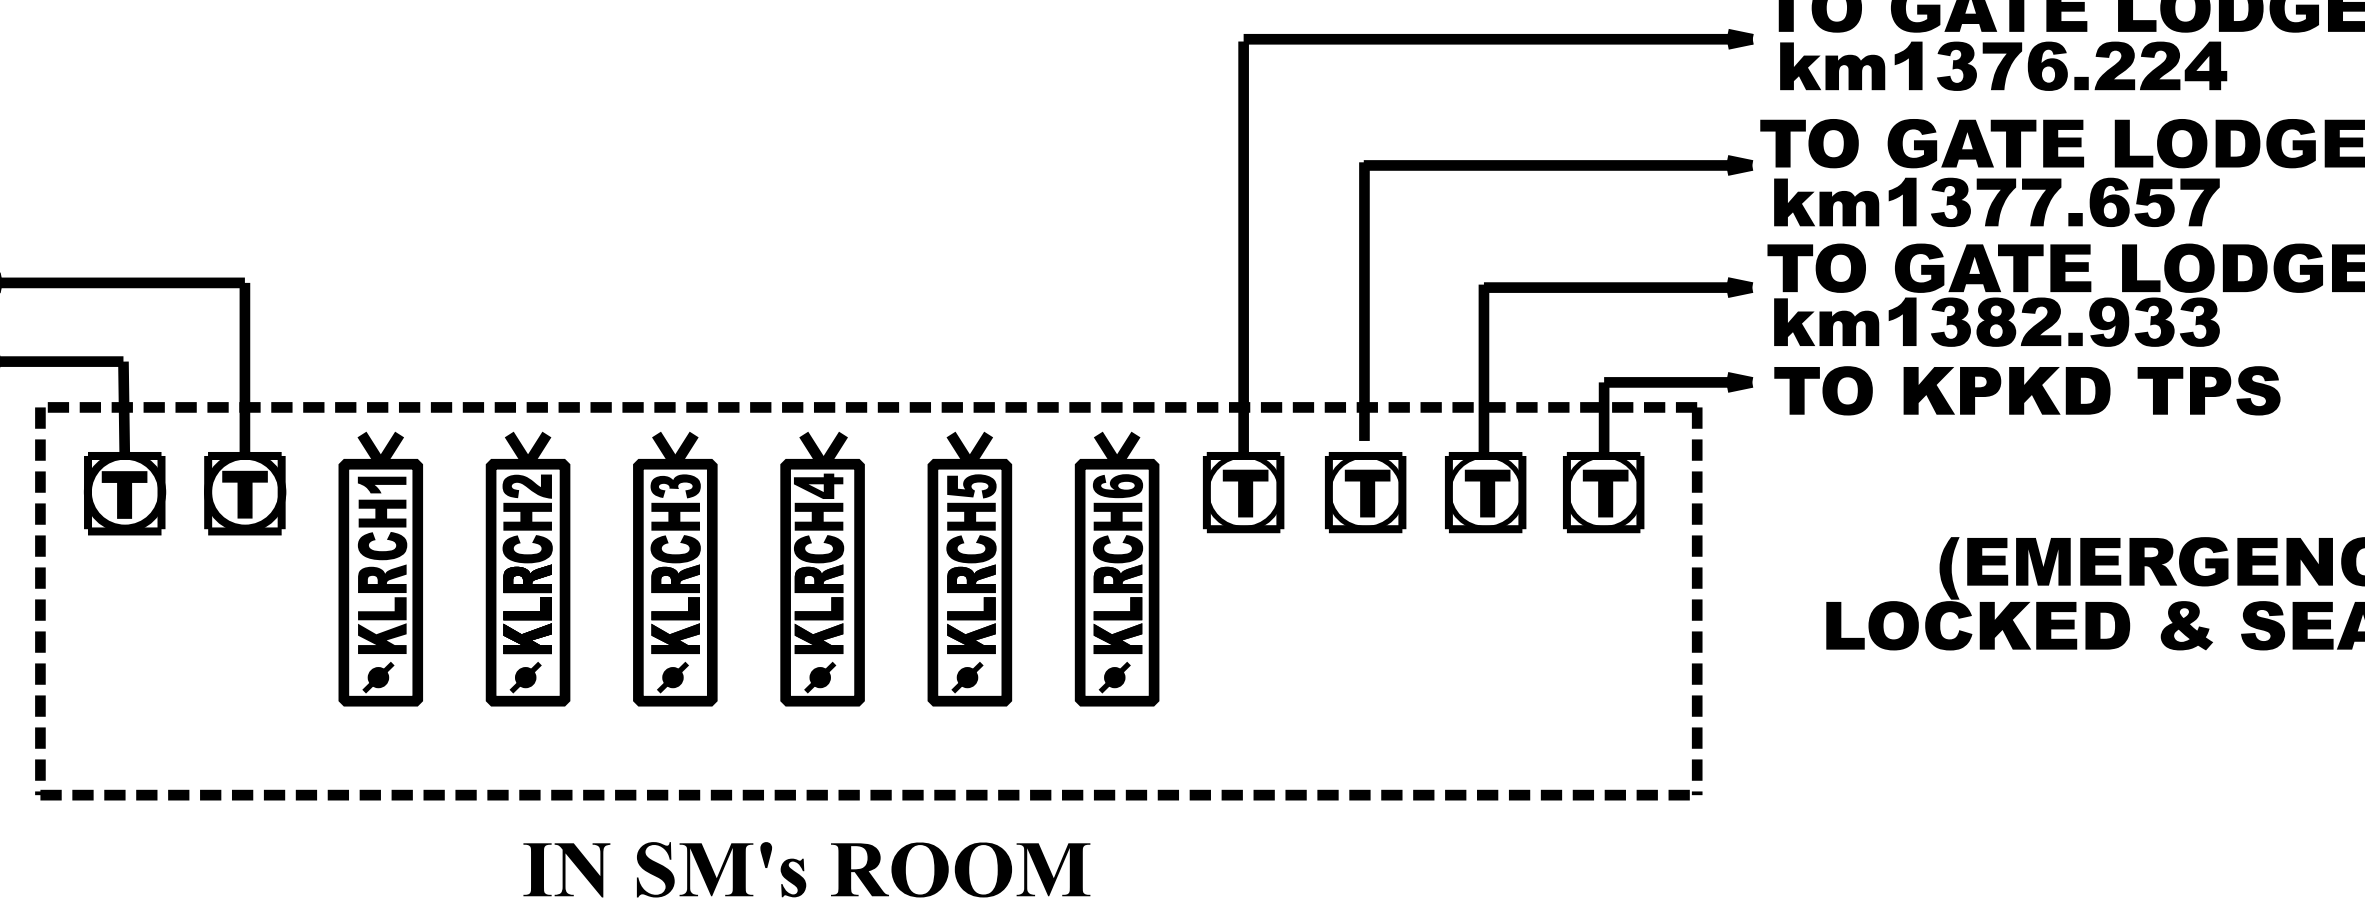


(EMERGENCY KEY 'L' IN A
LOCKED & SEALED RED BOX)

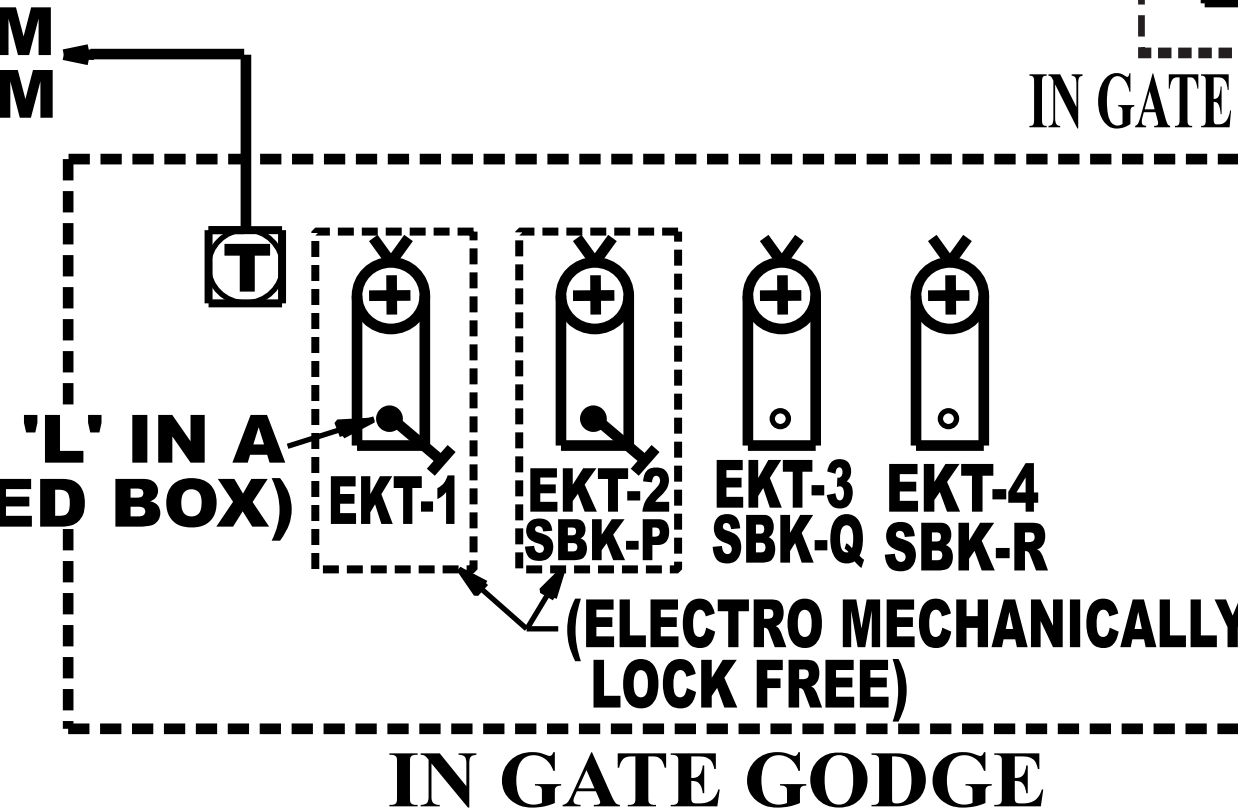

TO SM
PTS
IN GATE LODGE
TO SM
PTS
IN GATE LODGE

150 580 700
CH:3206.387m
CH:2006.387m

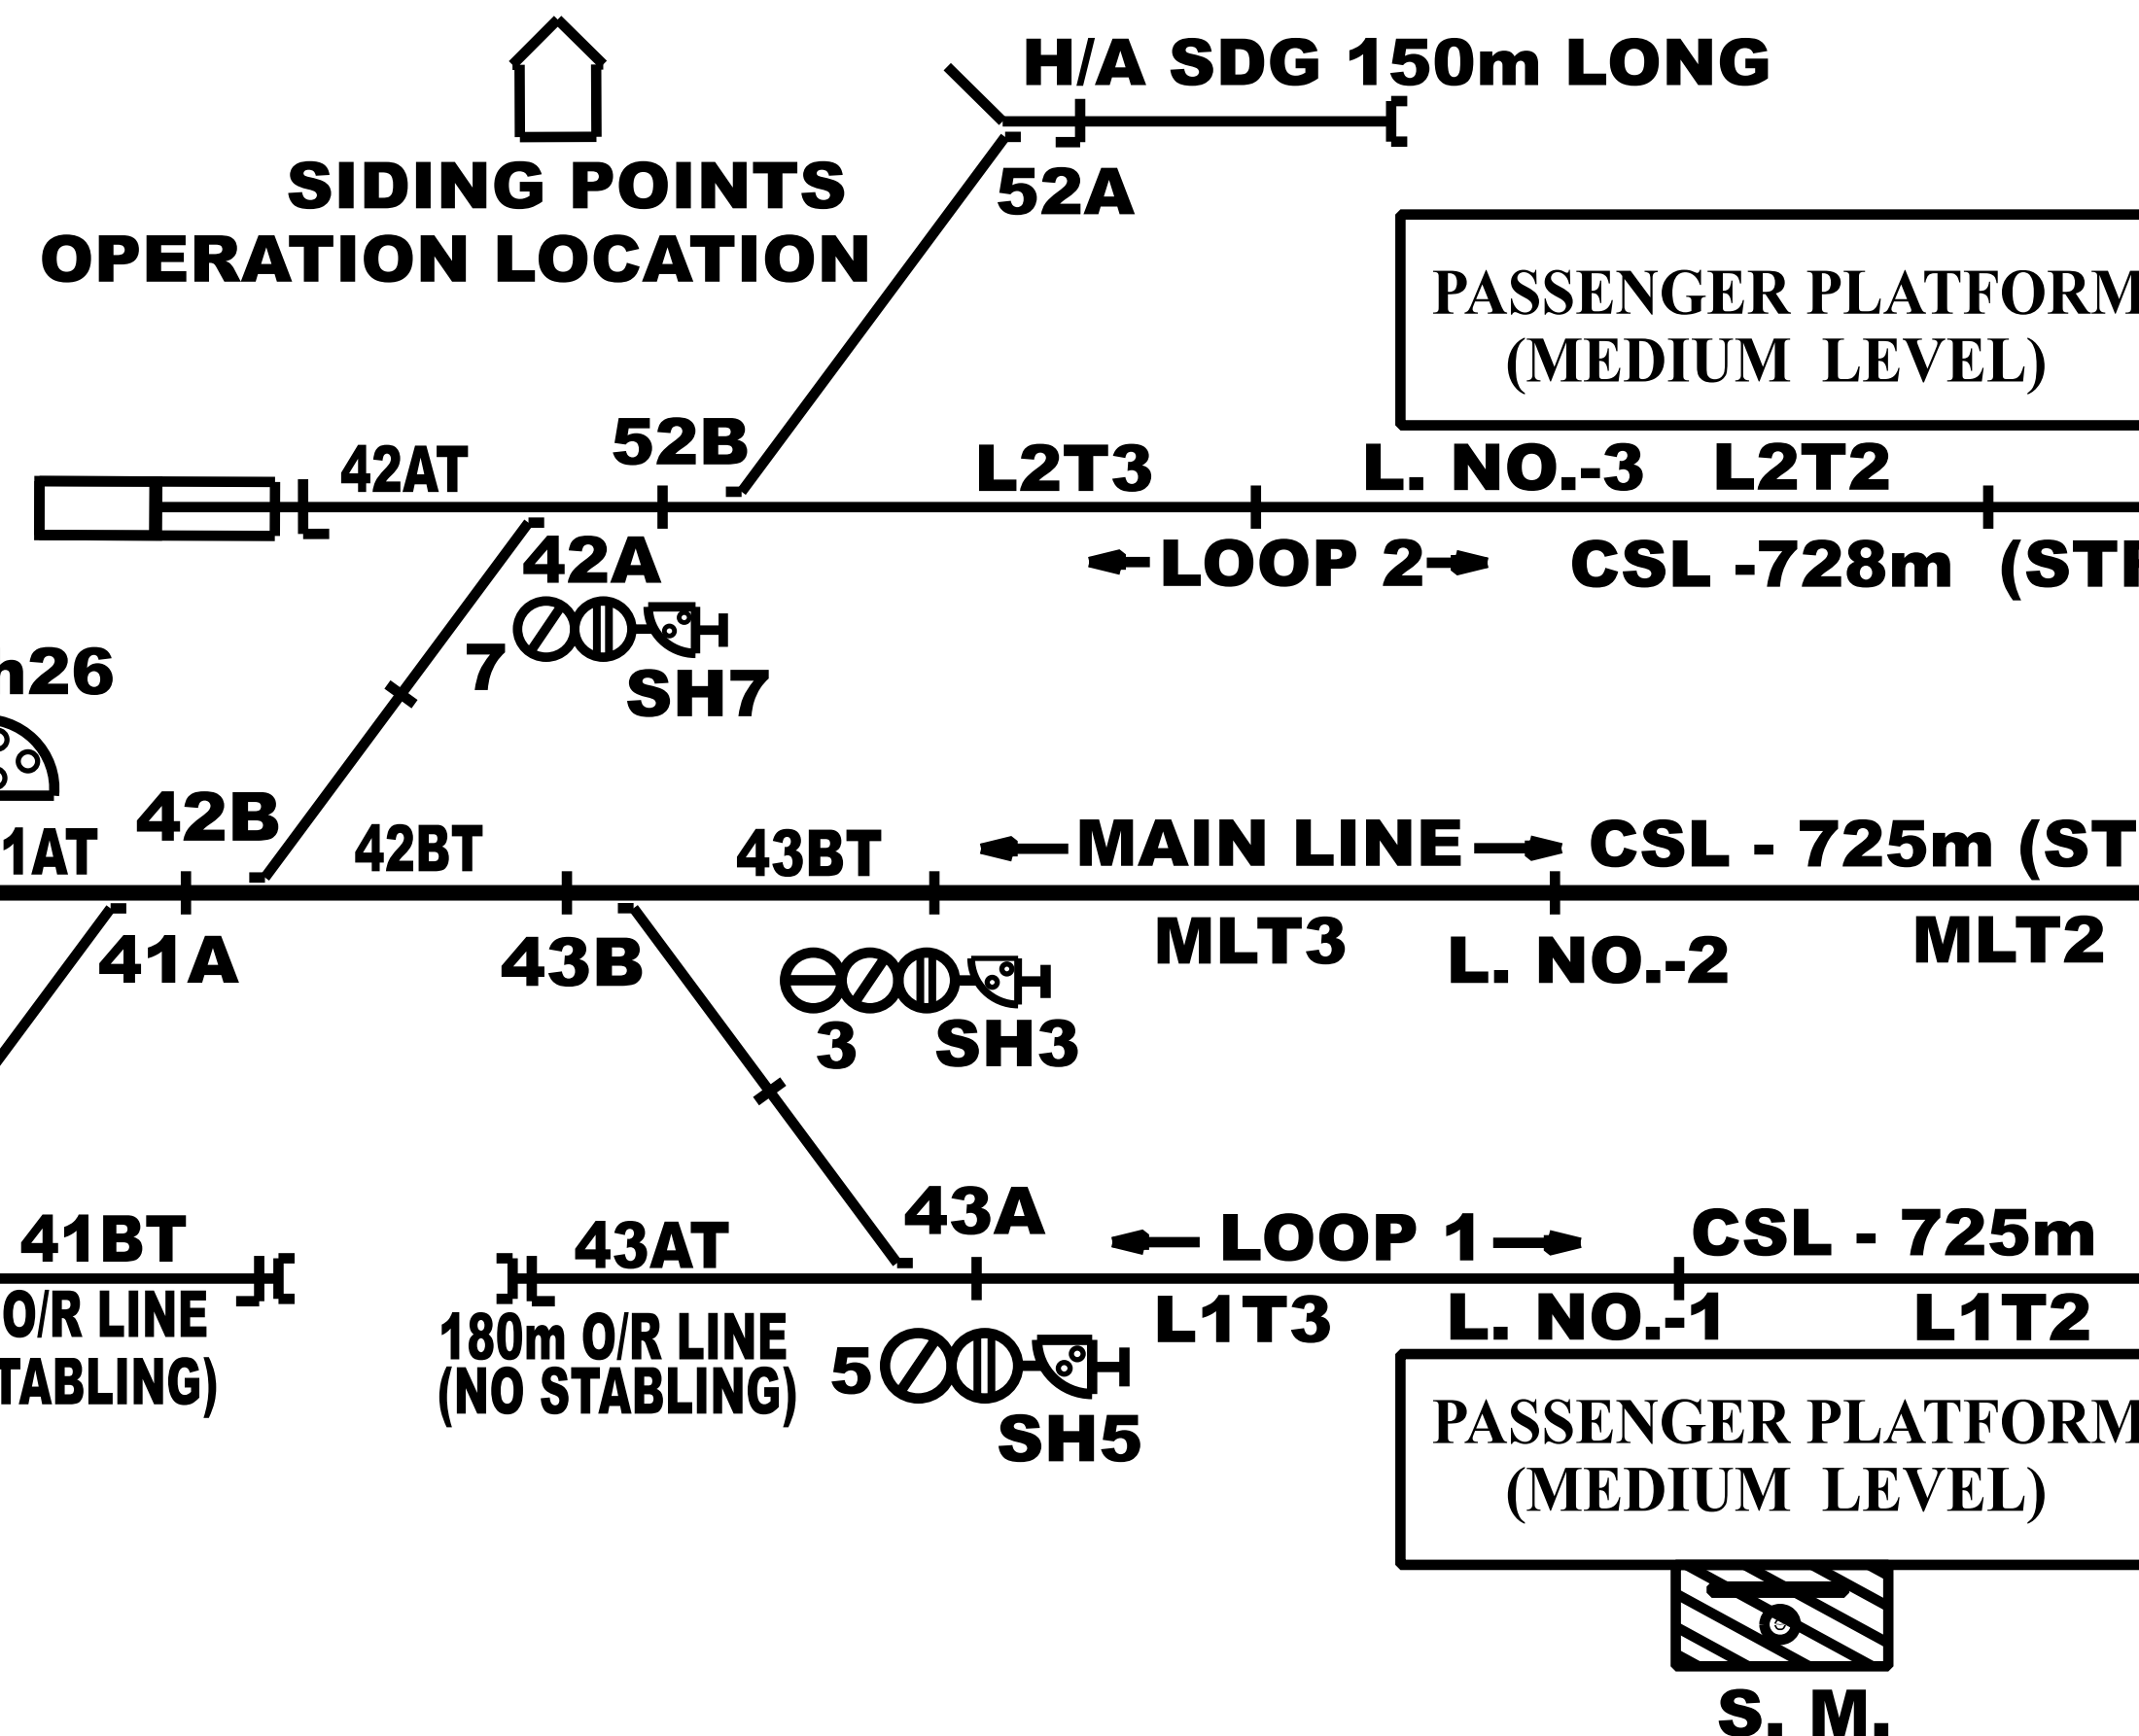

SLIDING
BARRIER

(KHAPRIKHEDA) THERMAL
POWER SIDING 12 KM)
SH-23
28 BPAC
SEC:PTS-KPKD
1A/B/C C-1A/B/C
1AT
(5RL)
UP DIST
NAGPUR
(KHAPRIKHEDA 13.967km)

'B' CLASS L-XING (MANNED)
(SLIDING BARRIER PROVIDED)
L.C. NO. CI-94
(MOTOR OPERATED)
km.1376.224
CH:448.458m
CONTROLLED BY 56

SYSTEM OF WORKING

SL. NO.	SYSTEM	SECTION	BLOCK INSTRUMENT	LOCATION
1.	ABSOLUTE BLOCK	PATANSAONGI-KHAPRIKHEDA	*SLBP	SM's ROOM
2.	ABSOLUTE BLOCK	PATANSAONGI-SAONER	*SLBP	SM's ROOM

*PROVIDED WITH BLOCK PROVING AXLE COUNTER (BPAC) WITH UFSBI.

CONTROLS IN VDU IN SM's OFFICE

TOTAL NO. OF CONTROLS-1 TO 60
SIGNAL & SLOT CONTROLS-1 TO 30 (SPACES - 9 TO 22, 29 & 30)
POINT CONTROLS-31 TO 50 (SPACES-34 TO 40, 44 TO 50)
SIDING POINT CONTROLS-51 TO 55 (SPACES- 51,53 TO 55)
L C GATE CONTROLS-56 TO 60 (SPACES- 57 TO 60)

DRG NO

SI/NGP/PTS/18
WORK NO-A3