

UP / DN DONGRIBUZURG




CODE- BTC CLASS- B STD.-II(R)
(KM:-1077.843)




TO GATE NO.AT km.1077.12

TO SDG PT 52A/B LOC

TO GATE NO.AT km.1085.75 BET DGBZ-TRDI

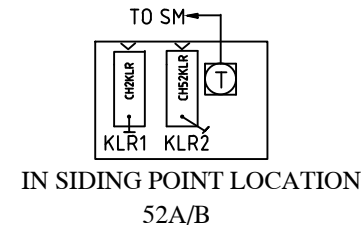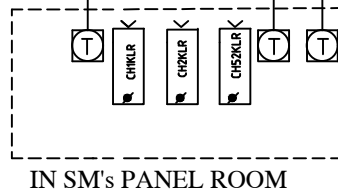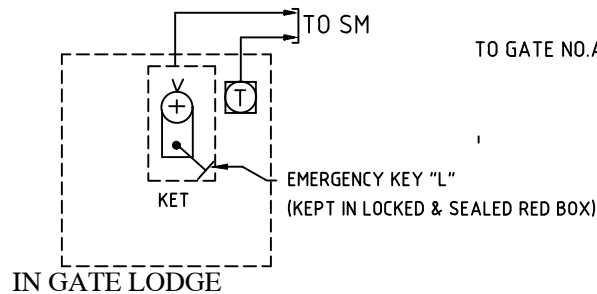

'C' CLASS L.C GATE (MANNED)
L.C. NO.26 km.1077/12
(MOTOR OPERATED)
(NORMALLY OPEN TO ROAD TRAFFIC)

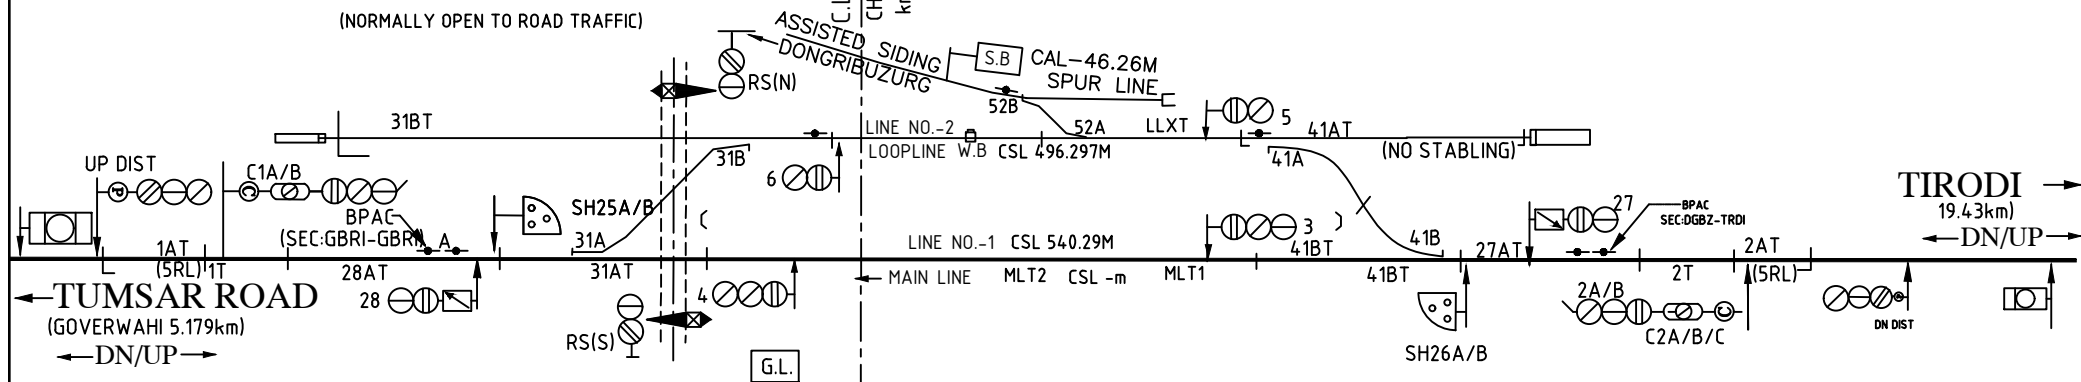

H. L. PASSENGER PLATFORM

SM. PANEL

CONTROL PANEL IN S.M.'S OFFICE

TOTAL NO. OF CONTROLS - 1 TO 60.
SIGNAL CONTROLS - 1 TO 30. (SPACES -2,9-22 ,24,27& 30.)
POINT CONTROLS - 31 TO 50. (SPACES - 34-40 & 43-50)
OTHER CONTROLS - 51 TO 60 (SPACES - 51-60)

SYSTEM OF WORKING

SL. NO.	SYSTEM	SECTION	INSTRUMENT	LOCATION
1.	ABSOLUTE BLOCK	DONGRIBUZURG-GOBERWAHI	* BLOCK PANEL	PANEL ROOM
2.	ABSOLUTE BLOCK	DONGRIBUZURG-TIRODI	* BLOCK PANEL	PANEL ROOM

* PROVIDED WITH BLOCK PROVING AXLE COUNTER (UFSBI) .

DRAWING NO.

SI/NGP/DGBZ/15

CRANK HANDLE GROUPING FOR EMERGENCY OPERATION OF POINTS

CRANK HANDLE	CONTROL POINTS	LOCATION
CH1	31A/B	SM's PANEL
CH2	32A/B	SM's PANEL
CH3	41A/B,42A/B	SM's PANEL