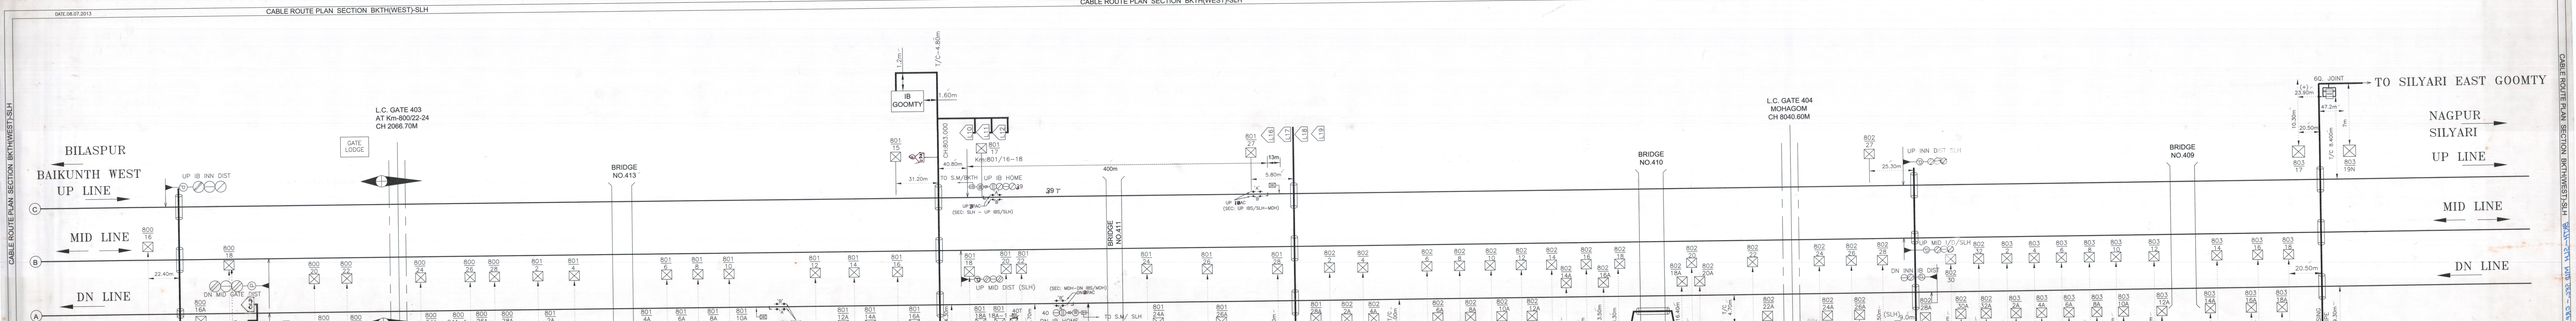

DIVN:RAIPUR	SECATION	CABLE ROUTE PLAN	DESIGNED BY	CHECKED			APPROVED BY	CHECKED		APPROVED BY	SHEET NO.01/01
S.E.C.R	BAIKUNTH–SILYARI MID SECATION		VIVEK SINGH	P.K. SRIVASTAVA	D.K. VERMA	NAVAL KISHORE	R.B. YADAV			S. MORWARIEE	S.I.-330/12
			EIC(Ln)	DG&T Expert/PMC	SE/S&T/RWAL	JM/S&T/RWAL	DDM/S&T/RWAL	ADE/Sig/SECR/RJ	ADSTE/SECR/RJ	Sr DSTE/SECR/RJ	DATE.08.07.2013

CUMMARO INFRA ENGINEERS PVT.LTD. NAGPUR