PRODUCED BY AN AUTODESK EDUCATIONAL PRODUCT

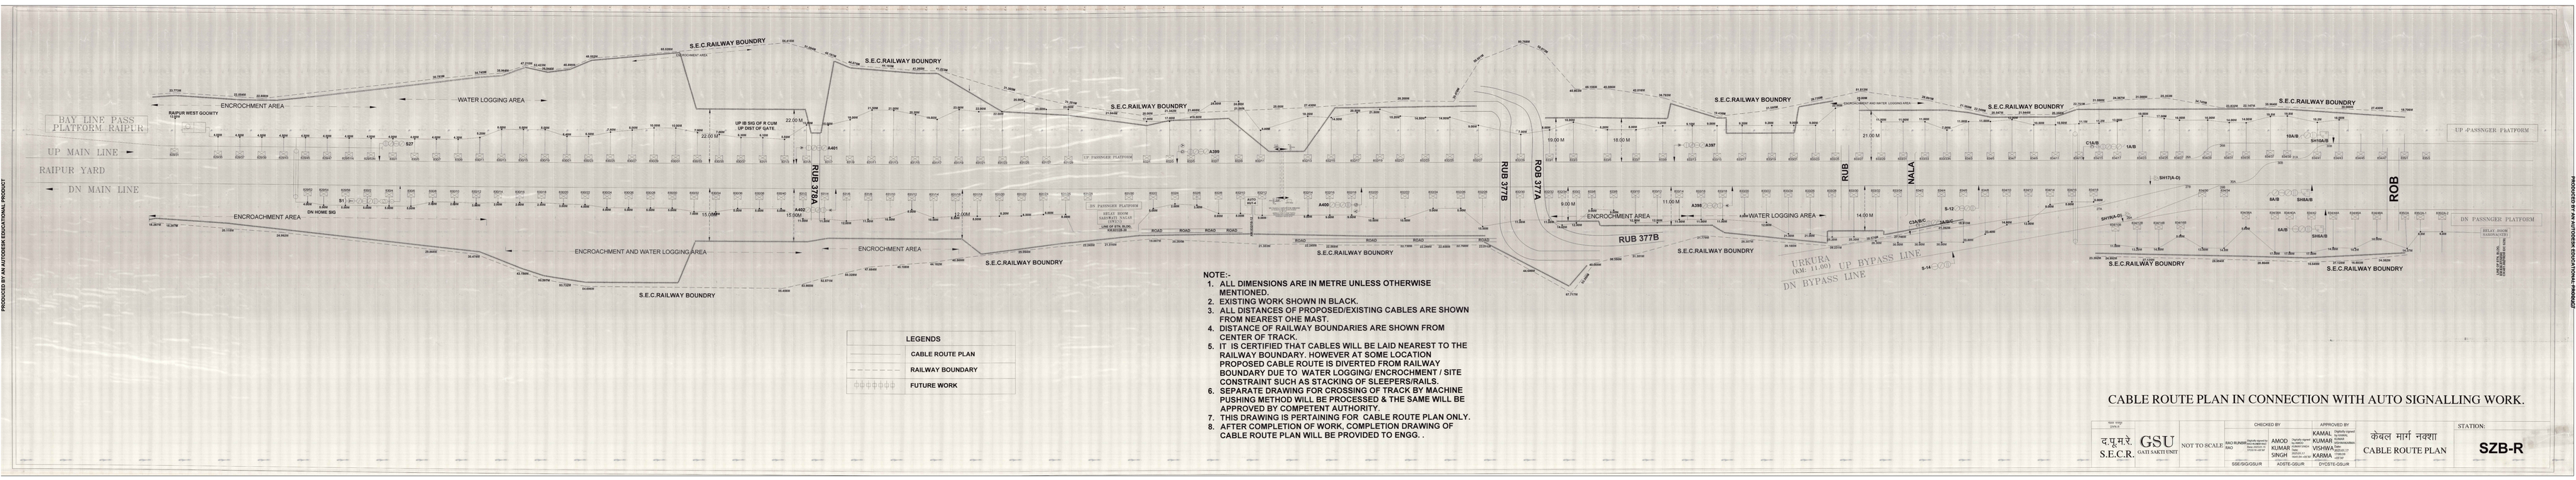

LEGENDS
CABLE ROUTE PLAN
RAILWAY BOUNDARY
FUTURE WORK

NOTE:-

1. ALL DIMENSIONS ARE IN METRE UNLESS OTHERWISE MENTIONED.
2. EXISTING WORK SHOWN IN BLACK.
3. ALL DISTANCES OF PROPOSED/EXISTING CABLES ARE SHOWN FROM NEAREST OHE MAST.
4. DISTANCE OF RAILWAY BOUNDARIES ARE SHOWN FROM CENTER OF TRACK.
5. IT IS CERTIFIED THAT CABLES WILL BE LAID NEAREST TO THE RAILWAY BOUNDARY. HOWEVER AT SOME LOCATION PROPOSED CABLE ROUTE IS DIVERTED FROM RAILWAY BOUNDARY DUE TO WATER LOGGING/ ENCROCHMENT / SITE CONSTRAINT SUCH AS STACKING OF SLEEPERS/RAILS.
6. SEPARATE DRAWING FOR CROSSING OF TRACK BY MACHINE PUSHING METHOD WILL BE PROCESSED & THE SAME WILL BE APPROVED BY COMPETENT AUTHORITY.
7. THIS DRAWING IS PERTAINING FOR CABLE ROUTE PLAN ONLY.
8. AFTER COMPLETION OF WORK, COMPLETION DRAWING OF CABLE ROUTE PLAN WILL BE PROVIDED TO ENGG. .

CABLE ROUTE PLAN IN CONNECTION WITH AUTO SIGNALLING WORK.

Sign. Engg. Dept.		CHECKED BY		APPROVED BY		STATION:	
द.पू.म.रे. S.E.C.R.	GSU (SAFE SAER UNIT)	NOT TO SCALE	SAO RUNGTA (Sign with date) SAO (Name in capital with designation) SSE/S/G/GSUR	AMOD KUMAR SINGH (Name in capital with designation) ADEN-I/GSUR	KAMAL KUMAR VISHWA KARMA (Name in capital with designation) DY.CE/TI-I/GSUR	केबल मार्ग नक्शा CABLE ROUTE PLAN	SZB-R

PRODUCED BY AN AUTODESK EDUCATIONAL PRODUCT
PRODUCED BY AN AUTODESK EDUCATIONAL PRODUCT
PRODUCED BY AN AUTODESK EDUCATIONAL PRODUCT