PRODUCED BY AN AUTODESK EDUCATIONAL PRODUCT

PROPOSED CABLE ROUTE PLAN IN CONECTION WITH 'EI' WORK AT 'G' CABIN

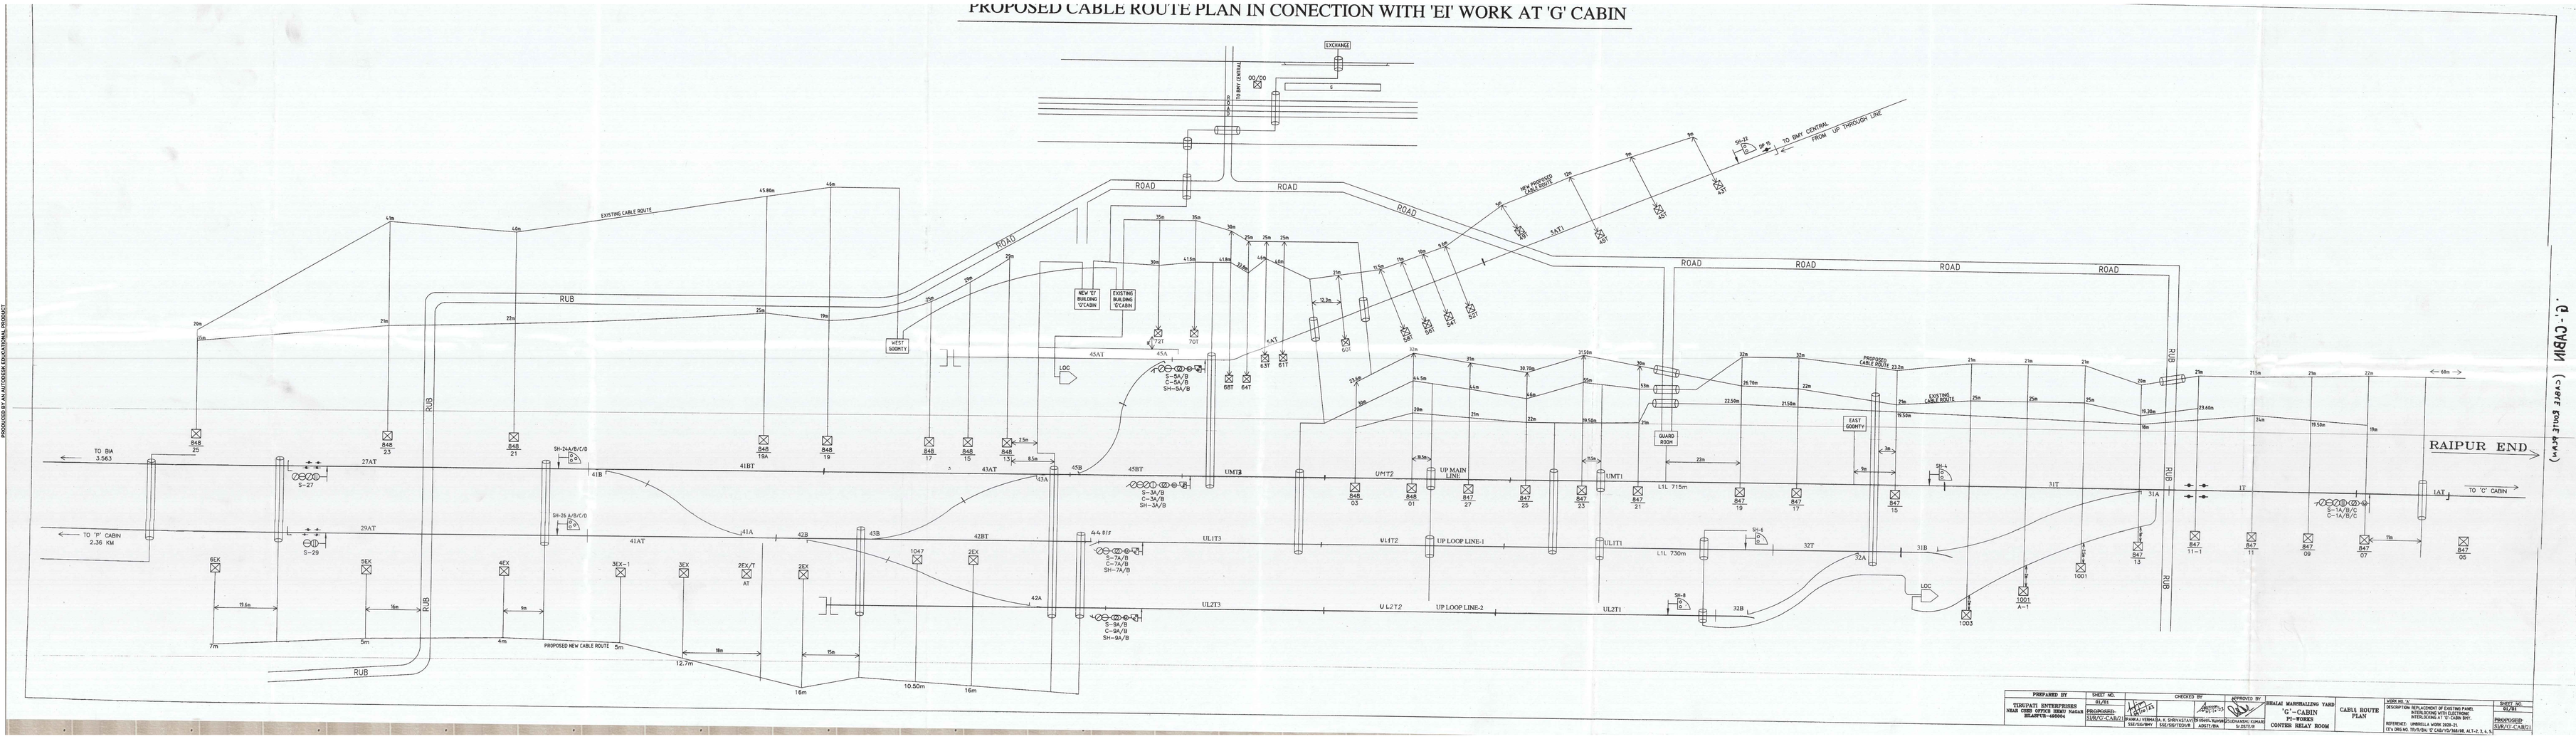

PREPARED BY	SHEET NO.	CHECKED BY	APPROVED BY			
TIRUPATI ENTERPRISES NEAR CHIEF OFFICE BDMU NAGAR BILASPUR-495004	RL/RI			BILASPUR MARSHALLING YARD	CABLE ROUTE PLAN	WORK NO. X
	PROPOSED-CUR/CC-CABIN	PRABHAL VERMA Jr. SHRIVASTAVA SSE/SIG/BMY	PRABHAL SUNAM SSE/SIG/TEOUR	ASHISH KUMAR SRDSO/MEDI/BPHB	'G'-CABIN PI-WORKS CENTER RELAY ROOM	DESCRIPTION REPLACEMENT OF EXISTING PANEL. PROVIDING OF 2 NOS. EXTENDED INTERLOCKING AT 'G' CABIN BPC. REFERENCE: UMBRELLA WORK 2020-21 ITA-2862 NO. TR-15 Rev. 'G' CAB-TO-TAB NO. ALT-2.3.1.4.1
			ADE/TI-BIN	S.P.SINGH		

SHEET NO. RL/RI

PROPOSED CUR/CC-CABIN

PRODUCED BY AN AUTODESK EDUCATIONAL PRODUCT