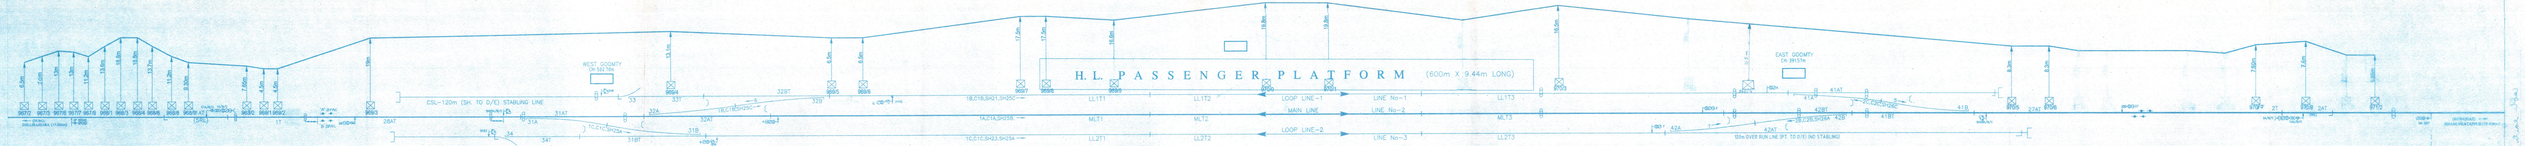


| PREPARED BY | SI PLAN NO:- | | | CHECKED BY | | | APPROVED BY | SHEET NO. 01 / 01 |
|---|---|---|---|---|---|---|---|---|
| M/s. BHARAT RAIL AUTOMATIONS PVT. LTD. | SI/R/DONDI/15 ALT-A1 | S.E.C.R. | GUDUM | CABLE ROUTE PLAN OF GUDUM STATION | SSE / DRZ | SSE /SIG /BMY | ASTE/BSA | Sr DSTE / R | BASED ON SIP NO. SI/R/GUDUM/15 ALT-A1 |
| | | | | | SE /RVNL | MORSATI/JNVALR | | CHIEF / JNVALR | |