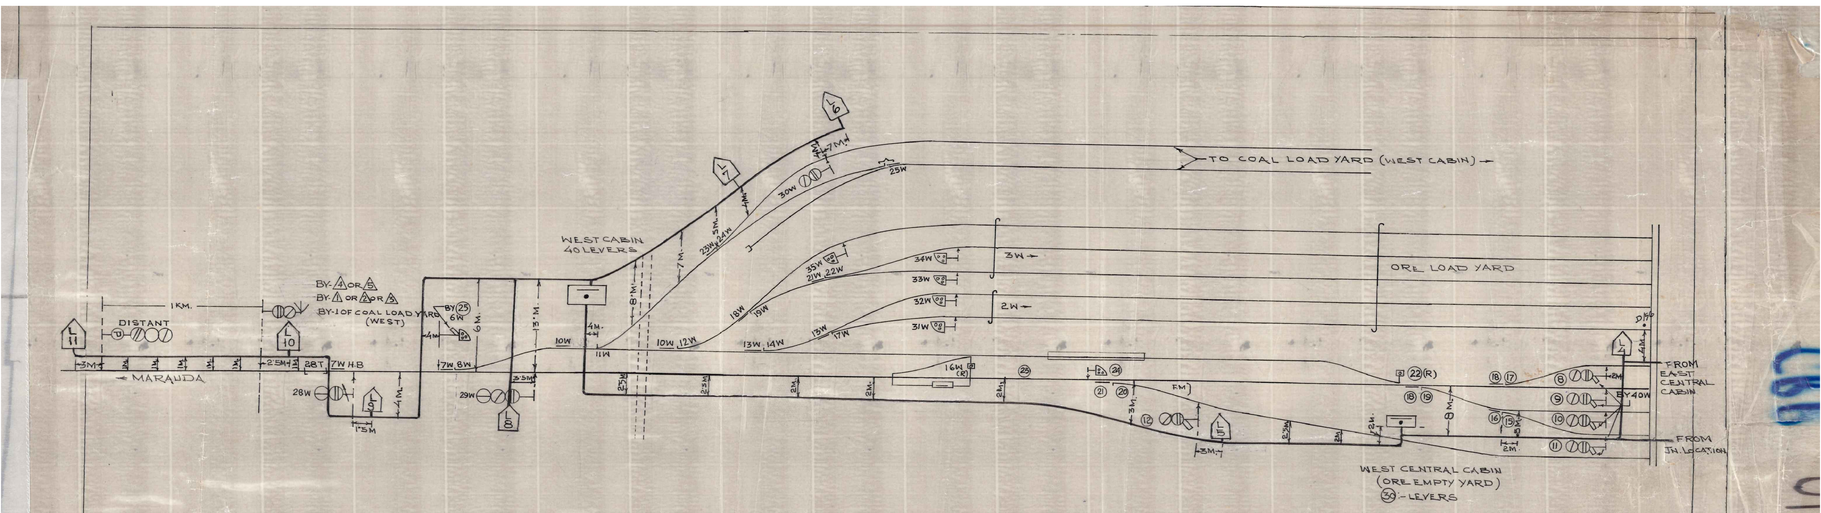


| S.E.R. | ORE LOAD YARD (WEST CABIN) ORE EMPTY YARD (WEST CENTRAL CABIN) — BMY — | CABLE LAY OUT PLAN | TO SUIT I.P. No. S.I-10013 ALT-'A' | | | | | |
|---|---|---|---|---|---|---|---|---|
| | | | DRAWN | TRACED | CHECKED | | APPROVED | DRG. No. 2 |
| | | | | | SRD/MAN | S/PLN/BSP | D.S.T.E. (W)/ESTA. | S.I-10017 |