
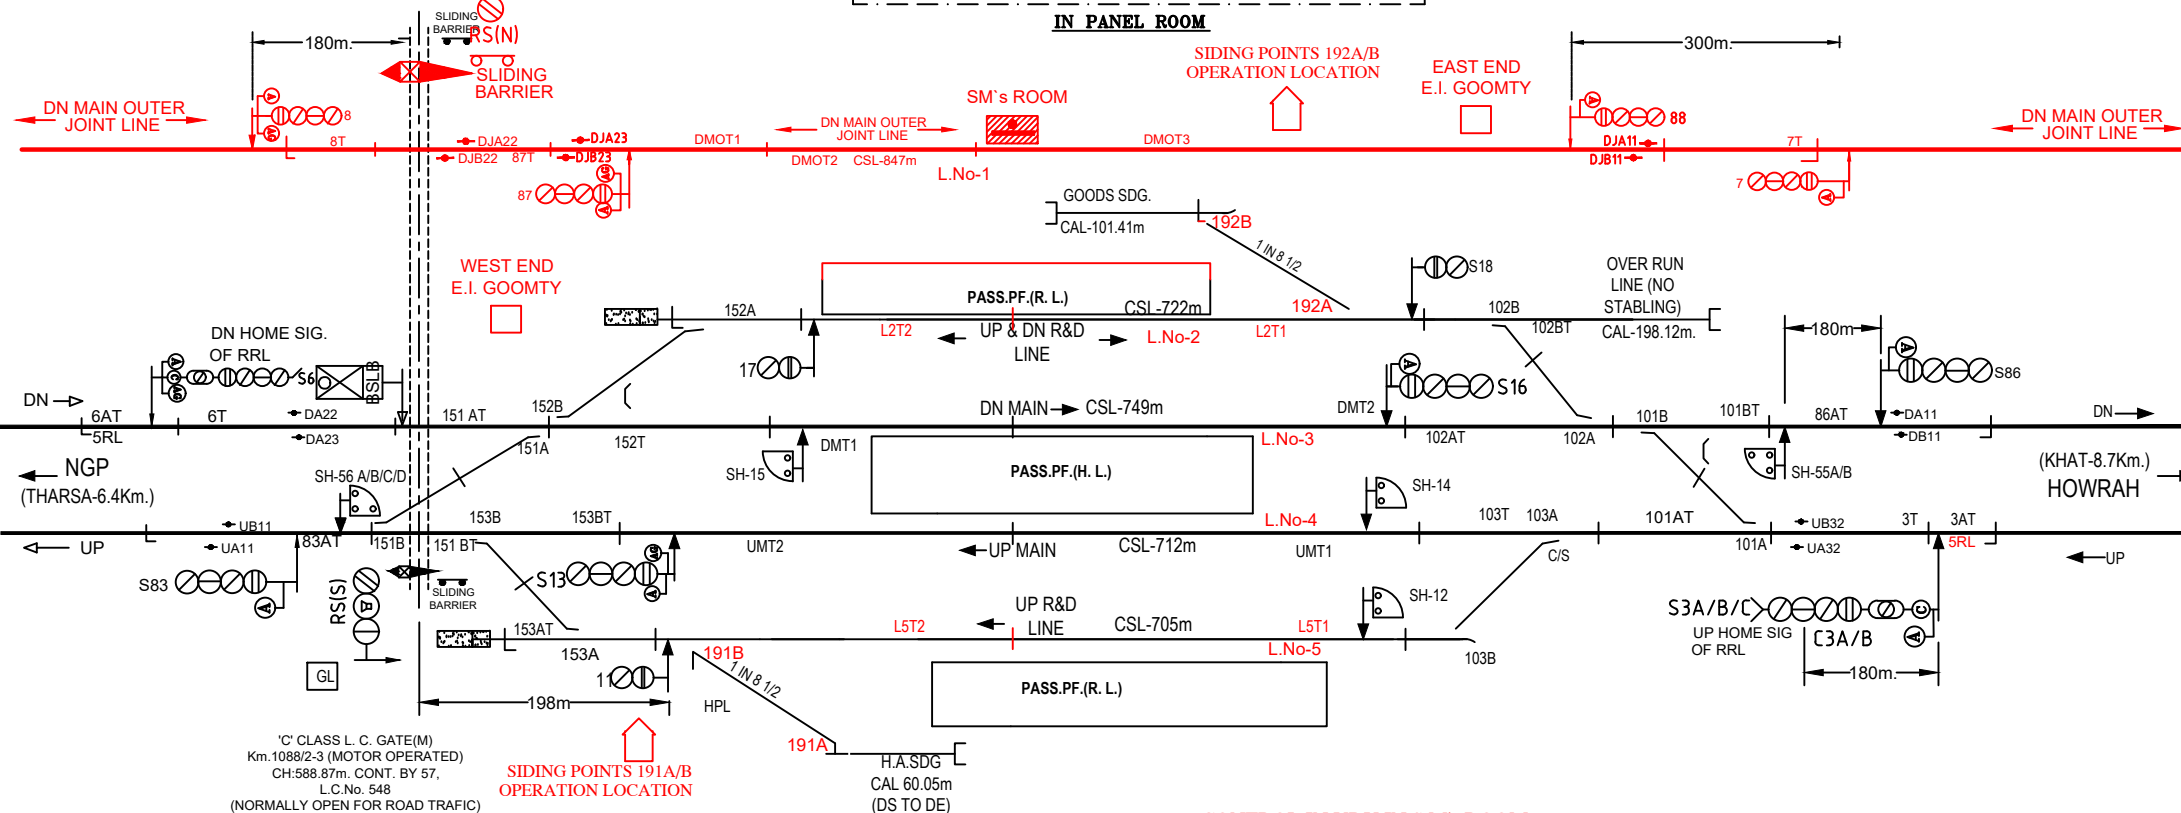
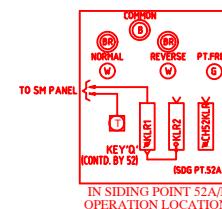


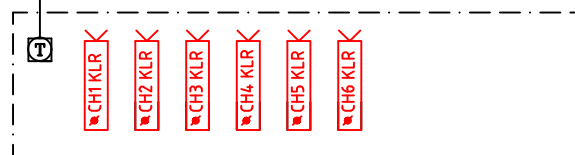

SYSTEM OF WORKING				
SL.NO.	SYSTEM	SECTION	INSTRUMENT	LOCATION
1	AUTOMATIC BLOCK	REWRAL-THARSA (UP&DN).	-	-
2	AUTOMATIC BLOCK	REWRAL-KHAT (UP&DN).	-	-
3	AUTOMATIC BLOCK	REWRAL-THARSA (DMOJL).	-	-
4	AUTOMATIC BLOCK	REWRAL-KHAT (DMOJL).	-	-

CONTROL LC- 201 TO 205. (SPACES- 202 TO 205)

SI/NGP/RRL/20
WORK No.A2