# गोंगली
# GONGLE

(E.I. , CODE- GNL , CLASS-B, STD.-II

(KM:-1031.560)







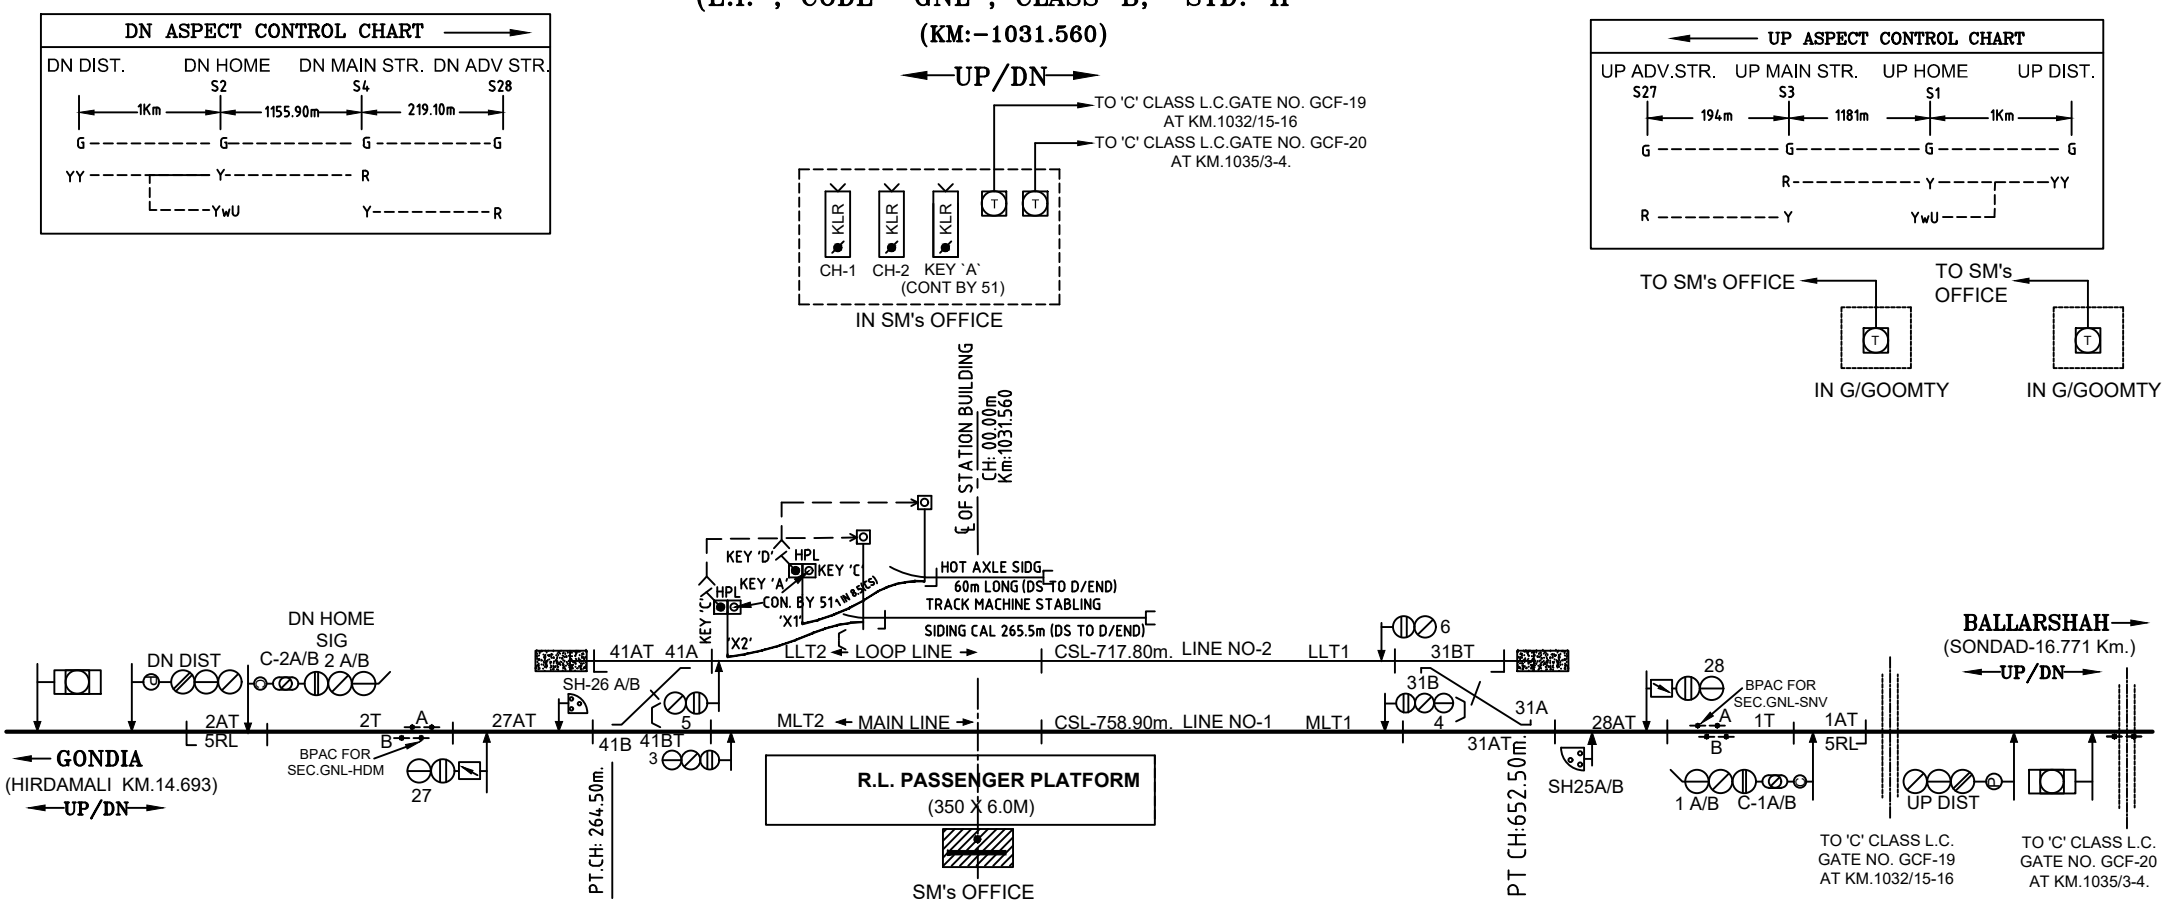


| CRANK HANDLE GROUPING FOR EMERGENCY OPERATION OF POINTS | | |
|---|---|---|
| CRANK HANDLE | CONTROL POINTS | LOCATION |
| CH1 | 31A/B | SM`s OFFICE |
| CH2 | 41A/B | SM`s OFFICE |

## CONTROLS IN S.M'S OFFICE

TOTAL NUMBER OF CONTROLS:

SIGNAL & SLOT CONTROLS: 1 TO 30 (SPACES 7-24,29,30)

POINTS CONTROLS: 31 TO 50 (SPACES 32 TO 40,42 TO 50)

SIDING POINT CONTROLS: 51 TO 55 (SPACES - 52 TO 55)

L.C. GATE CONTROLS: 56 TO 60 (SPACES 56 TO 60)

| SYSTEM OF BLOCK WORKING | | | | |
|---|---|---|---|---|
| S. NO. | SYSTEM | SECTION | BLOCK INSTRUMENT | LOCATION |
| 1 | ABSOLUTE BLOCK | GNL-HDM | * BLOCK PANEL | SM`s OFFICE |
| 2 | ABSOLUTE BLOCK | GNL- SNV | * BLOCK PANEL | SM`s OFFICE |

*PROVIDED WITH BLOCK PROVING AXLE COUNTER (BPAC).

DRG NO

SI.421/14

ALT-D