ब्रम्हपुरी
BRAHMAPURI

(E.I. , CODE- BMP , CLASS-B, STD.-II

(KM:-1116.054)

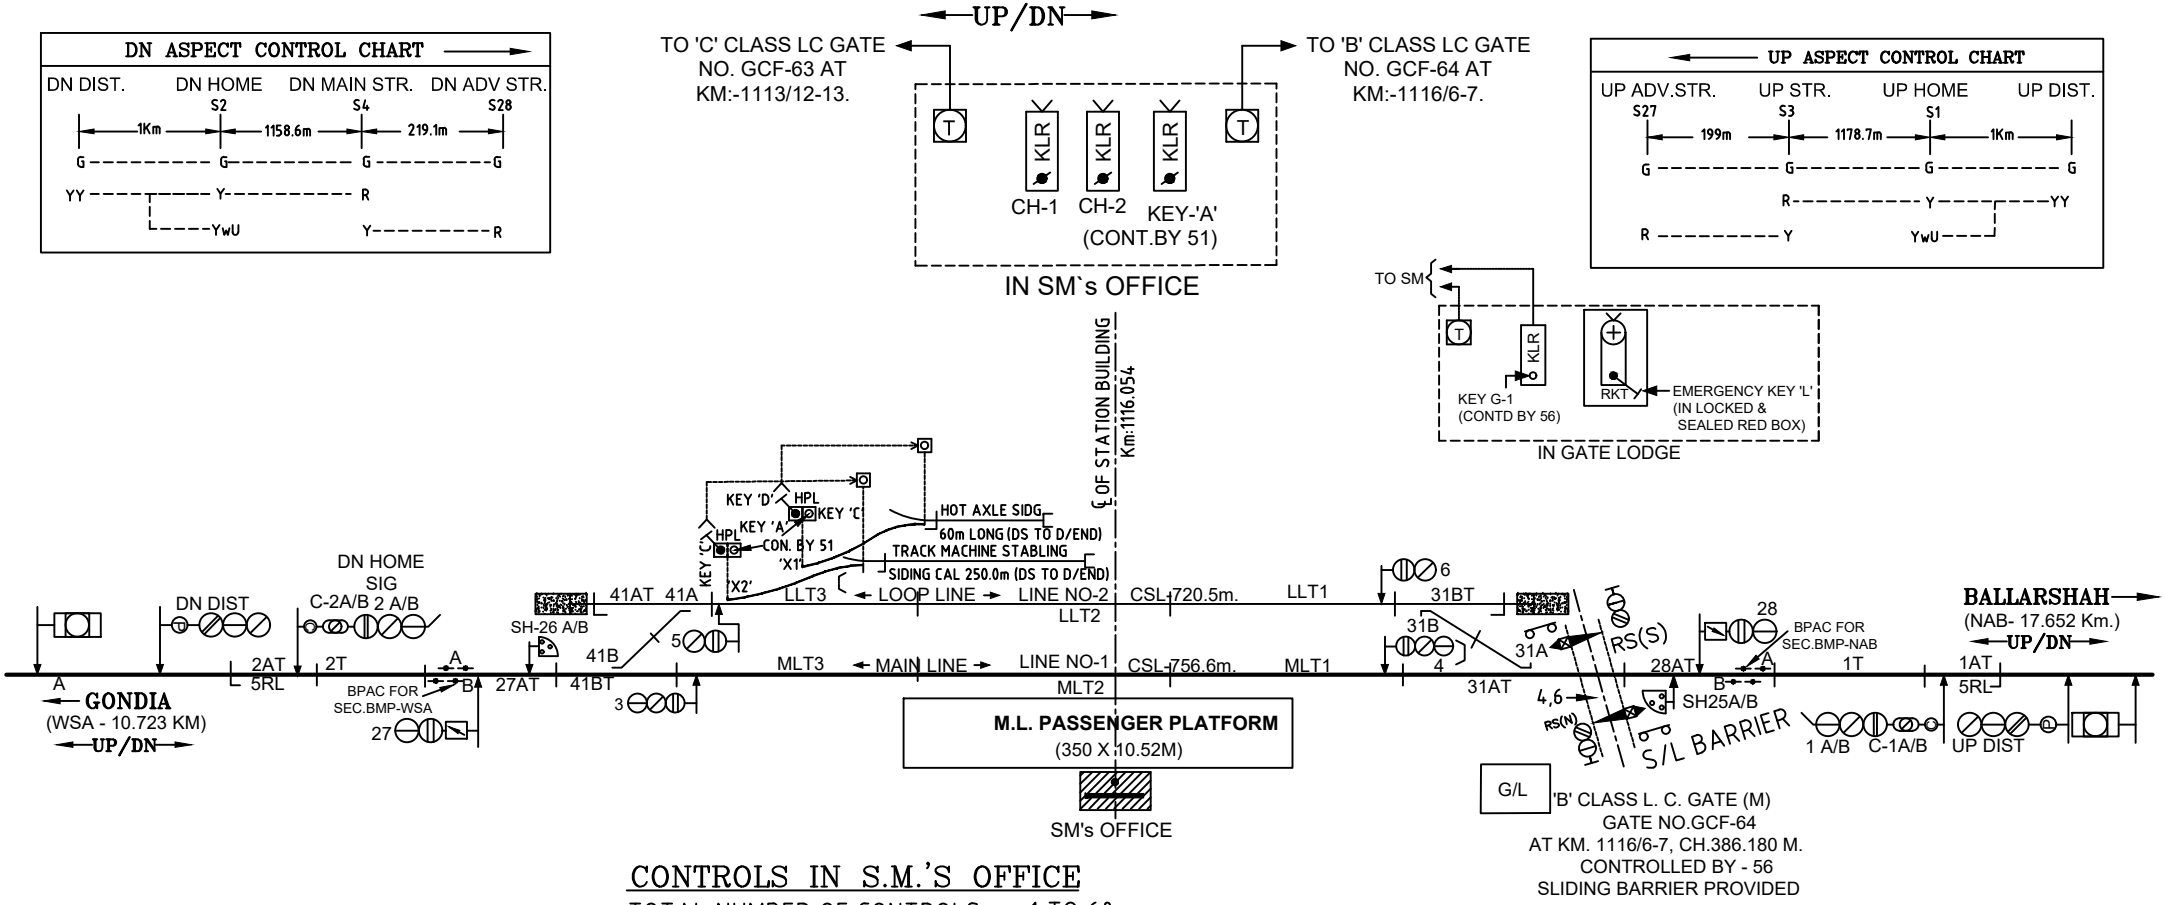

CONTROLS IN S.M.'S OFFICE

TOTAL NUMBER OF CONTROLS: 1 TO 60
SIGNAL & SLOT CONTROLS: 1 TO 30 (SPACES 7-24,29,30)
POINTS CONTROLS: 31 TO 50 (SPACES 32 TO 40,42 TO 50)
SIDING POINT CONTROLS: 51 TO 55 (SPACES - 52 TO 55)
L.C. GATE CONTROLS: 56 TO 60 (SPACES 57 TO 60)

CRANK HANDLE GROUPING FOR EMERGENCY OPERATION OF POINTS

CRANK HANDLE	CONTROL POINTS	LOCATION
CH1	31A/B	SM`s OFFICE
CH2	41A/B	SM`s OFFICE

SYSTEM OF WORKING

SL. NO.	SYSTEM	SECTION	BLOCK INSTRUMENT	LOCATION
1.	ABSOLUTE BLOCK	BMP-NAB	×BLOCK PANEL (WITH UFSBI)	SM's OFFICE
2.	ABSOLUTE BLOCK	BMP-WSA	×BLOCK PANEL (WITH UFSBI)	SM's OFFICE

×PROVIDED WITH BLOCK PROVING AXLE COUNTER (BPAC)

DRG NO
SI/NGP/BMP/15
W.NO-D