
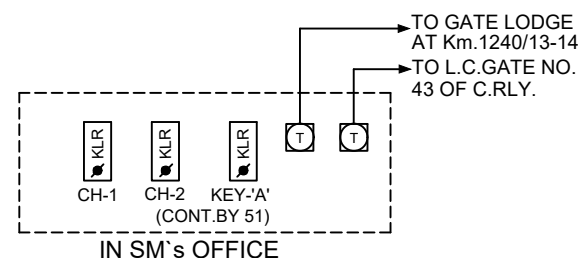
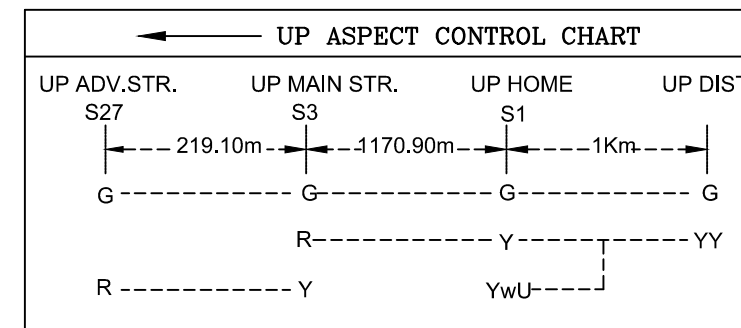


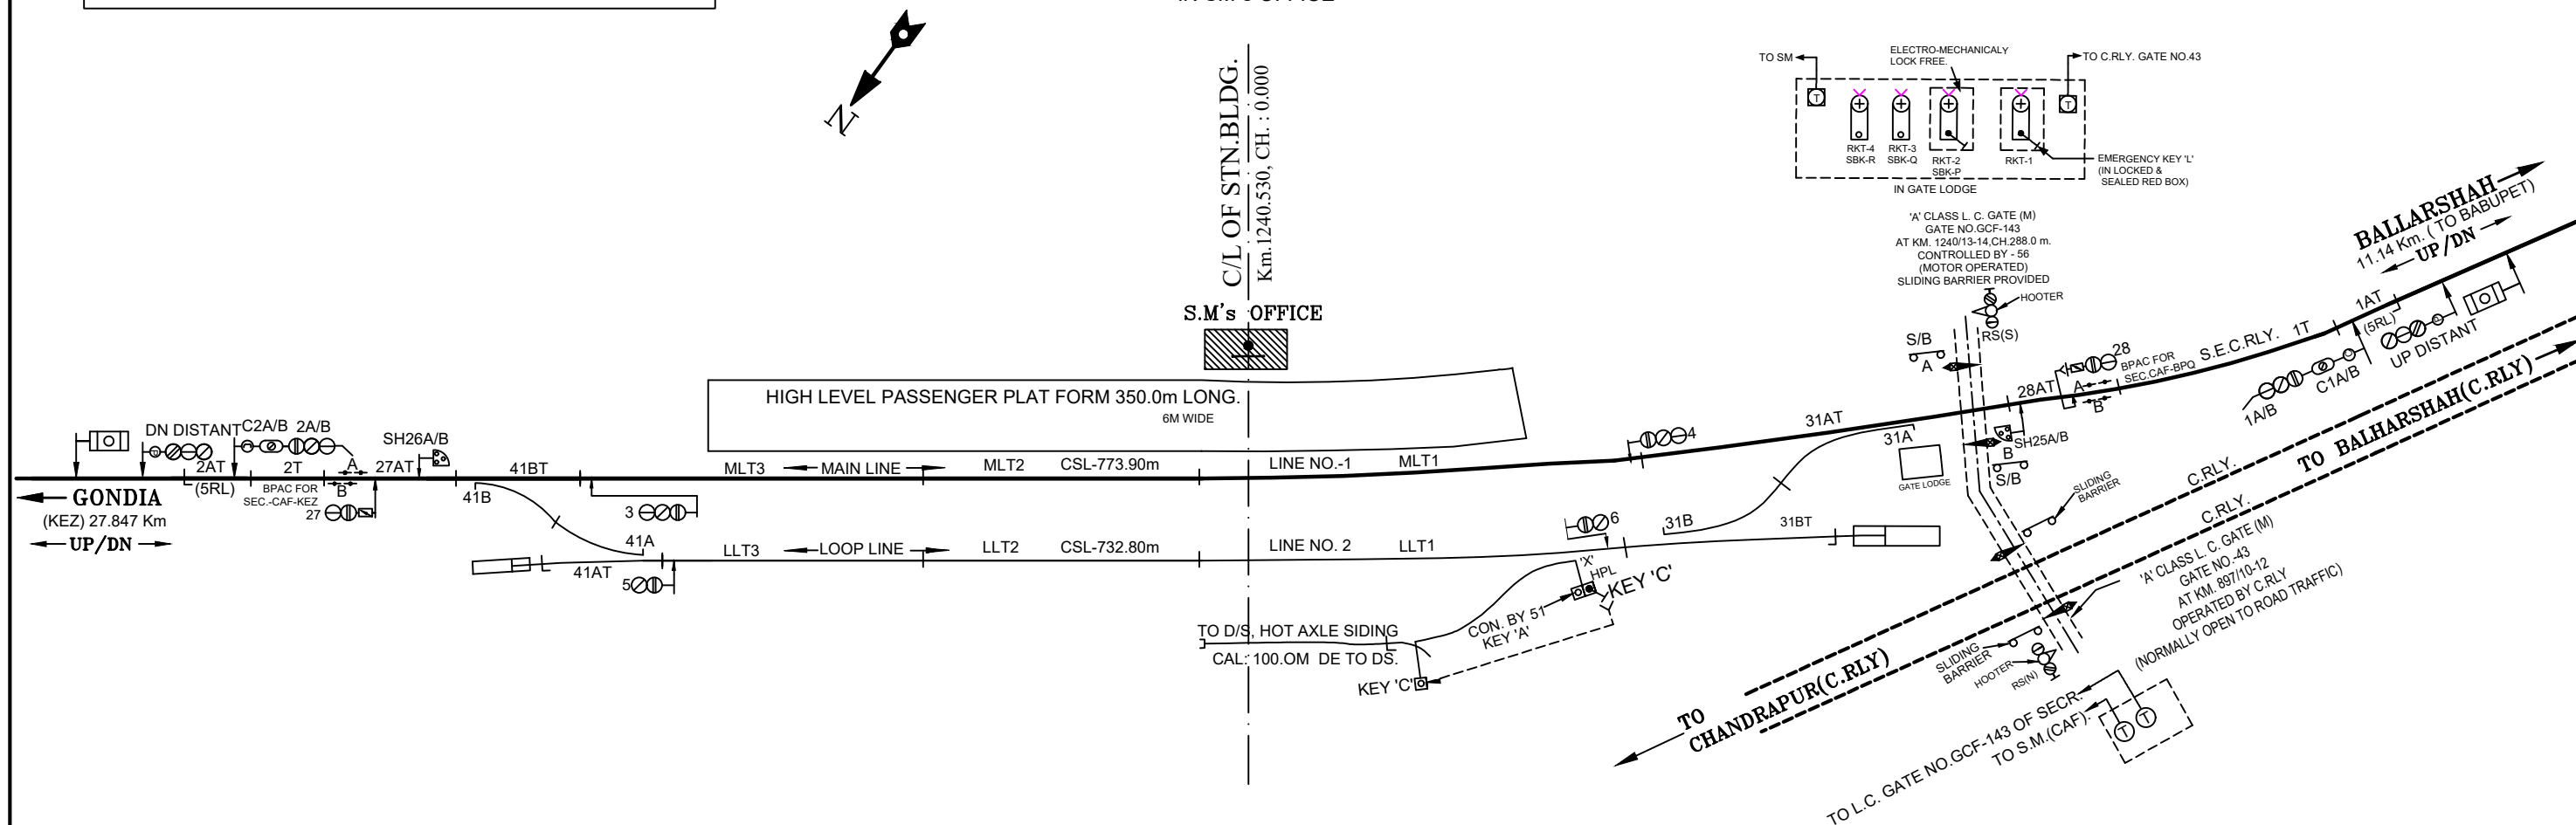

CONTROLS IN S.M'S OFFICE
TOTAL NUMBER OF CONTROLS: 1 TO 60
SIGNAL & SLOT CONTROLS: 1 TO 30 (SPACES 7-24,29,30)
POINTS CONTROLS: 31 TO 50 (SPACES 32 TO 40,42 TO 50)
SIDING POINT CONTROLS: 51 TO 55 (SPACES - 52 TO 55)
L.C. GATE CONTROLS: 56 TO 60 (SPACES 57 TO 60)

SYSTEM OF WORKING				
SL. NO.	SYSTEM	SECTION	BLOCK INSTRUMENT	LOCATION
1.	ABSOLUTE BLOCK	CAF-BPQ	*BLOCK PANEL WITH UFSBI	SM's OFFICE
2.	ABSOLUTE BLOCK	CAF-KEZ	*BLOCK PANEL WITH UFSBI	SM's OFFICE

* PROVIDED WITH BLOCK PROVING AXLE COUNTER (BPAC)

DRG NO.
SI/NGP/CAF/15
W.No-C