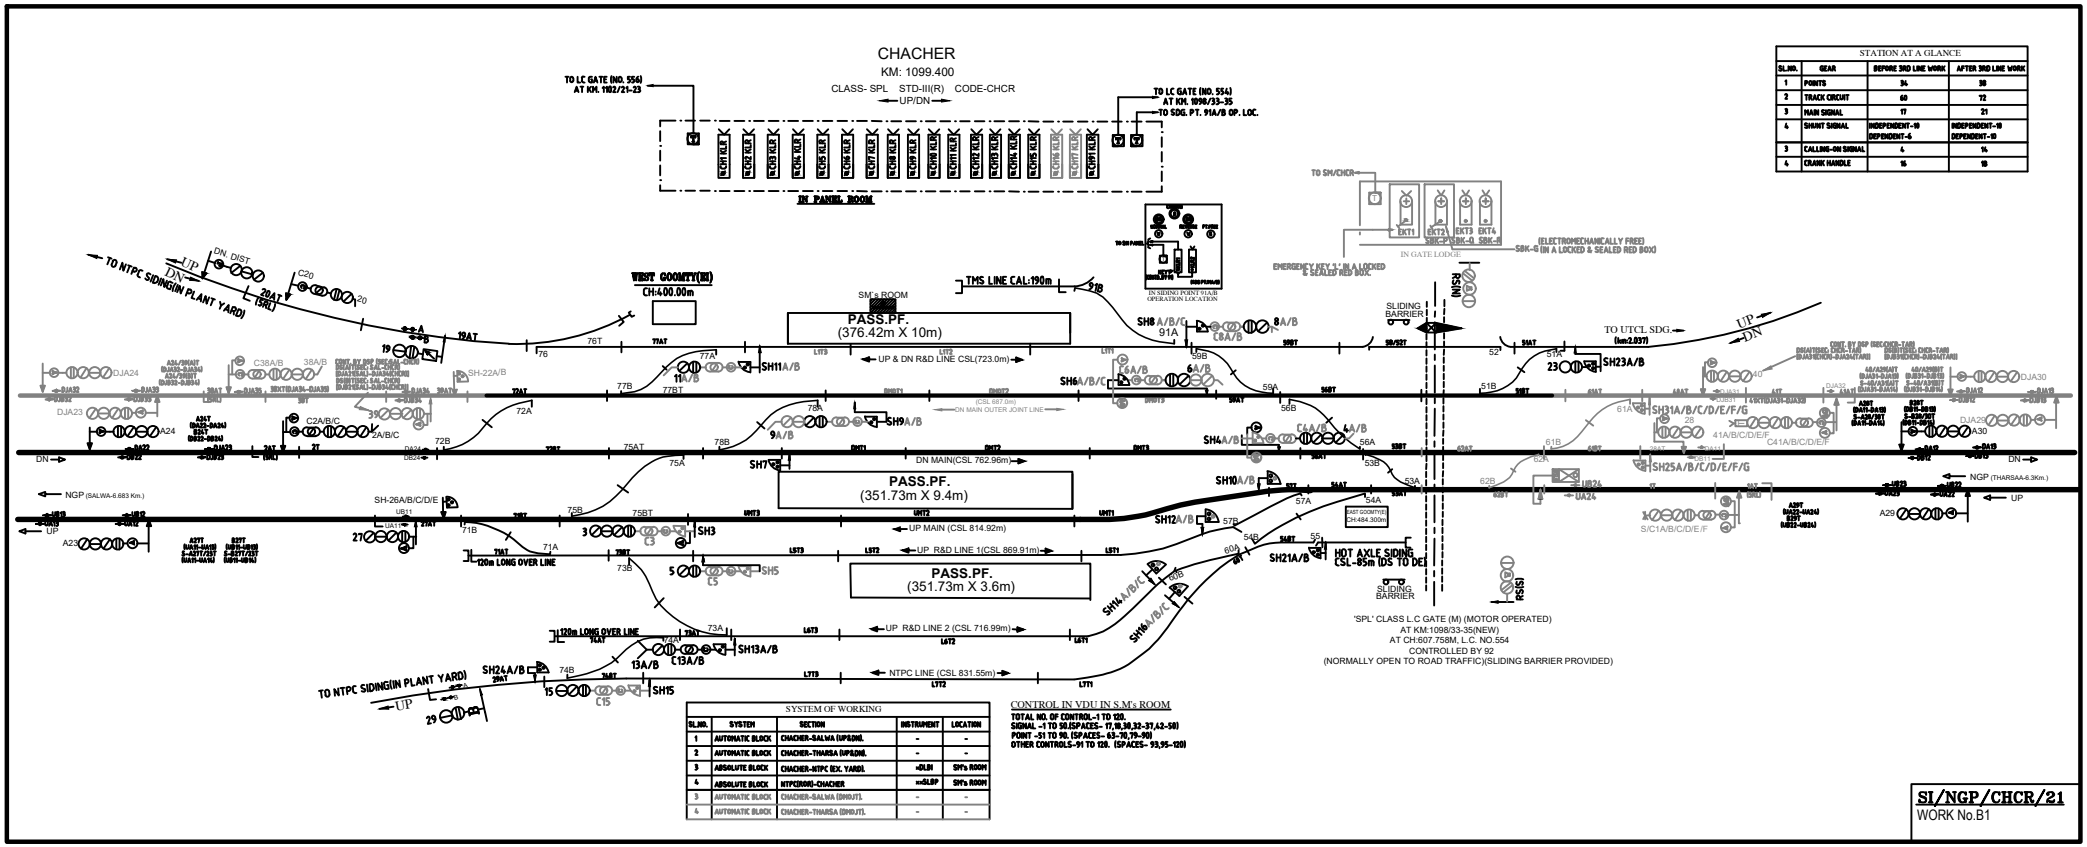

STATION AT A GLANCE			
SL.NO.	GEAR	BEFORE 3RD LINE WORK	AFTER 3RD LINE WORK
1	POINTS	34	38
2	TRACK CIRCUIT	60	72
3	MAIN SIGNAL	17	21
4	SHUNT SIGNAL	INDEPENDENT-10 DEPENDENT-6	INDEPENDENT-10 DEPENDENT-10
5	CALLING-ON SIGNAL	4	14
6	CRANK HANDLE	15	19

SYSTEM OF WORKING				
SL.NO.	SYSTEM	SECTION	INSTRUMENT	LOCATION
1	AUTOMATIC BLOCK	CHACHER-SALWA (UP&DN).	-	-
2	AUTOMATIC BLOCK	CHACHER-THARSA (UP&DN).	-	-
3	ABSOLUTE BLOCK	CHACHER-NTPC (EX. YARD).	=DLH	SM's ROOM
4	ABSOLUTE BLOCK	NTPC(ROAD)-CHACHER	=DLSP	SM's ROOM
5	AUTOMATIC BLOCK	CHACHER-SALWA (DHJT).	-	-
6	AUTOMATIC BLOCK	CHACHER-THARSA (DHJT).	-	-

CONTROL IN VDU IN S.M's ROOM
TOTAL NO. OF CONTROL-1 TO 120.
SIGNAL -1 TO 50,SPACES- 17,19,30,32-37,42-50)
POINT -51 TO 90, (SPACES- 63-70,79-90)
OTHER CONTROLS- 91 TO 120. (SPACES- 93,95-120)

SI/NGP/CHCR/21
WORK No.B1