DAREKASA

CLASS-SPL STD-III(R) CODE-DKS

KM: 952.049(OLD)

UP/DN

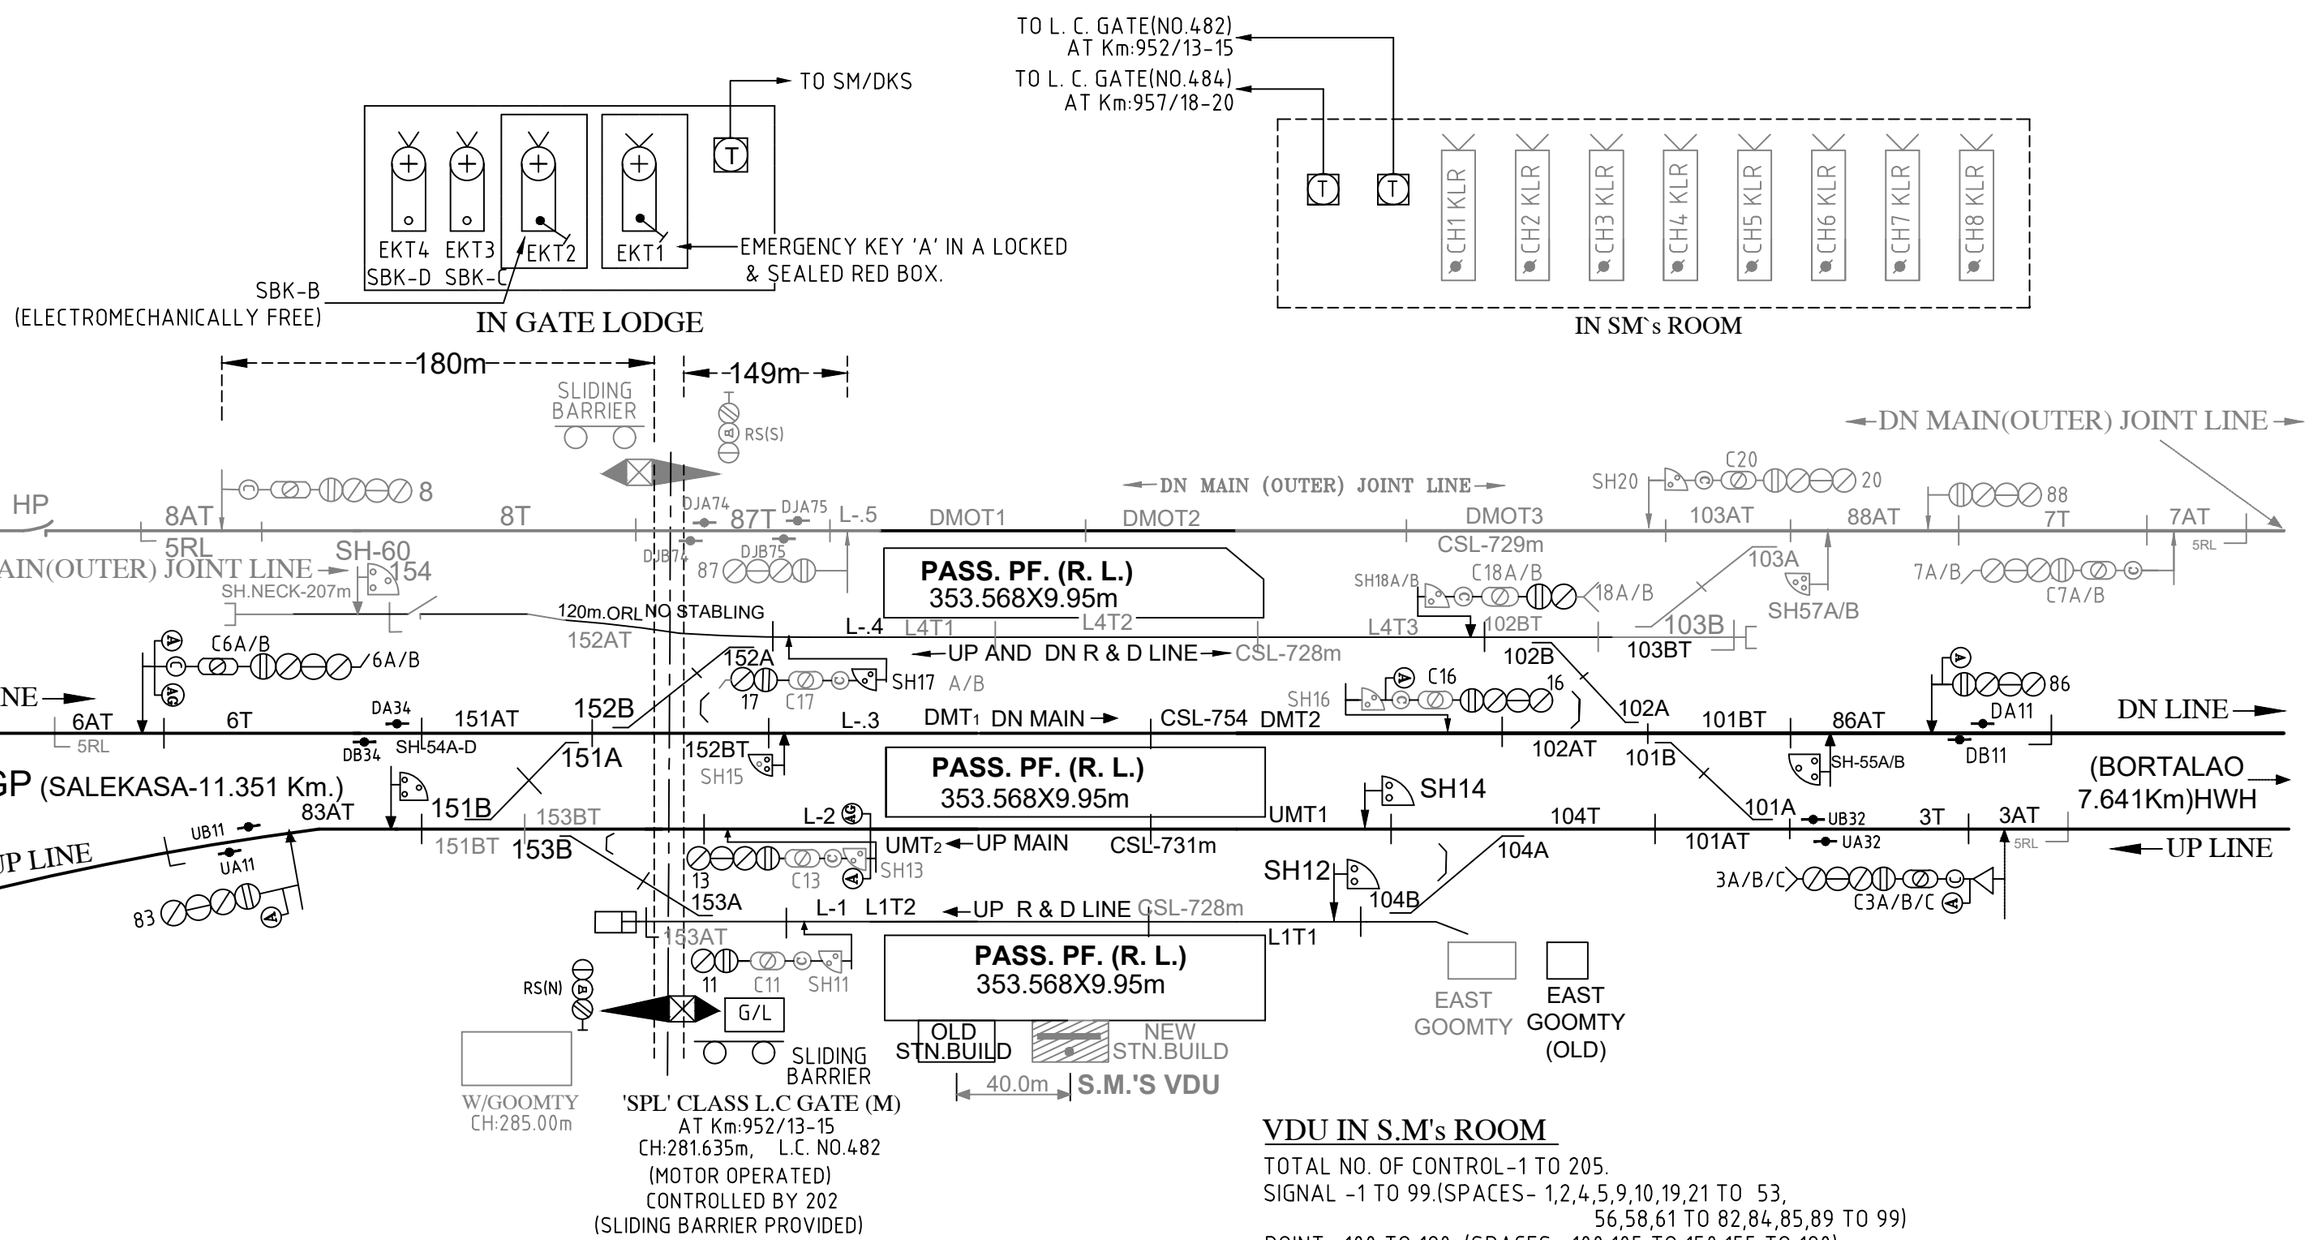

'SPL' CLASS L.C GATE (M)
AT Km:952/13-15
CH:281.635m, L.C. NO.482
(MOTOR OPERATED)
CONTROLLED BY 202
(SLIDING BARRIER PROVIDED)

SYSTEM OF WORKING

SL.NO.	SYSTEM	SECTION	INSTRUMENT	LOCATION
1	AUTOMATIC BLOCK	DAREKASA-SALEKASA (UP&DN).	-	-
2	AUTOMATIC BLOCK	DAREKASA-BORTALAO (UP&DN).	-	-
3	AUTOMATIC BLOCK	DAREKASA-SALEKASA (DMOJL).	-	-
4	AUTOMATIC BLOCK	DAREKASA-BORTALAO (DMOJL).	-	-

VDU IN S.M's ROOM

TOTAL NO. OF CONTROL-1 TO 205.
SIGNAL -1 TO 99.(SPACES- 1,2,4,5,9,10,19,21 TO 53,
56,58,61 TO 82,84,85,89 TO 99)
POINT -100 TO 190. (SPACES- 100,105 TO 150,155 TO 190)
CONTROL POINT-191 TO 200. (SPACES- 191-200)
CONTROL LC- 201 TO 205. (SPACES- 201, 203 TO 205)

SI/NGP/DKS/20
WORK No.A1