
मुन्डीकोटा
MUNDIKOTA

CLASS- SPL STD-III(R) CODE-MNU

KM: 1040.765

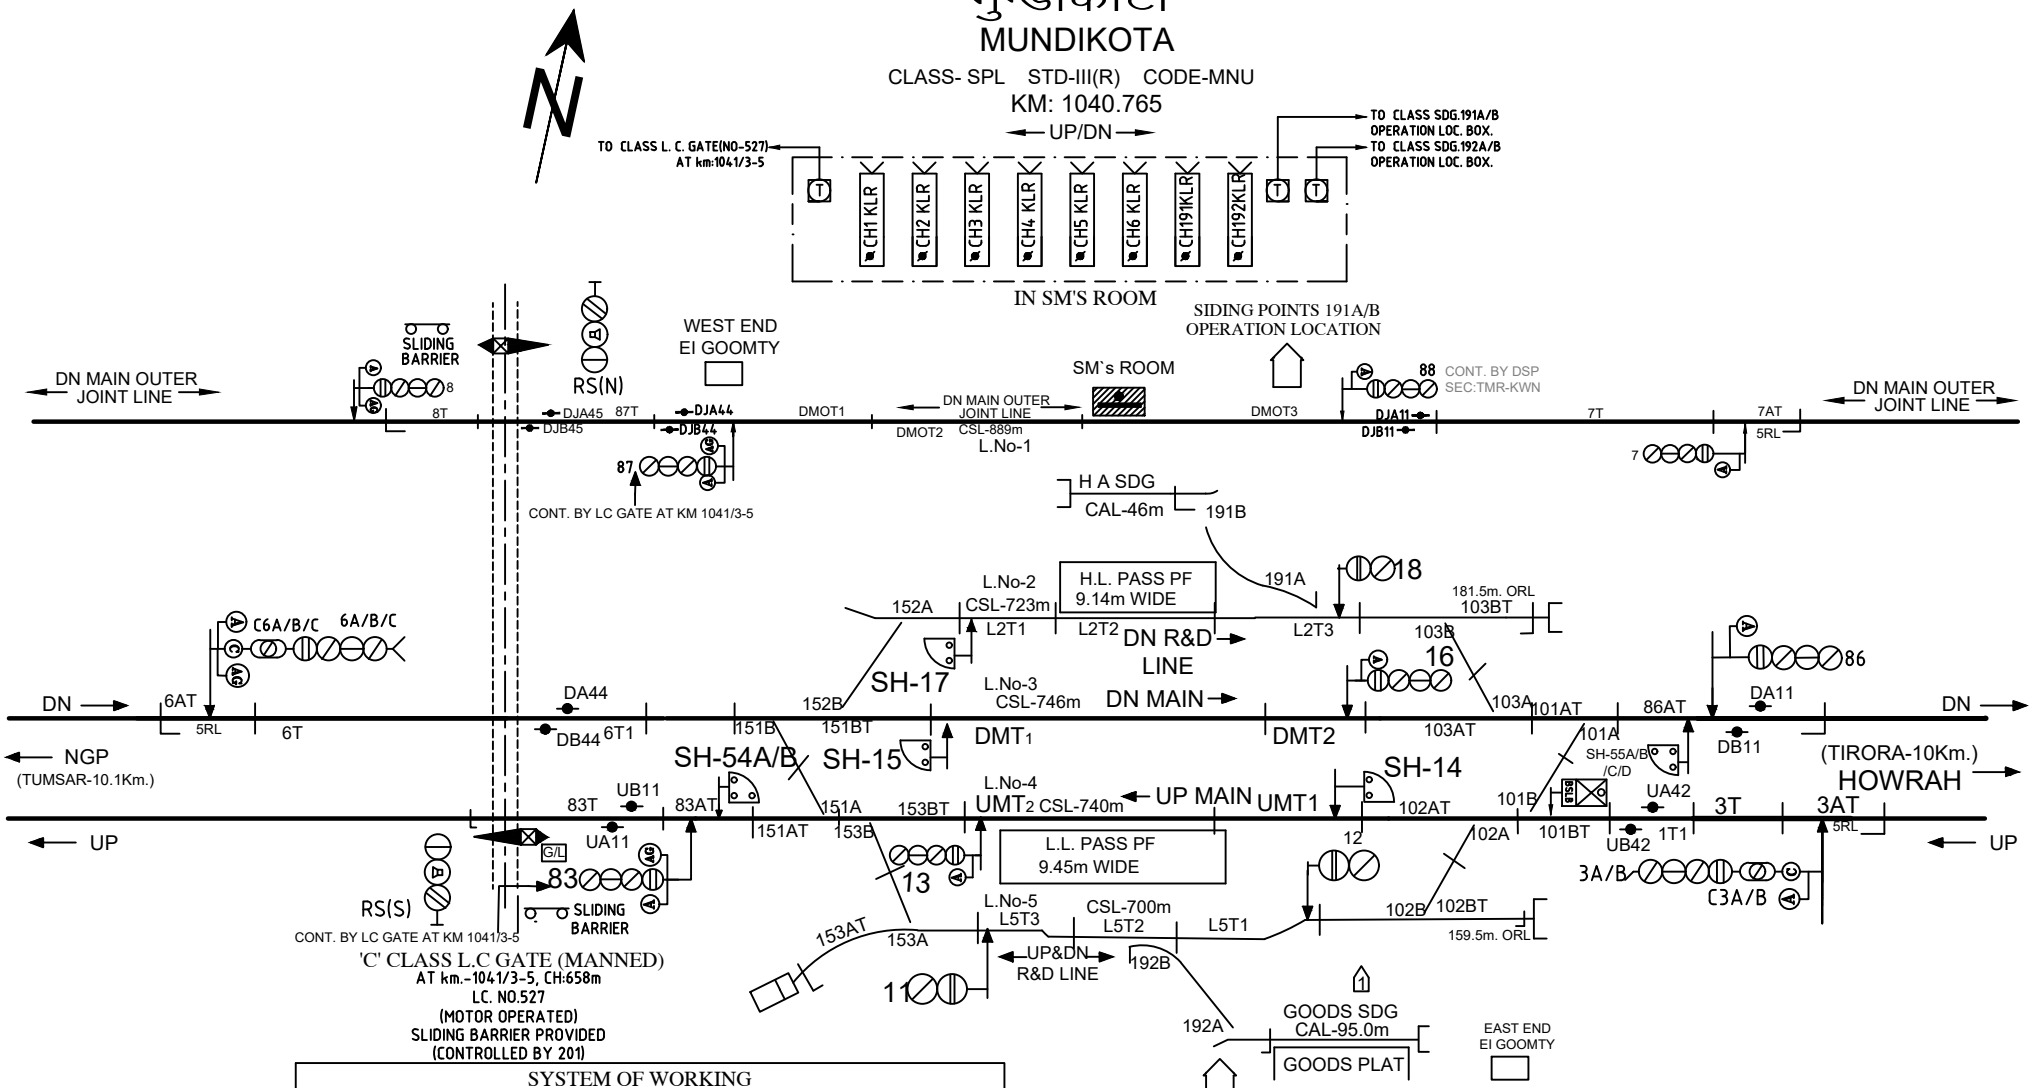

SYSTEM OF WORKING				
SL.NO.	SYSTEM	SECTION	INSTRUMENT	LOCATION
1	AUTOMATIC BLOCK	MUNDIKOTA-TUMSAR ROAD (UP&DN).	-	-
2	AUTOMATIC BLOCK	MUNDIKOTA-TIRORA (UP&DN).	-	-
3	AUTOMATIC BLOCK	MUNDIKOTA-TUMSAR ROAD (DMOJL).	-	-
4	AUTOMATIC BLOCK	MUNDIKOTA-TIRORA (DMOJL).	-	-

CONTROL IN VDU IN S.M's ROOM

TOTAL NO. OF CONTROL-1 TO 205.
SIGNAL -1 TO 99.(SPACES- 1,2,4,5,9,10,19 TO 53,56 TO 82,84,85,89 TO 99)
POINT -100 TO 190. (SPACES- 100,101,103,105 TO 112,114 TO 151,153,155,157 TO 190)
CONTROL POINT-191 TO 200. (SPACES- 193-200)
CONTROL LC- 201 TO 205. (SPACES- 202 TO 205)

SI/NGP/MNU/2020
WORK No.A2