


MUSRA

CLASS B STD-III(R) CODE-MUA



KM: 914.802

← UP/DN →

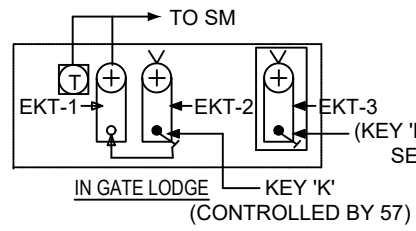

TO SDG PT. OPERATION
LOC. 52A/B

TO L.C.GATE
AT KM. 916.724(NEW)

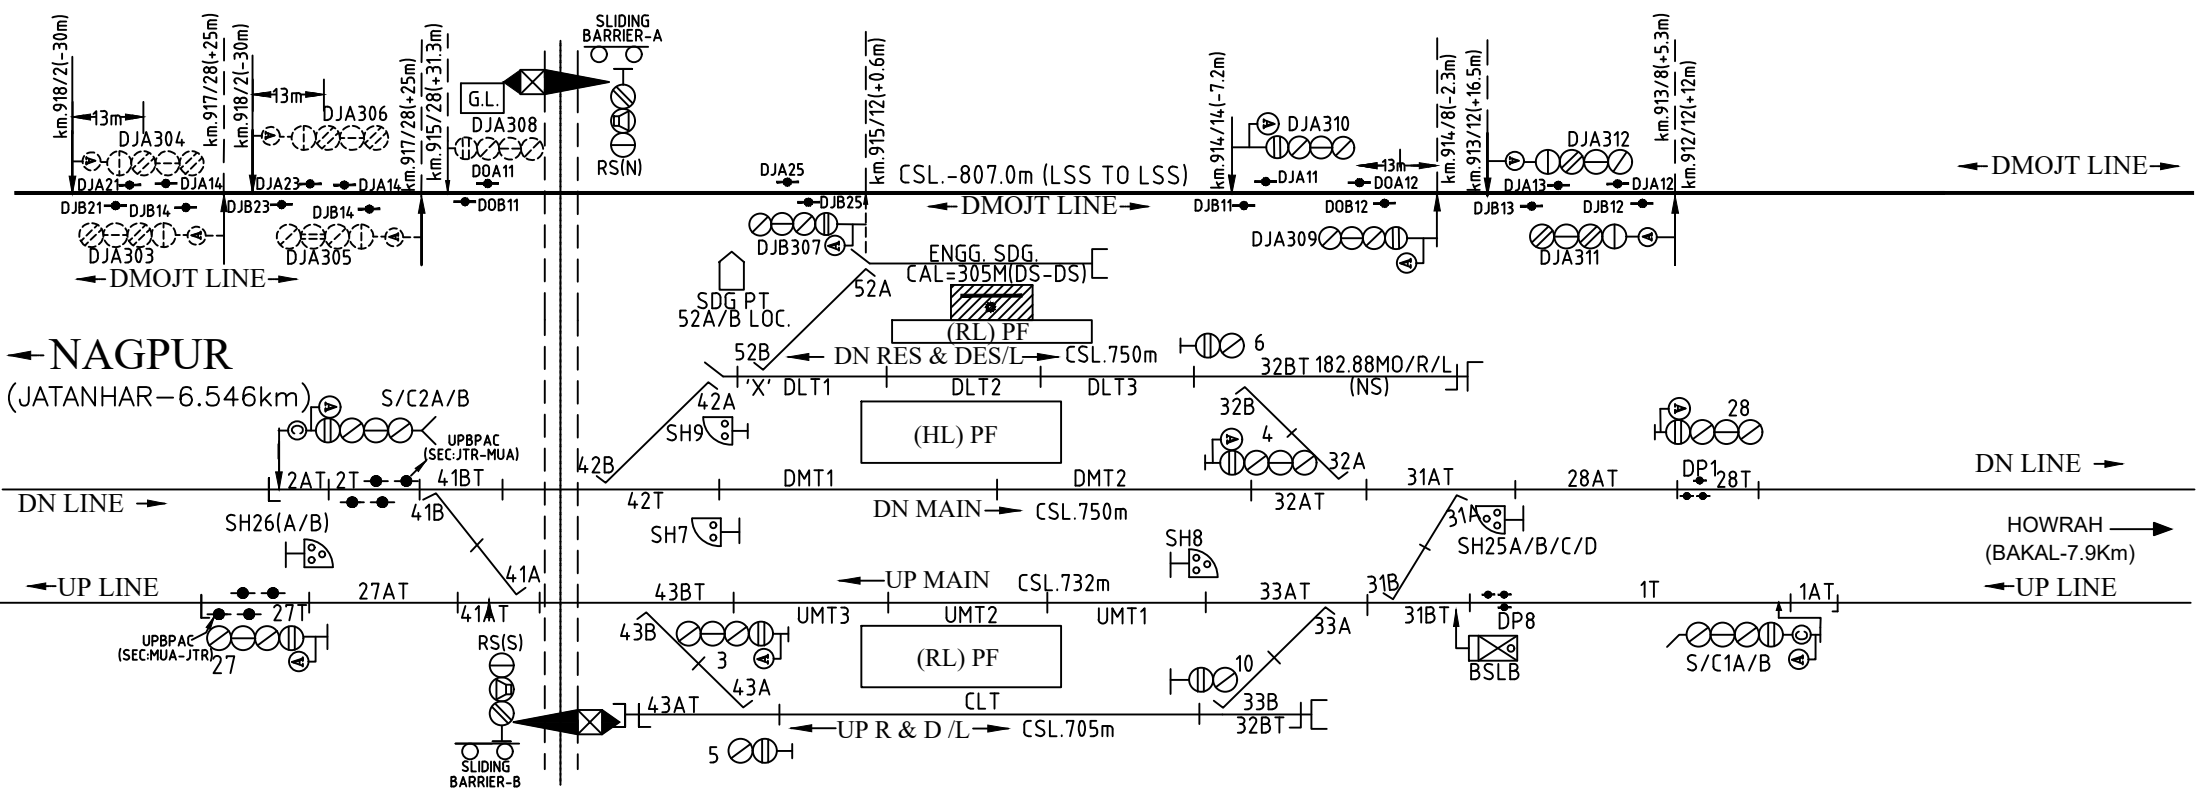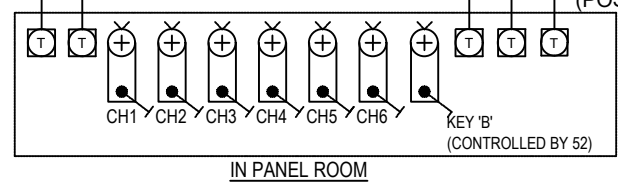

'C' CLASS L-XING (MOTOR OPERATED)
L.C.NO.469
AT Km.915/19-21, Km. 916.724 (NEW), CH:565.404m
CONTROL BY 57
(NORMALLY OPEN TO ROAD TRAFFIC)
(PROVIDED WITH SLIDING BARRIER)

CONTROL PANEL IN S.M's OFFICE.

TOTAL NO. OF CONTROLS	- 1 TO 60.
SIGNAL & SLOT CONTROLS	- 1 TO 30. (SPACES- 7,8,9,11 - 24,29,30)
POINT CONTROLS	- 31 TO 50 (SPACES- 34 - 40, & 44 - 50.)
SIDING POINT CONTROLS	- 51 TO 55. (SPACES- 53 - 55.)
L.C.GATE CONTROLS	- 56 TO 60. (SPACES- 56 - 60.)

MUSRA

IN CONNECTION WITH 3RD LINE BETWEEN RJN-KAV WITH
AUTO SIGNALLING.

SIP NO. SI/NGP/MUA/19