


← UP/DN →

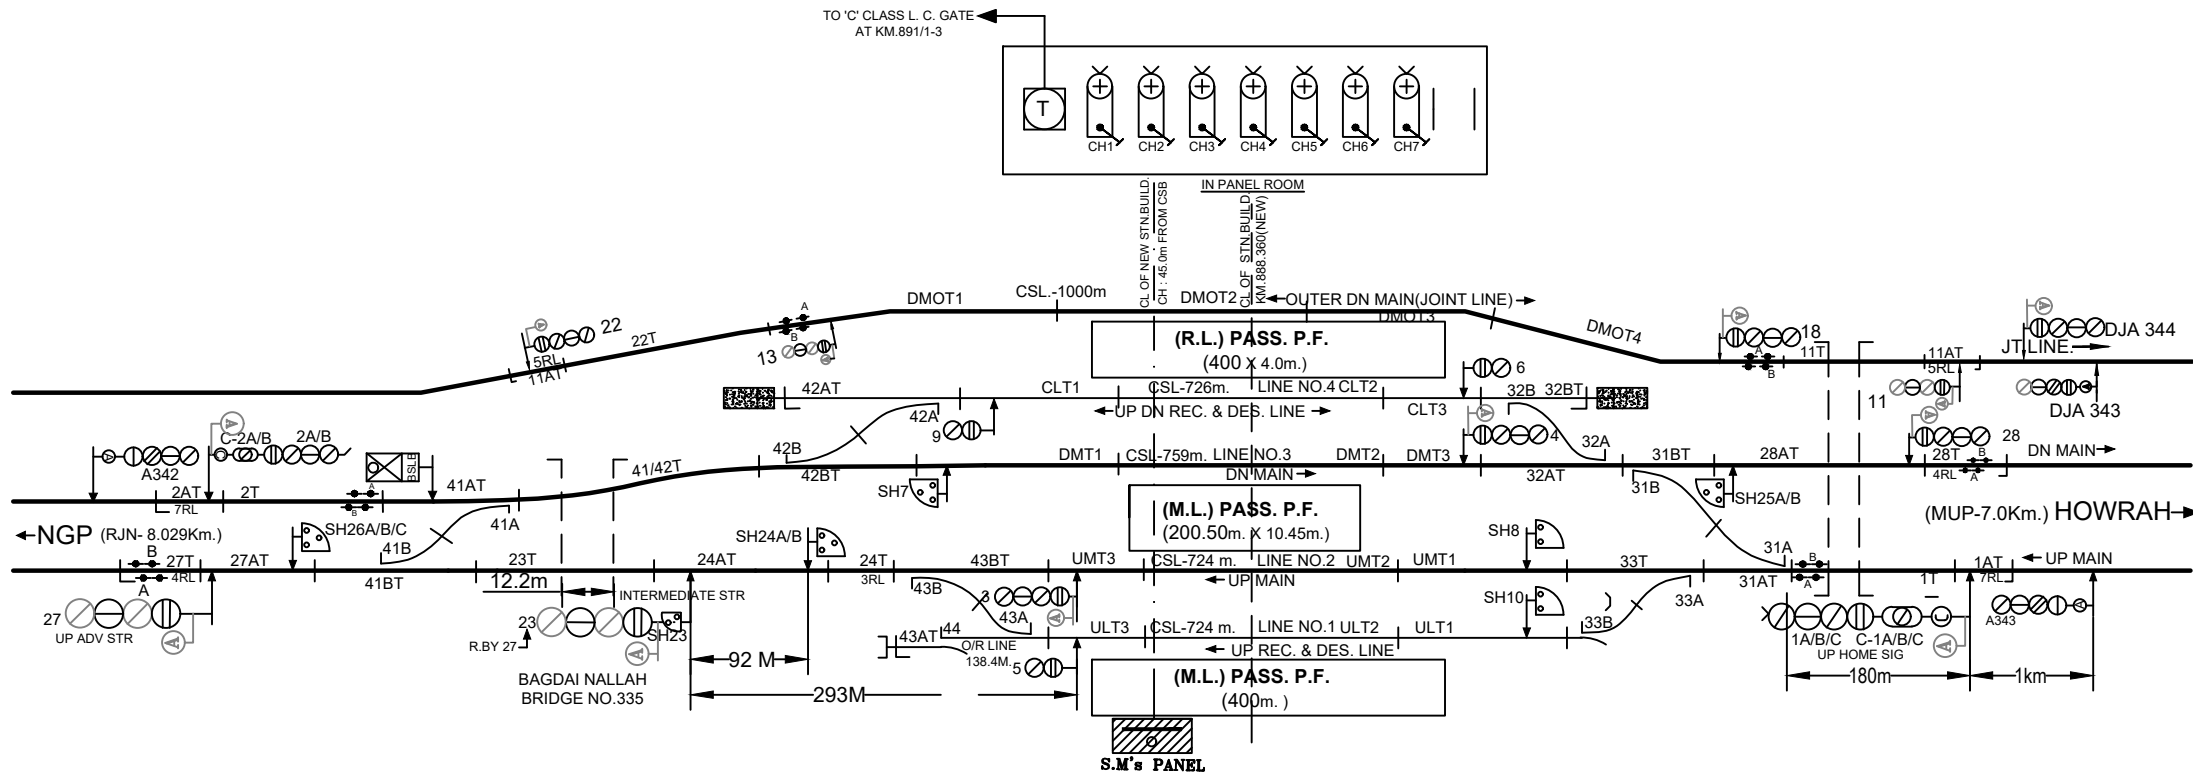

VDU PANEL IN S.M's OFFICE

TOTAL NO. OF CONTROL-1 TO 60.
SIGNAL CONTROLS-1 TO 30. (SPACES-12, 14-17 & 19-21,29,30.)
POINT CONTROLS-31 TO 50. (SPACES- 34-40, 45-50)
SIDING POINT CONTROLS-51 TO 55. (SPACES- 51-55)
GATE CONTROLS-56 TO 60. (SPACES- 56-60)

PARMALKASA

SI/NGP/PMS/16