

MURHIPAR


CLASS - 'B' STD-III(R) CODE-MUP

KM-881.359


←UP/DN→



TO L.C.GATE
AT KM.881/39-882/1

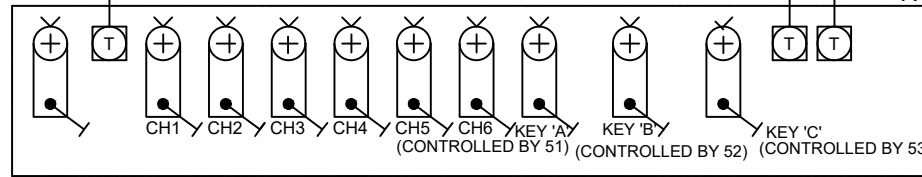


IN PANEL ROOM

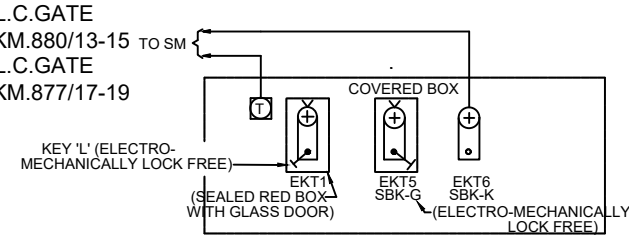


IN GATE LODGE

'C' CLASS L-XING GATE
NO.453
(MOTOR OPERATED)
AT km:-880/13-15
CH:895.00m
(CONTROLLED BY 56)

'C' CLASS L.C.451
GATE (M)
AT KM. 877/17-19
MOTOR OPERATED
SLIDING BARRIER

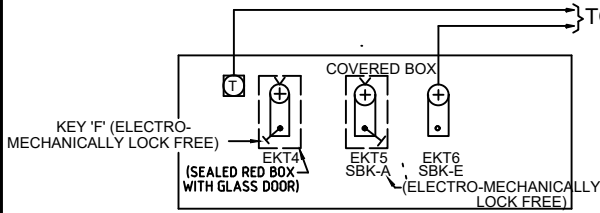

IN GATE GOOMTY

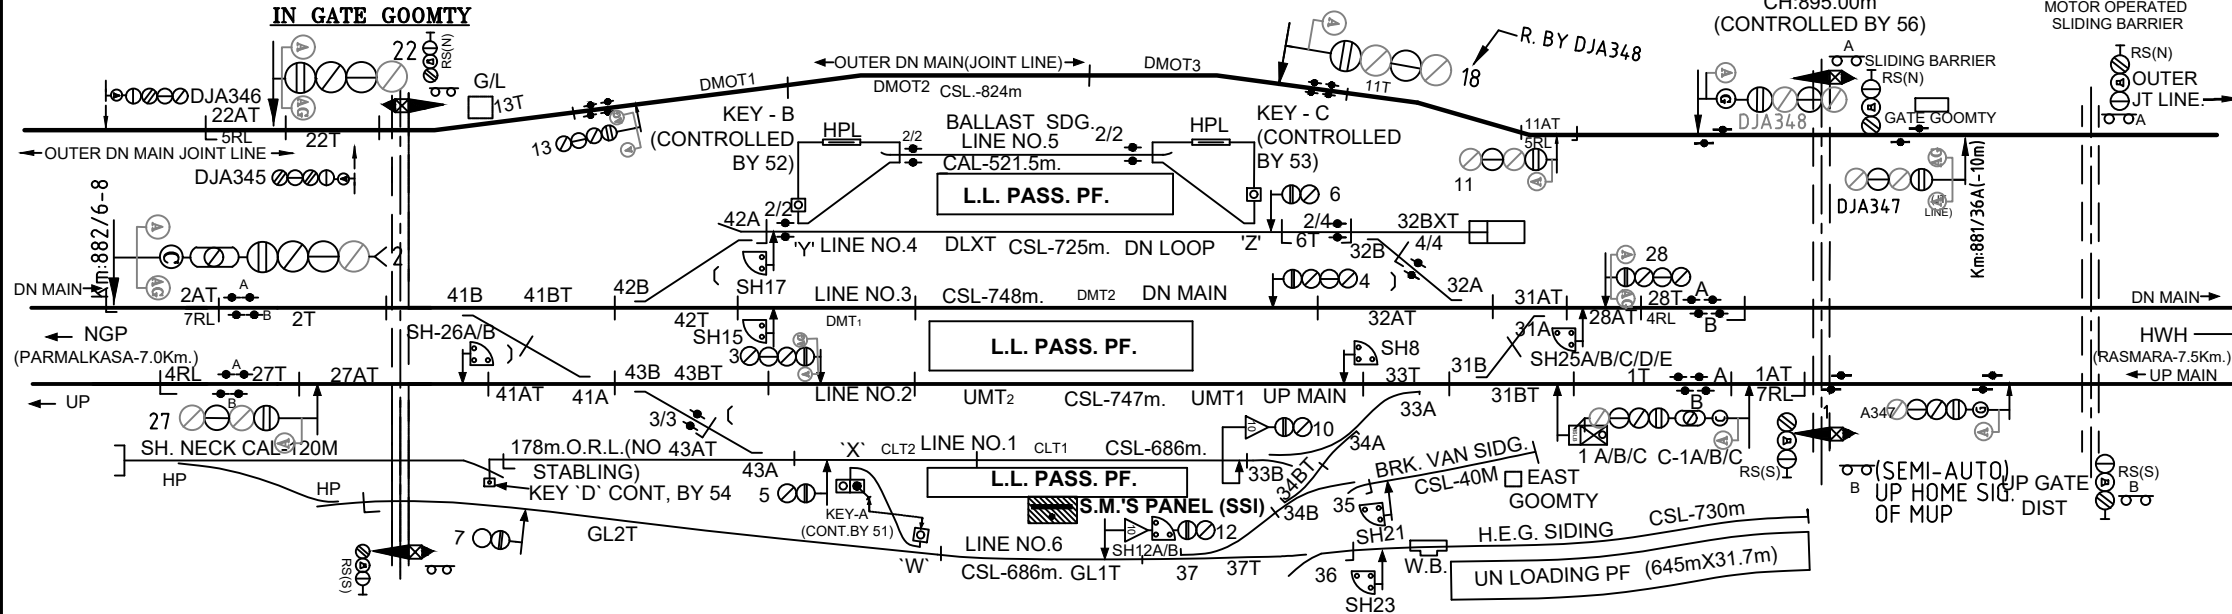

'B' CLASS L. C. GATE(M), MOTOR OPERATED
AT KM. 881/39-882/1
CH.285m
(NORMALLY OPEN TO ROAD TRAFFIC)
CONT/ BY 57
L.C.NO.454 (T)

CONTROL IN V.D.U IN S.M's OFFICE

TOTAL NO. OF CONTROL-1 TO 60.
SIGNAL CONTROLS-1 TO 30. (SPACES- 8, 14-17, 19, 20, 24, 29 & 30.)
POINT CONTROLS-31 TO 50. (SPACES- 38-40 & 44-50)
SIDING POINT CONTROLS-51 TO 55. (SPACES- NIL.)
L.C. GATE CONTROLS-56 TO 60. (SPACES- 58-60)

MURHIPAR

SI/NGP/MUP/16

WORK No-A